



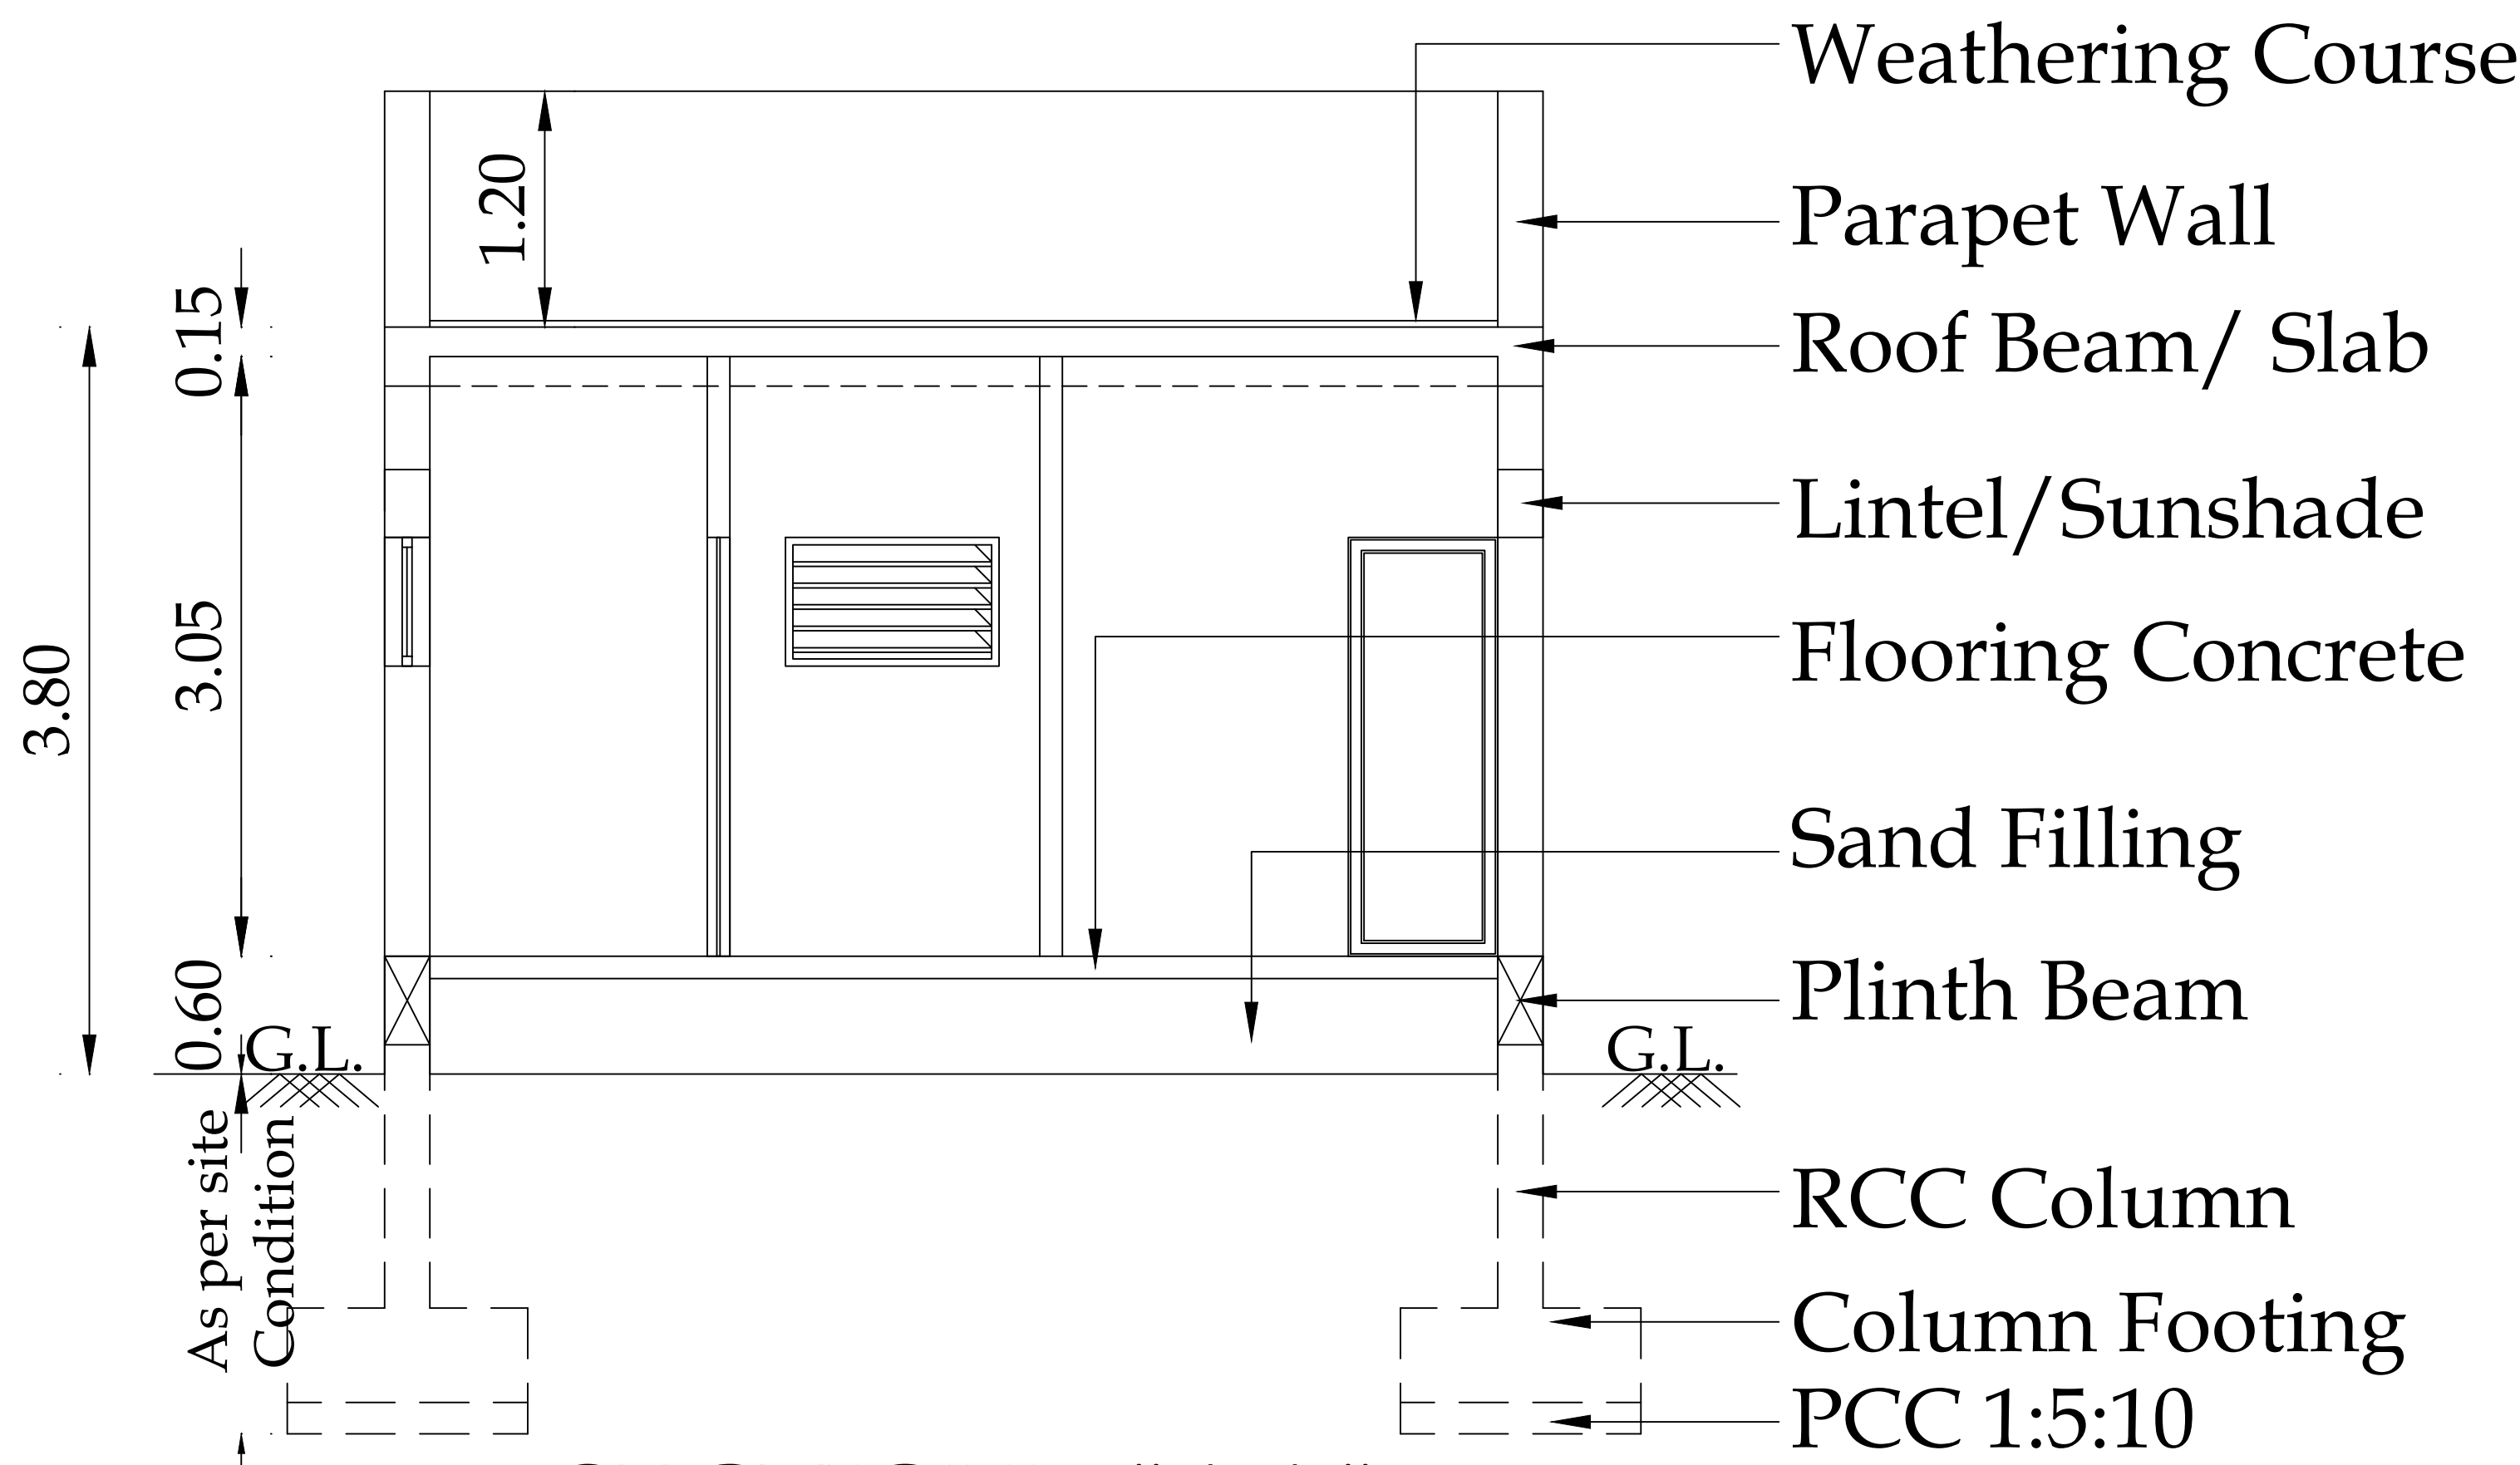


SECTION - "AA"

BLOCK - 02

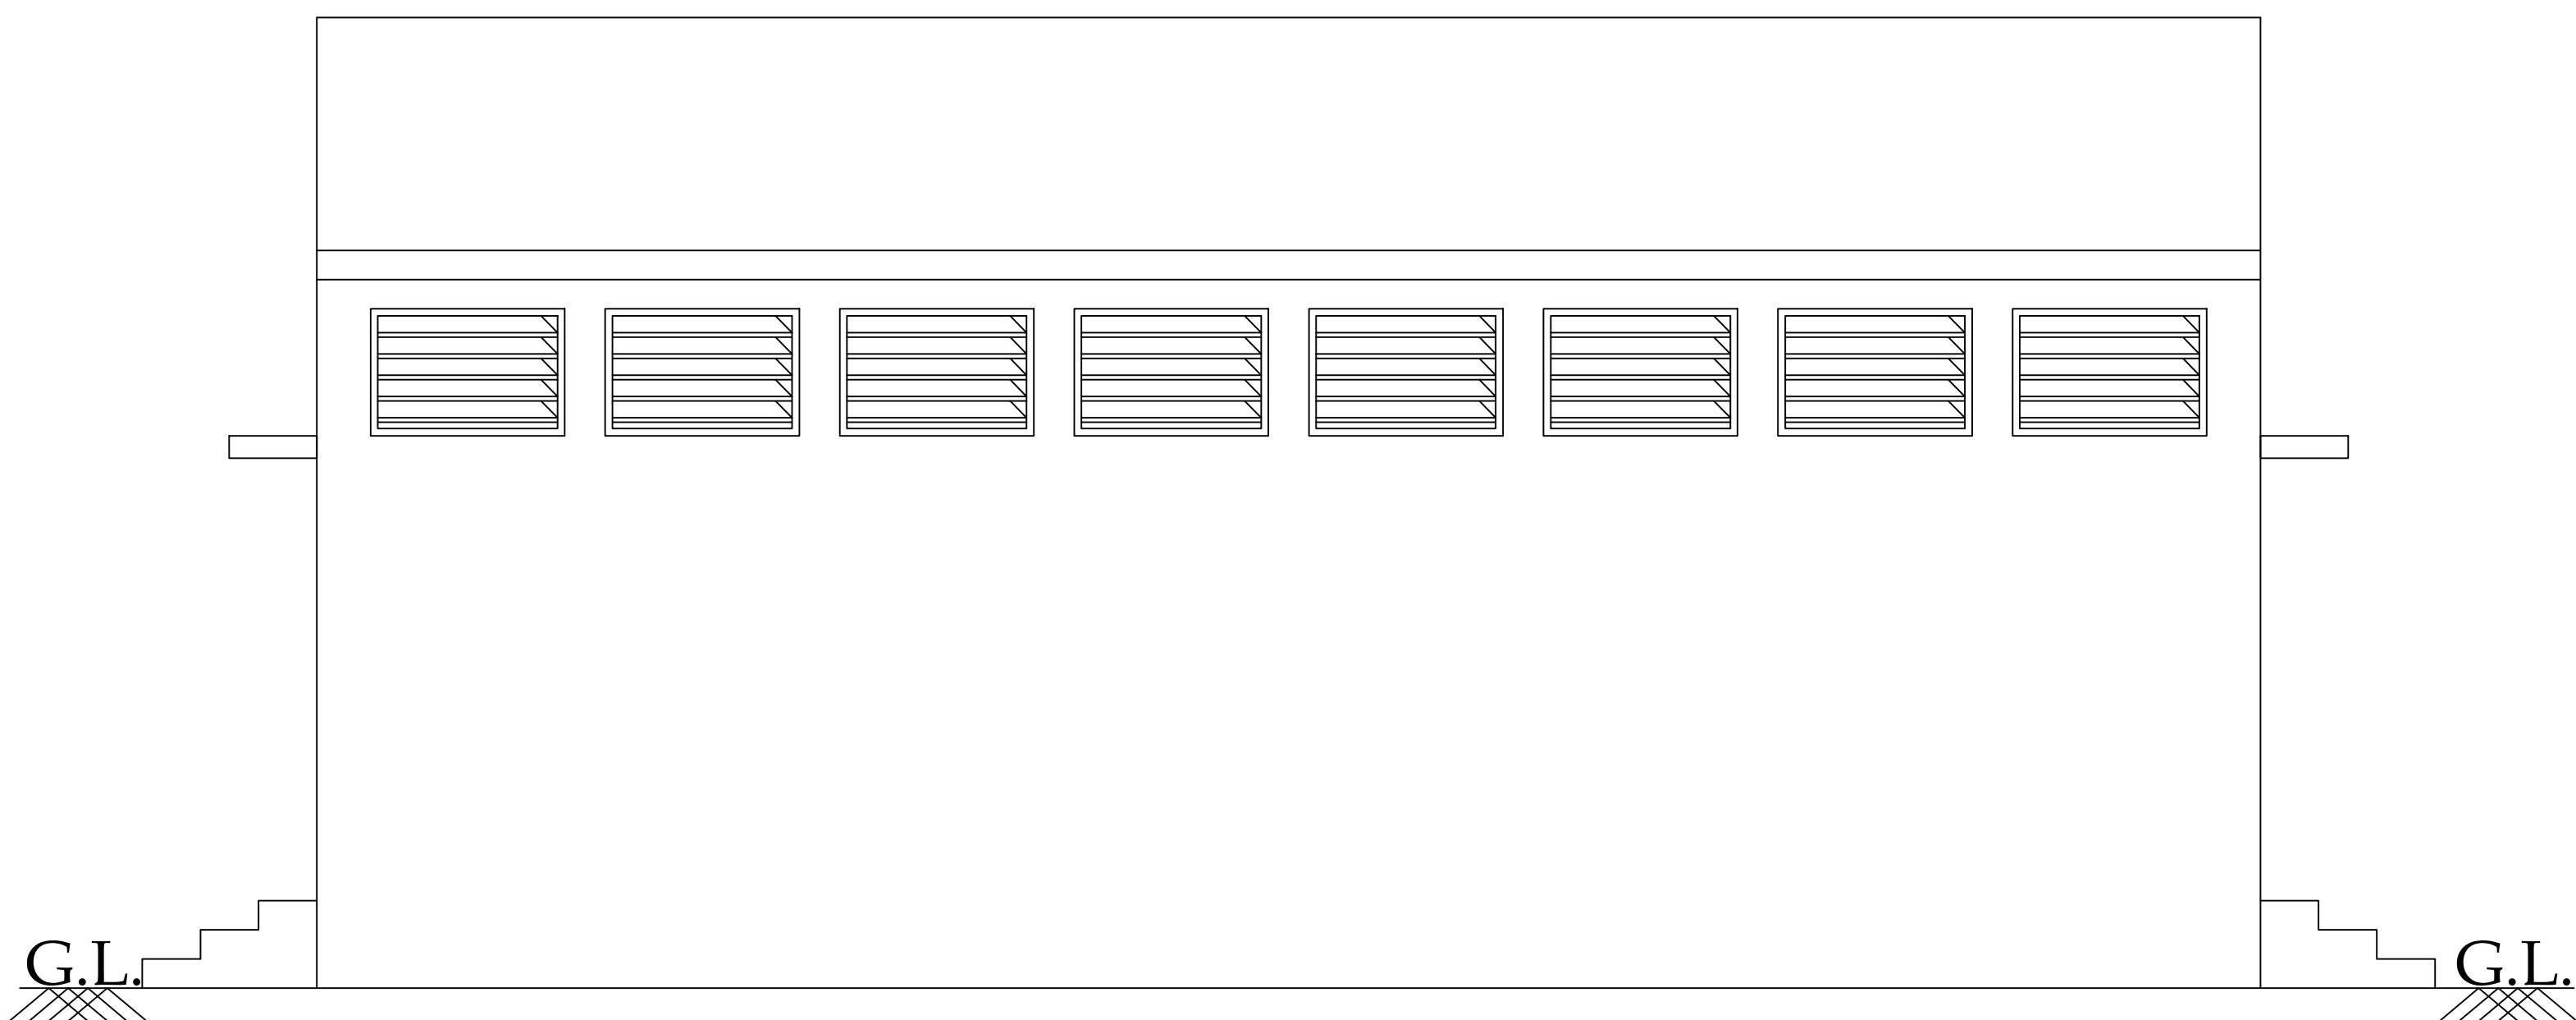

SOUTH SIDE ELEVATION

BLOCK - 02

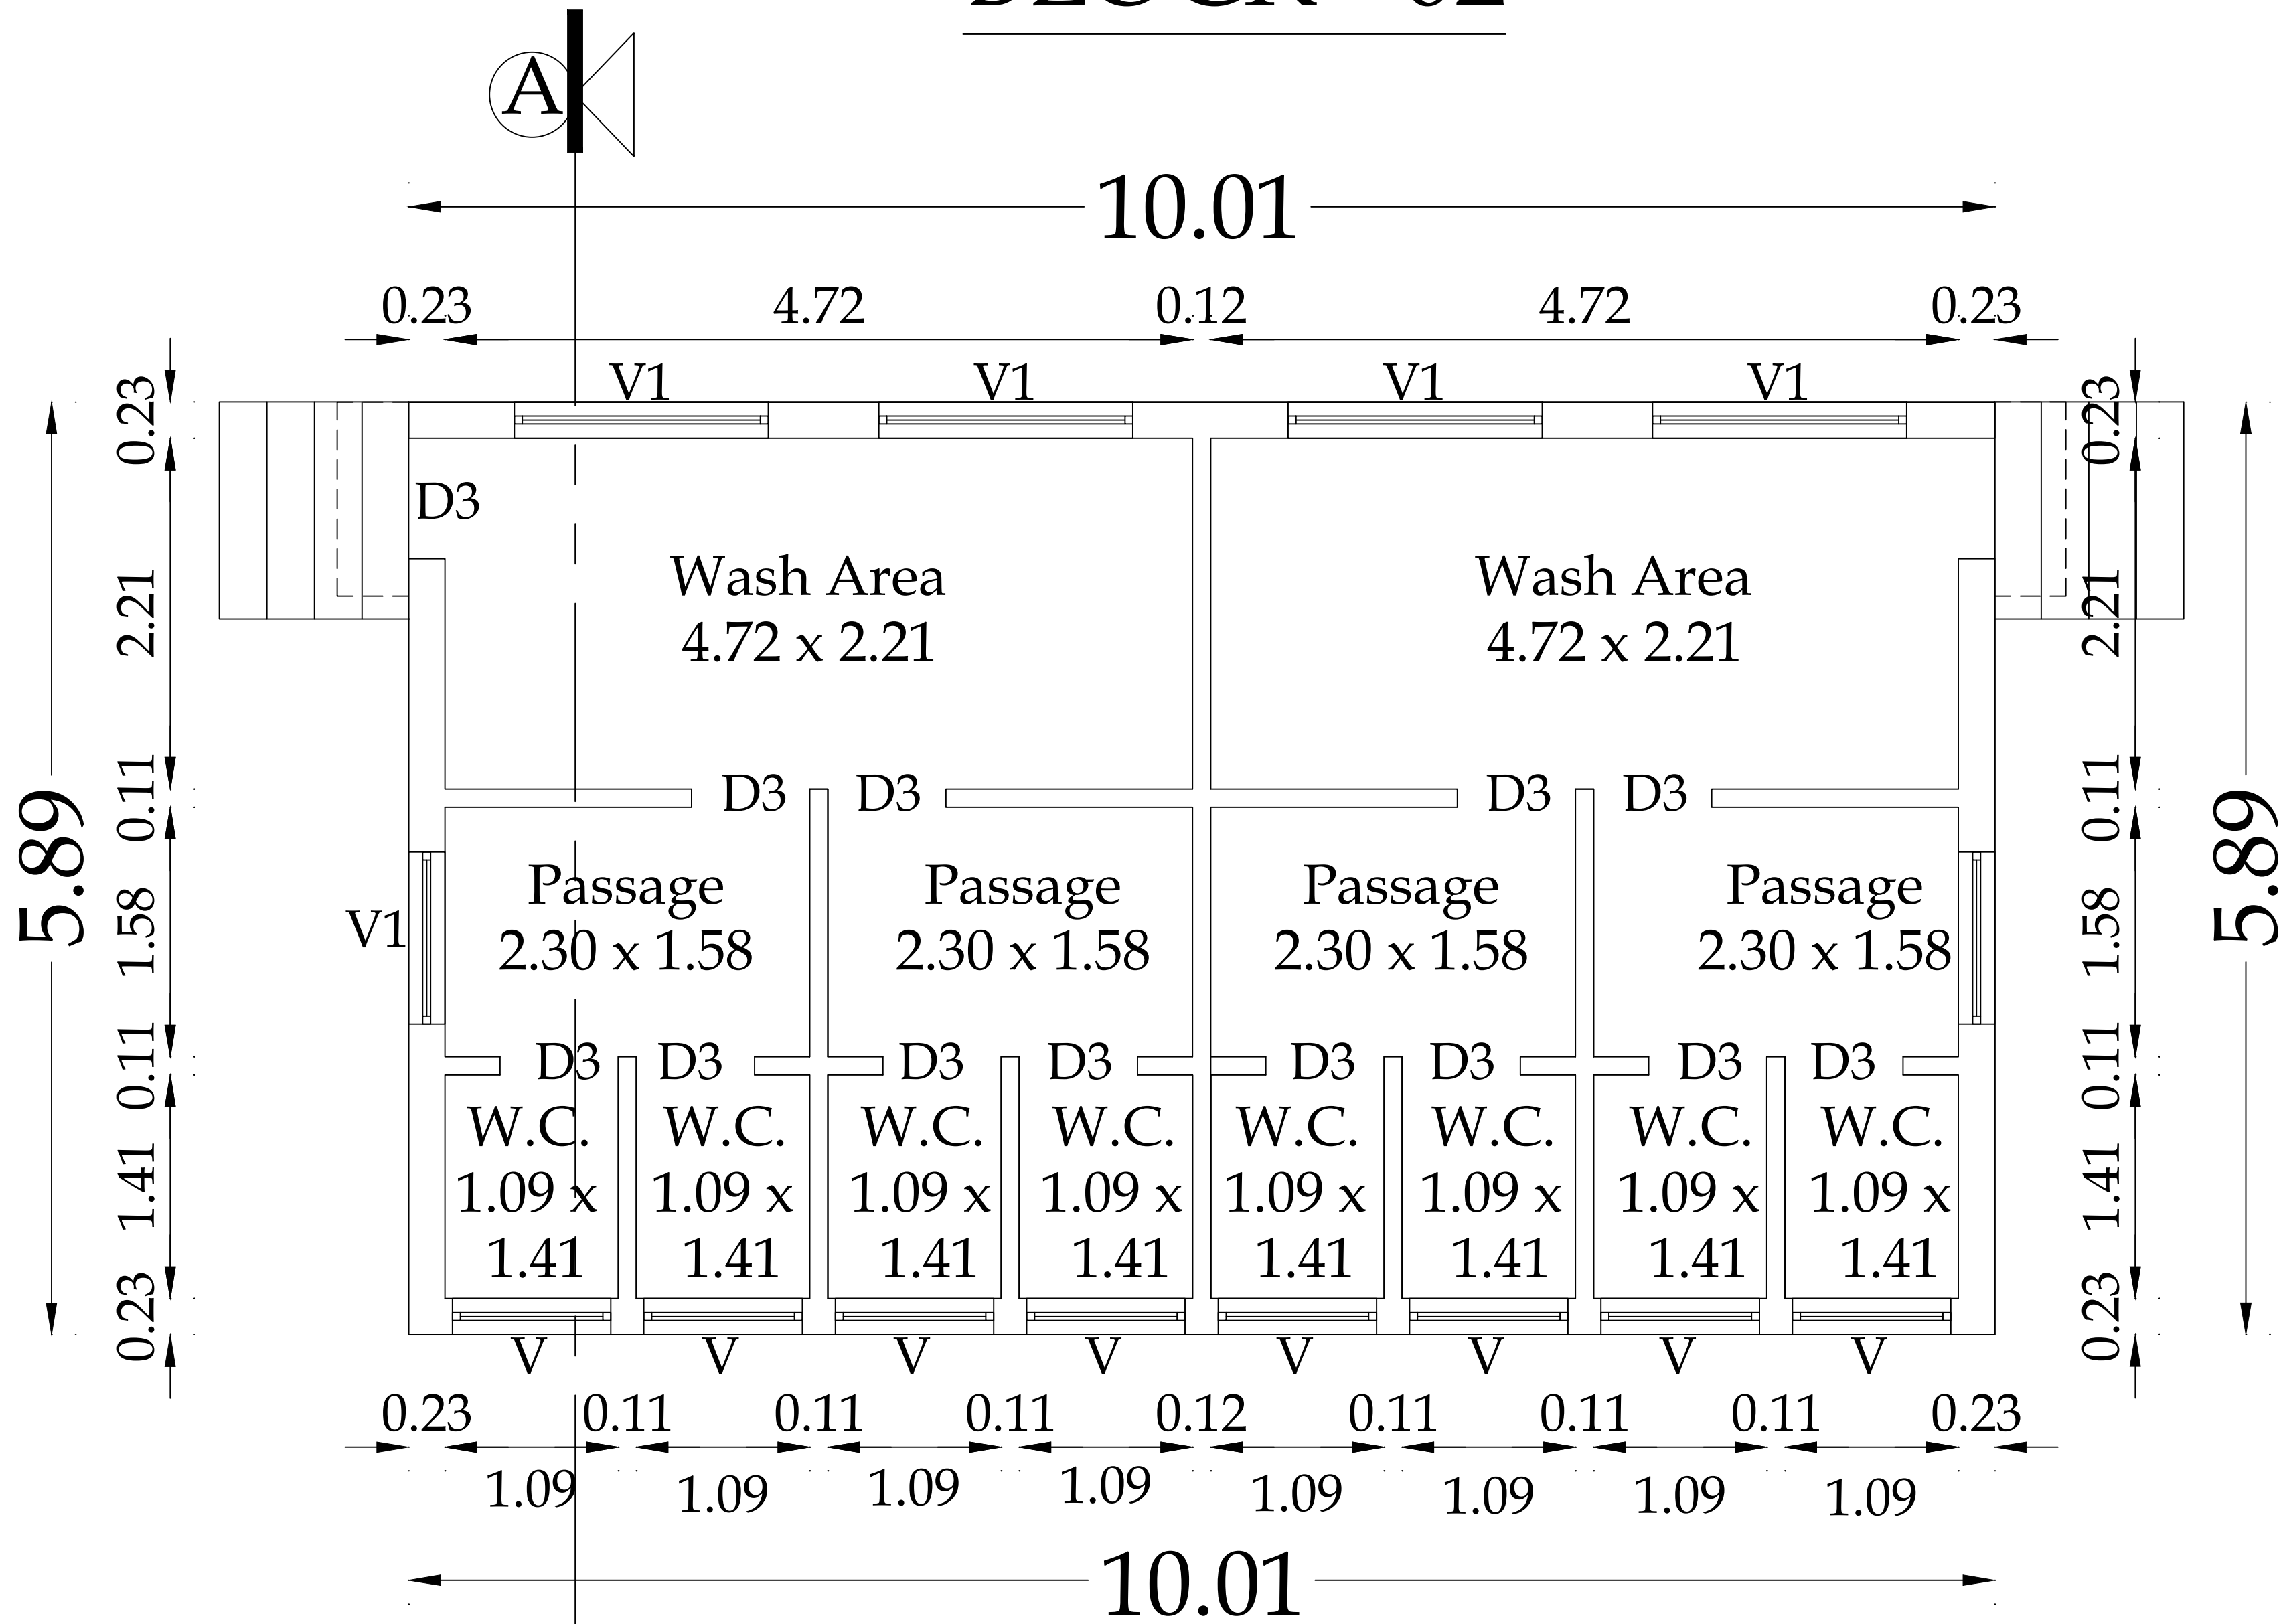

BLOCK - 02


FLOOR PLAN

BLOCK - 02

SHEET NO - 04/04

PLAN SHOWING THE PROPOSED GRANITE PROCESSING
INDUSTRY BUILDING IN S.F.No - 225/2, 226/3B2, 227/2E, 227/2G1,
227/2G2, 227/2I, KONERIPALLI PANCHAYAT,
NALLAGANAKOTHAPALLI REVENUE VILLAGE, SOOLAGIRI TALUK,
KRISHNAGIRI DISTRICT.


SCALE - 1 : 100

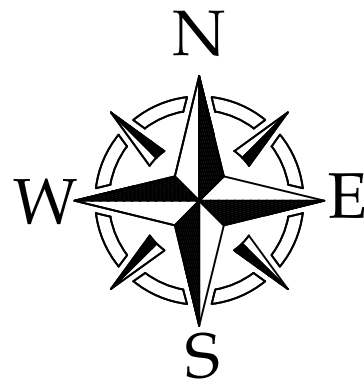


JOINERY DETAILS

D2	DOOR	0.91 X 2.44
W	WINDOW	1.85 X 1.83
V1	VENTILATOR	1.60 X 0.76

Block Name	Building Catagory	Total number of Floors	Total Buildup area in all Floors	Total FSI Area in
BLOCK - 2	Non High Rise Building	Ground Floors	58.97	58.97

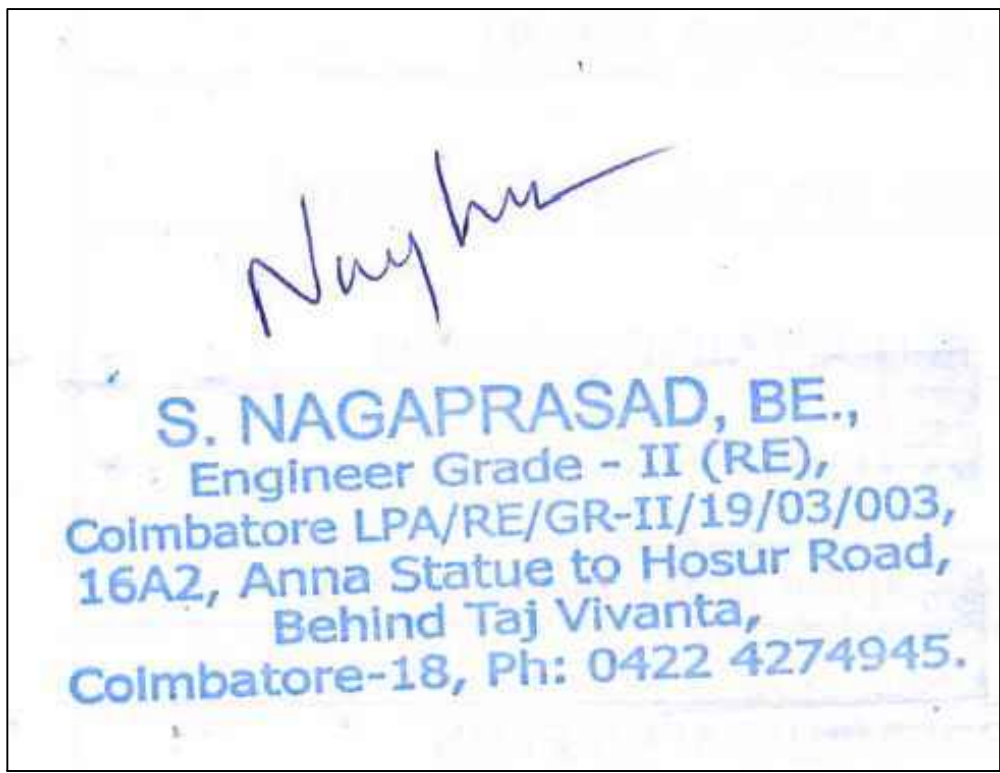


ARCHITECT.

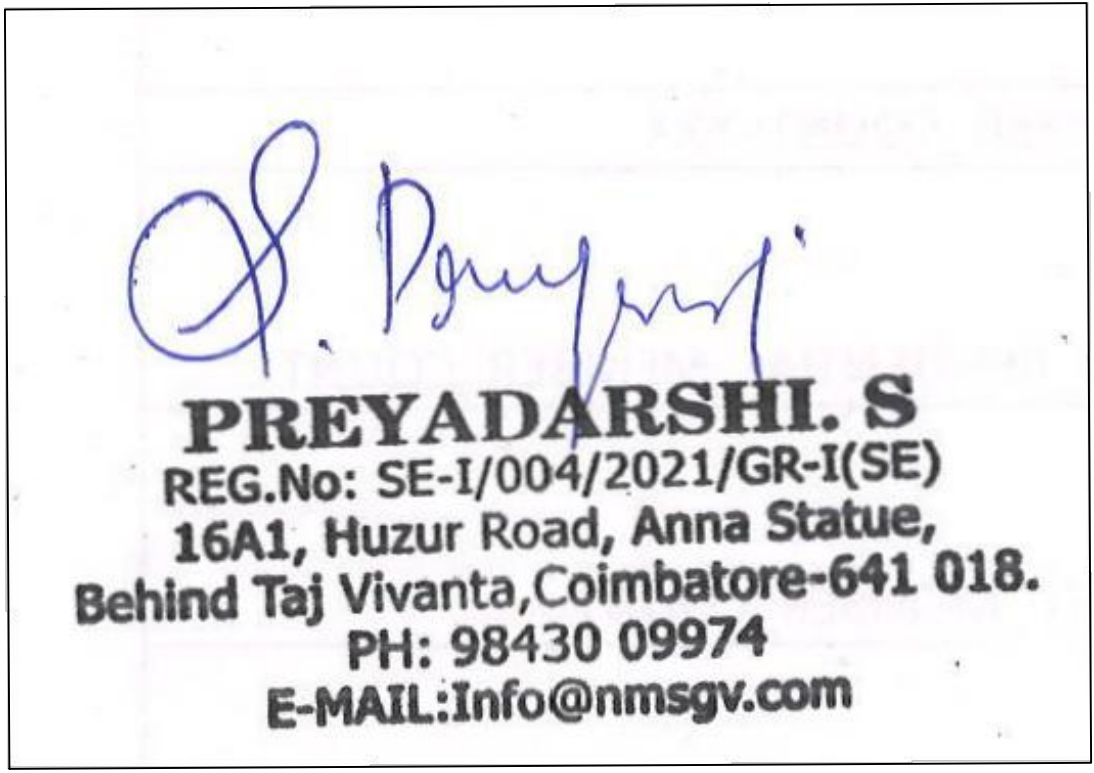


STRUCTURAL.




APPLICANT.

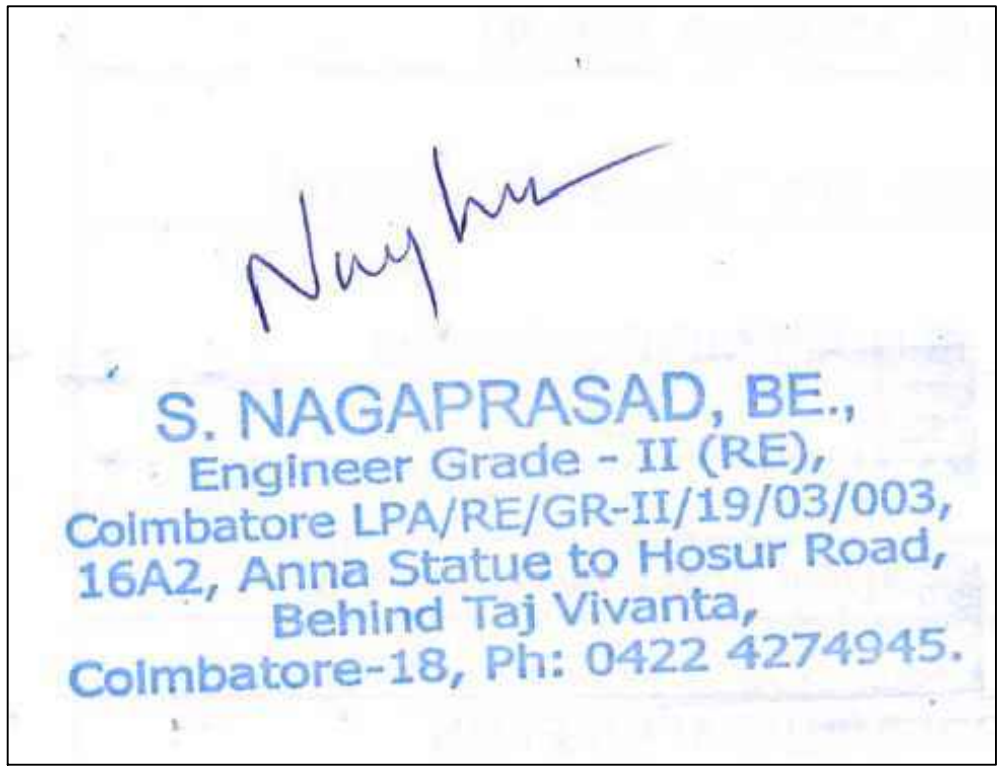

LBS/ENGINEERS

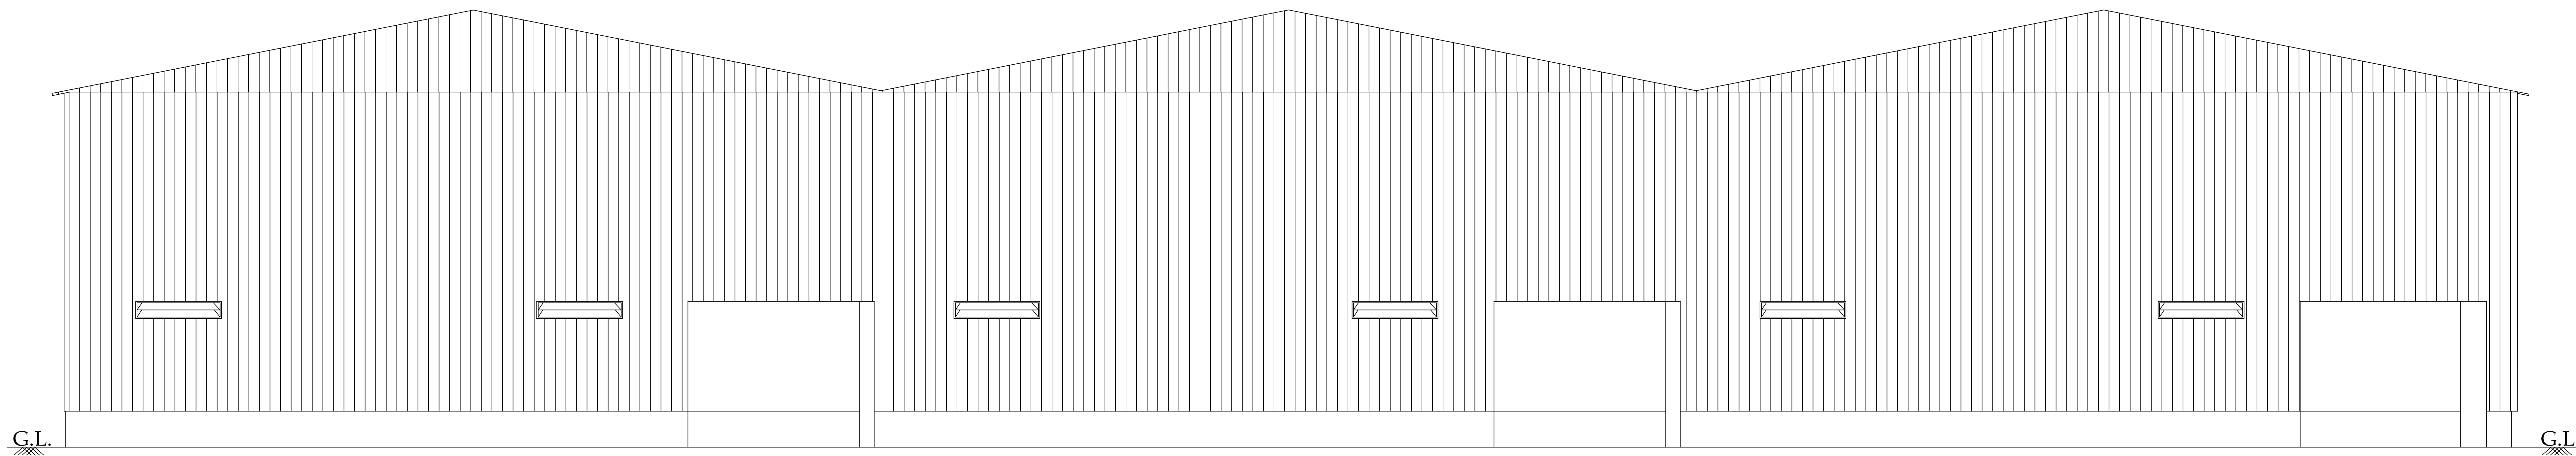



EAST SIDE ELEVATION

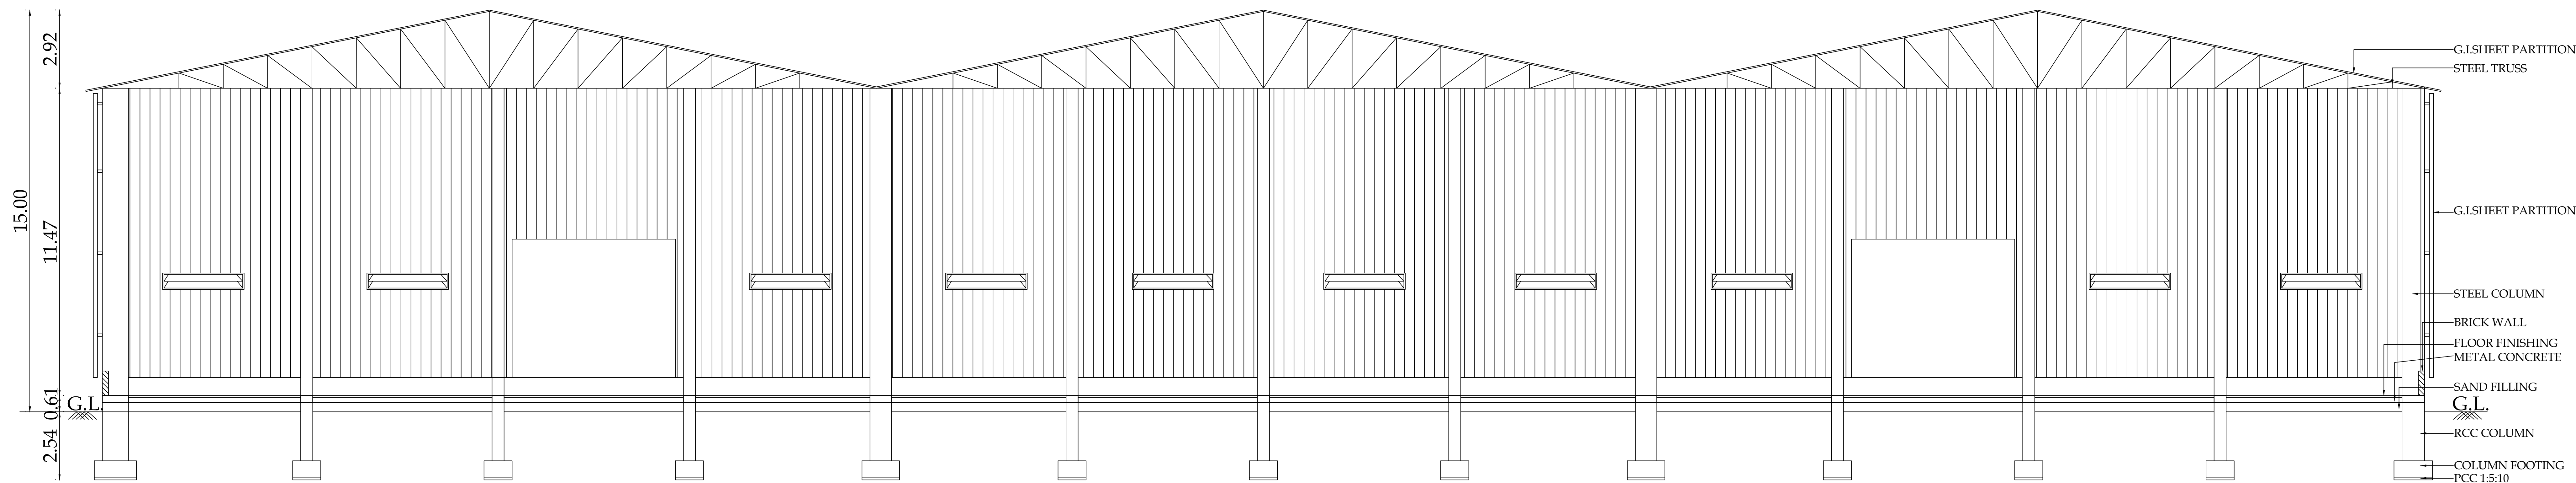


SECTION - "AA"

PLAN SHOWING THE PROPOSED GRANITE PROCESSING INDUSTRY
BUILDING IN S.F.No - 225/2, 226/3B2, 227/2E, 227/2G1, 227/2G2, 227/2I,
KONERIPALLI PANCHAYAT, NALLAGANAKOTHAPALLI
REVENUE VILLAGE, SOOLAGIRI TALUK, KRISHNAGIRI DISTRICT.

SCALE - 1 : 100

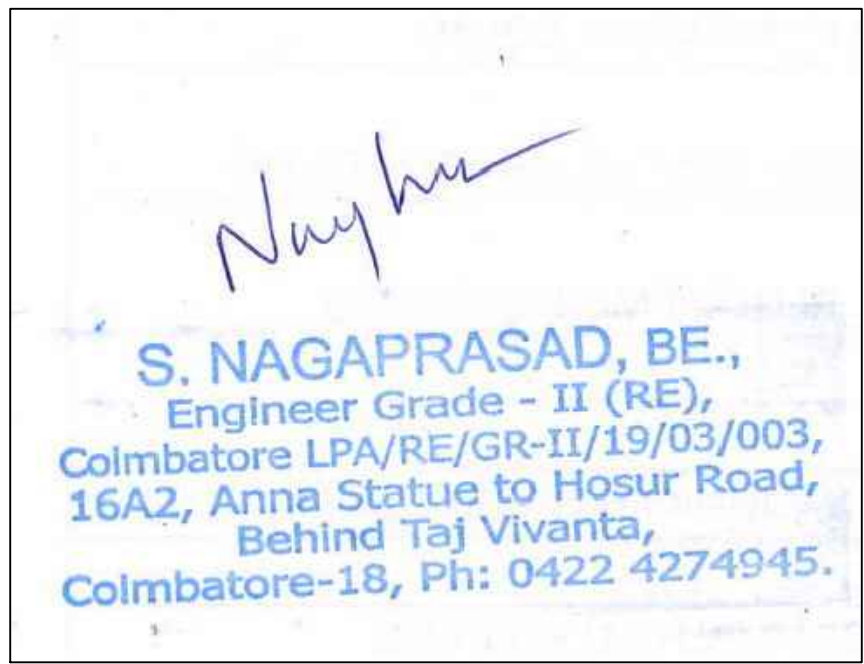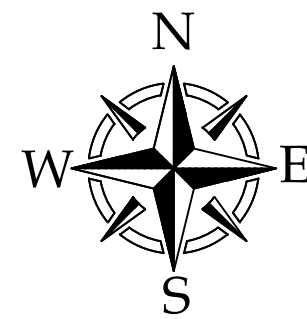


ARCHITECT.

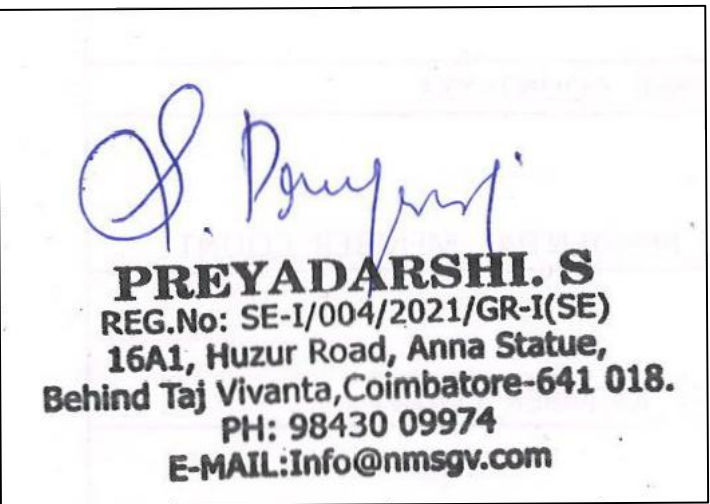


STRUCTURAL.



APPLICANT.

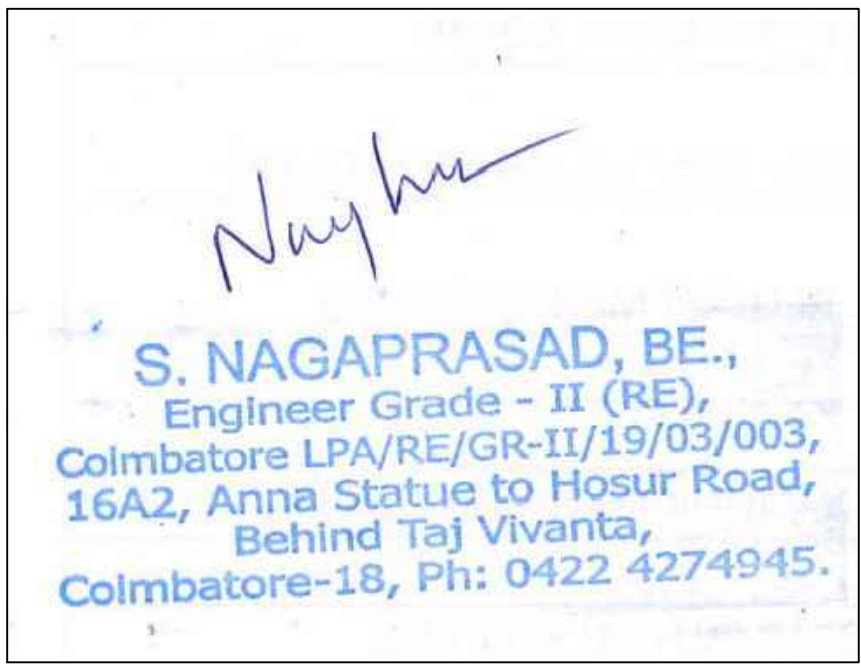

LBS/ENGINEERS


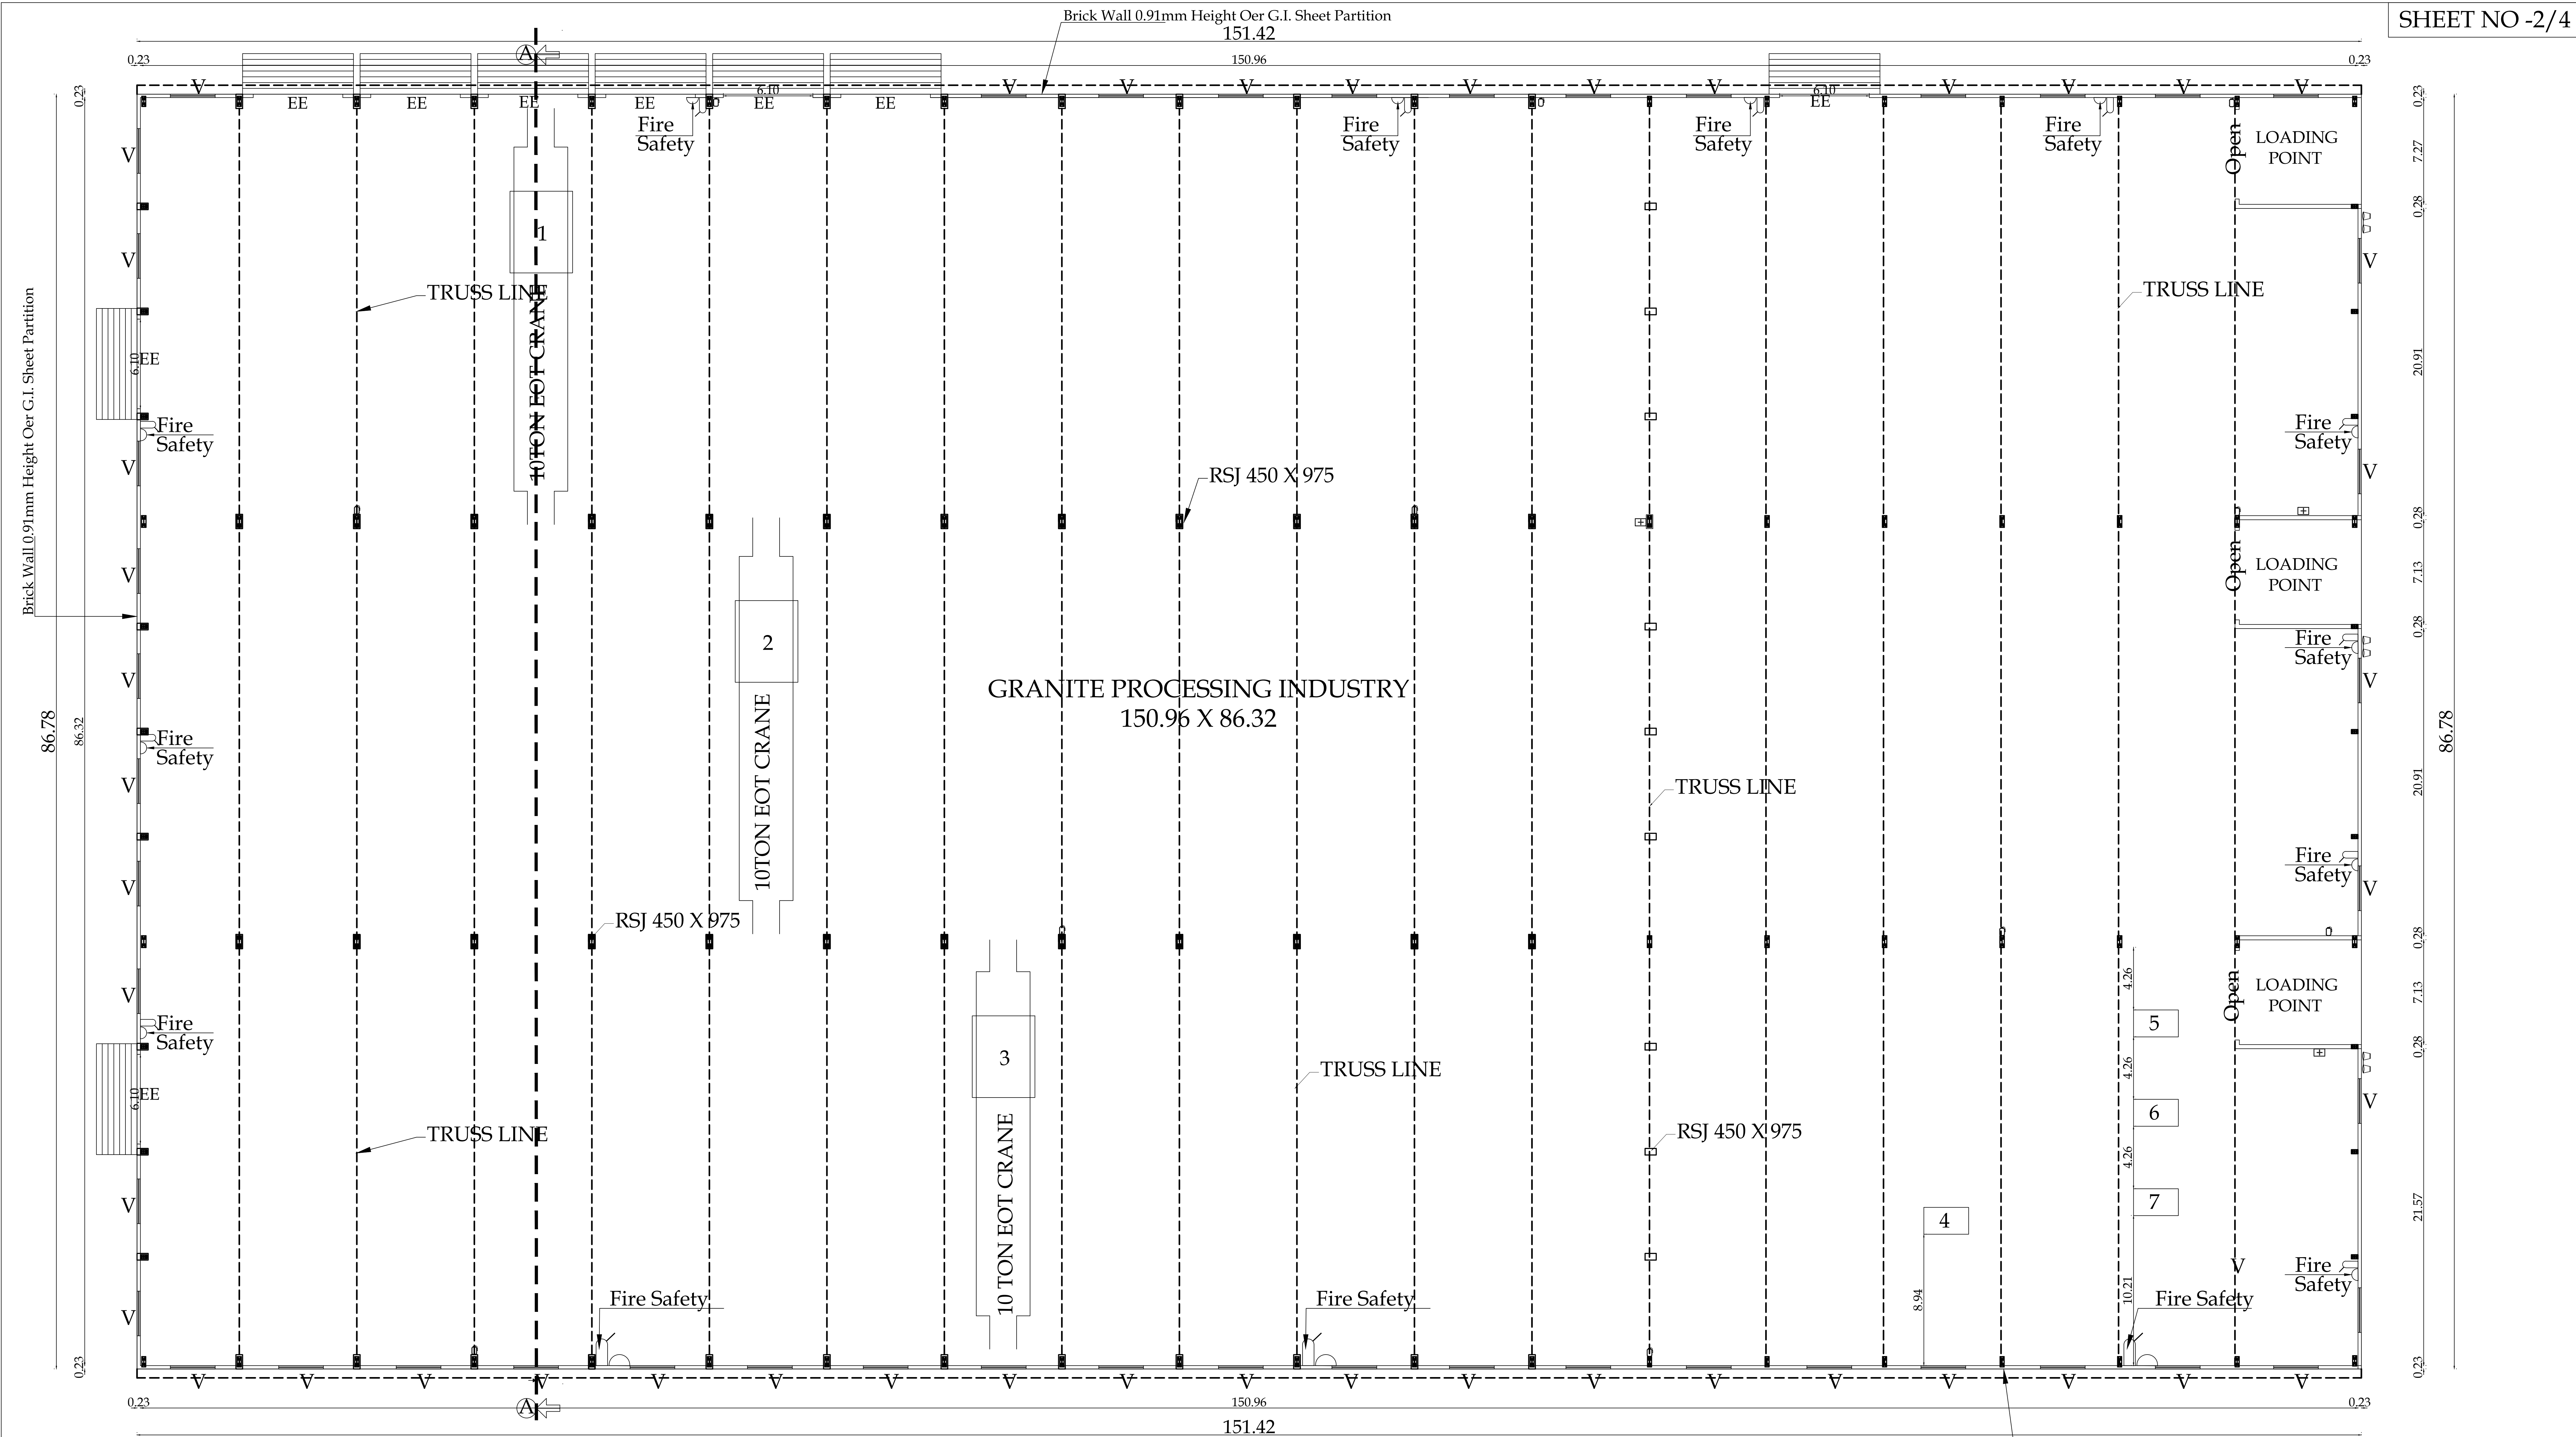


GROUND FLOOR PLAN
BLOCK - 01


PLAN SHOWING THE PROPOSED GRANITE PROCESSING
INDUSTRY BUILDING IN S.F.No - 225/2, 226/3B2, 227/2E, 227/2G1,
227/2G2, 227/2I, KONERIPALLI PANCHAYAT,
NALLAGANAKOTHAPALLI REVENUE VILLAGE, SOOLAGIRI TALUK,
KRISHNAGIRI DISTRICT.

JOINERY DETAILS				
EE	EMERGENCY EXIT	3.05 X 6.60		
V	VENTILATOR	3.05 X 0.61		
Block Name	Building Catagory	Total number of Floors	Total Buildup area in all Floors	Total FSI Area in
BLOCK - 1	Non High Rise Building	Ground Floors	13139.68	13139.68

SCALE - 1 : 100

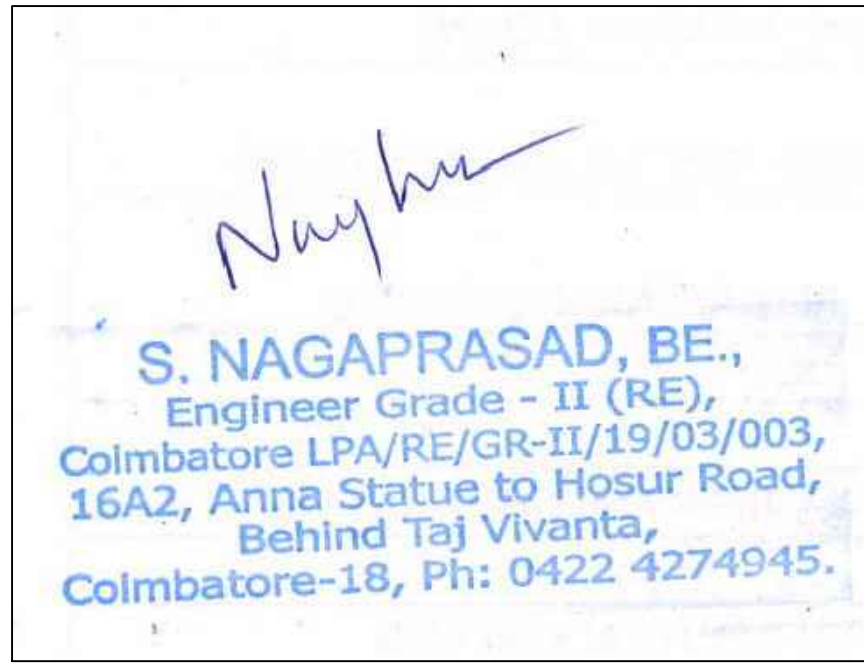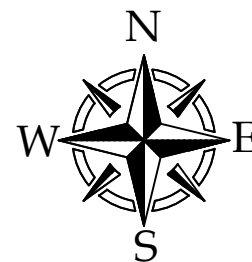


ARCHITECT.

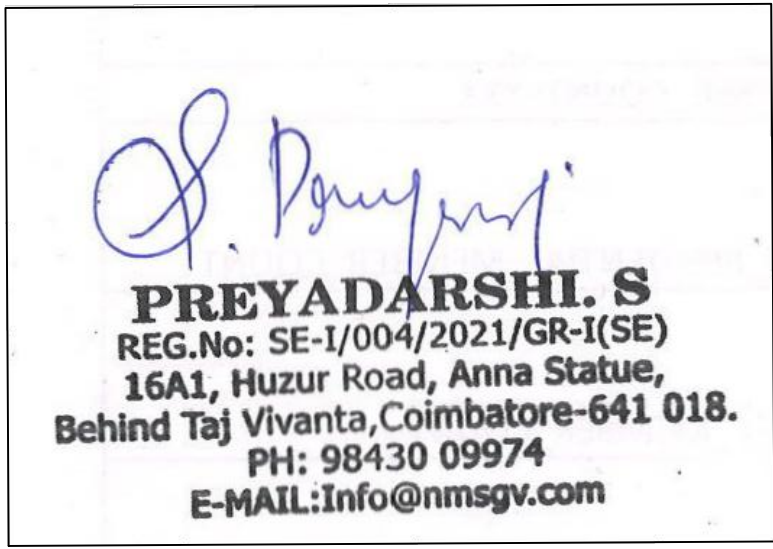


STRUCTURAL.



APPLICANT.



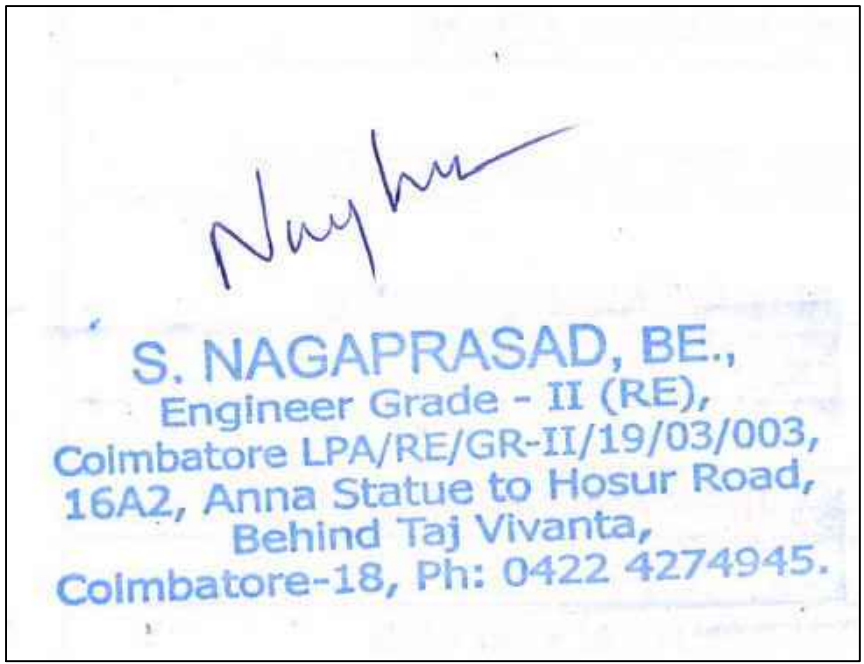


LBS/ENGINEERS

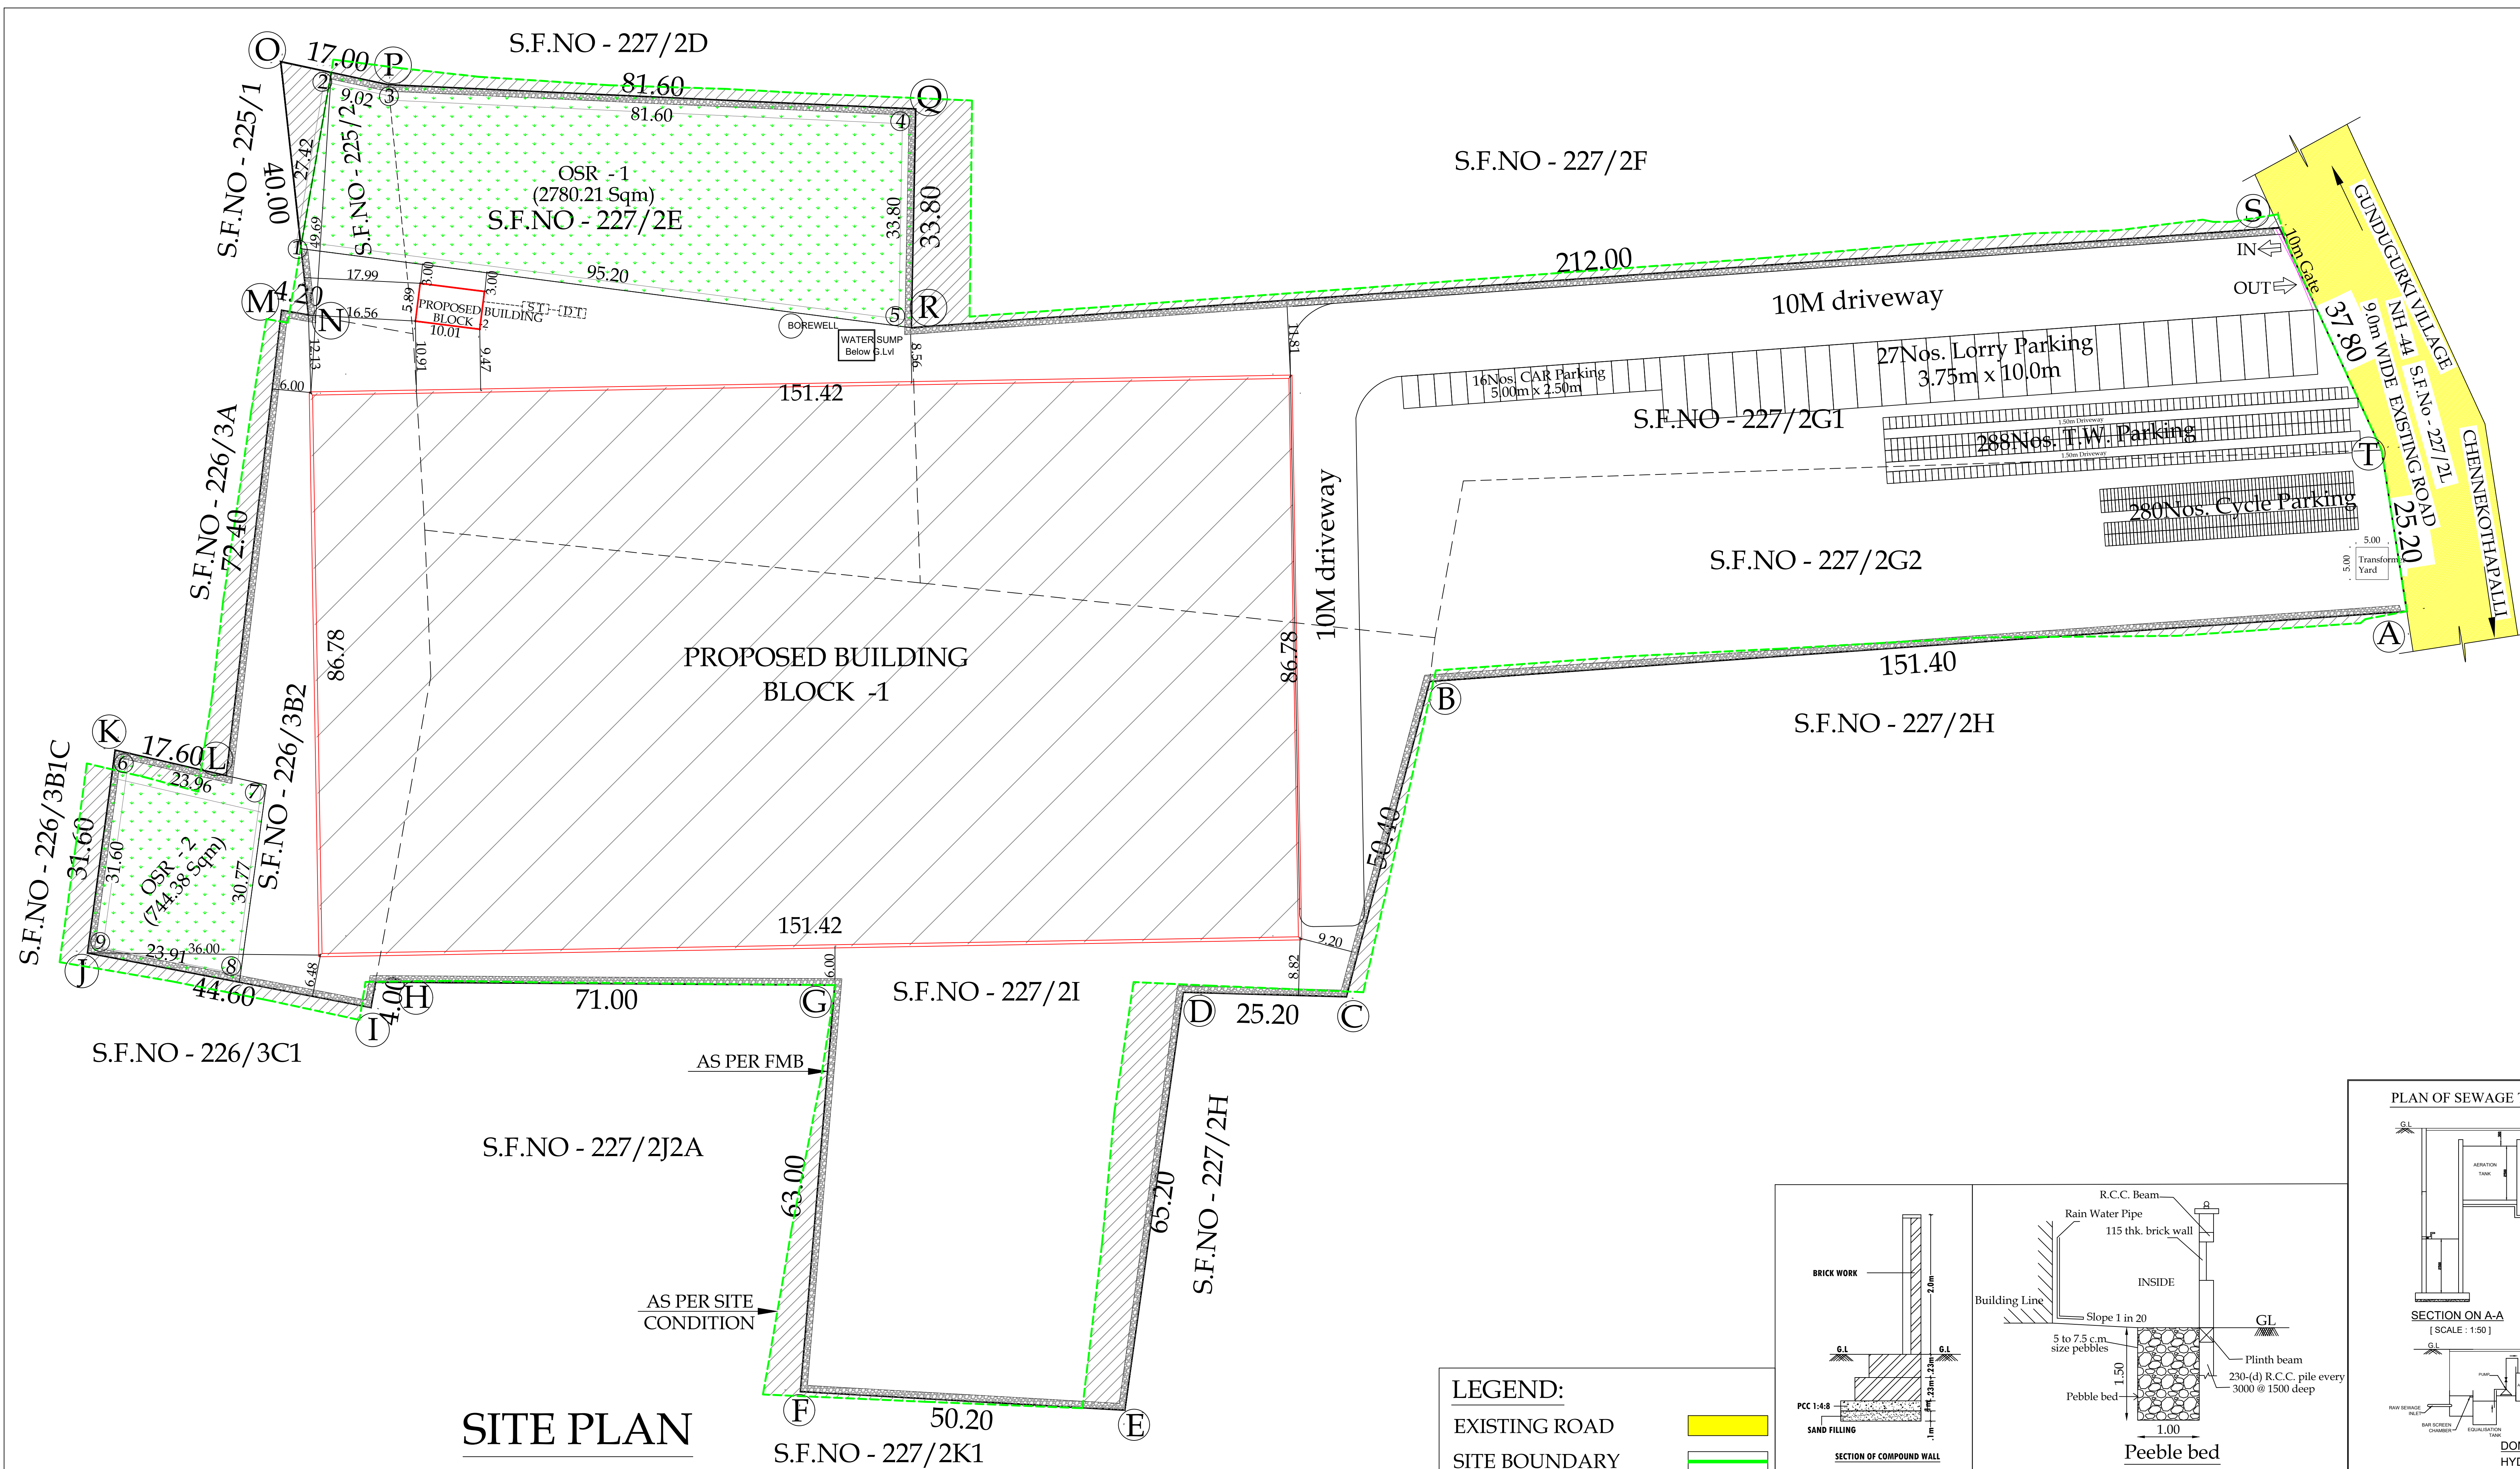

<u>MACHINERY DETAILS</u>	
1. CRANE 10 Ten Capacity	- 1.5 HP
2. CRANE 10 Ten Capacity	- 1.5 HP
3. CRANE 10 Ten Capacity	- 1.5 HP
4. EDGE CUTTING MACHINE	- 5.0 HP
5. EDGE CUTTING MACHINE	- 5.0 HP
6. EDGE CUTTING MACHINE	- 5.0 HP
7. EDGE CUTTING MACHINE	- 5.0 HP
8. BORE WELL MOTOR	- 0.5 HP
TOTAL HP DETAILS	- 30.00 HP

NO.OF WORKERS - 50 Perons

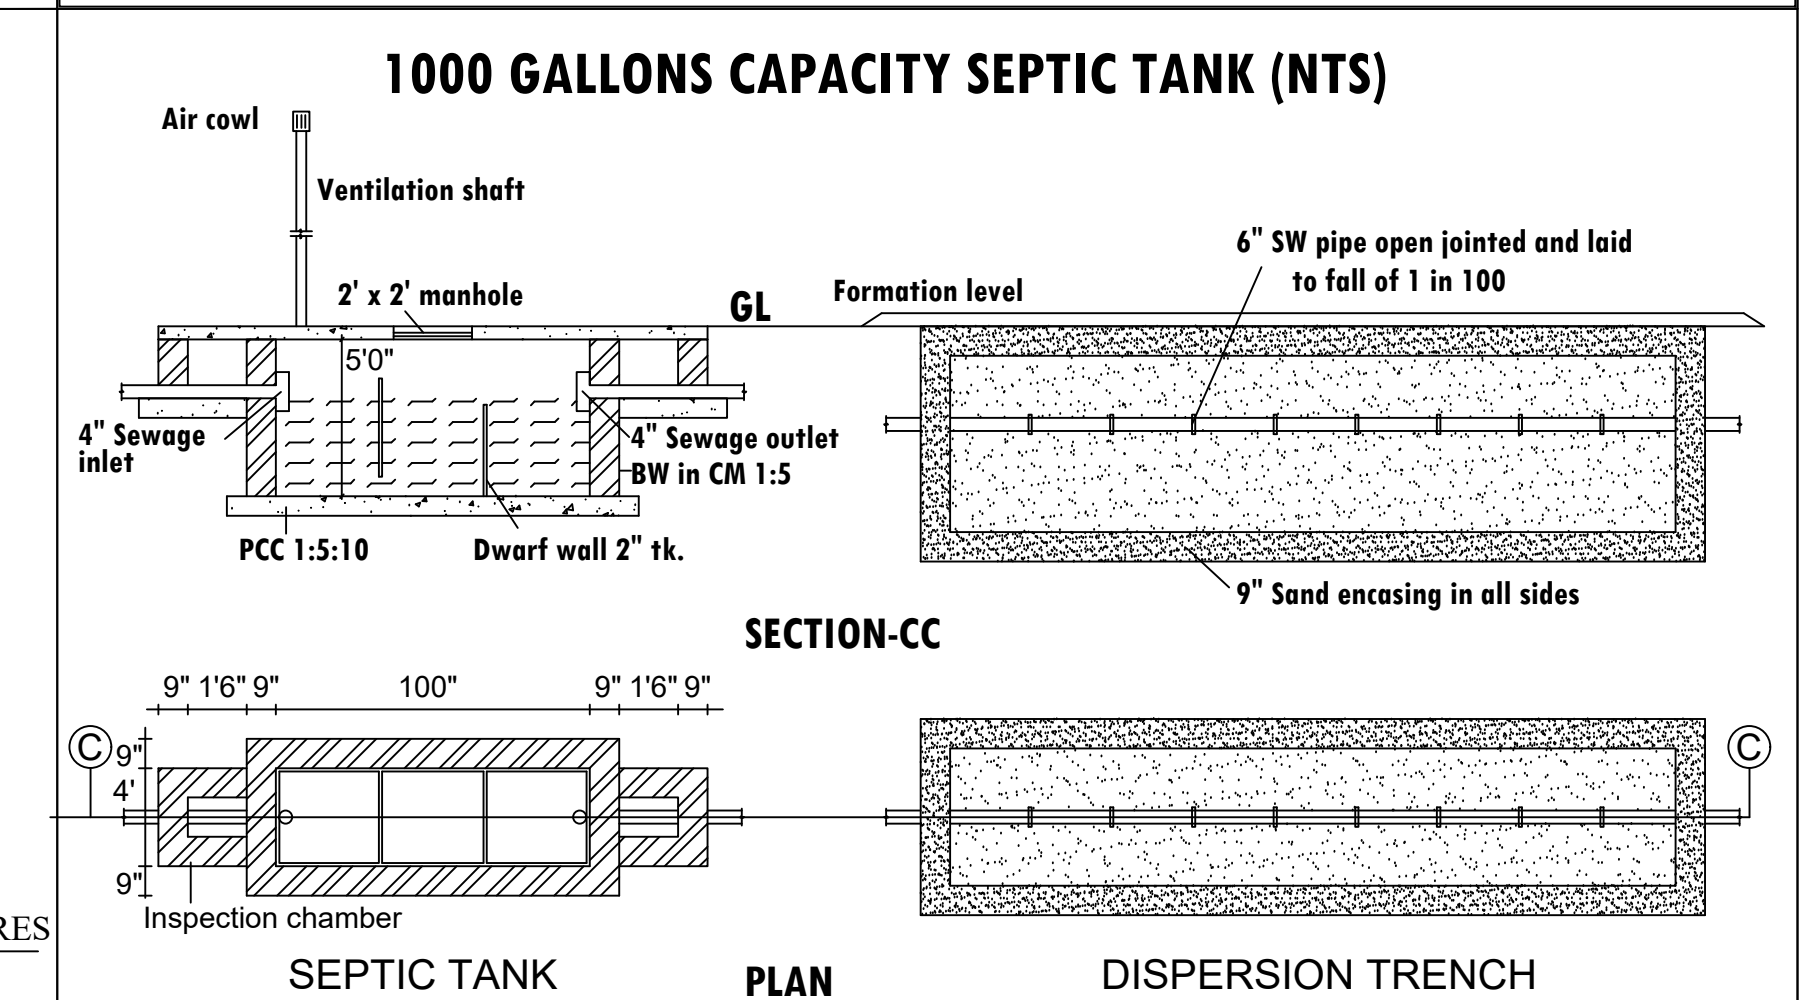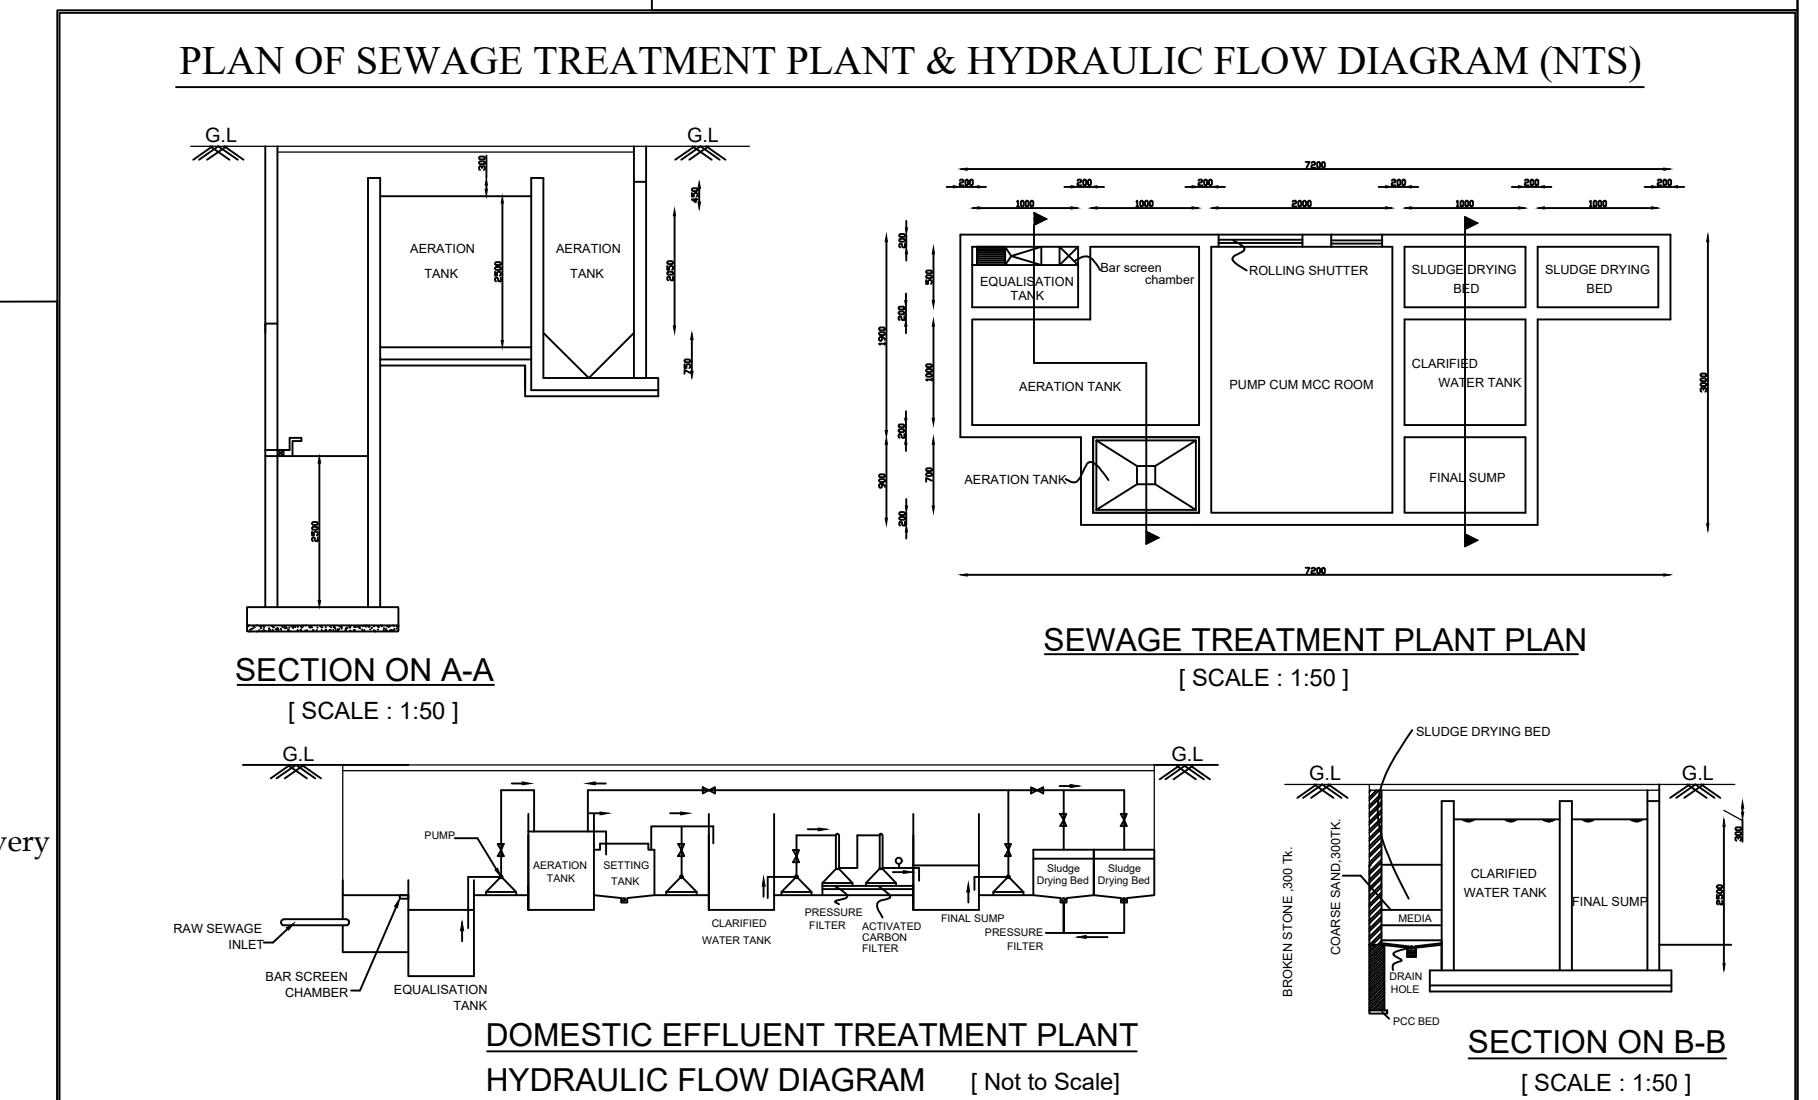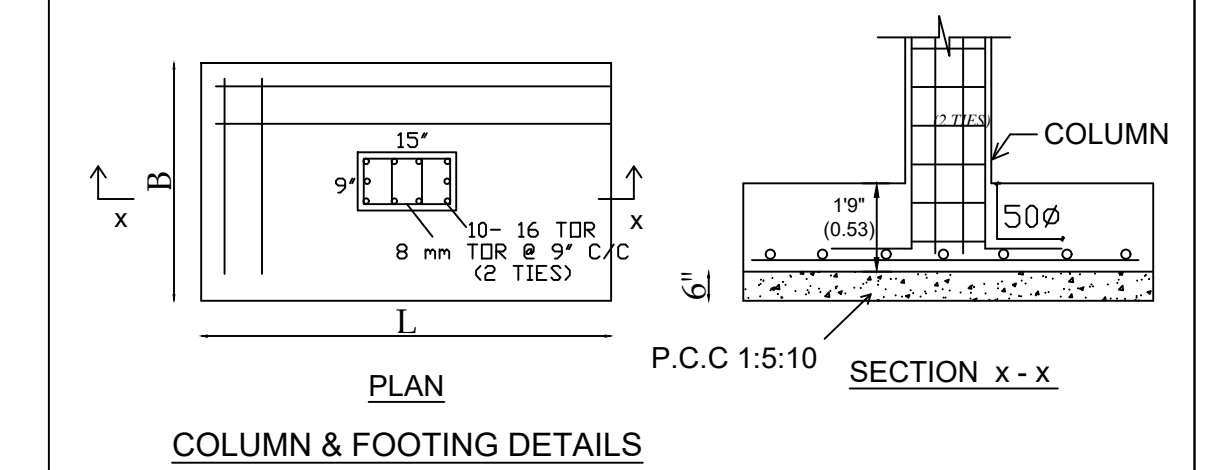

PLAN SHOWING THE PROPOSED GRANITE PROCESSING
INDUSTRY BUILDING IN S.F.No - 225/2, 226/3B2, 227/2E,
227/2G1, 227/2G2, 227/2I, KONERIPALLI PANCHAYAT,
NALLAGANAKOTHAPALLI REVENUE VILLAGE,
SOOLAGIRI TALUK, KRISHNAGIRI DISTRICT.

PARKING DETAILS				
VEHICLE	LORRY	CAR	TWO WHEELER	CYCLE
REQUIRED	27 - Nos	0 - Nos	246 - Nos	246
PROVIDED	27 - Nos	16 - Nos	288 - Nos	280




LEGEND:

EXISTING ROAD

SITE BOUNDARY

PROPOSED BUILDING

PEBBLE BED

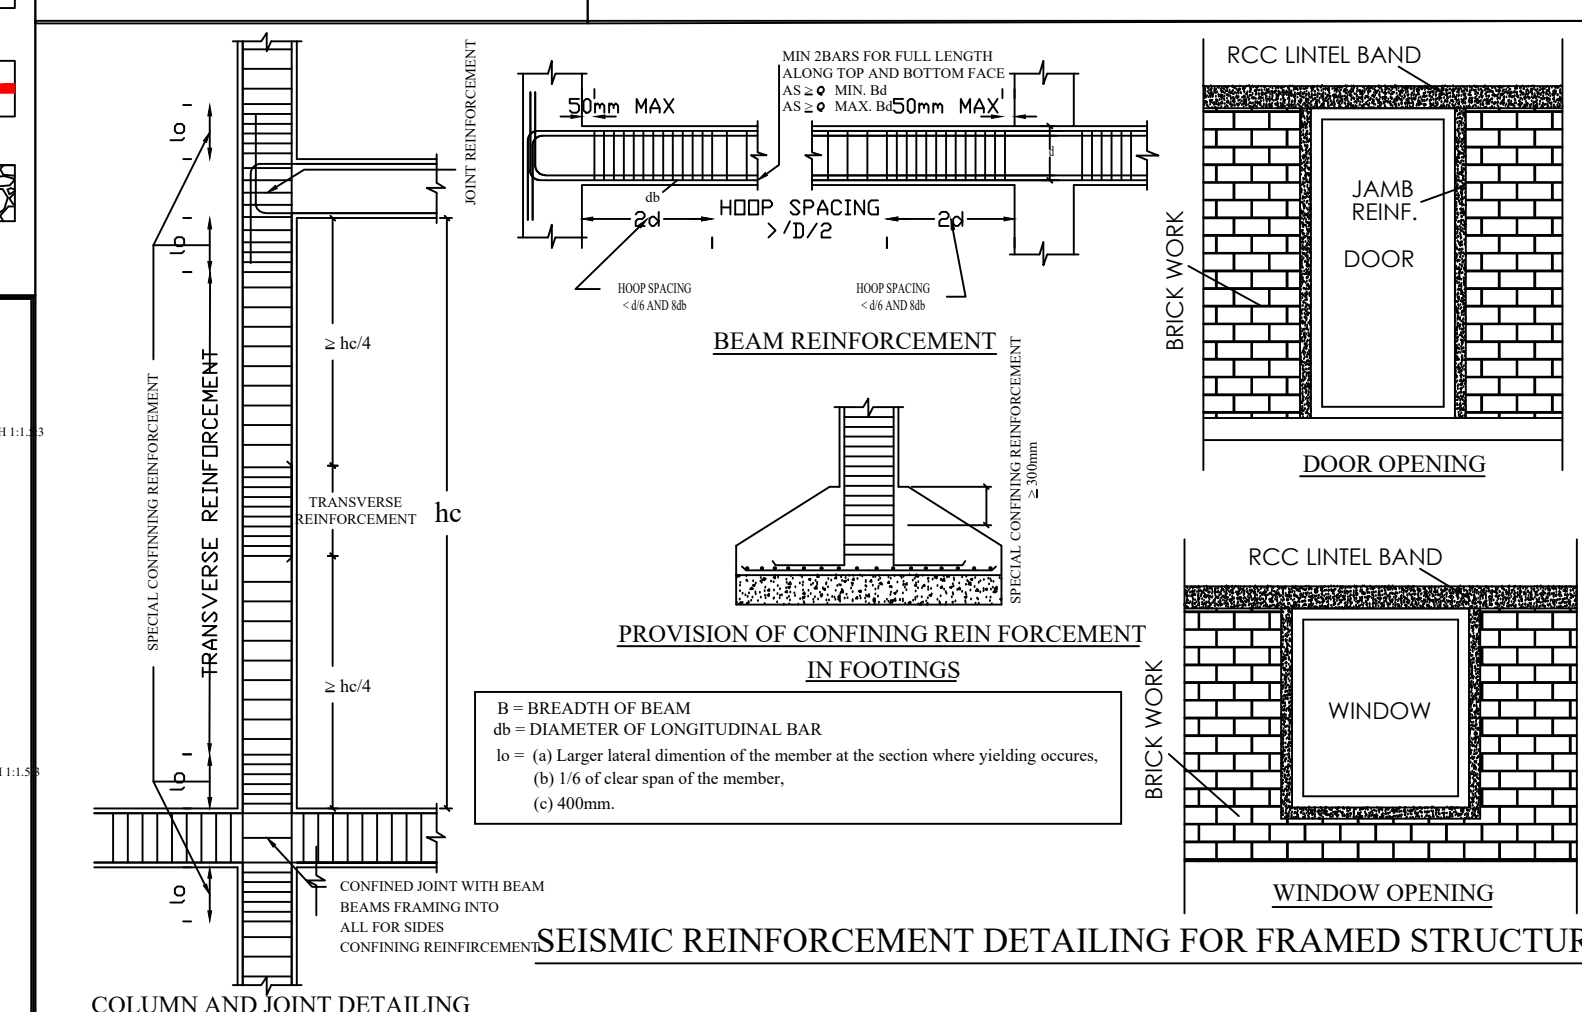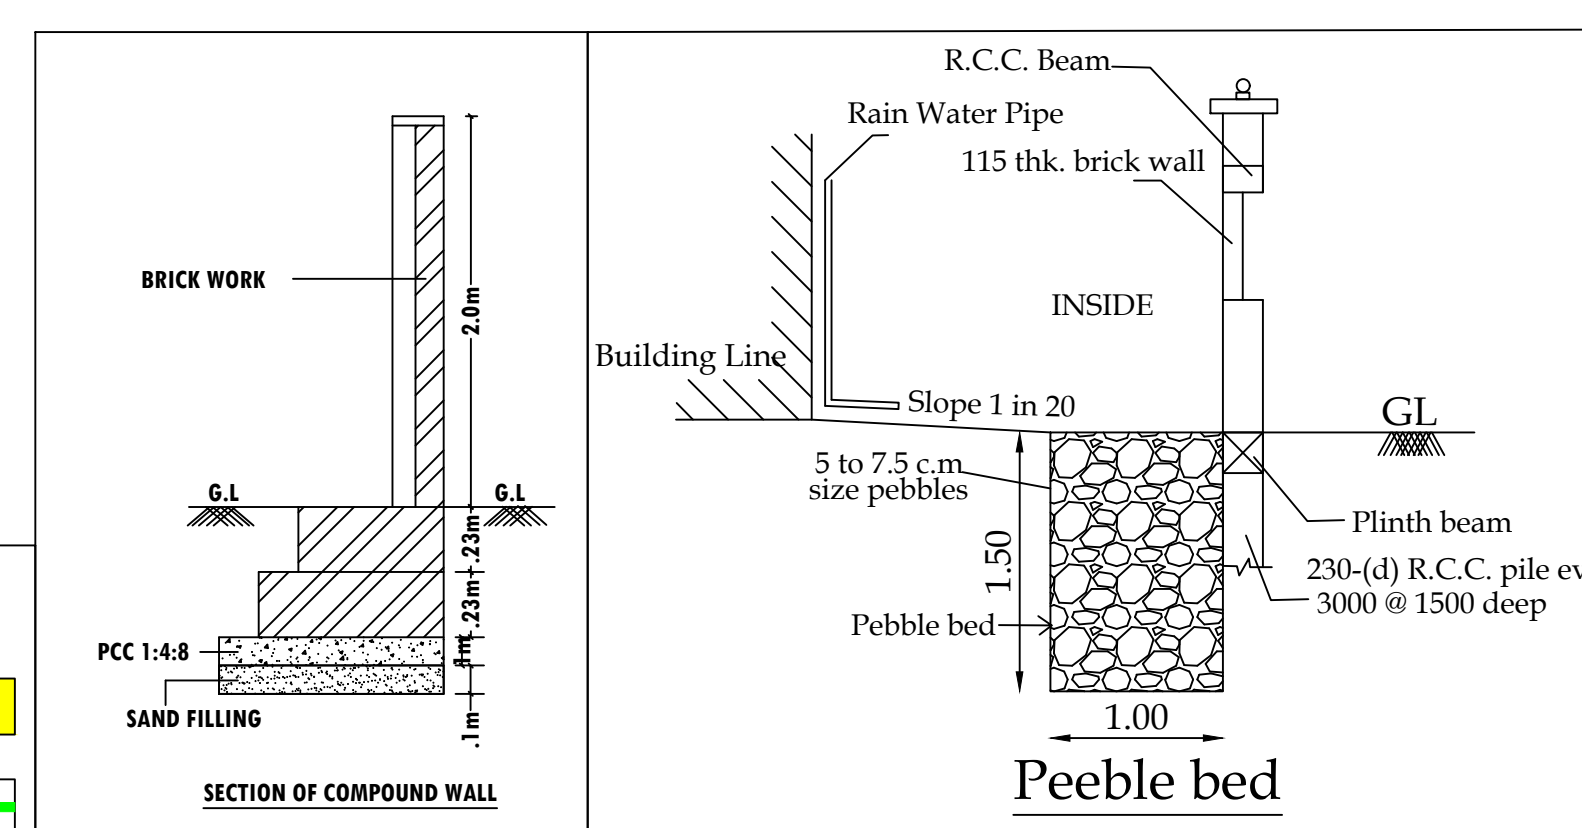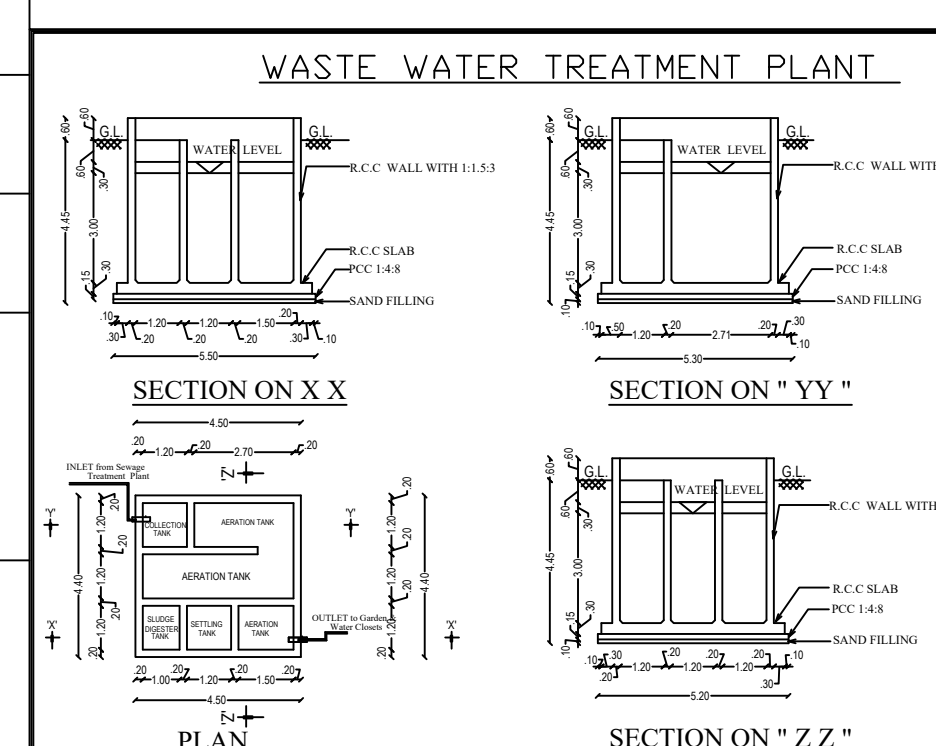

As Per Document Area (A,B,C,D.....T)	- 34300.00-sqm (8.47-Acres)
As Per PATTA Area	- 34300.00-sqm
As Per SITE Condition Area	- 35434.96-sqm
Total Super Imposed Plot Area	- 35709.56-sqm

Site Extent = 34300.00-Sqm	OSR-1 & 2 10% = 3524.59 Sqm (10.27%)
----------------------------	--------------------------------------

ONLINE APPLICATION

Block Name	Building Catagory	Total number	Total Buildup
------------	-------------------	--------------	---------------

Block Name	Building Category	of Floors	area in all Floors
BLOCK - 1	N. U. L. B. B. B.	3	12120.68

BLOCK - 1	Non High Rise Building	Ground Floors	13139.68	13139.68
BLOCK - 2	Non High Rise Building	Ground Floors	58.97	58.97

BLOCK - 2	Non High Rise Building	Ground Floors	58.97	58.97
TOTAL AREA			13198.65	13198.65
Open space - 21101.35 - Sqm.				

Signature Not Verified	Signature Not Verified
---------------------------	---------------------------

$$FSI = \frac{\text{Signed Inventory Balance}}{\text{Cost of Goods Sold}} = \frac{34300.00}{100000.00} = 0.343$$

Page 10 of 10

- FIRE EXTINGUISHER

 - **MULTY TYPE**

Nayana
S. NAGAPRASAD, BE.,
Engineer Grade - II (RE),
Colombatore LPA/RE/GR-II/19/03/003,
16A2, Anna Statue to Hosur Road,
Behind Taj Vivanta,
Colombatore-18, Ph: 0422 4274945

PREYADARSHI. S
REG.No: SE-1/004/2021/GR-I(SE)
16A1, Huzur Road, Anna Statue,
Behind Taj Vivanta, Coimbatore-641 018.
PH: 98430 09974
E-MAIL: info@nmsgv.com

For Pacific Surfaces Private Limited
Authorized Signatory

Nayhu

S. NAGAPRASAD, BE.,
Engineer Grade - II (RE),
Coimbatore LPA/RE/GR-II/19/03/003,
16A2, Anna Street to Hosur Road,
Behind Taj Vivanta,
Coimbatore-18, Ph: 0422 4274945.

ARCHITECT.

STRUCTURAL.

APPLICANT.

LBS/ENGINEERS