

PP

APPROVAL RECORD

Planning Permission

Krishnagiri

Krishnagiri district, Tamil Nadu

APPROVAL TYPE

Building Plan

ISSUING AUTHORITY

DTCP

The approval as the planning authority issued it, reproduced in full behind this page.



An approval speaks to what was sanctioned, not to what was built. Completion is a separate record.

PLAN SHOWING THE PROPOSED CONSTRUCTION OF GROUND FLOOR INDUSTRIAL BUILDING FOR "M/s.SREEDEVI INDUSTRIES MANUFACTURING PVT LTD"




RED INDUSTRIES-(ALKALIS) IN PLOT No:134, SF.No: 150part & 166part, SIPCOT INDUSTRIAL COMPLEX AT HOSUR PHASE-I, ZUZUVADI VILLAGE, HOSUR CITY MUNICIPAL

CORPORATION & TALUK, KRISHNAGIRI DISTRICT.

SIPCOT LAYOUT APPROVAL No.- L.P/R(VD)No.03/1978.

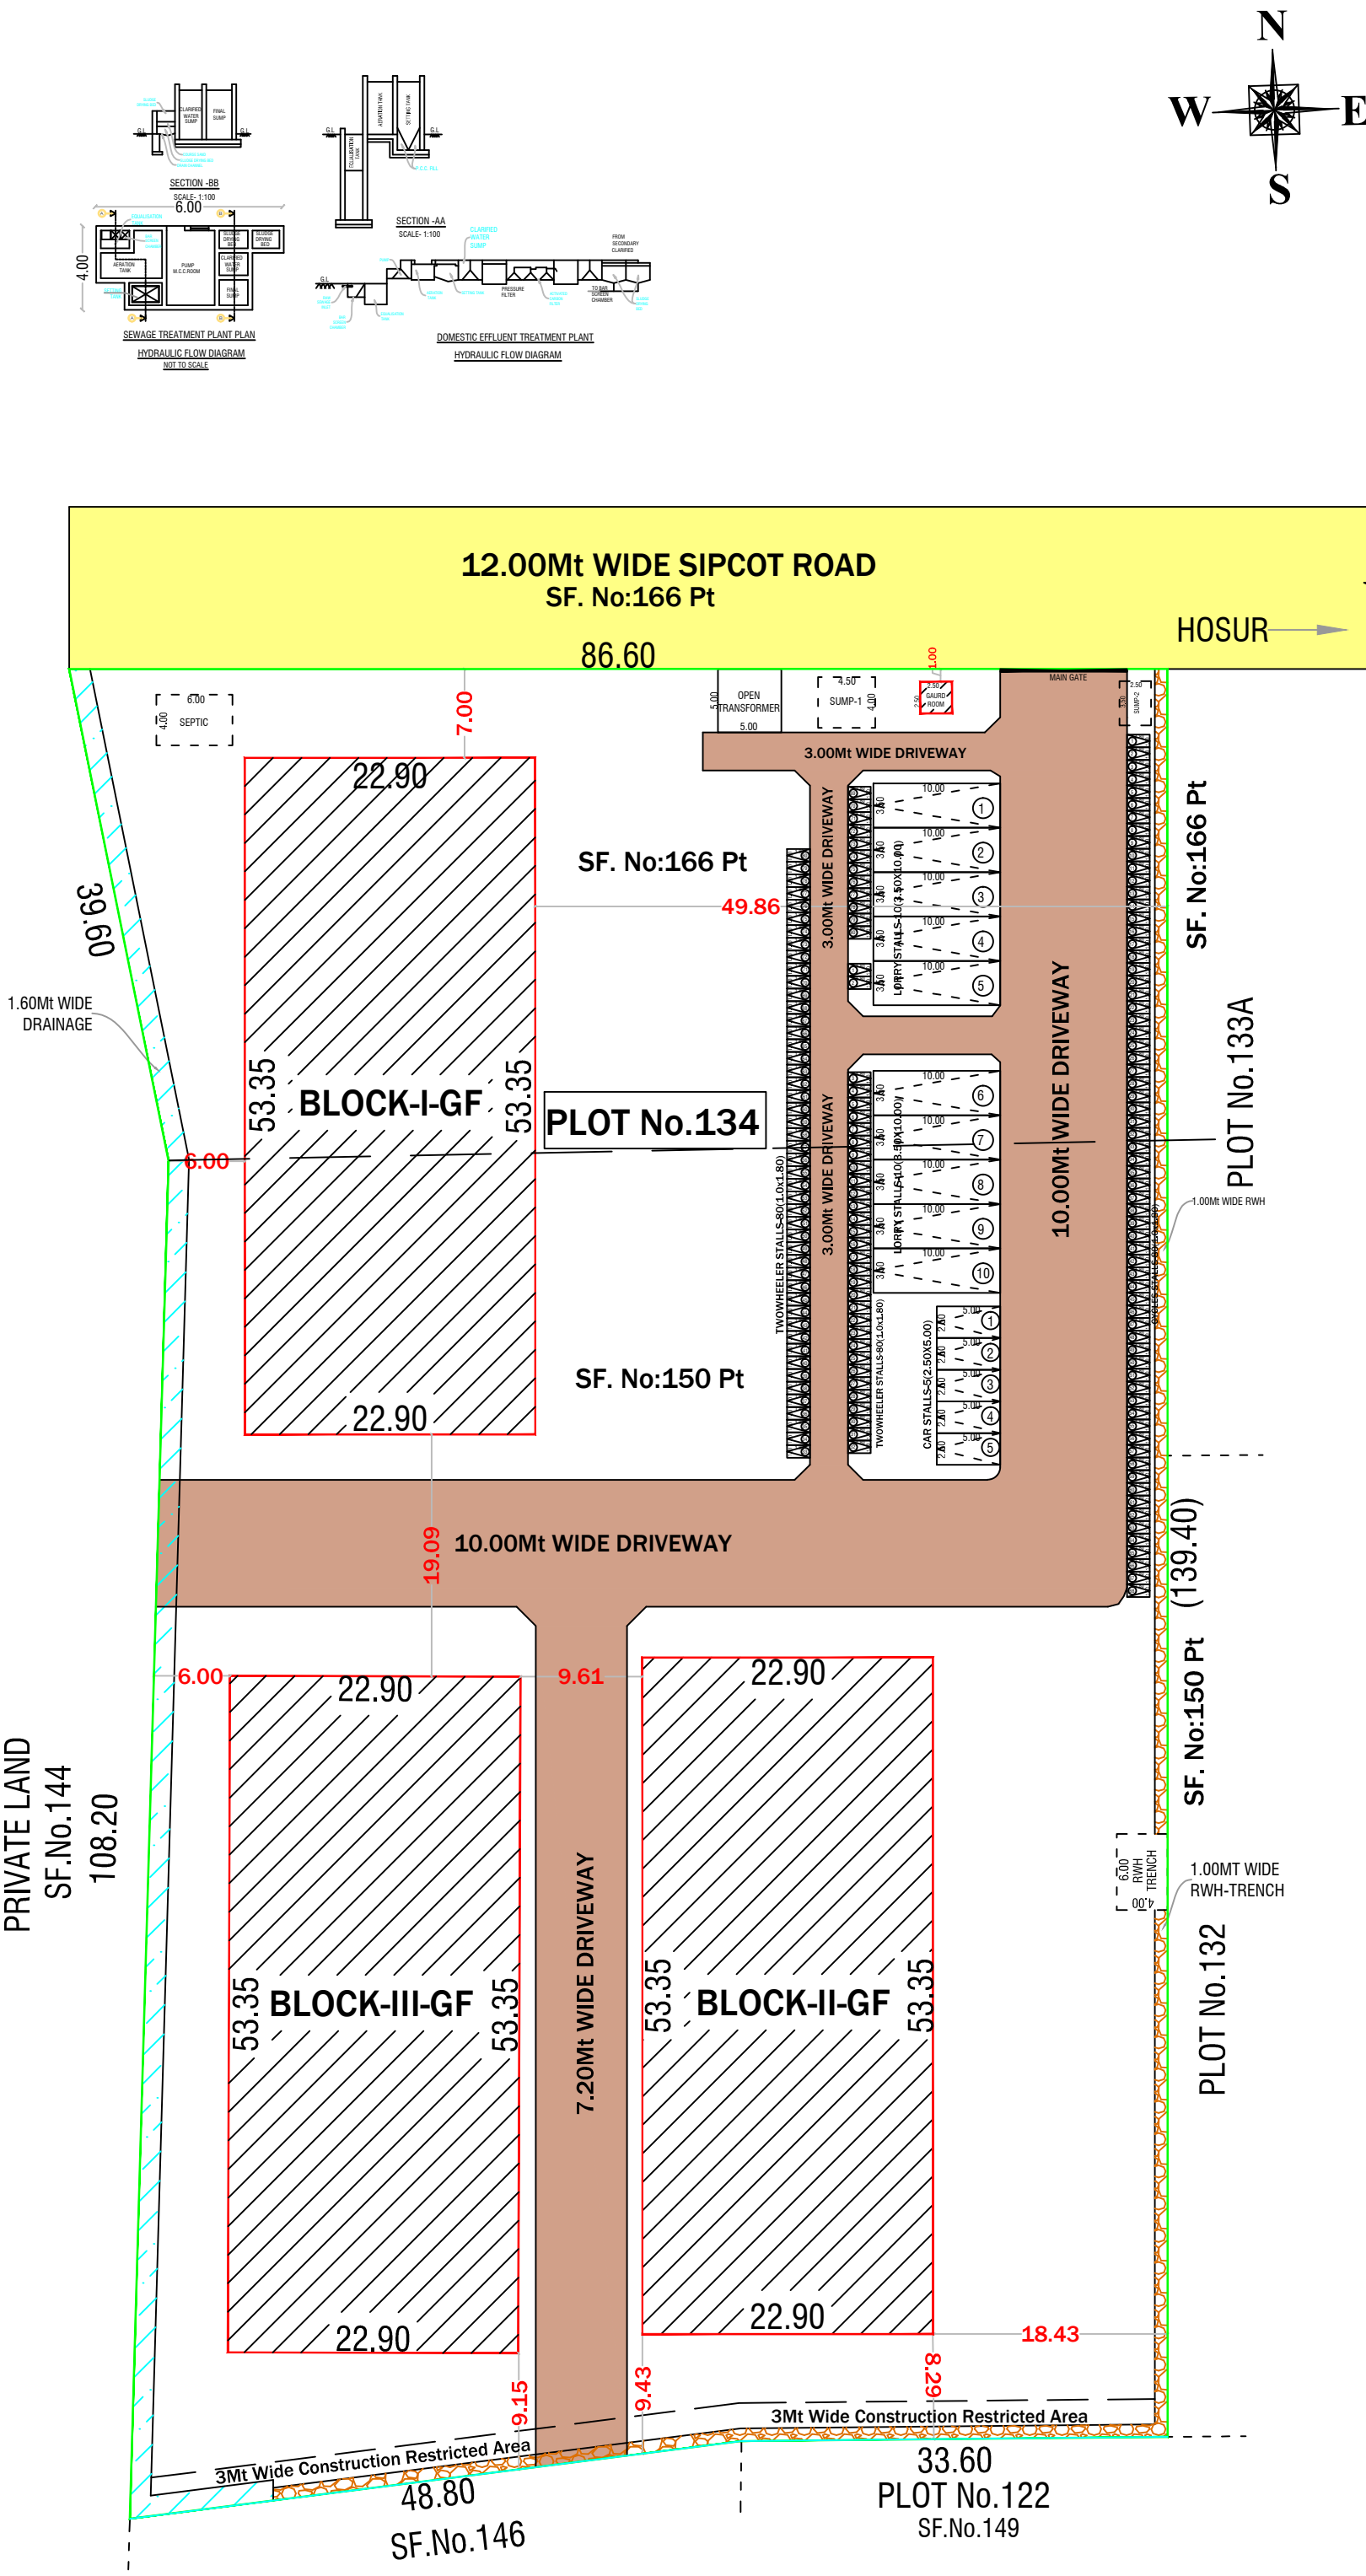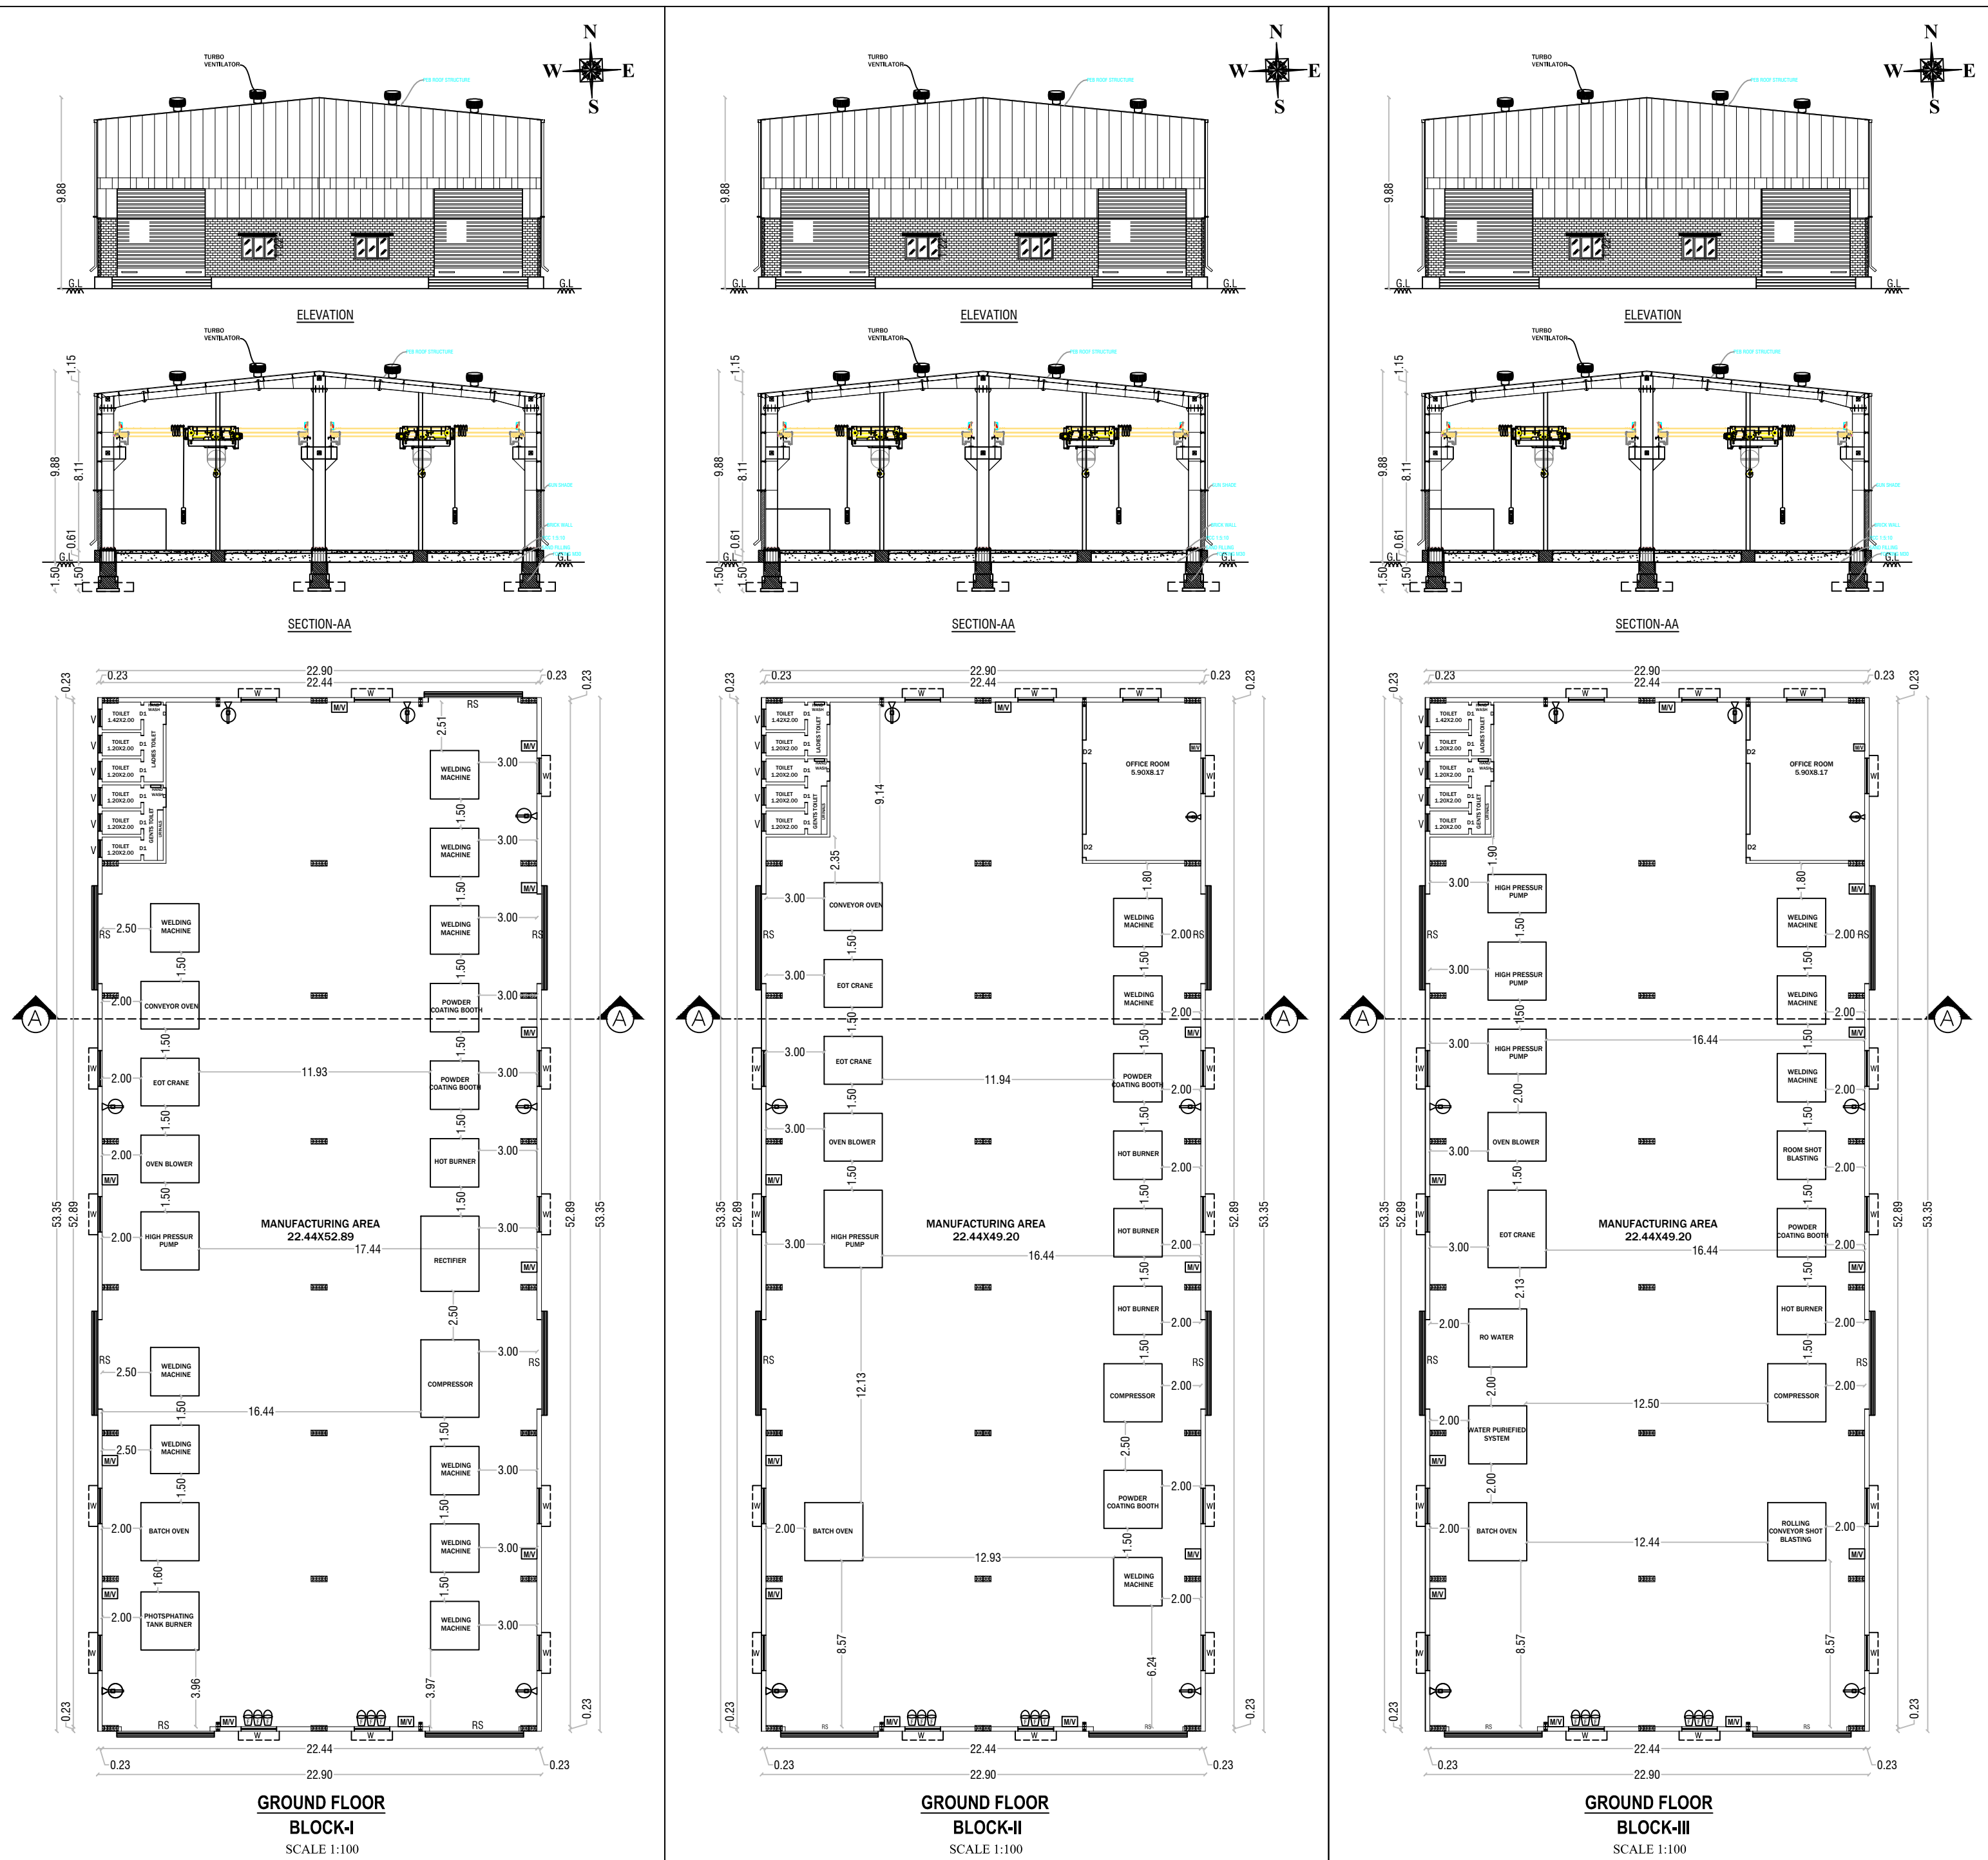

SITE PLAN
SCALE 1:200

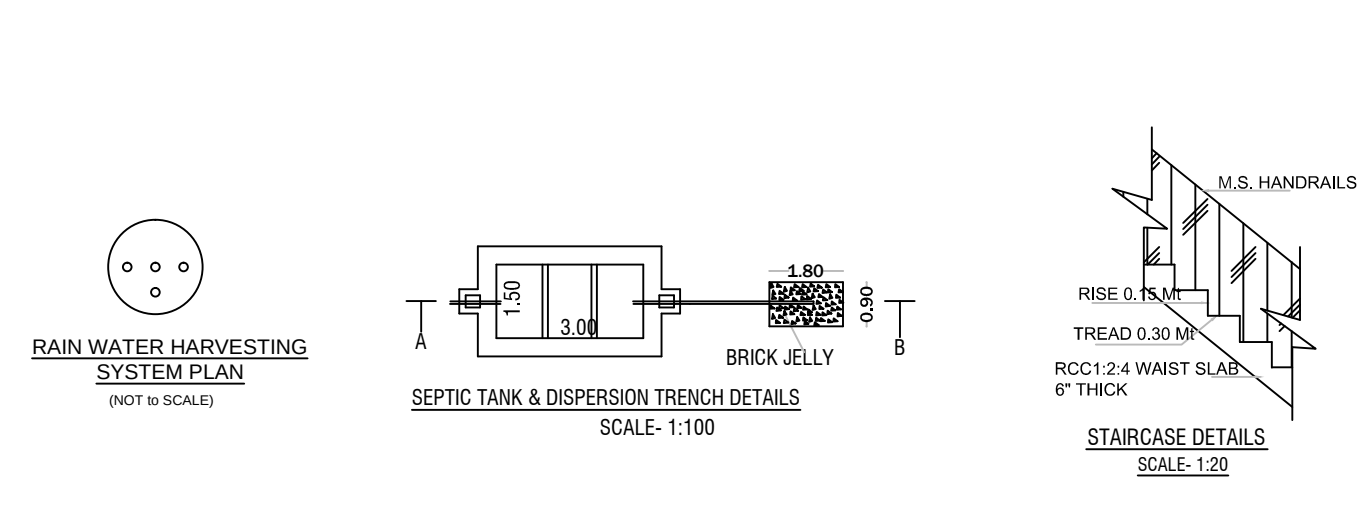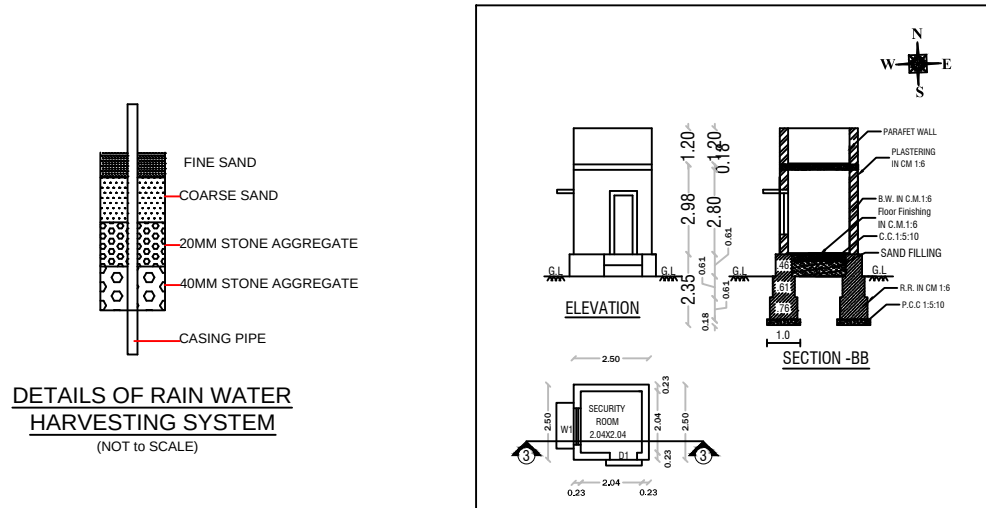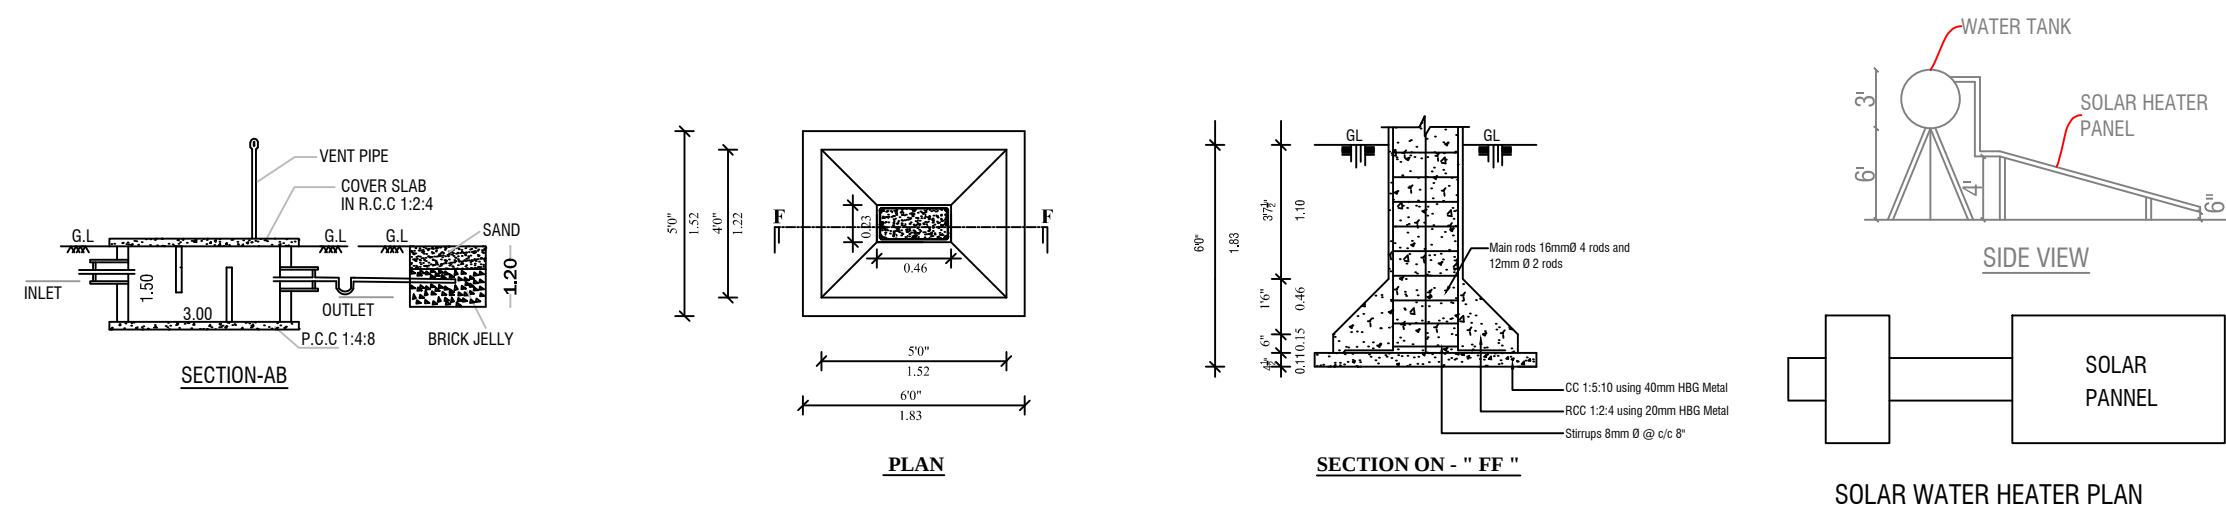

OFFICE USE				
PLANNING PERMISSION APPROVAL ROC No.SWP/BPA/0073084/2023 DATE: 09.01.2024 BUILDING PLAN NUMBERED AS B.P/H.N.T.D.A (K.D) No: 02 /2024 PLANNING PERMISSION ISSUED				
DESCRIPTIONS		COLOR INDEX		
(FE) Fire Extinguisher	-	ⓘ	SITE BOUNDARY PROPOSED BLDG. EXISTING ROAD DRIVEWAY	
(FA) Fire Alarm	-	□		
Ponds	-	○		
Rain Water Perculation	-	⦿		
SAND BUCKETS	-	⦿		
MECHANICAL VENTILATION	-	MV		
POWER DETAILS				
S.No	MACHINERIES NAME	H.P	No's	TOTAL H.P
1	COMPRESSOR	33.33	3	100.00
2	RECTIFIER	275.00	1	275.00
3	HIGH PRESSURE PUMP	10.00	5	50.00
4	OVEN BLOWER	12.50	2	25.00
5	EOT CRANE	12.50	4	50.00
5	LIGHTING LOAD	2.00	1	2.00
5	CONVEYOR OVEN	50.00	2	100.00
5	POWDER COATING BOOTH	12.50	4	50.00
5	PHOTSPHATING TANK BURNER	1.00	5	5.00
5	BATCH OVEN	16.67	3	50.00
5	ROLLING CONVEYOR SHOT BLASTING	50.00	1	50.00
5	WATER PURIFIED SYSTEM	80.00	1	80.00
5	RO WATER	5.00	1	5.00
5	WELDING MACHINE	9.67	15	145.00
TOTAL HP				987.00
TOTAL NUMBER OF WORKERS				200
PARKING AS PER SWP SYSTEM			JOINERY DETAILS	
TYPE OF PARKING	REQUIRED	PROVIDED	RS	ROLLING SHUTTER 4.60 X 4.55
LORRIES+WORKSHOP/500 =(3665.16/500)	08	10	W	WINDOW 1.83 X 1.22
CARS+OFFICE/500 =(90.00/100)	01	05	V	VENTILATOR 0.90 X 0.61
TWO WHEELERS+WORKSHOP/500 =(3665.16/50)	74	80	D	DOOR 1.00 X 2.14
CYCLES+WORKSHOP/500 =(3665.16/50)	74	80	D1	DOOR 0.76 X 2.14
			D2	DOOR 1.20 X 2.14
AREA DETAILS				
TOTAL AREA OF THE SITE		IN SQMT		
PLR/FMB AREA		11452.60		
DOCUMENT AREA		11452.60		
SUPER IMPOSED PLOT AREA		11444.69		
INDUSTRIAL BUILDING				
PARTICULARS	FSI (sqmt)	NON FSI(sqmt)	TOTAL (sqmt)	
AREA OF THE PRO. BLDG -GF BLOCK-I	1221.72	-	1221.72	
AREA OF THE PRO. BLDG -GF BLOCK-II	1221.72	-	1221.72	
AREA OF THE PRO. BLDG -GF BLOCK-III	1221.72	-	1221.72	
AREA OF THE PRO. BLDG -GF (GUARD ROOM)	-	6.25	6.25	
TOTAL AREA	3665.16	6.25	3671.41	
PLOT COVERAGE - (P.C.) %	32.00			
FLOOR SPACE INDEX - (FSI)	0.320			
APPLICANT				
M/s SREEDEVI INDUSTRIES MANUFACTURING PVT LTD				
1.THIRU.SREEDEVINATHAN S/o THIRU.HANUMANTHAPPA, 2.THIRU.ARUNKUMAR H S/o THIRU.HANUMANTHAPPA, 3.THIRU.HARISH HANUMANTHAPPA S/o THIRU.HANUMANTHAPPA,				
REG.STRUCTURAL ENGINEER		REGISTER ENGINEER		
Er N. PRAVEEN KUMAR, ME., CREATIVE CONSTRUCTION Structural Engineer / Chartered Engineer Govt.HNTDA Reg.Structural Engineer-II(14/2023) MOBILE:7502330468, 6380345365 MAIL:creativeconstructionhosur@gmail.com		Er N. PRAVEEN KUMAR, ME., CREATIVE CONSTRUCTION Structural Engineer / Chartered Engineer Govt.HNTDA Reg.Engineer-II(11/2020) Govt.HNTDA Reg.Construction Engineer-(25/2020) MOBILE:7502330468, 6380345365 MAIL:creativeconstructionhosur@gmail.com		

Eight ways to know a piece of land before you pay for it.

This report covers one part of the picture. These cover the rest, drawn from the same government records, for any property in Tamil Nadu.

LandLens One

Ask anything about a property and get an answer grounded in live government records, with the sources shown.

[/landlens/one](#)



Verify My Land

Every record check run on one property and returned as a single report.

[/landlens/verify-my-land](#)



Legal Opinion

An advocate's written opinion on the title, built on the records we pull for it.

[/landlens](#)



One Map

Every layer on one map: the parcel, its boundary, zoning, water bodies and what sits around it.

[/landlens/one/map](#)



PriceMap

What land actually changed hands for around this plot, taken from the registered deeds.

[/landlens/pricemap](#)



Build Scope

What you are allowed to build here: floor space, height, coverage and setbacks.

[/landlens/build-scope](#)



Property Tracker

Watch a property and hear about it when something new is registered against it.

[/landlens/property-tracker](#)



Deal Room

Run the transaction in one place: documents, stamping, signatures and the parties.

[/landlens/deal-room](#)



Twenty-four checks you can run yourself, at no cost.

Records and verification

The registers themselves, read for you.

Encumbrance Certificate

Patta and Chitta

Field Measurement Sketch

EC Analyzer

Bank charge check

Court case search

Seller background check

Approval check by survey

Value and duty

What it is worth and what it costs to register.

Guideline value by street

Guideline value by survey

Stamp duty and registration fees

Capital gains

Floor space index

Area unit converter

Zoning and land use

What the plan says can happen on this land.

Land use zone finder

CMDA land use check

Coastal regulation zone

Master plan check

Water bodies finder

Airport height clearance

Registers and directories

Who holds it, and which office keeps the record.

Find your registering office

Temple property check

Waqf property check

RERA register



Every free tool
/tools



Services we run
for you
/services



The LandLens
suite
/landlens/one



Every claim in this document traces back to a government record.

Legal opinions, due diligence and title verification

Building plan, layout and sub-division approvals

Completion and occupancy certificates, regularisation

Escrow, negotiation and NRI property management

Land survey, soil testing, architecture and construction

Verified RealEstate
3/350/2 Mettukuppam,
OMR Thoraipakkam,
Chennai 600 097, India
hello@verified.realestate
+91 9996 12 9996

Prepared from the registers named on the page each finding sits on. Where a register could not be read, this document says so in its place rather than leaving the gap to be read as a clean result.

