

PP

APPROVAL RECORD

Planning Permission

Koppakarai
Krishnagiri district, Tamil Nadu

APPROVAL TYPE
Building Plan

ISSUING AUTHORITY
Rural Panchayat

PURPOSE
Commercial

The approval as the planning authority issued it, reproduced in full behind this page.

An approval speaks to what was sanctioned, not to what was built. Completion is a separate record.


PLAN SHOWING THE PROPOSED CONSTRUCTION OF GALVALUME SHEET ROOF COMMERICAL RICE MILL BUILDING

IN S.F.NO:228/3C2 AND 228/4B OF PILLARI AGRAHARAM VILLAGE,


KOPPAKARAI PANCHYAT ,DENKANIKOTTAI TALUK,

KRISHNAGIRI DISTRICT.


SCALE 1:100

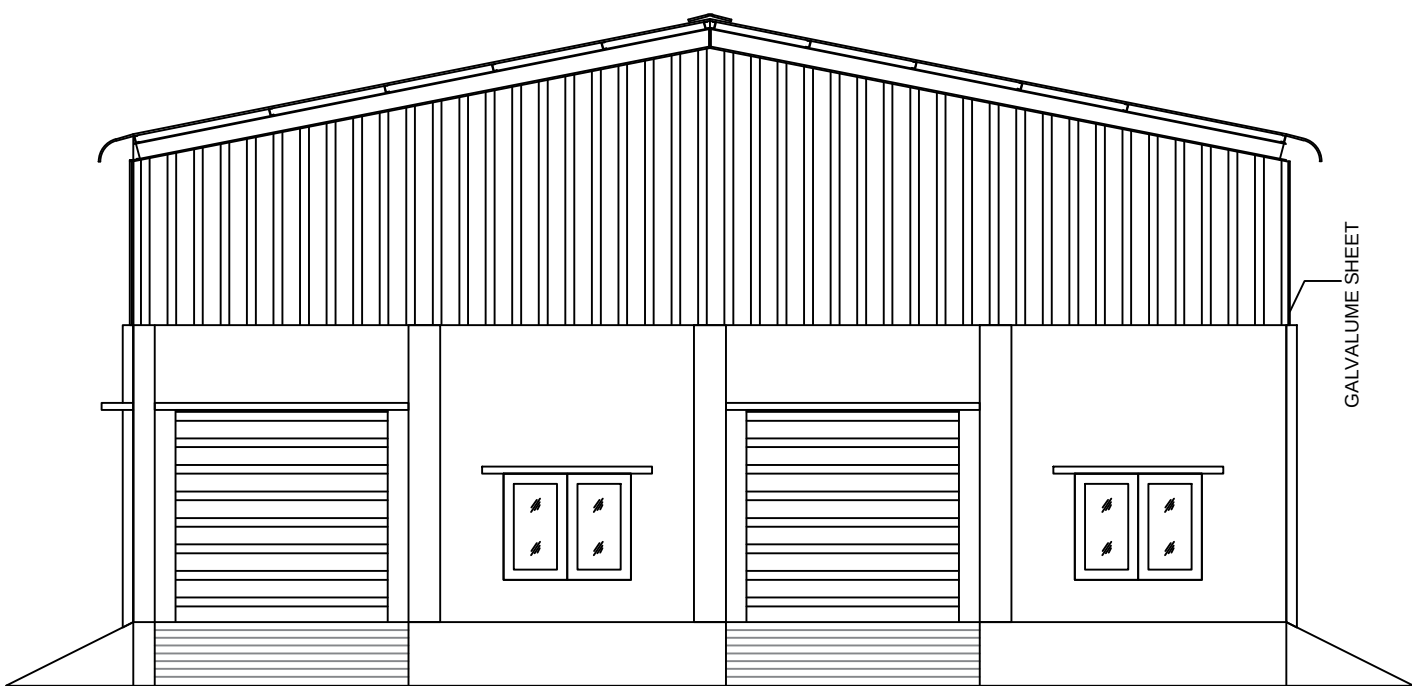


FRONT ELEVATION

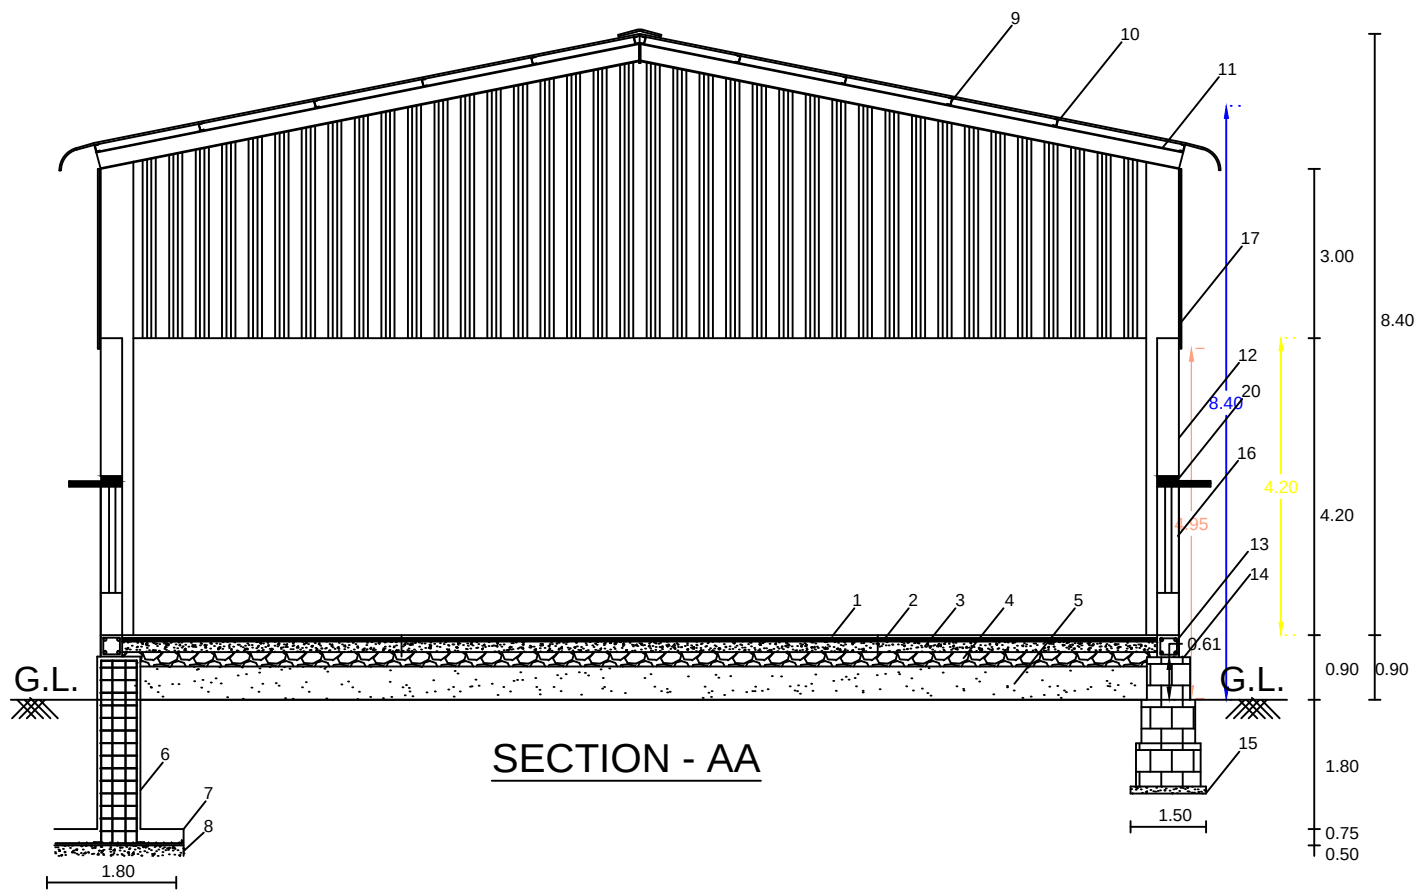


SECTION - AA

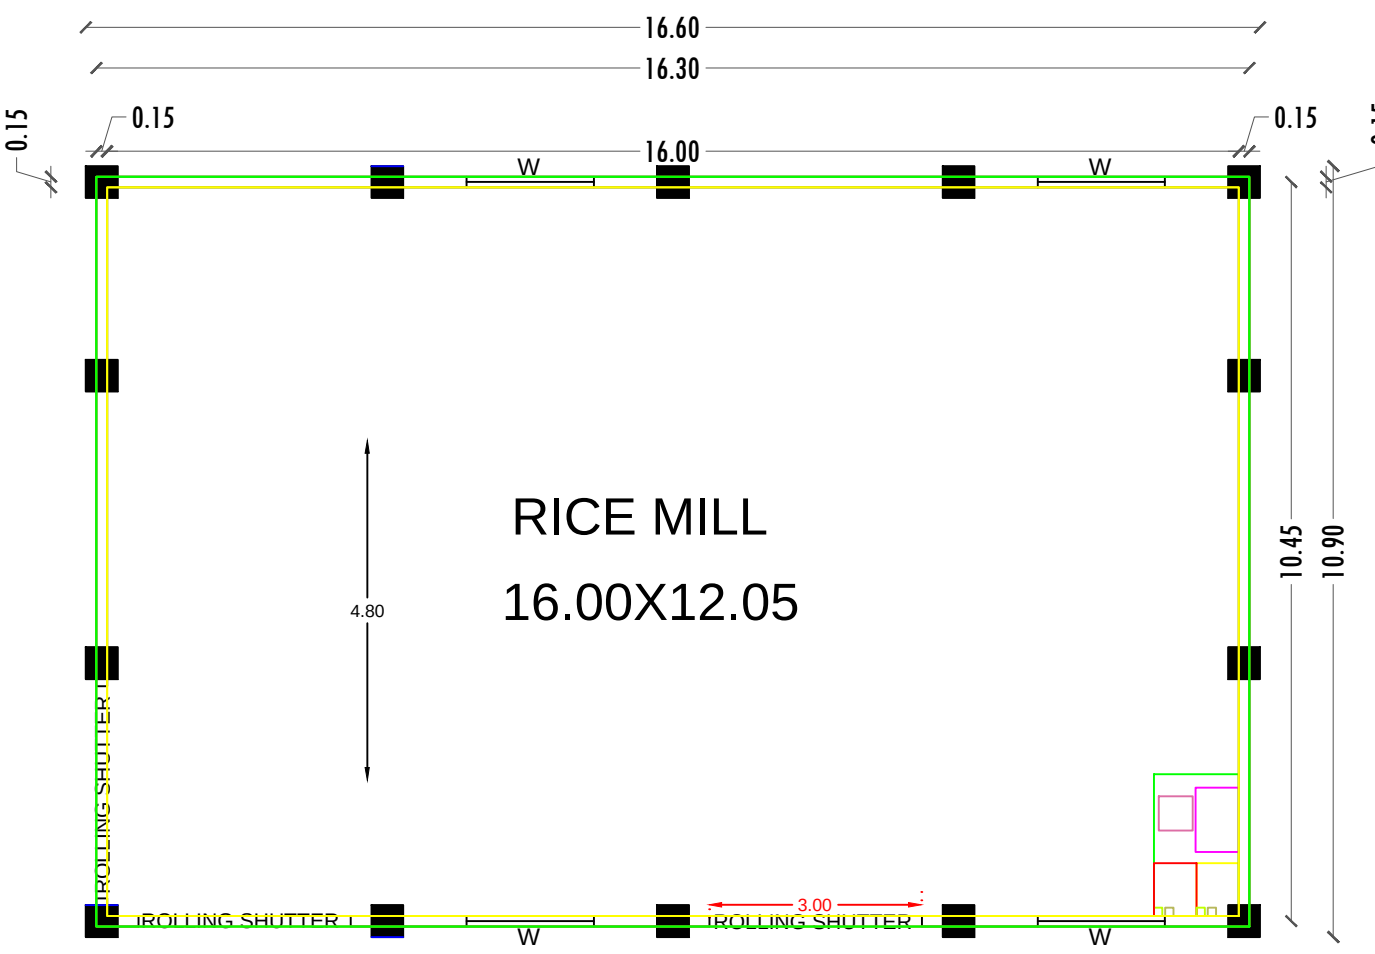


GROUND FLOOR PLAN GALVALUME SHEET ROOF RICE MILL

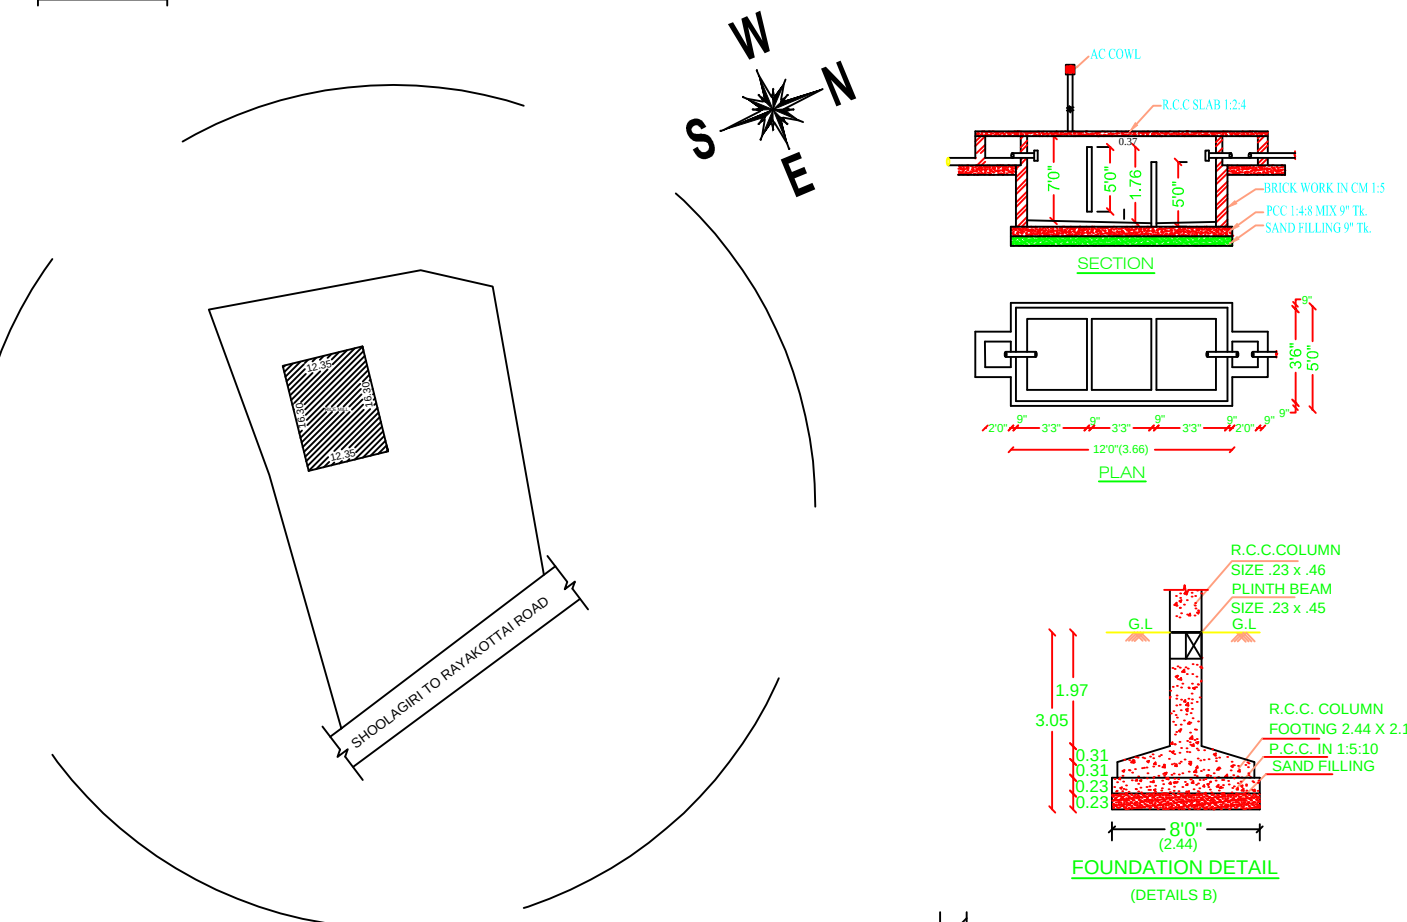


LOCATION PLAN NOT TO SCALE

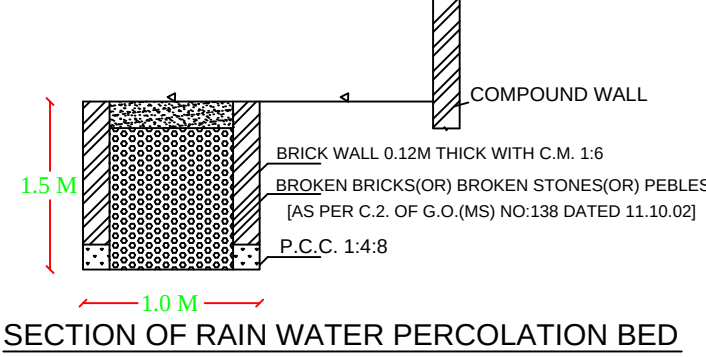

SECTION OF RAIN WATER PERCOLATION BED

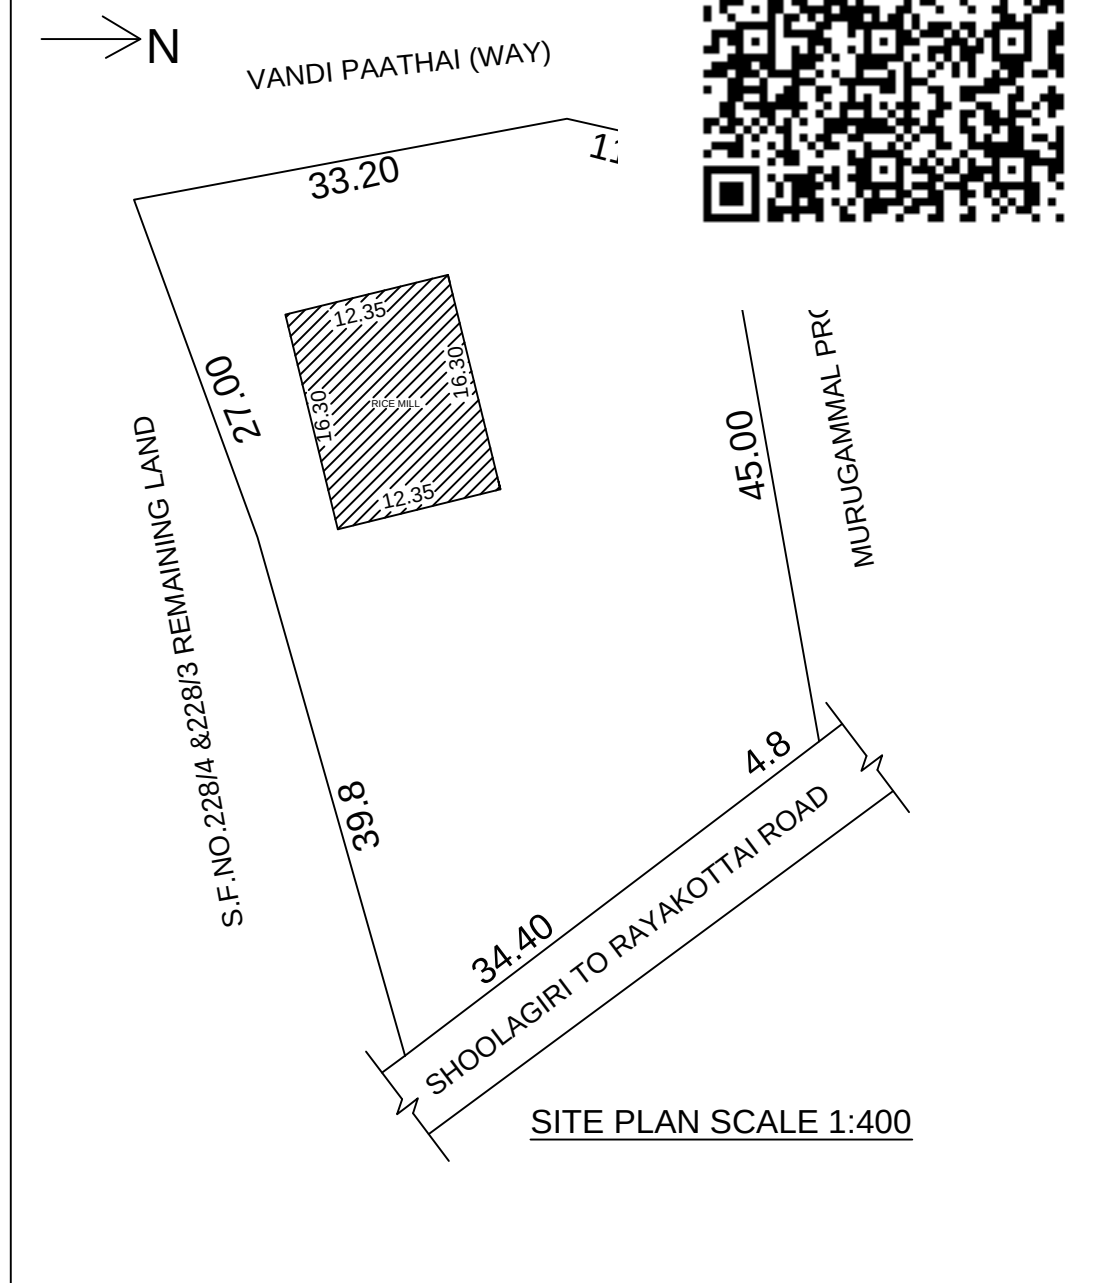

SITE PLAN SCALE 1:400

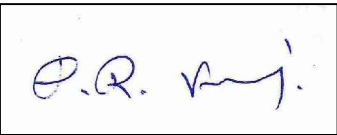SECTION DETAILS	AREA DETAILS	SQM	SQFT
1.FLOOR FINISHING CEMENT MORTAR WITH CHIPS	SITE AREA	2144.81	23086.80
2.PCC.1:2:4 USING 20MM JELLY 2"THICKNESS	25.5 CENTS +27.5 CENTS		
3.PCC.1:4:8 USING 40MM JELLY 6"THICKNESS	53 CENTS		
4.SOLING USING 6"BOULDERS 8"THICKNESS	PROPOSED SHED	172.78	1859.80
5.EARTH FILLING	OPEN SPACE	1963.87	20920.01
6.RCC.1:2:4 IN PEDESTAL FOOTING	COLOUR INDEX		
7.RCC.1:2:4 IN FOOTING MAT	SITE BOUNDARY		
8.PCC.1:4:8 USING IN FOOTING BED	PROPOSED BUILDING		
9.M.S.CHANNELS IN ROOF PURLINS	EXISTING ROADS		
10.GALVALUME SHEET IN ROOF	JOINARY DETAILS		
11.M.S. I-SECTION 250X125 IN ROOF TRUSS	R.S ROLLING SHUTTER	3.00 X 3.00	
12.M.S. I-SECTION 300X140 IN COLUMNS	W FACTORY WINDOW	1.80 X 1.50	
13.RCC.1:2:4 IN PLINTH BEAM AROUND THE COLUMNS	CONSULTANT		
14.R.R.MASONRY IN CM.1:7 FOUNDATION	KAVERI ENGINEERING AND INTERIOR.		
15.PCC.1:4:8 FOUNDATION BED	VELLORE-632009		
16.WALL USING 6"CEMENT BLOCKS IN C.M.1:7	ENGINEER		
17.GALVALUME SHEET CLADDING FOR 1.5M HT.	 MR. P.R.VARATHARAJ S/O RAJAMANIKKAM		
18. PARAPET WALL			
19. ROOF SLAB IN R.C.C 1:2:4	 Mr. C.SURYAVISHNU, B.E., AMIE CHARTERED & REGISTERED ENGINEER KDTCP:RE-GR III-105/2023, CMS CONSTRUCTION, Shoogilari Road, Rayakottai, Cell: 9865741264, 9790189513, email: er.suryavishnu@gmail.com.		
20. LINTEL CUM SUNSHADE			

Eight ways to know a piece of land before you pay for it.

This report covers one part of the picture. These cover the rest, drawn from the same government records, for any property in Tamil Nadu.

LandLens One

Ask anything about a property and get an answer grounded in live government records, with the sources shown.

[/landlens/one](#)



Verify My Land

Every record check run on one property and returned as a single report.

[/landlens/verify-my-land](#)



Legal Opinion

An advocate's written opinion on the title, built on the records we pull for it.

[/landlens](#)



One Map

Every layer on one map: the parcel, its boundary, zoning, water bodies and what sits around it.

[/landlens/one/map](#)



PriceMap

What land actually changed hands for around this plot, taken from the registered deeds.

[/landlens/pricemap](#)



Build Scope

What you are allowed to build here: floor space, height, coverage and setbacks.

[/landlens/build-scope](#)



Property Tracker

Watch a property and hear about it when something new is registered against it.

[/landlens/property-tracker](#)



Deal Room

Run the transaction in one place: documents, stamping, signatures and the parties.

[/landlens/deal-room](#)



Twenty-four checks you can run yourself, at no cost.

Records and verification

The registers themselves, read for you.

Encumbrance Certificate

Patta and Chitta

Field Measurement Sketch

EC Analyzer

Bank charge check

Court case search

Seller background check

Approval check by survey

Value and duty

What it is worth and what it costs to register.

Guideline value by street

Guideline value by survey

Stamp duty and registration fees

Capital gains

Floor space index

Area unit converter

Zoning and land use

What the plan says can happen on this land.

Land use zone finder

CMDA land use check

Coastal regulation zone

Master plan check

Water bodies finder

Airport height clearance

Registers and directories

Who holds it, and which office keeps the record.

Find your registering office

Temple property check

Waqf property check

RERA register



Every free tool
/tools



Services we run
for you
/services



The LandLens
suite
/landlens/one



Every claim in this document traces back to a government record.

Legal opinions, due diligence and title verification

Building plan, layout and sub-division approvals

Completion and occupancy certificates, regularisation

Escrow, negotiation and NRI property management

Land survey, soil testing, architecture and construction

Verified RealEstate
3/350/2 Mettukuppam,
OMR Thoraipakkam,
Chennai 600 097, India
hello@verified.realestate
+91 9996 12 9996

Prepared from the registers named on the page each finding sits on. Where a register could not be read, this document says so in its place rather than leaving the gap to be read as a clean result.

