





SHEET NO: 04 / 06

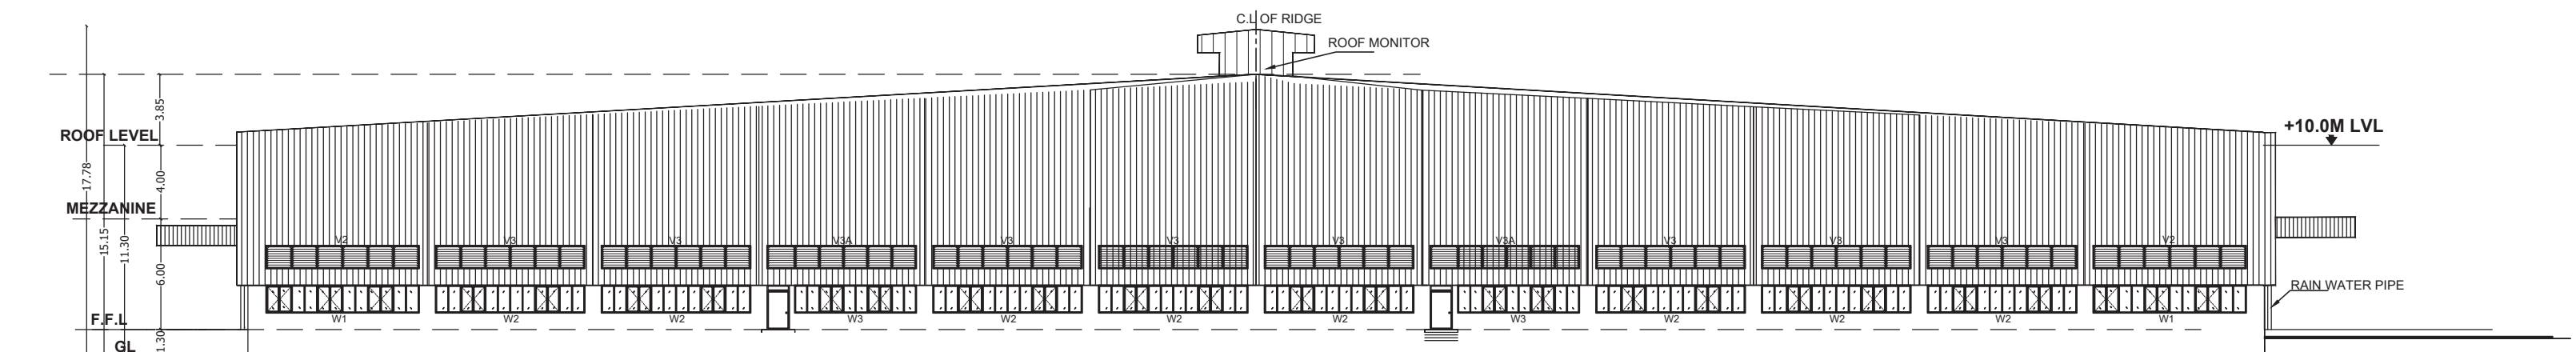

BLOCK - 1 (MAIN BUILDING)
NORTH SIDE ELEVATION

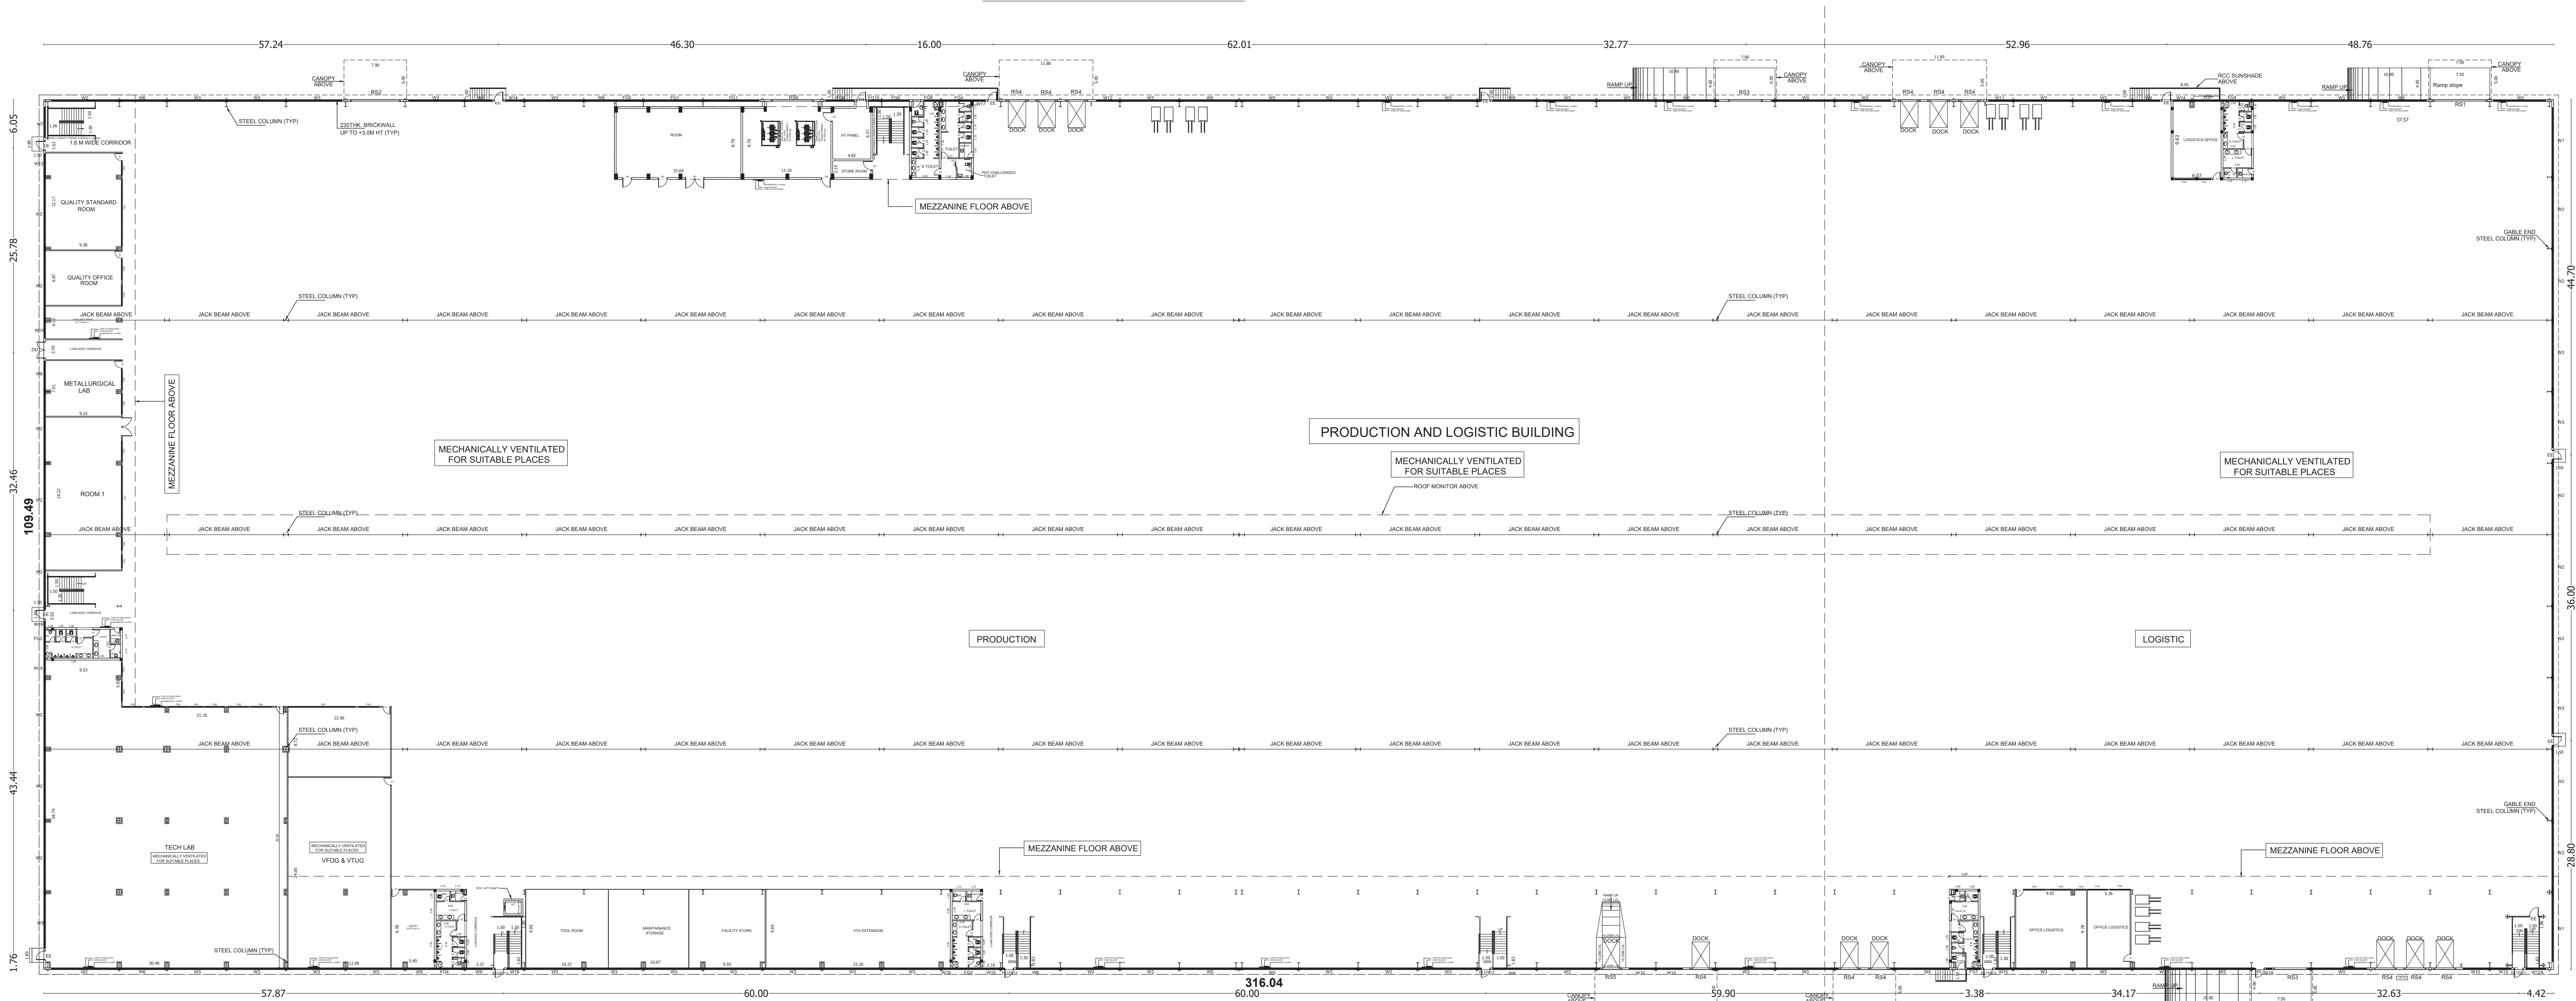

BLOCK - 1 (MAIN BUILDING)
GROUND FLOOR PLAN

SCHEDULE OF JOINERIES			SCHEDULE OF JOINERIES		
TYPE	DESCRIPTION	SIZE	TYPE	DESCRIPTION	SIZE
RS1	MOTORISED ROLLING SHUTTER	6500 x 7000	W1	OPENABLE WINDOW	8300 x 1500
RS2	MOTORISED ROLLING SHUTTER	6000 x 5000	W2	OPENABLE WINDOW	8100 x 1500
RS3	MOTORISED ROLLING SHUTTER	4000 x 4000	W3	OPENABLE WINDOW	6600 x 1500
RS4	MOTORISED ROLLING SHUTTER	2500 x 4000	W4	OPENABLE WINDOW	6500 x 1500
RS5	MOTORISED ROLLING SHUTTER	2500 x 3600	W5	OPENABLE WINDOW	6275 x 1500
RS6	MOTORISED ROLLING SHUTTER	6000 x 4000	W6	OPENABLE WINDOW	5100 x 1500
EE	EMERGENCY EXIT DOOR	1200 x 2100	W7	FIXED WINDOW	3800 x 1500
EE1	EMERGENCY EXIT DOOR	1200 x 2100	W8	OPENABLE WINDOW	3400 x 1500
D1	GLASS DOOR WITH ALUMINIUM FRAME	1000 x 2100	W9	OPENABLE WINDOW	3000 x 1500
D1a	STEEL DOOR	1000 x 2100	W9a	SLIDING WINDOW	3000 x 1500
SLD	SLIDING DOOR	1000 x 2100	W10	OPENABLE WINDOW	3900 x 1500
DD	WOODEN DOOR WITH ALUMINIUM FRAME	900 x 2140	W11	OPENABLE WINDOW	2650 x 1500
D3	WOODEN DOOR WITH ALUMINIUM FRAME	750 x 2140	W12	OPENABLE WINDOW	2500 x 1500
D4	FIRE RATED DOUBLE DOOR	2400 x 2100	W13	OPENABLE WINDOW	2250 x 1500
DD1	DOUBLE DOOR	2100 x 2100	W14	OPENABLE WINDOW	1940 x 1500
SFD	SHAFT DOOR	800 x 1500	W15	OPENABLE WINDOW	1600 x 1500
FG1	FIXED GLASS WITH WINDOW FILM	8000 x 1500	W16	OPENABLE WINDOW	1750 x 1500
FG2	FIXED GLASS WITH WINDOW FILM	4100 x 1500	W17	OPENABLE WINDOW	1500 x 1500
FG3	FIXED GLASS WITH WINDOW FILM	4045 x 1500	W18	FIXED WINDOW	800 x 1500
FG4	FIXED GLASS WITH WINDOW FILM	3800 x 1500	W19	FIXED WINDOW	735 x 1500
FG5	FIXED GLASS WITH WINDOW FILM	3000 x 1500	FW1	FIXED WINDOW	8400 x 1200
FG6	FIXED GLASS WITH WINDOW FILM	3000 x 1500	FW2	FIXED WINDOW	2500 x 1200
FG7	FIXED GLASS WITH WINDOW FILM	1750 x 1500	FW3	FIXED WINDOW	1600 x 1200
FG8	FIXED GLASS WITH WINDOW FILM	1710 x 1500	FW4	FIXED WINDOW	1200 x 1200
FG9	FIXED GLASS WITH WINDOW FILM	1500 x 1500	FW5	FIXED WINDOW	3900 x 1200
FG10	FIXED GLASS WITH WINDOW FILM	1200 x 1500	FG11	FIXED GLASS	1800 x 1300
			FG12	FIXED GLASS	1800 x 1300

SPECIFICATION:-

FOUNDATION AND BASEMENT IN RCC PEDESTAL AND PLINTH BEAM OVER A BED OF RCC 1:4:8, 0.15 M THICK AS PER STRUCTURAL DETAILS.

SUPER STRUCTURE:-

SUPER STRUCTURE IN 20 TH. 0.12TH. COUNTRY BURNT SOLID BLOCK WALLS WITH CEMENT MORTAR 1:5

FOOTING, COLUMNS, PLINTH BEAMS, LINTEL, SUNSHADE & FLOOR WITH RCC 1:1.5:3 USING 10MM NOMINAL SIZE BROCKEN STONES.

WALLS INSIDE & OUTSIDE IN CM 1:5, 12mm TH. FINISHING THE WALL PRIMING COAT

FLOORING

FINISHING THE FLOOR WITH 20 TH GRANO FLOORING OVER A BED OF PCC 1:4:8 0.15 M TH. AND RIVER SAND

DOORS & WINDOWS

DOORS WITH COUNTRY WOODEN FRAMES, 32 TH. FLUSH DOOR SHUTTERS, SS FASTENINGS, PAINT FINISH

WINDOWS WITH MEDIUM ANOISED ALUMINIUM OPENABLE SHUTTERS WITH 4 mm GLASS & STANDARD FASTENINGS

OWNER:-

For FERTIS INDIAN PRIVATE LIMITED
Rajm
Rajm
Rajm

ARCHITECT :-

H. P. S.
H. P. S.
H. P. S.

STRUCTURAL ENGINEER :-

H. P. S.
H. P. S.
H. P. S.


TITLE:-

GROUND FLOOR PLAN & ELEVATION

SAND BUCKET
FIRE EXTINGUISHER
EMERGENCY ALARM

SCALE = 1:100

SHEET NO: 02 / 06

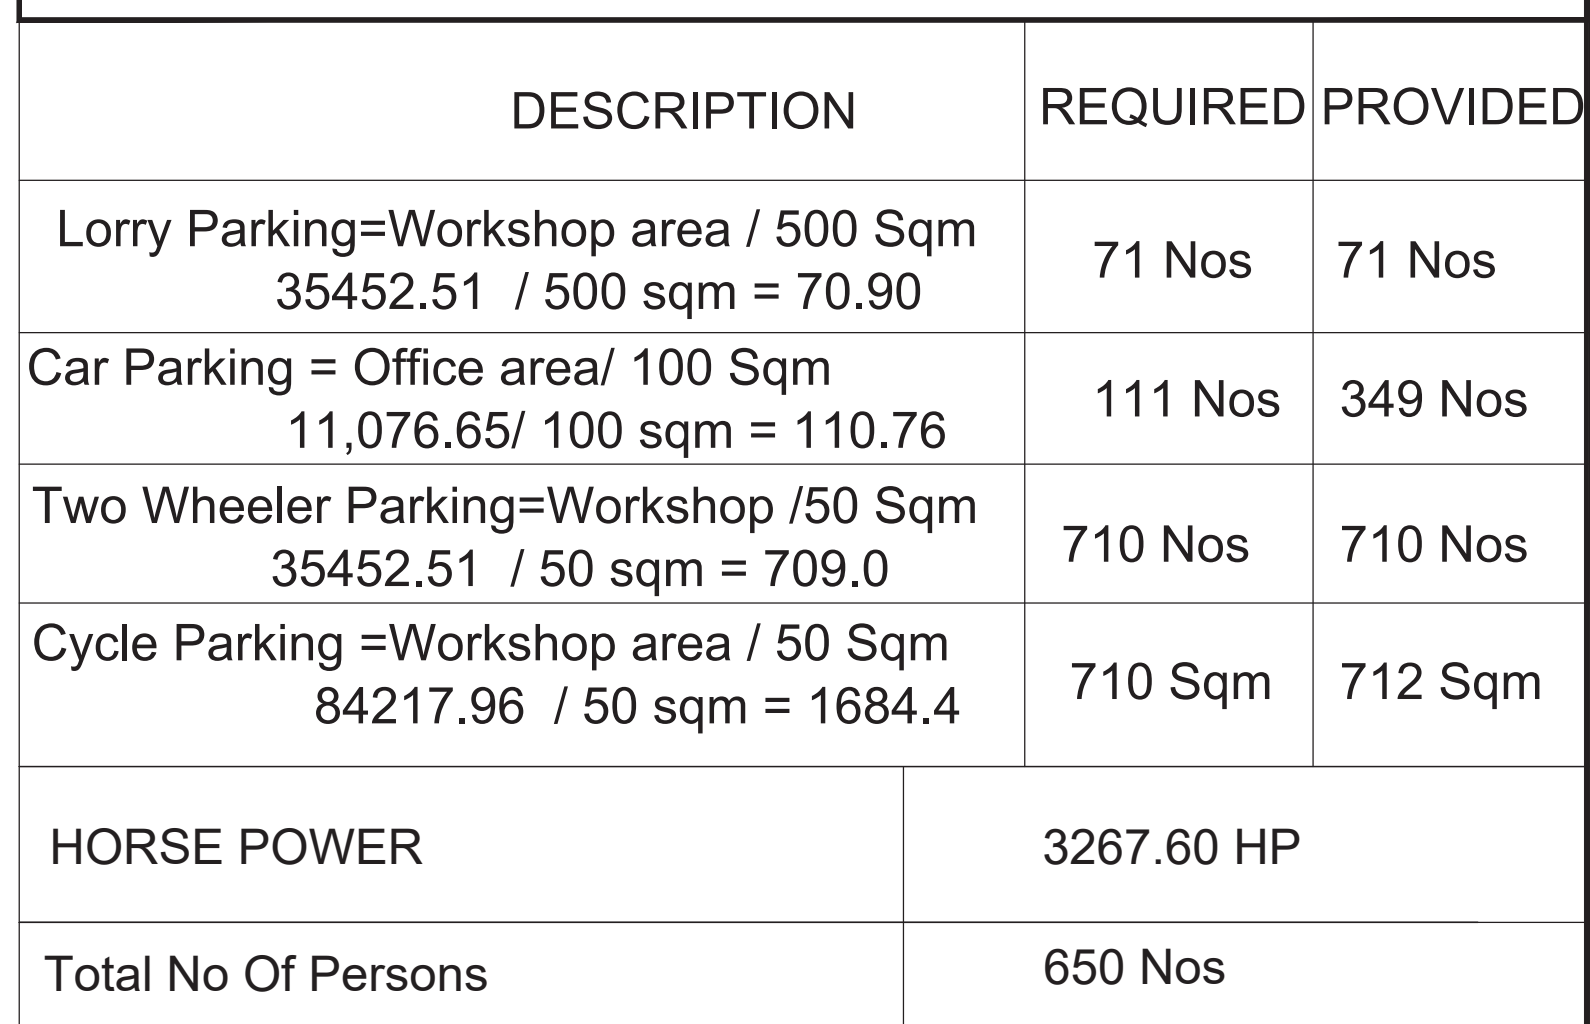

SITE PLAN	
SCALE = 1:800	SHEET NO: 01 / 06

Signature valid	Signature valid	Signature Not Verified
Signed by: Director Location: null Date: 2016.12.22 10:58:12 	Signed by: Deputy Director Location: Kiyohiro Date: 2016.12.22 10:58:12 	Signed by: Manager Hirochika Location: null Date: 2016.08.11 17:08:12 