

PP

APPROVAL RECORD

Planning Permission

Krishnagiri

Krishnagiri district, Tamil Nadu

APPROVAL TYPE

Building Plan

ISSUING AUTHORITY

DTCP

The approval as the planning authority issued it, reproduced in full behind this page.

An approval speaks to what was sanctioned, not to what was built. Completion is a separate record.

WINDOW		
Aluminum Polyvinylidene Fluoride Coating Window	C1a	3.00X1.20M
Aluminum Polyvinylidene Fluoride Coating Window	C2	1.40X0.75M
Aluminum Polyvinylidene Fluoride Coating Window	C3	0.90X0.55M
Aluminum Polyvinylidene Fluoride Coating Window	C3b	0.90X0.55M
Aluminum Polyvinylidene Fluoride Coating Window	C4	2.65X1.20M
Aluminum Polyvinylidene Fluoride Coating Window	C5a	3.60X1.55M
Aluminum Polyvinylidene Fluoride Coating Window	C6a	1.60X1.20M
Aluminum Polyvinylidene Fluoride Coating Window	C7	1.60X0.75M
Aluminum Polyvinylidene Fluoride Coating Window	C8	2.00X1.55M
Aluminum Polyvinylidene Fluoride Coating Window	C9	1.50X1.90M
Aluminum Polyvinylidene Fluoride Coating Window	C9a	1.50X1.90M
Aluminum Polyvinylidene Fluoride Coating Window	C10	4.50X3.60M
Aluminum Polyvinylidene Fluoride Coating Window	C11	0.80X1.20M
Stainless Steel Polyethylene Fluoride Coating Window	LW1	0.80X1.20M
Aluminum Polyvinylidene Fluoride Coating Window	MQ1	1.50X2.45M

- All WC & Bath are in Mechanical Ventilation

Area (\$sq m)				
Description	FSI Area (\$sq m)	Non FSI Area (\$sq m)	Total (\$sq m)	
B.5.5.1	5th Floor	252.5	253.2	505.7
	4th Floor	389.7		389.7
	3rd Floor	389.7		389.7
	2nd Floor	389.7		389.7
	1st Floor	389.7		389.7
	Ground Floor	389.7		389.7
	5th Floor	513.5		513.5
	Roof-top		123.4	123.4
	13072.18	2630.00	15702.18	

NOTE:

COLOR INDEX

PROPOSED		ROAD	
EXISTING		BOUNDARY	

NAME OF THE PROJECT:
PROPOSED CONSTRUCTION OF DORMITORY
BUILDINGS FOR M/S DELTA ELECTRONICS
INDIA PVT. LTD AT PLOT NO. 3, SIPCOT
INDUSTRIAL PARK, KURUBARAPALLI –
635115, COMPRISED OF S.NO.16/1B2B (PART)
& 16/3 (PART), KURUBARAPALLI VILLAGE,
KRISHNAGIRI TALUK, KRISHNAGIRI DISTRICT.

	SCALE:	DRAWING TITLE: (DL5&DL6) BLOCK 5 DORMITOR FLOOR PLANS,ELEVATION, SEC
	DATE:	
ISSUED FOR ☐ SCHEME ☐ TENDER ☐ INFORMATION ☐ APPROVAL ☐ CONSTRUCT		

OWNER'S SIGNATURE _____

For Delta Electronics India Private Limited




ARCHITECT

Er. J. PARVATHI (with Shanthi)
 120/10, 1st Floor,
 Sankar Engineering Centre - PONTA
 MCH, Changanai Vaidi on to K.M. Road,
 Madurai. 9655233333, 9790270472

Dr. K. S. Sathyanarayana
 120/10, 1st Floor,
 Sankar Engineering Centre - PONTA
 MCH, Changanai Vaidi on to K.M. Road,
 Madurai. 9655233333, 9790270472

SPR-BRAKUNAK, B.Arch.
 Bhargava Nagar, CA-2007/0966
 DISAVANGU QUEST,
 120/10, 1st Floor,
 Sankar Square, Changanai Road,
 Madurai, Chennai - 19.
 Ph: 9655233333
 Fax: 96505819


deSign quest
 120/10, 1st Floor
 Sankar Square, Changanai Road,
 Madurai, Chennai - 19
 Ph: 9655233333
 Fax: 96505819
 www.dqsquarecenter.in

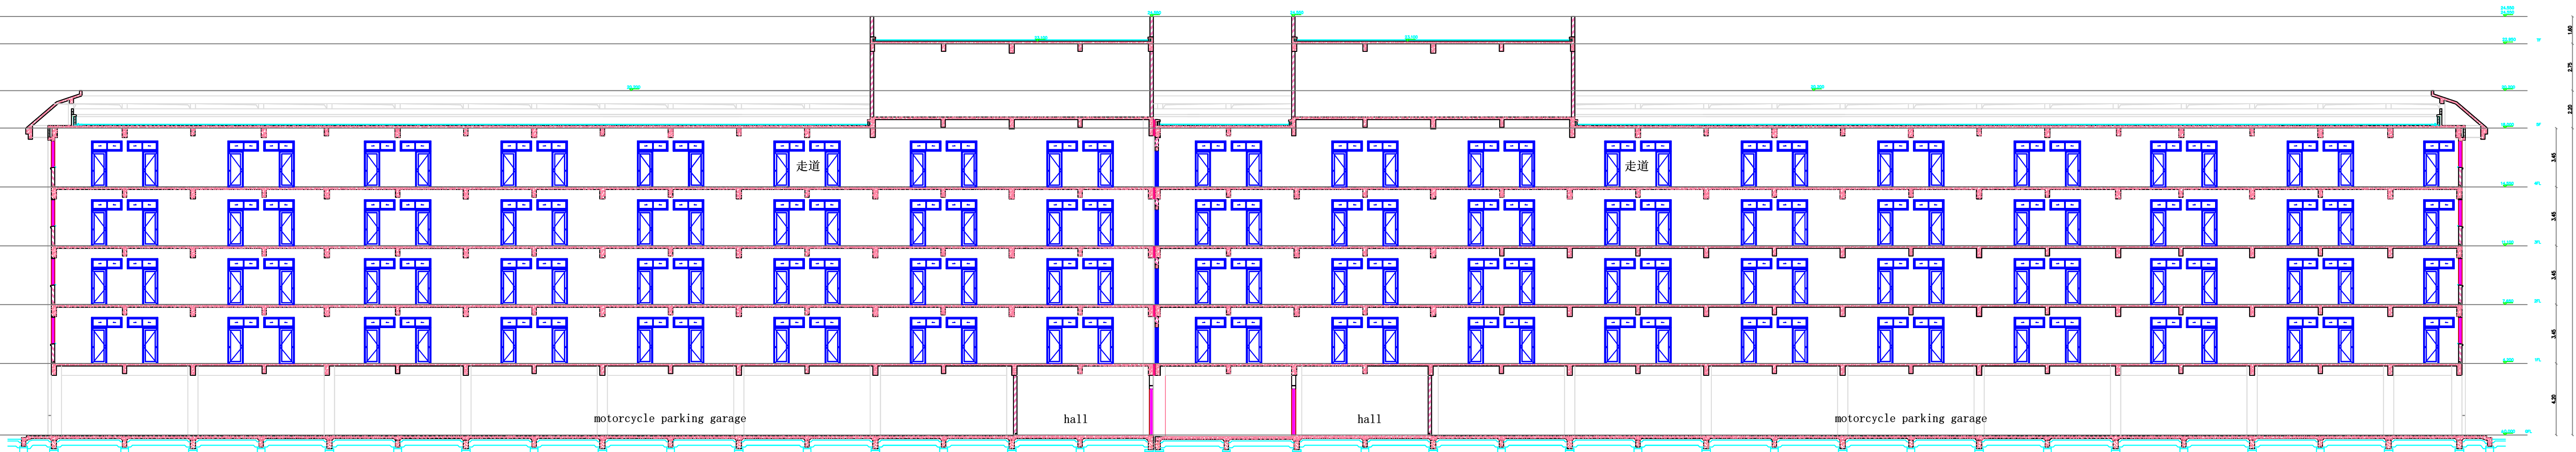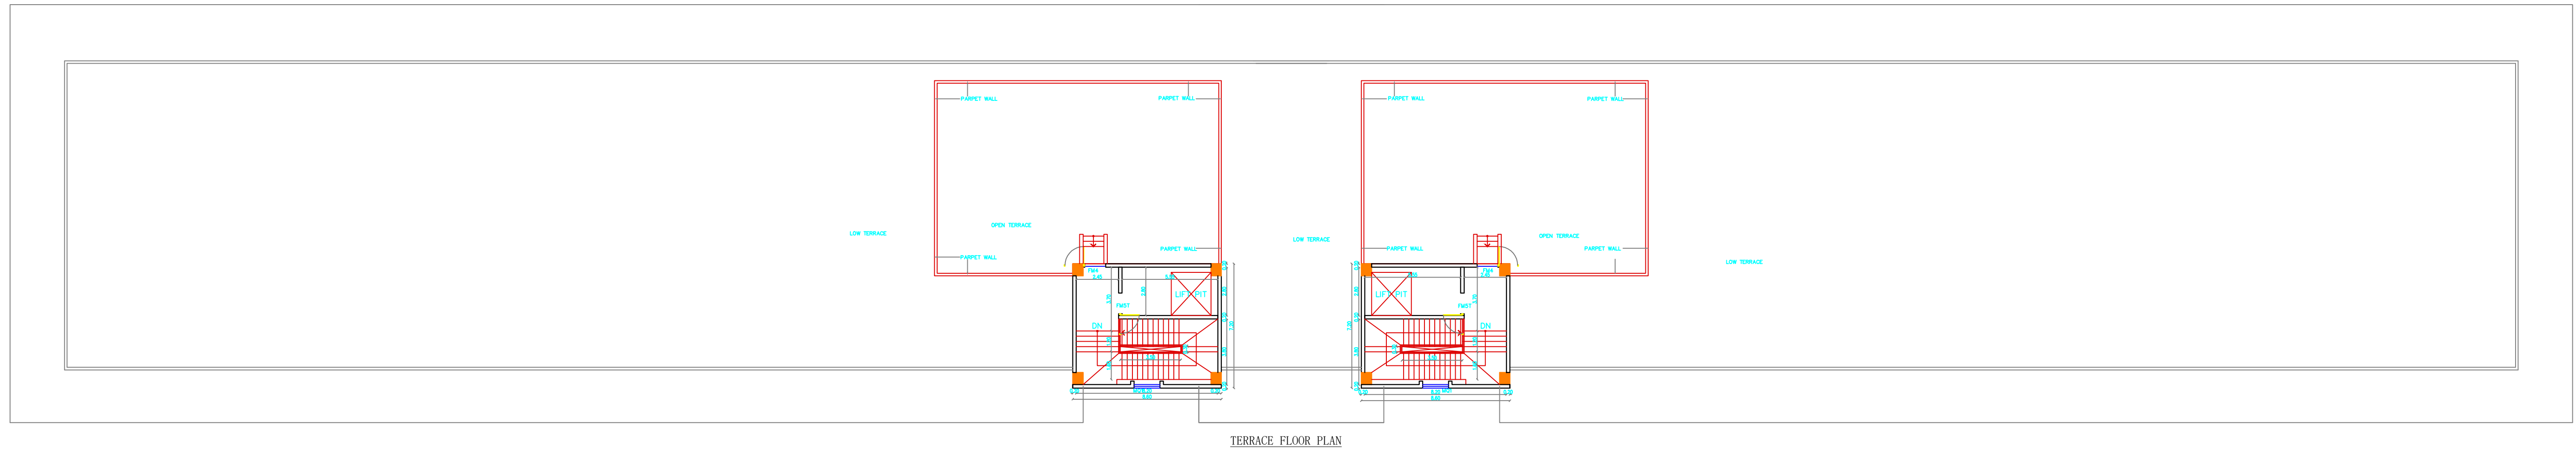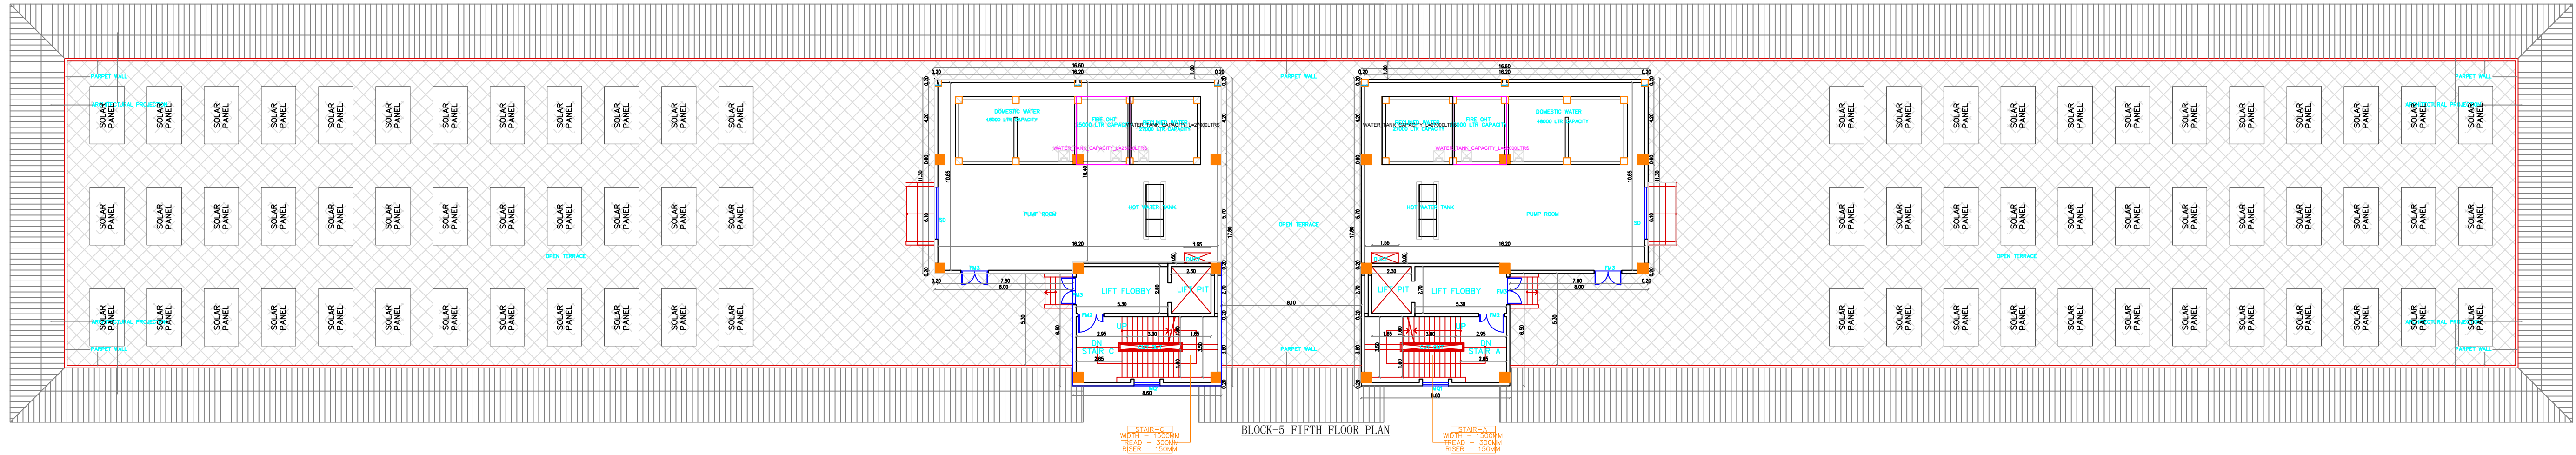

SCHEDULE OF OPENINGS

200R		
Fire Fighting Door	FM1	1.60X2.40M
Fire Fighting Door	FM2	1.50X2.40M
Stainless Steel Door	FM3	1.60X2.30M
Fire Fighting Door	FM4	1.00X2.45M
Fire Fighting Door	FM5T	1.00X2.25M
Fire Fighting Door	FM6T	2.00X2.25M
	RCM1	0.45X1.30M
Wood Door	MC1	1.80X2.70M
Window with Glass Door	MC2	1.75X2.80M
Wood Door	MC3	0.70X2.50M
Stainless Steel Frame Glass Door	MC4	4.50X3.60M

WINDOW		
Aluminum Polyvinylidene Fluoride Coating Window	C1a	3.00X1.20M
Aluminum Polyvinylidene Fluoride Coating Window	C2	1.40X0.75M
Aluminum Polyvinylidene Fluoride Coating Window	C3	0.90X0.55M
Aluminum Polyvinylidene Fluoride Coating Window	C3b	0.90X0.55M
Aluminum Polyvinylidene Fluoride Coating Window	C4a	2.65X1.20M
Aluminum Polyvinylidene Fluoride Coating Window	C5a	3.60X1.55M
Aluminum Polyvinylidene Fluoride Coating Window	C6a	1.60X1.20M
Aluminum Polyvinylidene Fluoride Coating Window	C7	1.60X0.75M
Aluminum Polyvinylidene Fluoride Coating Window	C8	2.00X1.55M
Aluminum Polyvinylidene Fluoride Coating Window	C9	1.50X1.90M
Aluminum Polyvinylidene Fluoride Coating Window	C9a	1.50X1.90M
Aluminum Polyvinylidene Fluoride Coating Window	C10	4.50X3.60M
Aluminum Polyvinylidene Fluoride Coating Window	C11	0.80X1.20M
Stainless Steel Polyvinylidene Fluoride Coating Window	LW1	0.80X1.20M
Aluminum Polyvinylidene Fluoride Coating Window	MQ1	1.50X2.65M

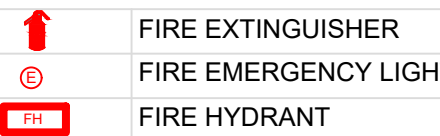

Site 960				
Description	FSI Area (Sq ft)		Non FSI Area (Sq ft)	Total (Sq ft)
B30-1	Off-Road	124	29.5	2046.88
	First Floor	3019		3009.17
	Second Floor	3019		3009.17
	Third Floor	3019		3009.17
	Fourth Floor	3020		3019.27
	Fifth Floor	313		561.76
	Roofline		124	123.84
		13072.18	2838.00	15710.26

NOTE:

COLOR INDEX			
PROPOSED		ROAD	
EXISTING		BOUNDARY	

NAME OF THE PROJECT:
PROPOSED CONSTRUCTION OF DORMITORY
BUILDINGS FOR M/S DELTA ELECTRONICS
INDIA PVT. LTD AT PLOT NO. 3, SIPCOT
INDUSTRIAL PARK, KURUBARAPALLI –
635115, COMPRISED OF S.NO.16/1B2B (P,
& 16/3 (PART), KURUBARAPALLI VILLAGE
KRISHNAGIRI TALUK, KRISHNAGIRI DISTRICT

	SCALE: 1:200	DRAWING TITLE: BLOCK 5 - DORMITORY(DL5&DL6) TERRACE FLOOR PLAN,ELEVATION, SECTION BRIDGE DETAILS
	DATE:	
ISSUED FOR ☐ SCHEME ☐ TENDER ☐ INFORMATION ☐ APPROVAL ☐ CONSTRUCTION		

OWNER'S SIGNATURE _____

Delta Electronics India Private Limited

Authorised Signatory


ARCHITECT

Er. J. PARVESH, B.Tech. M.Tech (Structural)
Structural Engineer Grade - I (HNTDA)
(SE-GR-I, 02/2015; Valid up to 03/04/2024)
Mobile: 965523333 / 9796480750


Er. J. PARVISH, B.Tech. M.Tech (Structural)
Structural Engineer Grade - I (HNTDA)
(SE-GR-I, 02/2015; Valid up to 03/04/2024)
Mobile: 9655223333 | 8790428070

SP. SIVAKUMAR, B.Arch.,
Regd Architect, CA/2007/2086
DESIGN QUEST,
No.109 & 110, 2nd Floor,
Selasin Square, Chenniers Road
Tayinampet, Chennai - 16.
Ph: 044 - 45052218


deSign quest
ARCHITECTURE & INTERIORS
W2, 1088110, 2nd Floor
Safeen Square, Chambers Road
Rajmangalam, Chennai-60
phone : 044 - 4505 4218,
projected@designquest.in
www - designquest.in

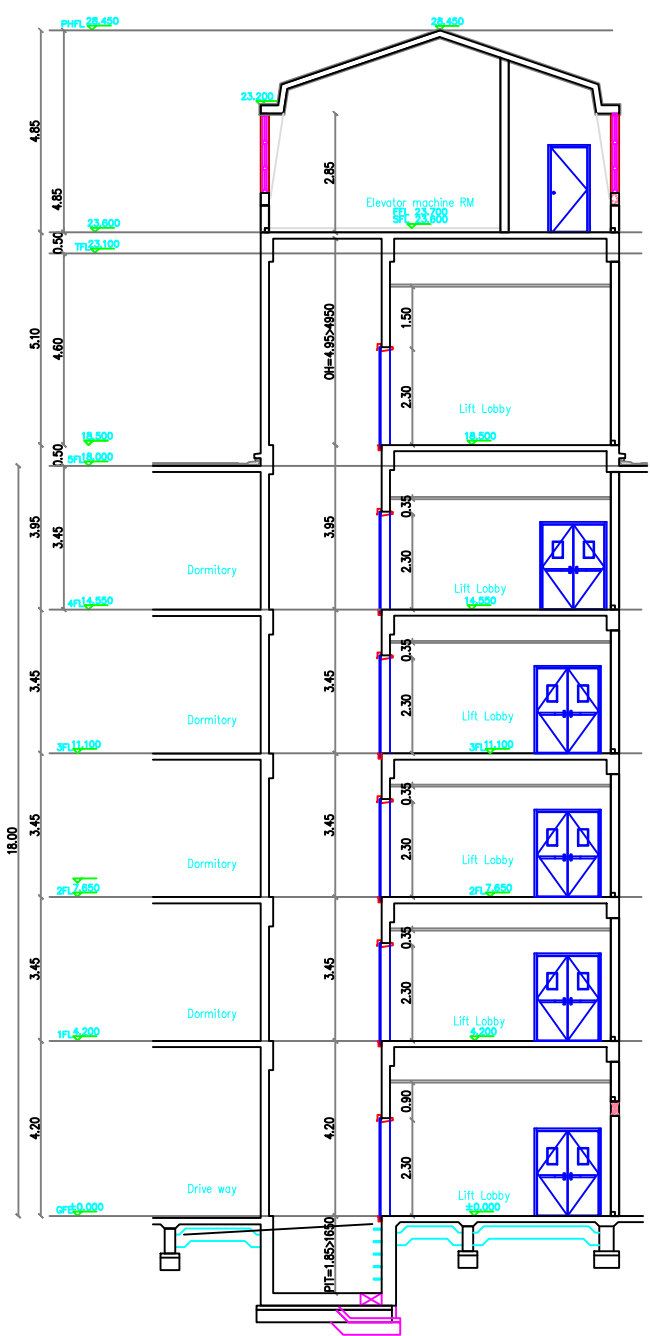

Lift Detail Section

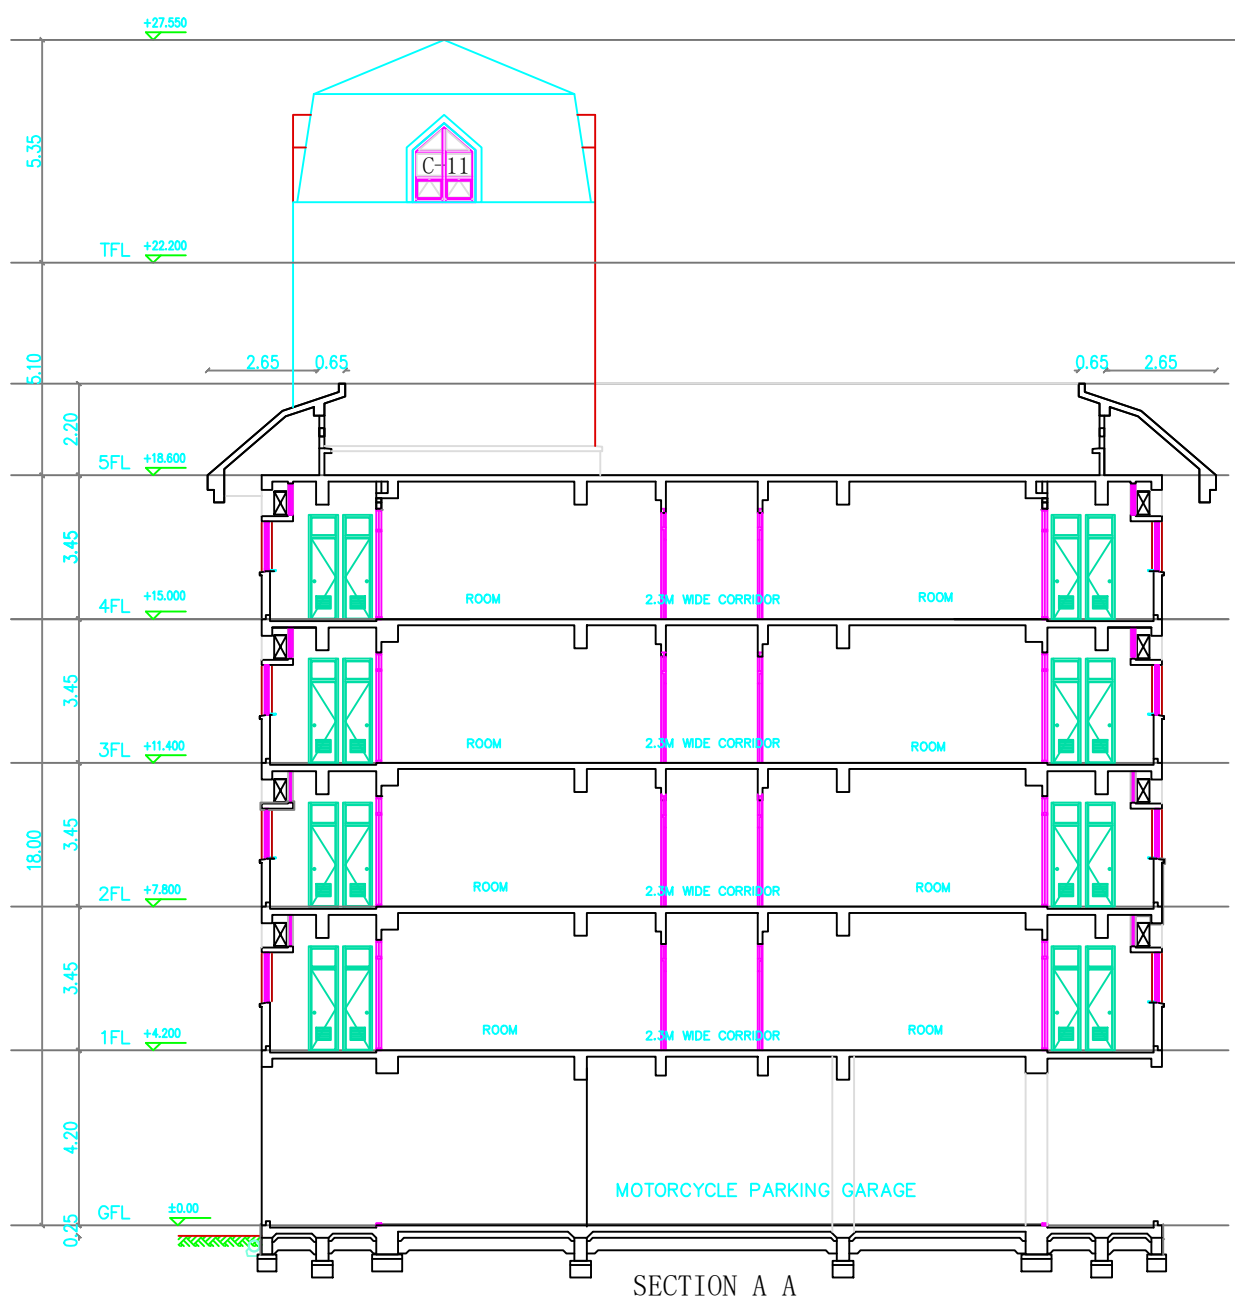


SECTION A A

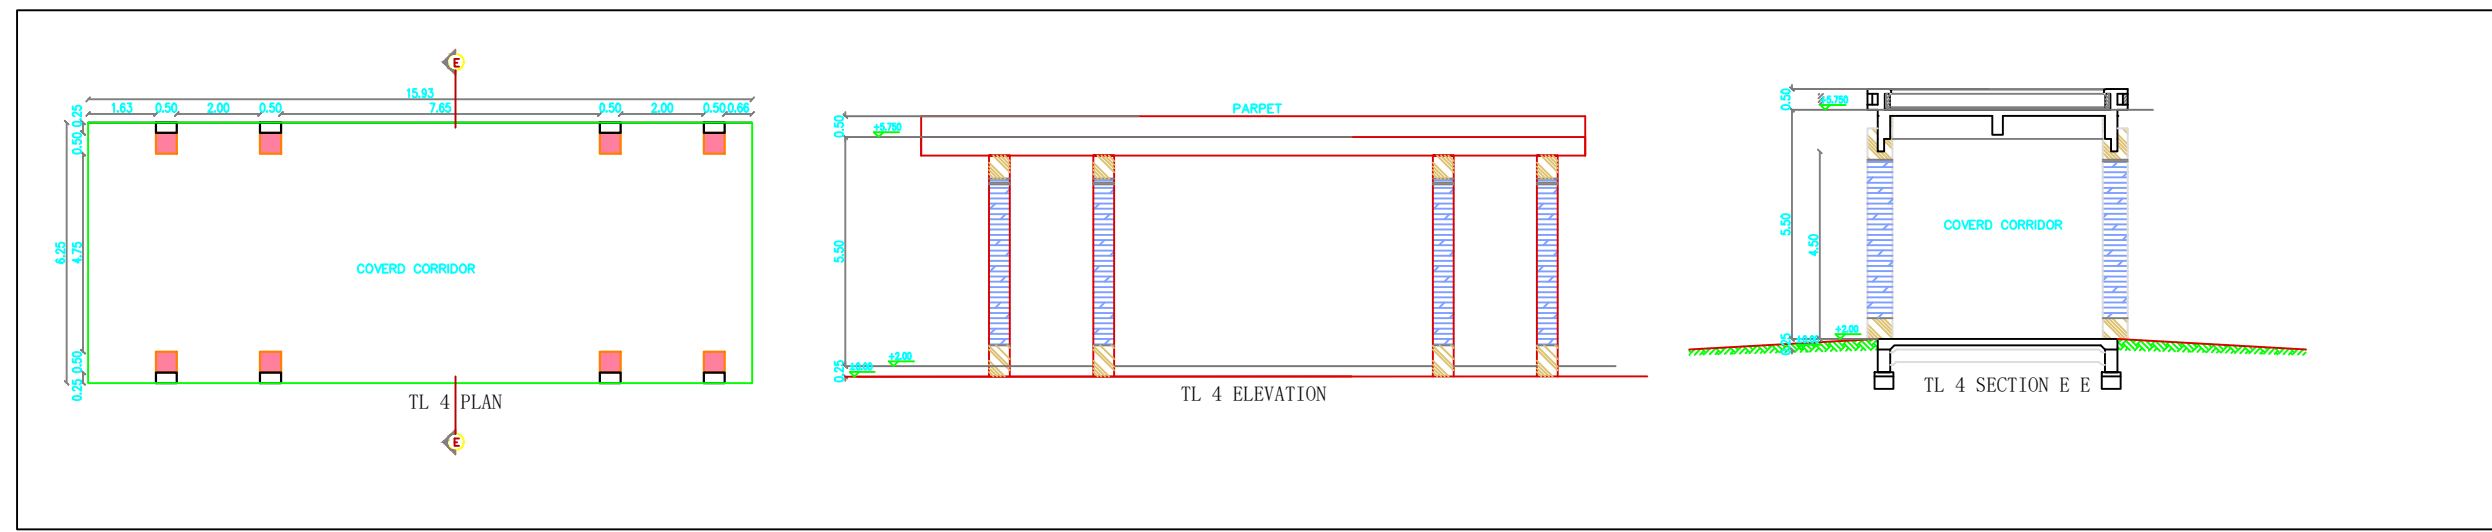


TL 4 ELEVATIO

IL 4 SECTION E

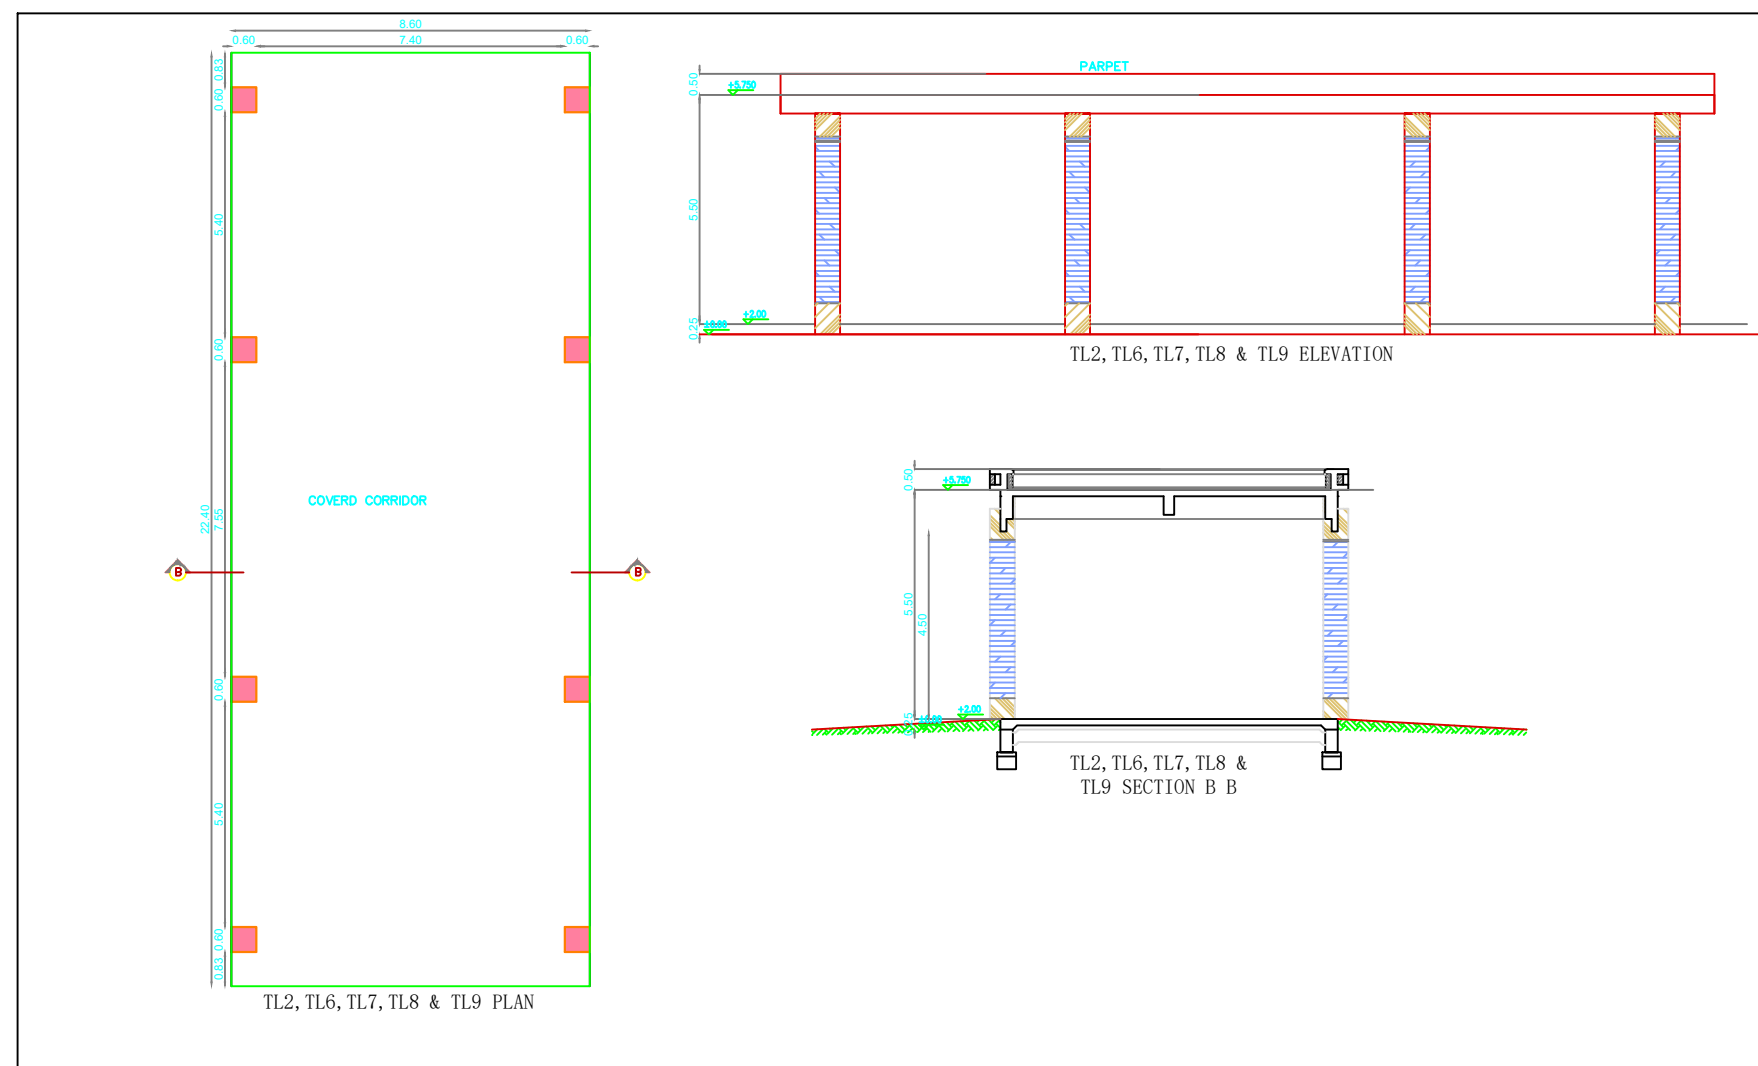



TL2, TL6, TL7, TL8 & TL9 ELEVATION

TL2, TL6, TL7, TL8

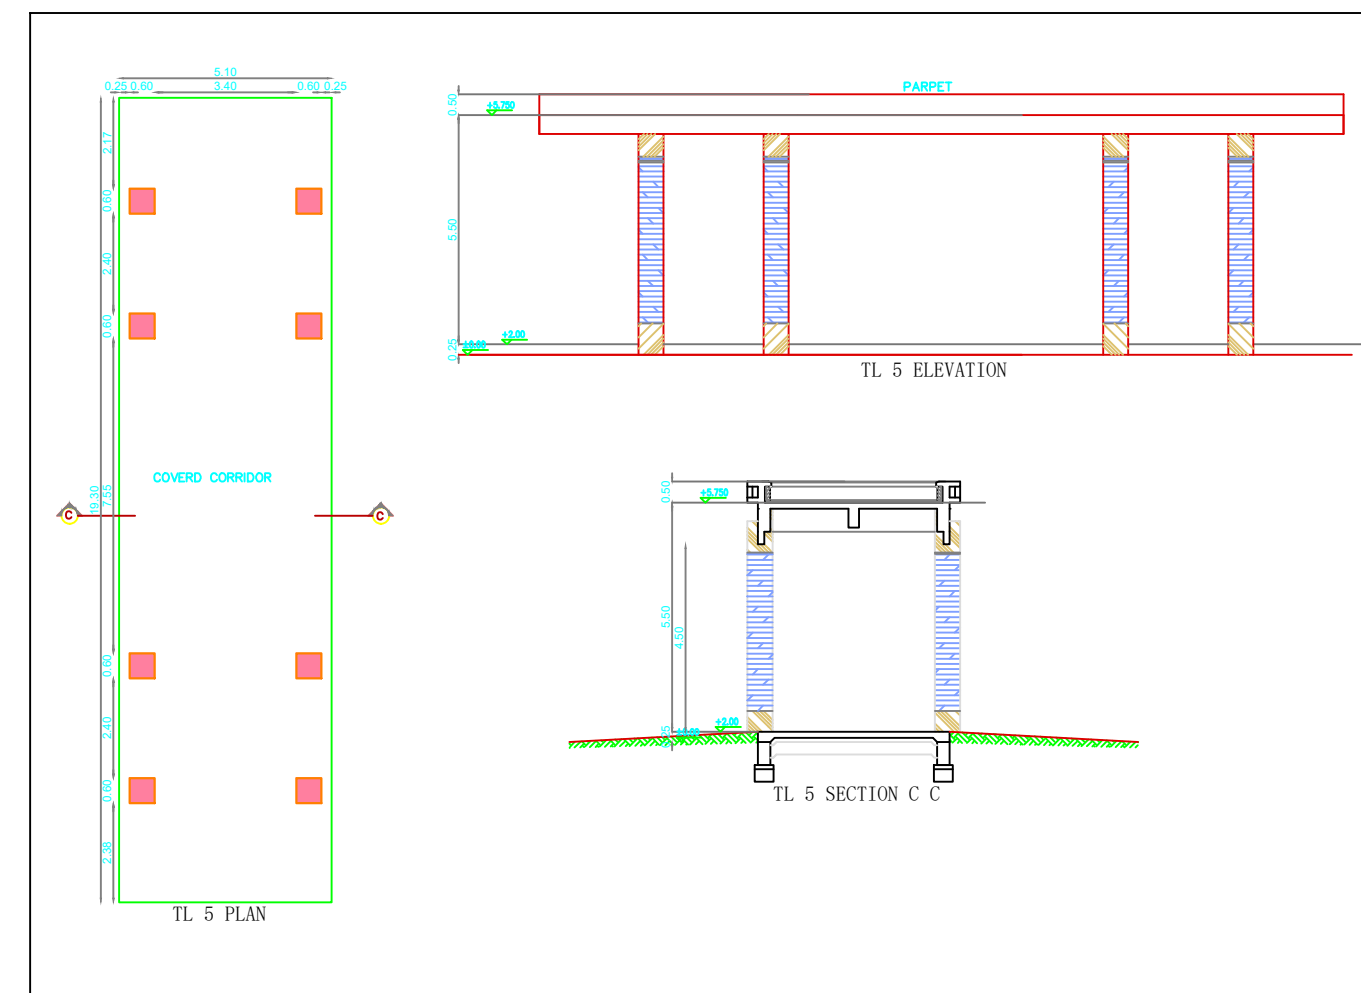


TL 5 ELEVATION

TL 5 SECTION

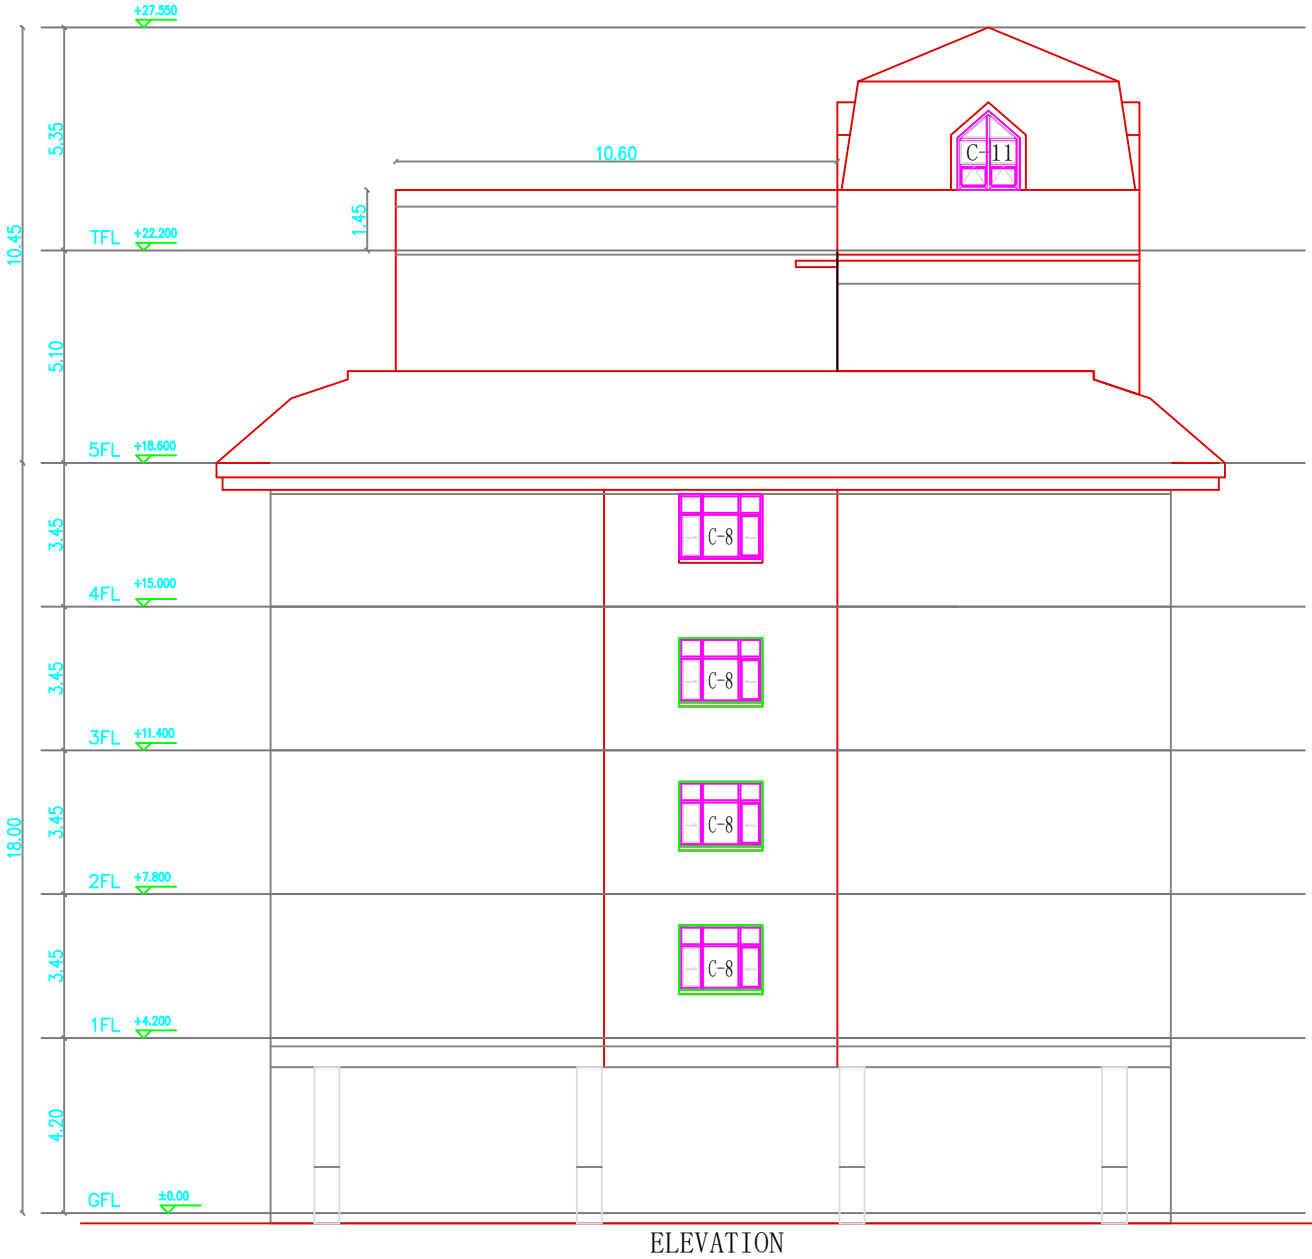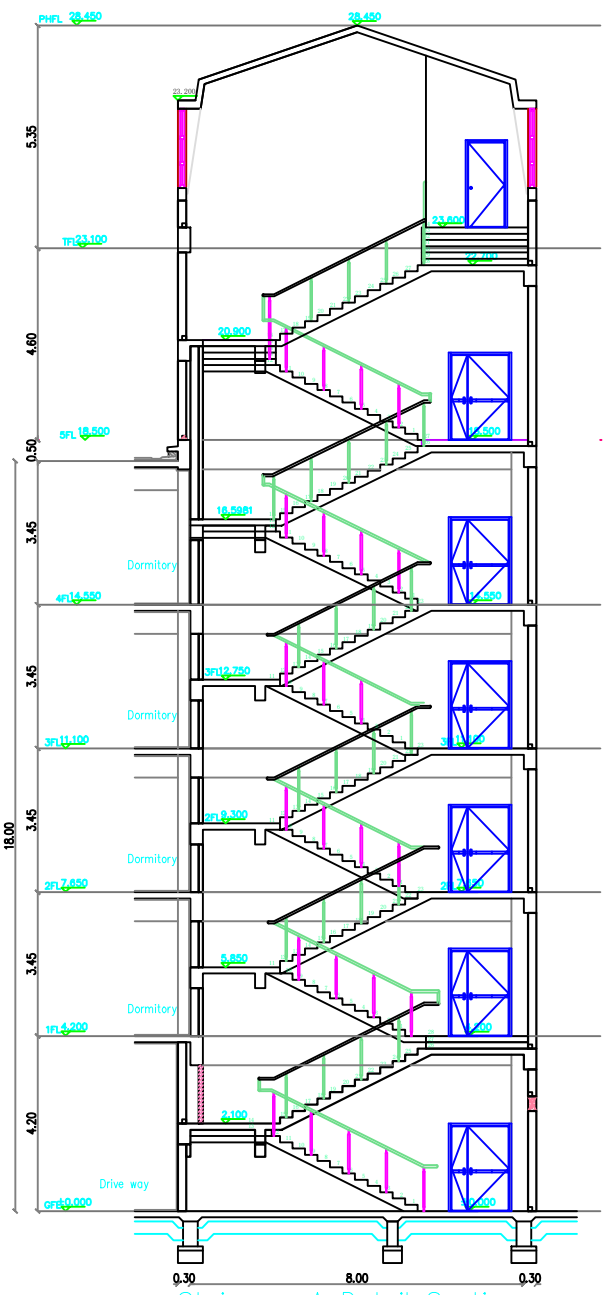

ELEVATION

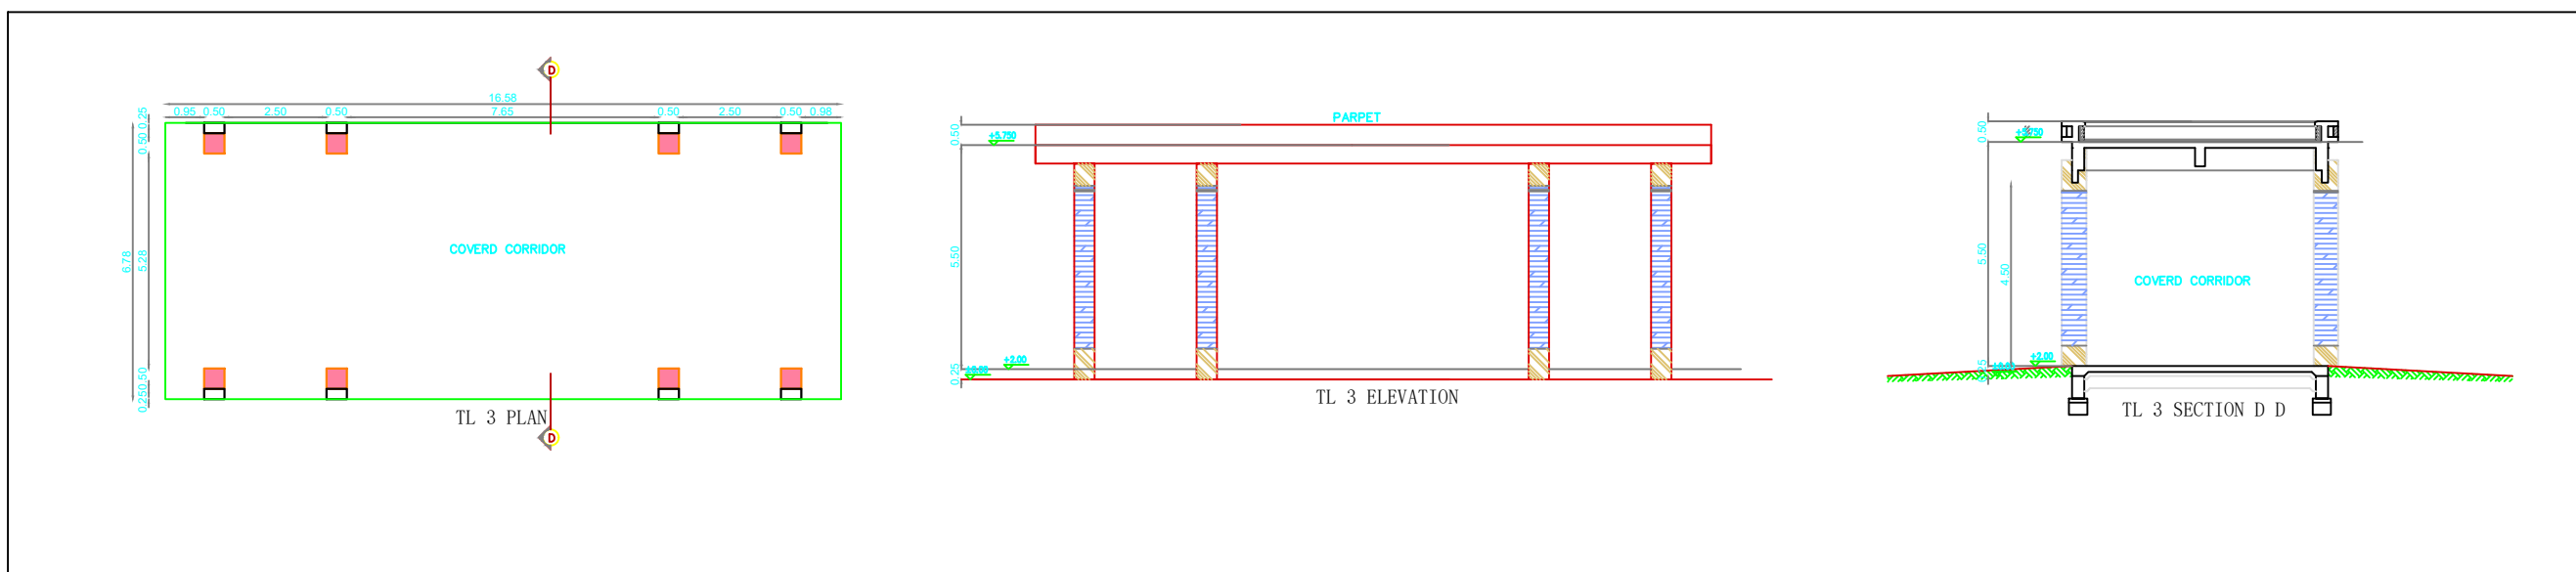

TL 3 PL

TI. 3. ELEVATION

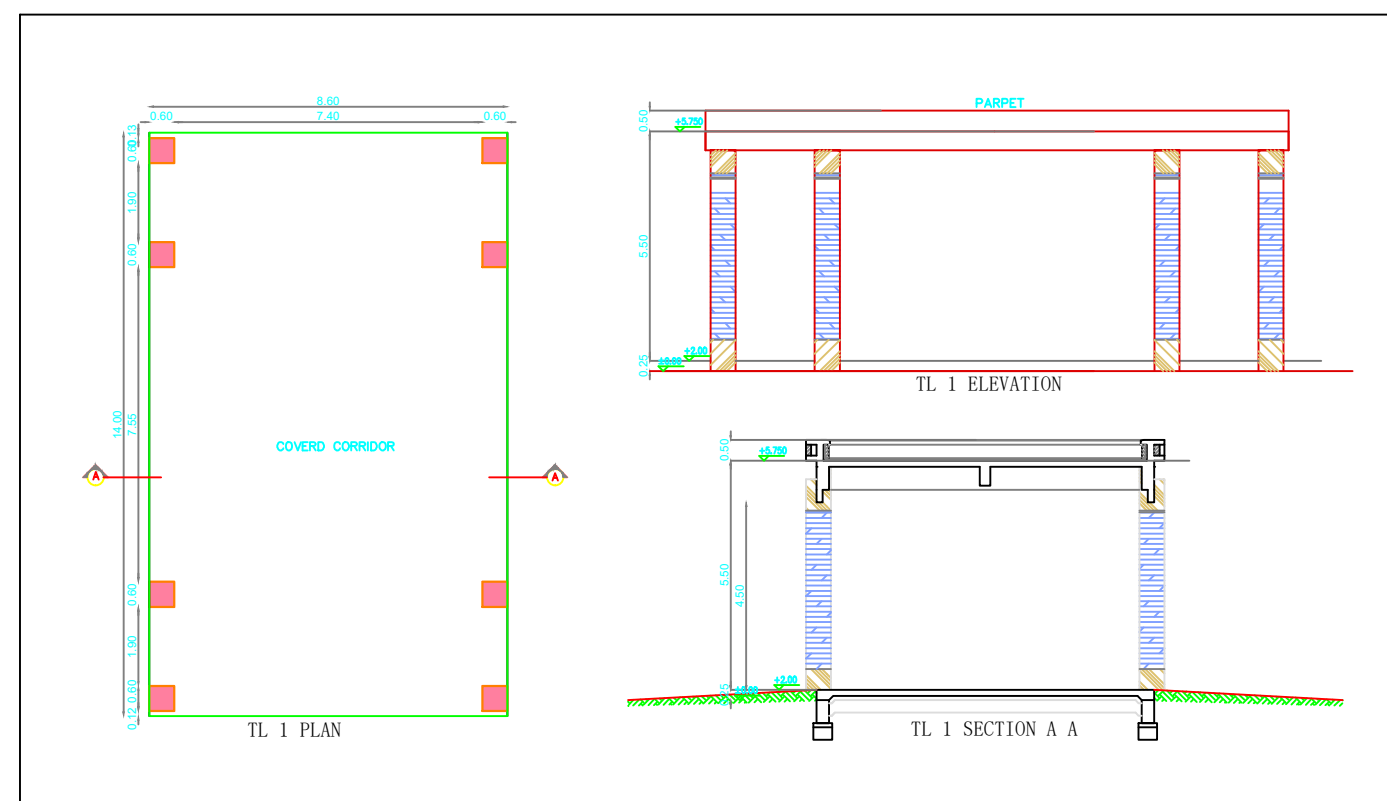


TABLE 1. PLAN

TL 1 SECTION A

SCHEDULE OF OPENINGS

DOOR		
Fire Fighting Door	FM1	1.60X2.40
Fire Fighting Door	FM2	1.50X2.40
Stainless Steel Door	FM3	1.60X2.30
Fire Fighting Door	FM4	1.00X2.45
Fire Fighting Door	FM5T	1.00X2.25
Fire Fighting Door	FM6T	2.00X2.25
	RMC1	0.45X1.30
Wood Door	MC1	1.80X2.70
Window with Glass Door	MC2	1.75X2.80
Wood Door	MC3	0.70X2.50
Stainless Steel Frame Glass Door	MC4	4.50X3.60

WINDOW		
Aluminum Polyvinylidene Fluoride Coating Window	C1a	3.00X1.20F
Aluminum Polyvinylidene Fluoride Coating Window	C2	1.40X0.75F
Aluminum Polyvinylidene Fluoride Coating Window	C3	0.90X0.55F
Aluminum Polyvinylidene Fluoride Coating Window	C3b	0.90X0.55F
Aluminum Polyvinylidene Fluoride Coating Window	C4a	2.65X1.20F
Aluminum Polyvinylidene Fluoride Coating Window	C5a	3.60X1.55F
Aluminum Polyvinylidene Fluoride Coating Window	C6a	1.60X1.20F
Aluminum Polyvinylidene Fluoride Coating Window	C7	1.60X0.75F
Aluminum Polyvinylidene Fluoride Coating Window	C8	2.00X1.55F
Aluminum Polyvinylidene Fluoride Coating Window	C9	1.50X1.90F
Aluminum Polyvinylidene Fluoride Coating Window	C9a	1.50X1.90F
Aluminum Polyvinylidene Fluoride Coating Window	C10	4.50X3.60F
Aluminum Polyvinylidene Fluoride Coating Window	C11	0.80X1.20F
Stainless Steel Polyvinylidene Fluoride Coating Window	LW1	0.80X1.20F
Aluminum Polyvinylidene Fluoride Coating Window	MQ1	1.50X26.45



FIRE EXTINGUISHER



FIRE HYDRANT

Kno Spinn			
Description	FSI Area (Sq.m)	Non FSI Area (Sq.m)	Total
1st Floor	126.6	744.3	3
2nd Floor	889.7		3
3rd Floor	889.7		3
4th Floor	889.7		3
5th Floor	889.7		3
6th Floor	52.3		2
Roof		72.8	
	13072.18	2638.08	15

NOTE

COLOR INDEX			
PROPOSED		ROAD	
EXISTING		BOUNDARY	

NAME OF THE PROJECT:
PROPOSED CONSTRUCTION OF DORMITORY
BUILDINGS FOR M/S DELTA ELECTRONICS
INDIA PVT. LTD AT PLOT NO. 3, SIPCOT
INDUSTRIAL PARK, KURUBARAPALLI –
635115, COMPRISED OF S.NO.16/1B2B (PART
& 16/3 (PART), KURUBARAPALLI VILLAGE,
KRISHNAGIRI TALUK, KRISHNAGIRI DISTRICT.

	SCALE: 1:200	DRAWING TITLE: BLOCK 5 - DORMITORY(D TERRACE FLOOR PLAN,ELEVATION BRIDGE DETAILS
	DATE:	
ISSUED FOR ☐ SCHEME ☐ TENDER ☐ INFORMATION ☒ APPROVAL ☐ CONSTRUCTION		

OWNER'S SIGNATURE _____

For Delta Electronics India Private Limited

M. Vannik
Authorised Signatory







ARCHITECT

Er. J. PARVESH, B.Tech., M.Tech. (Structural)
Structural Engineer Grade - I (HNTDA)
[SE-GR-I, 02/2015; Valid up to 08.04.2024]
Mobile: 9552233333 / 9790098750

Ex. N. Sullivan, DCE, R.E./Civ.Eng.
Registered Construction Engineer Grade ICB
Reg. No. 05/2029-CE, valid up to 24-04-2022
05242022


SP. SIVAKUMAR, B.Arch.,
Regd. Architect, CA/2007/39504
DESIGN QUEST,
No.109 & 110, 2nd Floor,
Silsken Square, Chenniers Road,
Taynampet, Chennai - 19.
Ph: 044 - 45034219

deSign quest
architects & interiors
102, 306/1701, 2nd Floor
Selen Square Chambers Road
Teympanet, Chennai-18
phone : 044 - 4305 4219.
projects@designquest.in
www.designquest.in

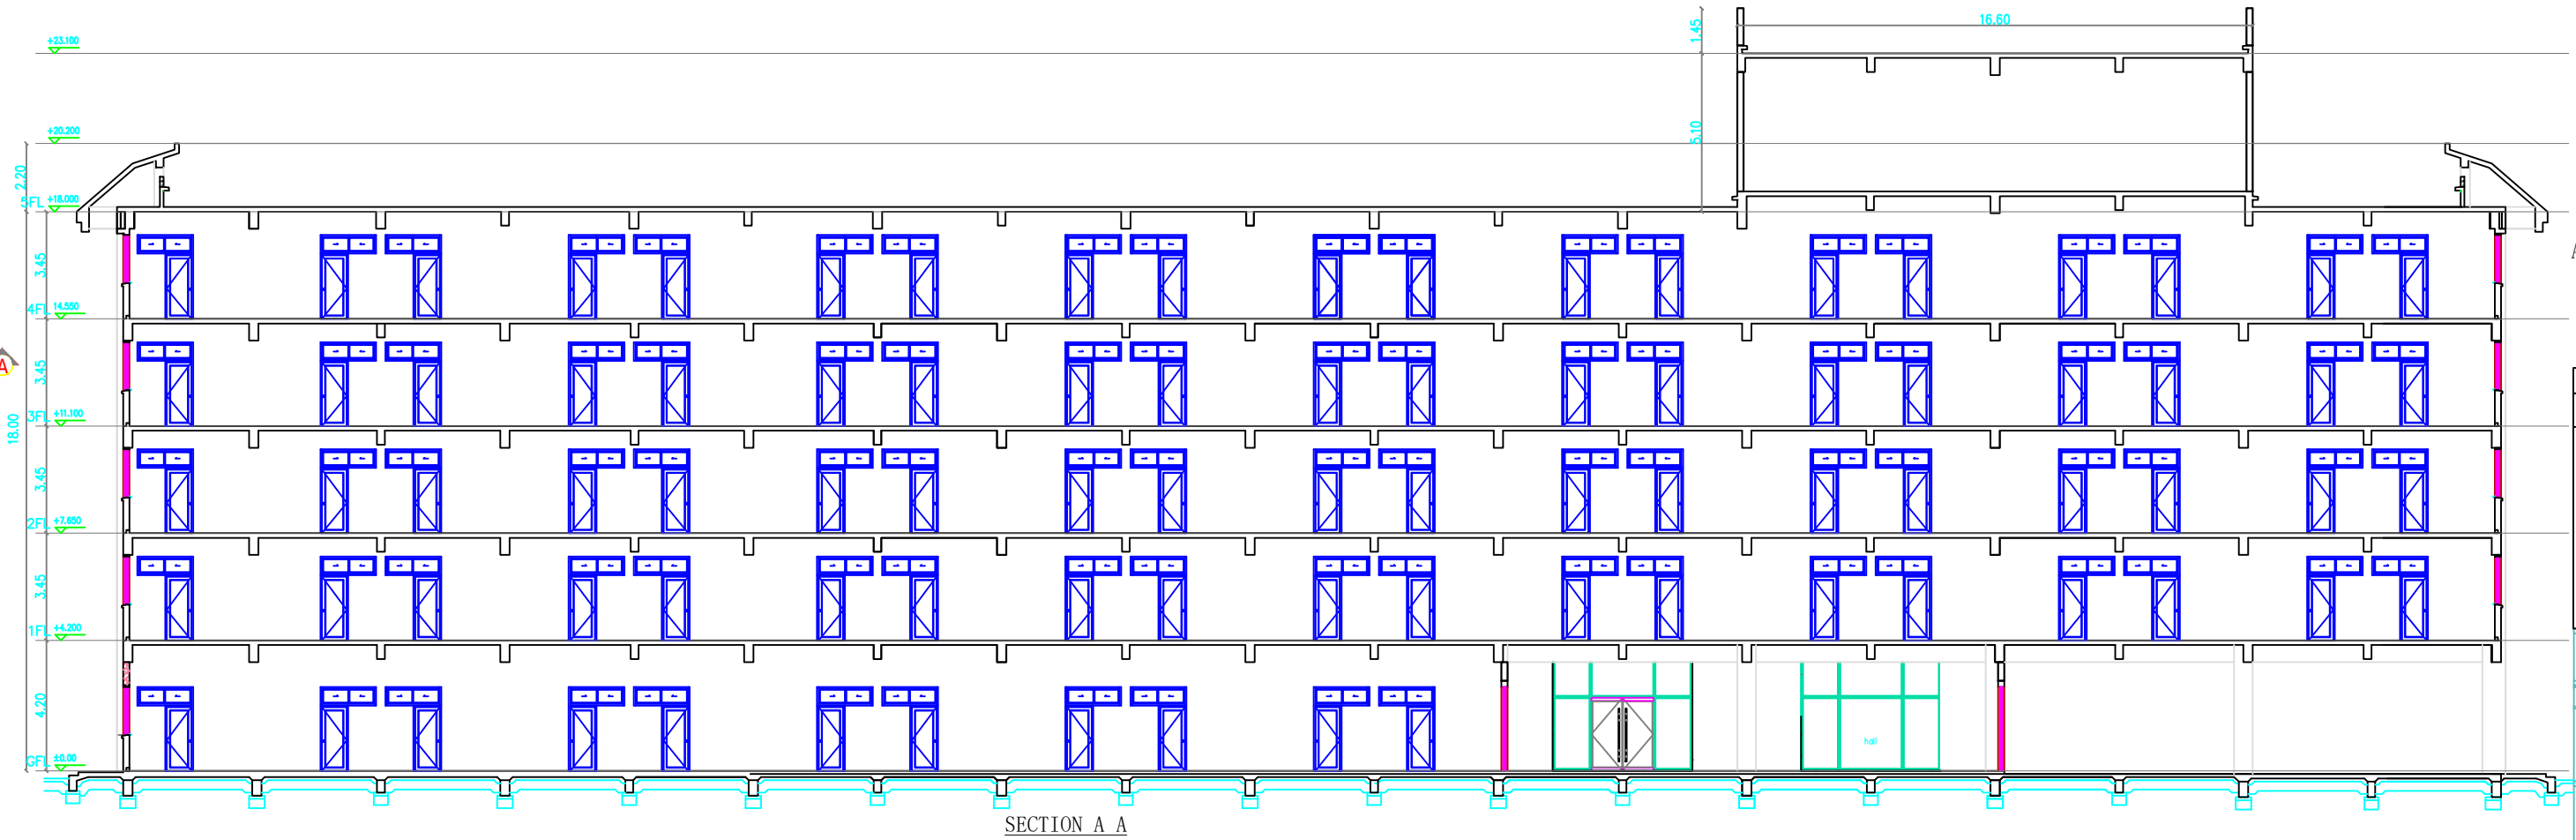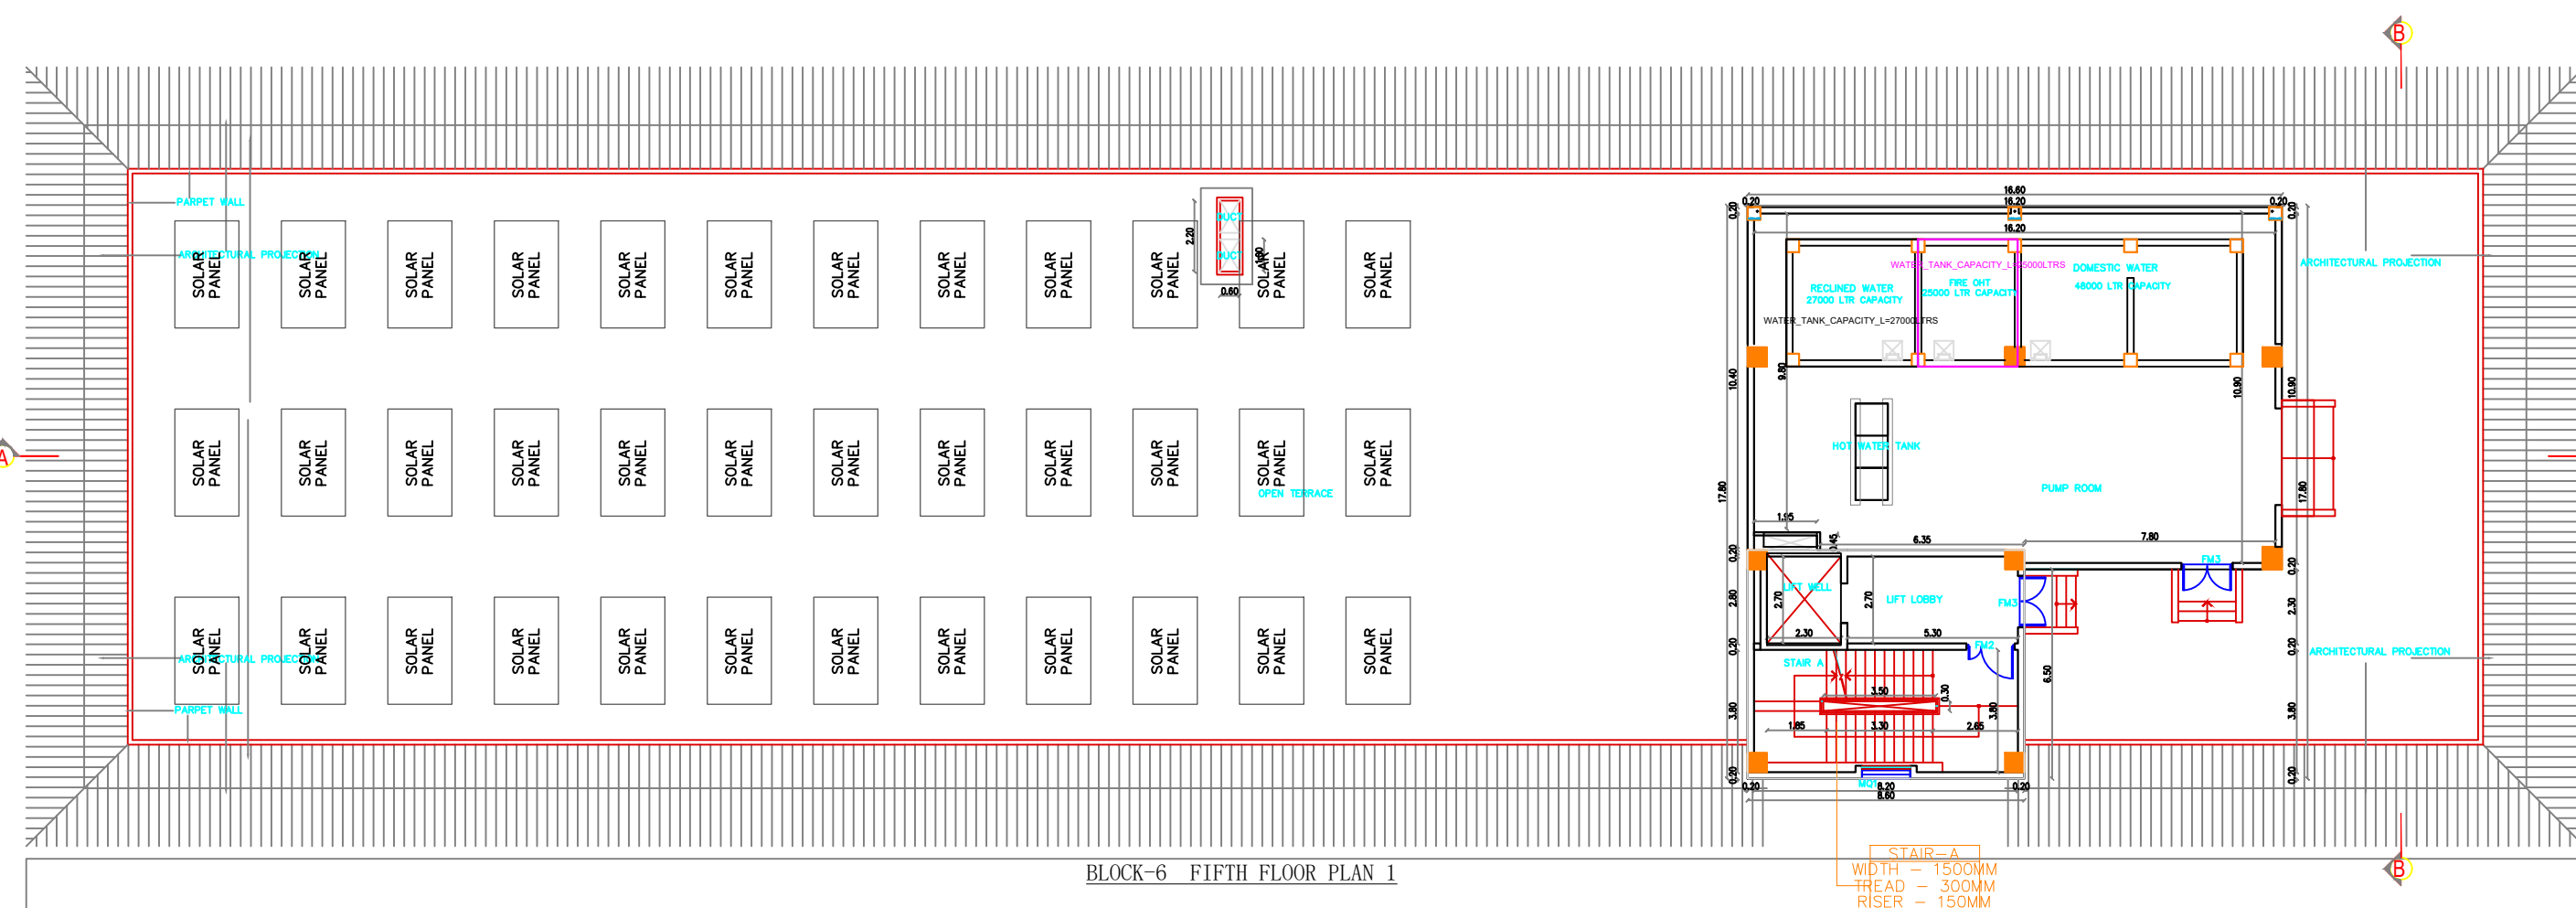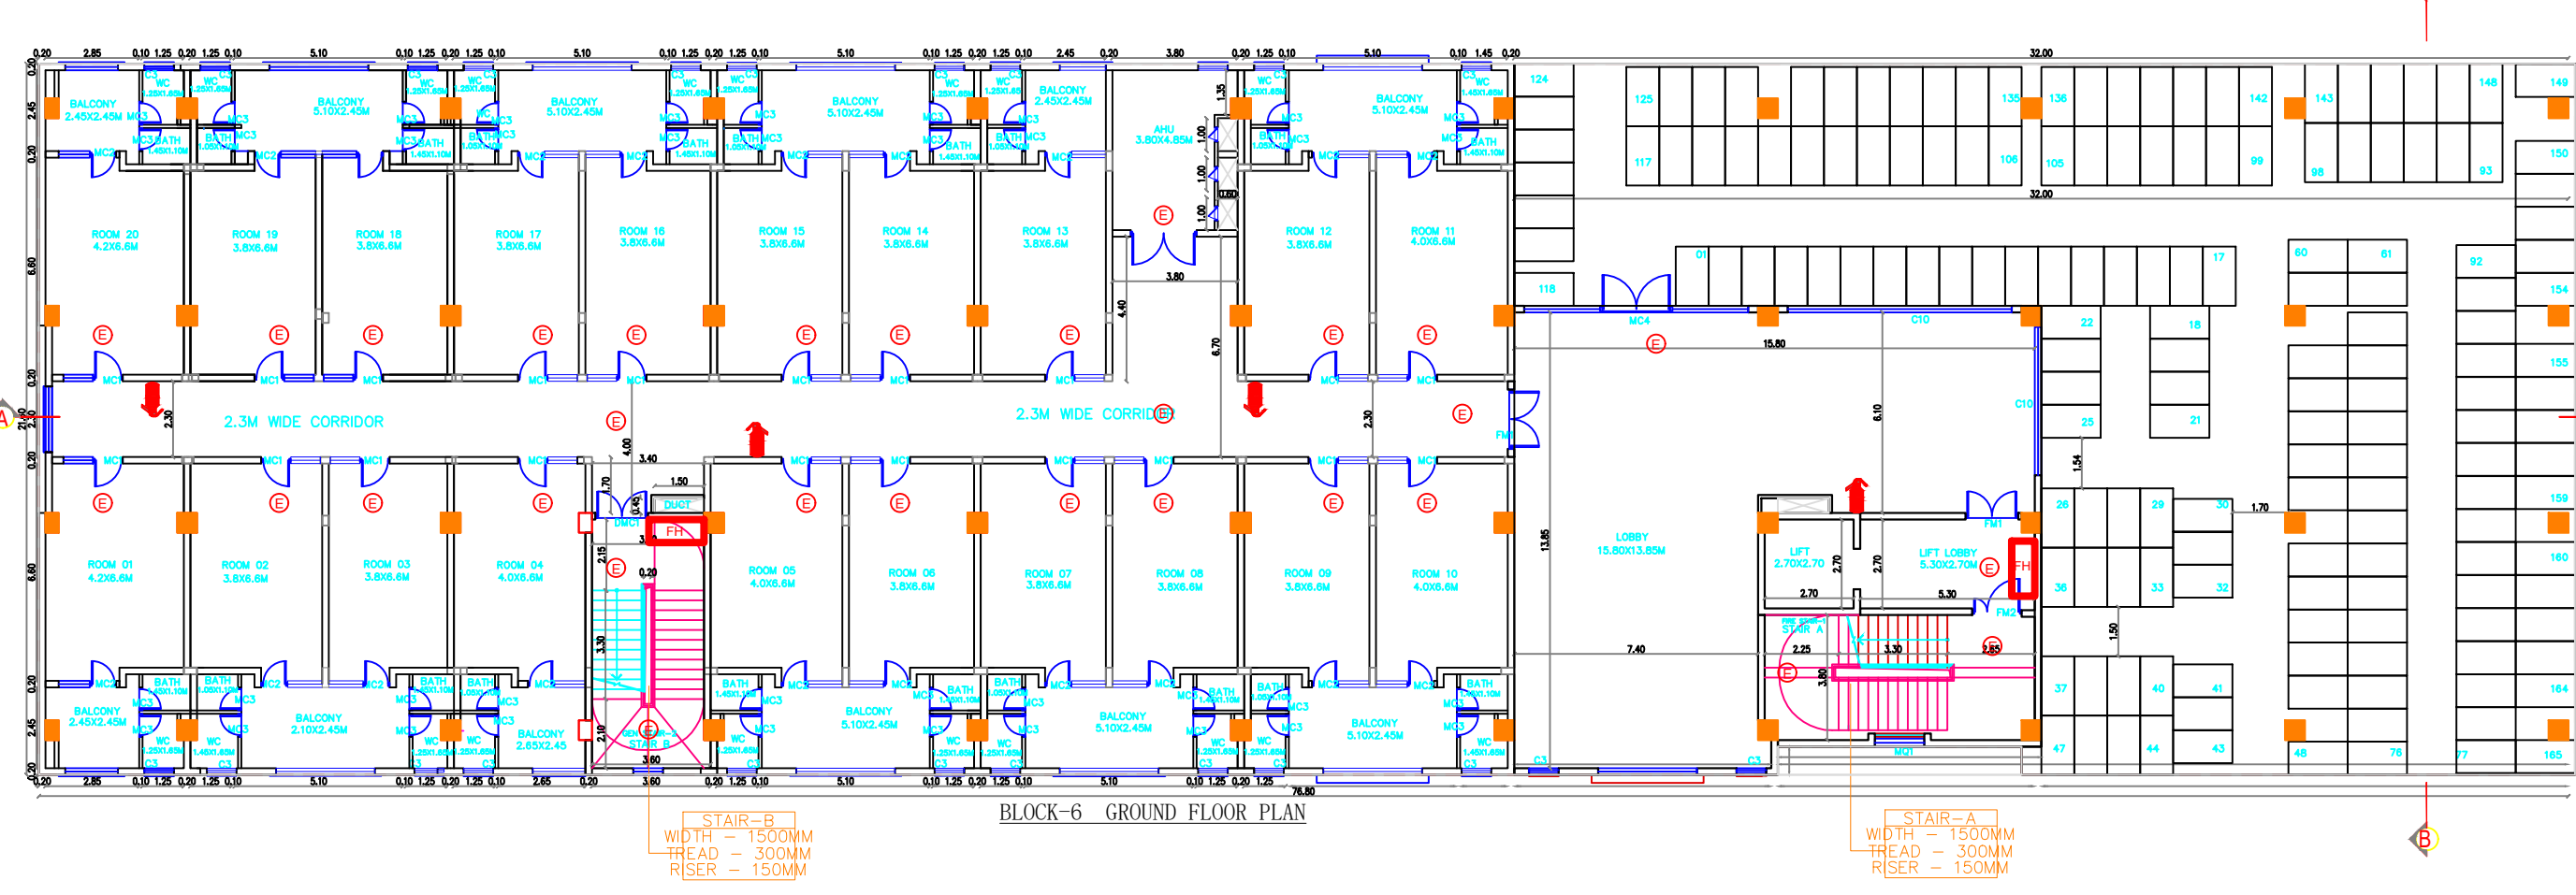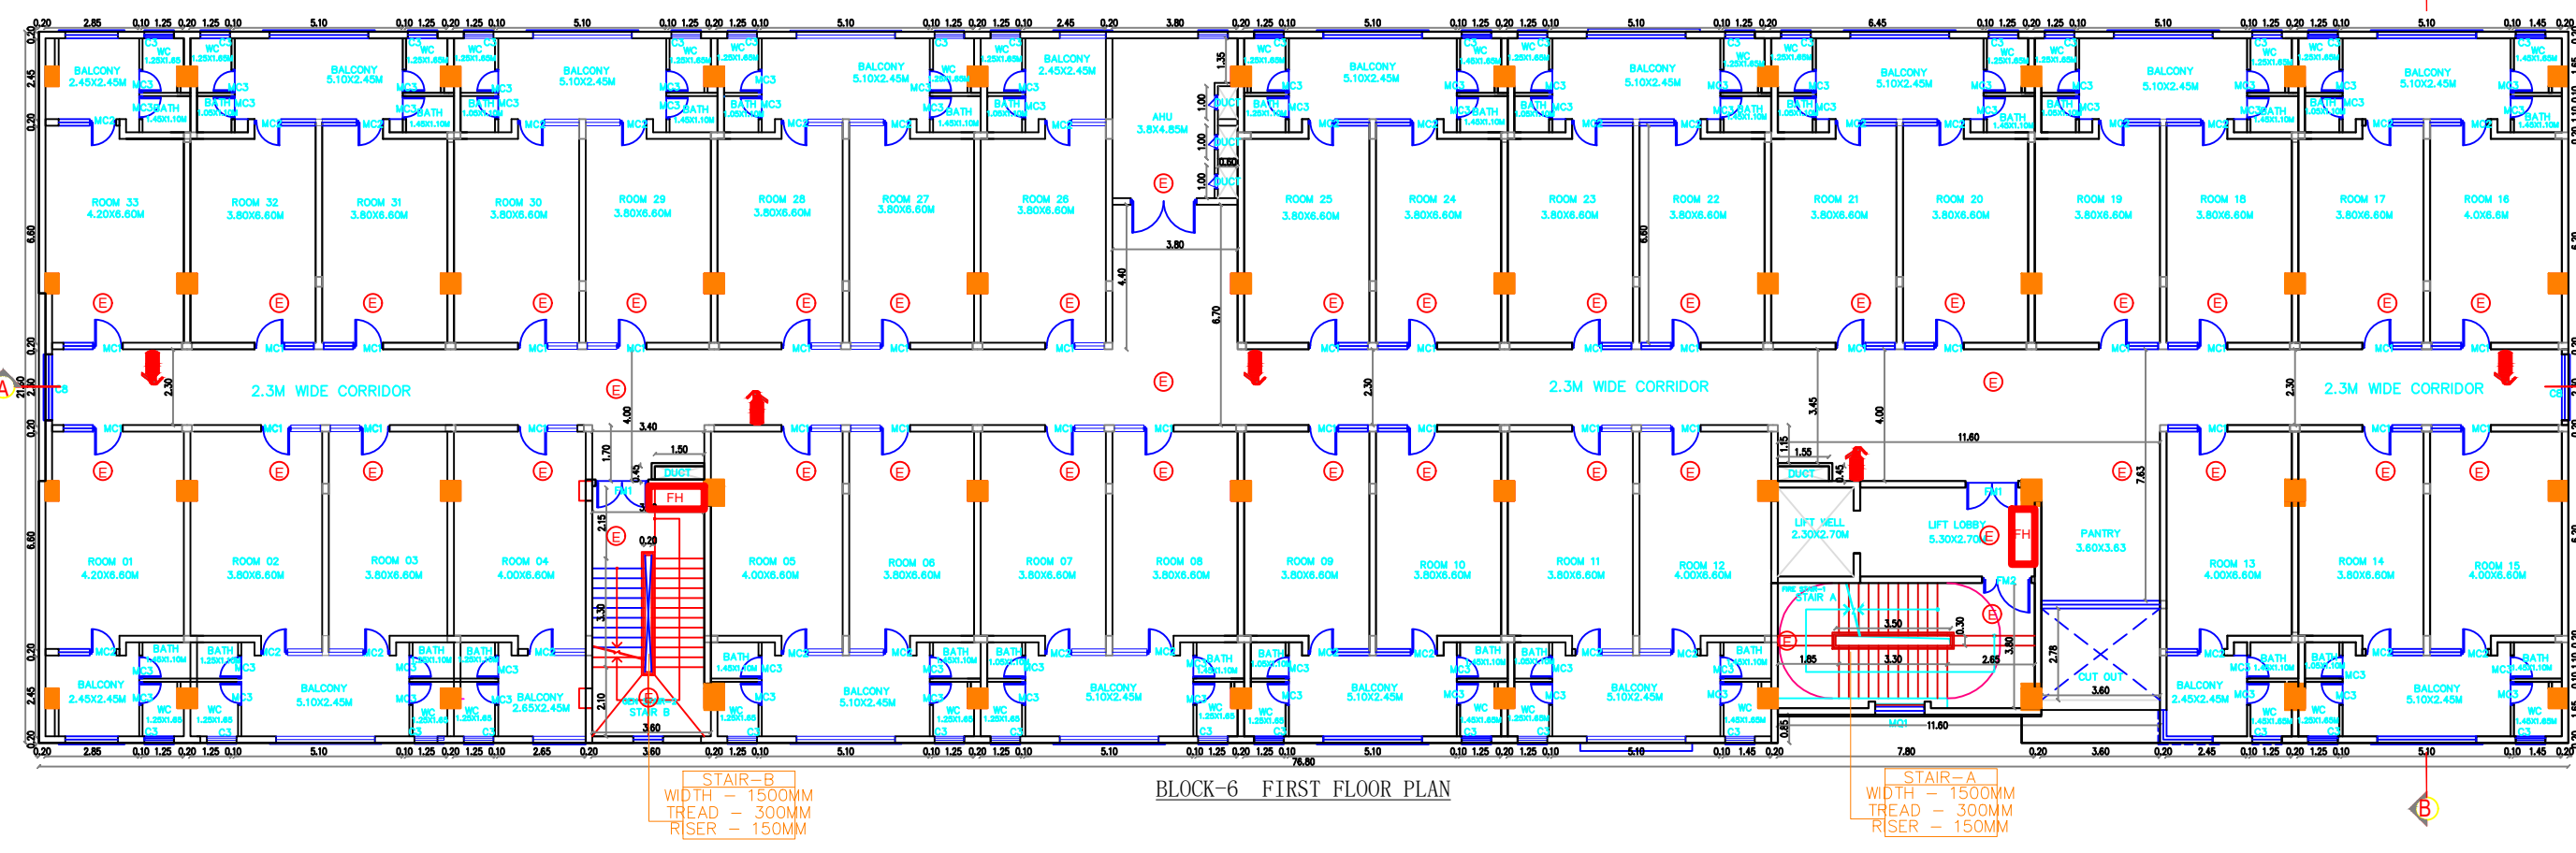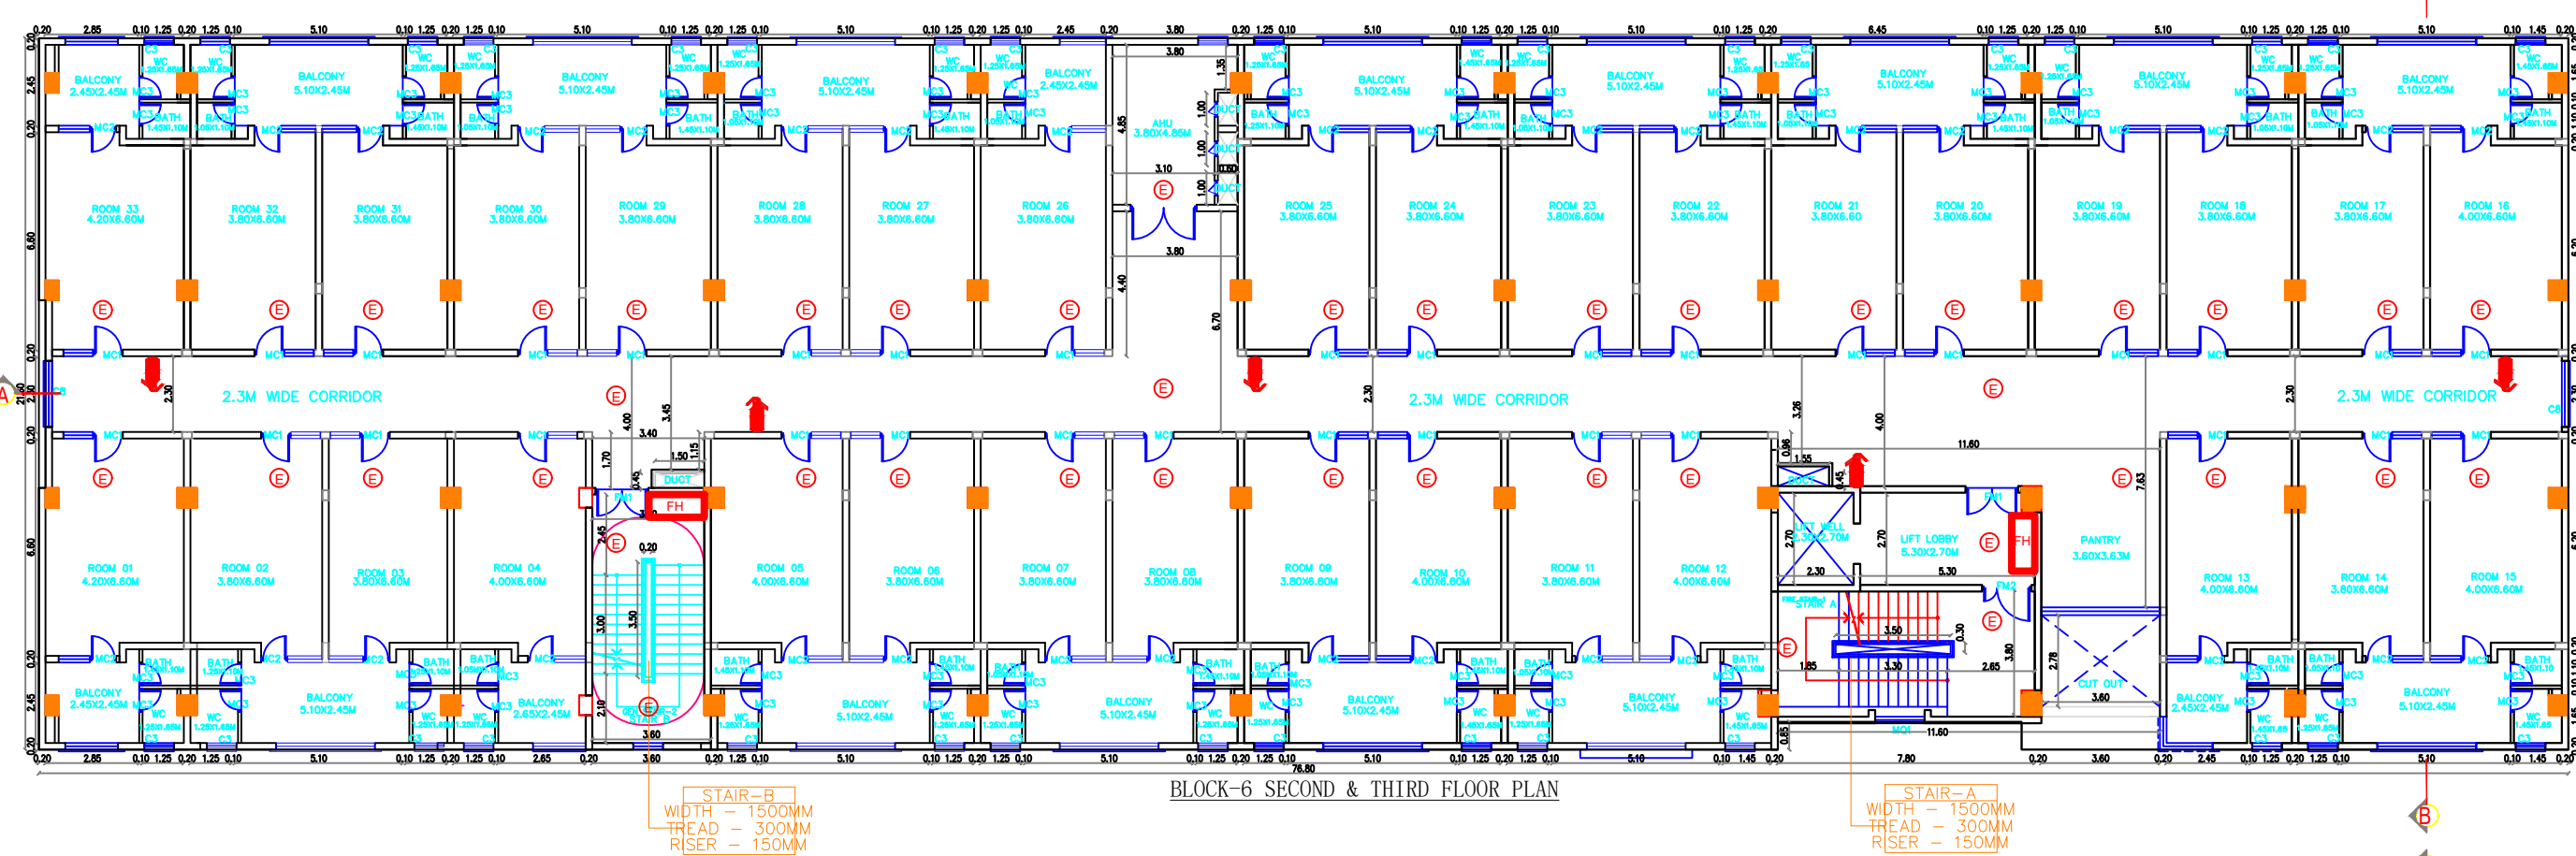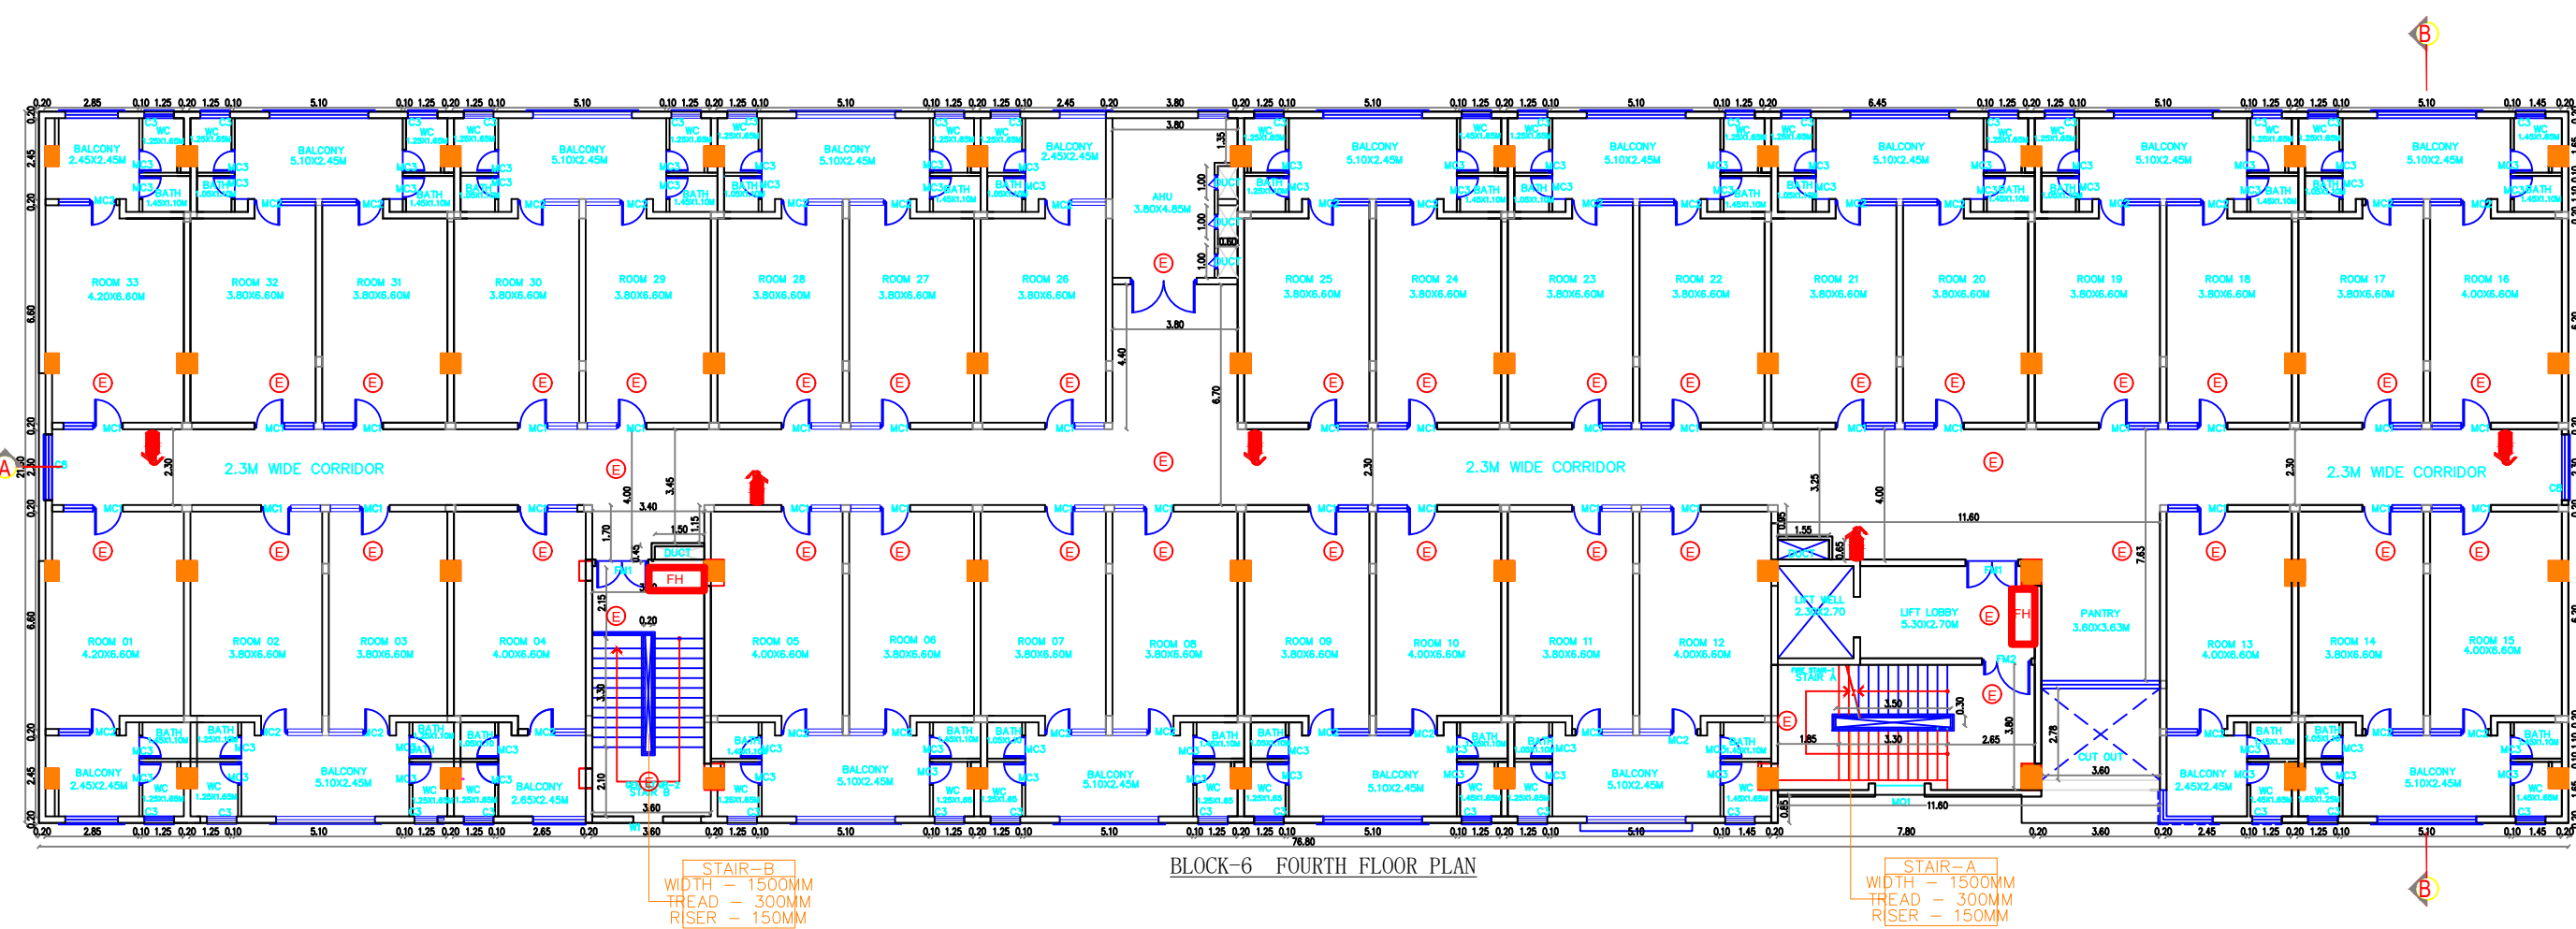

	FIRE EXTINGUISHER
	FIRE EMERGENCY LIGHT
	FIRE HYDRANT

SCHEDULE OF OPENINGS

DOOR		
Fire Fighting Door	FM1	1.60X2.40M
Fire Fighting Door	FM2	1.50X2.40M
Stainless Steel Door	FM3	1.60X2.30M
Fire Fighting Door	FM4	1.00X2.45M
Fire Fighting Door	FM5T	1.00X2.25M
Fire Fighting Door	FM6T	2.00X2.25M
	RCM1	0.45X1.30M
Wood Door	MC1	1.80X2.70M
Window with Glass Door	MC2	1.75X2.80M
Wood Door	MC3	0.70X2.50M
Stainless Steel Frame Glass Door	MC4	4.50X3.60M

WINDOW		
Aluminum Polyvinylidene Fluoride Coating Window	C1a	3.001X.20M
Aluminum Polyvinylidene Fluoride Coating Window	C2	1.40X0.75M
Aluminum Polyvinylidene Fluoride Coating Window	C3	0.90X0.55M
Aluminum Polyvinylidene Fluoride Coating Window	C3b	0.90X0.55M
Aluminum Polyvinylidene Fluoride Coating Window	C4a	2.65X1.20M
Aluminum Polyvinylidene Fluoride Coating Window	C5a	3.60X1.55M
Aluminum Polyvinylidene Fluoride Coating Window	C6a	1.60X1.20M
Aluminum Polyvinylidene Fluoride Coating Window	C7	1.60X0.75M
Aluminum Polyvinylidene Fluoride Coating Window	C8	2.00X1.55M
Aluminum Polyvinylidene Fluoride Coating Window	C9	1.50X1.90M
Aluminum Polyvinylidene Fluoride Coating Window	C9a	1.50X1.90M
Aluminum Polyvinylidene Fluoride Coating Window	C10	4.50X3.60M
Aluminum Polyvinylidene Fluoride Coating Window	C11	0.80X1.20M
Stainless Steel		
Polyvinylidene Fluoride Coating Window	LW1	0.80X1.20M
Polyvinylidene Fluoride Coating Window	MQ1	.50X26.45M

All WC & Bath are in Mechanical Ventilation

Area (\$m)				
Description	FSI Area (\$q, m)		Non FSI Area (\$q, m)	Total (\$q, m)
8.3.3.4	Open Plot	30.8	483.2	1663
	First Floor	52.0		1630
	Second Floor	12.7		1633
	Third Floor	12.1		1633
	Fourth Floor	9.8		1638
	Fifth Floor	20.8		250
	Roof-top		4.0	6.1
	7666.6	9306.0	8614	

NOTE:

COLOR INDEX			
PROPOSED		ROAD	
EXISTING		BOUNDARY	

NAME OF THE PROJECT:
PROPOSED CONSTRUCTION OF DORMITORY BUILDINGS FOR M/S DELTA ELECTRONICS INDIA PVT. LTD AT PLOT NO. 3, SIPCOT INDUSTRIAL PARK, KURUBARAPALLI – 635115, COMPRISED OF S.NO.16/1B2B (PART & 16/3 (PART), KURUBARAPALLI VILLAGE, KRISHNAGIRI TALUK, KRISHNAGIRI DISTRICT.


	SCALE:	DRAWING TITLE:
	1:200	
	DATE:	BLOCK 6 (DL7) FLOOR PLANS,ELEVATION, SECTION
ISSUED FOR	☐ SCHEME	☐ TENDER
	☐ INFORMATION	☐ APPROVAL
		☐ CONSTRUCTION

OWNER'S SIGNATURE _____

For Delta Electronics India Private Limited
M. Vamsh
Authorized Signatory

ARCHITECT

[illegible]

 

SCHEDULE OF OPENINGS

DOOR		
Fire Fighting Door	FM1	1.60X2.40M
Fire Fighting Door	FM2	1.50X2.40M
Stainless Steel Door	FM3	1.60X2.30M
Fire Fighting Door	FM4	1.00X2.45M
Fire Fighting Door	FM5T	1.00X2.25M
Fire Fighting Door	FM6T	2.00X2.25M
	RMC1	0.45X1.30M
Wood Door	MC1	1.80X2.70M
Window with Glass Door	MC2	1.75X2.80M
Wood Door	MC3	0.70X2.50M
Stainless Steel Frame Glass Door	MC4	4.50X3.60M
WINDOW		
Aluminum Polyvinylidene Fluoride Coating Window	C1a	3.00X1.20M
Aluminum Polyvinylidene Fluoride Coating Window	C2	1.40X0.75M
Aluminum Polyvinylidene Fluoride Coating Window	C3	0.90X0.55M
Aluminum Polyvinylidene Fluoride Coating Window	C3b	0.90X0.55M
Aluminum Polyvinylidene Fluoride Coating Window	C4a	2.65X1.20M
Aluminum Polyvinylidene Fluoride Coating Window	C5a	3.60X1.55M
Aluminum Polyvinylidene Fluoride Coating Window	C6a	1.60X1.20M
Aluminum Polyvinylidene Fluoride Coating Window	C7	1.60X0.75M
Aluminum Polyvinylidene Fluoride Coating Window	C8	2.00X1.55M
Aluminum Polyvinylidene Fluoride Coating Window	C9	1.50X1.90M
Aluminum Polyvinylidene Fluoride Coating Window	C9a	1.50X1.90M
Aluminum Polyvinylidene Fluoride Coating Window	C10	4.50X3.60M
Aluminum Polyvinylidene Fluoride Coating Window	C11	0.80X1.20M
Stainless Steel Polyvinylidene Fluoride Coating Window	LW1	0.80X1.20M
Aluminum Polyvinylidene Fluoride Coating Window	MQ1	1.50X26.45M

All WC & Bath are in Mechanical Ventilation

Area (Sq.ft)			
Room	PSA Area (Sq.ft)	Nett FSI Area (Sq.ft)	Total (Sq.ft)
1st Flr	1517	1517	1517.00
2nd Flr	1517	1517	1517.00
3rd Flr	1517	1517	1517.00
4th Flr	1517	1517	1517.00
5th Flr	1517	1517	1517.00
6th Flr	1517	1517	1517.00
7th Flr	1517	1517	1517.00
8th Flr	1517	1517	1517.00
9th Flr	1517	1517	1517.00
10th Flr	1517	1517	1517.00
11th Flr	1517	1517	1517.00
12th Flr	1517	1517	1517.00
13th Flr	1517	1517	1517.00
14th Flr	1517	1517	1517.00
15th Flr	1517	1517	1517.00
16th Flr	1517	1517	1517.00
17th Flr	1517	1517	1517.00
18th Flr	1517	1517	1517.00
19th Flr	1517	1517	1517.00
20th Flr	1517	1517	1517.00
21st Flr	1517	1517	1517.00
22nd Flr	1517	1517	1517.00
23rd Flr	1517	1517	1517.00
24th Flr	1517	1517	1517.00
25th Flr	1517	1517	1517.00
26th Flr	1517	1517	1517.00
27th Flr	1517	1517	1517.00
28th Flr	1517	1517	1517.00
29th Flr	1517	1517	1517.00
30th Flr	1517	1517	1517.00
31st Flr	1517	1517	1517.00
32nd Flr	1517	1517	1517.00
33rd Flr	1517	1517	1517.00
34th Flr	1517	1517	1517.00
35th Flr	1517	1517	1517.00
36th Flr	1517	1517	1517.00
37th Flr	1517	1517	1517.00
98th Flr	1517	1517	1517.00
99th Flr	1517	1517	1517.00
100th Flr	1517	1517	1517.00

NOTE:

COLOR INDEX	
PROPOSED	ROAD
EXISTING	BOUNDARY

NAME OF THE PROJECT:
PROPOSED CONSTRUCTION OF DORMITORY BUILDINGS FOR M/S DELTA ELECTRONICS INDIA PVT. LTD AT PLOT NO. 3, SIPCOT INDUSTRIAL PARK, KURUBARAPALLI - 635115, COMPRISED OF S.NO.16/1B2B (PART) & 16/3 (PART), KURUBARAPALLI VILLAGE, KRISHNAGIRI TALUK, KRISHNAGIRI DISTRICT.



SCALE: 200	DRAWING TITLE:
DATE:	BLOCK: 6 (DL7)
ISSUED FOR:	FLOOR PLANS/ELEVATION, SECTION
☐ SCHEME	☐ TENDER
☐ INFORMATION	☐ APPROVAL
☐ CONSTRUCTION	

OWNER'S SIGNATURE

For Delta Electronics India Private Limited
[Signature]
Authorized Signatory

ARCHITECT

Er. J. PARVATHI
Architect
(S.No. 10/2017, 10/2018, 10/2019, 10/2672, 10/26

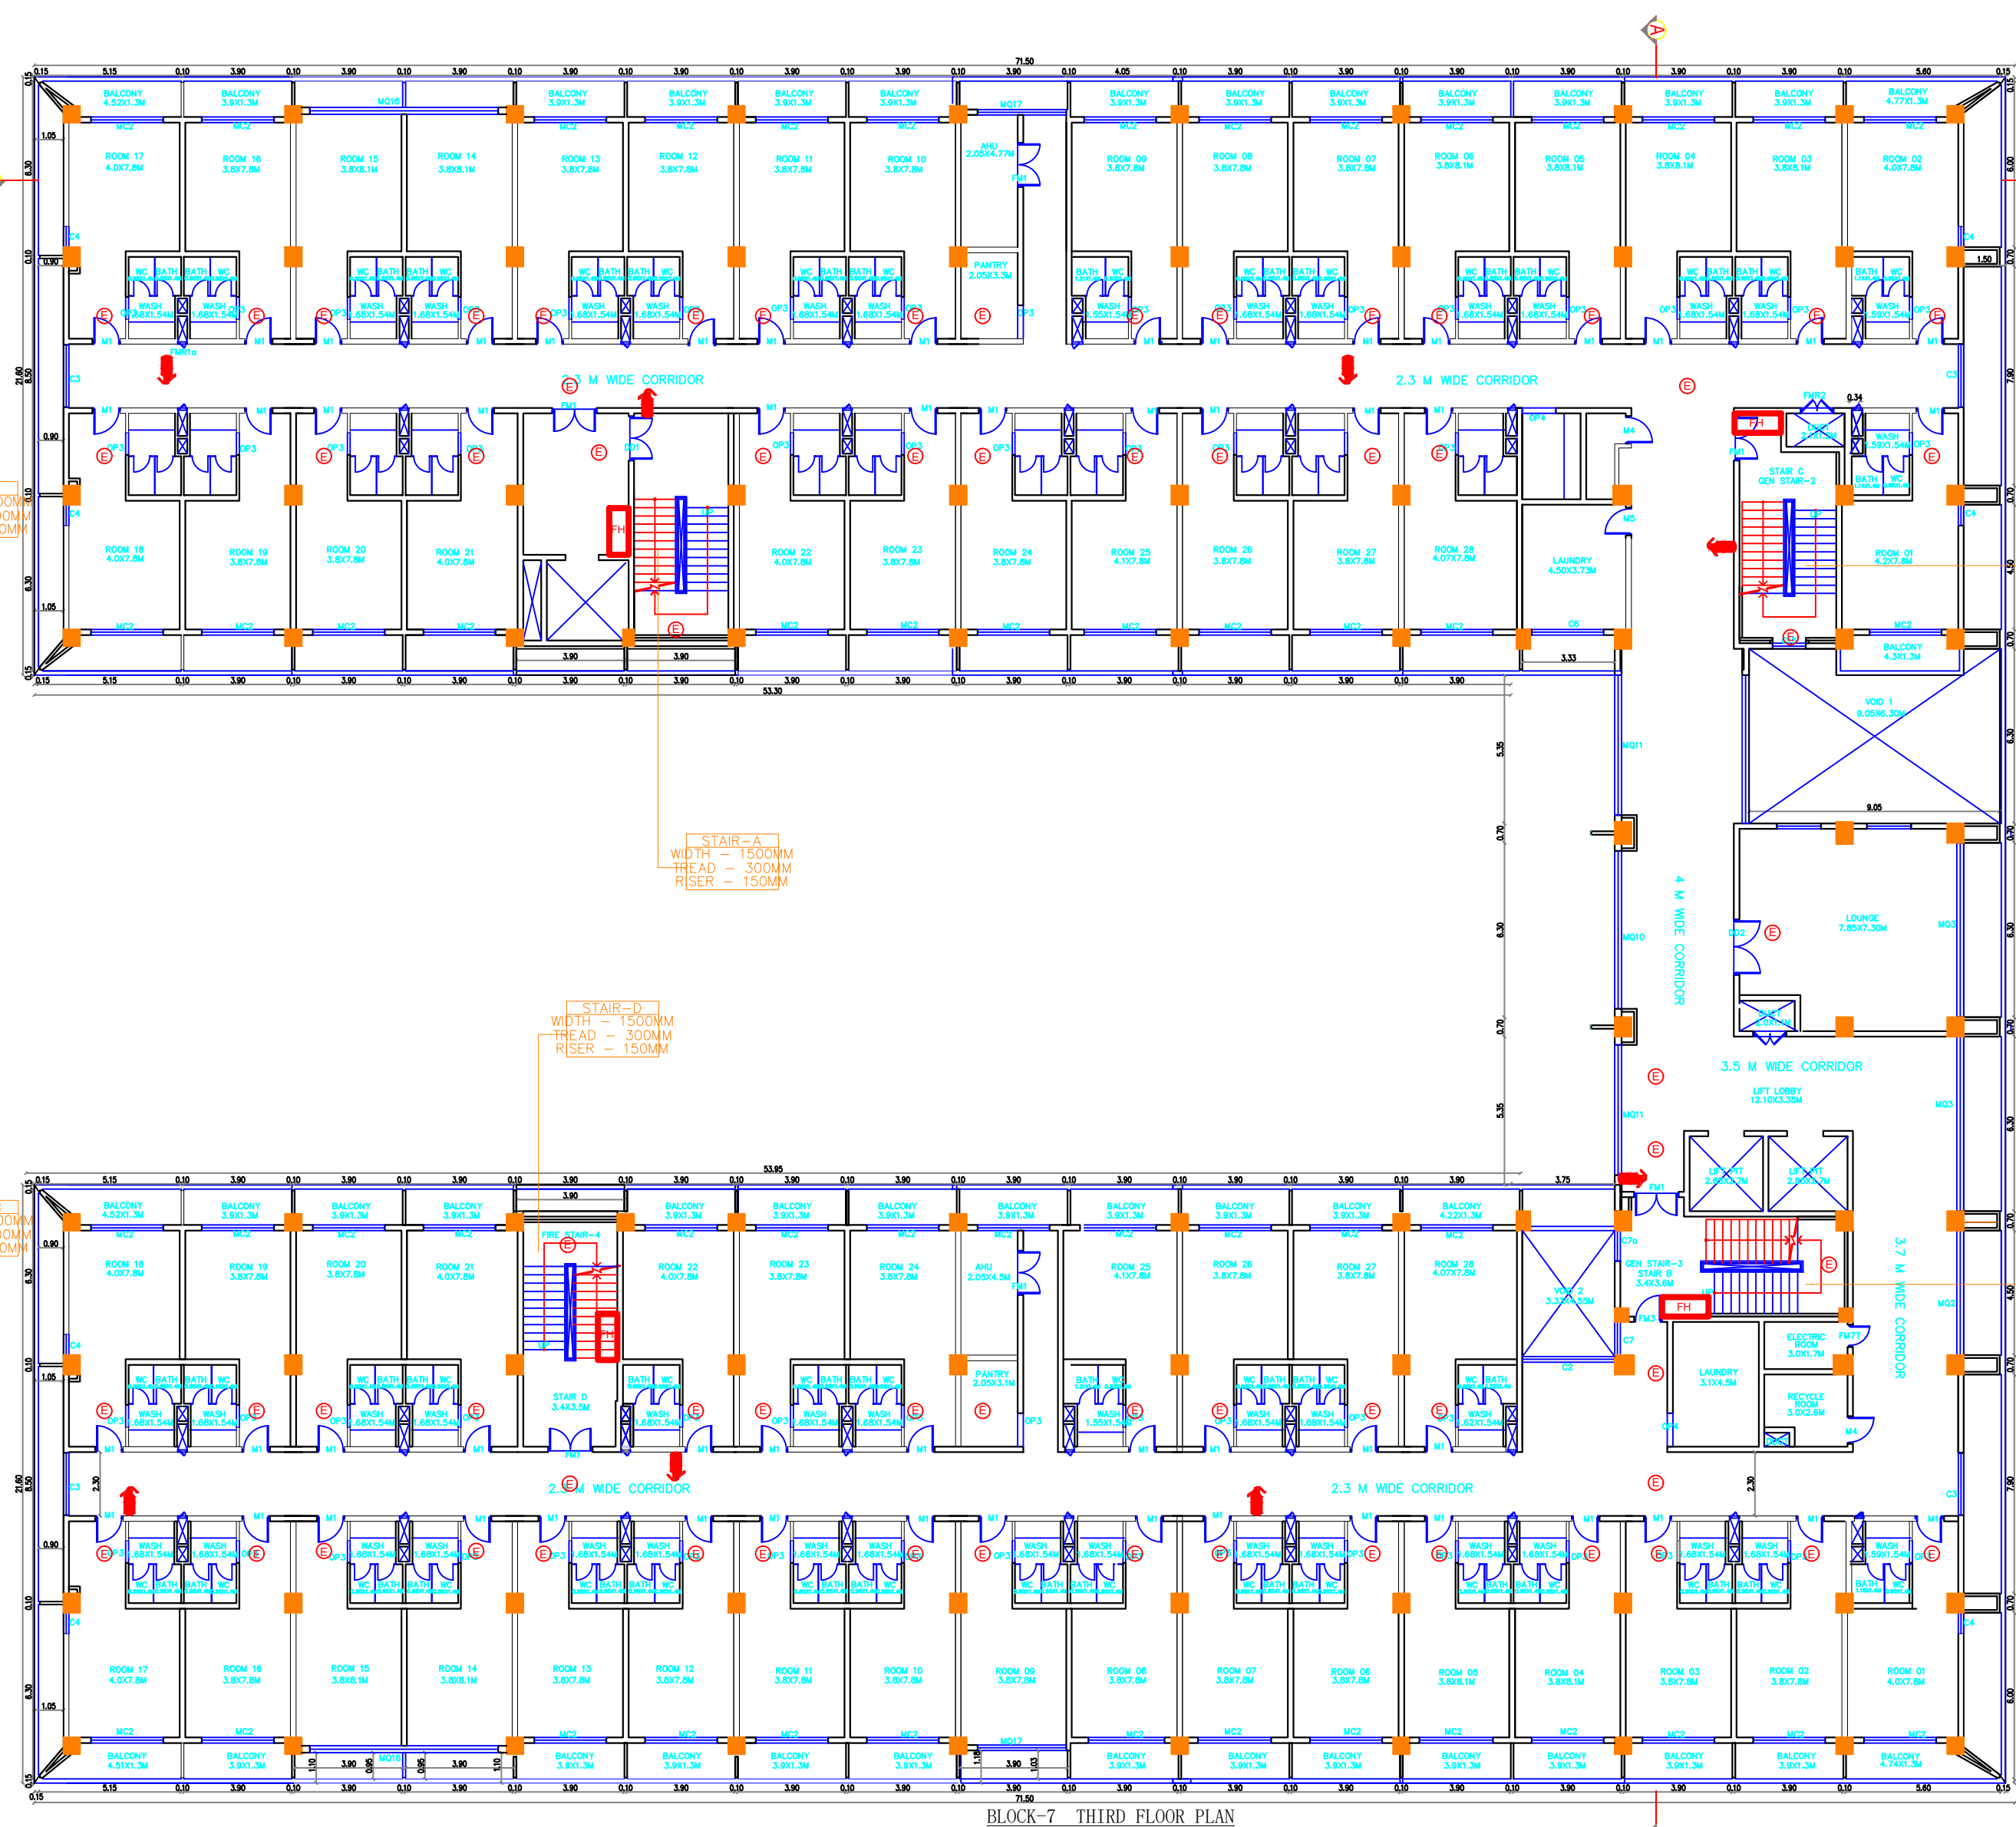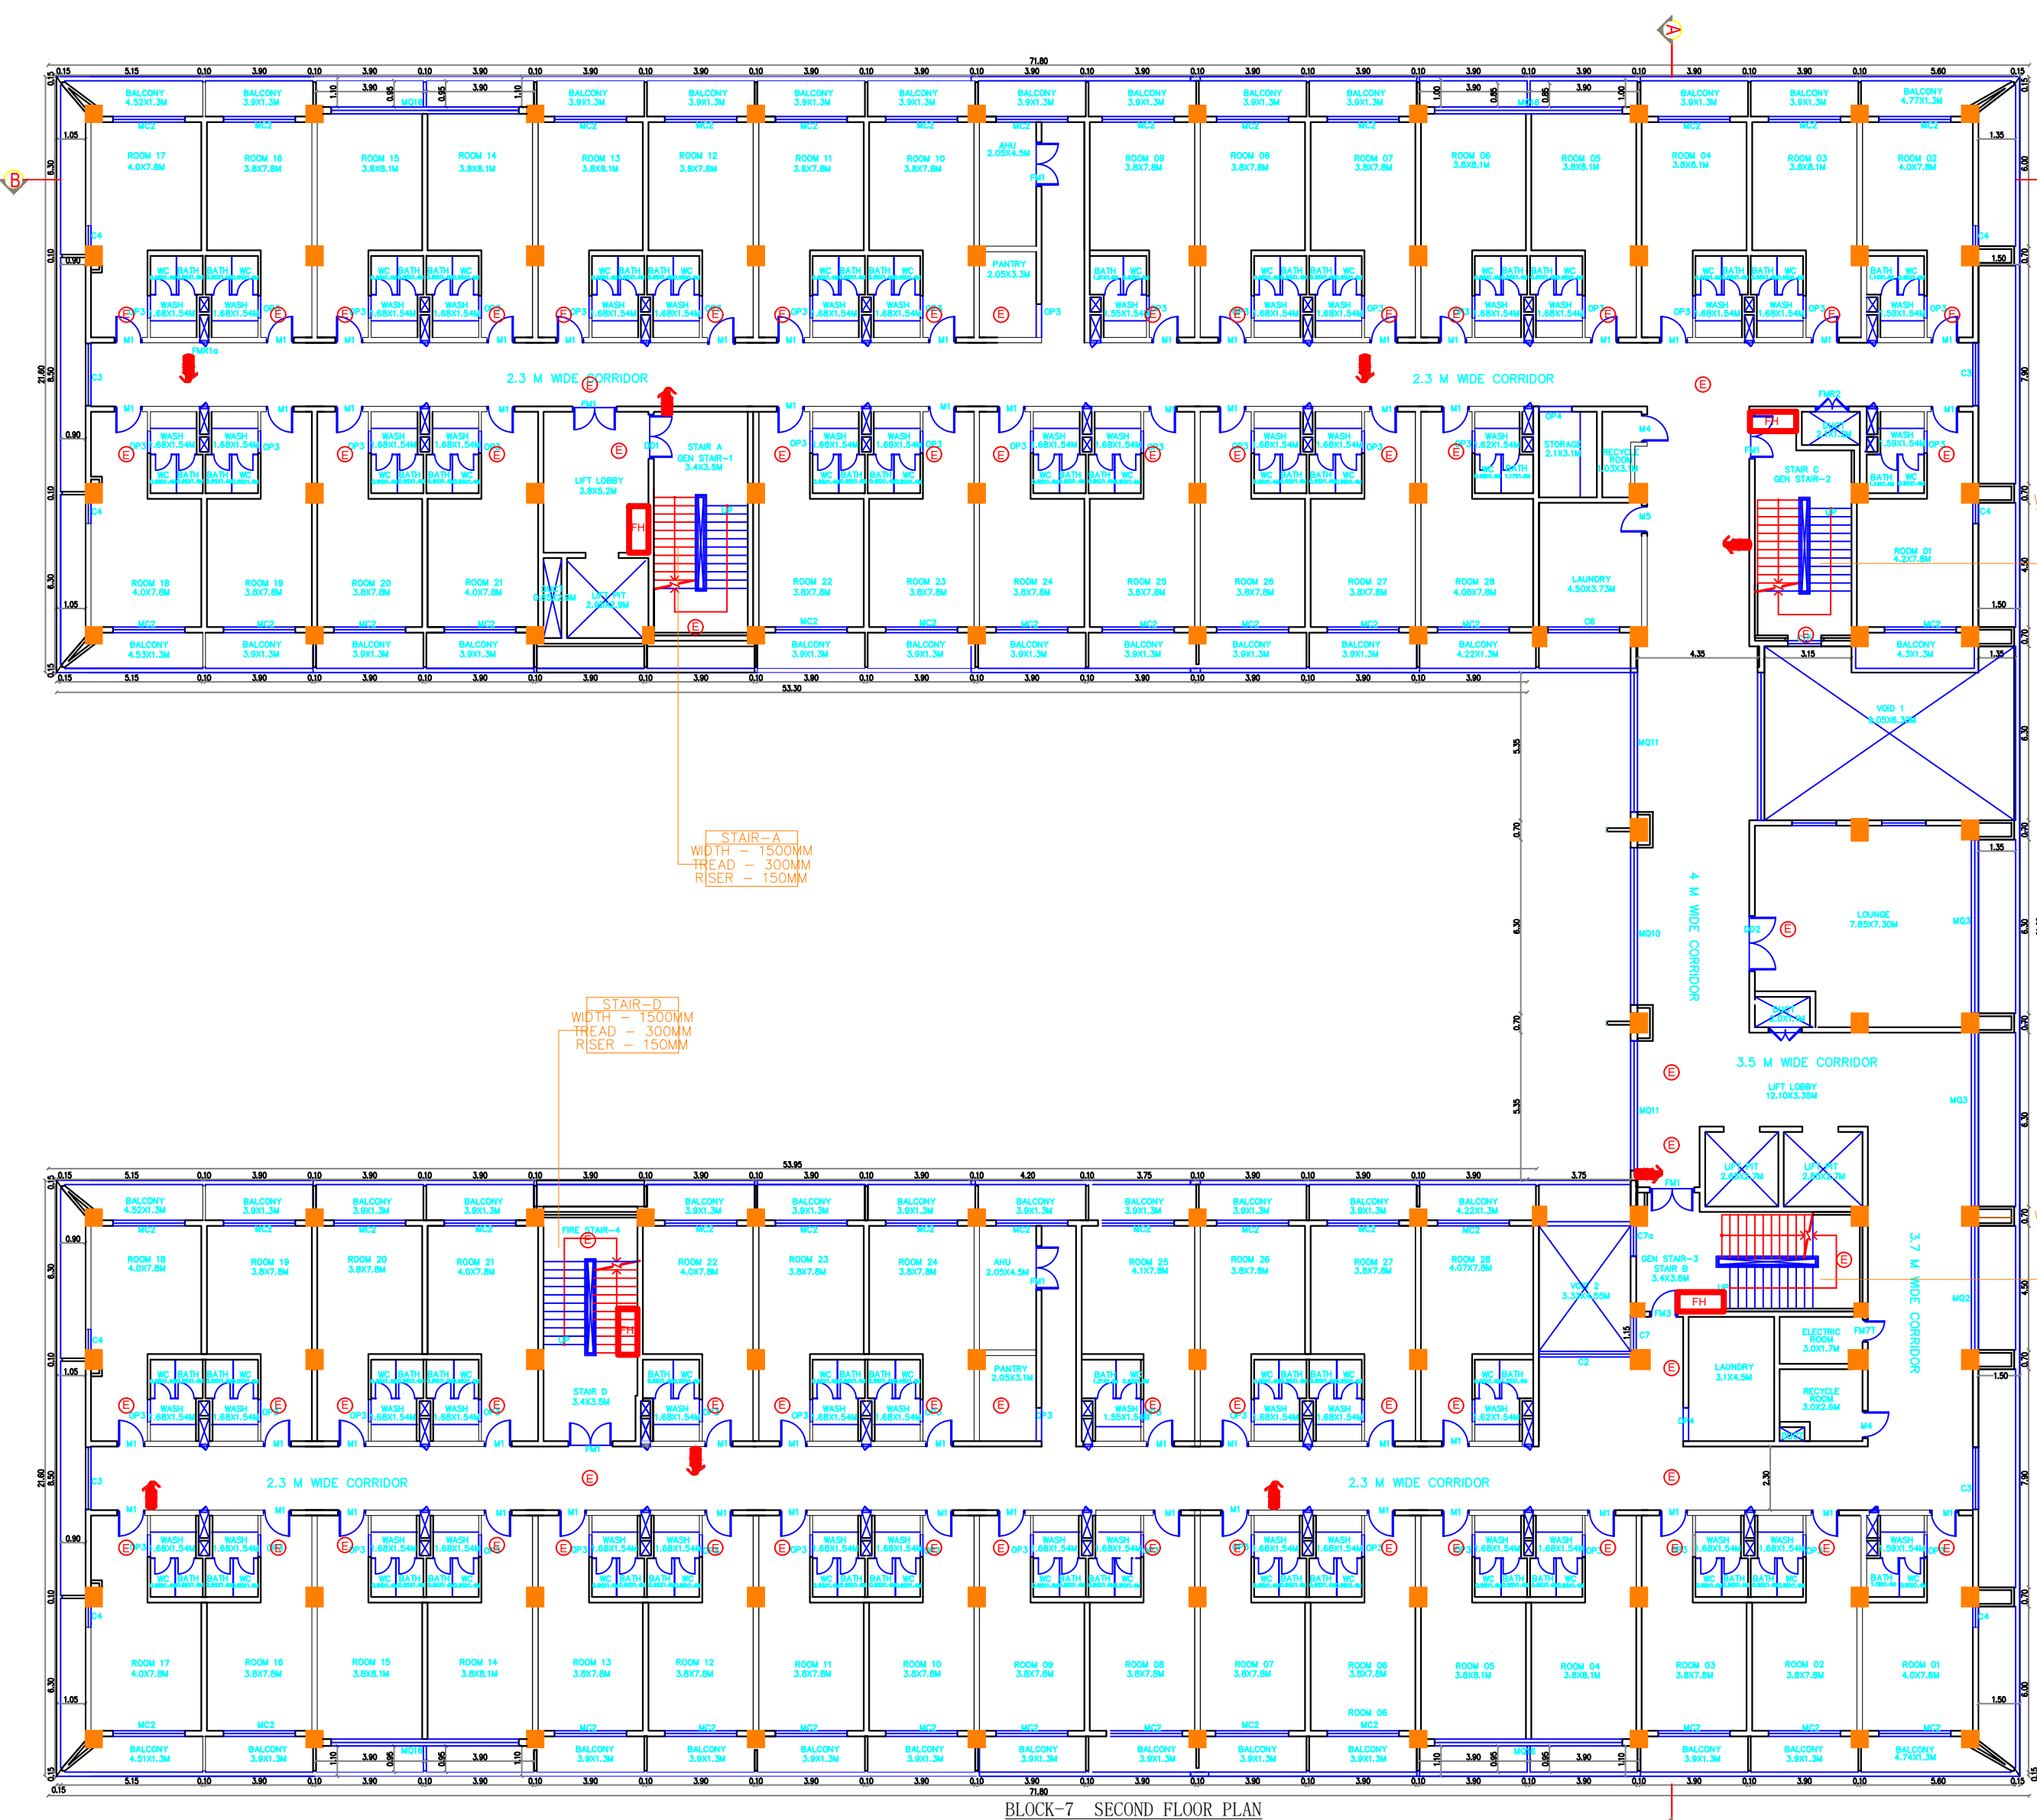

	FIRE EXTINGUISHER
	FIRE EMERGENCY LIGHT
	FIRE HYDRANT

SCHEDULE OF OPENINGS

Fire Fighting Door	FM1	1.60X2.40M
Fire Fighting Door	FM2	1.50X2.40M
Stainless Steel Door	FM3	1.60X2.30M
Fire Fighting Door	FM4	1.00X2.45M
Fire Fighting Door	FM5T	1.00X2.25M
Fire Fighting Door	FM6T	2.00X2.25M
	RMCI	0.45X1.30M
Wood Door	MC1	1.80X2.70M
Window with Glass Door	MC2	1.75X2.80M
Wood Door	MC3	0.70X2.50M
Stainless Steel Frame Glass Door	MC4	4.50X3.60M
WINDOW		
Aluminum Polyvinylidene Fluoride Coating Window	C1a	3.00X1.20M
Aluminum Polyvinylidene Fluoride Coating Window	C2	1.40X0.75M
Aluminum Polyvinylidene Fluoride Coating Window	C3	0.90X0.55M
Aluminum Polyvinylidene Fluoride Coating Window	C3b	0.90X0.55M
Aluminum Polyvinylidene Fluoride Coating Window	C4a	2.65X1.20M
Aluminum Polyvinylidene Fluoride Coating Window	C5a	3.60X1.55M
Aluminum Polyvinylidene Fluoride Coating Window	C6a	1.60X1.20M
Aluminum Polyvinylidene Fluoride Coating Window	C7	1.60X0.75M
Aluminum Polyvinylidene Fluoride Coating Window	C8	2.00X1.55M
Aluminum Polyvinylidene Fluoride Coating Window	C9	1.50X1.90M
Aluminum Polyvinylidene Fluoride Coating Window	C9a	1.50X1.90M
Aluminum Polyvinylidene Fluoride Coating Window	C10	4.50X3.60M
Aluminum Polyvinylidene Fluoride Coating Window	C11	0.80X1.20M
Stainless Steel Polyvinylidene Fluoride Coating Window	LW1	0.80X1.20M
Aluminum Polyvinylidene Fluoride Coating Window	MO1	1.50X2.65M

All WC & Bath are in Mechanical Ventilation

		Area (sq ft)		
Description		FBI Area (sq ft)	Non FBI Area (sq ft)	Total (sq ft)
3.02.1	Off Ice Ground Floor	69.9	90.5	344.5
	First Floor	362.0		3347
	Second Floor	394.0		3394
	Third Floor	325.5		3225
	Fourth Floor	367.5		3627
	Fifth Floor	210.0		311
	Roof Deck		81.4	80
		1500.1 25	1730.99	17332

NOTE

COLOR INDEX

PROPOSED		ROAD	
EXISTING		BOUNDARY	

NAME OF THE PROJECT:
PROPOSED CONSTRUCTION OF DORMITORY
BUILDINGS FOR M/S DELTA ELECTRONICS
INDIA PVT. LTD AT PLOT NO. 3, SIPCOT
INDUSTRIAL PARK, KURUBARAPALLI -
635115, COMPRISED OF S.NO.16/1B2B (PART)
& 16/3 (PART), KURUBARAPALLI VILLAGE,
KRISHNAGIRI TALUK, KRISHNAGIRI DISTRICT.

	SCALE: 1:200	DRAWING TITLE: BLOCK 7 (ID1&ID2) 2 & 3 FLOOR PLANS, BACK SIDE EL
	DATE:	
ISSUED FOR ☐ SCHEME ☐ TENDER ☐ INFORMATION ☒ APPROVAL ☐ CONSTRUCTION		

OWNER'S SIGNATURE _____

F. Delta Electronics India Private Limited




M. Varghese
Authorized Signatory

ARCHITECT

Er. J. PARVESH, 8th Rank, M.Tech. (Structural Engineering Grade - I) (HNTDC)
(ISE-GR-I, 02/2013); Worked up to 09.04.2024
Mobile: 8666733313, 8760002766

SP. SIVAKUMAR, BLANCH,
Paget Architect, CA/2007/38804
DESIGN QUEST
Nos 109 & 110, 2nd Floor,
Sullivan Square, Sullivan Road,
Taylorsport, Grenada - 15.
Tel: 004-4936218

deSign ques
ARCHITECTURE & INTERIOR
NO. 13861113, 2nd Floor
Saharj Square, Chantiers
Teymurtash, Chennai-18
phone : 044 - 4920 4219,
projecta@designques.in
WWW.DSIGNQUES

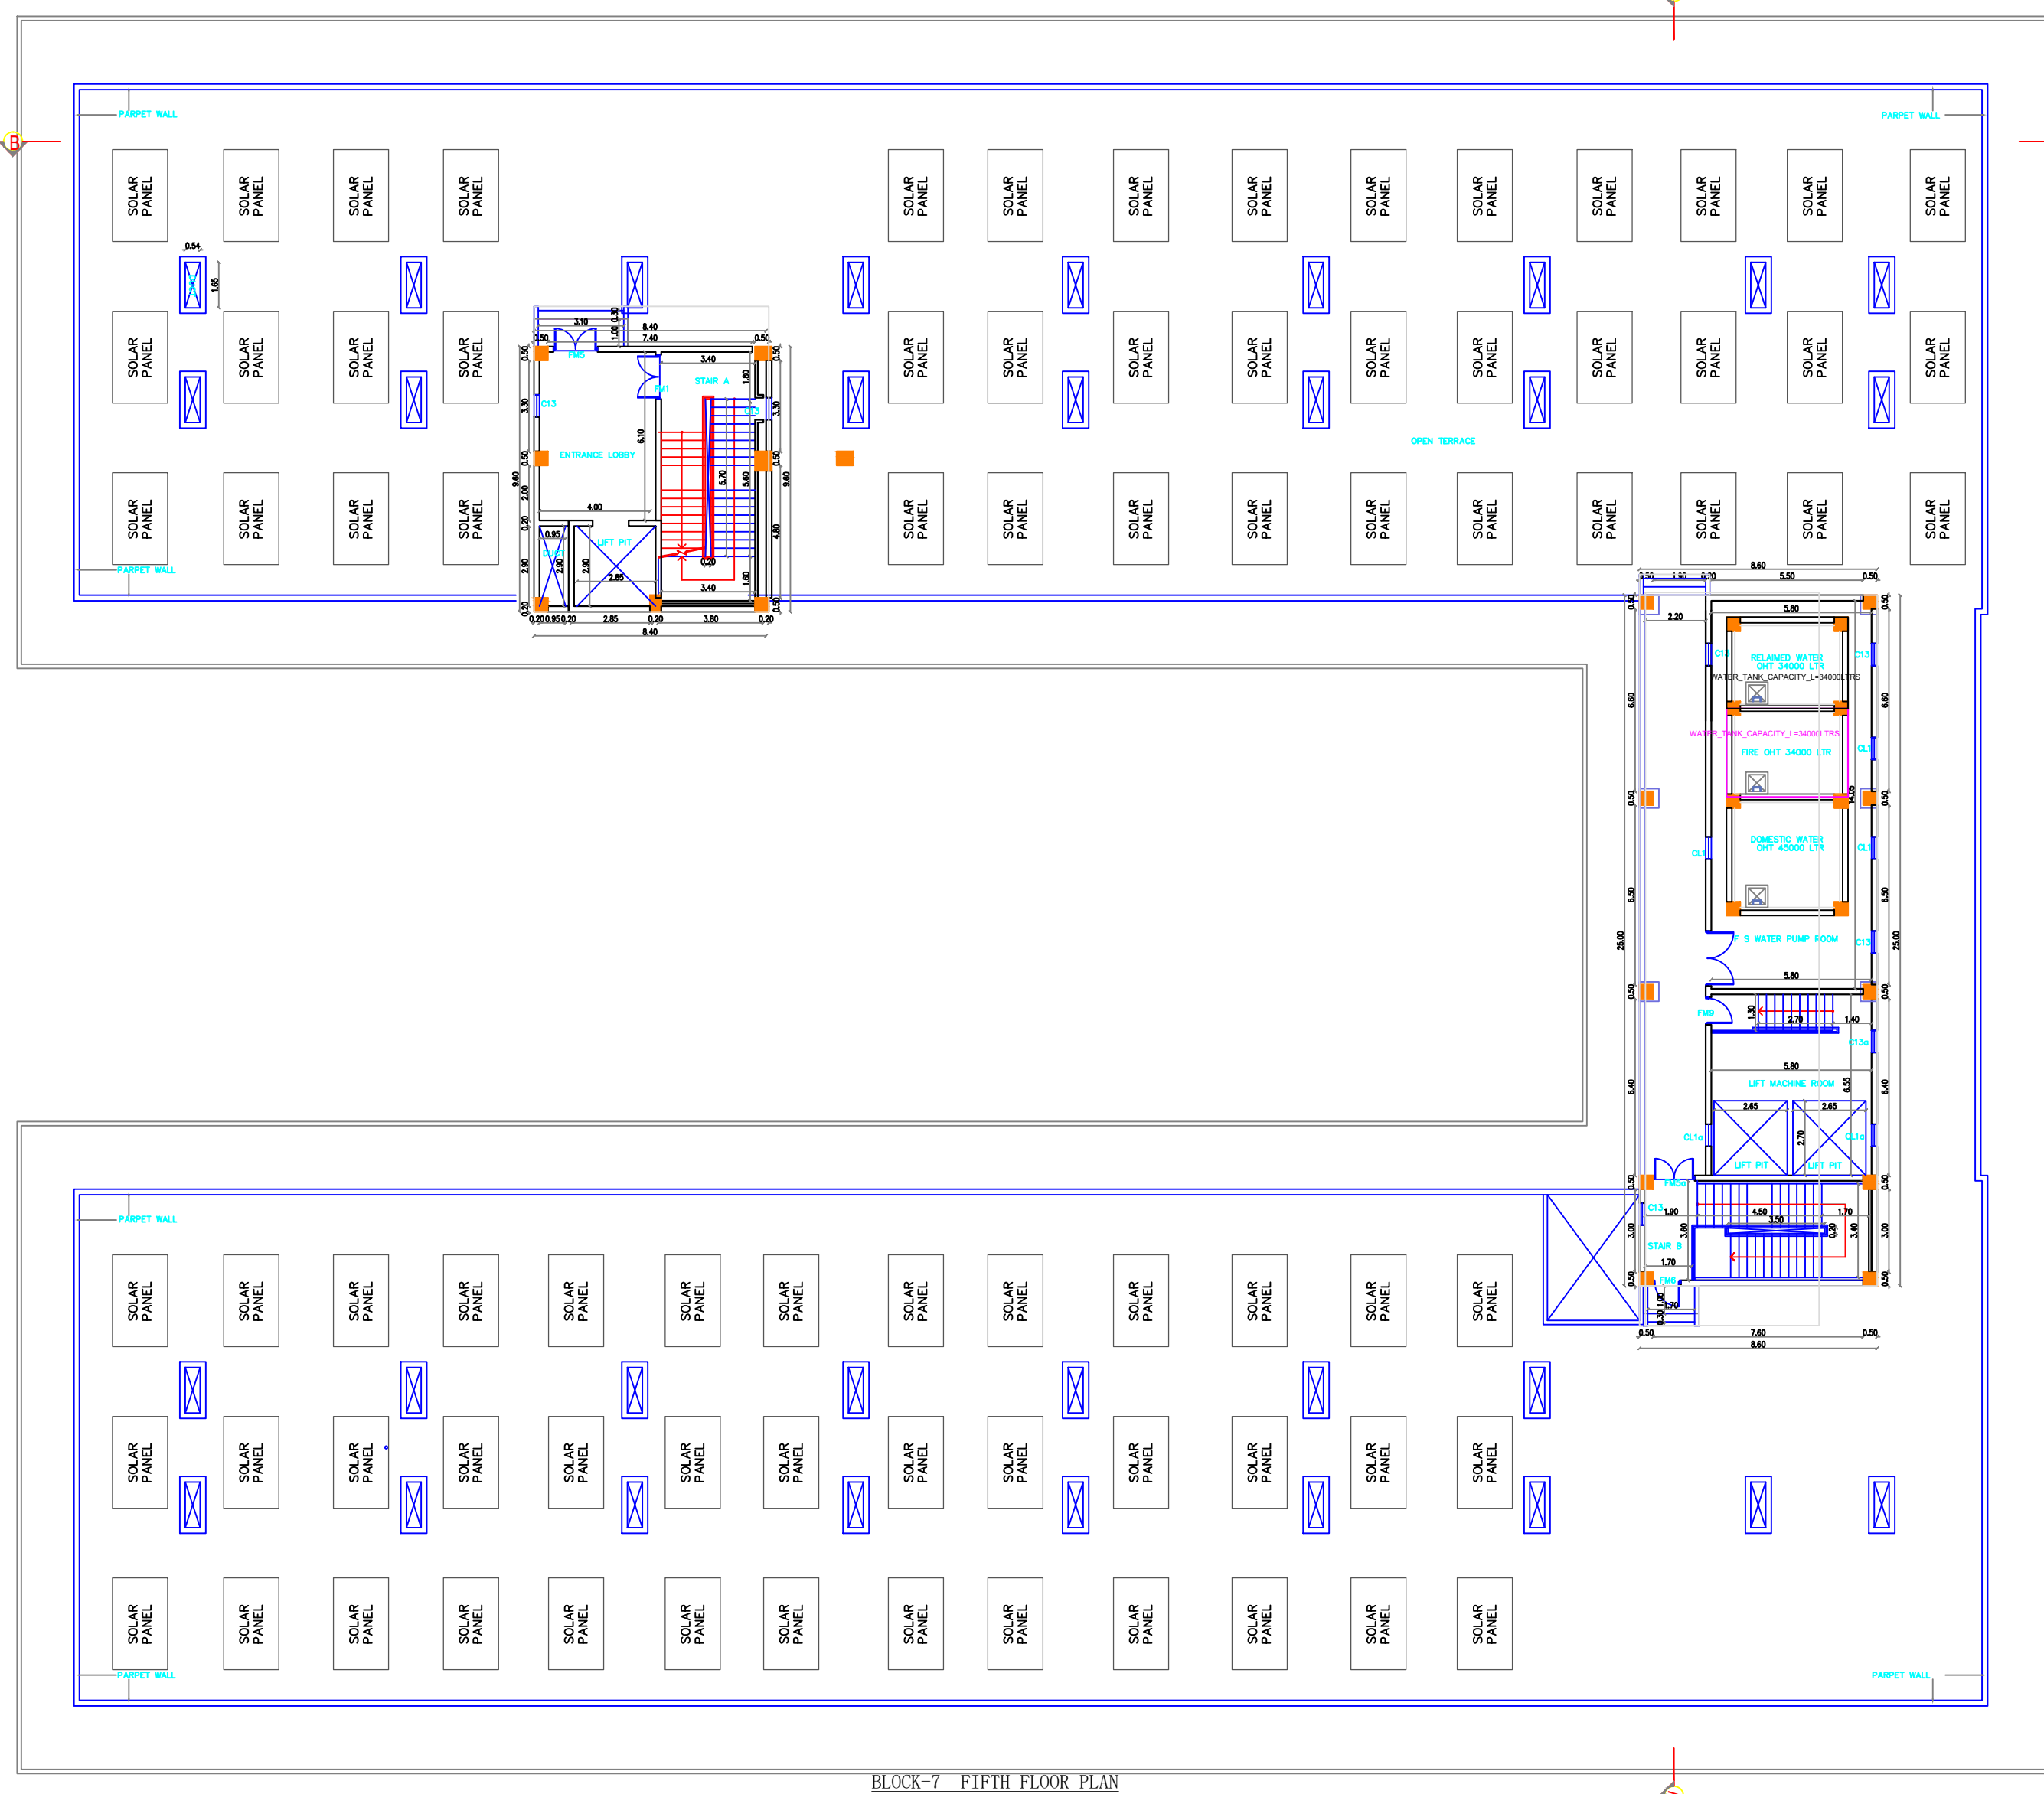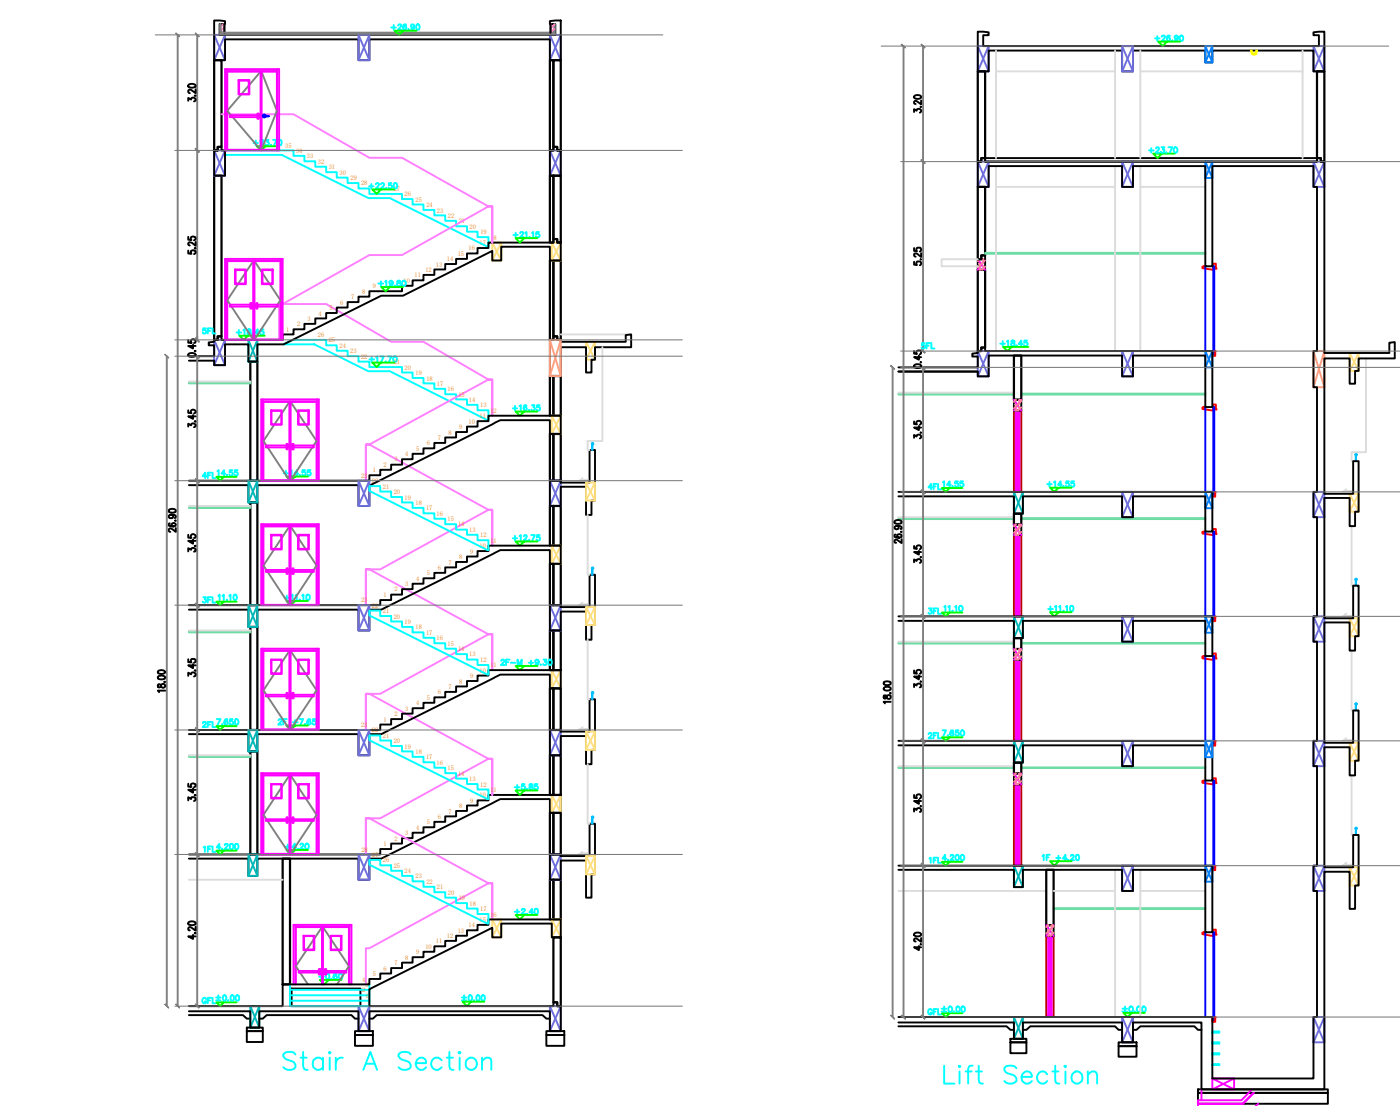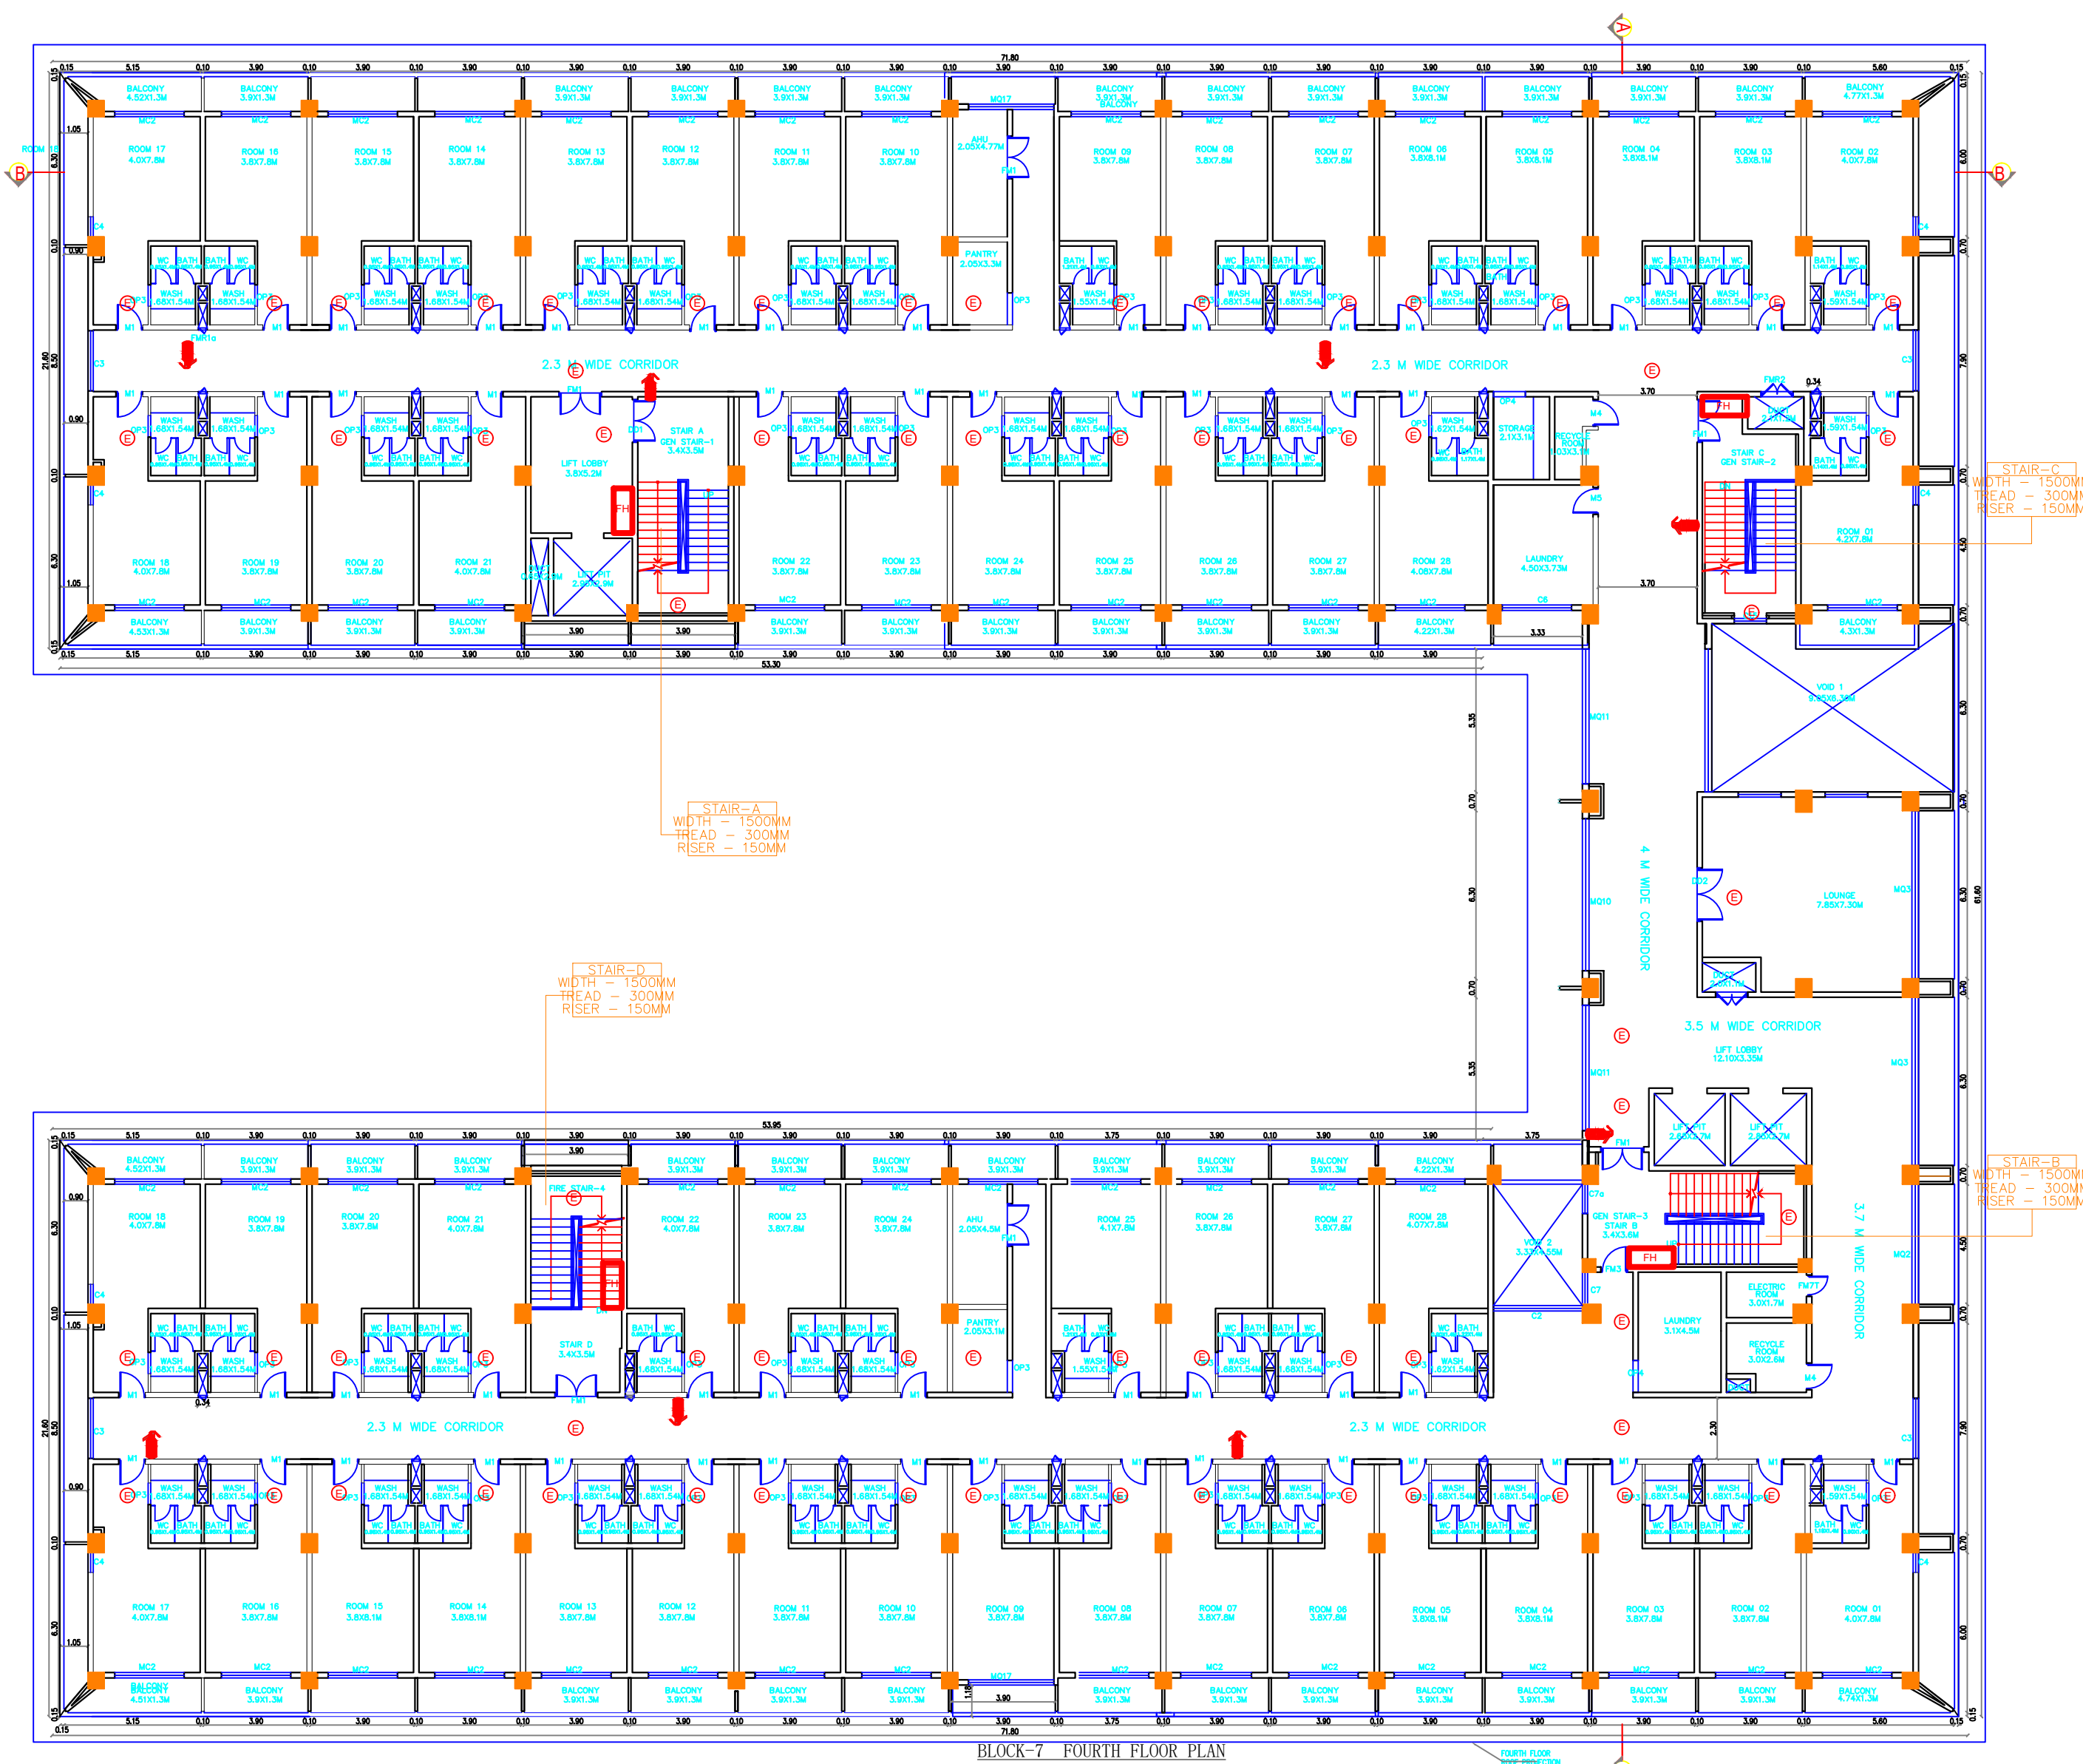

- FIRE EXTINGUISHER
 FIRE EMERGENCY LIGHT
 FIRE HYDRANT

SCHEDULE OF OPENINGS

DOOR		
Fire Fighting Door	FM1	1.60X2.40M
Fire Fighting Door	FM2	1.50X2.40M
Stainless Steel Door	FM3	1.60X2.30M
Fire Fighting Door	FM4	1.00X2.45M
Fire Fighting Door	FM5T	1.00X2.25M
Fire Fighting Door	FM6T	2.00X2.25M
Wood Door	RM1	0.45X1.30M
Window with Glass Door	MC1	1.80X2.70M
Window with Glass Door	MC2	1.75X2.80M
Wood Door	MC3	0.70X2.50M
Stainless Steel Frame Glass Door	MC4	4.50X3.60M
WINDOW		
Aluminum Polyvinylidene Fluoride Coating Window	C1a	3.00X1.20M
Aluminum Polyvinylidene Fluoride Coating Window	C2	1.40X0.75M
Aluminum Polyvinylidene Fluoride Coating Window	C3	0.90X0.55M
Aluminum Polyvinylidene Fluoride Coating Window	C3b	0.90X0.55M
Aluminum Polyvinylidene Fluoride Coating Window	C4a	2.65X1.20M
Aluminum Polyvinylidene Fluoride Coating Window	C5a	3.60X1.55M
Aluminum Polyvinylidene Fluoride Coating Window	C6a	1.60X1.20M
Aluminum Polyvinylidene Fluoride Coating Window	C7	1.60X0.75M
Aluminum Polyvinylidene Fluoride Coating Window	C8	2.00X1.55M
Aluminum Polyvinylidene Fluoride Coating Window	C9	1.50X1.90M
Aluminum Polyvinylidene Fluoride Coating Window	C10	1.50X1.90M
Aluminum Polyvinylidene Fluoride Coating Window	C11	4.50X3.60M
Aluminum Polyvinylidene Fluoride Coating Window	C11	0.80X1.20M
Stainless Steel Polyvinylidene Fluoride Coating Window	LW1	0.80X1.20M
Aluminum Polyvinylidene Fluoride Coating Window	MQ1	1.50X26.45M

All WC & Bath are in Mechanical Ventilation

Item	Unit	Qty	Rate	Total
1.00	1.00	1.00	1.00	1.00
2.00	2.00	2.00	2.00	2.00
3.00	3.00	3.00	3.00	3.00
100.00	100.00	100.00	100.00	100.00

NOTE:

COLOR INDEX

PROPOSED

EXISTING

ROAD

BOUNDARY

NAME OF THE PROJECT:

PROPOSED CONSTRUCTION OF DORMITORY

BUILDINGS FOR M/S DELTA ELECTRONICS

INDIA PVT. LTD AT PLOT NO. 3, SPCOT

INDUSTRIAL PARK, KURUBARAPALLI -

635115, COMPRISED OF S.NO.16/1B2B (PART)

& 16/3 (PART), KURUBARAPALLI VILLAGE,

KRISHNAGIRI TALUK, KRISHNAGIRI DISTRICT.

SCALE: 200

DRAWING TITLE:

BLOCK 7 (DOLTA/ID.2)

DATE:

FLOOR PLAN/ELEVATION SECTION

ISSUED FOR

OWNER'S SIGNATURE

For Delta Electronics India Private Limited

Authorized Signature

ARCHITECT

Dr. J. P. Ramesh

Structural Engineer Grade - II (M/ESE)


REG. NO. 12778, REG. NO. 12778, REG. NO. 12778

Mobile: 9852213333, 9852213333

www.deltaindia.com

asign quest

SHEET No: 10/21

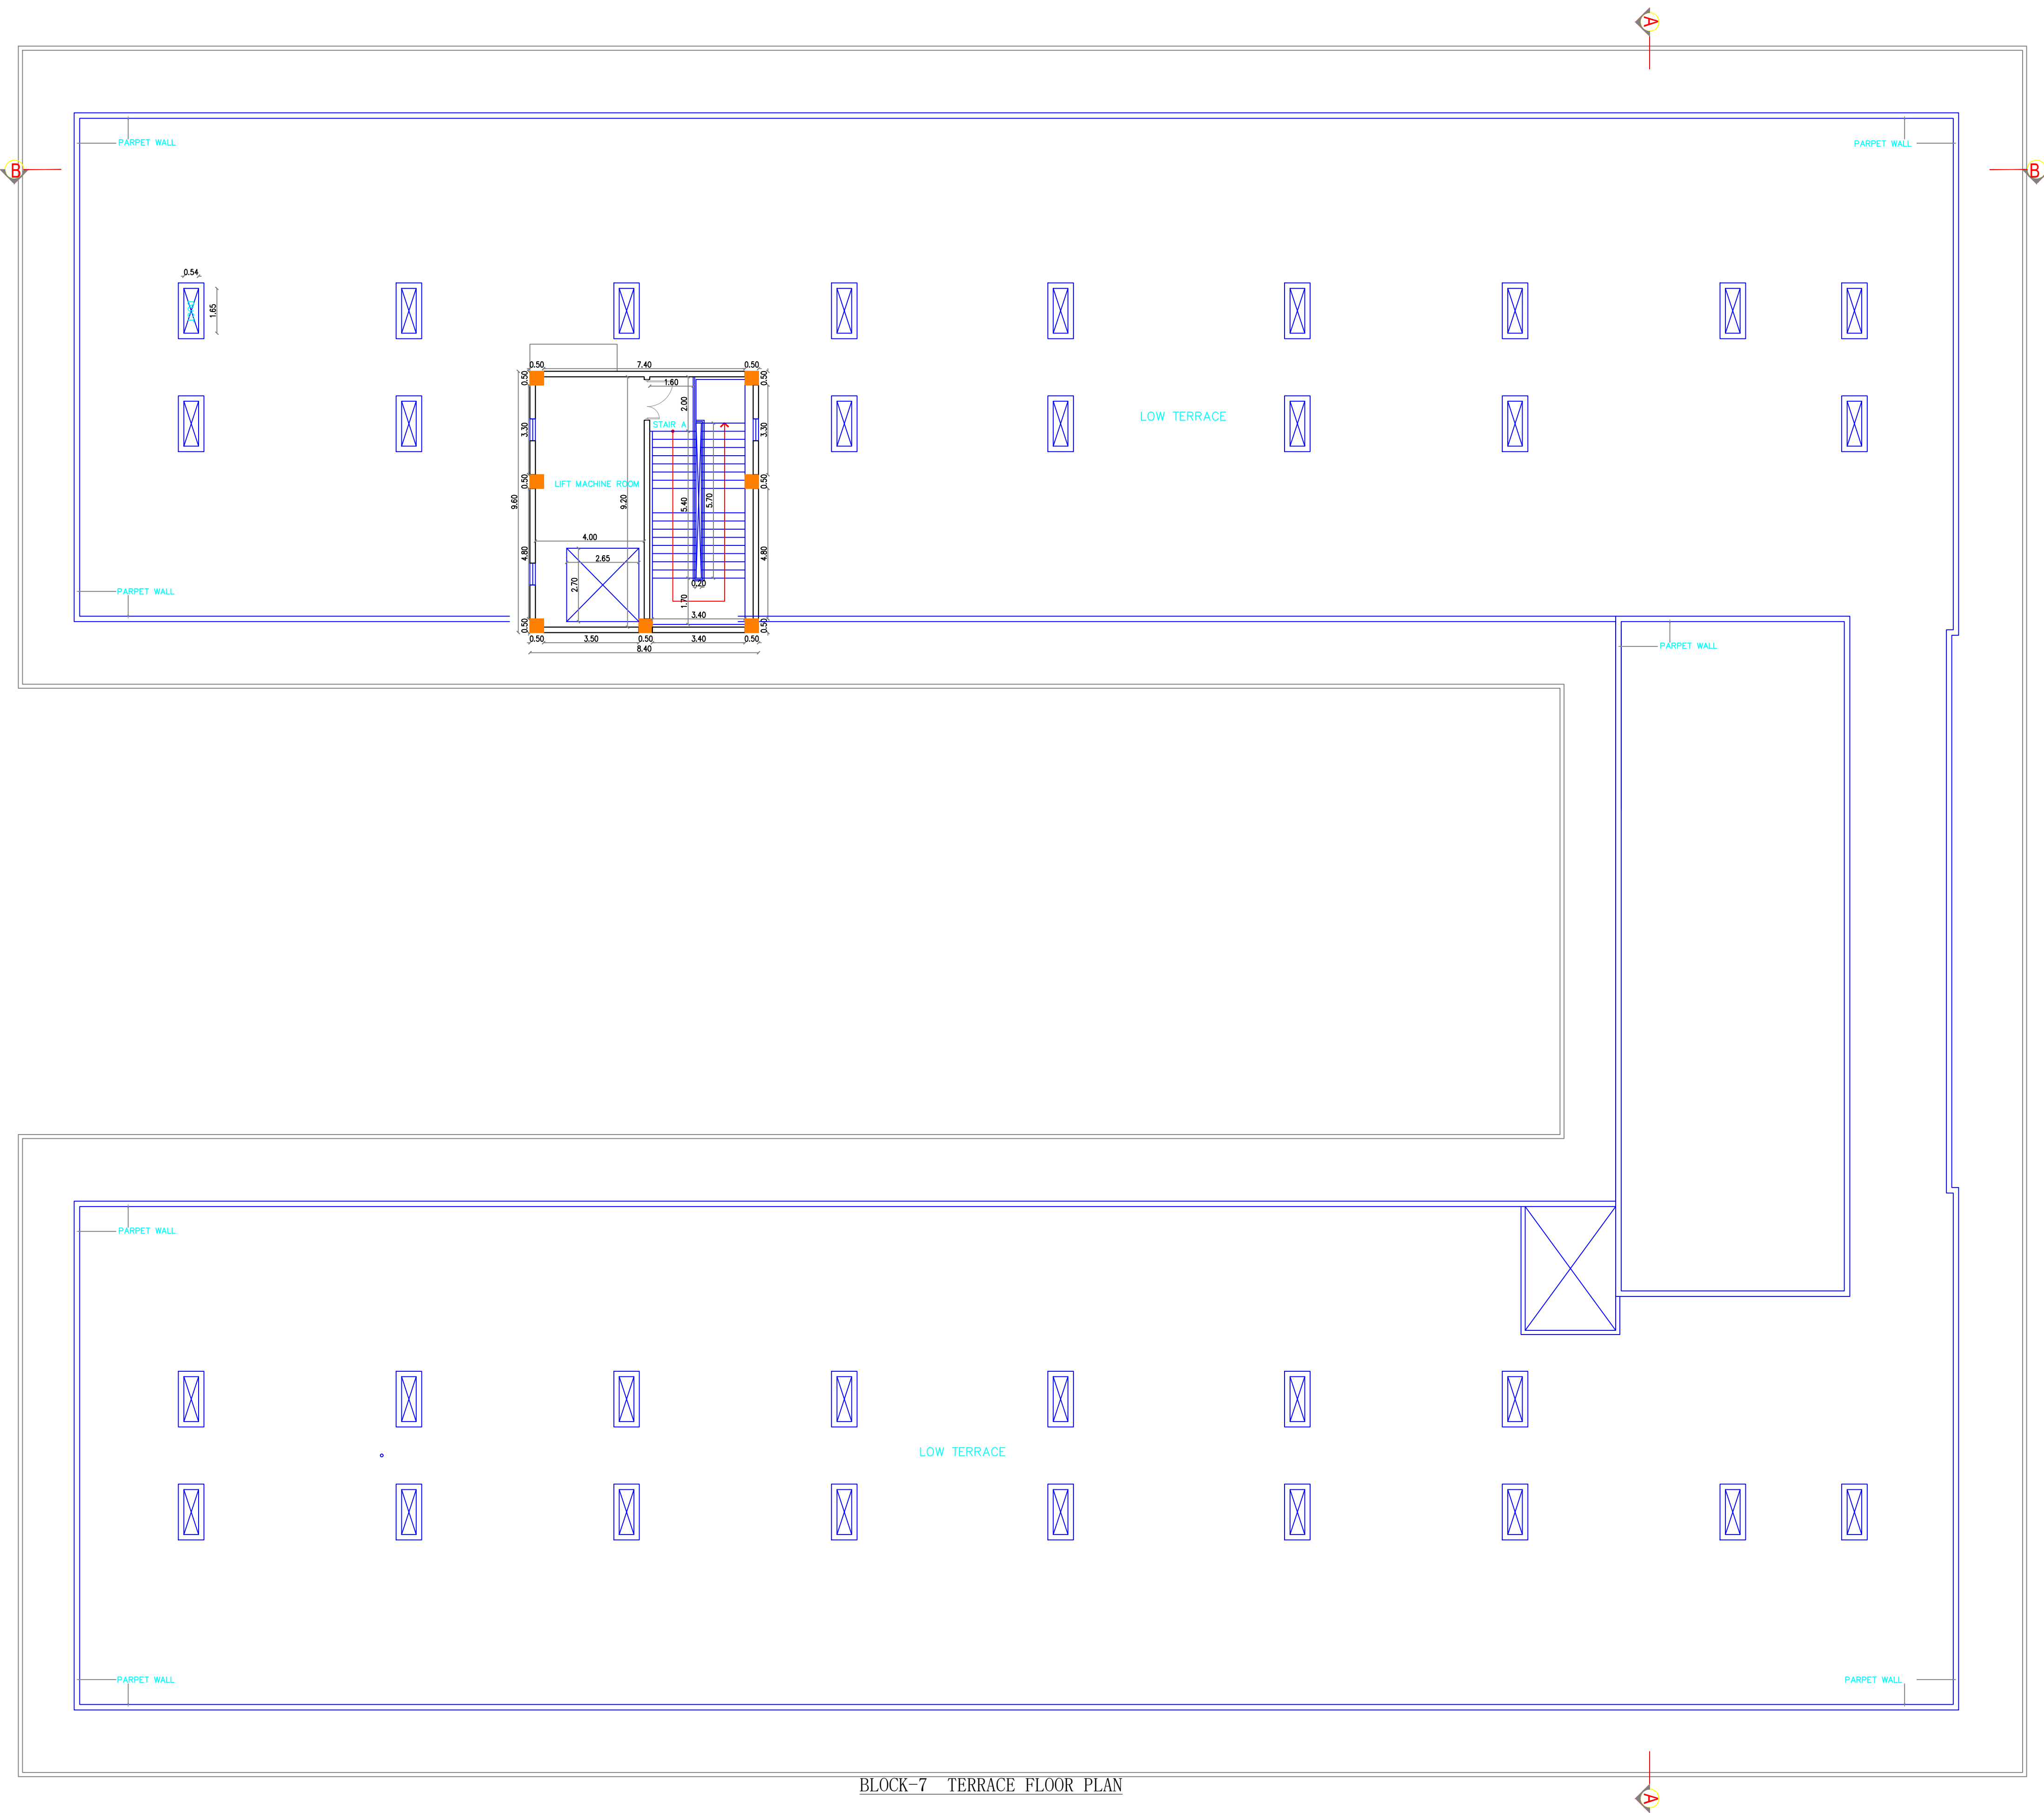

BLOCK-7 TERRACE FLOOR PLAN

	FIRE EXTINGUISHER
	FIRE EMERGENCY LIGHT
	FIRE HYDRANT

SCHEDULE OF OPENINGS

DOOR		
Fire Fighting Door	FM1	1.60X2.40M
Fire Fighting Door	FM2	1.50X2.40M
Stainless Steel Door	FM3	1.60X2.30M
Fire Fighting Door	FM4	1.00X2.45M
Fire Fighting Door	FM5T	1.00X2.25M
Fire Fighting Door	FM6T	2.00X2.25M
Wood Door	RMC1	0.45X1.30M
Window with Glass Door	MC1	1.80X2.70M
Wood Door	MC2	1.75X2.80M
Stainless Steel Frame Glass Door	MC3	0.70X2.50M
Stainless Steel Frame Glass Door	MC4	4.50X3.60M
WINDOW		
Aluminum Polyvinylidene Fluoride Coating Window	C1a	3.00X1.20M
Aluminum Polyvinylidene Fluoride Coating Window	C2	1.40X0.75M
Aluminum Polyvinylidene Fluoride Coating Window	C3	0.90X0.55M
Aluminum Polyvinylidene Fluoride Coating Window	C3b	0.90X0.55M
Aluminum Polyvinylidene Fluoride Coating Window	C4a	2.65X1.20M
Aluminum Polyvinylidene Fluoride Coating Window	C5a	3.60X1.55M
Aluminum Polyvinylidene Fluoride Coating Window	C6a	1.60X1.20M
Aluminum Polyvinylidene Fluoride Coating Window	C7	1.60X0.75M
Aluminum Polyvinylidene Fluoride Coating Window	C8	2.00X1.55M
Aluminum Polyvinylidene Fluoride Coating Window	C9	1.50X1.90M
Aluminum Polyvinylidene Fluoride Coating Window	C9a	1.50X1.90M
Aluminum Polyvinylidene Fluoride Coating Window	C10	4.50X3.60M
Aluminum Polyvinylidene Fluoride Coating Window	C11	0.80X1.20M
Stainless Steel Polyvinylidene Fluoride Coating Window	LW1	0.80X1.20M
Aluminum Polyvinylidene Fluoride Coating Window	MQ1	1.50X2.45M

All WC & Bath are in Mechanical Ventilation

Area (Sq. Ft.)			
Location	Floor Area (Sq. Ft.)	Area (Sq. Ft.)	Total (Sq. Ft.)
1st Floor	1518	881	2399
2nd Floor	1518	881	2399
3rd Floor	1518	881	2399
4th Floor	1518	881	2399
5th Floor	1518	881	2399
6th Floor	1518	881	2399
7th Floor	1518	881	2399
8th Floor	1518	881	2399
9th Floor	1518	881	2399
10th Floor	1518	881	2399
11th Floor	1518	881	2399
12th Floor	1518	881	2399
13th Floor	1518	881	2399
14th Floor	1518	881	2399
15th Floor	1518	881	2399
16th Floor	1518	881	2399
17th Floor	1518	881	2399
18th Floor	1518	881	2399
19th Floor	1518	881	2399
20th Floor	1518	881	2399
21st Floor	1518	881	2399
22nd Floor	1518	881	2399
23rd Floor	1518	881	2399
24th Floor	1518	881	2399
25th Floor	1518	881	2399
26th Floor	1518	881	2399
27th Floor	1518	881	2399
28th Floor	1518	881	2399
29th Floor	1518	881	2399
30th Floor	1518	881	2399
31st Floor	1518	881	2399
32nd Floor	1518	881	2399
33rd Floor	1518	881	2399
34th Floor	1518	881	2399
35th Floor	1518	881	2399
NOTE:

COLOR INDEX	
PROPOSED	ROAD
EXISTING	BOUNDARY

NAME OF THE PROJECT:
PROPOSED CONSTRUCTION OF DORMITORY BUILDINGS FOR M/S DELTA ELECTRONICS INDIA PVT. LTD AT PLOT NO. 3, SPCOT INDUSTRIAL PARK, KURUBARAPALLI - 635115, COMPRISED OF S.NO.16/1B2B (PART) & 16/3 (PART), KURUBARAPALLI VILLAGE, KRISHNAGIRI TALUK, KRISHNAGIRI DISTRICT.

SCALE: 200	DRAWING TITLE: BLOCK 7 (DULTA/DULTA) FLOOR PLAN/ELEVATION SECTION
DATE:	
ISSUED FOR: ☐ SCHEDULE ☐ TENDER ☐ INFORMATION ☐ APPROVAL ☐ CONSTRUCTION	

OWNER'S SIGNATURE

For Delta Electronics India Private Limited

ARCHITECT

Dr. J. P. RAO
Structural Engineer Grade - I (NTEL)
REG. NO. 12718, 12719, 12720, 1360

Aluminum frame glass window with Polyethylene Fluorene Coating	W1	0.7003
Aluminum frame glass window with Polyethylene Fluorene Coating	W1a	0.7003
Aluminum frame glass window with Polyethylene Fluorene Coating	W2	6.6003
Aluminum frame glass window with Polyethylene Fluorene Coating	W3	6.4003
Aluminum frame glass window with Polyethylene Fluorene Coating	W4	6.4003
Aluminum frame glass window with Polyethylene Fluorene Coating	W5	2.0003
Aluminum Polyethylene Fluorene Coating wall window	LW1	2.0003
Aluminum Polyethylene Fluorene Coating wall window	LW2	1.8001
Aluminum Polyethylene Fluorene Coating wall window	CW1	0.9792
Aluminum Polyethylene Fluorene Coating wall window	CW1a	0.9792
Aluminum Polyethylene Fluorene Coating wall window	CW2	16.2792
Aluminum Polyethylene Fluorene Coating wall window	CW3	6.6001
Aluminum Polyethylene Fluorene Coating wall window	CW4	1.0001
Aluminum Polyethylene Fluorene Coating wall window	CW5	4.1301
Aluminum Polyethylene Fluorene Coating wall window	CW6	4.1301
Aluminum Polyethylene Fluorene Coating wall window	CW7	49.4300
Aluminum Polyethylene Fluorene Coating wall window	CW7a	49.4300
Aluminum Polyethylene Fluorene Coating wall window	CW8	22.8800
Aluminum Polyethylene Fluorene Coating wall window	CW9	30.0000
Aluminum Polyethylene Fluorene Coating wall window	CW9a	26.2000
Aluminum Polyethylene Fluorene Coating wall window	CW10	3.8000
Aluminum Polyethylene Fluorene Coating wall window	CW11	1.8001
Aluminum Polyethylene Fluorene Coating wall window	CW12	7.8001

Area Data			
Description	F51 Area (\$ sq m)	Non F51 Area (\$ sq m)	Total (\$ sq m)
Basement	17704.25		17704.25
Ground Floor	3817	3712	8529.13
First Floor	3717		3211.57
Second Floor	3717		3211.57
Third Floor	2001		2826.56
Fourth Floor	852		130.87
Roofline		1511	130.43
	14622.62	130.43	15066.37

COLOR INDEX

NAME OF THE PROJECT:

	SCALE:	DRAWING TITLE:
	1:200	
	DATE:	BASEMENT,0,1&2 FLOOR PLANS
ISSUED FOR ☐ SCHEME ☐ TENDER ☐ INFORMATION ☒ APPROVAL ☐ CONSTRUCTION		





For Delta Electronics, Inc. 

ARCHITECT

100

Mod. 0052420000

DESIGN QUEST.
No 100 & 110, 2nd Floor,
Sultan Square, Cheras Road.

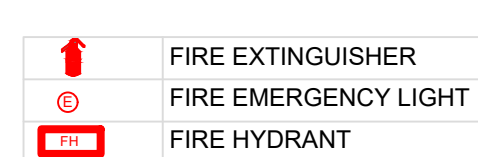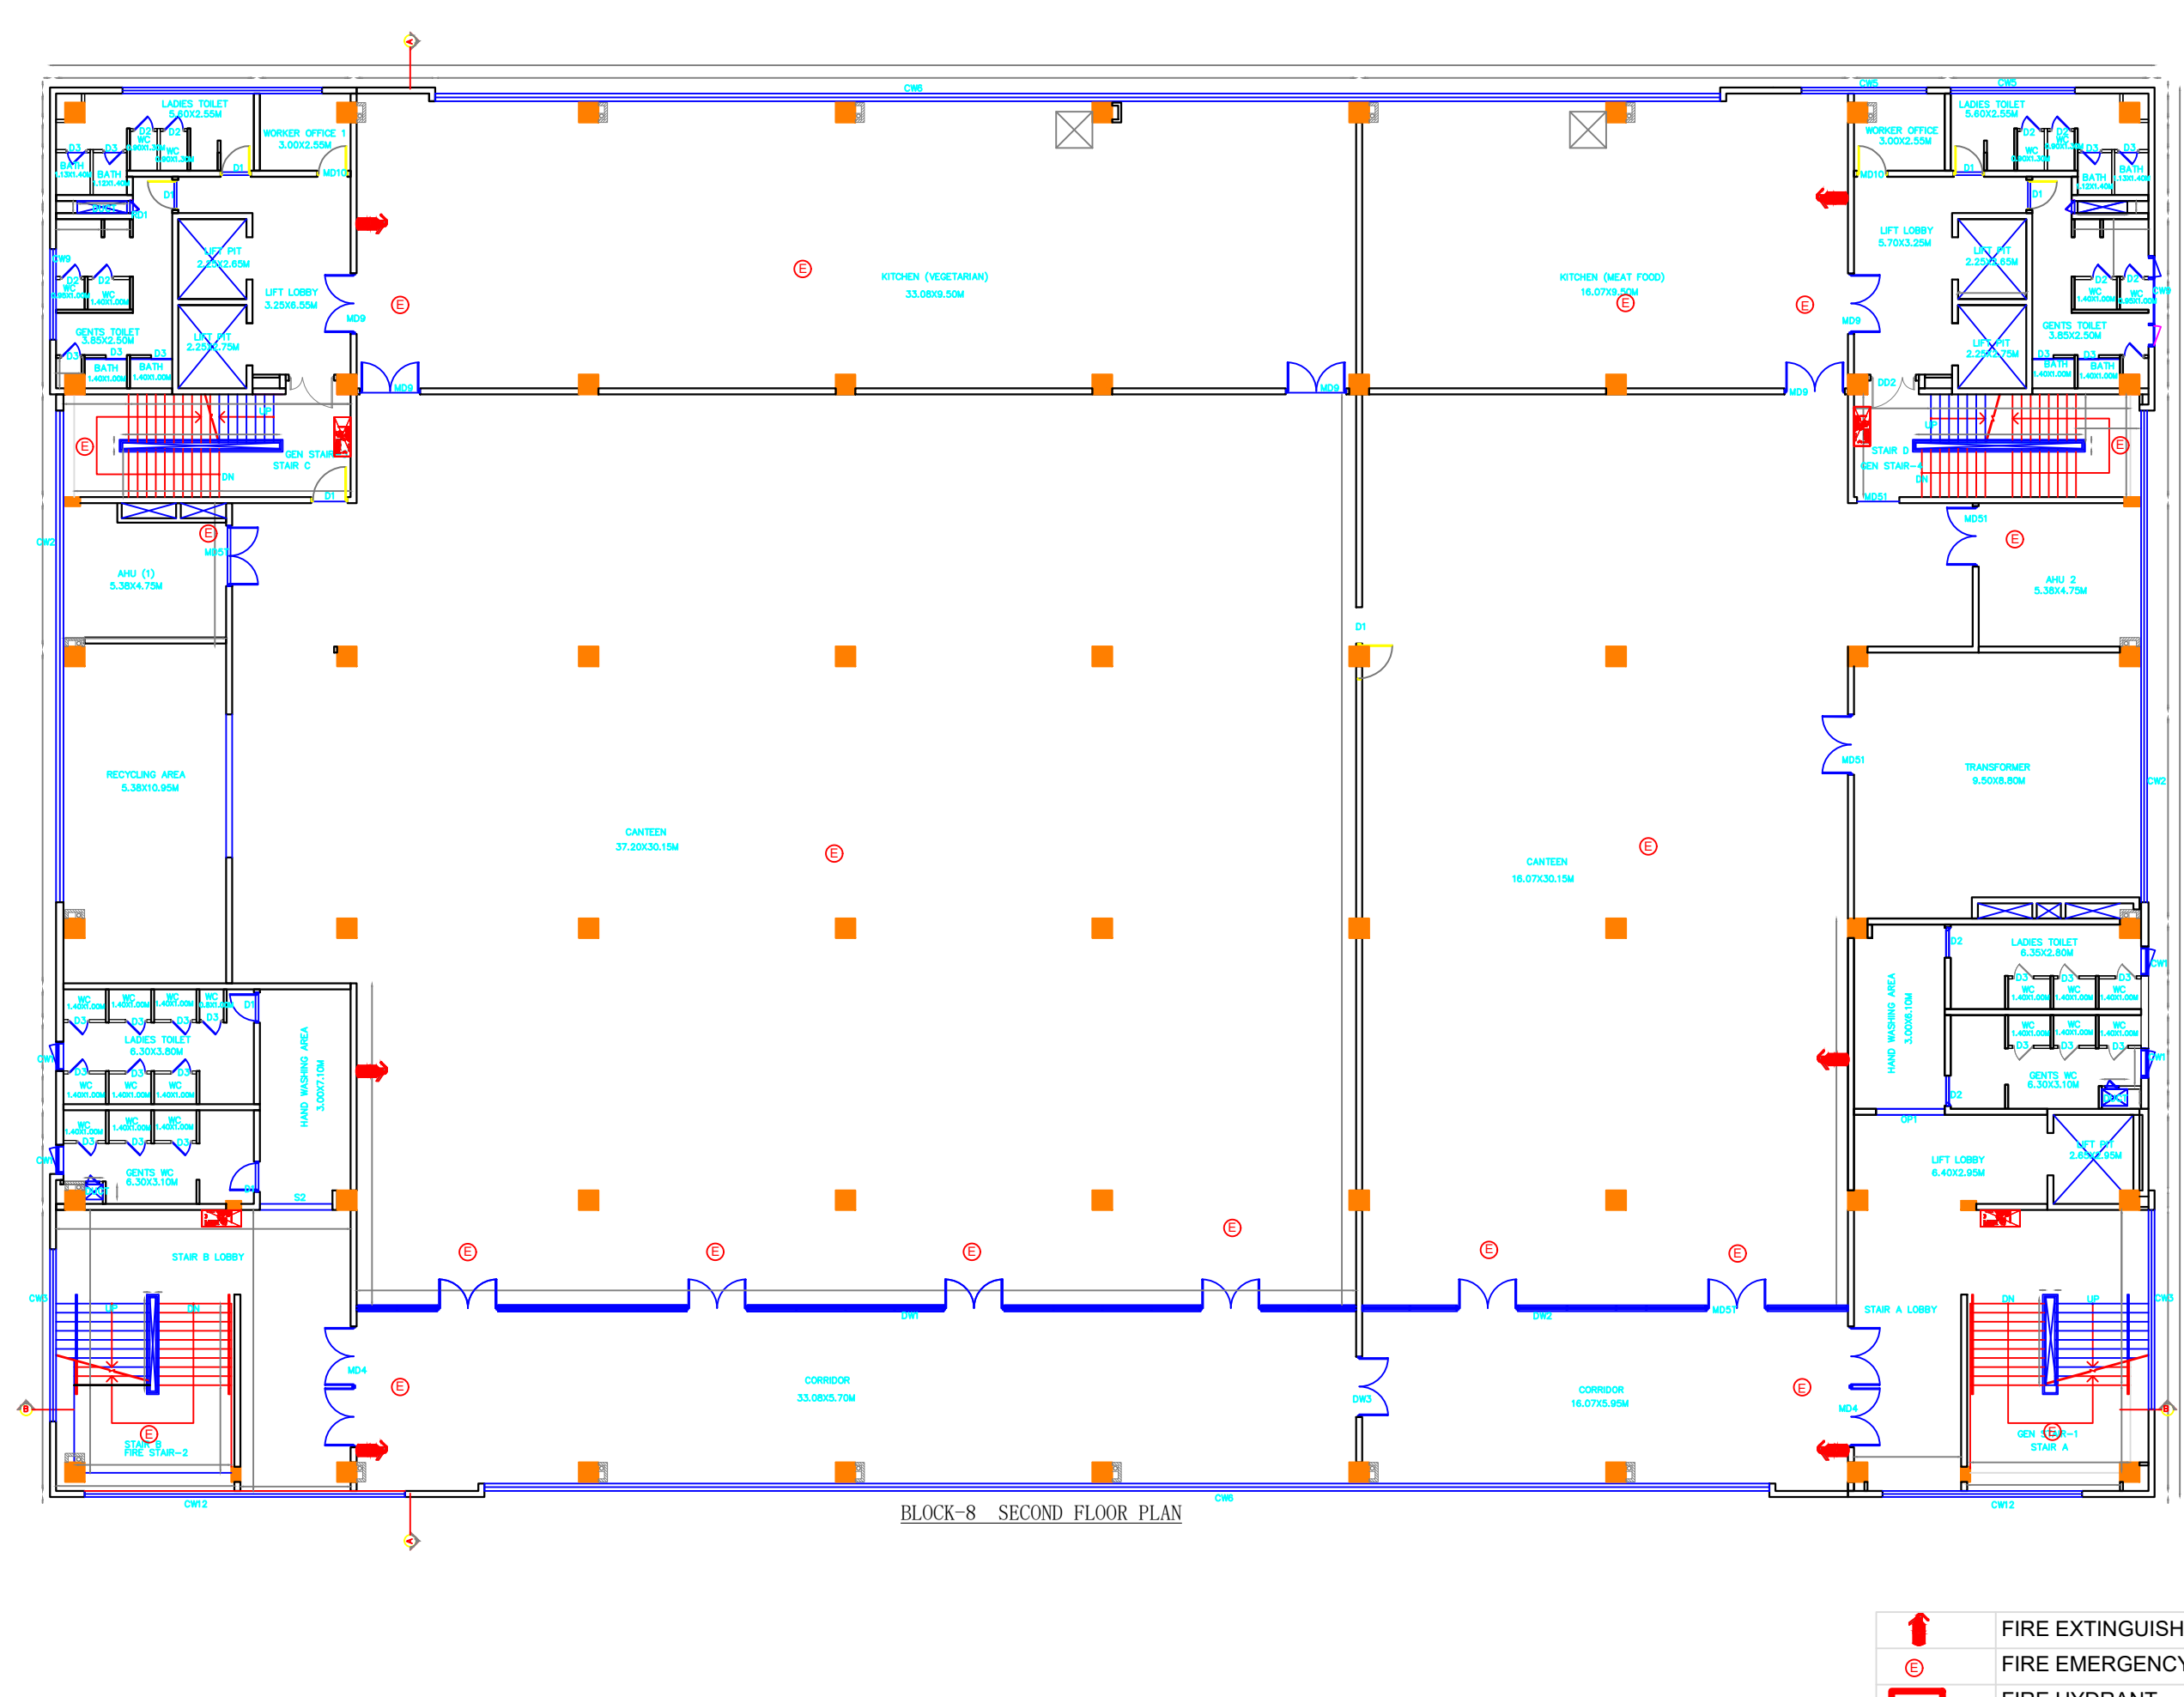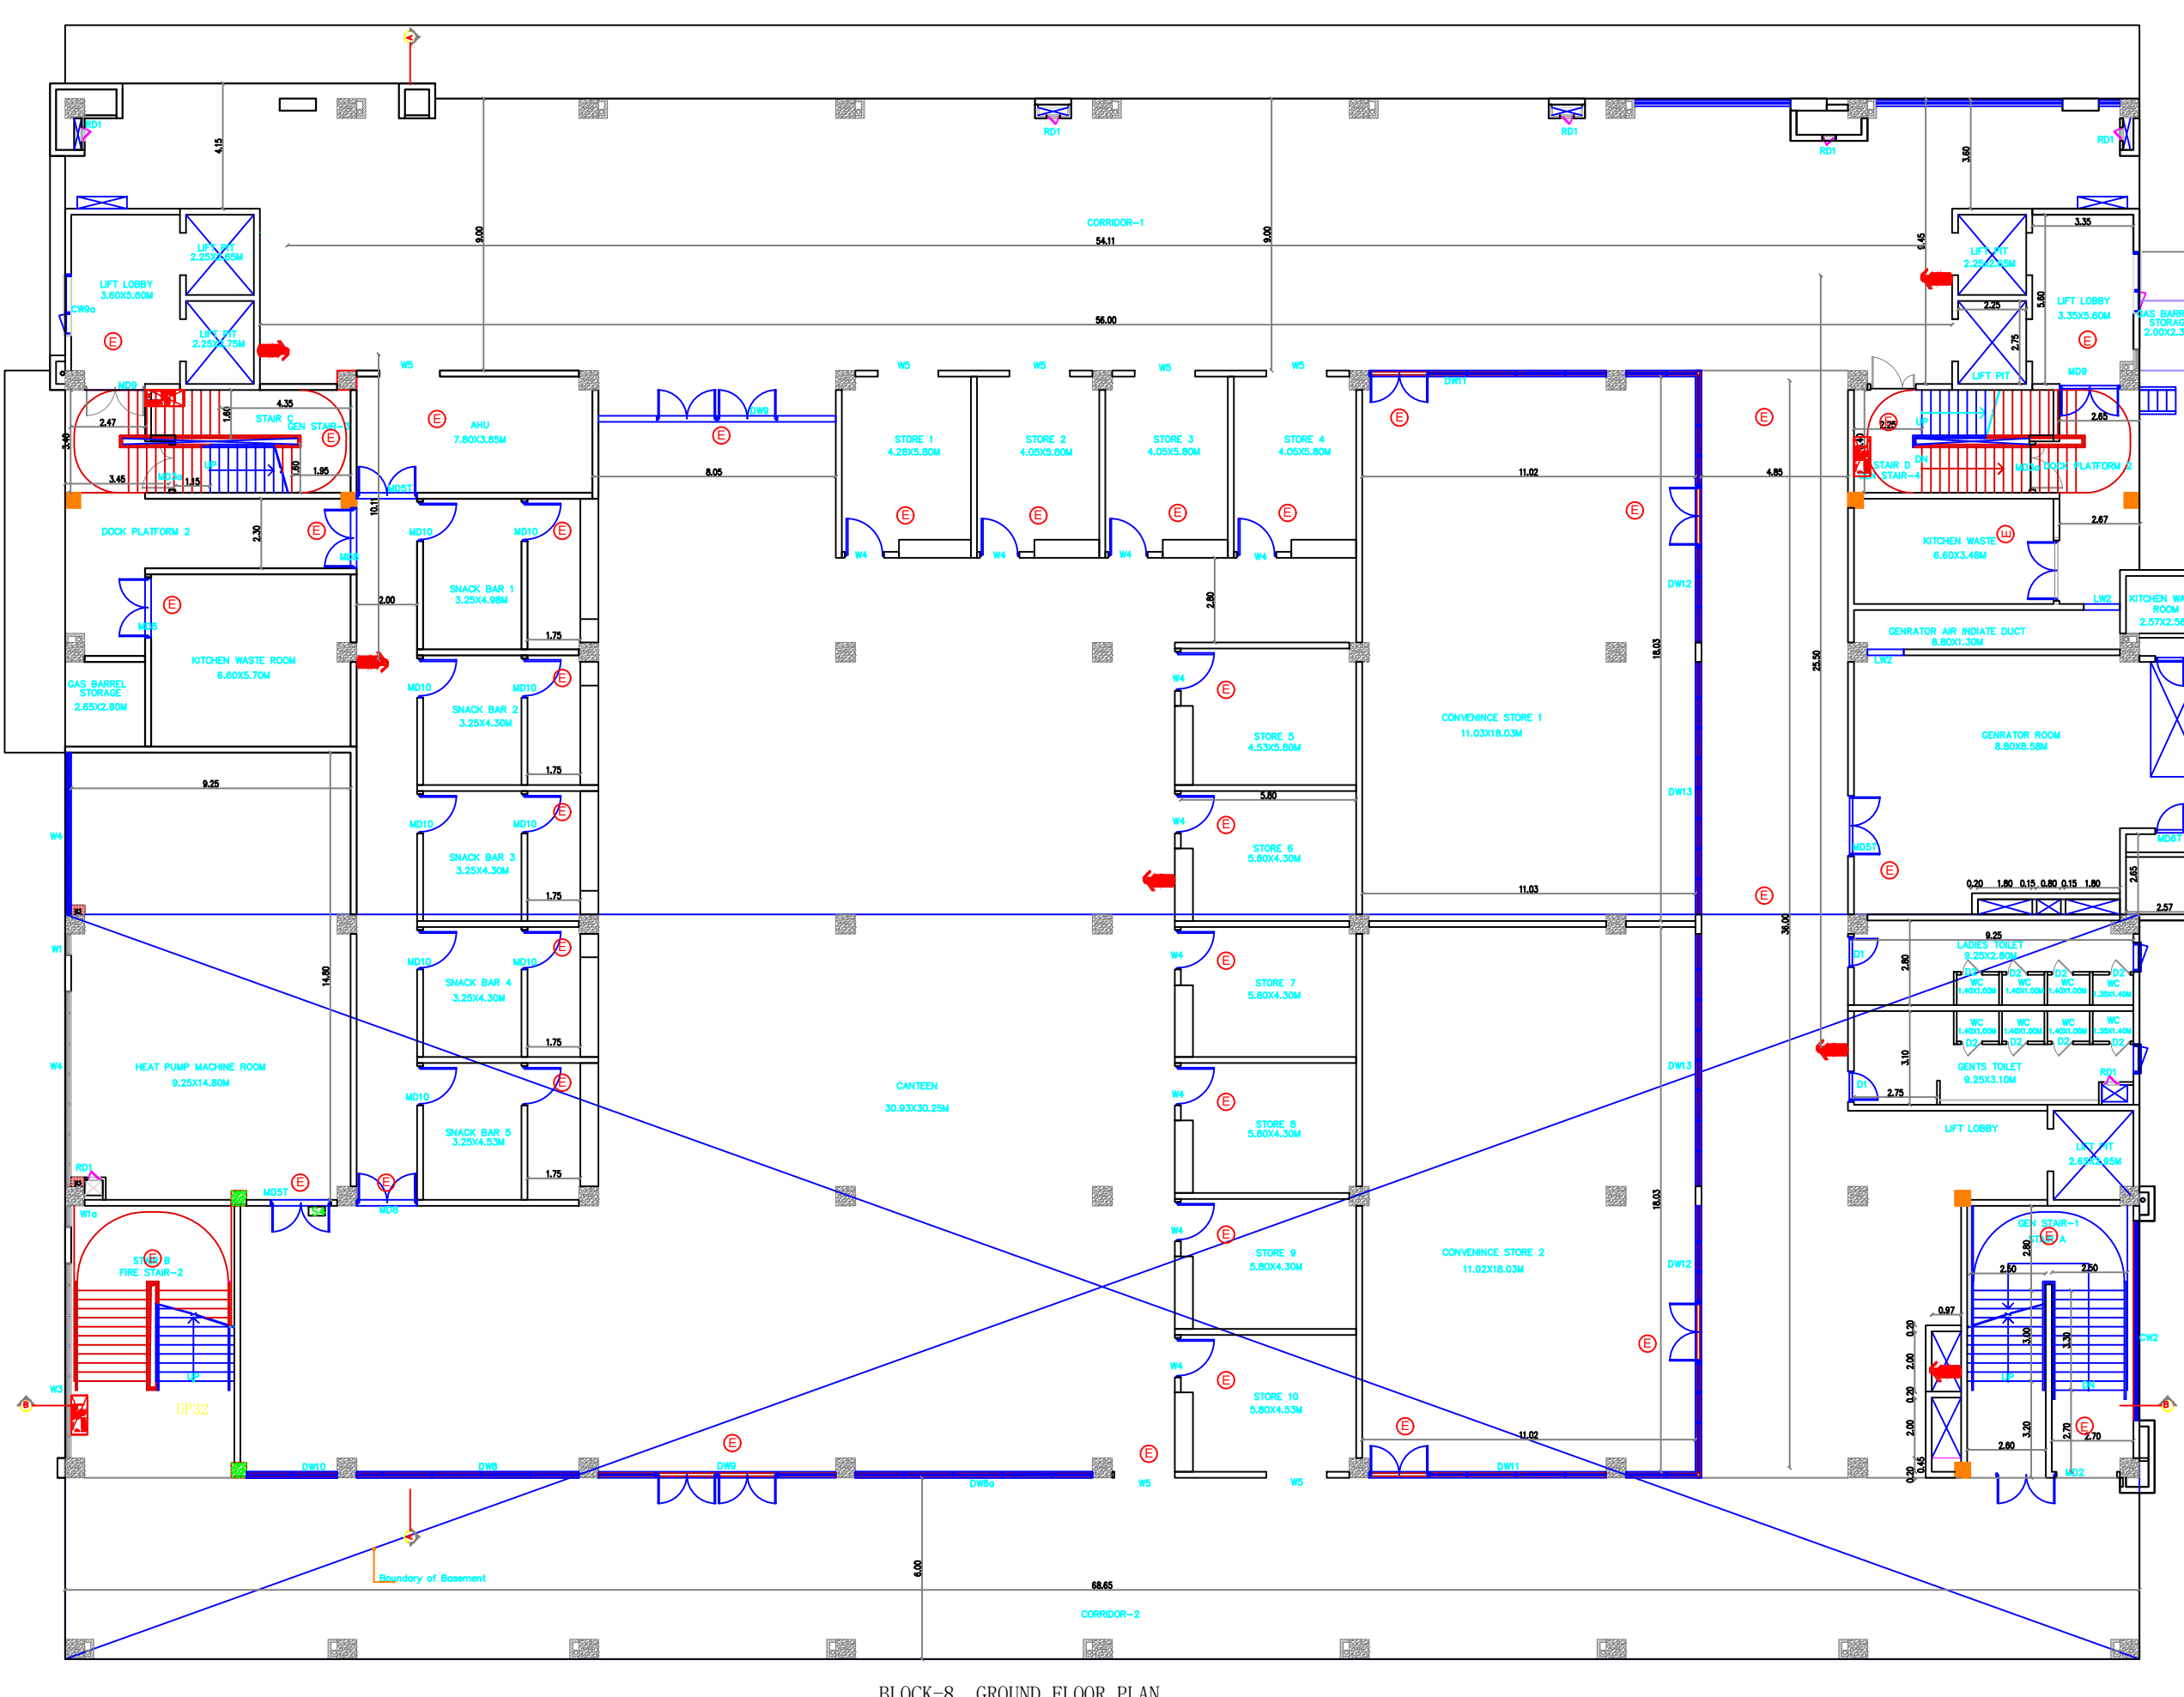[illegible]

SCHEDULE OF OPENINGS

Fire fighting door	FM1	2,200.25	M2
Fire fighting door	FM2	1,500.25	M2
Fire fighting door	FM2a	1,500.25	M2
Fire fighting door	FM3	2,000.25	M2
Stainless steel fire fighting door	FM3a	2,000.25	M2
Stainless steel fire fighting door	FM4	1,000.25	M2
Stainless steel fire fighting door with Polyvinylidene fluoride coating	FM-51	1,000.25	M2
Galvanizing steel examination door with Polyvinylidene fluoride coating	FM-R1	4,001.35	M2
Galvanizing steel examination door with Bakelite painted glass door	FM-R2	0,751.65	M2
Stainless steel with Polyvinylidene fluoride coating door	M1	2,000.25	M2
Bakelite painted glass door	M2	2,000.10	M2
Galvanizing frame wood door	M3	1,000.25	M2
Galvanizing frame wood door	M3a	1,200.25	M2
Galvanizing frame wood door with Polyvinylidene fluoride coating	M4	2,000.25	M2
Metal frame honey comb coe door with Polyvinylidene fluoride coating	M5	1,000.00	M2
Metal frame honey comb coe door with Polyvinylidene fluoride coating	M6	1,000.25	M2
Metal frame honey comb coe door with Polyvinylidene fluoride coating	M6a	0,900.25	M2
Stainless steel frame with Polyvinylidene fluoride coating glass door	M7a	1,500.25	M2
Stainless steel frame with Polyvinylidene fluoride coating glass door	MC-1	18,200.25	M2
Stainless steel frame with Polyvinylidene fluoride coating glass door	MC-2	2,000.00	M2
Stainless steel frame with Polyvinylidene fluoride coating glass door	MC-3	3,000.00	M2
Stainless steel frame with Polyvinylidene fluoride coating glass door	MC-4	3,600.00	M2
Stainless steel frame with Polyvinylidene fluoride coating glass door	MC-5	1,000.00	M2
Aluminum with Polyvinylidene fluoride coating transparent glass door	MC-6	2,600.50	M2
Aluminum with Polyvinylidene fluoride coating transparent glass door	MC-7	1,700.50	M2
Aluminum with Polyvinylidene Fluoride Coating curtain wall window	MC-Q1	0,700.50	M2
Aluminum with Polyvinylidene Fluoride Coating curtain wall window	MC-Q2	2,550.00	M2
Aluminum with Polyvinylidene Fluoride Coating curtain wall window	MC-Q3	5,000.00	M2
Aluminum with Polyvinylidene Fluoride Coating curtain wall window	MC-Q4	2,250.00	M2
Aluminum with Polyvinylidene Fluoride Coating curtain wall window	MC-Qa	2,000.00	M2
Aluminum with Polyvinylidene Fluoride Coating curtain wall window	MC-Q5	4,000.00	M2
Aluminum with Polyvinylidene Fluoride Coating curtain wall window	MC-Q7	5,000.00	M2
Aluminum with Polyvinylidene Fluoride Coating curtain wall window	MC-Q8	3,550.00	M2
Aluminum with Polyvinylidene Fluoride Coating curtain wall window	MC-Q9	2,850.00	M2
Aluminum with Polyvinylidene Fluoride Coating curtain wall window	MC-Q10	5,350.00	M2
Aluminum with Polyvinylidene Fluoride Coating curtain wall window	MC-Q11	0,700.50	M2
Aluminum with Polyvinylidene Fluoride Coating curtain wall window	MC-Q12	0,850.50	M2
Aluminum with Polyvinylidene Fluoride Coating curtain wall window	MC-Q13	1,800.00	M2
Aluminum with Polyvinylidene Fluoride Coating curtain wall window	MC-Q14	1,600.00	M2
Aluminum with Polyvinylidene Fluoride Coating curtain wall window	MC-Q15	3,300.10	M2
Aluminum with Polyvinylidene Fluoride Coating curtain wall window	MC-Q16	3,386.50	M2
Aluminum with Polyvinylidene Fluoride Coating curtain wall window	MC-Q17	6,000.50	M2
Aluminum with Polyvinylidene Fluoride Coating curtain wall window	MC-Q18	6,000.50	M2
Aluminum with Polyvinylidene Fluoride Coating window	C-1	2,250.15	M2
Aluminum with Polyvinylidene Fluoride Coating window	C-2	2,000.15	M2
Aluminum with Polyvinylidene Fluoride Coating window	C-3	1,550.15	M2
Aluminum with Polyvinylidene Fluoride Coating window	C-4	0,800.00	M2
Aluminum with Polyvinylidene Fluoride Coating window	C-5	3,800.00	M2
Aluminum with Polyvinylidene Fluoride Coating window	C-6	4,400.75	M2
Aluminum with Polyvinylidene Fluoride Coating window	C-7	2,000.60	M2
Aluminum with Polyvinylidene Fluoride Coating window	C-7a	1,600.00	M2
Aluminum with Polyvinylidene Fluoride Coating window	C-8	0,901.05	M2
Aluminum with Polyvinylidene Fluoride Coating window-Lower	CL-1	1,550.15	M2
Aluminum with Polyvinylidene Fluoride Coating window-Lower	CL-2	1,000.15	M2
Aluminum with Polyvinylidene Fluoride Coating window-Lower	CL-3	2,000.15	M2

		Air Side		
Description		FBI Area (\$/sq. ft.)	Non FBI Area (\$/sq. ft.)	Total (\$/sq. ft.)
Bldg. I	Basement	118.38	230.0	2088.34
	Ground Floor	2515.02	0.0	25523.24
	First Floor	28.00	0.0	2381.83
	Second Floor	28.00	0.0	2354.33
	Third Floor	27.00	0.0	2379.82
	Fourth Floor	27.00	0.0	2323.19
	Fifth Floor	27.00	0.0	1760.69
	Sixth Floor	26.00	0.0	1664.75
	Seventh Floor	26.00	0.0	2012.56
	Eighth Floor	26.00	0.0	2001.18
Total		13730.26	2675.31	20383.01

NOTE:

COLOR INDEX

PROPOSED		ROAD	
EXISTING		BOUNDARY	

NAME OF THE PROJECT:
PROPOSED CONSTRUCTION OF DORMITORY
BUILDINGS FOR M/S DELTA ELECTRONICS
INDIA PVT. LTD AT PLOT NO. 3, SIPCOT
INDUSTRIAL PARK, KURUBARAPALLI -
635115, COMPRISED OF S.NO.16/1B2B (PART)
& 16/3 (PART), KURUBARAPALLI VILLAGE,
KRISHNAGIRI TALUK, KRISHNAGIRI DISTRICT.

	SCALE:	DRAWING TITLE: BLOCK 9 (RS) BASEMENT, 0,1 & 2 FLOOR PLANS
	DATE:	

OWNER'S SIGNATURE _____

Electronics India Private Limited

M. Vamsi
Authorized Signatory

ARCHITECT

Er. J. PARVATHI, B.E. (Mech. Thermal)
 Manager, Power Section, I.C.E.D.
 (SGP-01) 207/217/1012 to 10.6.6.2016
 Mobile: 98439 37750, 97439 37750

Dr. A. S. Suresh, B.E. (Mech. Thermal)
 Regional Officer, Engineering Group, I.C.E.D.
 Date: 06.06.2016, Enquiry up to 24.06.2016
 Visit: www.iced.org

Dr. B. SIVAKUMAR, B. Arch.
 Project Architect, CA-2007/38864
DIVISION Q1875
 No. 102 to 110, 1st Floor,
 Sathya Bhawan, Chatterjee Road,
 Rajmouli, Chennai - 16.
 Tel: 044-26414615

deSign quest
 10/10, 1st Floor,
 MGR Market, Pond
 Chatterjee Road,
 Rajmouli, Chennai - 16.
 Tel: 044-26414615

SCHEDULE OF OPENINGS

Fire fighting door	FM1	2,200.252
Fire fighting door	FM2	1,502.25M
Fire fighting door	FM2a	1,502.25M
Fire fighting door	FM3	2,000.25M
Fire fighting door	FM3a	2,000.25M
Stainless steel fire fighting door	FM4	1,002.100
Stainless steel fire fighting door	FM41	1,002.25M
Galvanizing steel examination door with Polyvinylidene fluoride coating	FM-R1	4,001.35M
Galvanizing steel examination door with Black painted glass panel door	FM-R2	0,751.55M
Stainless steel with Polyvinylidene fluoride coating door	M1	2,000.25M
Galvanizing frame wood door	M2	2,000.10M
Galvanizing frame wood door	M3	1,002.25M
Galvanizing frame wood door	M3a	1,202.25M
Galvanizing frame wood door with Polyvinylidene fluoride coating	M4	2,000.25M
Metal frame honey comb coe door with Polyvinylidene fluoride coating	M5	1,003.00M
Metal frame honey comb coe door with Polyvinylidene fluoride coating	M6	1,002.25M
Metal frame honey comb coe door with Polyvinylidene fluoride coating	M6a	0,992.25M
Stainless steel frame with Polyvinylidene fluoride coating glass door	M7a	1,503.00M
Stainless steel frame with Polyvinylidene fluoride coating glass door	MC-1	18,200.25M
Stainless steel frame with Polyvinylidene fluoride coating glass door	MC-2	2,000.25M
Stainless steel frame with Polyvinylidene fluoride coating glass door	MC-3	3,600.00M
Stainless steel frame with Polyvinylidene fluoride coating glass door	MC-4	3,600.00M
Stainless steel frame with Polyvinylidene fluoride coating glass door	MC-5	1,003.00M
Aluminum with Polyvinylidene fluoride coating tempered glass door	MC-6	2,602.50M
Aluminum with Polyvinylidene fluoride coating tempered glass door	MC-7	1,702.50M
Aluminum with Polyvinylidene Fluoride Coating curtain wall window	MC-1	0,703.50M
Aluminum with Polyvinylidene Fluoride Coating curtain wall window	MC-2	2,553.00M
Aluminum with Polyvinylidene Fluoride Coating curtain wall window	MC-3	5,003.00M
Aluminum with Polyvinylidene Fluoride Coating curtain wall window	MC-4	2,253.00M
Aluminum with Polyvinylidene Fluoride Coating curtain wall window	MC-4a	2,003.00M
Aluminum with Polyvinylidene Fluoride Coating curtain wall window	MC-5	4,003.00M
Aluminum with Polyvinylidene Fluoride Coating curtain wall window	MC-6	5,003.00M
Aluminum with Polyvinylidene Fluoride Coating curtain wall window	MC-8	3,553.00M
Aluminum with Polyvinylidene Fluoride Coating curtain wall window	MC-9	2,853.00M
Aluminum with Polyvinylidene Fluoride Coating curtain wall window	MC-10	5,333.50M
Aluminum with Polyvinylidene Fluoride Coating curtain wall window	MC-11	0,703.50M
Aluminum with Polyvinylidene Fluoride Coating curtain wall window	MC-12	0,853.50M
Aluminum with Polyvinylidene Fluoride Coating curtain wall window	MC-13	1,803.50M
Aluminum with Polyvinylidene Fluoride Coating curtain wall window	MC-14	1,603.50M
Aluminum with Polyvinylidene Fluoride Coating curtain wall window	MC-15	3,306.10M
Aluminum with Polyvinylidene Fluoride Coating curtain wall window	MC-16	3,356.50M
Aluminum with Polyvinylidene Fluoride Coating curtain wall window	MC-17	6,002.50M
Aluminum with Polyvinylidene Fluoride Coating curtain wall window	MC-18	6,002.50M
Aluminum with Polyvinylidene Fluoride Coating window	C-1	2,251.55M
Aluminum with Polyvinylidene Fluoride Coating window	C-2	2,001.55M
Aluminum with Polyvinylidene Fluoride Coating window	C-3	1,551.55M
Aluminum with Polyvinylidene Fluoride Coating window	C-4	0,893.00M
Aluminum with Polyvinylidene Fluoride Coating window	C-5	3,600.55M
Aluminum with Polyvinylidene Fluoride Coating window	C-6	4,000.55M
Aluminum with Polyvinylidene Fluoride Coating window	C-7	2,000.65M
Aluminum with Polyvinylidene Fluoride Coating window	C-7a	1,600.65M
Aluminum with Polyvinylidene Fluoride Coating window	C-8	0,911.05M
Aluminum with Polyvinylidene Fluoride Coating window-Louver	CL-1	1,551.55M
Aluminum with Polyvinylidene Fluoride Coating window-Louver	CL-2	1,001.55M
Aluminum with Polyvinylidene Fluoride Coating window-Louver	CL-3	2,001.15M

Key Stats				
Scenario	FSD Areas (\$/yr)		Non FSD Areas (\$/yr)	
	FSD Areas (\$/yr)	Non FSD Areas (\$/yr)	Total (\$/yr)	
Baseline	110.26	2363	2088.84	
Drain Flow	2015.82	112	2032.24	
First Year	1059		2385.88	
Second Year	256.3		2324.35	
Third Year	2395		2379.33	
Fourth Year	2279		2323.10	
Fifth Year	158.9		1736.69	
Six Year	56.5		1684.70	
Seventh Year	205.6		2012.50	
Eighth Year	20.8		200.15	
Nine		56.2	78.47	
	13720.29	2679.31	20020.01	

NOTE:

COLOR INDEX

PROPOSED		ROAD	
EXISTING		BOUNDARY	

NAME OF THE PROJECT:
PROPOSED CONSTRUCTION OF DORMITORY
BUILDINGS FOR M/S DELTA ELECTRONICS
INDIA PVT. LTD AT PLOT NO. 3, SIPCOT
INDUSTRIAL PARK, KURUBARAPALLI –
635115, COMPRISED OF S.NO.16/1B2B (PART)
& 16/3 (PART), KURUBARAPALLI VILLAGE,
KRISHNAGIRI TALUK, KRISHNAGIRI DISTRICT.

	SCALE: 1:200	DRAWING TITLE: BLOCK 9 (RS) 3,4,5,6 & 7 FLOOR PLANS
	DATE:	





OWNER'S SIGNATURE _____

For Delta Electronics India Private Limited
Authorised Signatory

ARCHITECT

[illegible]

SHEET NO : 16/21

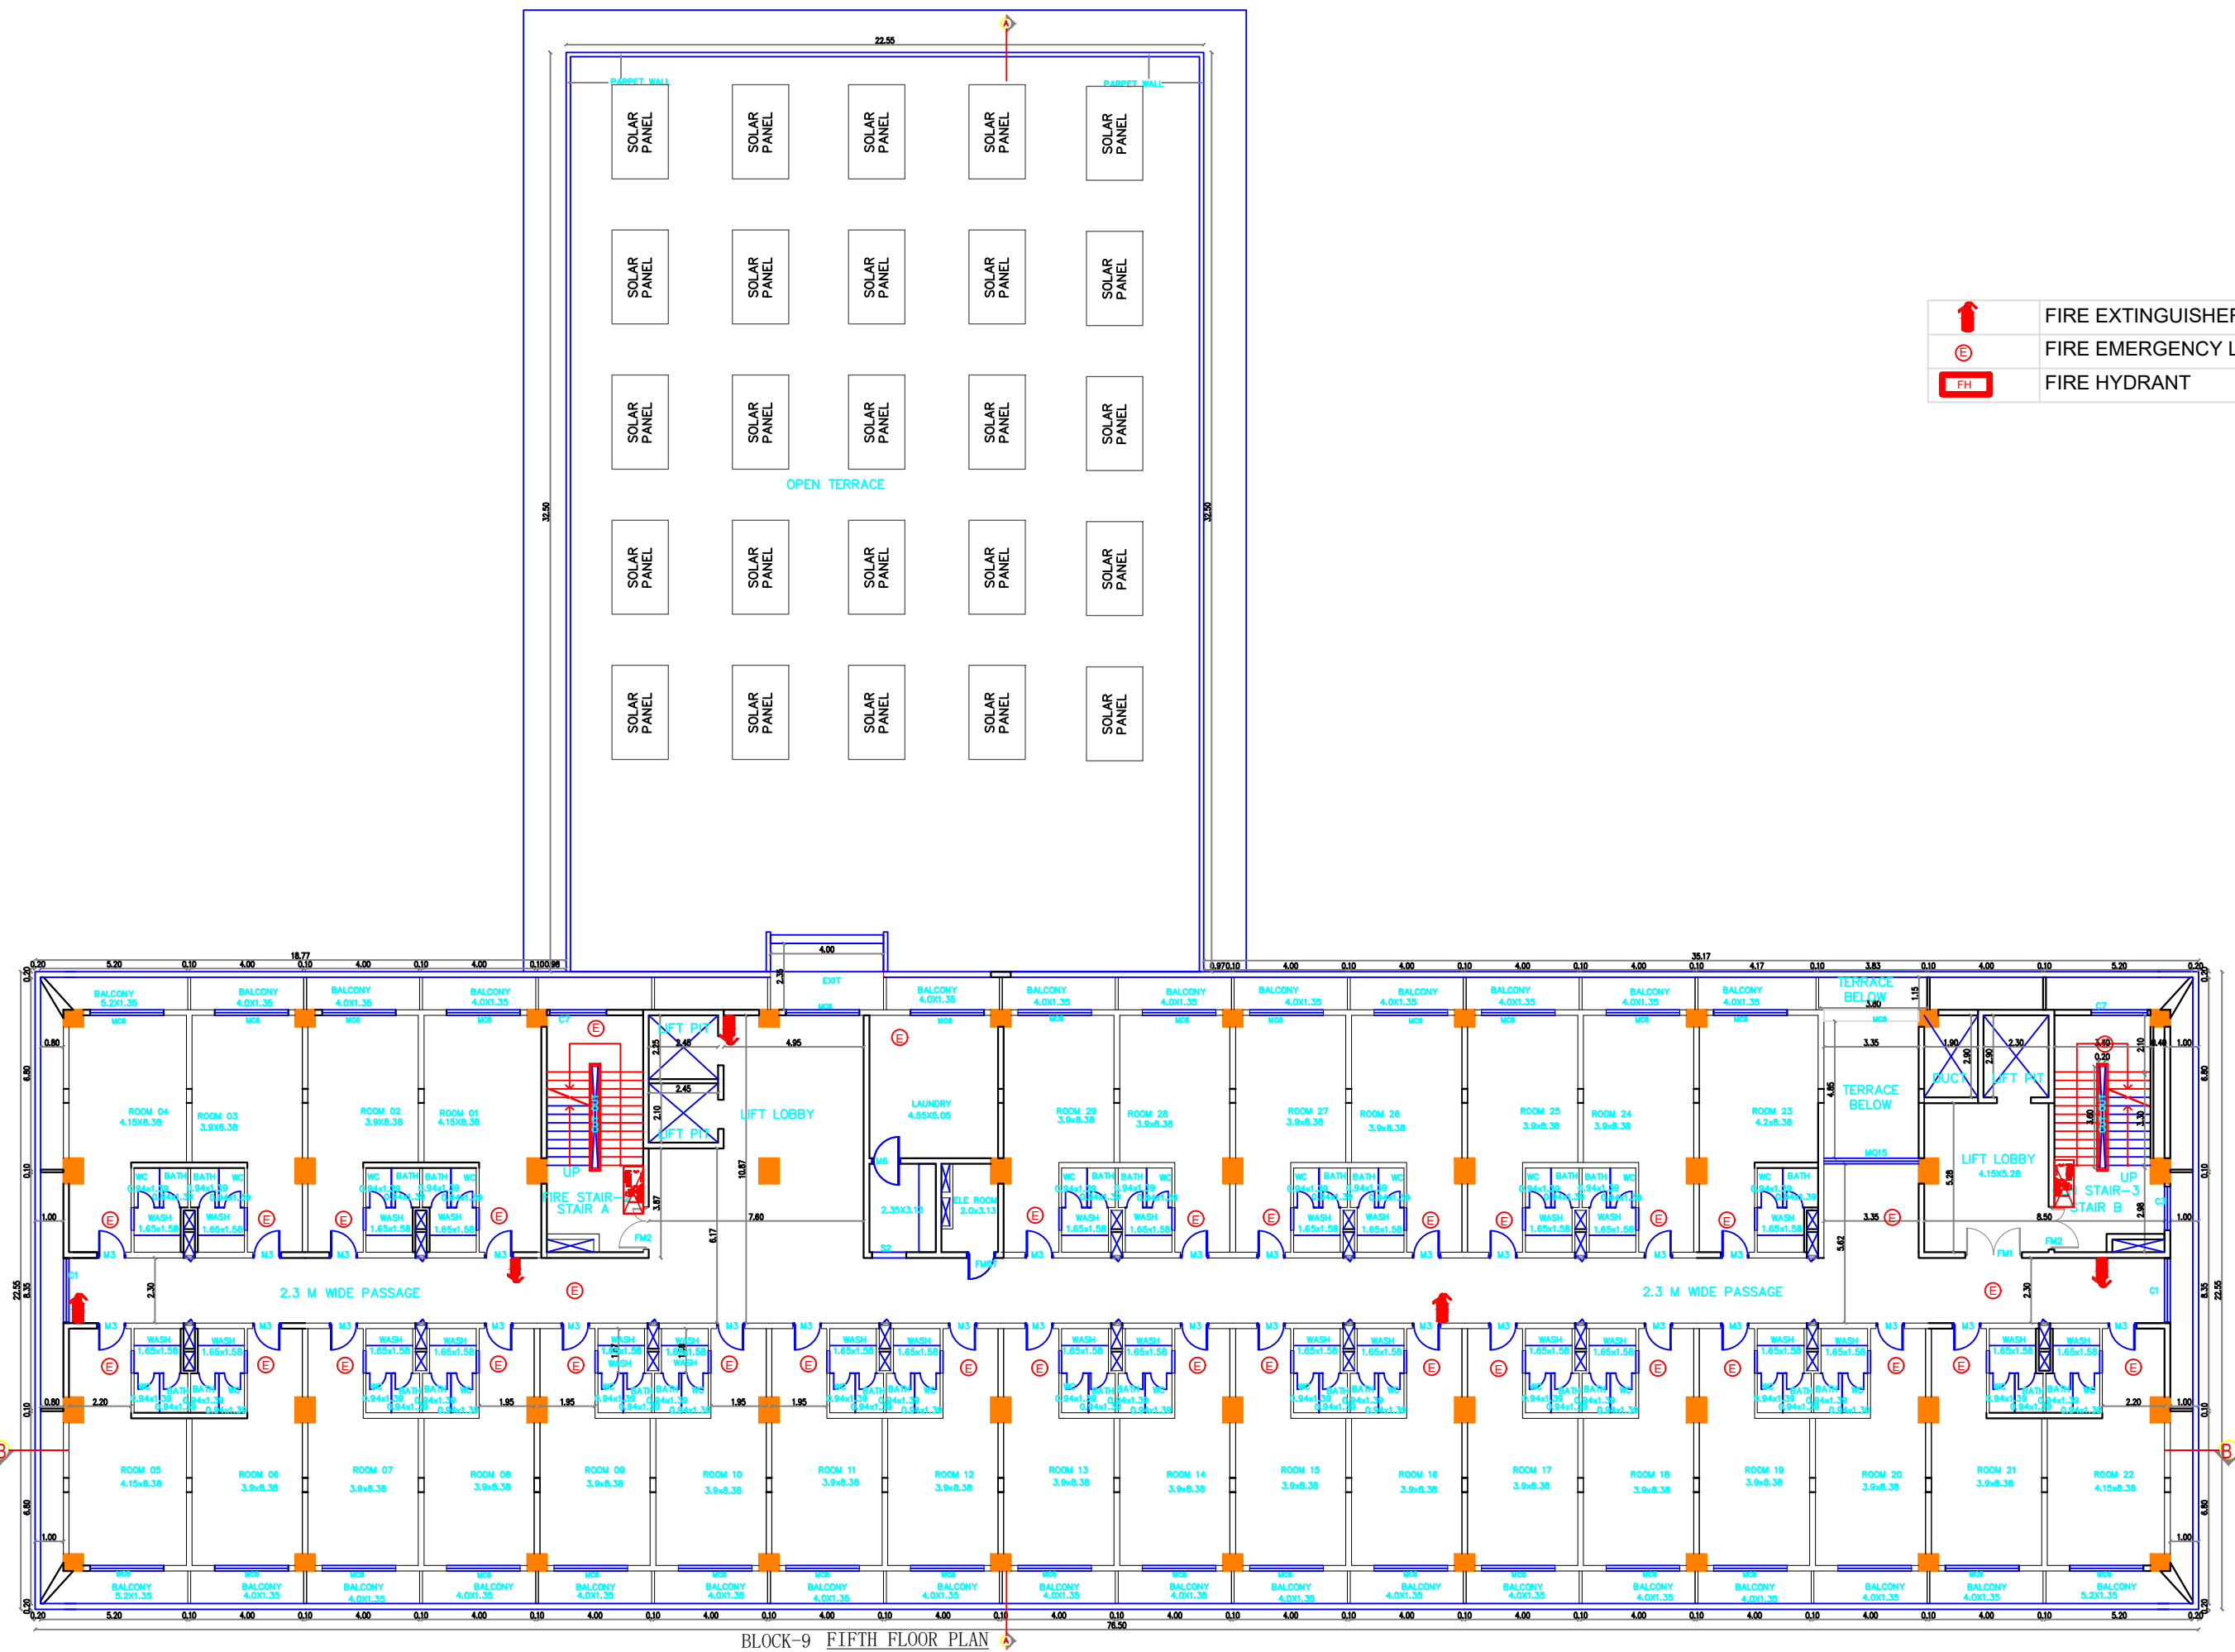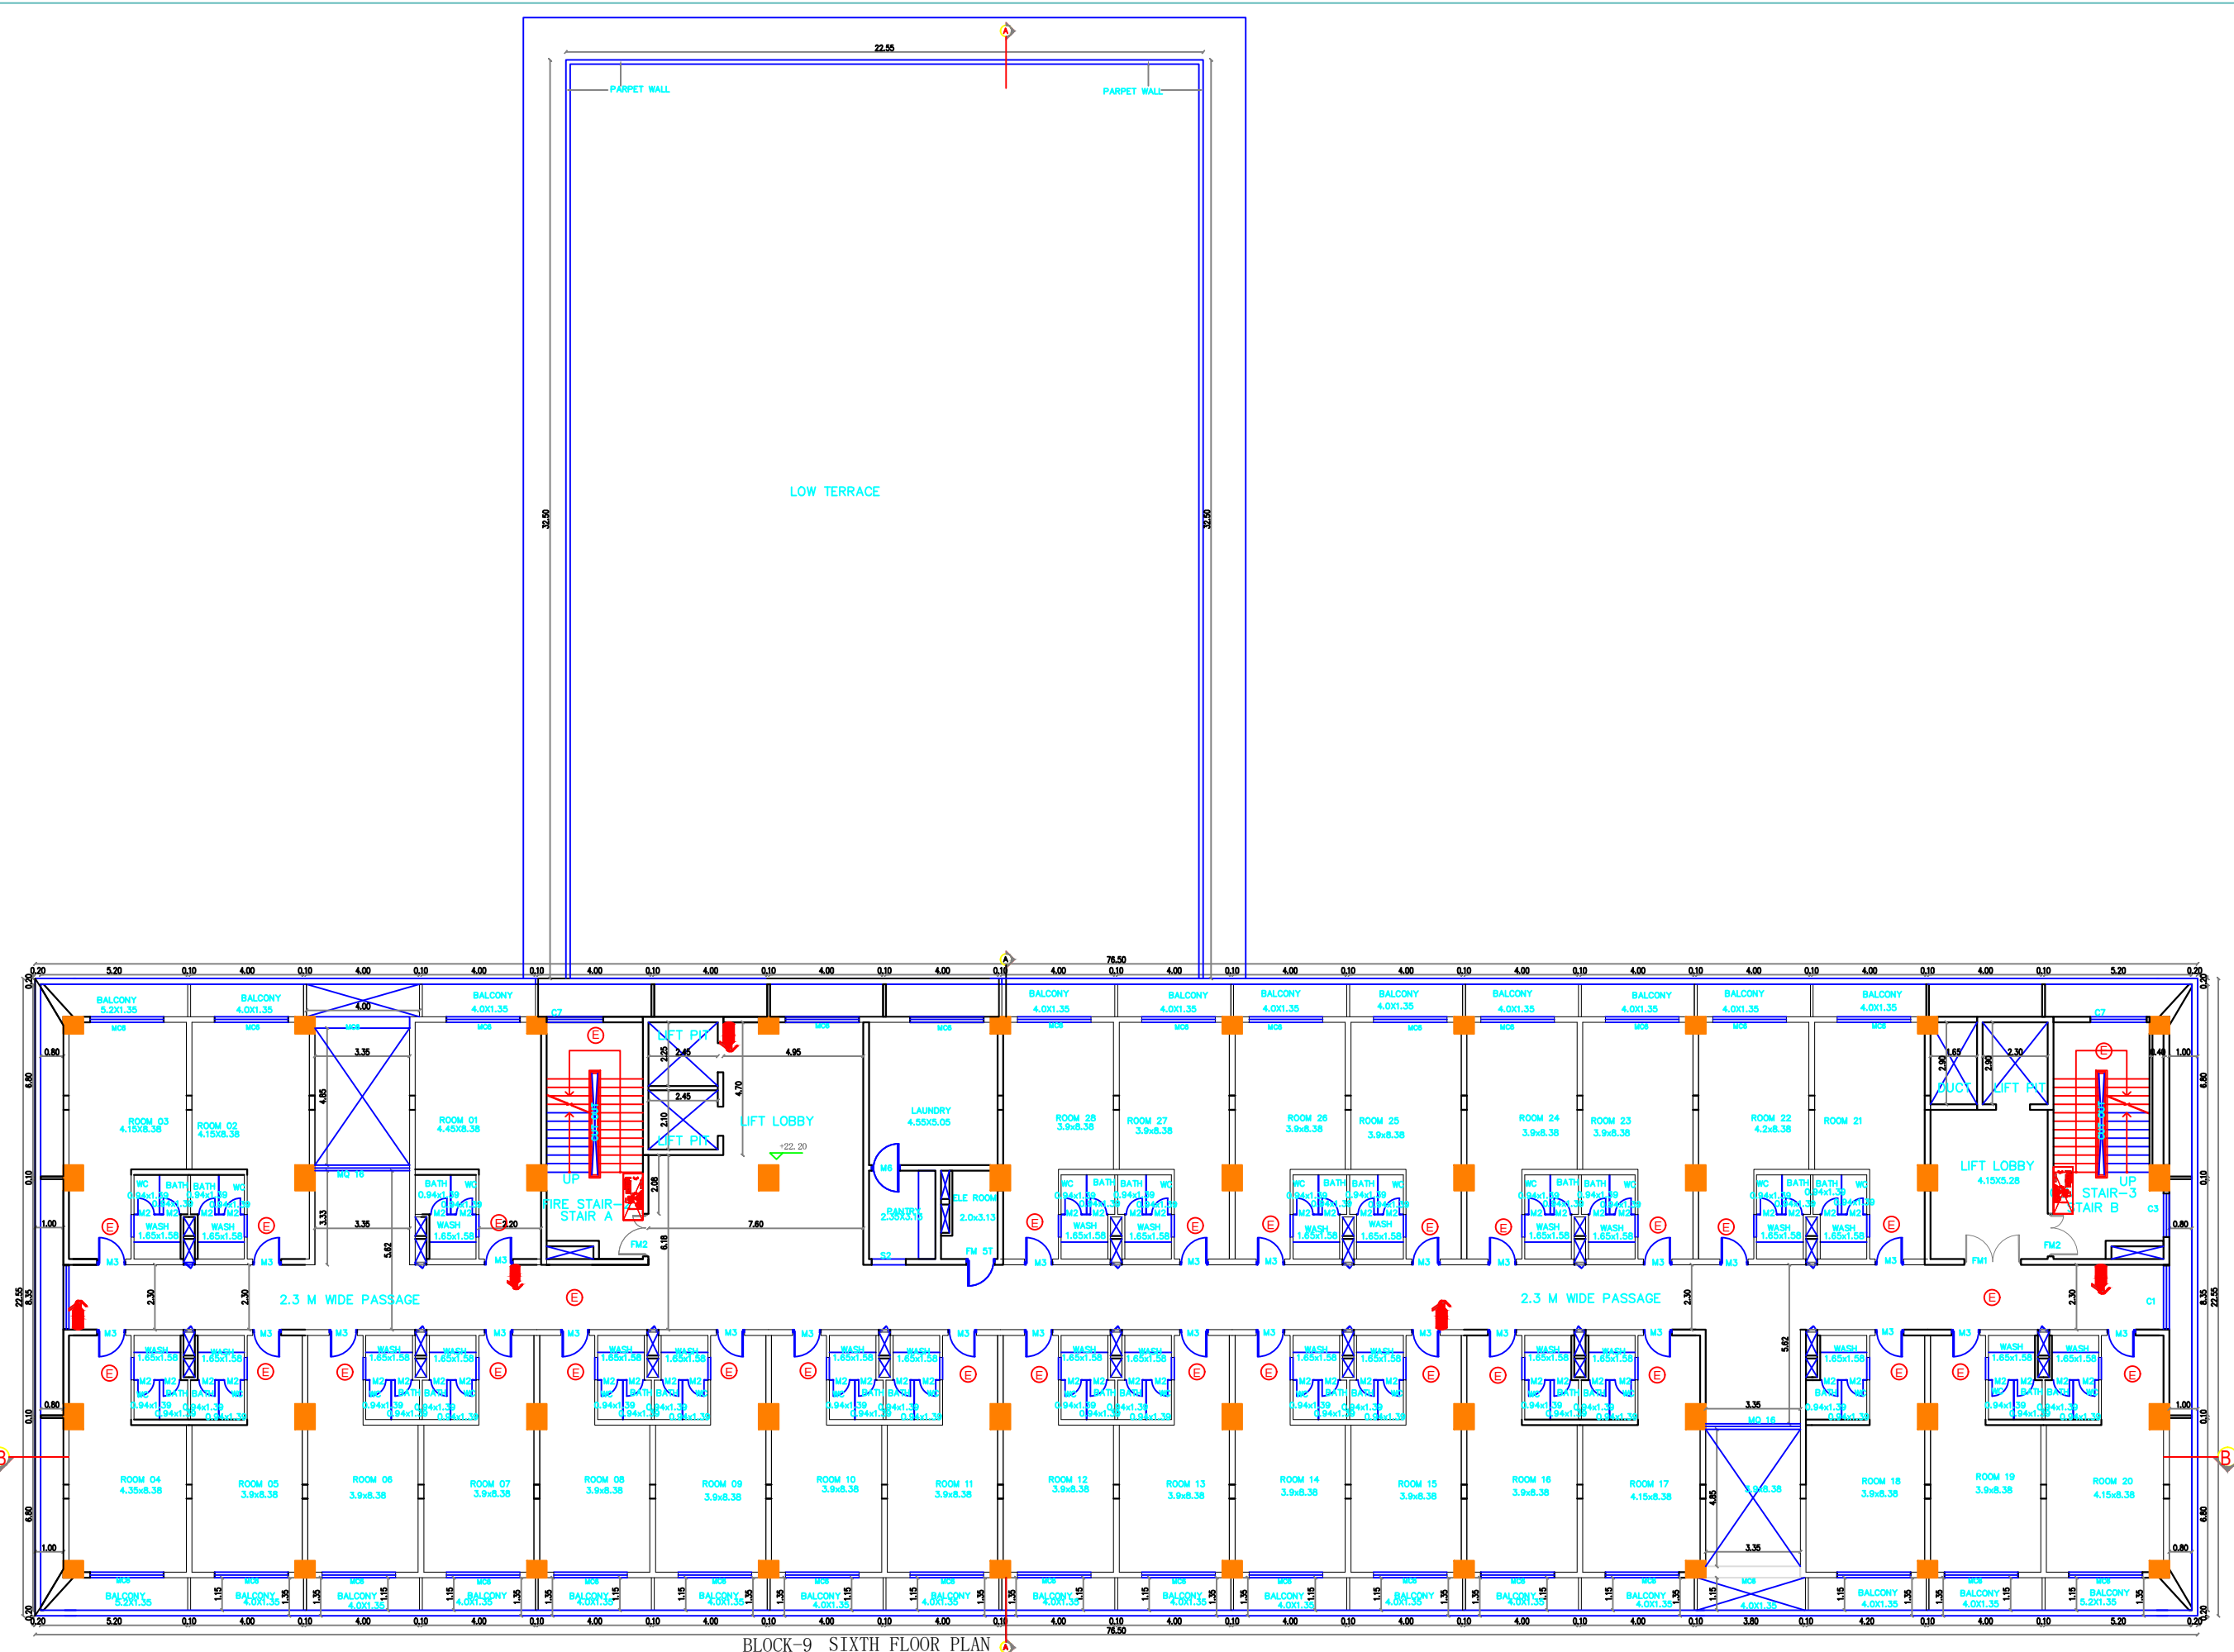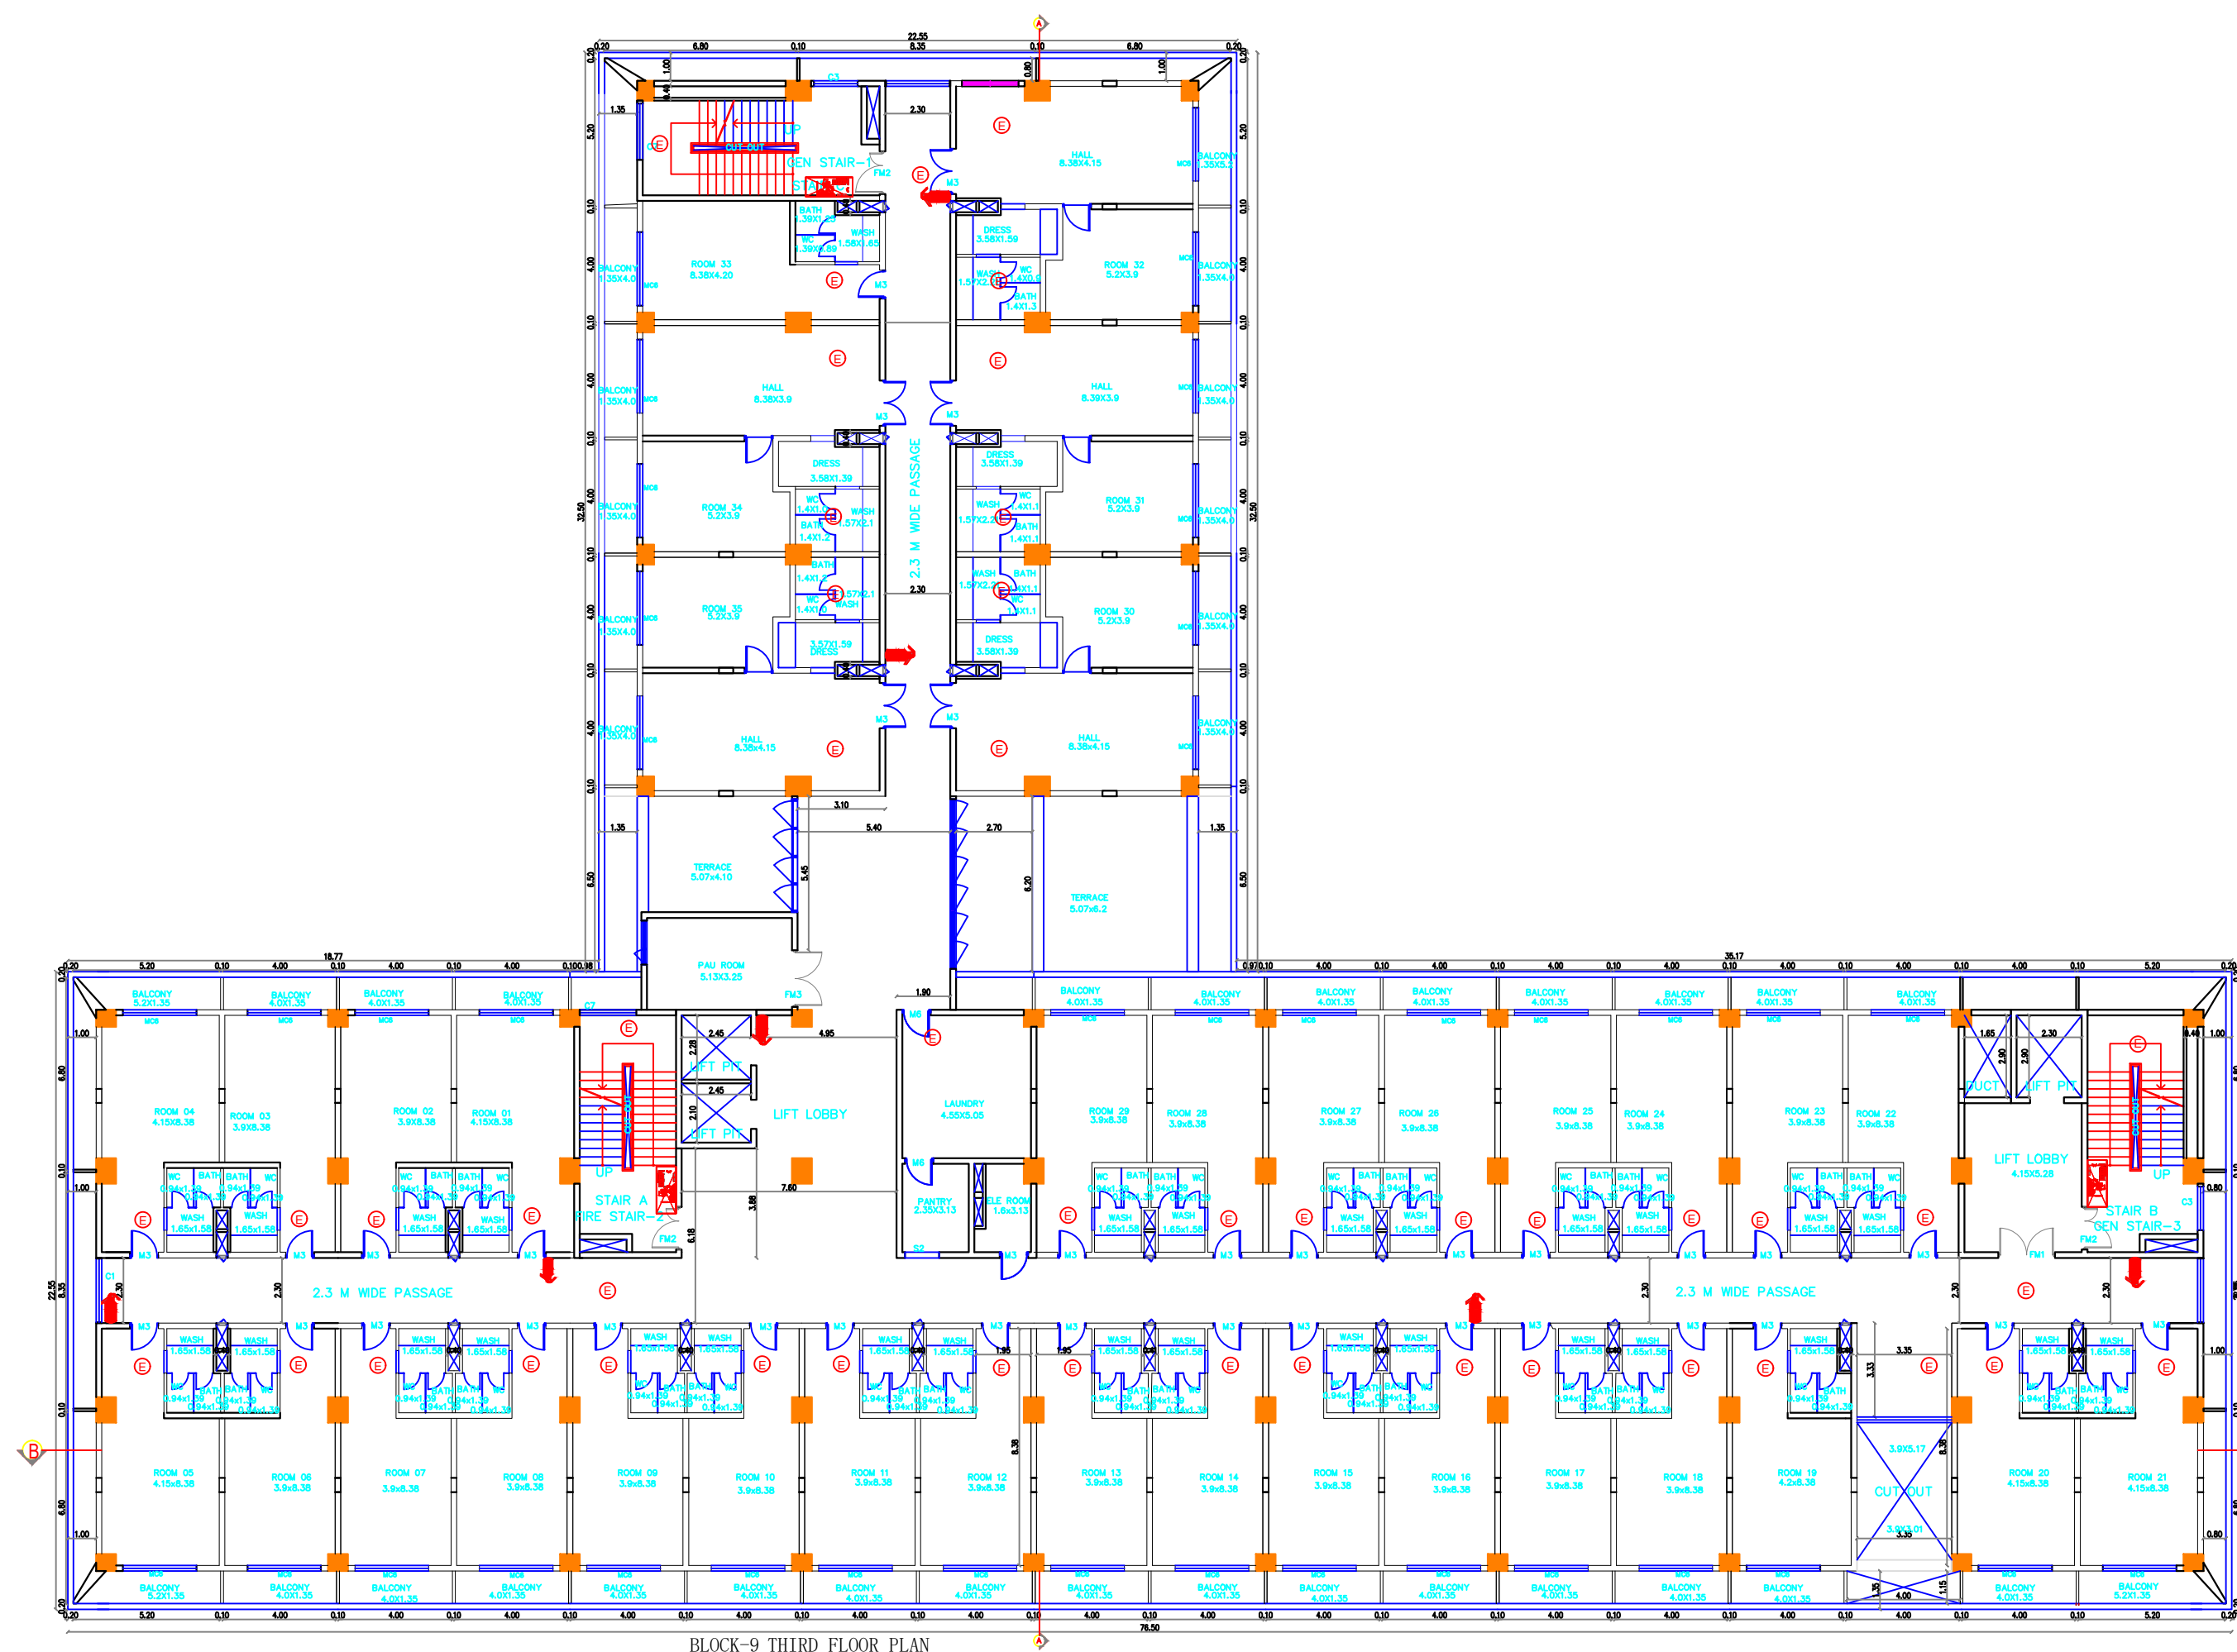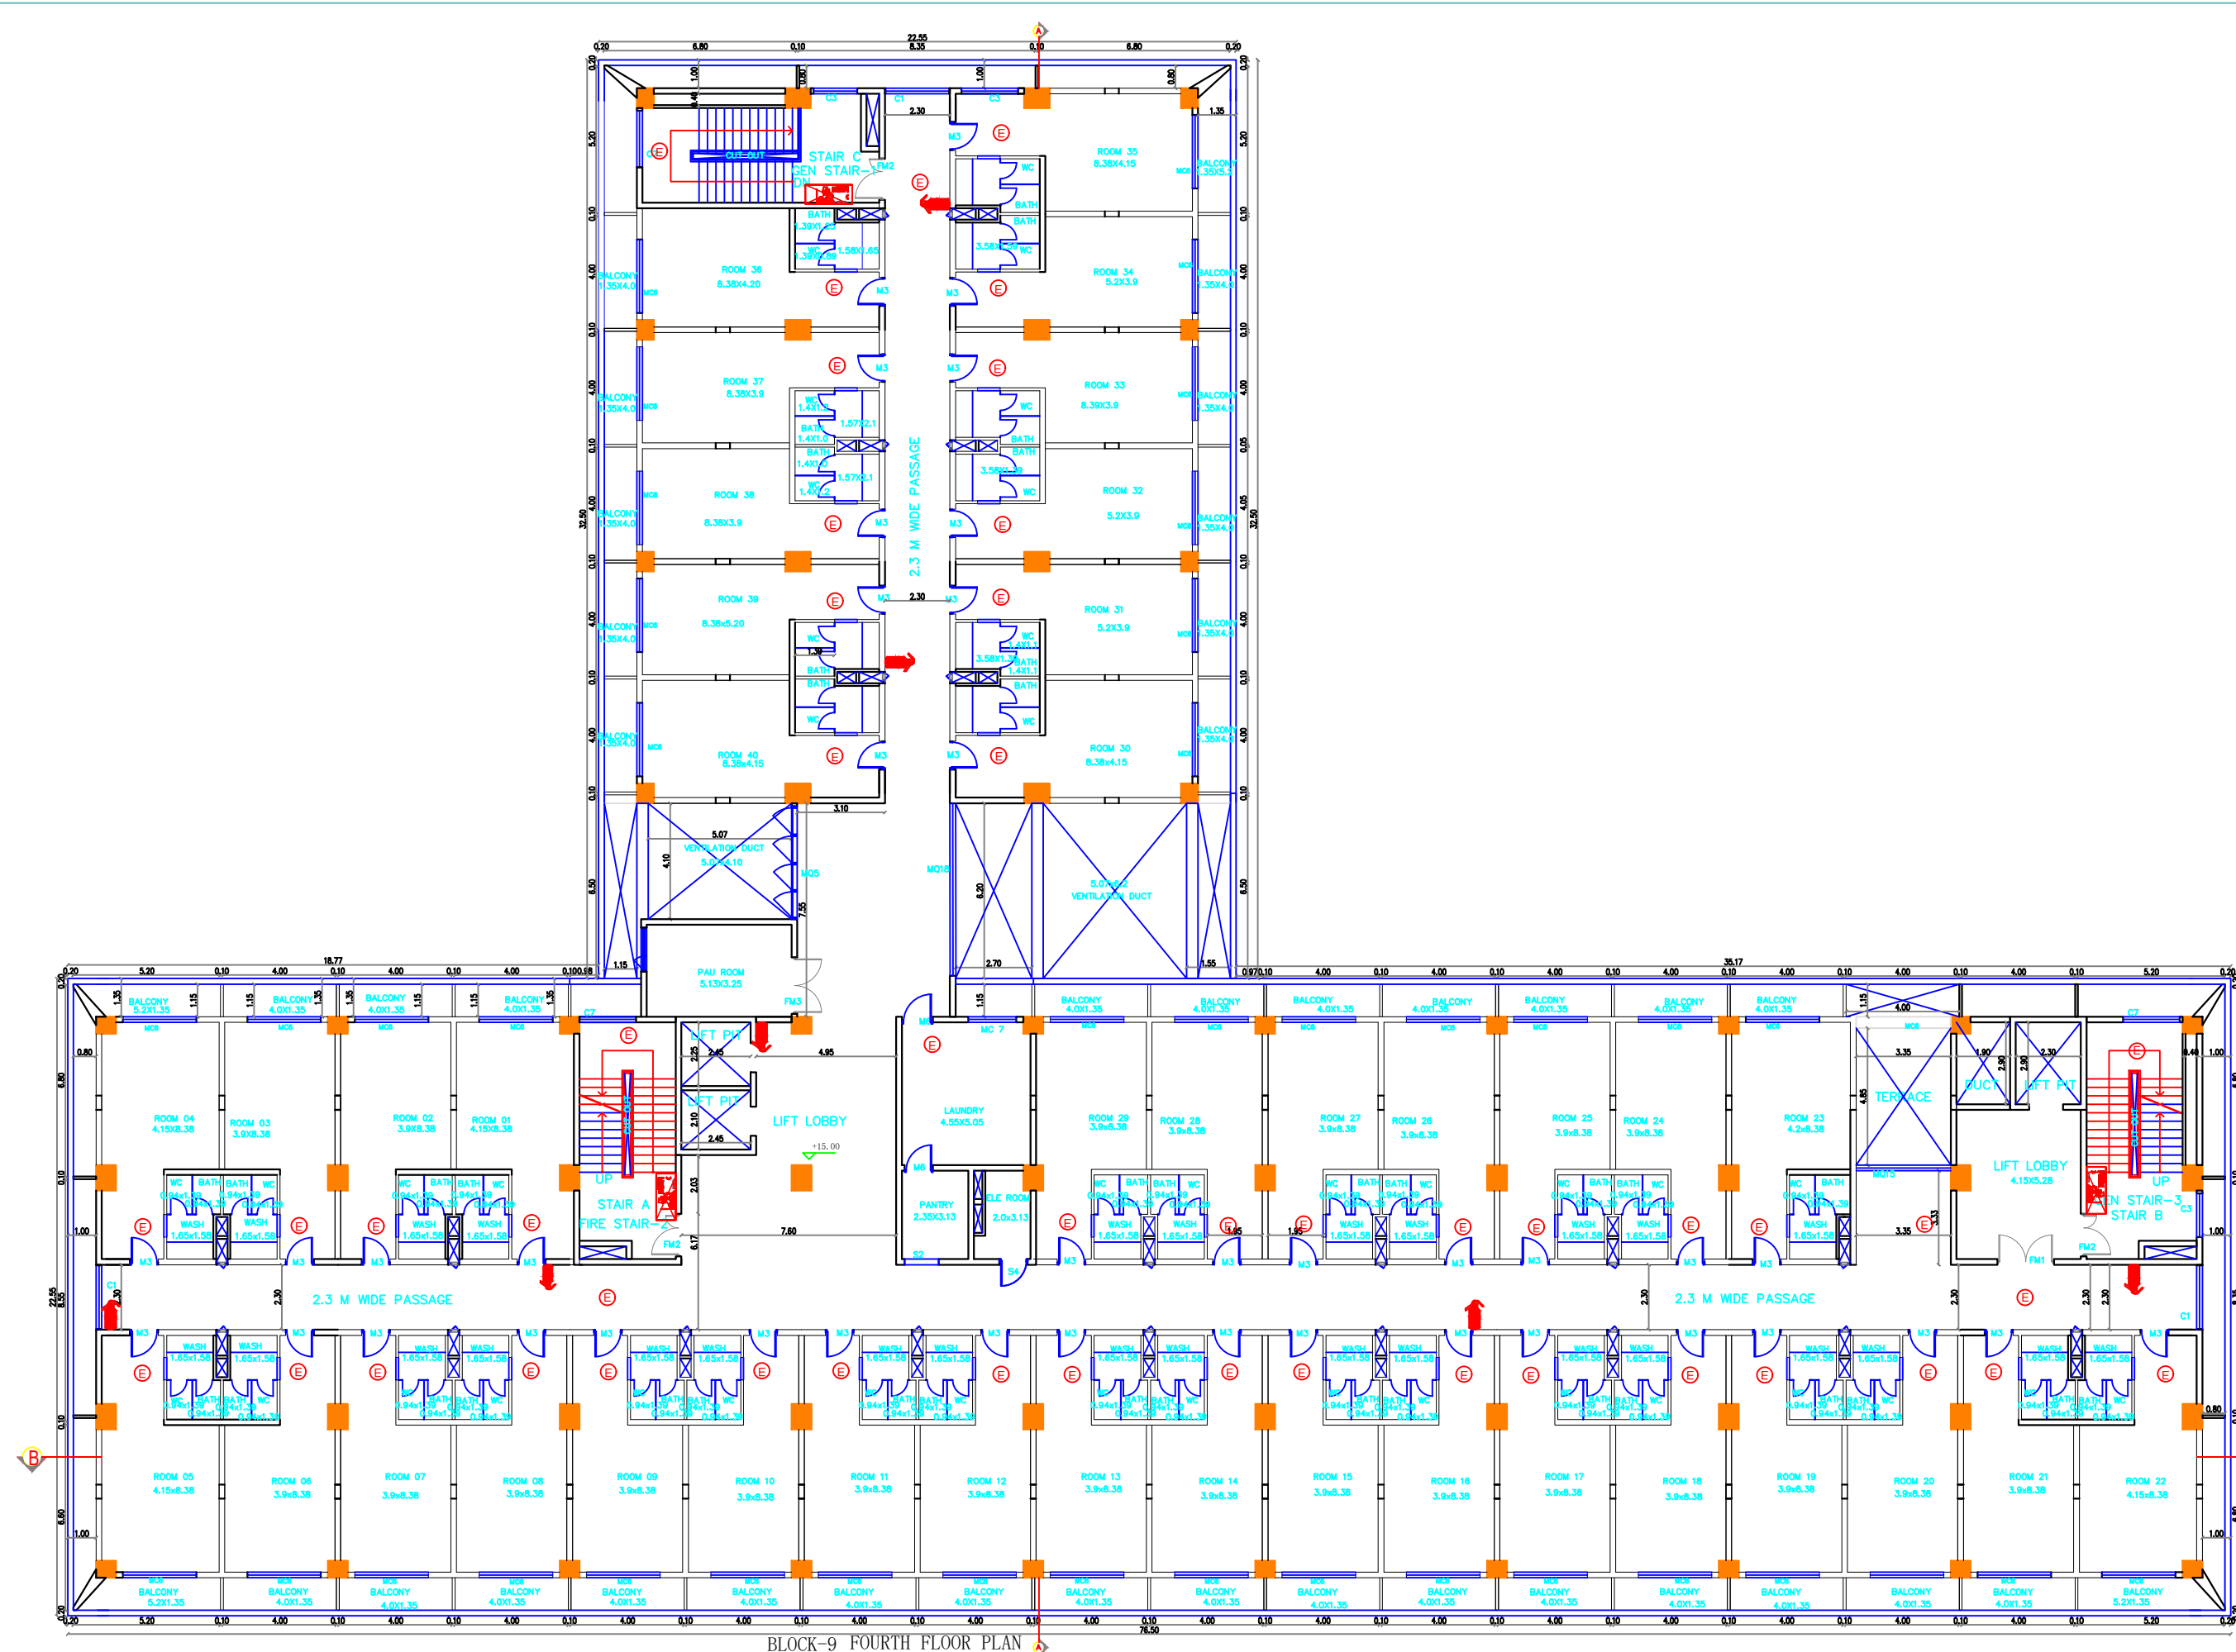

	FIRE EXTINGUISHER
	FIRE EMERGENCY LIGHT
	FIRE HYDRANT

SCHEDULE OF OPENINGS

Fire fighting door	FM1	2,200x2,250
Fire fighting door	FM2	1,500x2,250
Fire fighting door	FM3a	1,500x2,250
Fire fighting door	FM3b	2,000x2,250
Stainless steel fire fighting door	FM3c	2,000x2,300
Stainless steel fire fighting door	FM4	1,000x2,300
Stainless steel fire fighting door	FM5	1,000x2,250
Galvanizing steel examination door With Polyvinylidene fluoride coating	FM-FM1	4,000x1,350
Galvanizing steel examination door With Polyvinylidene fluoride coating	FM-FM2	0,75x1,650
Stainless steel frame with Polyvinylidene fluoride coating door	M1	2,000x2,250
Galvanizing frame wood door	M2	2,000x2,100
Galvanizing frame wood door	M3	1,000x2,250
Galvanizing frame wood door	M3a	1,200x2,250
Galvanizing frame wood door with Polyvinylidene fluoride coating	M4	2,000x2,250
Metal frame honey comb door with Polyvinylidene fluoride coating	M5	1,000x3,000
Metal frame honey comb door with Polyvinylidene fluoride coating	M6	1,000x2,250
Metal frame honey comb door with Polyvinylidene fluoride coating	M6a	0,900x2,250
Stainless steel frame with Polyvinylidene fluoride coating glass door	M7a	1,500x2,250
Stainless steel frame with Polyvinylidene fluoride coating glass door	MC-1	18,200x2,250
Stainless steel frame with Polyvinylidene fluoride coating glass door	MC-2	2,000x3,000
Stainless steel frame with Polyvinylidene fluoride coating glass door	MC-3	3,000x3,000
Stainless steel frame with Polyvinylidene fluoride coating glass door	MC-4	3,600x3,000
Stainless steel frame with Polyvinylidene fluoride coating glass door	MC-5	1,600x3,000
Aluminum frame with Polyvinylidene fluoride coating tempered glass door	MC-6	2,000x2,500
Aluminum frame with Polyvinylidene fluoride coating tempered glass door	MC-7	1,700x2,500
Aluminum with Polyvinylidene Fluoride Coating curtain wall window	MC-1	0,700x3,000
Aluminum with Polyvinylidene Fluoride Coating curtain wall window	MC-2	2,583x3,000
Aluminum with Polyvinylidene Fluoride Coating curtain wall window	MC-3	5,000x3,000
Aluminum with Polyvinylidene Fluoride Coating curtain wall window	MC-4	2,253x3,000
Aluminum with Polyvinylidene Fluoride Coating curtain wall window	MC-4a	2,000x3,000
Aluminum with Polyvinylidene Fluoride Coating curtain wall window	MC-5	4,000x3,000
Aluminum with Polyvinylidene Fluoride Coating curtain wall window	MC-6	4,000x3,000
Aluminum with Polyvinylidene Fluoride Coating curtain wall window	MC-7	5,000x3,000
Aluminum with Polyvinylidene Fluoride Coating curtain wall window	MC-8	3,553x3,000
Aluminum with Polyvinylidene Fluoride Coating curtain wall window	MC-9	2,853x3,000
Aluminum with Polyvinylidene Fluoride Coating curtain wall window	MC-10	5,33x3,500
Aluminum with Polyvinylidene Fluoride Coating curtain wall window	MC-11	0,700x3,500
Aluminum with Polyvinylidene Fluoride Coating curtain wall window	MC-12	0,853x3,500
Aluminum with Polyvinylidene Fluoride Coating curtain wall window	MC-13	1,800x3,000
Aluminum with Polyvinylidene Fluoride Coating curtain wall window	MC-14	1,600x3,000
Aluminum with Polyvinylidene Fluoride Coating curtain wall window	MC-15	3,306x1,100
Aluminum with Polyvinylidene Fluoride Coating curtain wall window	MC-16	3,386x500
Aluminum with Polyvinylidene Fluoride Coating curtain wall window	MC-17	6,000x2,500
Aluminum with Polyvinylidene Fluoride Coating curtain wall window	MC-18	6,000x2,500
Aluminum with Polyvinylidene Fluoride Coating window	C-1	2,250x1,850
Aluminum with Polyvinylidene Fluoride Coating window	C-2	2,000x1,850
Aluminum with Polyvinylidene Fluoride Coating window	C-3	1,550x1,850
Aluminum with Polyvinylidene Fluoride Coating window	C-4	0,800x3,000
Aluminum with Polyvinylidene Fluoride Coating window	C-5	3,800x3,000
Aluminum with Polyvinylidene Fluoride Coating window	C-6	4,000x2,750
Aluminum with Polyvinylidene Fluoride Coating window	C-7	2,000x6,000
Aluminum with Polyvinylidene Fluoride Coating window	C-7a	1,600x6,000
Aluminum with Polyvinylidene Fluoride Coating window	C-8	0,900x1,050
Aluminum with Polyvinylidene Fluoride Coating window/Lower	CL-1	1,550x1,850
Aluminum with Polyvinylidene Fluoride Coating window/Lower	CL-2	2,000x1,850
Aluminum with Polyvinylidene Fluoride Coating window/Lower	CL-3	1,000x1,950

		Area (\$/m²)		
Description		F51 Area (\$/m²)	Non F51 Area (\$/m²)	Total (\$/m²)
B20.1	Standard	115.35	2593	2688.34
	First Year	2515.52	512	2532.24
	First Year	1859		2381.98
	Second Year	226.5		2324.33
	Third Year	1990		2379.83
	Fourth Year	1287		2323.16
	Fifth Year	1563		1736.69
	Sixth Year	563.5		1664.79
	Seventh Year	3753.6		2012.50
	Eighth Year	281.8		2051.16
Median		362	78.45	
		13750.24	2676.31	20683.07

NOTE

COLOR INDEX

PROPOSED		ROAD	
EXISTING		BOUNDARY	

NAME OF THE PROJECT:
PROPOSED CONSTRUCTION OF DORMITORY
BUILDINGS FOR M/S DELTA ELECTRONICS
INDIA PVT. LTD AT PLOT NO. 3, SIPCOT
INDUSTRIAL PARK, KURUBARAPALLI –
635115, COMPRISED OF S.NO.16/1B2B (PART)
& 16/3 (PART), KURUBARAPALLI VILLAGE,
KRISHNAGIRI TALUK, KRISHNAGIRI DISTRICT.

	SCALE: 1:200	DRAWING TITLE: BLOCK 9 (RS) 3,4,5,6 & 7 FLOOR PLANS
	DATE:	
ISSUED FOR ☐ SCHEME ☐ TENDER ☐ INFORMATION ☐ APPROVAL ☐ CONSTRUCTION		

OWNER'S SIGNATURE


For Delta Electronics India Private Limited

M. V. V. V.
Authorized Signatory


ARCHITECT

[illegible]



SHEET NO : 17/21

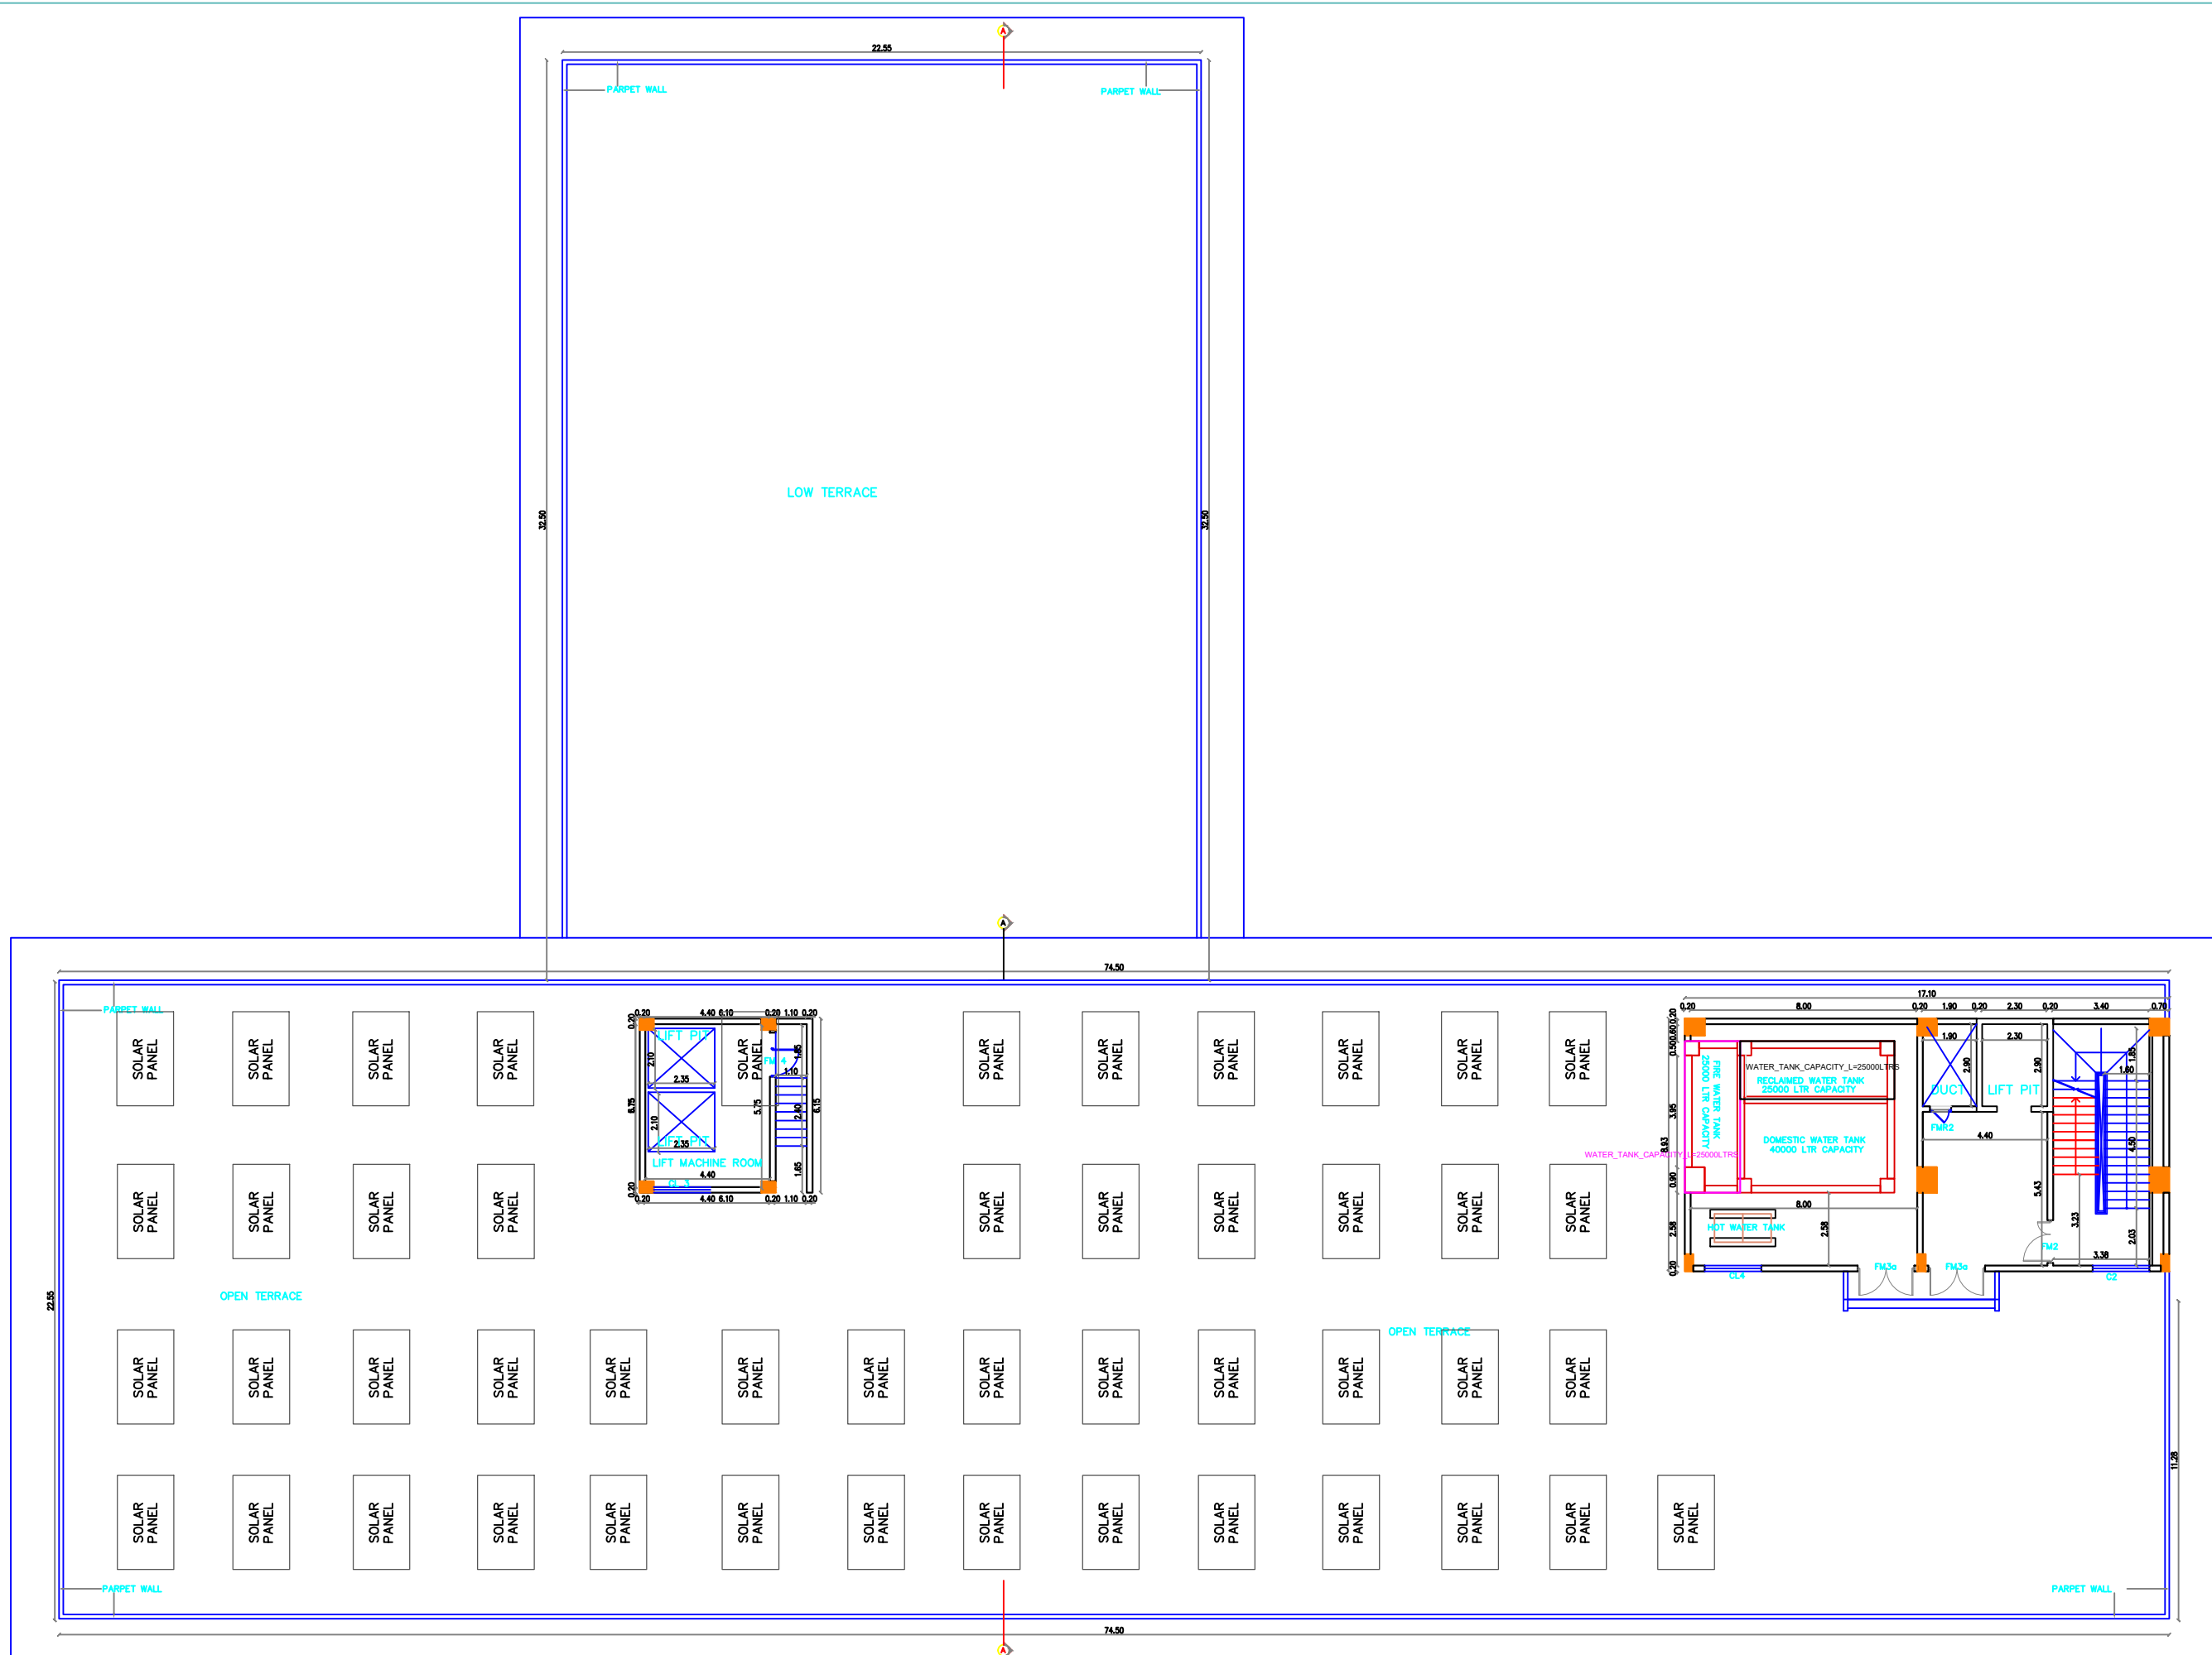


BLOCK-9 TERRACE FLOOR PLAN

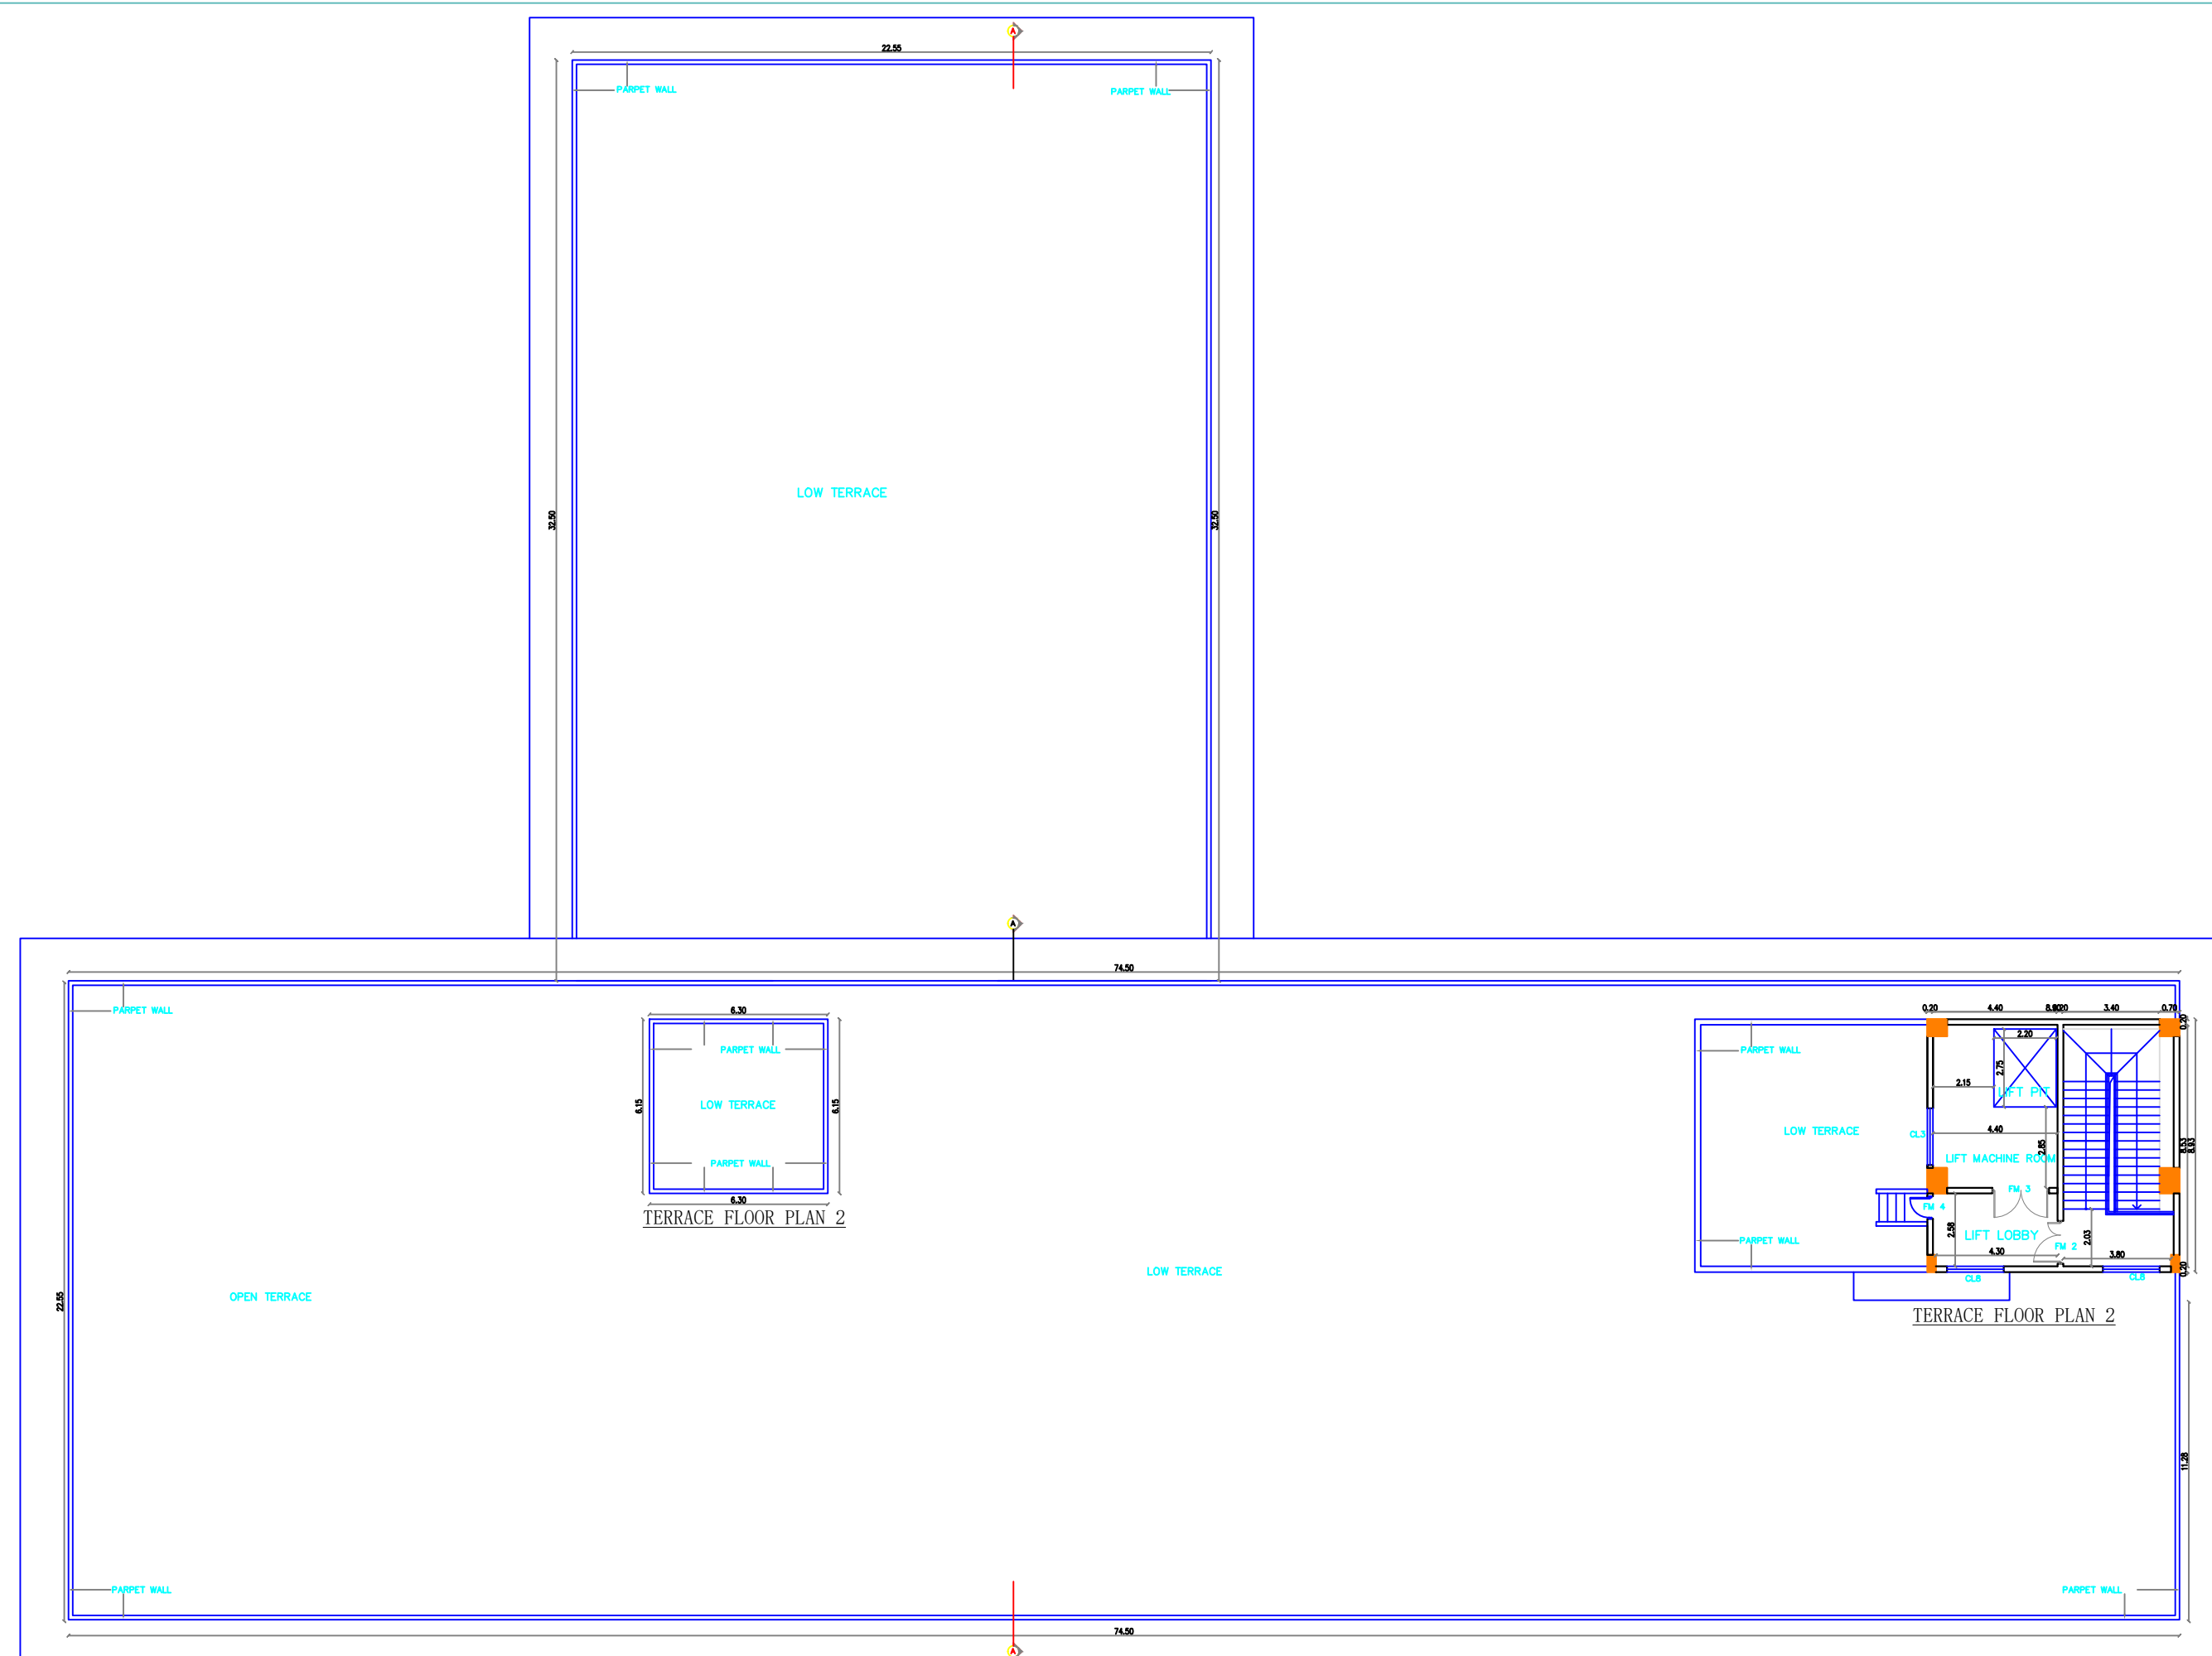

BLOCK-9 TERRACE FLOOR PLAN

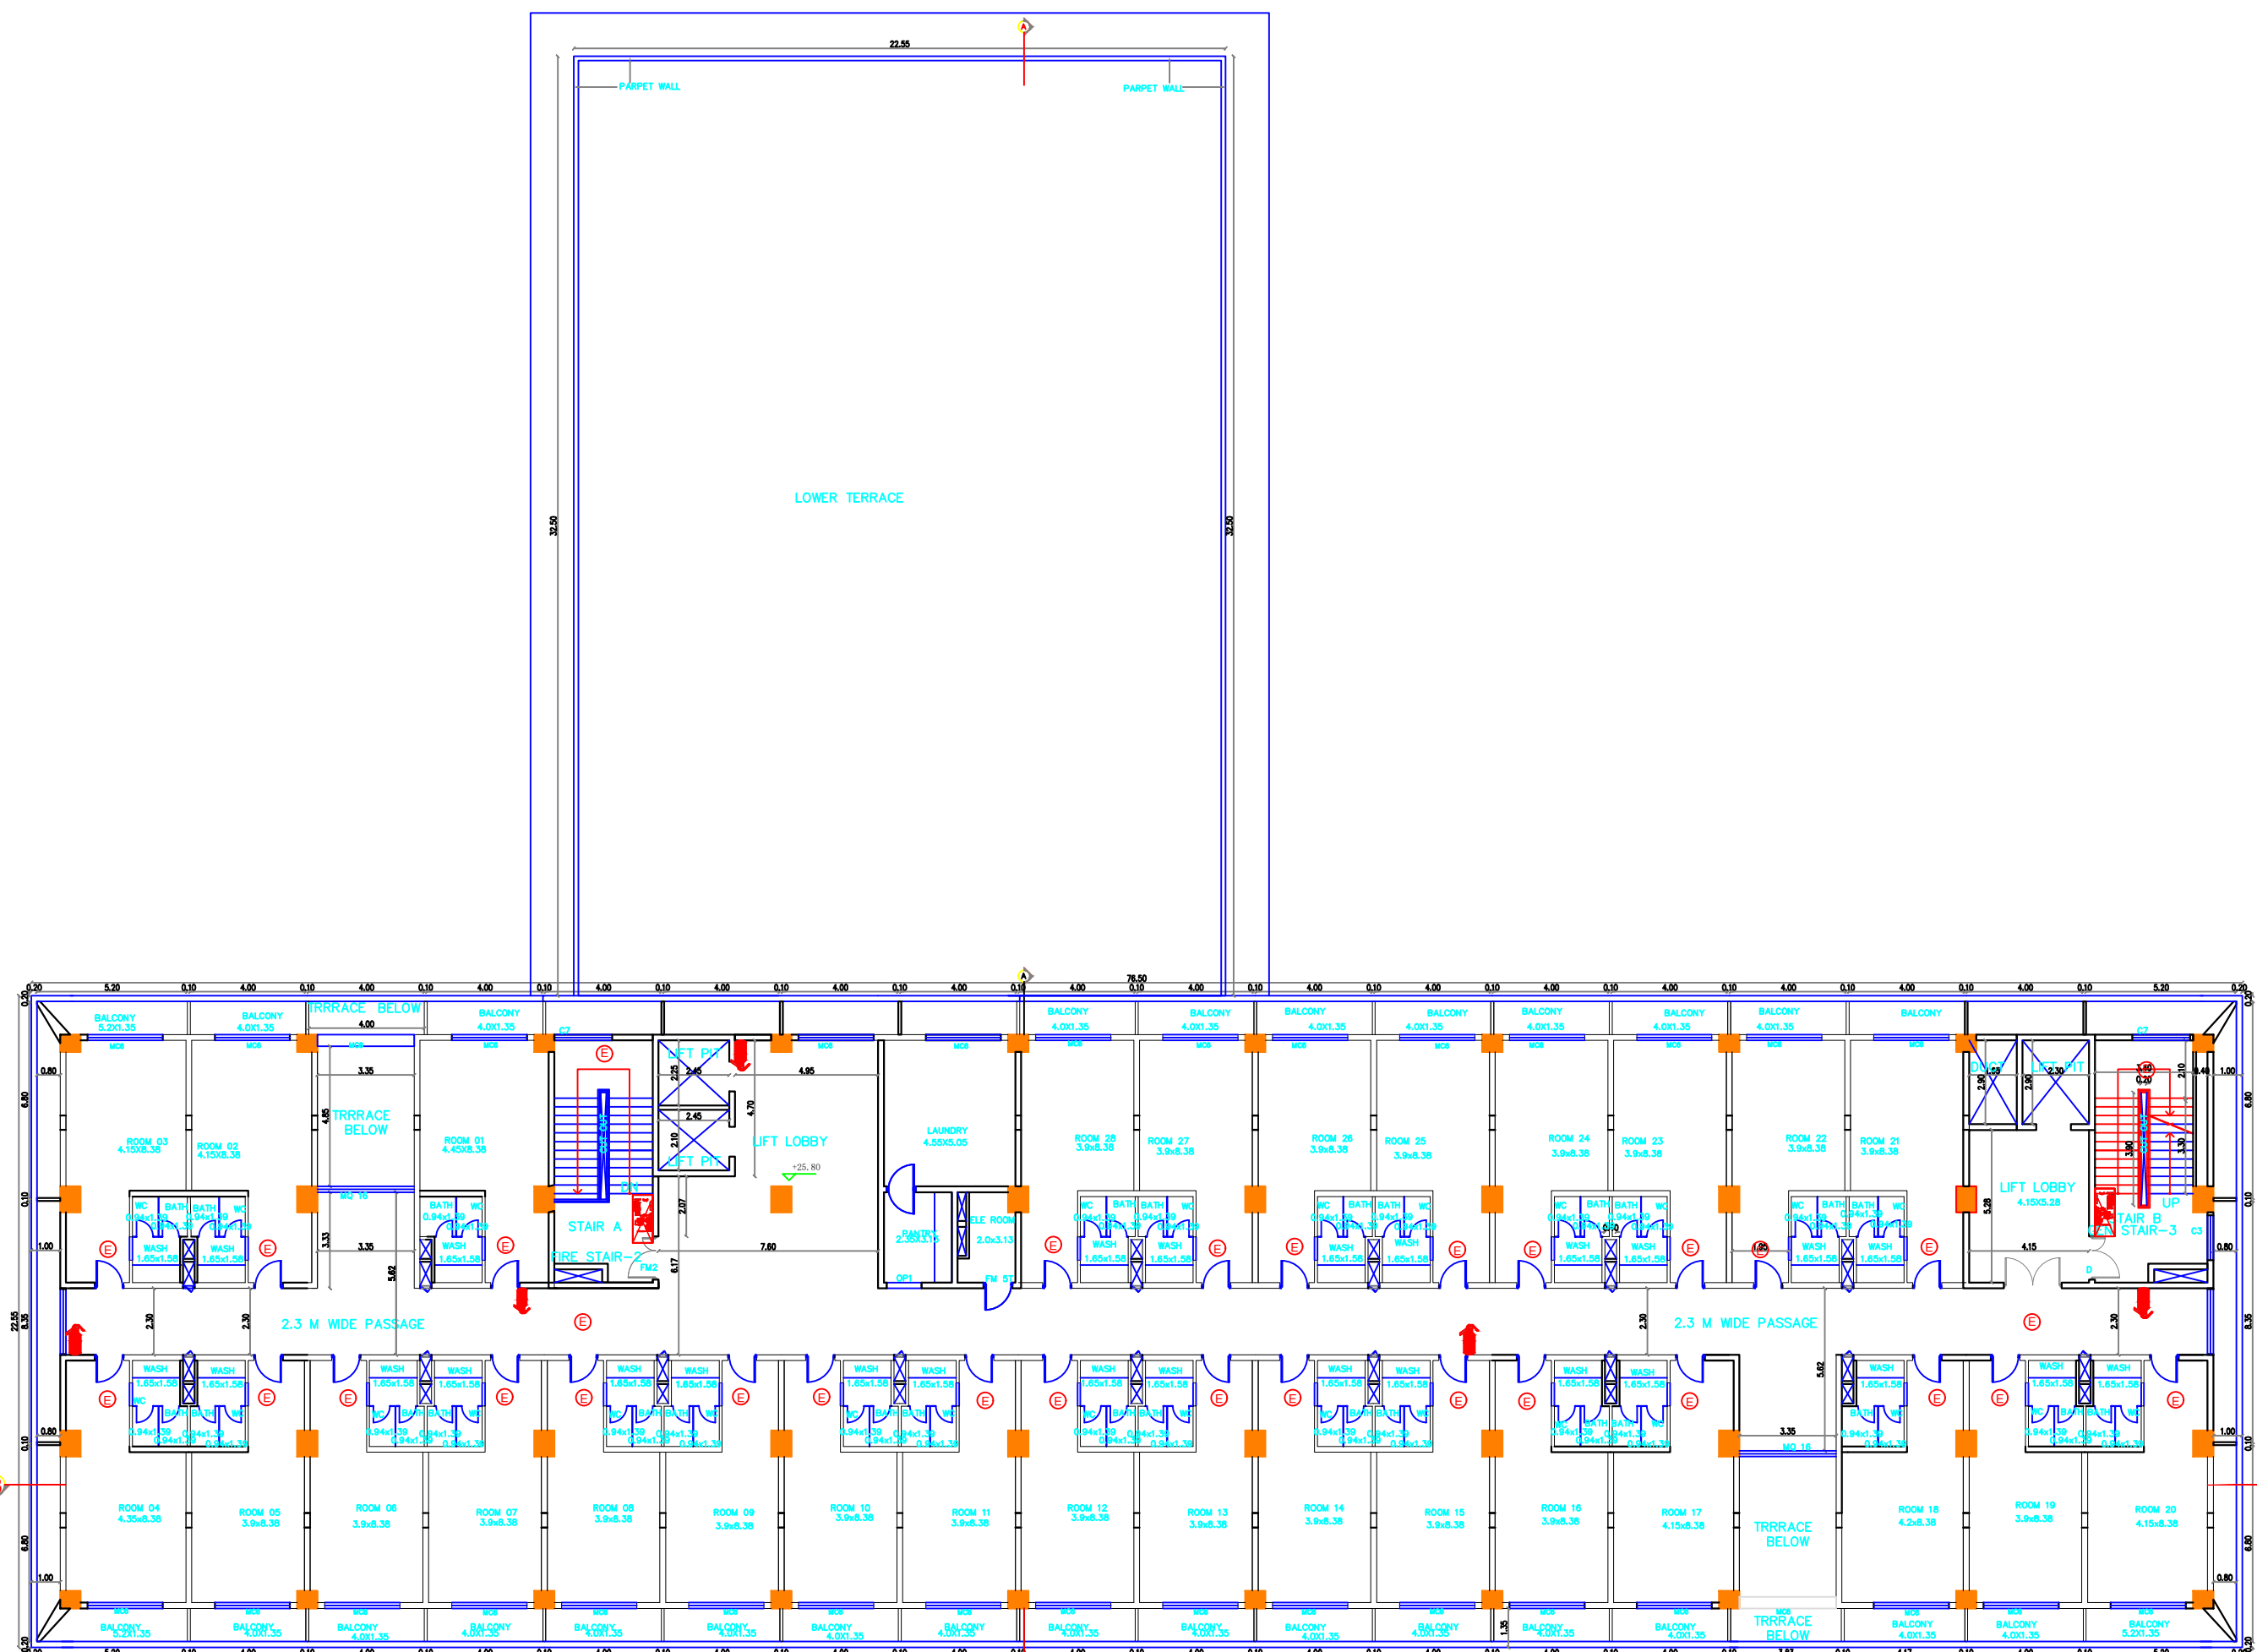 

BLOCK-9 SEVENTH FLOOR PLAN

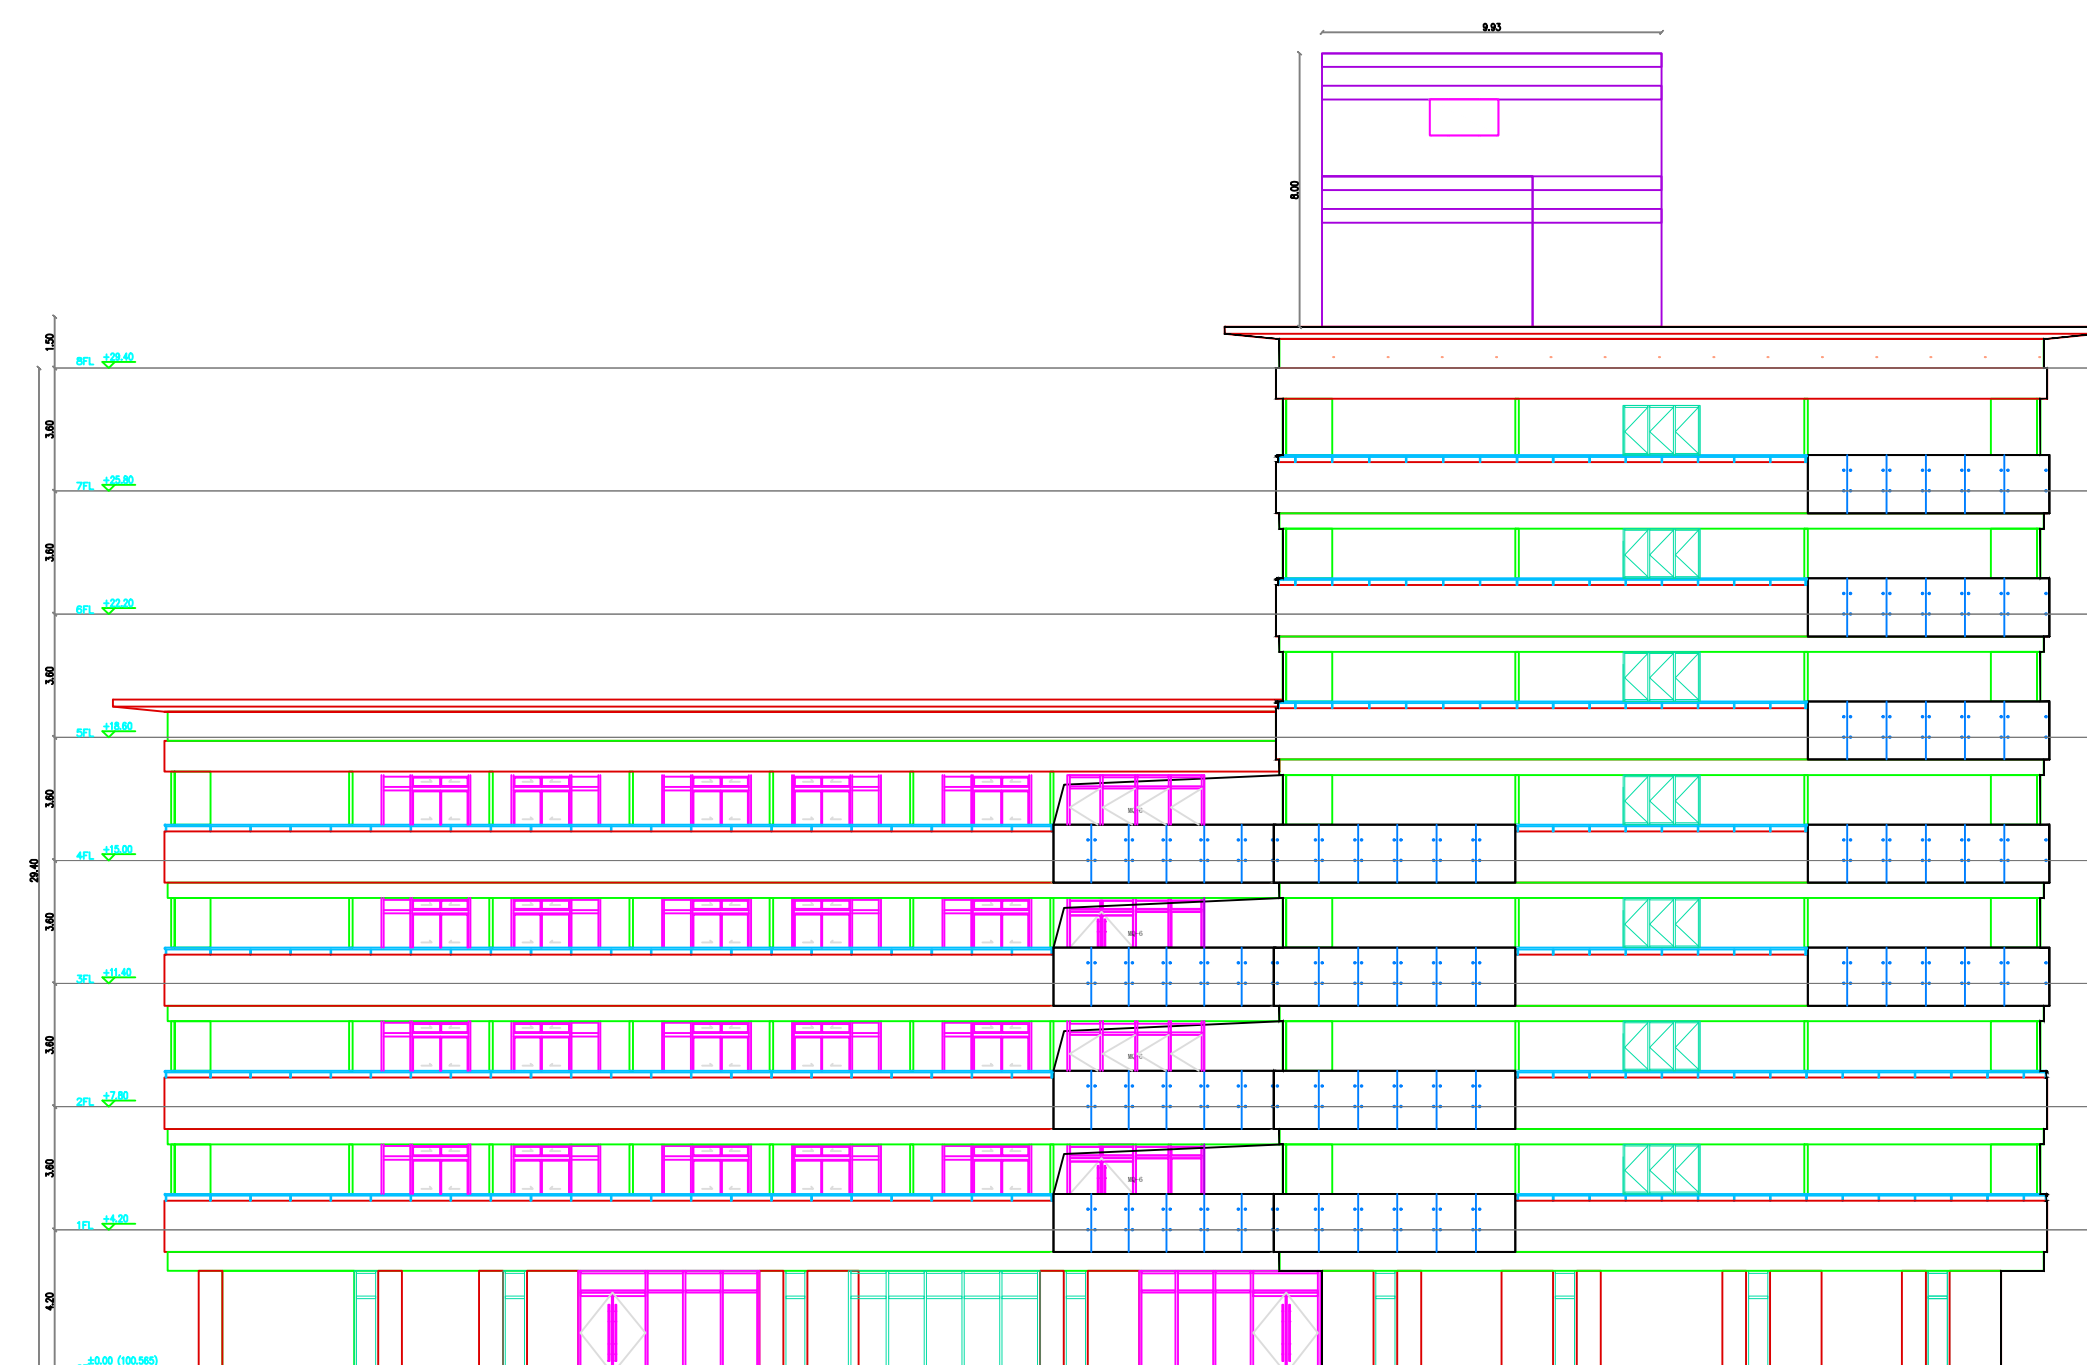

LEFT SIDE ELEVATION

SCHEDULE OF OPENINGS

Fire fighting door	FM1	2,200.25
Fire fighting door	FM2	1,500.25
Fire fighting door	FM3a	1,500.25
Fire fighting door	FM3b	1,500.25
Fire fighting door	FM3a	2,000.25
Fire fighting door	FM4	1,500.25
Fire fighting door	FM-1	2,000.25
Galvanizing Stainless steel Fire fighting door With Polyvinylidene fluoride coating	FM-F1	4,001.15
Galvanizing Stainless steel Fire fighting door With Polyvinylidene fluoride coating	FM-F2	3,781.15
Galvanizing Stainless steel Fire fighting door With Polyvinylidene fluoride coating	M1	2,000.25
Baked painted glass door	M2	2,000.12
Galvanizing fire wood door	M3	1,000.25
Galvanizing fire wood door	M4	2,000.25
Metal frame honey comb core door with Polyvinylidene fluoride coating	M5	1,003.10
Metal frame honey comb core door with Polyvinylidene fluoride coating	M6	1,000.25
Metal frame honey comb core door with Polyvinylidene fluoride coating	M6a	9,900.25
Galvanizing fire wood door	M7	1,600.25
Stainless steel frame with Polyvinylidene fluoride coating	MC-1	18,200.25
Stainless steel frame with Polyvinylidene fluoride coating	MC-2	2,000.25
Stainless steel frame with Polyvinylidene fluoride coating glass door	MC-3	3,003.00
Stainless steel frame with Polyvinylidene fluoride coating glass door	MC-4	3,603.00
Stainless steel frame with Polyvinylidene fluoride coating glass door	MC-5	1,003.00
Aluminum Polyvinylidene fluoride coating tempered glass door	MC-6	2,000.25
Aluminum Polyvinylidene fluoride coating tempered glass door	MC-7	1,702.50
Aluminum with Polyvinylidene Fluoride Coating curtain wall window	MC-W1	0.793.00
Aluminum with Polyvinylidene Fluoride Coating curtain wall window	MC-2	2,833.00
Aluminum with Polyvinylidene Fluoride Coating curtain wall window	MC-3	5,303.00
Aluminum with Polyvinylidene Fluoride Coating curtain wall window	MC-4	2,253.00
Aluminum with Polyvinylidene Fluoride Coating curtain wall window	MC-4a	2,003.00
Aluminum with Polyvinylidene Fluoride Coating curtain wall window	MC-5	4,003.00
Aluminum with Polyvinylidene Fluoride Coating curtain wall window	MC-6	4,003.00
Aluminum with Polyvinylidene Fluoride Coating curtain wall window	MC-7	5,303.00
Aluminum with Polyvinylidene Fluoride Coating curtain wall window	MC-8	3,553.00
Aluminum with Polyvinylidene Fluoride Coating curtain wall window	MC-9	2,833.00
Aluminum with Polyvinylidene Fluoride Coating curtain wall window	MC-10	5,336.50
Aluminum with Polyvinylidene Fluoride Coating curtain wall window	MC-11	0.793.50
Aluminum with Polyvinylidene Fluoride Coating curtain wall window	MC-13	1,893.00
Aluminum with Polyvinylidene Fluoride Coating curtain wall window	MC-14	1,603.00
Aluminum with Polyvinylidene Fluoride Coating curtain wall window	MC-15	3,306.10
Aluminum with Polyvinylidene Fluoride Coating curtain wall window	MC-16	3,386.50
Aluminum with Polyvinylidene Fluoride Coating curtain wall window	MC-17	6,002.50
Aluminum with Polyvinylidene Fluoride Coating curtain wall window	MC-18	6,002.50
Aluminum with Polyvinylidene Fluoride Coating curtain wall window	C-1	2,251.85
Aluminum with Polyvinylidene Fluoride Coating window	C-2	2,001.85
Aluminum with Polyvinylidene Fluoride Coating window	C-3	1,551.85
Aluminum with Polyvinylidene Fluoride Coating window	C-4	6,893.00
Aluminum with Polyvinylidene Fluoride Coating window	C-5	3,603.00
Aluminum with Polyvinylidene Fluoride Coating window	C-6	4,000.75
Aluminum with Polyvinylidene Fluoride Coating window	C-7	2,000.60
Aluminum with Polyvinylidene Fluoride Coating window	C-7a	1,600.60
Aluminum with Polyvinylidene Fluoride Coating window/Louver	CL-1	1,551.85
Aluminum with Polyvinylidene Fluoride Coating window/Louver	CL-2	1,001.50
Aluminum with Polyvinylidene Fluoride Coating window/Louver	CL-3	2,001.50

C:\Users\WIN9501\Documents\...				
		Area Data		
Description	FBI Area (\$/sq.m)		Non FBI Area (\$/sq.m)	
				Total (\$/sq.m)
B20.1	Insured	110.38	238.1	2688.56
	Annual Fair	2655.92	0.1	2633.34
	First Year	181.1		2361.16
	Second Year	234.3		2336.34
	Third Year	234.6		2339.65
	Fourth Year	221.9		2331.16
	Fifth Year	232.7		1736.65
	Sixth Year	64.1		1664.76
	Seventh Year	212.1		2012.54
	Eighth Year	28.1		2001.1
Median		54.2	794.4	
	13730.26	2675.31	20263.0	

NOTE

COLOR INDEX

PROPOSED		ROAD	
EXISTING		BOUNDARY	

NAME OF THE PROJECT:
PROPOSED CONSTRUCTION OF DORMITORY BUILDINGS FOR M/S DELTA ELECTRONICS INDIA PVT. LTD AT PLOT NO. 3, SIPCOT INDUSTRIAL PARK, KURUBARAPALLI – 635115, COMPRISED OF S.NO.16/182B (PART) & 16/3 (PART), KURUBARAPALLI VILLAGE, KRISHNAGIRI TALUK, KRISHNAGIRI DISTRICT.

	SCALE: 1:200	DRAWING TITLE: BLOCK 9 (RS) TERRACE FLOOR PLAN, ELEVATION, SECTION
	DATE:	
ISSUED FOR ☐ SCHEME	☐ TENDER	☐ INFORMATION ☐ APPROVAL ☐ CONSTRUCTION

OWNER'S SIGNATURE _____



5. Delta Electronics India Private Limited

M. Vaneij
Authorized Signatory


ARCHITECT

[illegible]


SHEET NO : 18/21

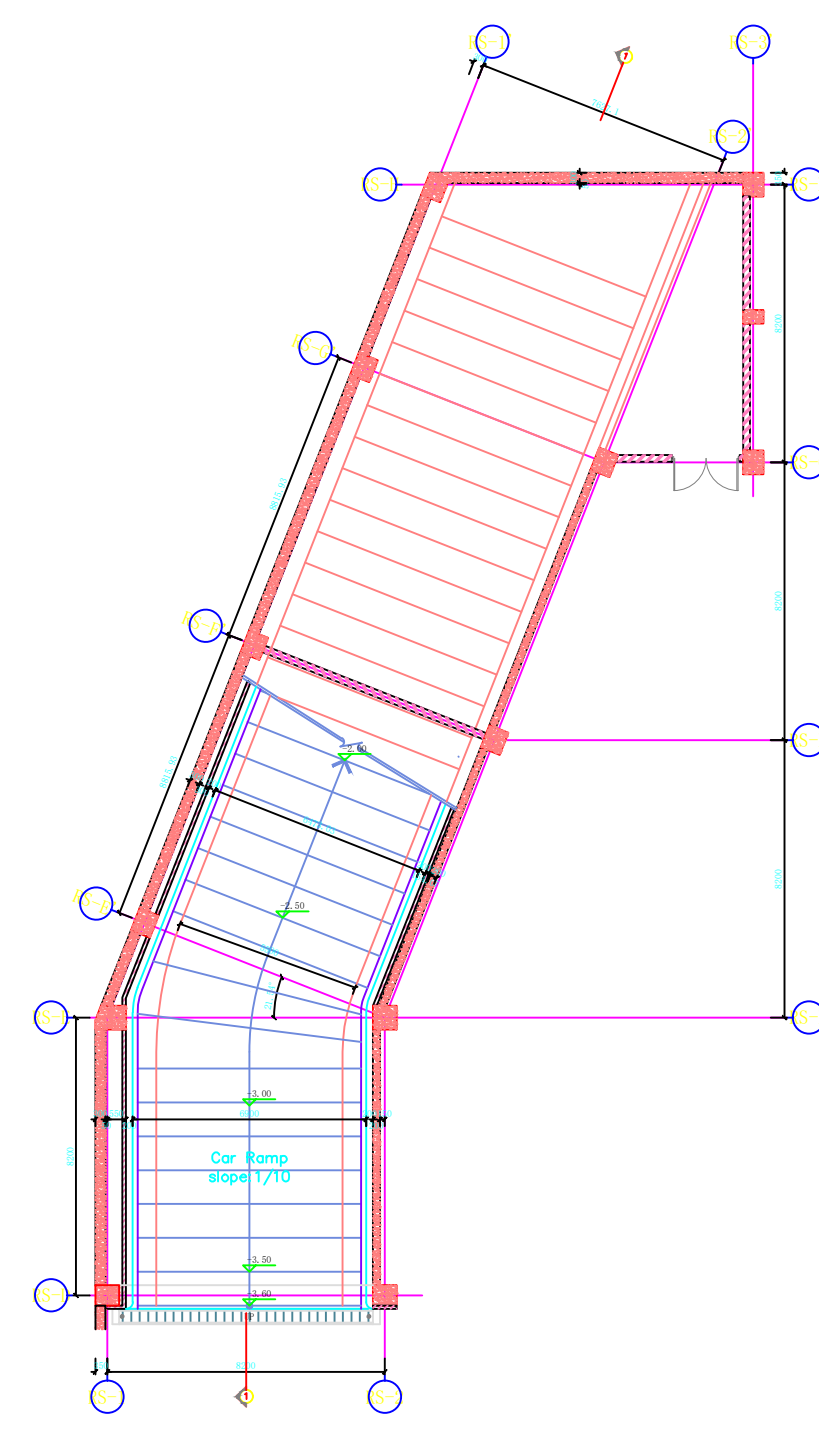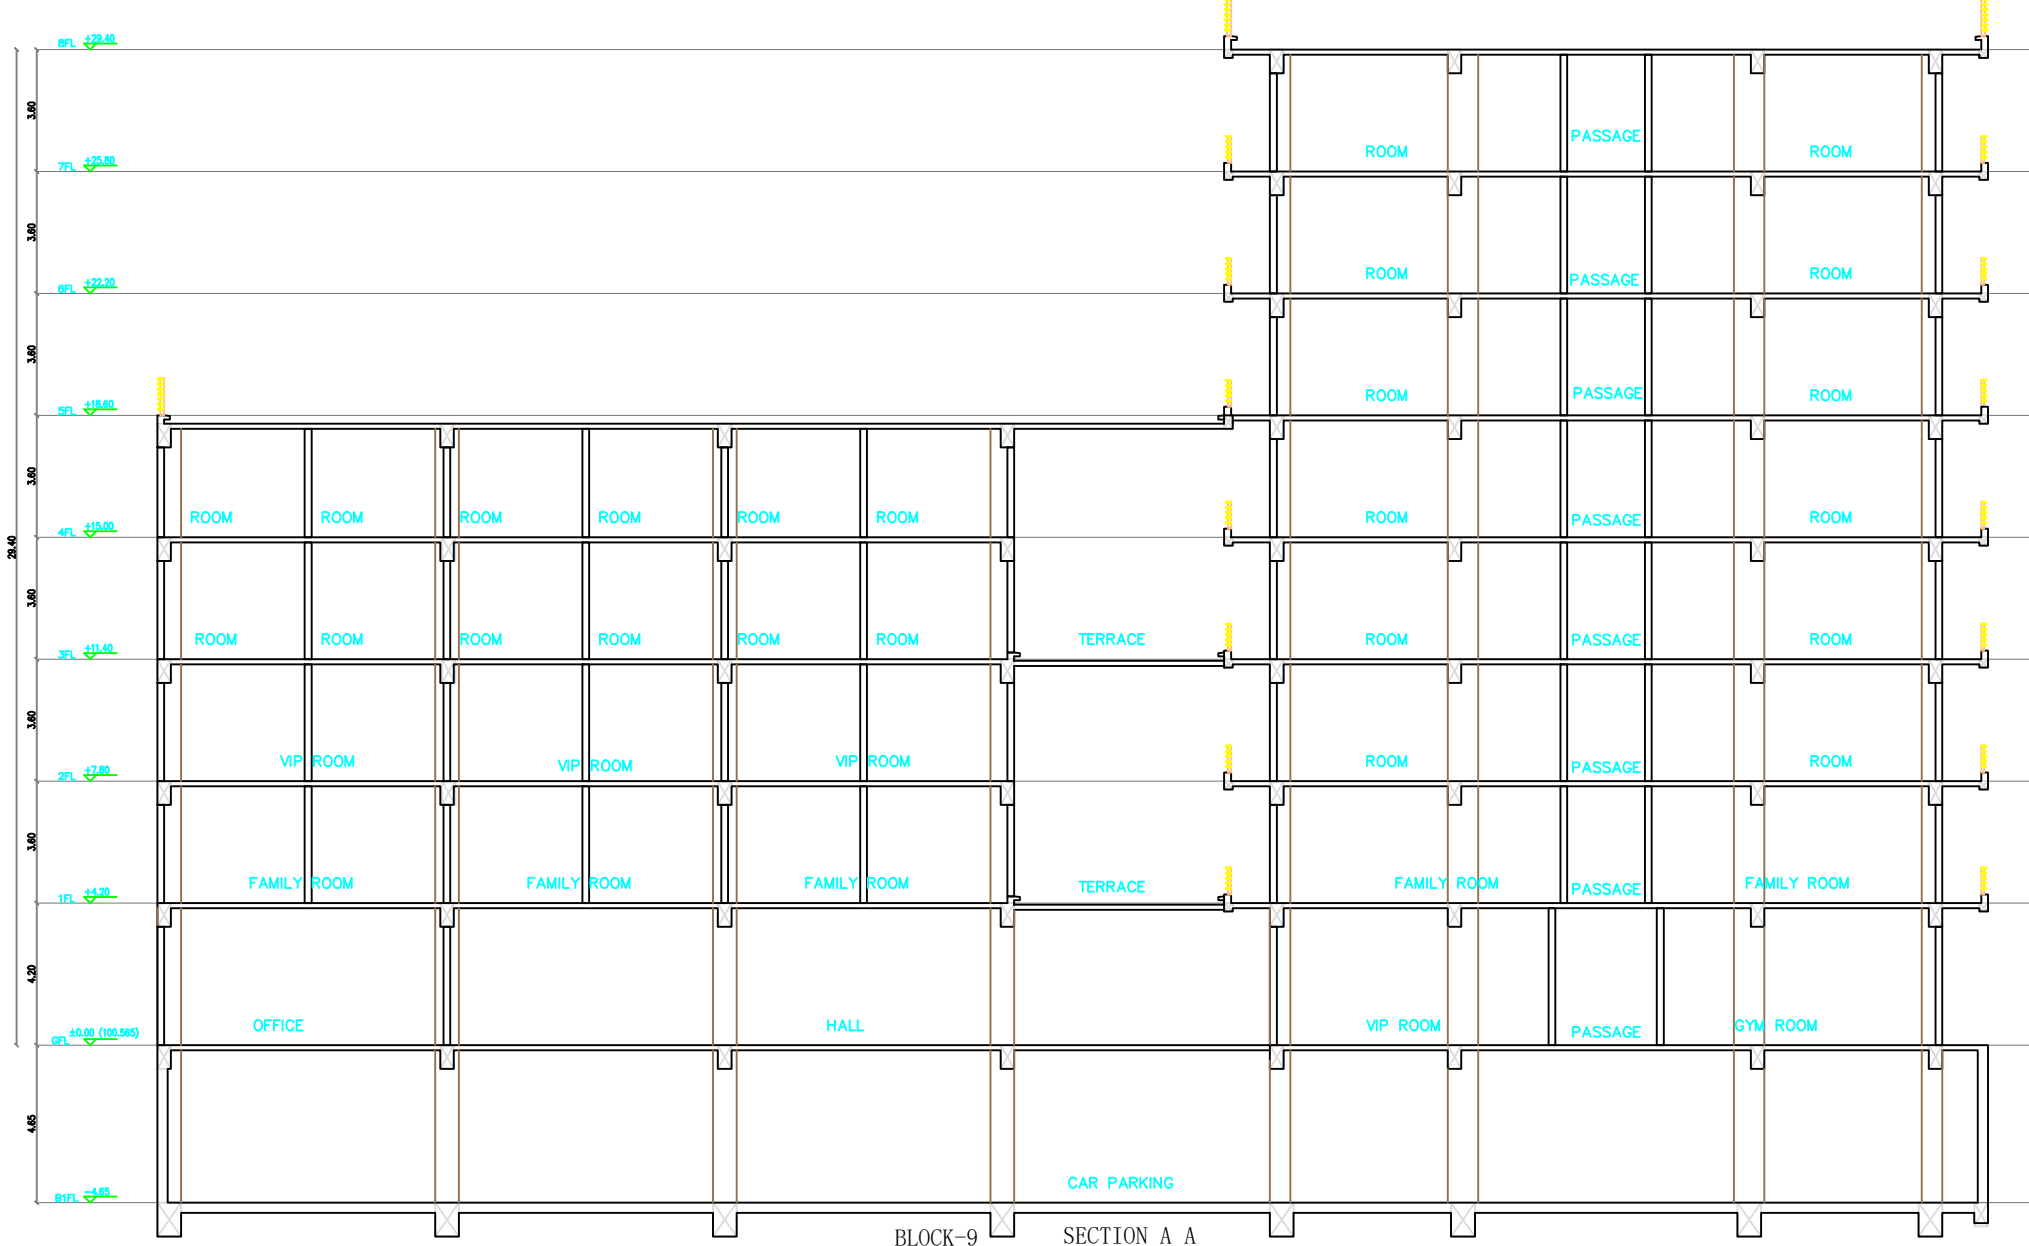




Car Ramp Basement Floor Plan

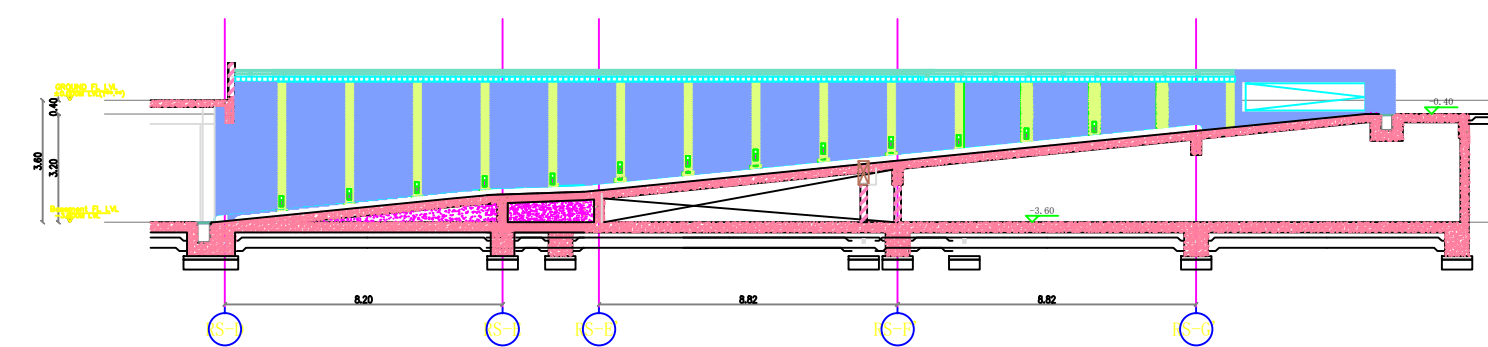


Car Ramp Section(1-1)




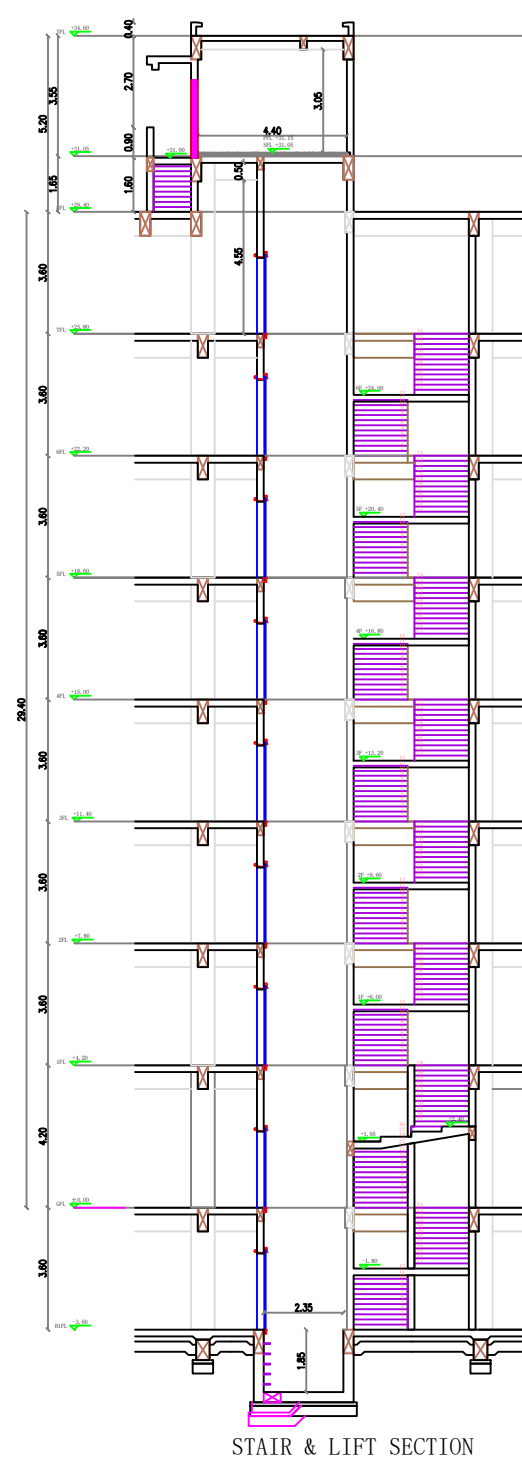


STAIR & LIFT SECTION

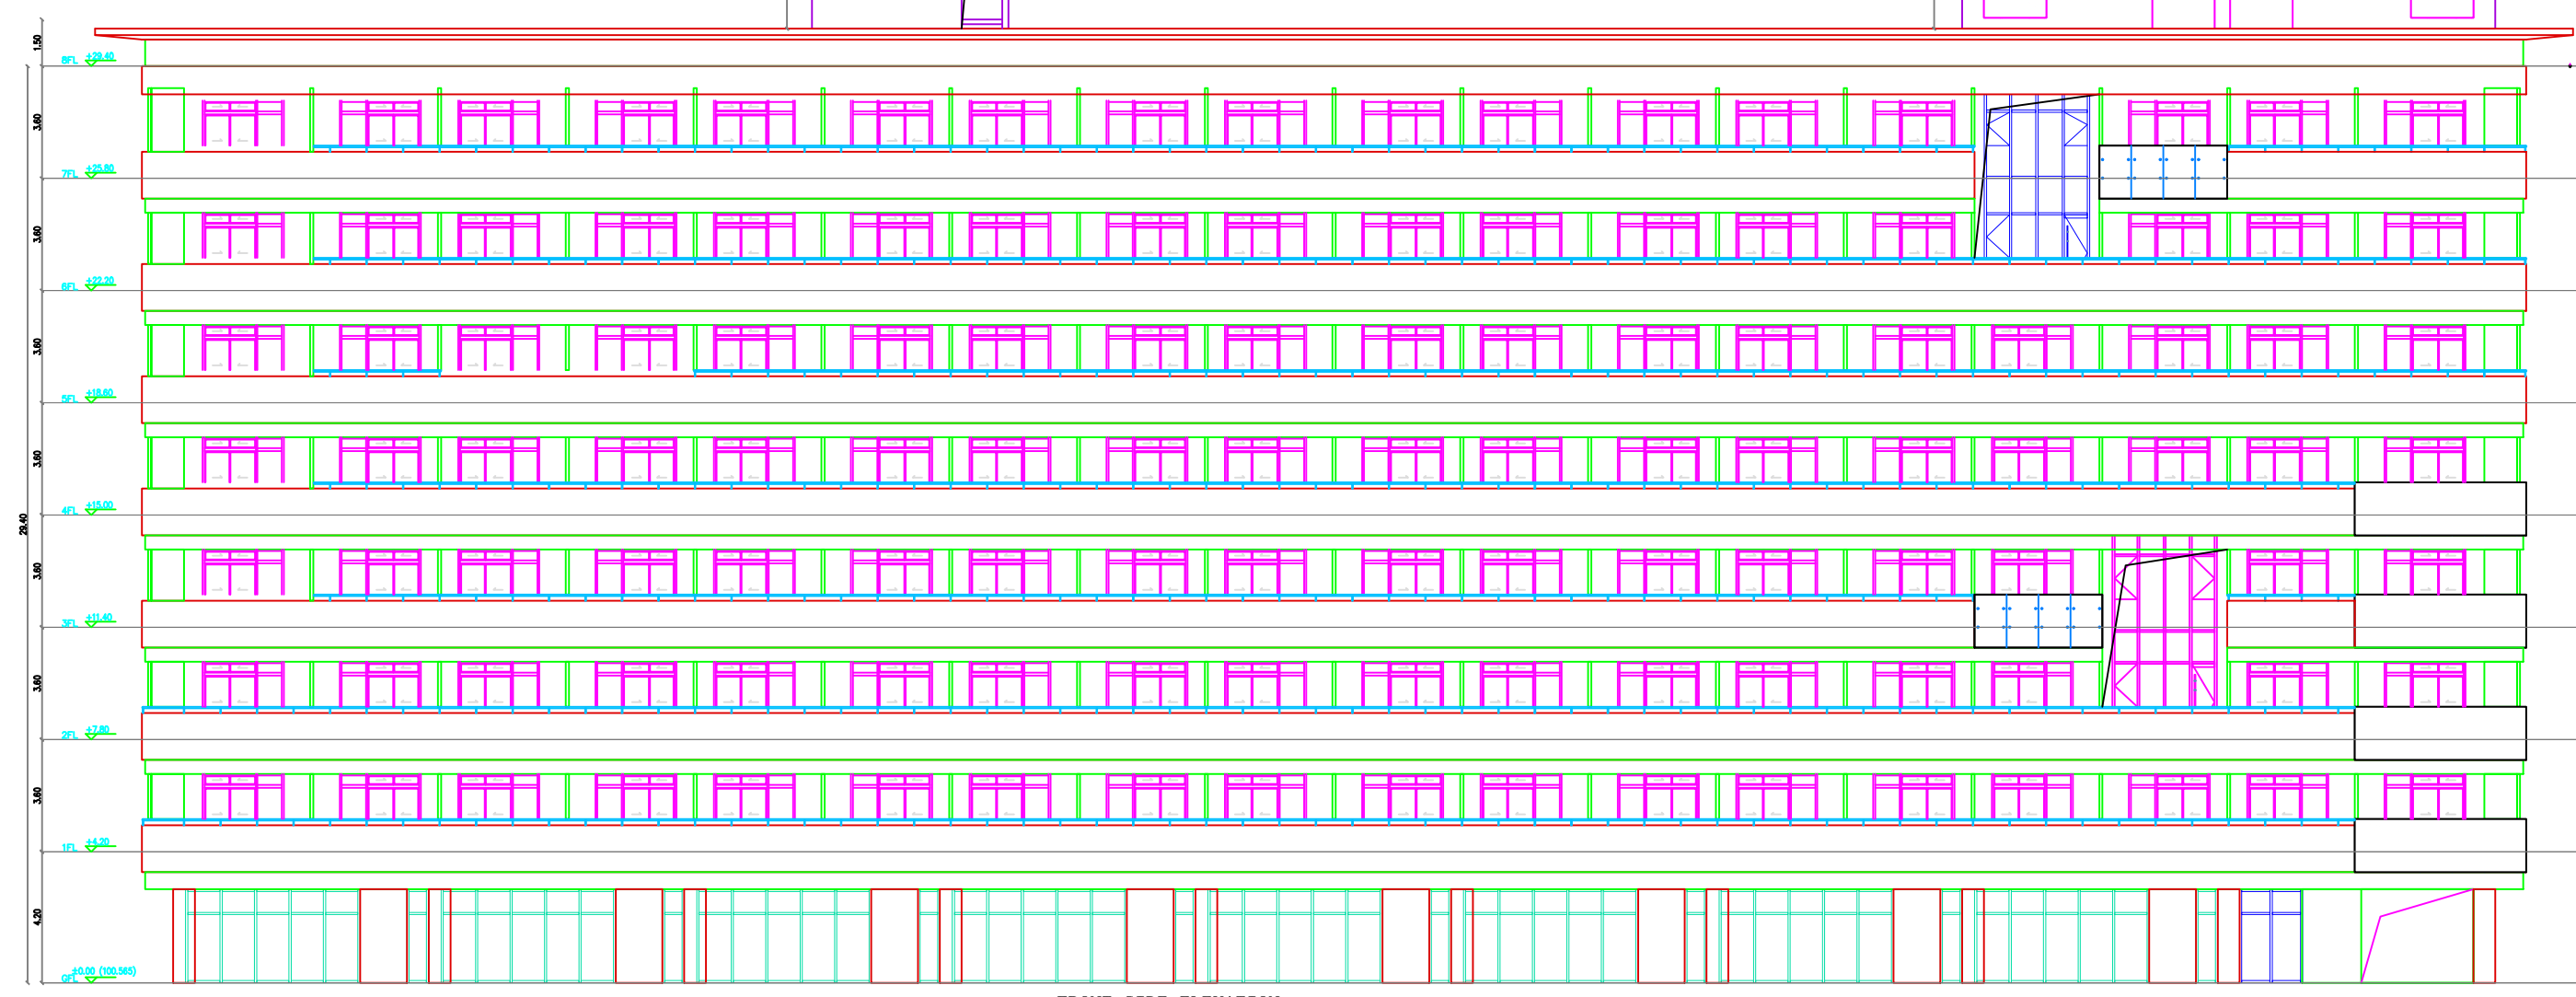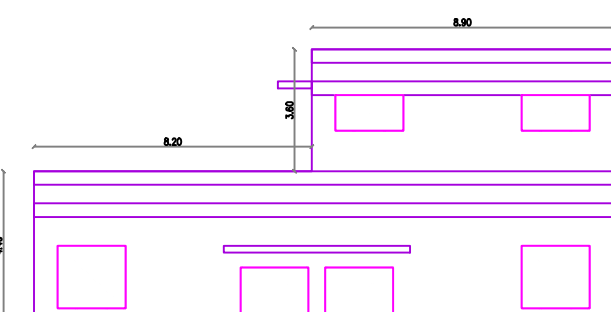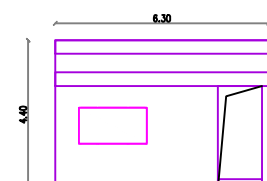

BLOCK-9 FRONT SIDE ELEVATION

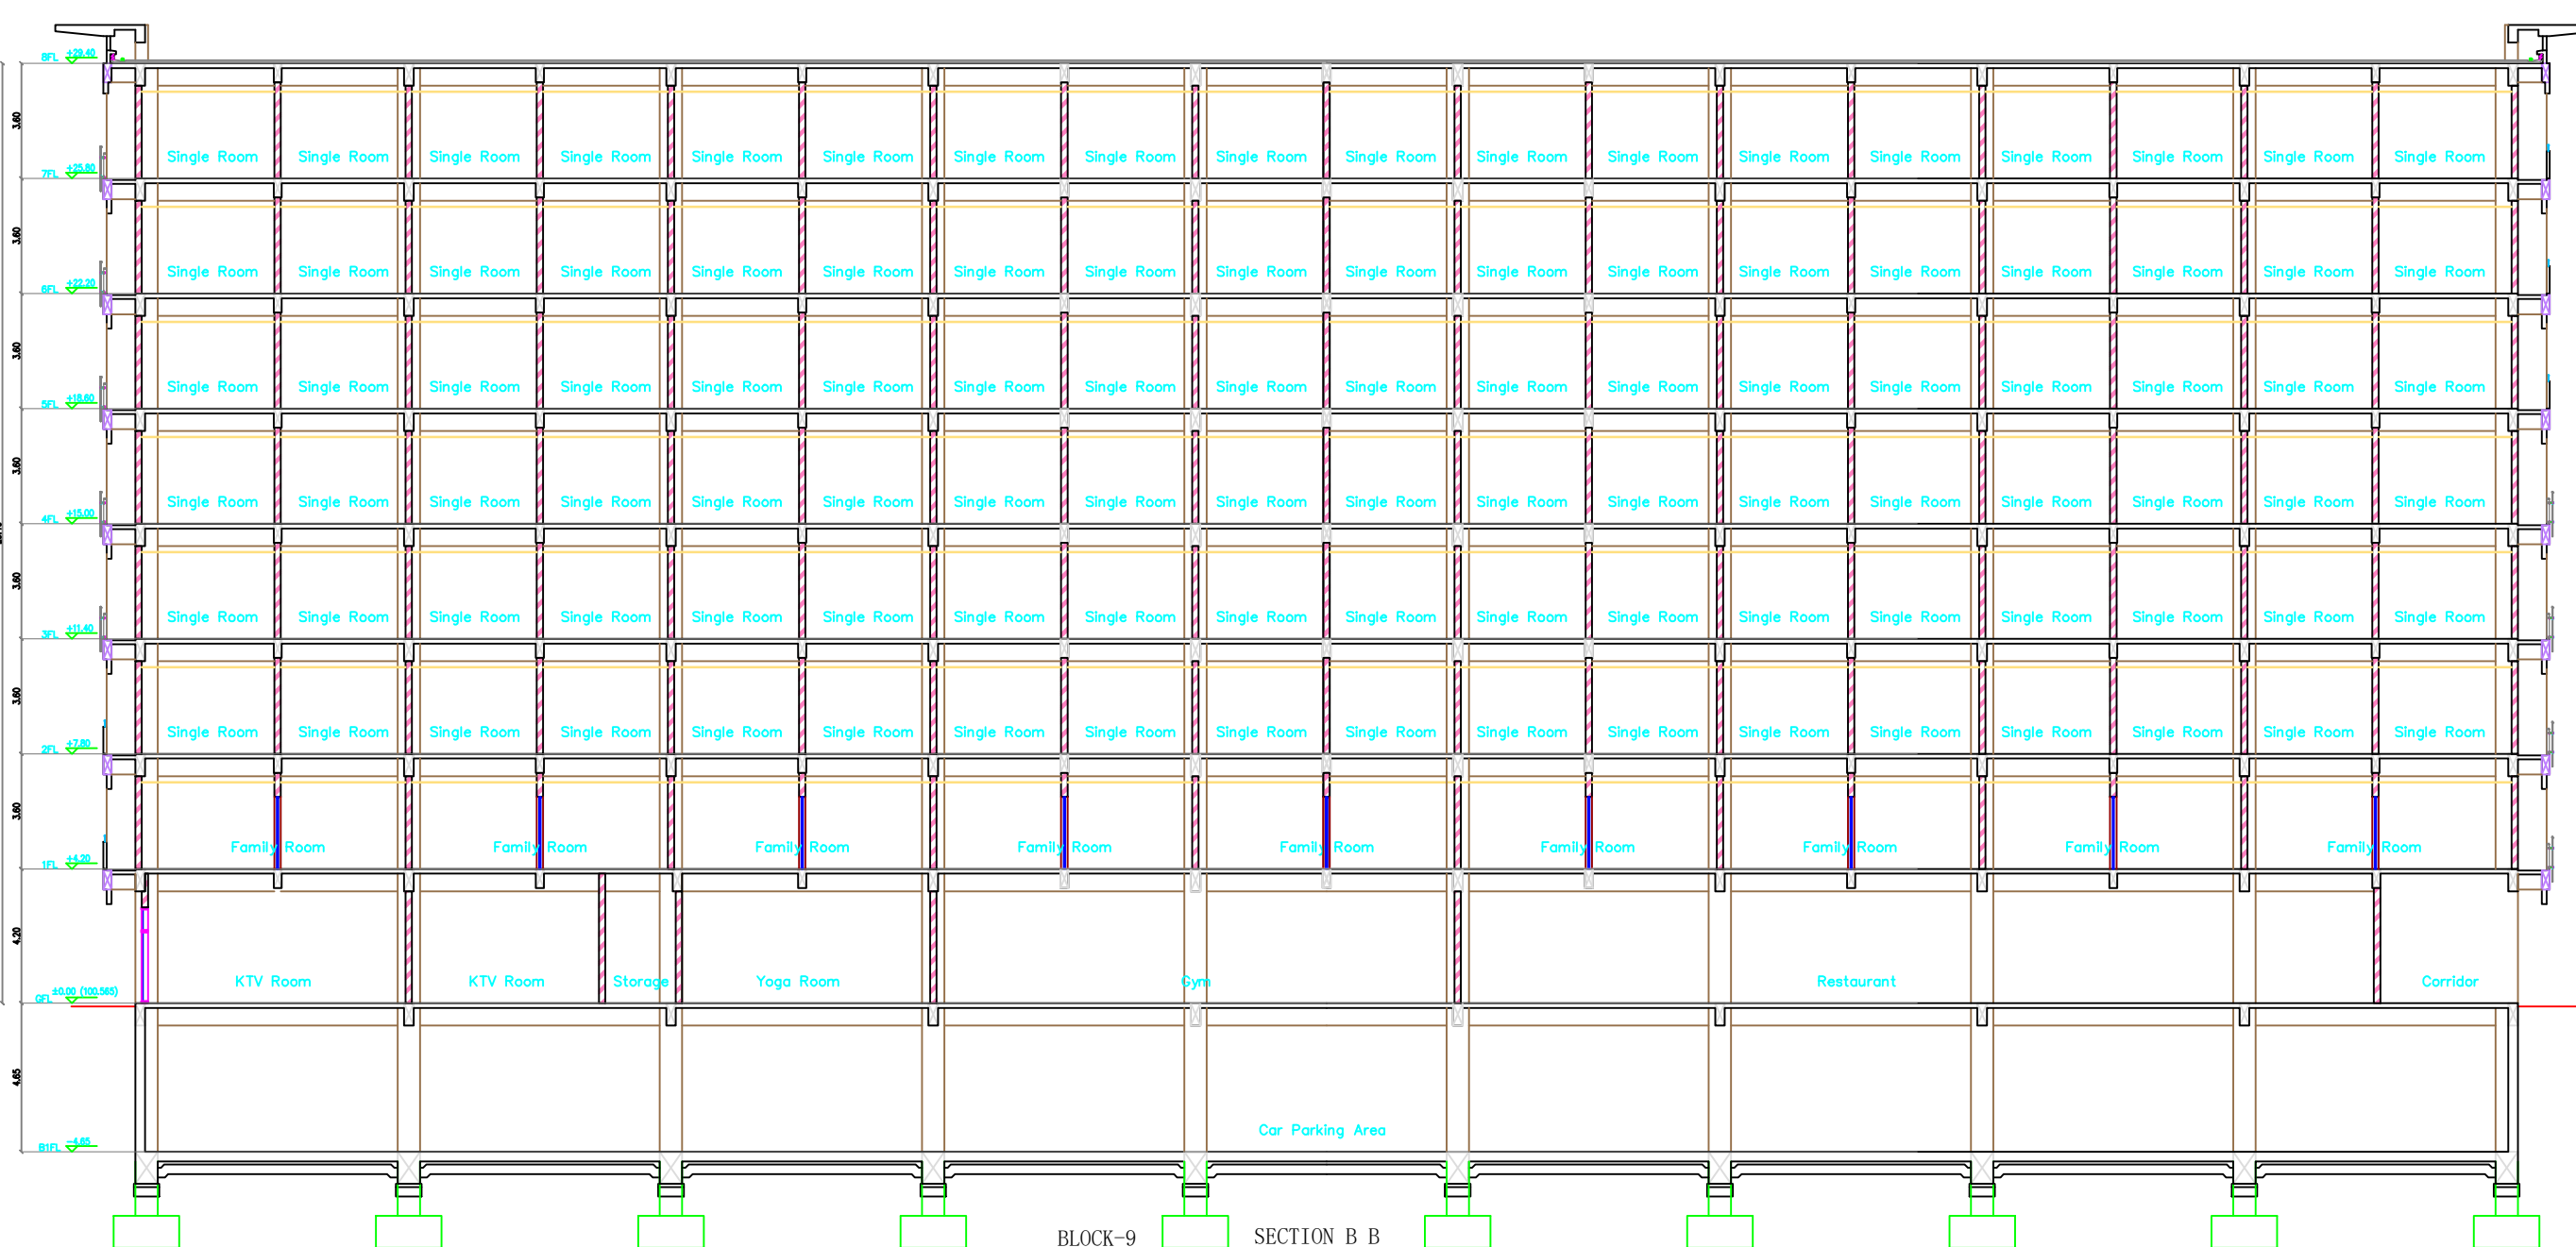BLOCK-9 SECTION B E

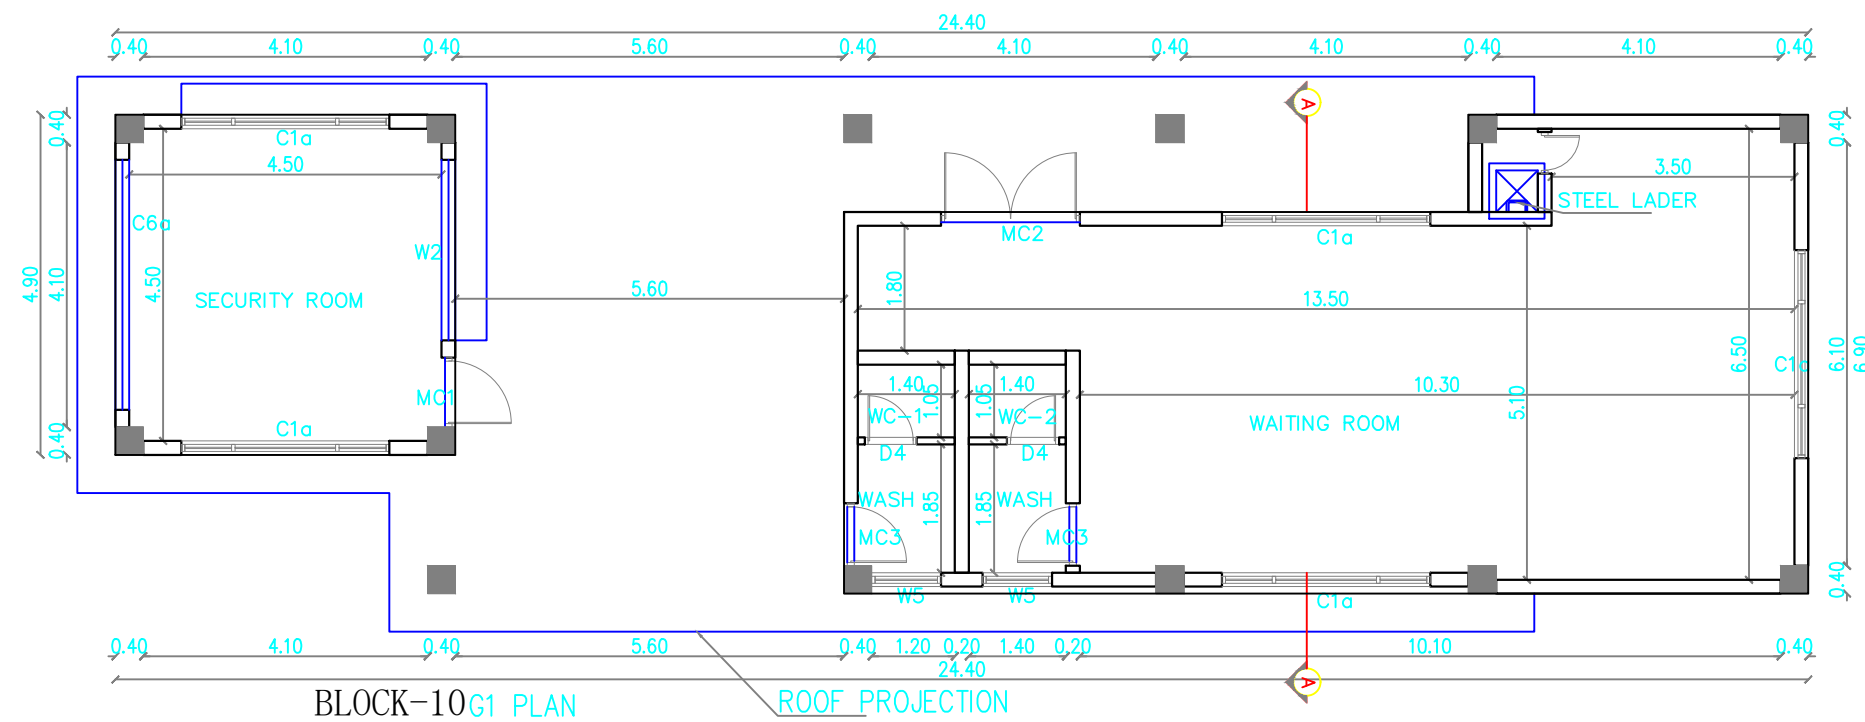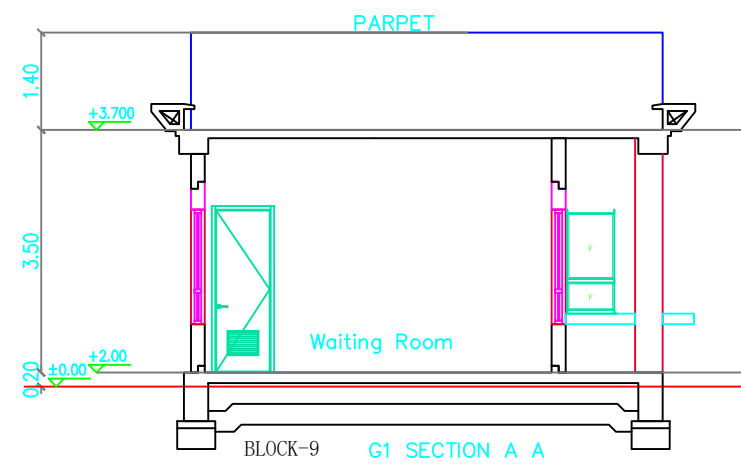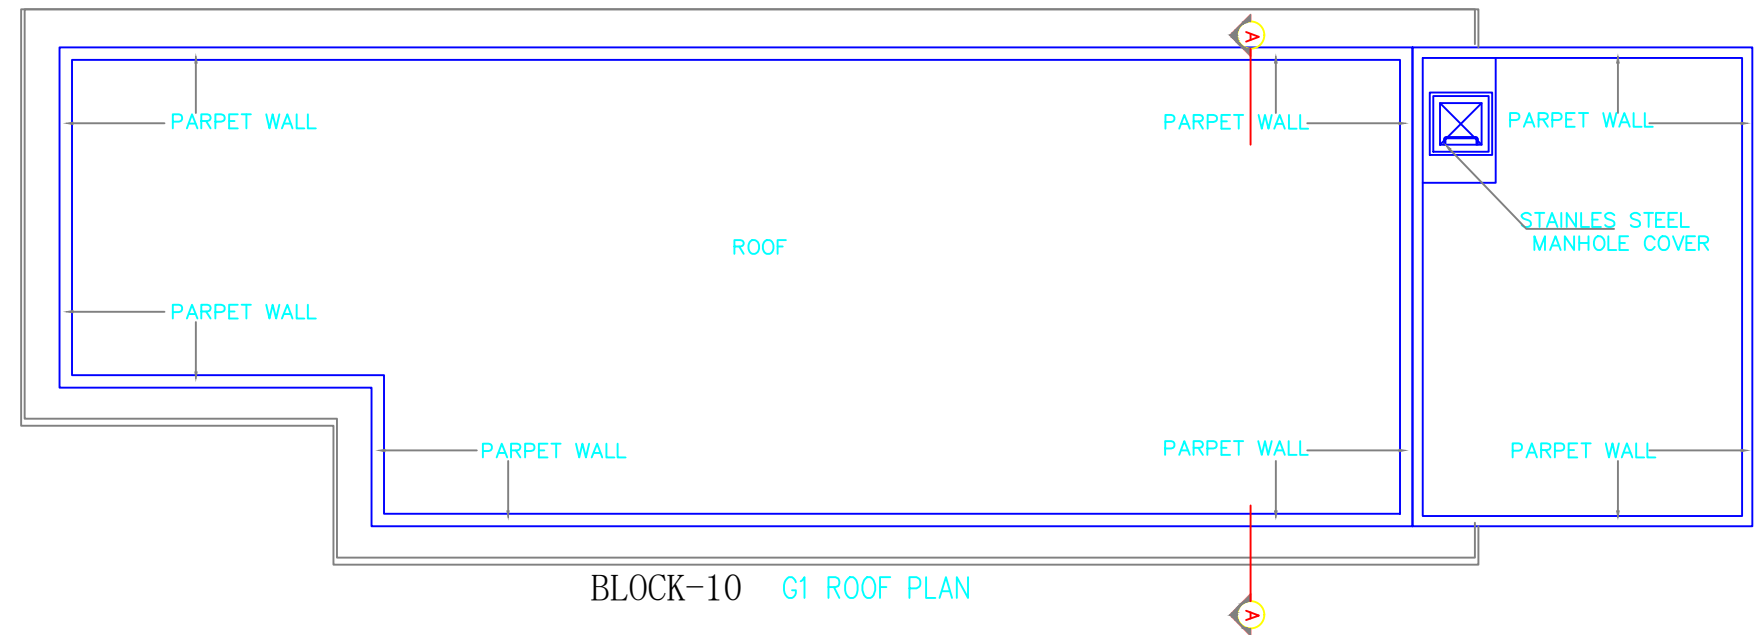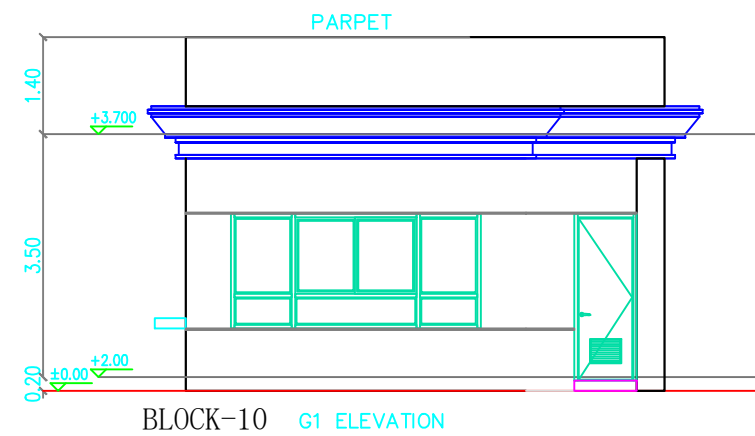

Block 10	186.25	0	186.25
----------	--------	---	--------

NOTE:

COLOR INDEX			
PROPOSED		ROAD	
EXISTING		BOUNDARY	

NAME OF THE PROJECT:
PROPOSED CONSTRUCTION OF DORMITORY
BUILDINGS FOR M/S DELTA ELECTRONICS
INDIA PVT. LTD AT PLOT NO. 3, SIPCOT
INDUSTRIAL PARK, KURUBARAPALLI -
635115, COMPRISED OF S.NO.16/1B2B (PART)
& 16/3 (PART), KURUBARAPALLI VILLAGE,
KRISHNAGIRI TALUK, KRISHNAGIRI DISTRICT.

	SCALE: 1:200	DRAWING TITLE: BLOCK 10 (G1) FLOOR PLANS,ELEVATION, SECTION
	DATE:	

ISSUED FOR ☐ SCHEME ☐ TENDER ☐ INFORMATION ☐ APPROVAL ☐ CONSTRUCTION

OWNER'S SIGNATURE _____

© 2006 The Authors

For Delta Electronics India Private Limited
Authorized Signatory

ARCHITECT

Ex. J. PARVUS, M.D., M.P.H. (Mentor)
 Southwest Fisheries Center (SWFSC)
 2849A, 22nd St., PMB 340
 Seattle, WA 98148-3400, USA
 Tel: 206-835-1155, Fax: 206-835-1156





Ex. A. Saitoh, Ph.D. (Mentor)
 National Center for Genetic Engineering
 and Biotechnology
 1-1-1 Higashi, Tsukuba, Ibaraki 305-8565, Japan
 Tel: 81-298-537-2111, Fax: 81-298-537-2112








BRUNO MAGLI, S.p.A.
 Via Broletto, 10 - 20121 Milano
 Italy
 Tel. 02/57401
 Telex 320510
 Fax 02/574011

deSign quest

STUDIO DI INTERIOR DESIGN
 10121 Milano - Via Broletto, 10
 Tel. 02/57401
 Telex 320510
 Fax 02/574011

SHEET NO :19/21

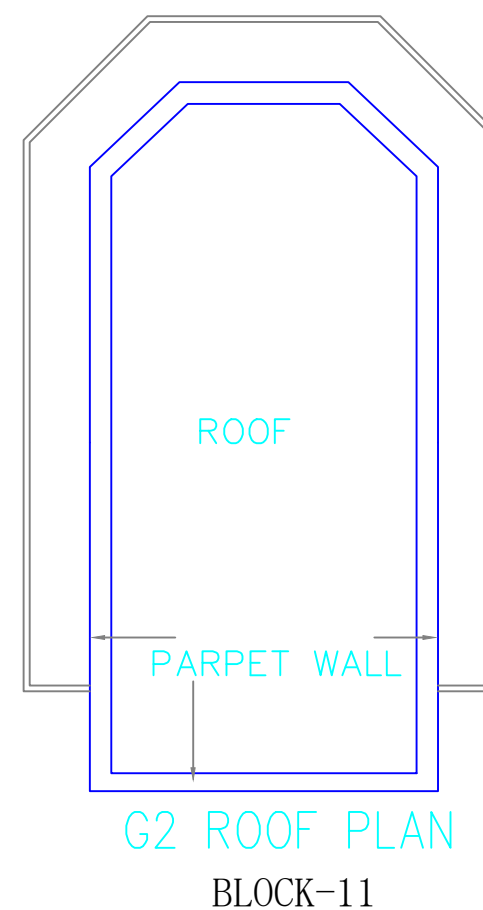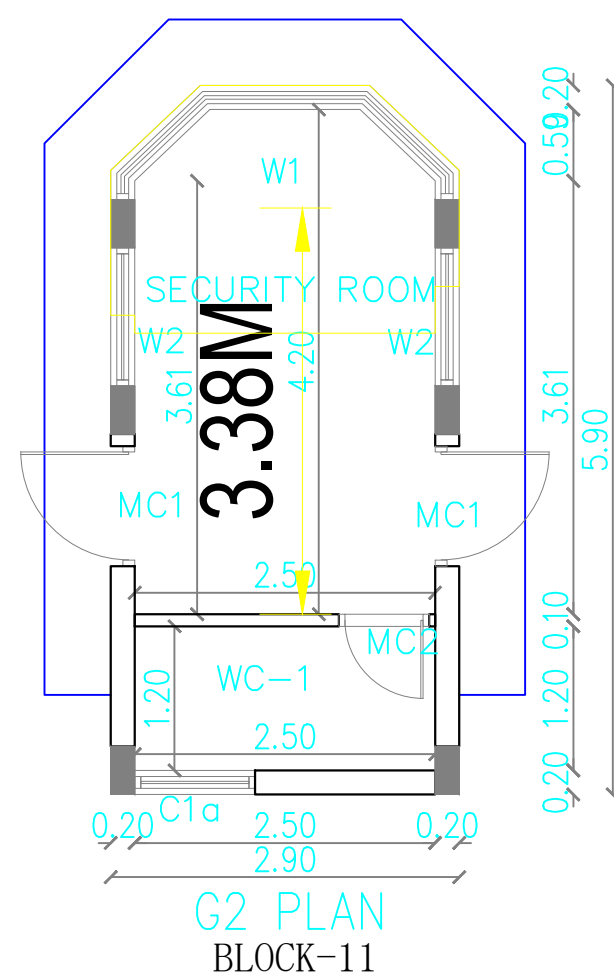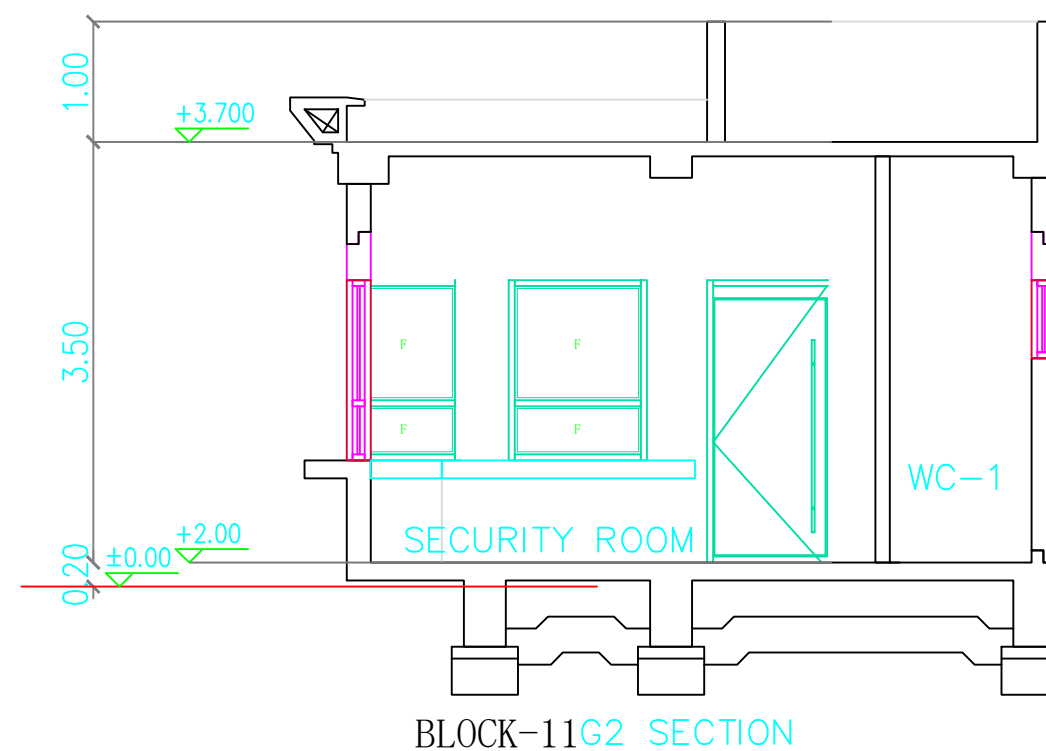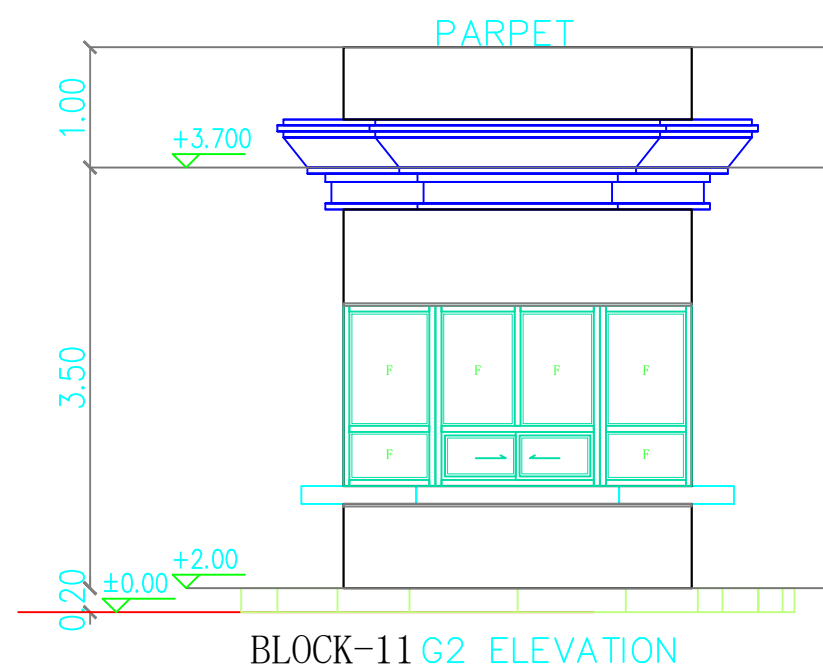[illegible]

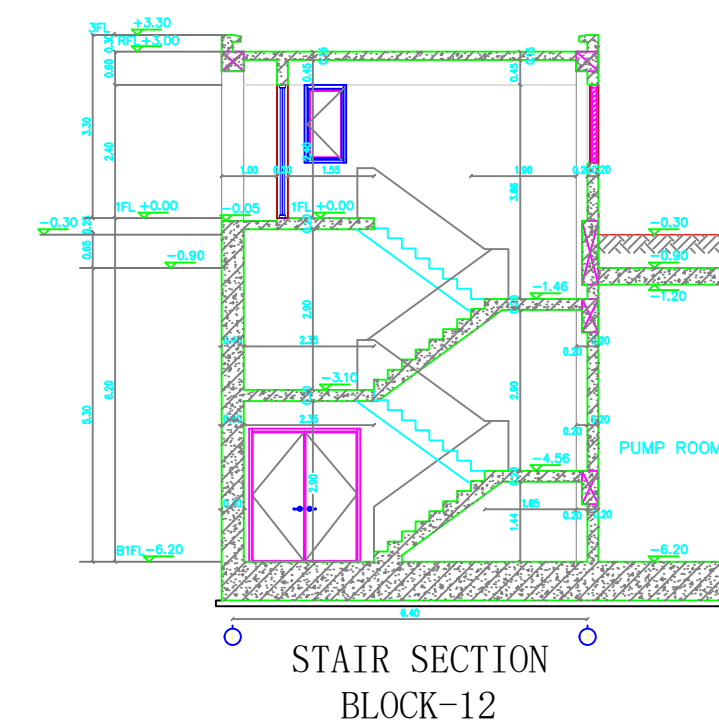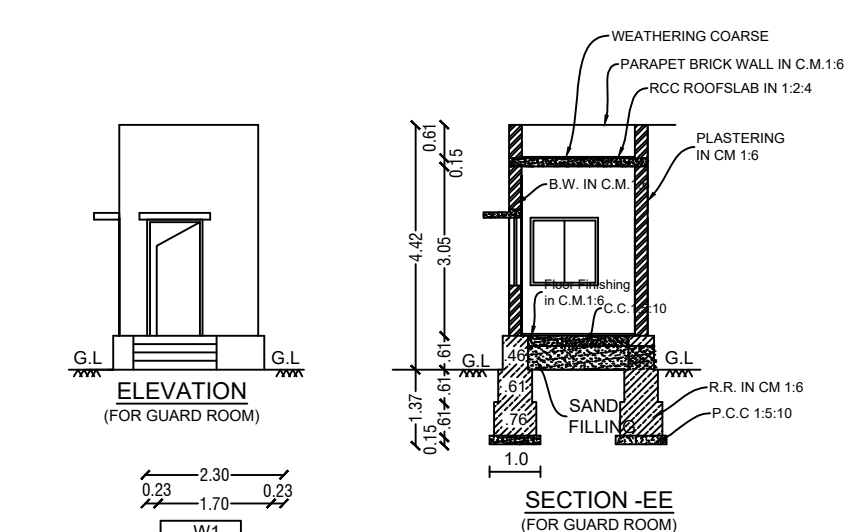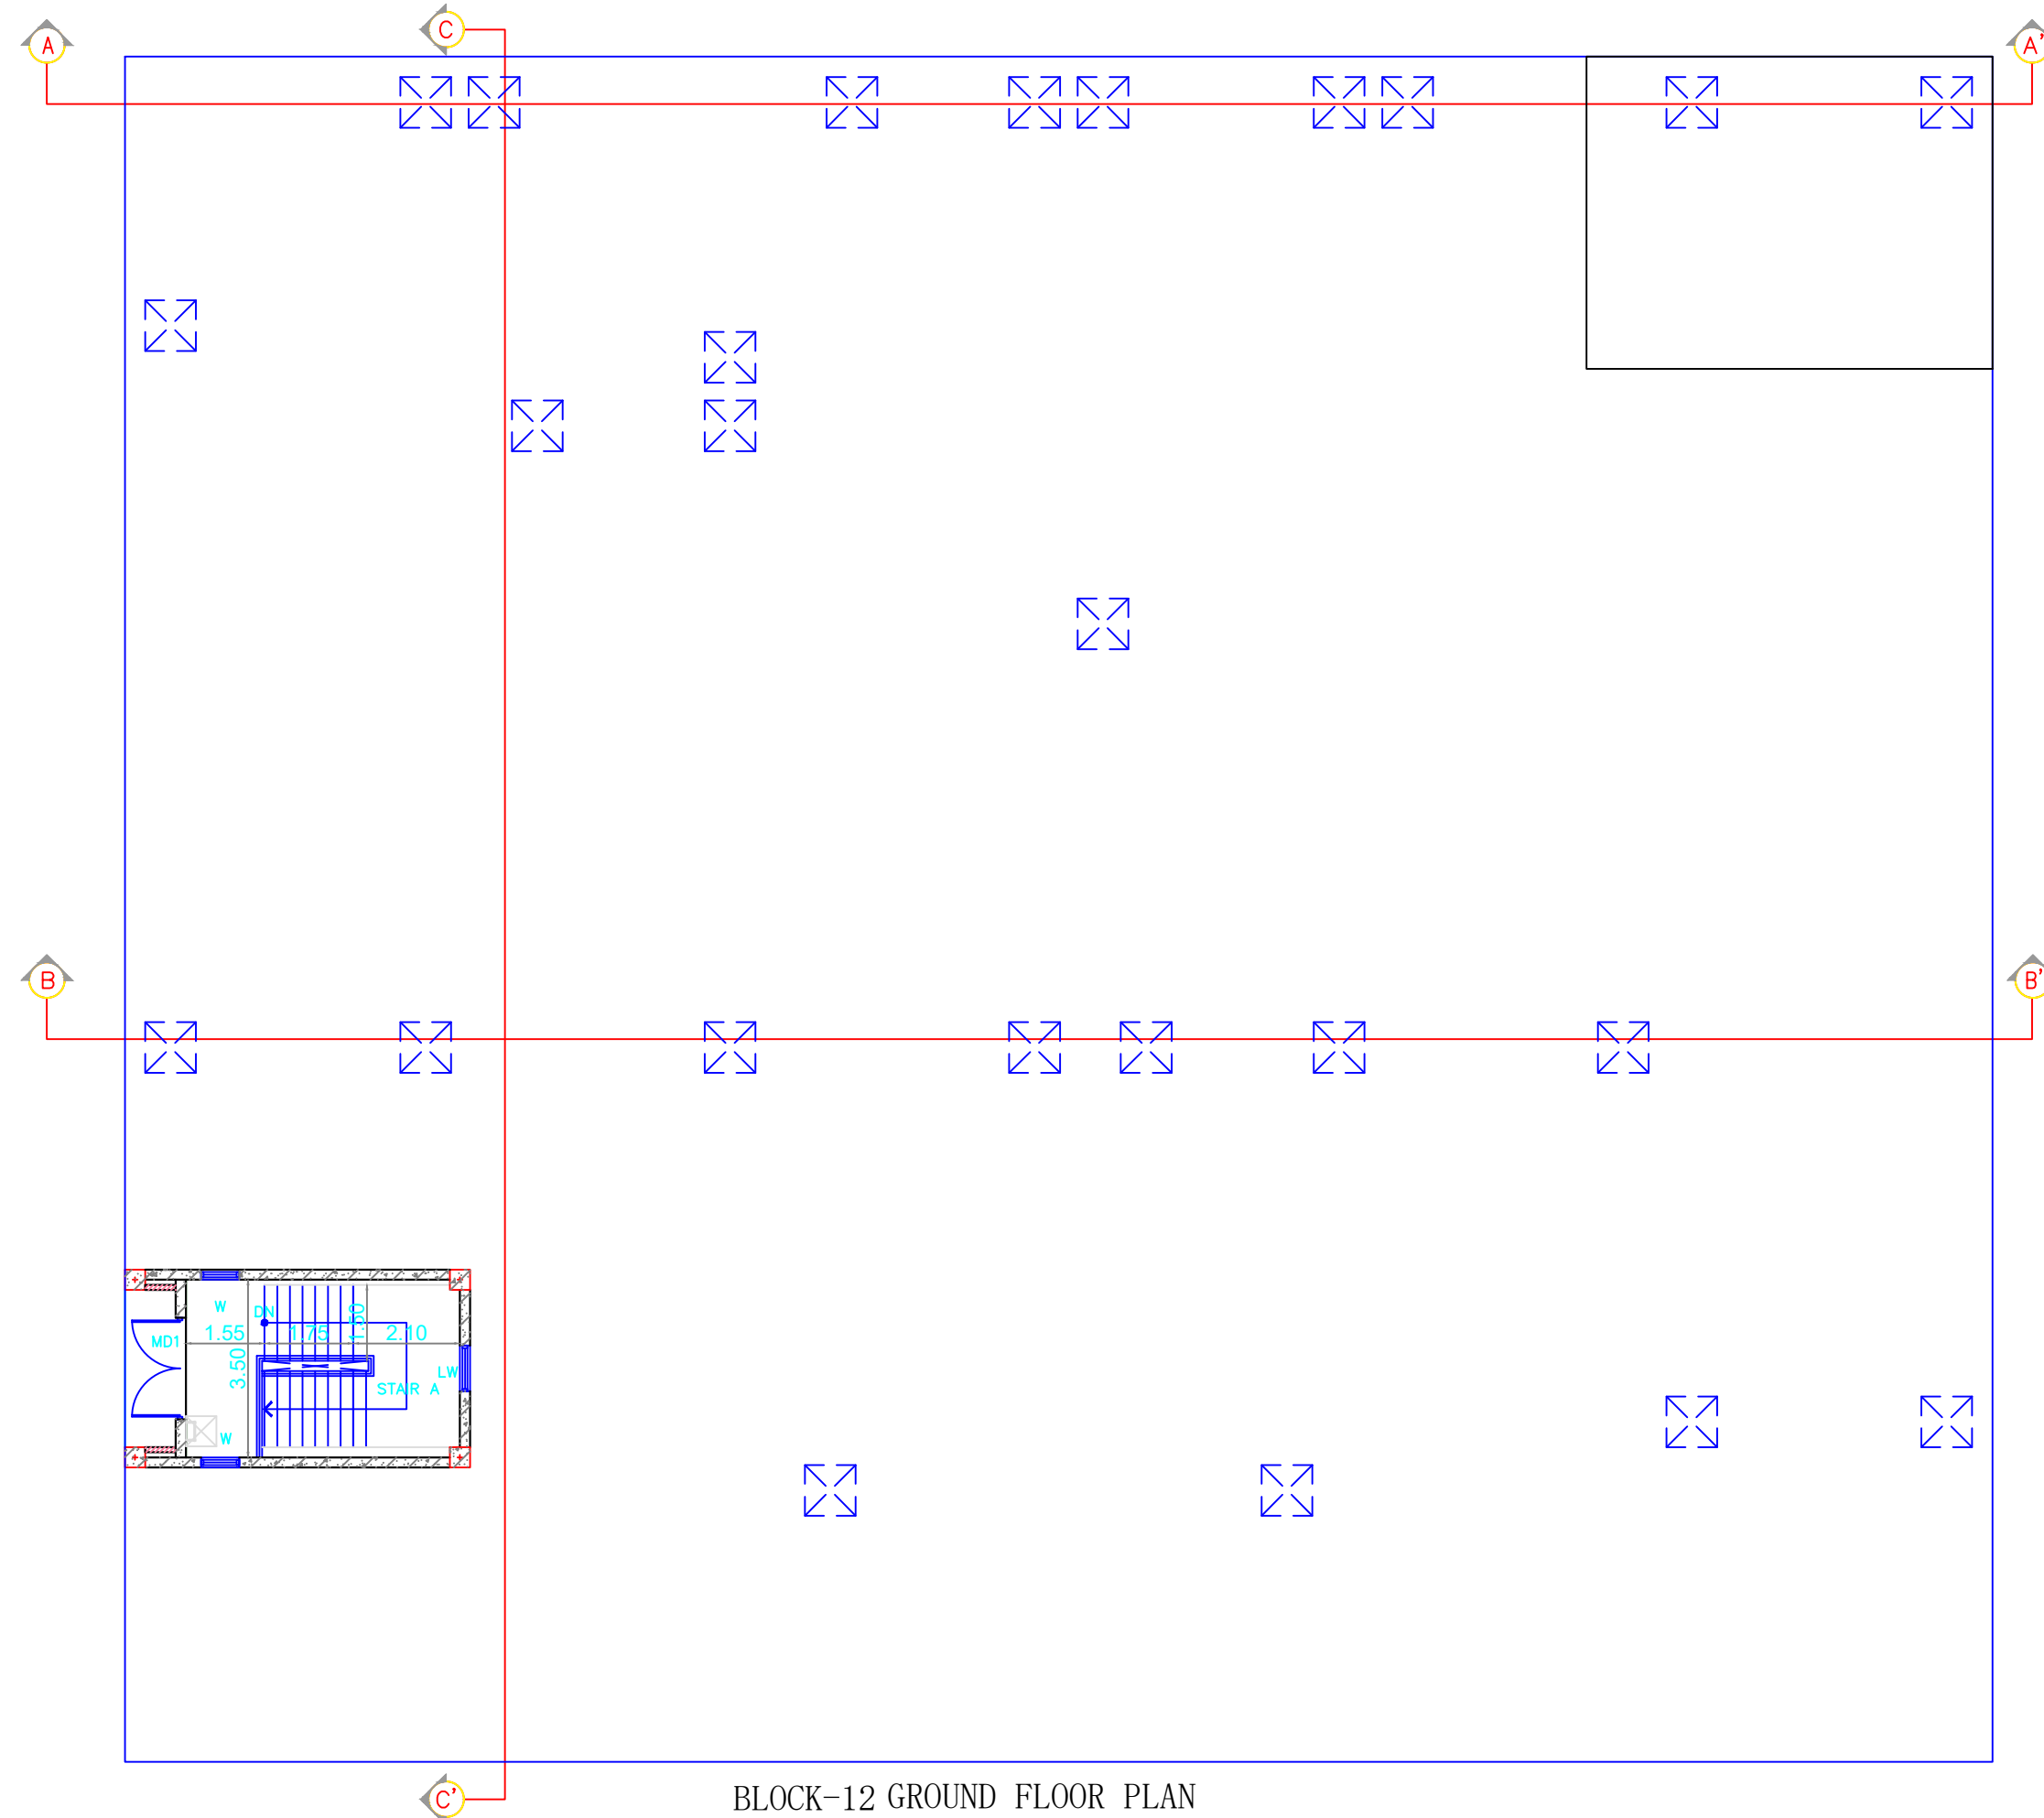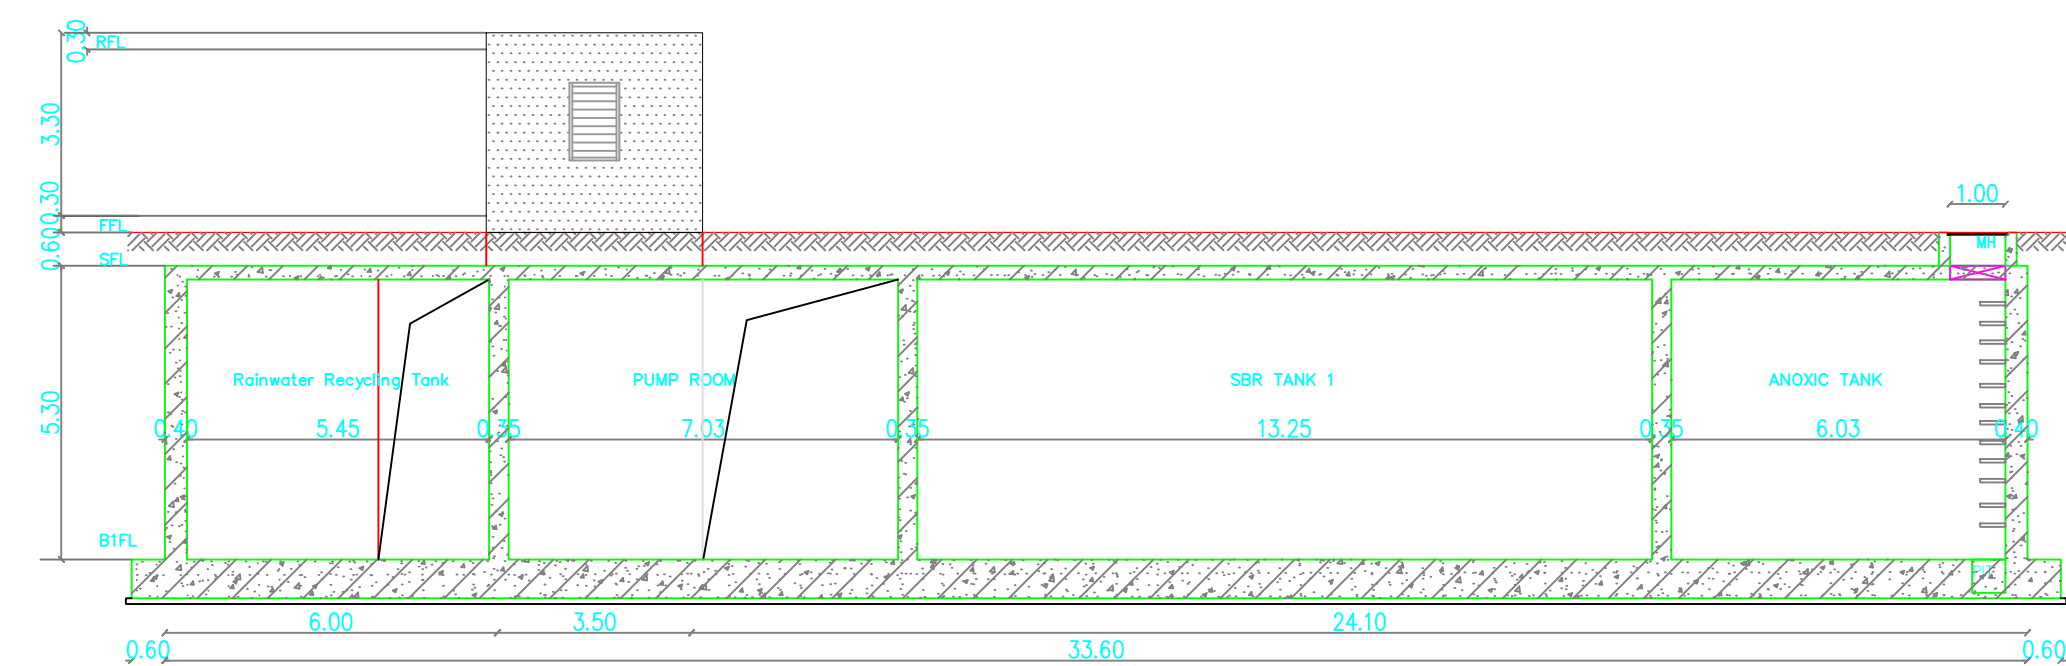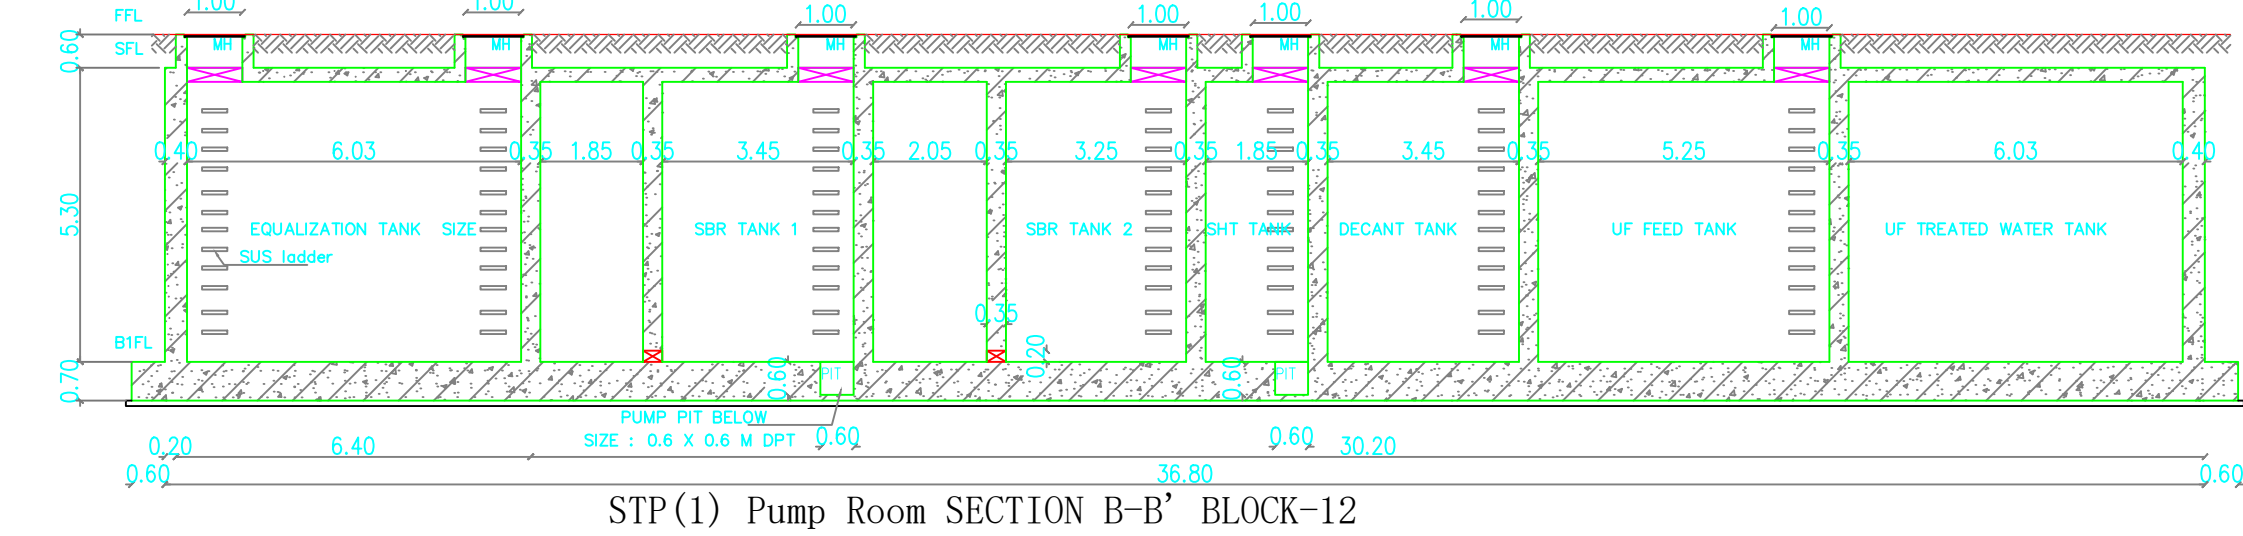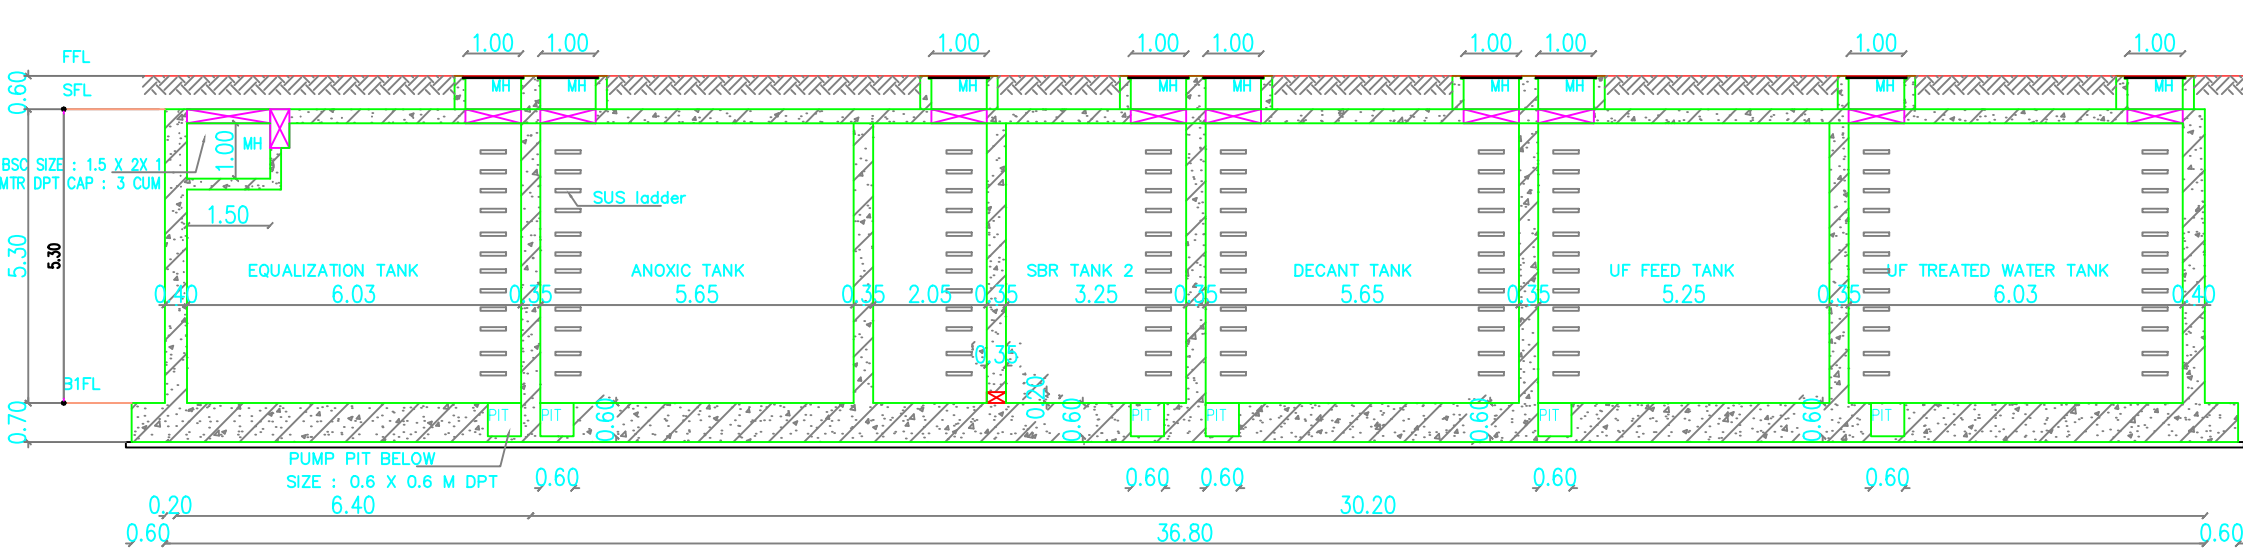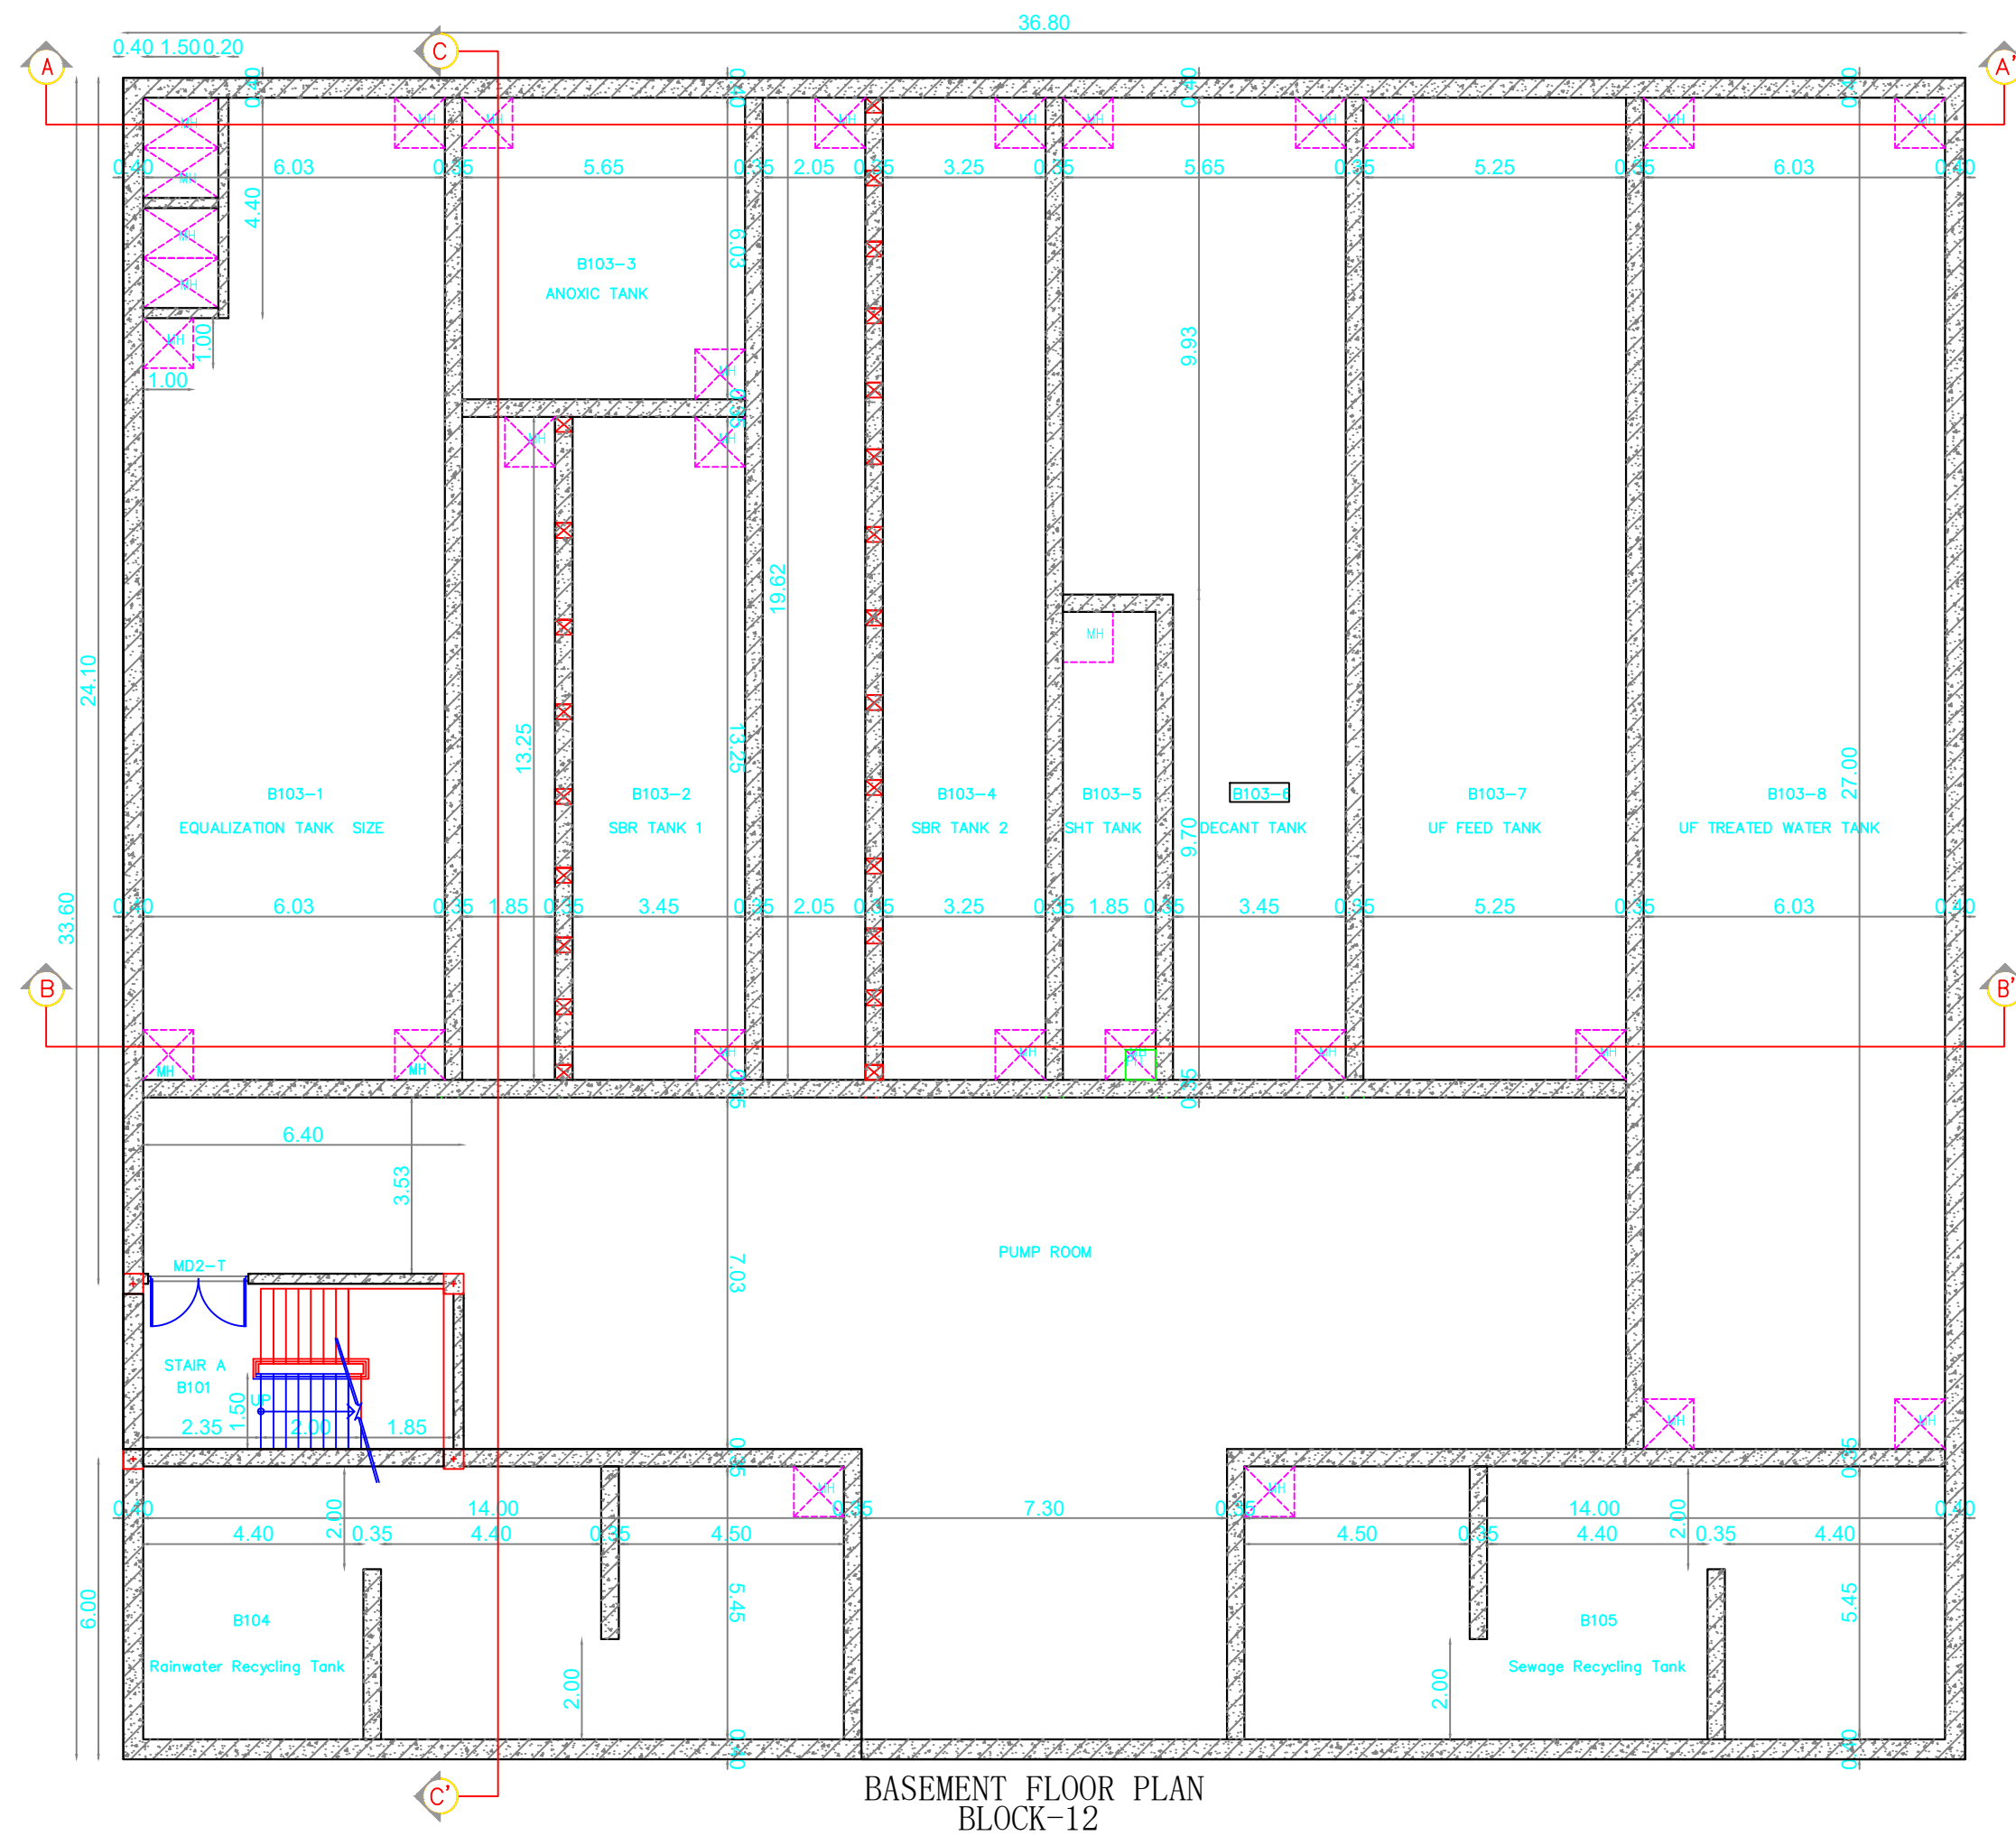

AREA DETAILS	
PARTICULARS	AREA IN m ²
Area of the Block-12:	1312.20
Area of the Guard Room	6.25

NOTE:

COLOR INDEX	
PROPOSED	ROAD
EXISTING	BOUNDARY

NAME OF THE PROJECT:
 PROPOSED CONSTRUCTION OF DORMITORY BUILDINGS FOR M/S DELTA ELECTRONICS INDIA PVT. LTD AT PLOT NO. 3, SIPCOT INDUSTRIAL PARK, KURUBARAPALLI - 635115, COMPRISED OF S.NO.16/1B2B (PART) & 16/3 (PART), KURUBARAPALLI VILLAGE, KRISHNAGIRI TALUK, KRISHNAGIRI DISTRICT.

SCALE: 1:200	DRAWING TITLE: BLOCK-12(STP) FLOOR PLANS & SECTION
DATE:	
ISSUED FOR: ☐ SCHEME ☐ TENDER ☐ INFORMATION ☐ APPROVAL ☐ CONSTRUCTION	

OWNER'S SIGNATURE

For Delta Electronics India Private Limited
 Authorized Signatory

ARCHITECT

Dr. J. P. R. V. R. (100% With Seal)
 Director (Design & Drawings)
 REG. NO. 100/1998 (10/10/2000)
 Reg. No. 100/1998 (10/10/2000)

Dr. A. S. S. S. S. S. (100% With Seal)
 Director (Design & Drawings)
 REG. NO. 100/1998 (10/10/2000)
 Reg. No. 100/1998 (10/10/2000)

deSign quest
 PLOT NO. 3, SIPCOT INDUSTRIAL PARK, KURUBARAPALLI - 635115, COMPRISED OF S.NO.16/1B2B (PART) & 16/3 (PART), KURUBARAPALLI VILLAGE, KRISHNAGIRI TALUK, KRISHNAGIRI DISTRICT.

SHEET NO : 21/21

SITE PLAN SHOWING THE PROPOSED CONSTRUCTION OF DORMITORY BUILDINGS
FOR M/S DELTA ELECTRONICS INDIA PVT. LTD AT PLOT NO. 3, SIPCOT
INDUSTRIAL PARK, KURUBARAPALLI - 635115, COMPRISED OF S.NO.16/1B2B
(PART) & 16/3 (PART), KURUBARAPALLI VILLAGE, KRISHNAGIRI TALUK,
KRISHNAGIRI DISTRICT.

Area Details			
Particulars	Total Sq.mt		
Area of the Site as per Document	66715.22		
Area of the site condition	66715.22		
Area of site - as per Superimposed	66715.22		
Description	FSI area (Sq.m)	Non FSI Area (Sq.m)	Total (Sq.m)
Block 1 (Dormitory)			
Still Floor	178.45	1480.43	1658.88
First Floor	1633.5	0	1633.50
Second Floor	1633.5	0	1633.50
Third Floor	1633.5	0	1633.50
Fourth Floor	1637.82	0	1637.82
Fifth Floor	250.88	0	250.88
Headroom	61.92	0	61.92
	6967.65	1542.35	8510.00
Block 2 (Dormitory)			
Still Floor	178.45	1480.43	1658.88
First Floor	1633.5	0	1633.50
Second Floor	1633.5	0	1633.50
Third Floor	1633.5	0	1633.50
Fourth Floor	1637.82	0	1637.82
Fifth Floor	250.88	0	250.88
Headroom	61.92	0	61.92
	6967.65	1542.35	8510.00
Block 3 (Dormitory)			
Still Floor	178.45	1480.43	1658.88
First Floor	1633.5	0	1633.50
Second Floor	1633.5	0	1633.50
Third Floor	1633.5	0	1633.50
Fourth Floor	1637.82	0	1637.82
Fifth Floor	250.88	0	250.88
Headroom	61.92	0	61.92
	6967.65	1542.35	8510.00
Block 4 (Dormitory)			
Still Floor	178.45	1480.43	1658.88
First Floor	1633.5	0	1633.50
Second Floor	1633.5	0	1633.50
Third Floor	1633.5	0	1633.50
Fourth Floor	1637.82	0	1637.82
Fifth Floor	250.88	0	250.88
Headroom	61.92	0	61.92
	6967.65	1542.35	8510.00
Block 5 (Dormitory)			
Still Floor	532.64	2514.24	3046.88
First Floor	3009.17	0	3009.17
Second Floor	3009.17	0	3009.17
Third Floor	3009.17	0	3009.17
Fourth Floor	3010.27	0	3010.27
Fifth Floor	501.76	0	501.76
Headroom	123.84	0	123.84
	13072.18	2638.08	15710.26
Block 6 (Dormitory)			
Ground Floor	1195.17	468.03	1663.20
First Floor	1633.61	0	1633.61
Second Floor	1633.72	0	1633.72
Third Floor	1633.72	0	1633.72
Fourth Floor	1638.54	0	1638.54
Fifth Floor	250.88	0	250.88
Headroom	61.92	0	61.92
	7985.64	529.95	8515.59
Block 7 (Dormitory)			
Still Cum Ground floor	1795.28	1650.25	3445.53
First Floor	3347.23	0	3347.23
Second Floor	3194.4	0	3194.4
Third Floor	3225.06	0	3225.06
Fourth Floor	3627.34	0	3627.34
Fifth Floor	311.95	0	311.95
Headroom	80.64	0	80.64
	15501.26	1730.89	17232.15
Block 8 (Kitchen & Dining block)			
Basement Floor	1704.25	0	1704.25
Still Cum Ground floor	3778.01	32.12	3810.13
First Floor	3211.57	0	3211.57
Second Floor	3211.57	0	3211.57
Third Floor	2826.55	0	2826.55
Fourth Floor	190.87	0	190.87
Headroom	130.43	0	130.43
	14922.82	162.55	15085.37
Block 9 (Dormitory)			
Basement Floor	110.38	2578.56	2688.94
Ground Floor	2515.92	17.32	2533.24
First Floor	2351.93	0	2351.93
Second Floor	2334.33	0	2334.33
Third Floor	2379.82	0	2379.82
Fourth Floor	2331.19	0	2331.19
Fifth Floor	1706.69	0	1706.69
Sixth Floor	1664.7	0	1664.7
Seventh Floor	2012.56	0	2012.56
Eighth Floor	200.18	0	200.18
Headroom	79.43	0	79.43
	17607.7	2675.31	20283.01
Block 10 (Security)			
Basement Floor	186.25	0	186.25
First Floor	23.75	0	23.75
Second Floor	1312.2	0	1312.2
Third Floor	1312.2	0	1312.2
Fourth Floor	1312.2	0	1312.2
Fifth Floor	1312.2	0	1312.2
Headroom	1312.2	0	1312.2
	534	0	534
Block 11 (Security)			
Basement Floor	1393.05	0	1393.05
First Floor	1393.05	0	1393.05
Second Floor	1393.05	0	1393.05
Third Floor	1393.05	0	1393.05
Fourth Floor	1393.05	0	1393.05
Fifth Floor	1393.05	0	1393.05
Headroom	1393.05	0	1393.05
	534	0	534
Block 12 (STP)			
Basement Floor	1393.05	0	1393.05
First Floor	1393.05	0	1393.05
Second Floor	1393.05	0	1393.05
Third Floor	1393.05	0	1393.05
Fourth Floor	1393.05	0	1393.05
Fifth Floor	1393.05	0	1393.05
Headroom	1393.05	0	1393.05
	534	0	534
Block 13 (STP)			
Basement Floor	1393.05	0	1393.05
First Floor	1393.05	0	1393.05
Second Floor	1393.05	0	1393.05
Third Floor	1393.05	0	1393.05
Fourth Floor	1393.05	0	1393.05
Fifth Floor	1393.05	0	1393.05
Headroom	1393.05	0	1393.05
	534	0	534
Block 14 (STP)			
Basement Floor	1393.05	0	1393.05
First Floor	1393.05	0	1393.05
Second Floor	1393.05	0	1393.05
Third Floor	1393.05	0	1393.05
Fourth Floor	1393.05	0	1393.05
Fifth Floor	1393.05	0	1393.05
Headroom	1393.05	0	1393.05
	534	0	534
Block 15 (STP)			
Basement Floor	1393.05	0	1393.05
First Floor	1393.05	0	1393.05
Second Floor	1393.05	0	1393.05
Third Floor	1393.05	0	1393.05
Fourth Floor	1393.05	0	1393.05
Fifth Floor	1393.05	0	1393.05
Headroom	1393.05	0	1393.05
	534	0	534
Block 16 (STP)			
Basement Floor	1393.05	0	1393.05
First Floor	1393.05	0	1393.05
Second Floor	1393.05	0	1393.05
Third Floor	1393.05	0	1393.05
Fourth Floor	1393.05	0	1393.05
First Floor	1393.05	0	1393.05
Second Floor	1393.05	0	1393.05
Third Floor	1393.05	0	1393.05
Fourth Floor	1393.05	0	139

Eight ways to know a piece of land before you pay for it.

This report covers one part of the picture. These cover the rest, drawn from the same government records, for any property in Tamil Nadu.

LandLens One

Ask anything about a property and get an answer grounded in live government records, with the sources shown.

[/landlens/one](#)



Verify My Land

Every record check run on one property and returned as a single report.

[/landlens/verify-my-land](#)



Legal Opinion

An advocate's written opinion on the title, built on the records we pull for it.

[/landlens](#)



One Map

Every layer on one map: the parcel, its boundary, zoning, water bodies and what sits around it.

[/landlens/one/map](#)



PriceMap

What land actually changed hands for around this plot, taken from the registered deeds.

[/landlens/pricemap](#)



Build Scope

What you are allowed to build here: floor space, height, coverage and setbacks.

[/landlens/build-scope](#)



Property Tracker

Watch a property and hear about it when something new is registered against it.

[/landlens/property-tracker](#)



Deal Room

Run the transaction in one place: documents, stamping, signatures and the parties.

[/landlens/deal-room](#)



Twenty-four checks you can run yourself, at no cost.

Records and verification

The registers themselves, read for you.

Encumbrance Certificate

Patta and Chitta

Field Measurement Sketch

EC Analyzer

Bank charge check

Court case search

Seller background check

Approval check by survey

Zoning and land use

What the plan says can happen on this land.

Land use zone finder

CMDA land use check

Coastal regulation zone

Master plan check

Water bodies finder

Airport height clearance

Value and duty

What it is worth and what it costs to register.

Guideline value by street

Guideline value by survey

Stamp duty and registration fees

Capital gains

Floor space index

Area unit converter

Registers and directories

Who holds it, and which office keeps the record.

Find your registering office

Temple property check

Waqf property check

RERA register



Every free tool
/tools



Services we run
for you
/services



The LandLens
suite
/landlens/one



Every claim in this document traces back to a government record.

Legal opinions, due diligence and title verification

Building plan, layout and sub-division approvals

Completion and occupancy certificates, regularisation

Escrow, negotiation and NRI property management

Land survey, soil testing, architecture and construction

Verified RealEstate
3/350/2 Mettukuppam,
OMR Thoraipakkam,
Chennai 600 097, India
hello@verified.realestate
+91 9996 12 9996

Prepared from the registers named on the page each finding sits on. Where a register could not be read, this document says so in its place rather than leaving the gap to be read as a clean result.

