

PP

APPROVAL RECORD

Planning Permission

Krishnagiri district, Tamil Nadu

APPROVAL TYPE

Building Plan

ISSUING AUTHORITY

Rural Panchayat

The approval as the planning authority issued it, reproduced in full behind this page.

An approval speaks to what was sanctioned, not to what was built. Completion is a separate record.

AREA DETAILS				
S.NO	PARTICULARS	TOTAL AREA -Sq.mt	NON FSI AREA	FSI AREA
1	AREA OF THE GROUND FLOOR	901.89	--	901.89
2	AREA OF THE FIRST FLOOR	836.82	53.84	782.98
3	AREA OF THE SECOND FLOOR	837.63	27.87	809.76
4	AREA OF THE FOURTH FLOOR	837.63	27.87	809.76
5	AREA OF THE SIXTH FLOOR	837.63	27.87	809.76
6	AREA OF THE EIGHTH FLOOR	837.63	27.87	809.76
7	AREA OF THE TENTH FLOOR	837.63	27.87	809.76

APPLICANT

M/s. VIDYAL RESIDENCY PRIVATE LIMITED

REGISTERED PROFESSION

Er.A.Harikumar, M.E.,(Struct),M.Sc.,Rev.AMIE,MISTE,A.I.V,
Structural Eng. Chartered Eng(I), Approved Valuer,
TN Govt Registered Professional of DTCP/HNTDA)

CIVIL TEC, Door No.2A, 1st Floor, Bagalur HUDCO Road,
TNHB Phase III, Near TNHB Office, Bagalur Road, Hosur-635109
Email-civiltec261@gmail.com,srihari.prim@gmail.com
Cell:95243-20261, 94899-84416.




BLOCK - 1
(TYPICAL BLOCK NOS. 2,5,6,9,11 & 12)





ELEVATION
BLOCK - I
(TYPICAL BLOCK NOS. 2,5,6,9,11 & 12)

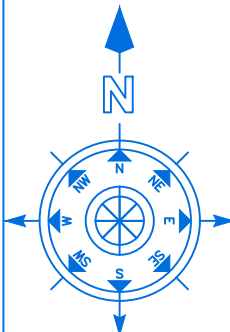

SHEET NO:03/26

SCALE 1:100

BLOCK - 1,2,5,6,9,11 & 12 (TYPE - A)

PLAN SHOWING THE PROPOSED CONSTRUCTION OF R.C.C.ROOF DORMITORY BUILDING "VIDIYAL RESIDENCY PRIVATE LTD" IN S.No:200, 201/2, 202/2, 203/1, 203/3, 204, 205,206/1, 206/3, 207/1, 207/3, 208, 209, 210/1,210/3 211/1, 211/3, 212, 218, 273/1 & 273/3 AT NAGAMANGALAM VILLAGE, & PANCHAYAT, DENKANIKOTTAI TALUK, KRISHNAGIRI DISTRICT.

NOTE: ALL DIMENSIONS ARE IN METER

APPLICANT


For Vidiyal Residency Private Limited



Director/Authorised Signatory

M/s. VIDIYAL RESIDENCY PRIVATE LIMITED

REGISTERED PROFESSION

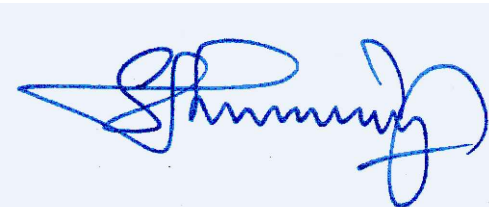


Er.A.Harikumar, M.E.,(Struct),M.Sc.,Rev.AMIE,MISTE,A.I.V,
Structural Eng, Chartered Eng(I), Approved Valuer,
TN.Govt.Registered Professional of DTCP(HNTDA)

Name of Profession	R.E	R.S.E	C.E	B.Q.A	R.D
Grade	I	I	I	II	
Reg.No's	21/2024	11/2022	04/2019	02/2019	15/2022

CIVIL TEC, Door No.2A, 1st Floor, Bagalur HUDCO Road,
TNHB Phase III, Near TNHB Office, Bagalur Road, Hosur-635109.
Email-civiltec261@gmail.com,srihari.prim@gmail.com
Cell:95243-20261, 94899-84416.

CIVIL TEC - \\SERVER\\DRAWING 2024-DTCP -KGI\\Residential\\I.BLOCK - I -XXV.IV.XX24.

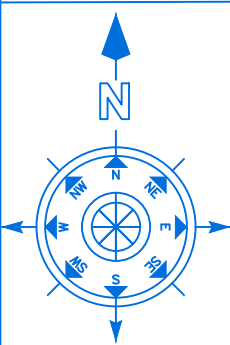

SHEET NO:04/26

SCALE 1:100

BLOCK - 1,2,5,6,9,11 & 12 (TYPE - A)

PLAN SHOWING THE PROPOSED CONSTRUCTION OF R.C.C.ROOF DORMITORY BUILDING "VIDIYAL RESIDENCY PRIVATE LTD" IN S.No:200, 201/2, 202/2, 203/1, 203/3, 204, 205,206/1, 206/3, 207/1, 207/3, 208, 209, 210/1,210/3 211/1, 211/3, 212, 218, 273/1 & 273/3 AT NAGAMANGALAM VILLAGE, & PANCHAYAT, DENKANIKOTTAI TALUK, KRISHNAGIRI DISTRICT.


NOTE: ALL DIMENSIONS ARE IN METER

APPLICANT



M/s. VIDIYAL RESIDENCY PRIVATE LIMITED

REGISTERED PROFESSION

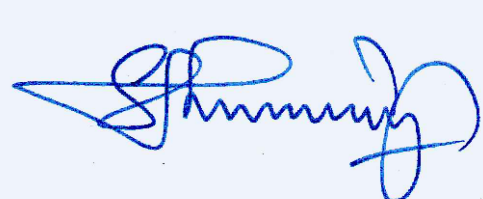


Er.A.Harikumar, M.E.,(Struct),M.Sc.,Rev.AMIE,MISTE,A.I.V, Structural Eng, Chartered Eng(I), Approved Valuer, TN.Govt.Registered Professional of DTCP(HNTDA)

Name of Profession	R.E	R.S.E	C.E	B.Q.A	R.D
Grade	I	I	I	II	I
Reg.No's	21/2024	11/2022	04/2019	02/2019	15/2022

CIVIL TEC, Door No.2A, 1st Floor, Bagalur HUDCO Road, TNHB Phase III, Near TNHB Office, Bagalur Road, Hosur-635109. Email-civiltec261@gmail.com,srihari.prim@gmail.com Cell:-95243-20261, 94899-84416.

CIVIL TEC - \\SERVER\\DRAWING 2024-DTCP -KGI\\Residential\\1 .BLOCK 1 -XXV.IV.XX24.

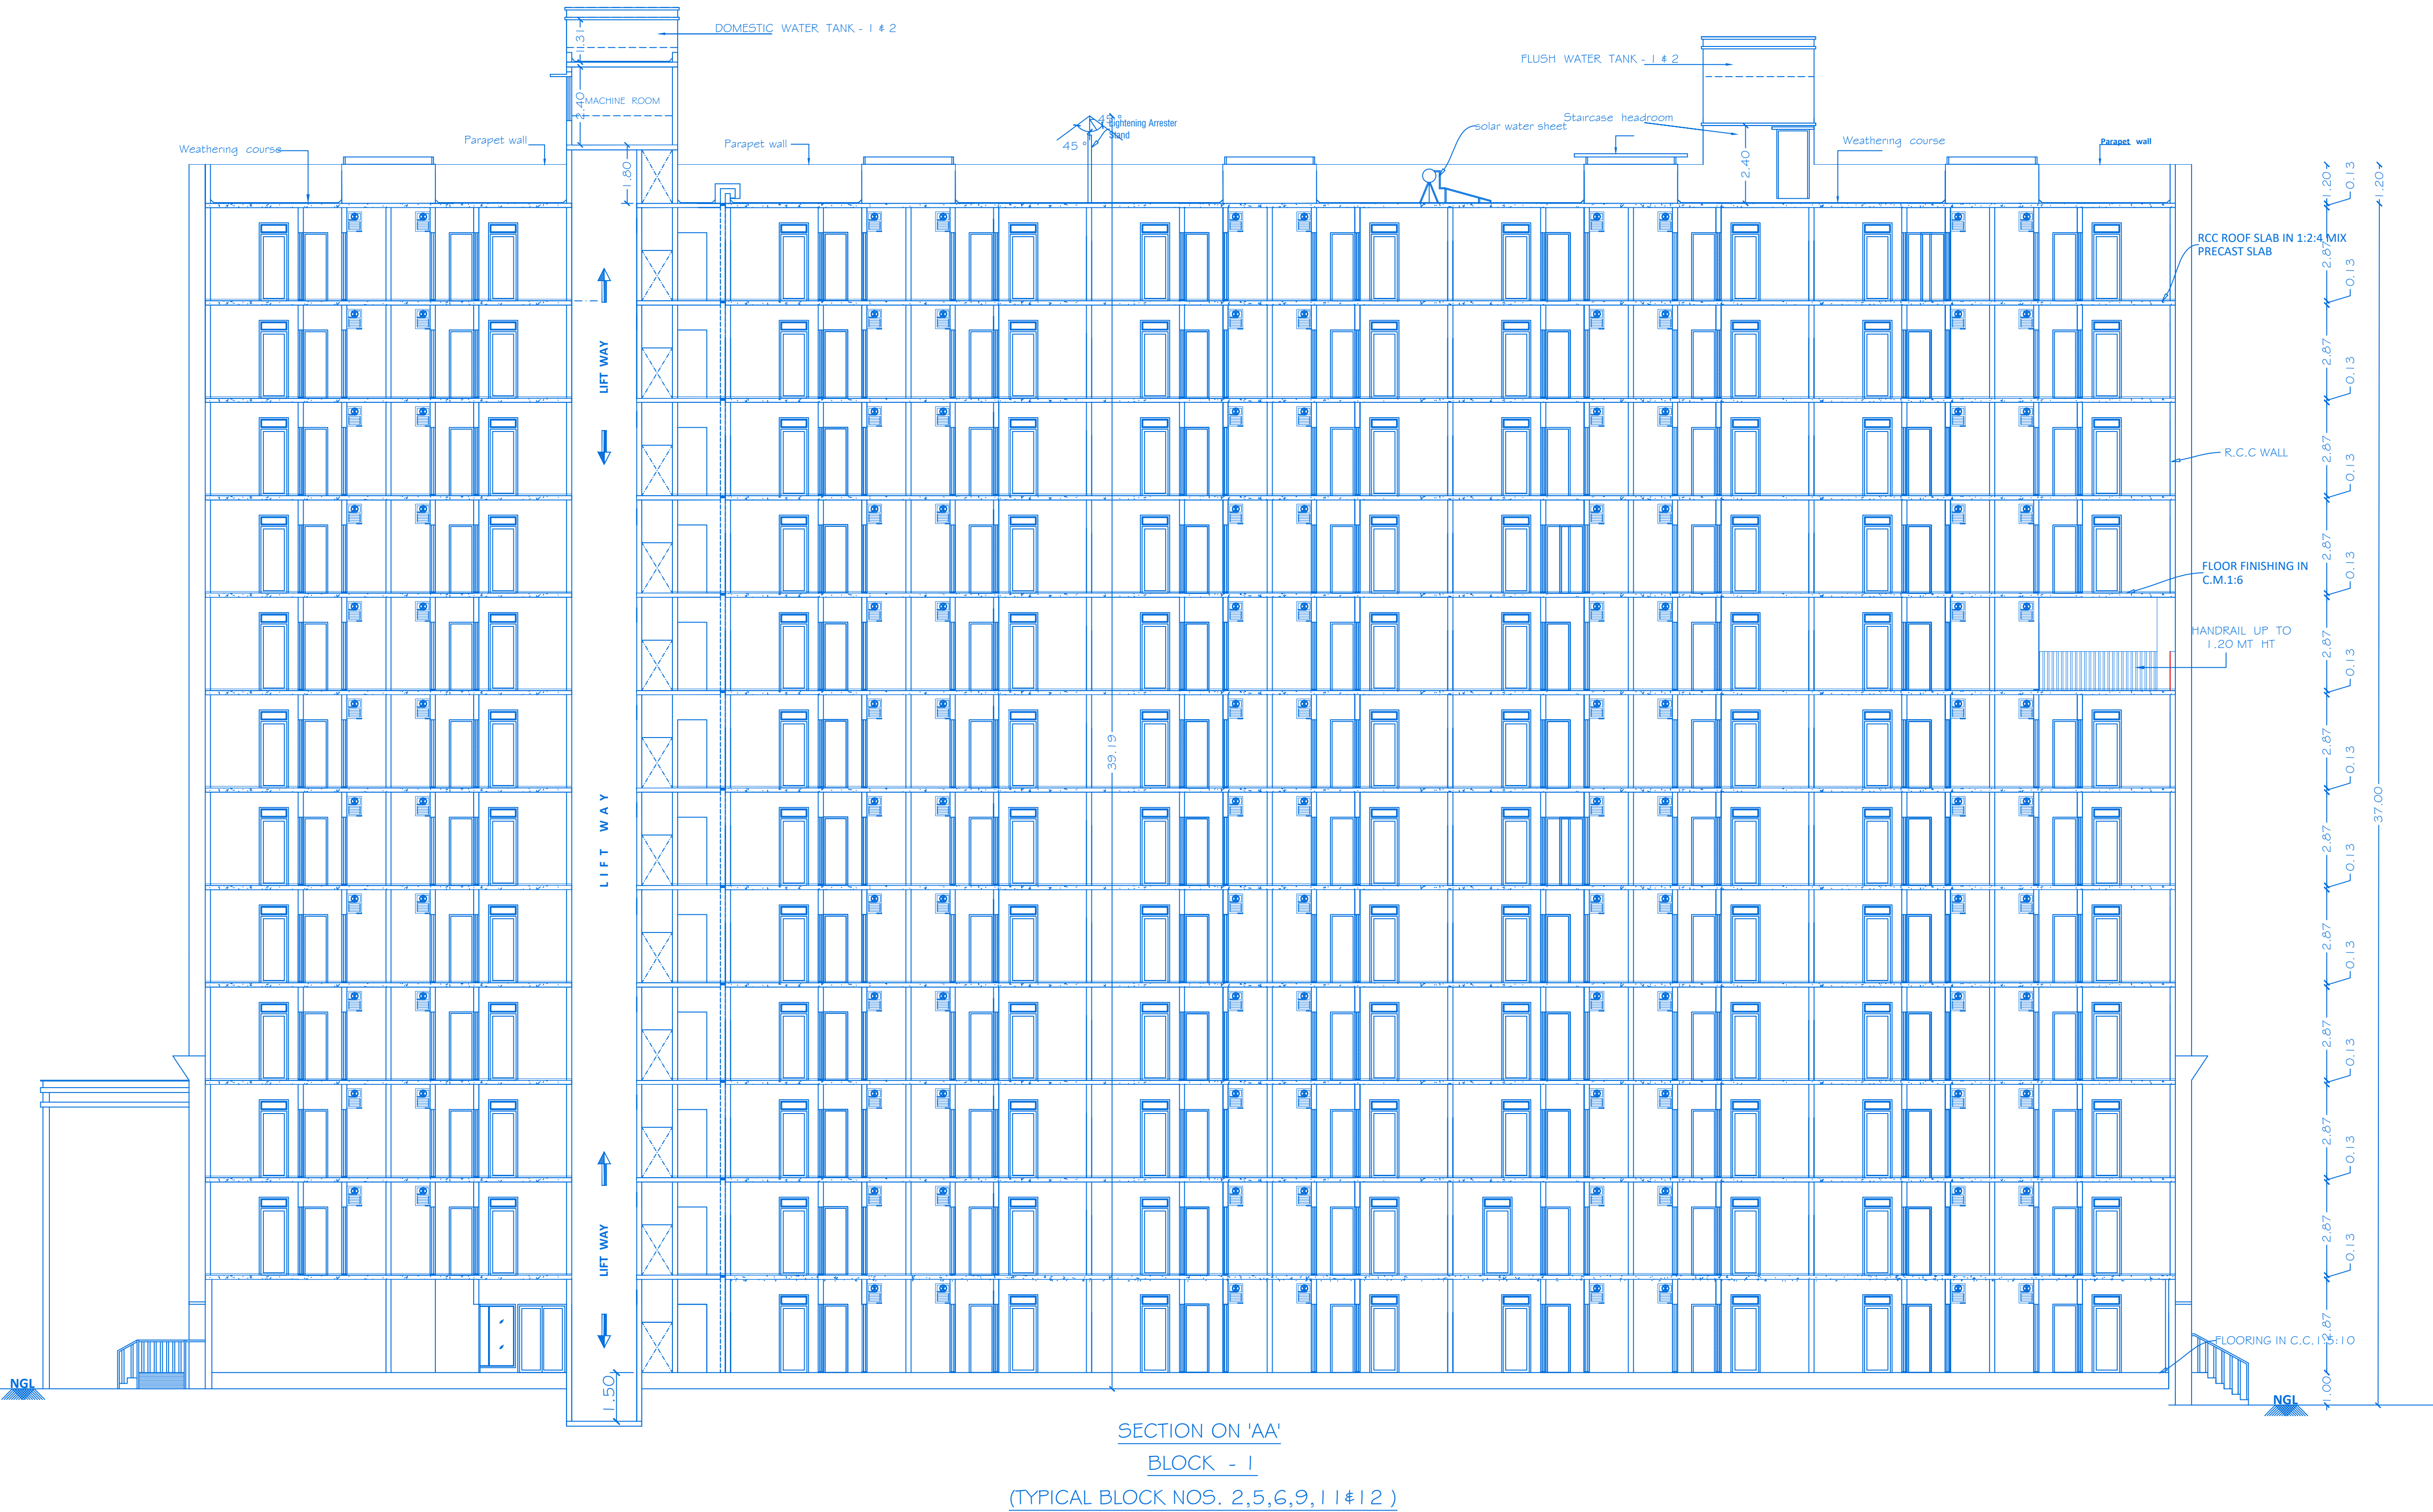



PLAN SHOWING THE PROPOSED CONSTRUCTION
OF R.C.C.ROOF DORMITORY BUILDING "VIDIYAL
RESIDENCY PRIVATE LTD" IN S.No:200, 201/2,
202/2, 203/1, 203/3, 204, 205,206/1, 206/3,
207/1, 207/3, 208, 209, 210/1,210/3 211/1,
211/3, 212, 218, 273/1 & 273/3 AT
NAGAMANGALAM VILLAGE, & PANCHAYAT,
DENKANIKOTTAI TALUK, KRISHNAGIRY DISTRICT.

NOTE: ALL DIMENSIONS ARE IN METER

JOINERY DETAILS		
REF. ID	DESCRIPTIONS	SIZES
D1	FLUSH DOOR AND ABOVE VENTILATOR WITH MOSQUITO MESH	D=0.90 X 2.10 V= 0.90 X 0.30
D2	FLUSH DOOR	0.75 X 2.10
D2a	FLUSH DOOR	0.90 X 2.10
D3	EMERGENCY EXIT DOOR	1.00 X 2.10
D3a	FLUSH DOOR	0.90 X 2.10
D4	FLUSH DOOR	1.20 X 2.10
D5	DOUBLE LEAF FLUSH DOOR	1.50 X 2.10
D6	DOUBLE LEAF FLUSH DOOR	1.80 X 2.10
CD	CUBICLE DOOR	0.75 X 2.10
DD1	STEEL DOOR	0.75 X 2.10
DD2	STEEL DOOR	1.00 X 2.10
DD3	STEEL DOOR	0.90 X 2.10
LD	LIFT DOOR	0.90 X 2.10
W1	WINDOW	0.75 X 1.35
W2	WINDOW	0.90 X 1.35
W3	WINDOW	1.20 X 1.35
W4	WINDOW	1.50 X 1.35
W5	WINDOW	1.80 X 1.35
W6	WINDOW	2.00 X 1.35
W7	WINDOW	2.40 X 1.35
SD1	SLIDING GLASS	1.20 X 2.10
FGa	FIXED GLASS	0.45 X 1.35
FG1	FIXED GLASS	0.90 X 1.95
FG2	FIXED GLASS	0.90 X 1.35
FG3	FIXED GLASS	1.80 X 1.95
FG4	FIXED GLASS	2.40 X 1.95
FG5	FIXED GLASS	4.00 X 1.95
GR1	GRILL	1.80 X 1.95
J	JALLY	0.90 X 0.90
V1	VENTILATOR	0.60 X 0.90
V2	VENTILATOR	0.75 X 0.60
V3	VENTILATOR	0.68 X 0.60
LV	LOUVERED VENTILATOR	0.95 X 1.35

AREA DETAILS				
S.NO	PARTICULARS	TOTAL AREA -Sq.mt	NON FSI AREA	FS AREA
1	AREA OF THE GROUND FLOOR	890.55	--	890.55
2	AREA OF THE FIRST FLOOR	836.82	53.84	782.98
3	AREA OF THE SECOND FLOOR	837.63	27.87	809.76
4	AREA OF THE FOURTH FLOOR	837.63	27.87	809.76
5	AREA OF THE SIXTH FLOOR	837.63	27.87	809.76
6	AREA OF THE EIGHTH FLOOR	837.63	27.87	809.76
7	AREA OF THE TENTH FLOOR	837.63	27.87	809.76

KEY

- (FE) Fire Extinguisher
- (FA) Fire Alarm
- (FA) Fire Hydrant

APPLICANT

For Vidiyal Residency Private Limited

M/s. VIDYAL RESIDENCY PRIVATE LIMITED

REGISTERED PROFESSION




Er.A.Harikumar, M.E.,(Struct),M.Sc.,Rev.AMIE,MISTE,A.I.V
Structural Eng, Chartered Eng(I), Approved Valuer,
TN Govt Registered Professional of DTCP(HNTDA)


Name of Profession	R.E	R.S.E	C.E	B.Q.A	R.D
Grade	I	I	I	I.I	
Reg.No's	21/2024	11/2022	04/2019	02/2019	15/2022

CIVIL TEC, Door No.2A, 1st Floor, Bagalur HUDCO Road,
TNHB Phase III, Near TNHB Office, Bagalur Road, Hosur-635109.
Email-civiltec261@gmail.com,srihari.prim@gmail.com
Cell-95243-20261, 94899-84416.


CIVIL.TEC - \\SERVER\DRAWING 2024-DTCP-KG\Residential\ BLOCK 1 -XXV.IV.XX24

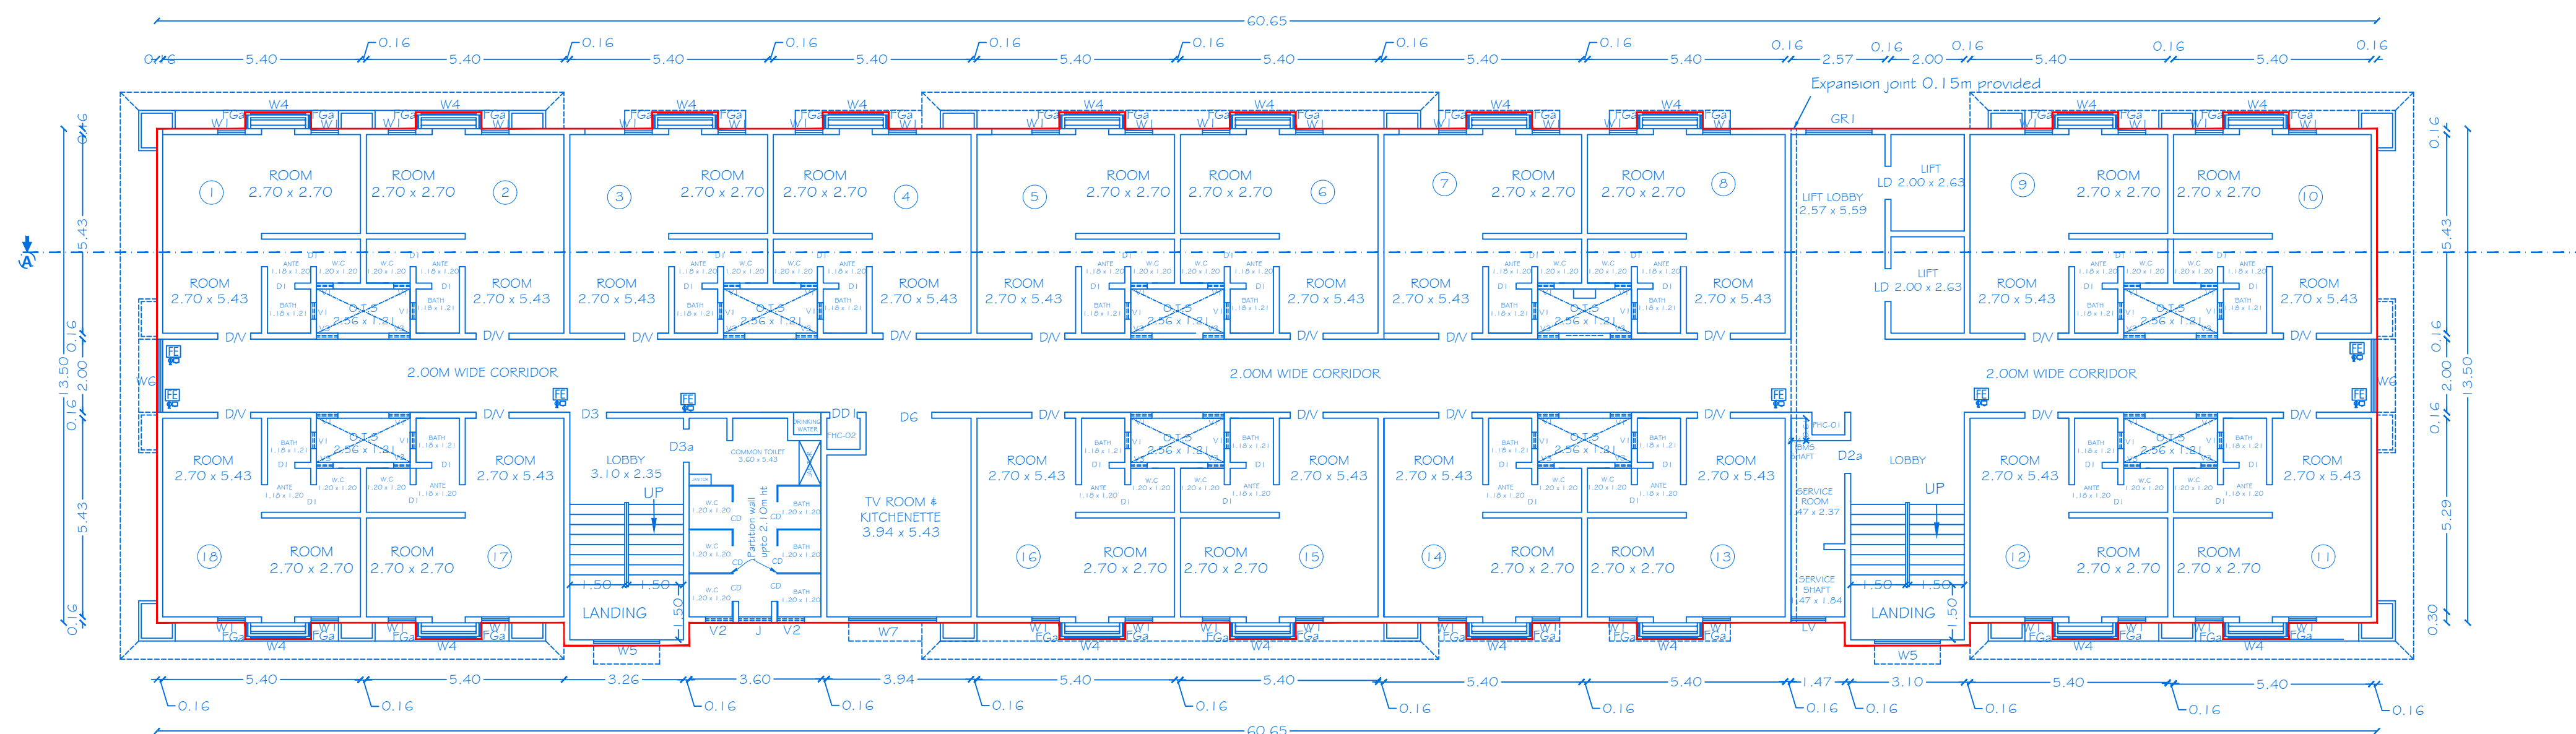

TYPICAL FLOOR PLAN - [2,4,6,8 & 10 FLOORS]

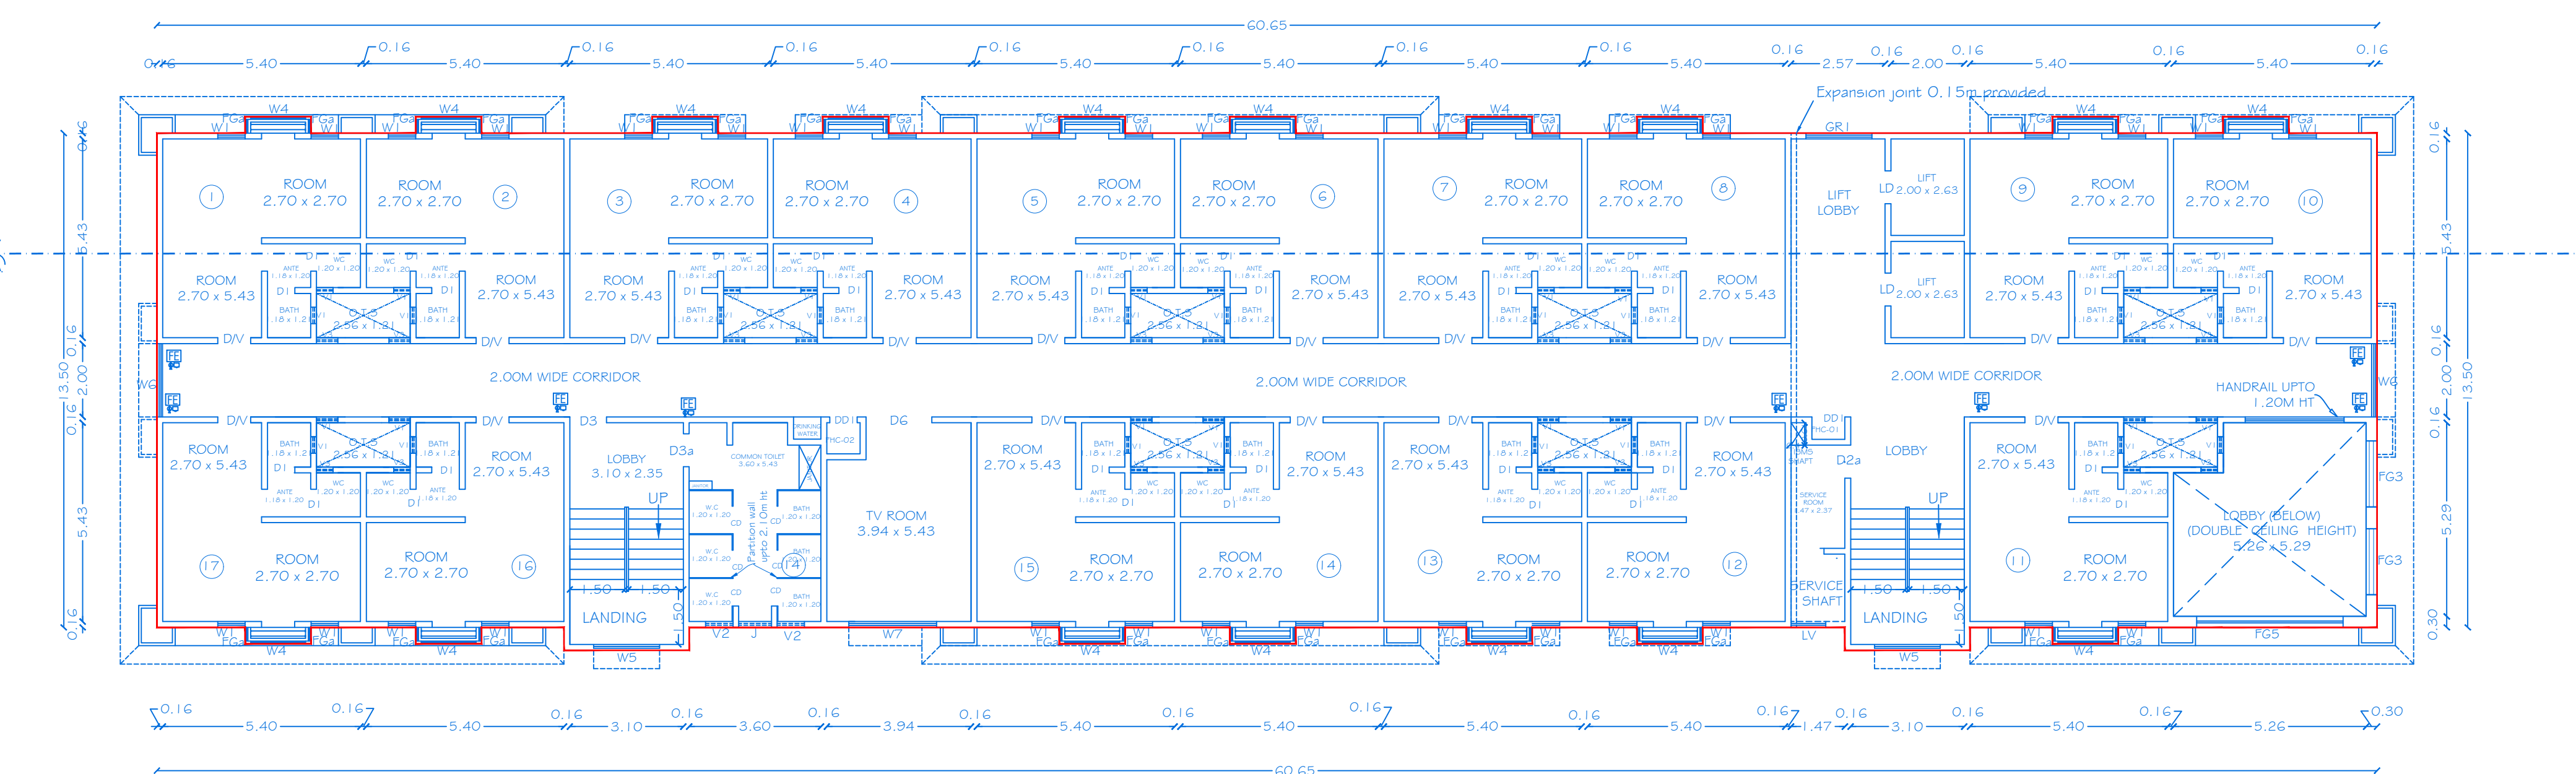


FIRST FLOOR PLAN

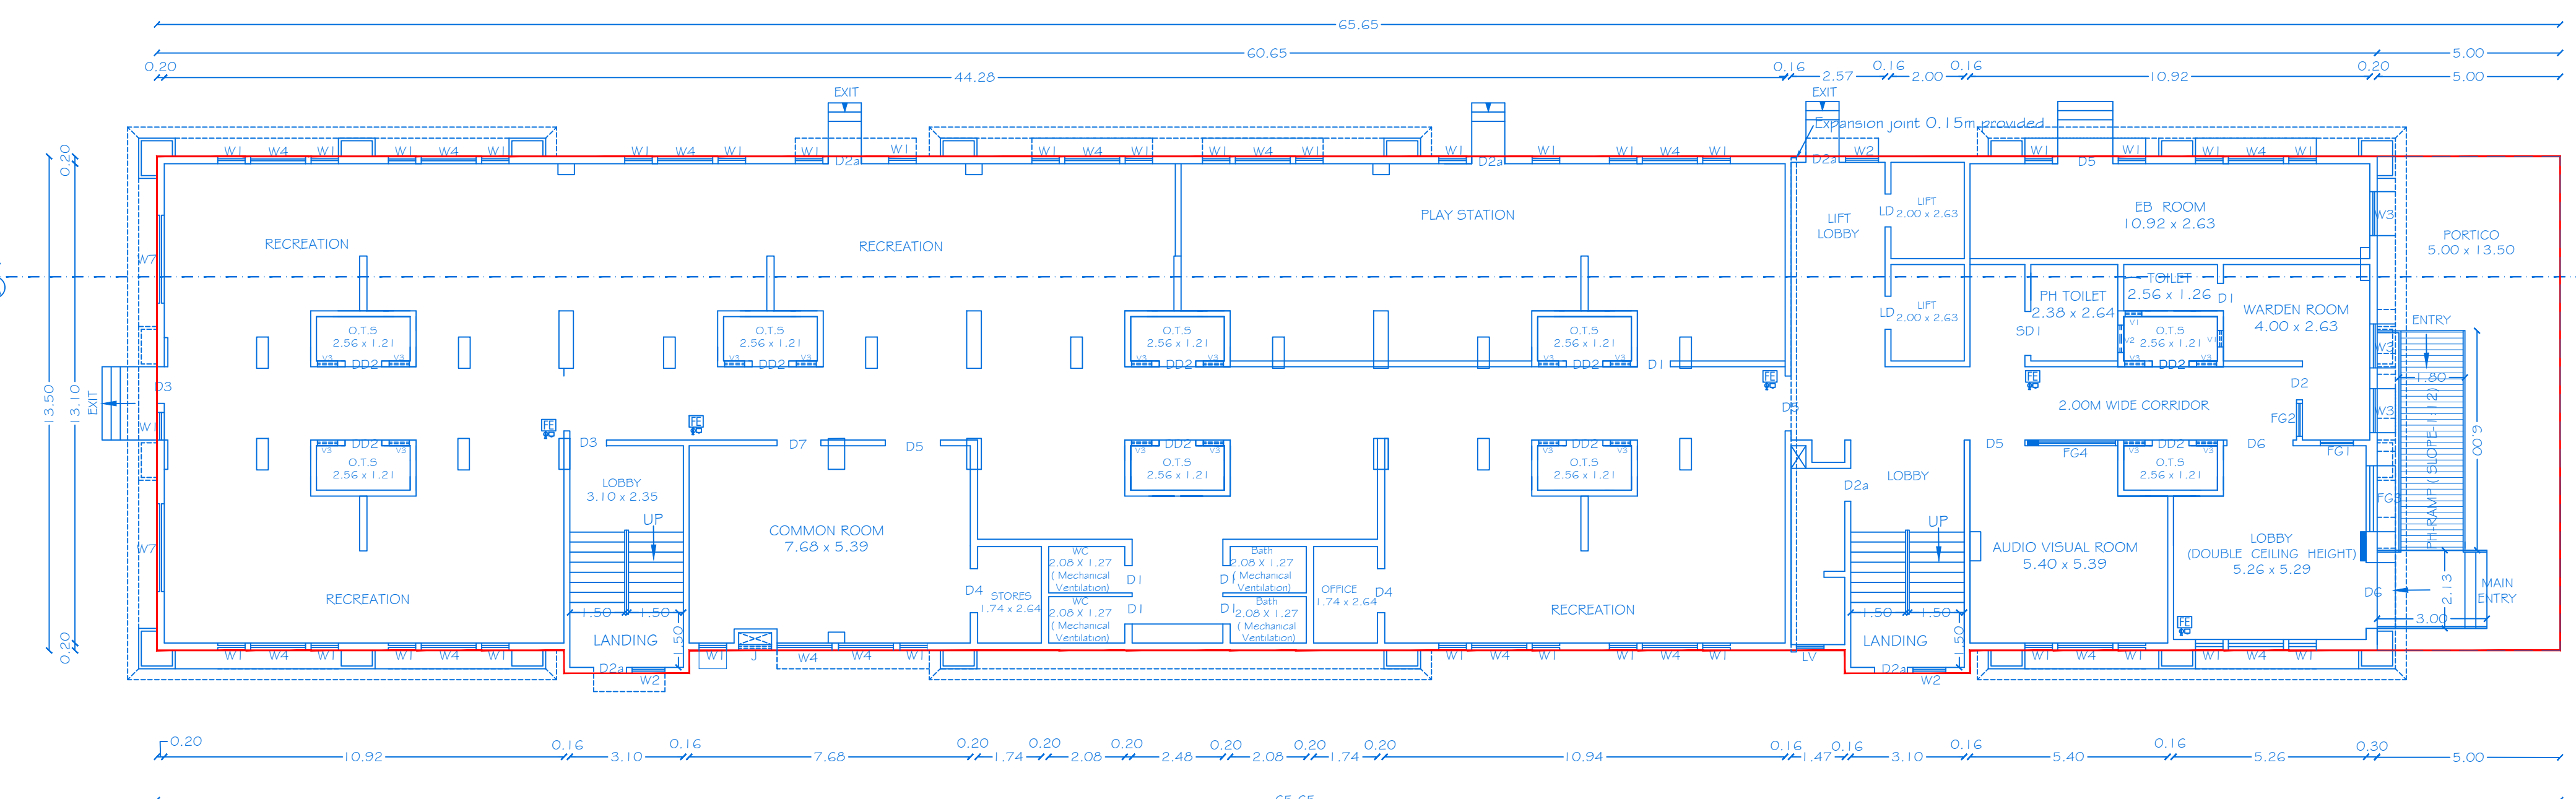

GROUND FLOOR PLAN
BLOCK - 4
TYPICAL BLOCK NO. 7



ELEVATION
BLOCK - 4
TYPICAL BLOCK NO. 7

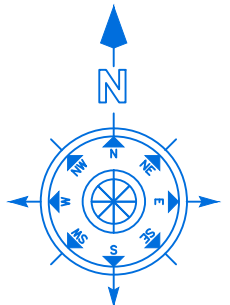

SHEET NO:07/26
SCALE 1:100
BLOCK - 4 & 7 (TYPE - B)

PLAN SHOWING THE PROPOSED CONSTRUCTION
OF R.C.C.ROOF DORMITORY BUILDING "VIDIYAL
RESIDENCY PRIVATE LTD" IN S.No:200, 201/2,
202/2, 203/1, 203/3, 204, 205,206/1, 206/3,
207/1, 207/3, 208, 209, 210/1,210/3 211/1,
211/3, 212, 218, 273/1 & 273/3 AT
NAGAMANGALAM VILLAGE, & PANCHAYAT,
DENKANIKOTTAI TALUK, KRISHNAGIRI DISTRICT.

NOTE: ALL DIMENSIONS ARE IN METER

ELEVATION

KEY

(FE) Fire Extinguisher -
(FA) Fire Alarm -
(FA) Fire Hydrant -

APPLICANT



M/s. VIDIYAL RESIDENCY PRIVATE LIMITED


REGISTERED PROFESSION




Er.A.Harikumar, M.E.,(Struct).M.Sc.,Rev.AMIE,MISTE,A.I.V,
Structural Eng, Chartered Eng(I), Approved Valuer,
TN Govt.Registered Professional of DTCP(HNTDA)

Name of Profession	R.E	R.S.E	C.E	B.Q.A	R.D
Grade	I	I	I	I	I.I
Reg.No's	21/2024	11/2022	04/2019	02/2019	15/2022

CIVIL TEC, Door No.2A, 1st Floor, Bagalur HUDCO Road,
TNHB Phase III, Near TNHB Office, Bagalur Road, Hosur-635109.
Email-civiltec261@gmail.com,srihari.prim@gmail.com
Cell:95243-20261, 94899-84416.

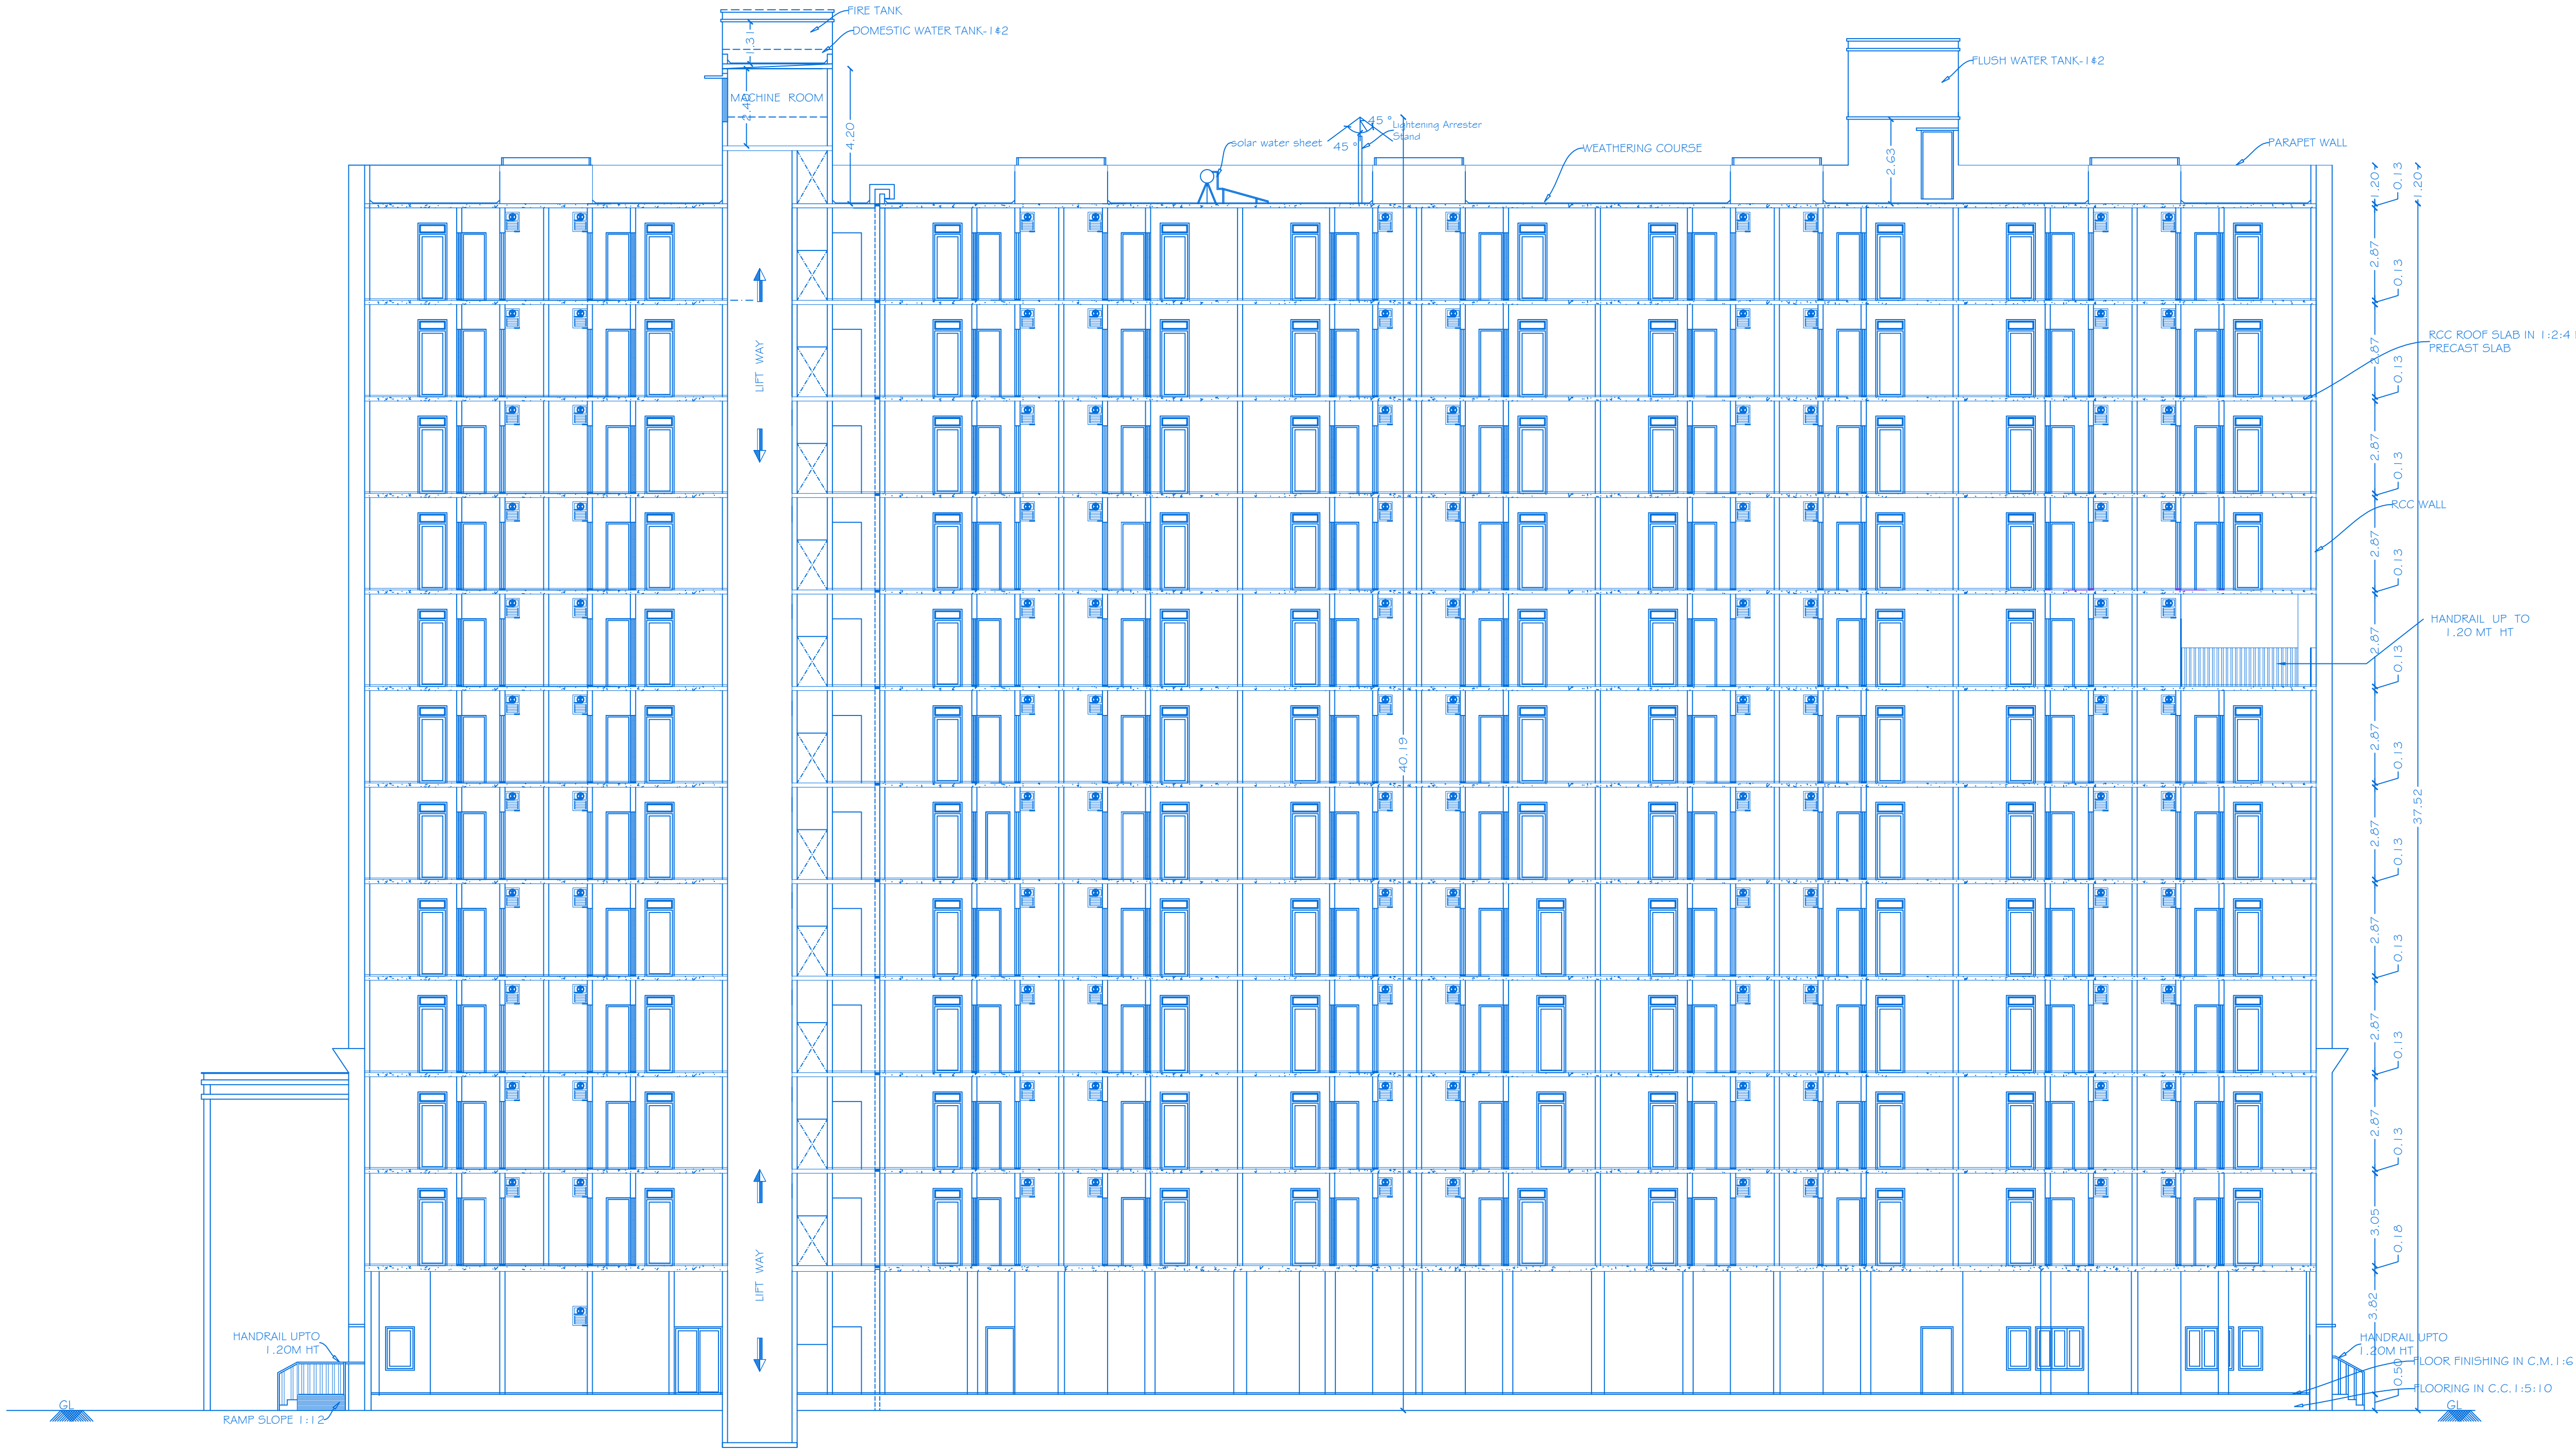

SECTION ON 'AA'
BLOCK - 4
TYPICAL BLOCK NO. 7

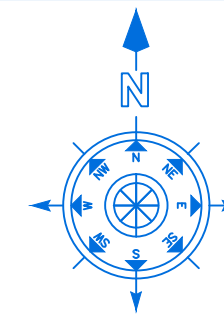

SHEET NO:08/26
SCALE 1:100
BLOCK - 4 & 7 (TYPE - B)

PLAN SHOWING THE PROPOSED CONSTRUCTION
OF R.C.C.ROOF DORMITORY BUILDING "VIDIYAL
RESIDENCY PRIVATE LTD" IN S.No:200, 201/2,
202/2, 203/1, 203/3, 204, 205,206/1, 206/3,
207/1, 207/3, 208, 209, 210/1,210/3 211/1,
211/3, 212, 218, 273/1 & 273/3 AT
NAGAMANGALAM VILLAGE, # PANCHAYAT,
DENKANIKOTTAI TALUK, KRISHNAGIRI DISTRICT.


NOTE: ALL DIMENSIONS ARE IN METER

SECTION

KEY

- (FE) Fire Extinguisher -
- (FA) Fire Alarm -
- (FA) Fire Hydrant -

APPLICANT

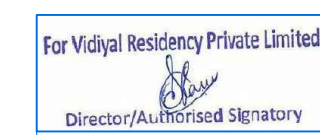

M/s. VIDIYAL RESIDENCY PRIVATE LIMITED


REGISTERED PROFESSION



Er.A.Harikumar, M.E.(Struct),M.Sc.,Rev.AMIE,MISTE A.I.V,
Structural Eng. Chartered Eng(I), Approved Valuer,
TN.Govt.Registered Professional of DTCP(HNTDAI)

Name of Profession	R.E	R.S.E	C.E	B.Q.A	R.D
Grade				II	
Reg.No's	21/2024	11/2022	04/2019	02/2019	15/2022

CIVIL TEC, Door No.2A, 1st Floor, Bagalur HUDCO Road,
TNHB Phase III, Near TNHB Office, Bagalur Road, Hosur-635109.
Email:civiltec261@gmail.com,srihari.prim@gmail.com
Cell:95243-20261, 94899-84416.

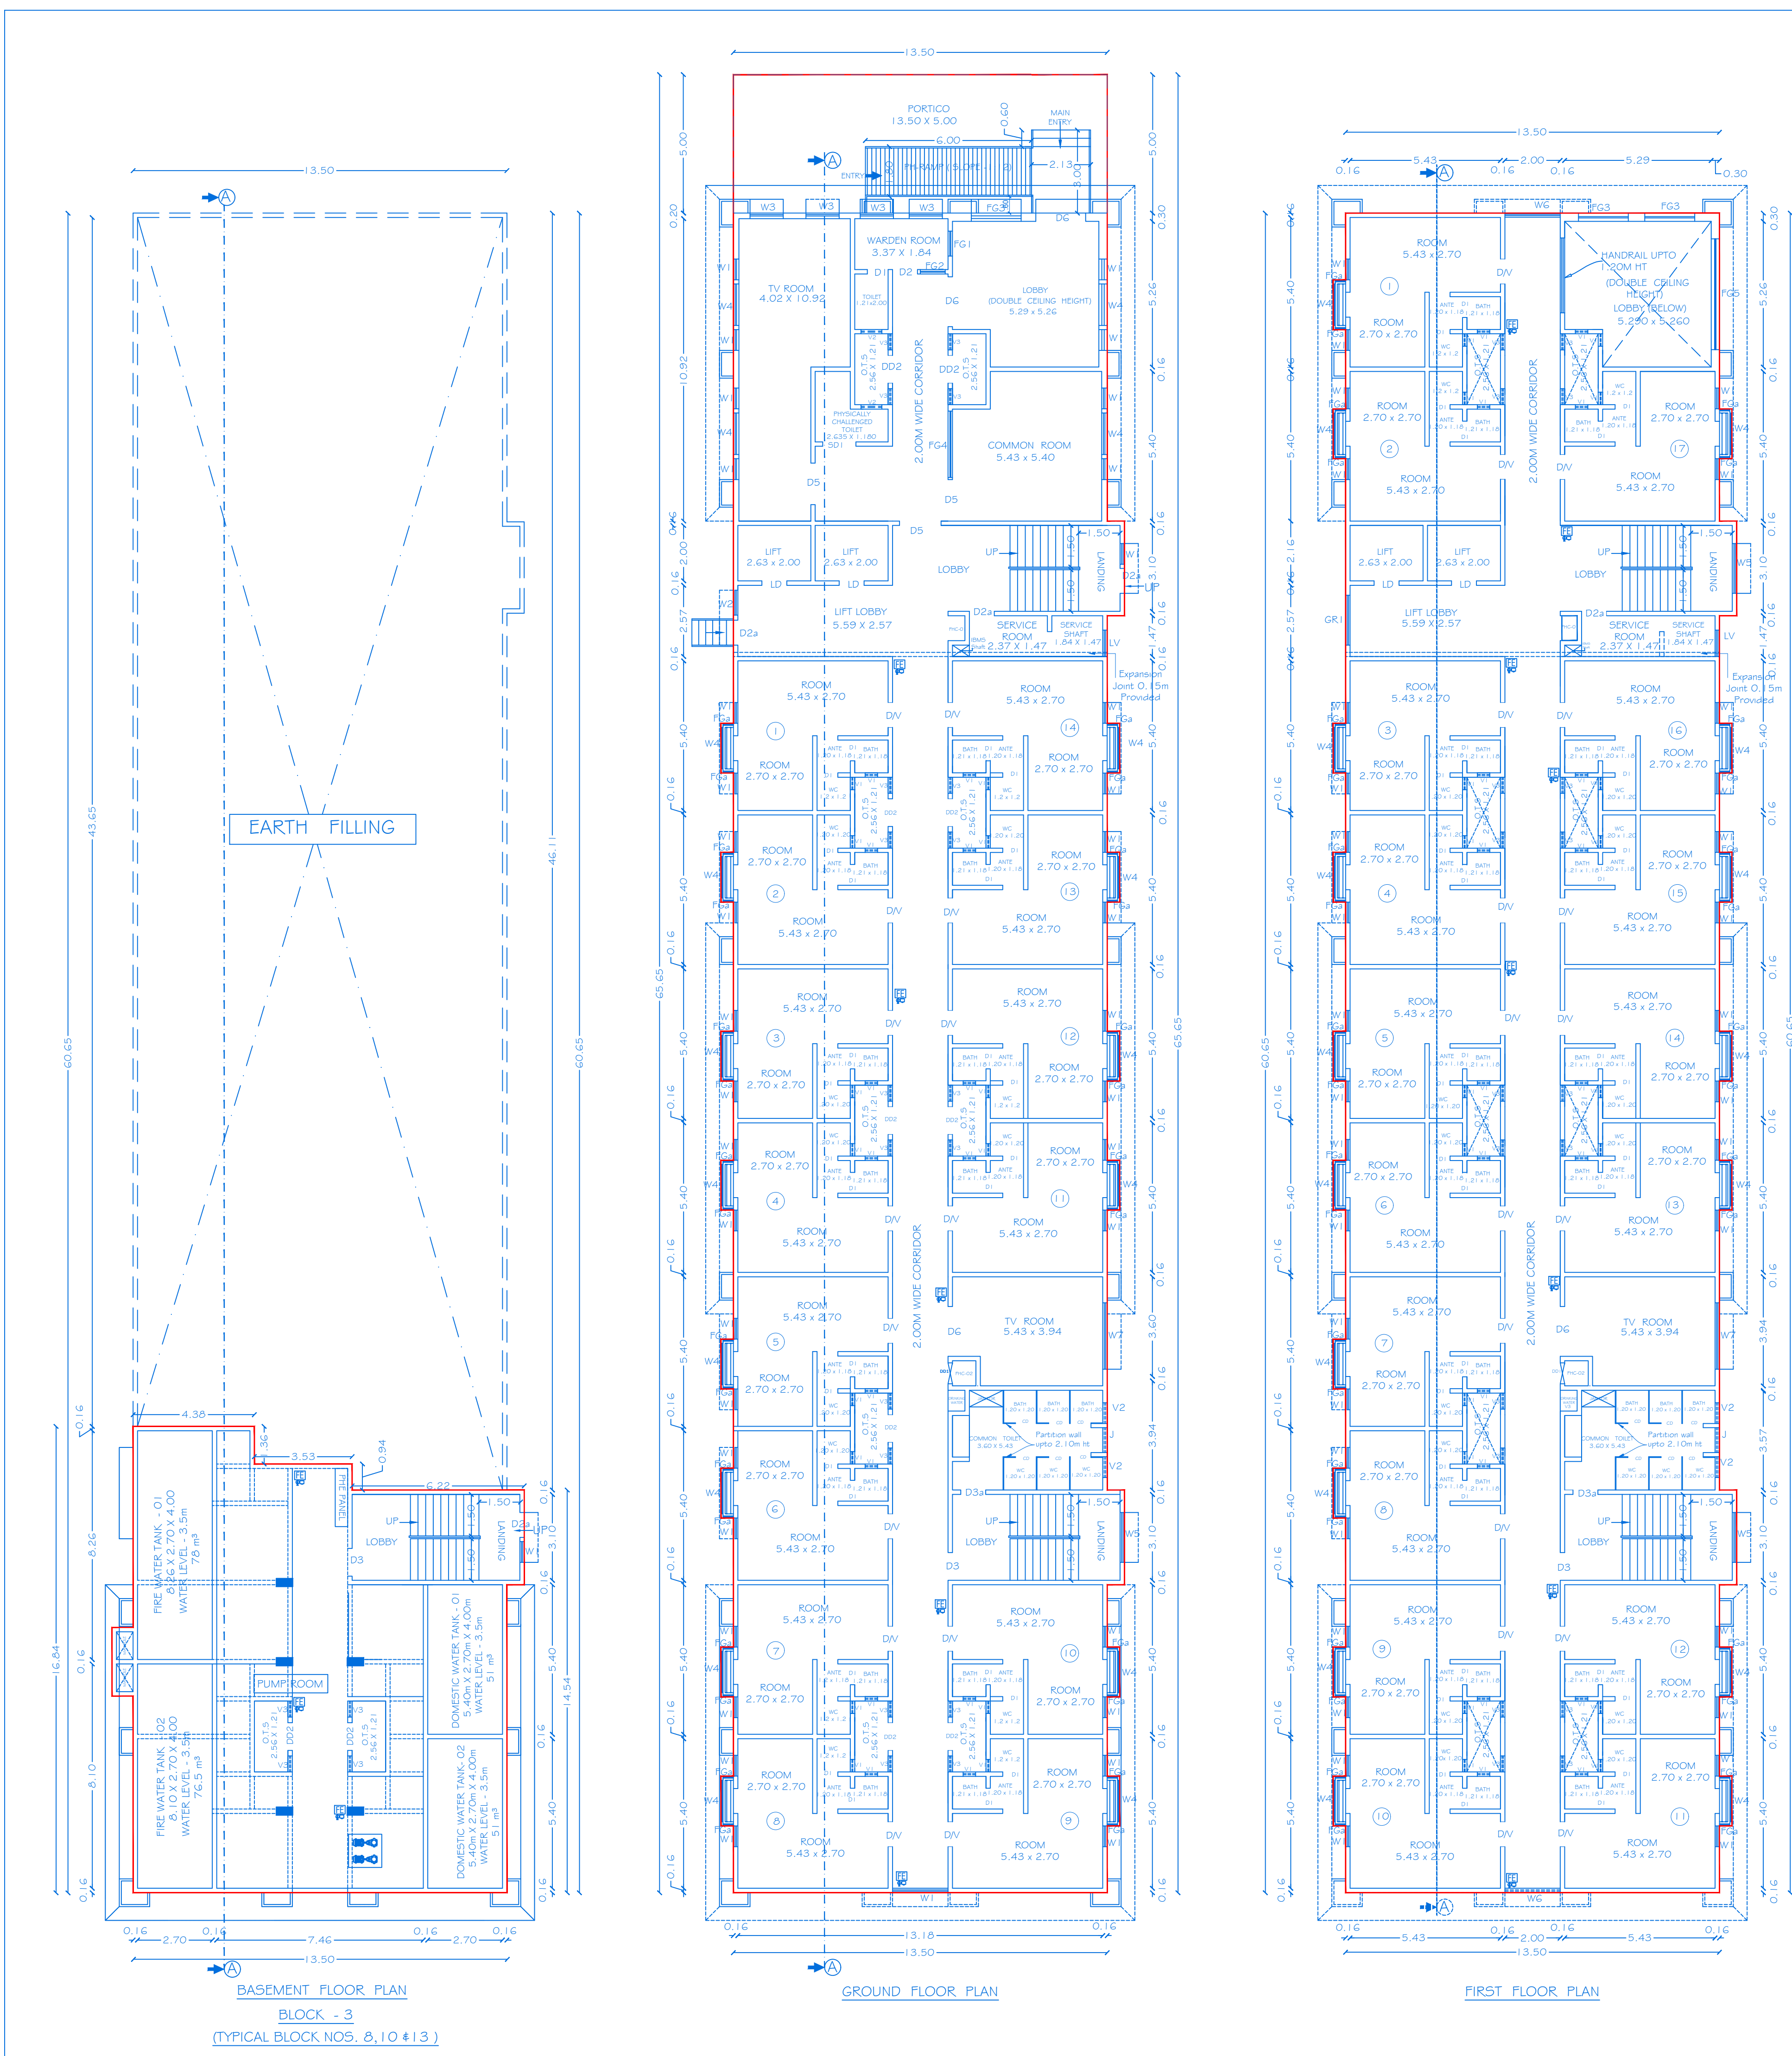

N

SHEET NO:09/26

SCALE 1 : 100

BLOCK - 3,8,10 & 13 (TYPE -C)

PLAN SHOWING THE PROPOSED CONSTRUCTION OF R.C.C.ROOF DORMITORY BUILDING "VIDIYAL RESIDENCY PRIVATE LTD" IN S.No:200, 201/2, 202/2, 203/1, 203/3, 204, 205,206/1, 206/3, 207/1, 207/3, 208, 209, 210/1,210/3 211/1, 211/3, 212, 218, 273/1 & 273/3 AT NAGAMANGALAM VILLAGE, # PANCHAYAT, DENKANIKOTTAI TALUK, KRISHNAGIRI DISTRICT.

NOTE: ALL DIMENSIONS ARE IN METER

JOINERY DETAILS

REF. ID	DESCRIPTIONS	SIZES
D/V	FLUSH DOOR AND ABOVE VENTILATOR WITH MOSQUITO MESH	D-0.90 X 2.10 V-0.90 X 0.20
D1	FLUSH DOOR	0.75 X 2.10
D2	FLUSH DOOR	0.90 X 2.10
D2a	STEEL DOOR	0.90 X 2.10
D3	EMERGENCY EXIT DOOR	1.00 X 2.10
D3a	FLUSH DOOR	0.90 X 2.10
D4	FLUSH DOOR	1.20 X 2.10
D5	DOUBLE LEAF FLUSH DOOR	1.50 X 2.10
D6	DOUBLE LEAF FLUSH DOOR	1.80 X 2.10
CD	CUBICLE DOOR	0.75 X 2.10
DD1	STEEL DOOR	0.75 X 2.10
DD2	STEEL DOOR	1.00 X 2.10
DD3	STEEL DOOR	0.90 X 2.10
LD	LIFT DOOR	0.90 X 2.10
W1	WINDOW	0.75 X 1.35
W2	WINDOW	0.90 X 1.35
W3	WINDOW	1.20 X 1.35
W4	WINDOW	1.50 X 1.35
W5	WINDOW	1.80 X 1.35
W6	WINDOW	2.00 X 1.35
W7	WINDOW	2.40 X 1.35
SD1	SLIDING GLASS	1.20 X 2.10
FGa	FIXED GLASS	0.45 X 1.35
FG1	FIXED GLASS	0.90 X 1.95
FG2	FIXED GLASS	0.90 X 1.35
FG3	FIXED GLASS	1.80 X 1.95
FG4	FIXED GLASS	2.40 X 1.95
FG5	FIXED GLASS	4.00 X 1.95
GR1	GRILL	1.80 X 1.95
J	JALLY	0.90 X 0.90
V1	VENTILATOR	0.60 X 0.90
V2	VENTILATOR	0.75 X 0.90
V3	VENTILATOR	0.68 X 0.90
LV	LOUVERED VENTILATOR	0.95 X 1.35
RS	ROLLING SHUTTER	2.00 X 3.00

AREA DETAILS

S.NO	PARTICULARS	TOTAL AREA -Sq.mt	NON FSI AREA	FSI AREA
1	AREA OF THE UNDER GROUND (FIRE PUMP)	213.70	-	213.70
2	AREA OF THE GROUND FLOOR	901.89	-	901.89
3	AREA OF THE FIRST FLOOR	836.82	53.84	782.98

KEY

(FE) Fire Extinguisher -

(FA) Fire Alarm -

(FA) Fire Hydrant -

APPLICANT

For Vidiyal Residency Private Limited

M/s. VIDIYAL RESIDENCY PRIVATE LIMITED


REGISTERED PROFESSION

Er.A.Harikumar, M.E.,(Struct),M.Sc.,Rev.AMIE,MISTE,A.I.V,
Structural Eng. Chartered Eng(I), Approved Valuer,
TN Govt.Registered Professional of DTCP(HNTDA)


Name of Profession	R.E	R.S.E	C.E	B.Q.A	R.D
Grade	I	I	I	I	I
Reg.No's	21/2024	11/2022	04/2019	02/2019	15/2022

CIVIL TEC, Door No.2A, 1st Floor, Bagalur HUDCO Road,
TNHB Phase II, Near TNHB Office, Bagalur Road, Hosur-635109.
Email-civiltec261@gmail.com,srihari.prim@gmail.com
Cell:95243-20261, 94899-84416.

CIVIL TEC - \USER\VERIDRAWING 2024-DTCP -KGR\Residential\1.BLOCK 1 -XXV.IV.XX24.

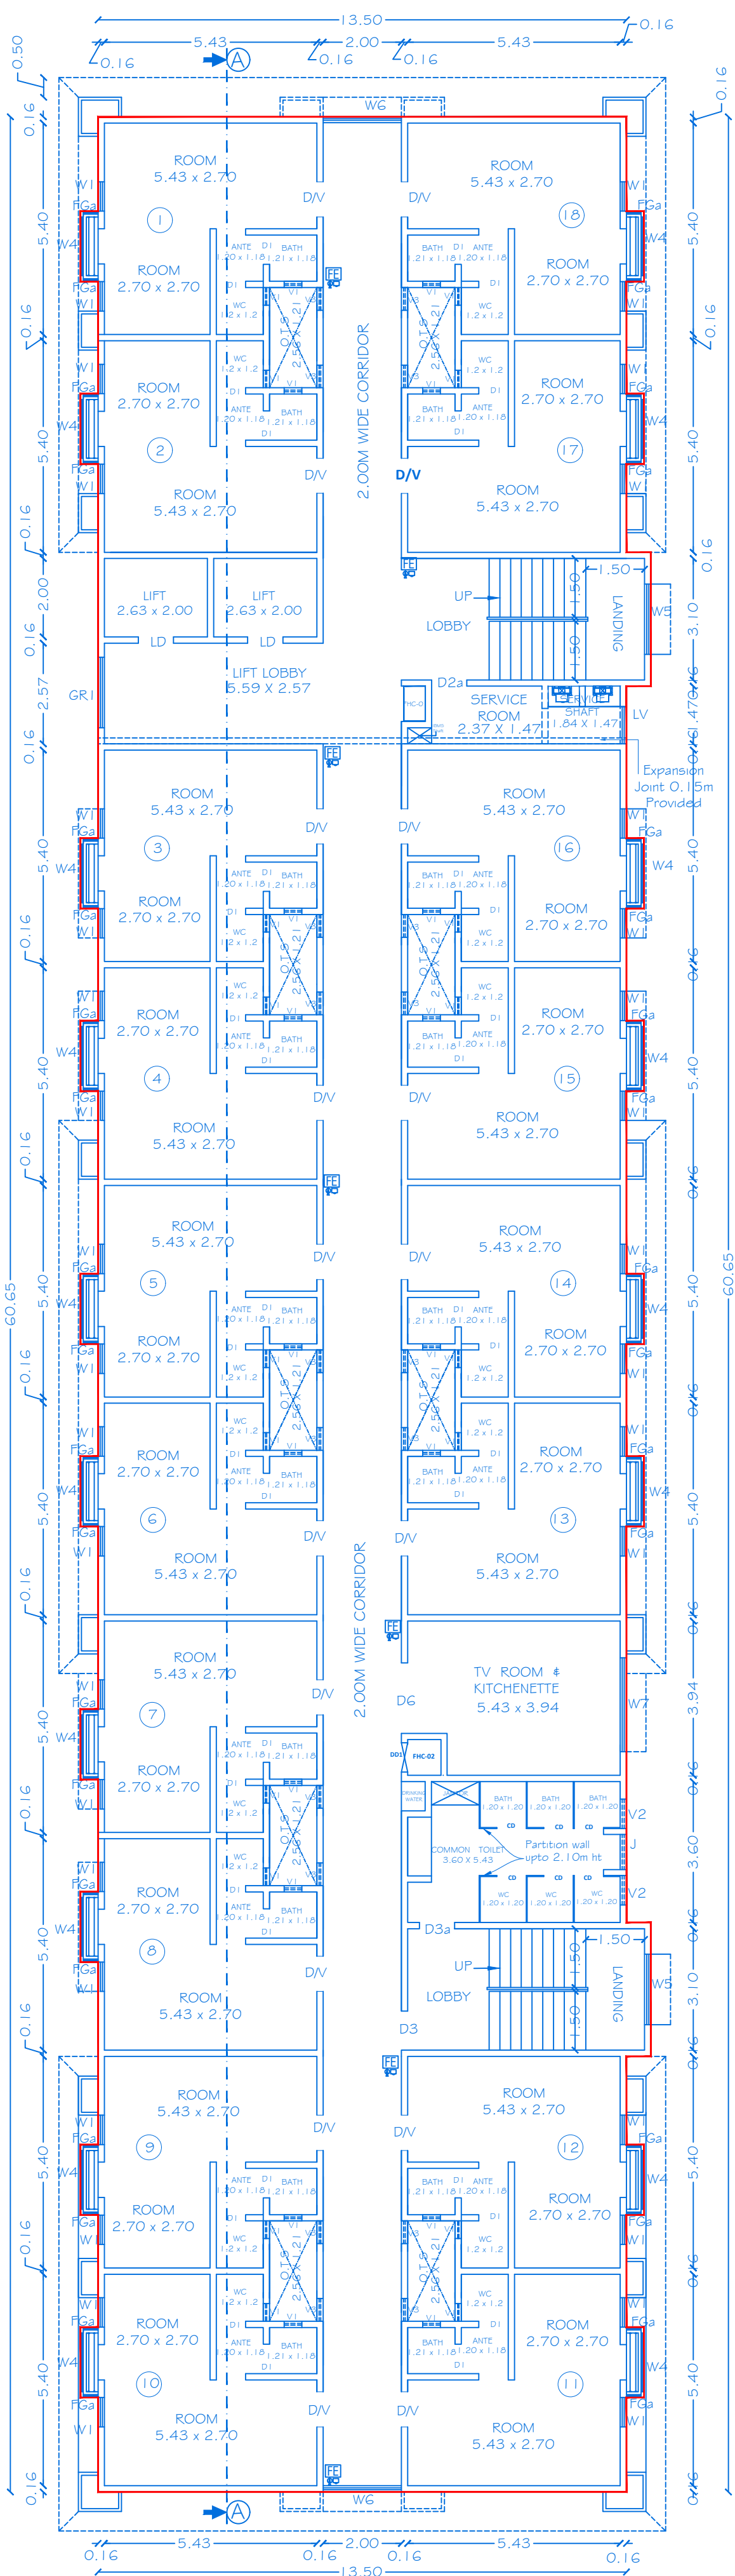


TYPICAL PLAN - [2,4,6,8 # 10 FLOORS]

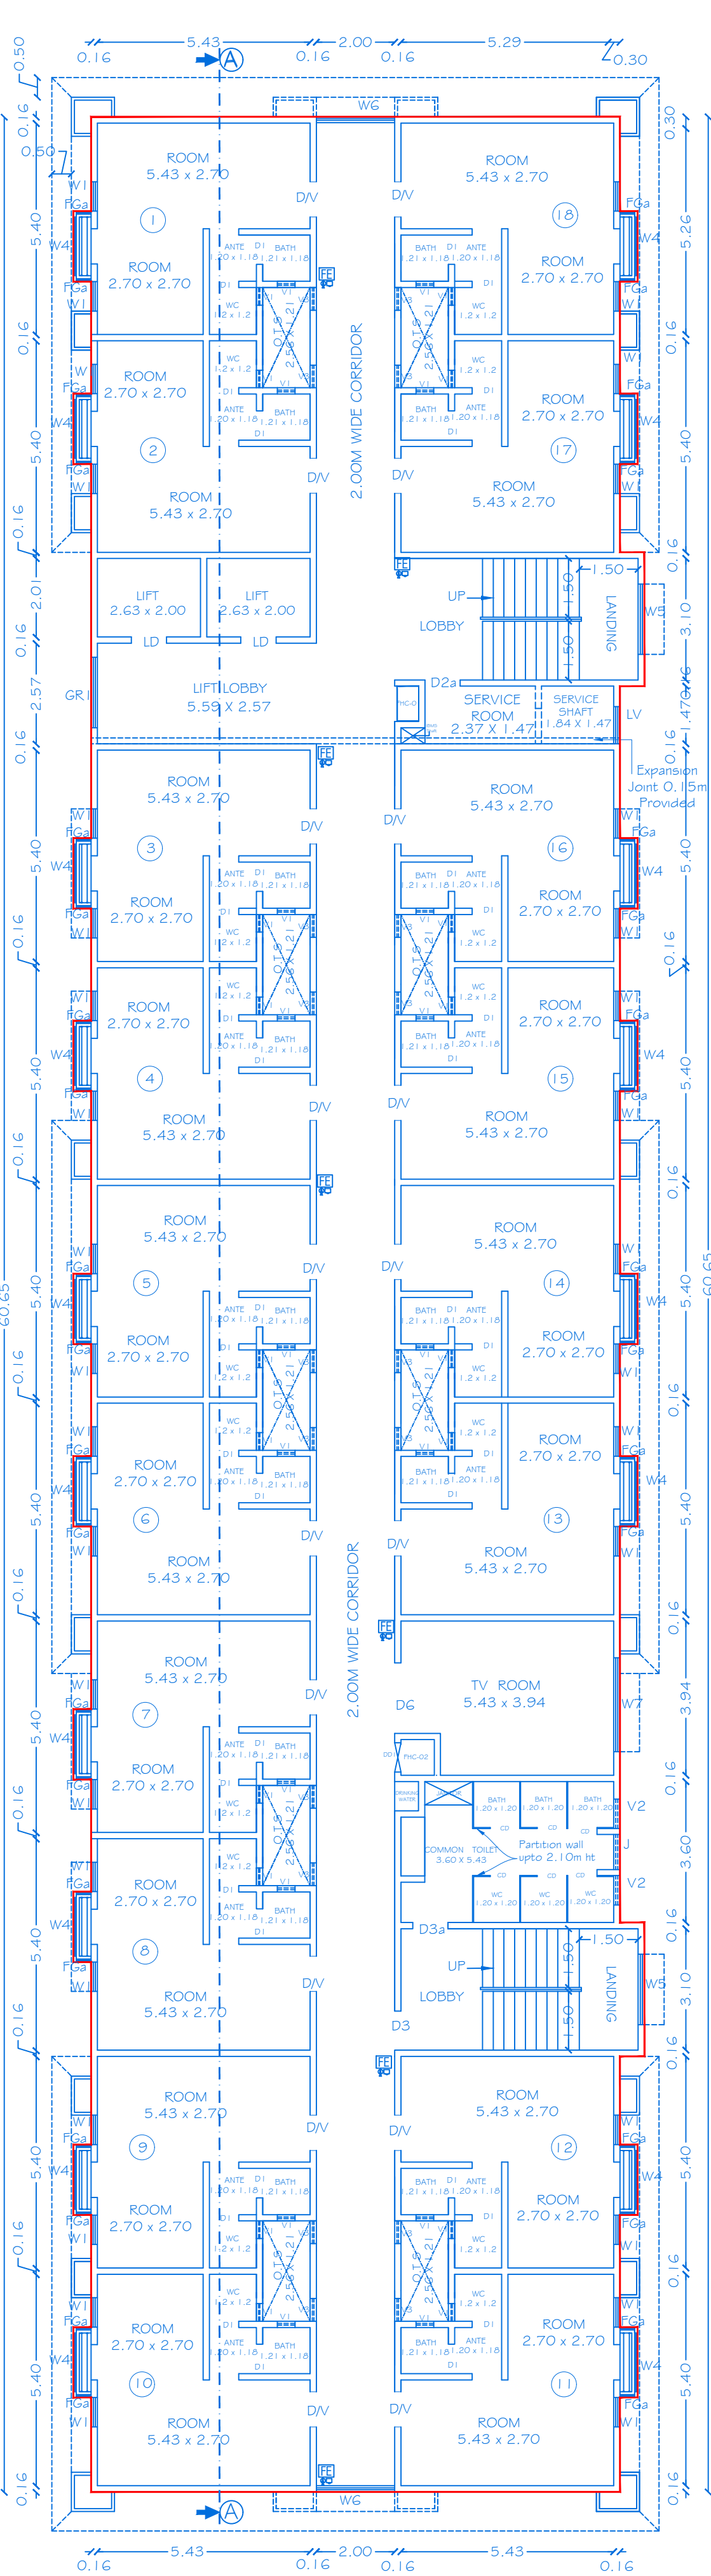


TYPICAL PLAN - [3,5,9 # 11 FLOORS]

BLOCK - 3
(TYPICAL BLOCK NOS. 8, 10 # 13)

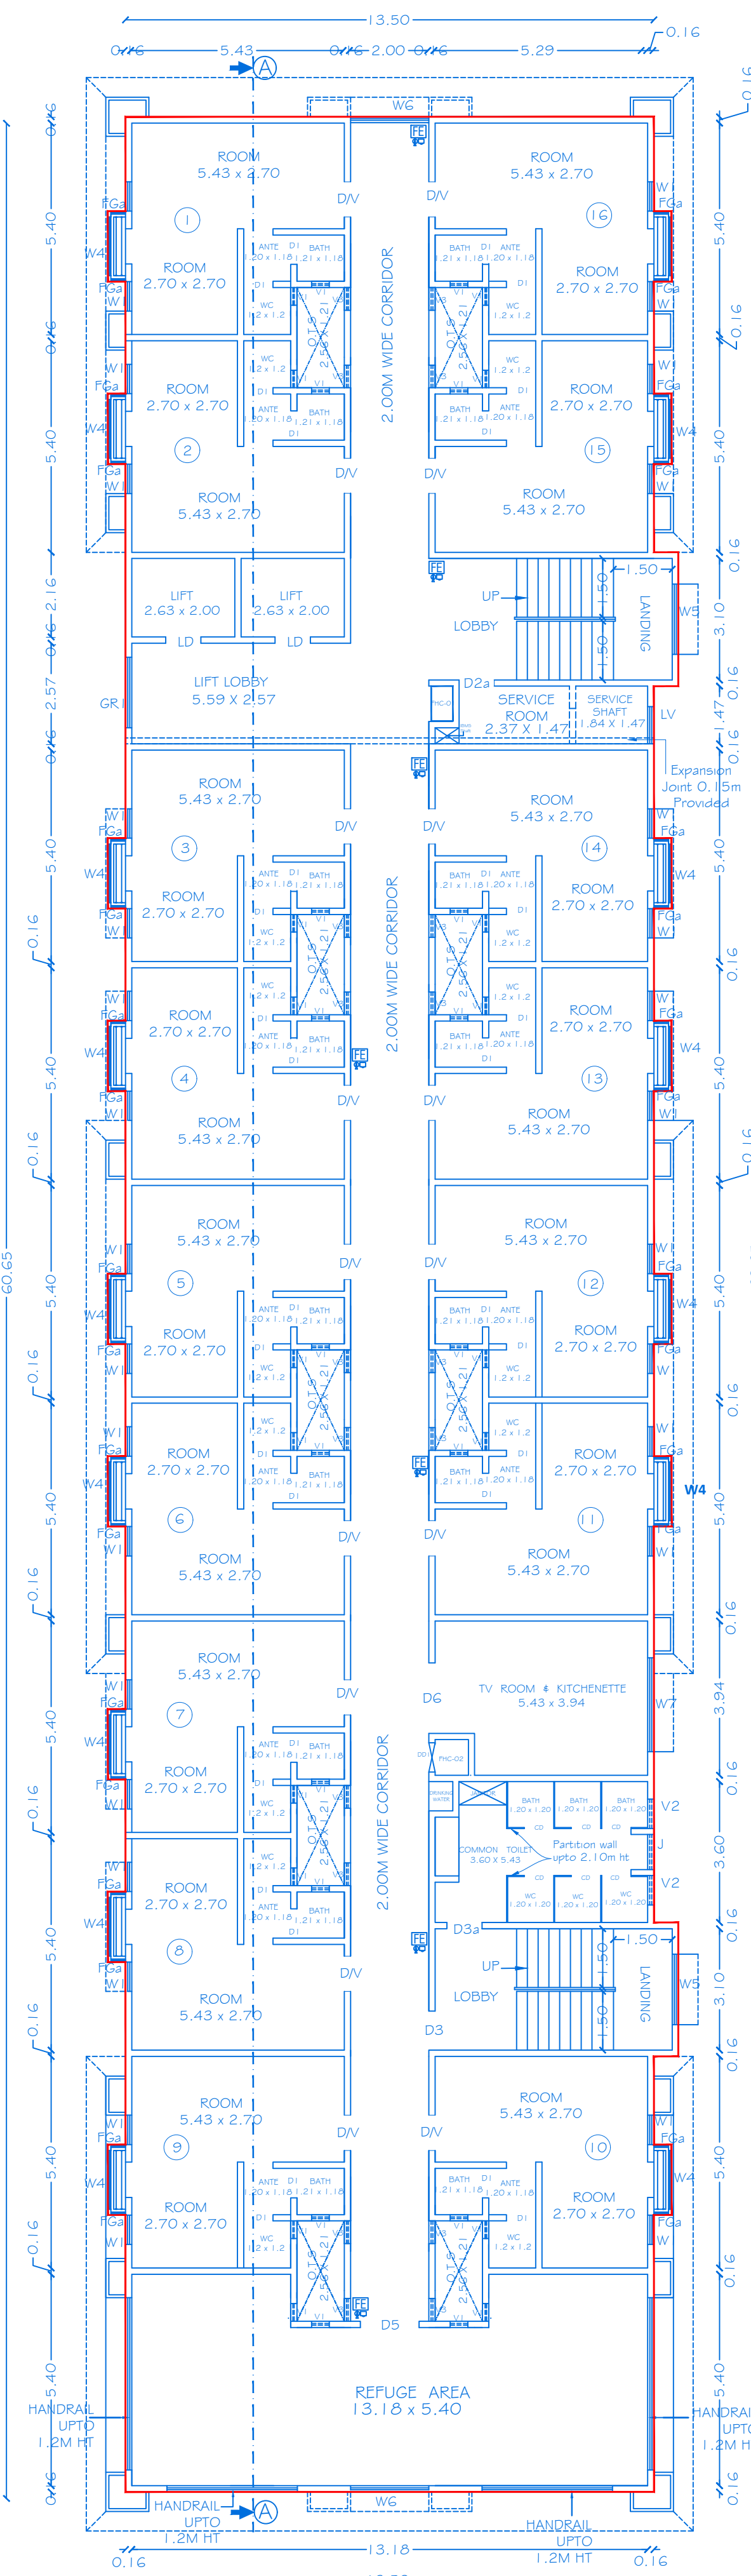

SEVENTH FLOOR PLAN

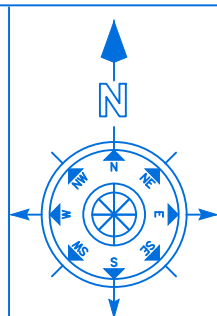

SHEET NO:10/26

SCALE 1:100

BLOCK - 3,8,10 #13 (TYPE -C)

PLAN SHOWING THE PROPOSED CONSTRUCTION
OF R.C.C.ROOF DORMITORY BUILDING "VIDIYAL
RESIDENCY PRIVATE LTD" IN S.No:200, 201/2,
202/2, 203/1, 203/3, 204, 205,206/1, 206/3,
207/1, 207/3, 208, 209, 210/1,210/3 211/1,
211/3, 212, 218, 273/1 # 273/3 AT
NAGAMANGALAM VILLAGE, # PANCHAYAT,
DENKANIKOTTAI TALUK, KRISHNAGIRI DISTRICT.

NOTE: ALL DIMENSIONS ARE IN METER

JOINERY DETAILS		
REF. ID	DESCRIPTIONS	SIZES
D/V	FLUSH DOOR AND ABOVE VENTILATOR WITH MOSQUITO MESH	D-0.90 X 2.10 V-0.90 X 0.20
D1	FLUSH DOOR	0.75 X 2.10
D2	FLUSH DOOR	0.90 X 2.10
D2a	STEEL DOOR	0.90 X 2.10
D3	EMERGENCY EXIT DOOR	1.00 X 2.10
D3a	FLUSH DOOR	0.90 X 2.10
D4	FLUSH DOOR	1.20 X 2.10
D5	DOUBLE LEAF FLUSH DOOR	1.50 X 2.10
D6	DOUBLE LEAF FLUSH DOOR	1.80 X 2.10
CD	CUBICLE DOOR	0.75 X 2.10
DD1	STEEL DOOR	0.75 X 2.10
DD2	STEEL DOOR	1.00 X 2.10
DD3	STEEL DOOR	0.90 X 2.10
LD	LIFT DOOR	0.90 X 2.10
W1	WINDOW	0.75 X 1.35
W2	WINDOW	0.90 X 1.35
W3	WINDOW	1.20 X 1.35
W4	WINDOW	1.50 X 1.35
W5	WINDOW	1.80 X 1.35
W6	WINDOW	2.00 X 1.35
W7	WINDOW	2.40 X 1.35
SD1	SLIDING GLASS	1.20 X 2.10
FGa	FIXED GLASS	0.45 X 1.35
FG1	FIXED GLASS	0.90 X 1.95
FG2	FIXED GLASS	0.90 X 1.35
FG3	FIXED GLASS	1.80 X 1.95
FG4	FIXED GLASS	2.40 X 1.95
FG5	FIXED GLASS	4.00 X 1.95
GR1	GRILL	1.80 X 1.95
J	JALLY	0.90 X 0.90
V1	VENTILATOR	0.60 X 0.90
V2	VENTILATOR	0.75 X 0.90
V3	VENTILATOR	0.68 X 0.90
LV	LOUVERED VENTILATOR	0.95 X 1.35

AREA DETAILS				
S.NO	PARTICULARS	TOTAL AREA -Sq.mt	NON FSI AREA	FSI AREA
1	AREA OF THE SECOND FLOOR	837.63	27.87	809.76
2	AREA OF THE THIRD FLOOR	837.63	27.87	809.76
3	AREA OF THE FOURTH FLOOR	837.63	27.87	809.76
4	AREA OF THE FIFTH FLOOR	837.63	27.87	809.76
5	AREA OF THE SIXTH FLOOR	837.63	27.87	809.76
6	AREA OF THE SEVENTH FLOOR	836.01	27.87	808.14
7	AREA OF THE EIGHT FLOOR	837.63	27.87	809.76
8	AREA OF THE NINTH FLOOR	837.63	27.87	809.76
9	AREA OF THE TENTH FLOOR	837.63	27.87	809.76
10	AREA OF THE ELEVENTH FLOOR	837.63	27.87	809.76

KEY

- (FE) Fire Extinguisher -
- (FA) Fire Alarm -
- (FH) Fire Hydrant -

APPLICANT

For Vidiyal Residency Private Limited
Director/Authorized Signatory


M/s. VIDIYAL RESIDENCY PRIVATE LIMITED

REGISTERED PROFESSION


E.A. Harkumar, M.E. (Struct), M.Sc., Rev. AMIE, MSTE(A), LV,
Structural Eng. Chartered (Engil), Approved Valuer,
TN Govt Registered Professional of DTCP(HNTDA).

Name of Profession	R.E	R.S.E	C.E	B.Q.A	R.D
Grade	1	1	1	1	1
Reg.No's	21/2024	11/2022	04/2019	02/2019	15/2022

CIVIL TEC, Door No.2A, 1st Floor, Bagalur HUDCO Road,
TNHB Phase III, Near TNHB Office, Bagalur Road, Hosur-635109.
Email:civilttec261@gmail.com,silhari.prim@gmail.com
cell:95243-20261, 94899-84416.

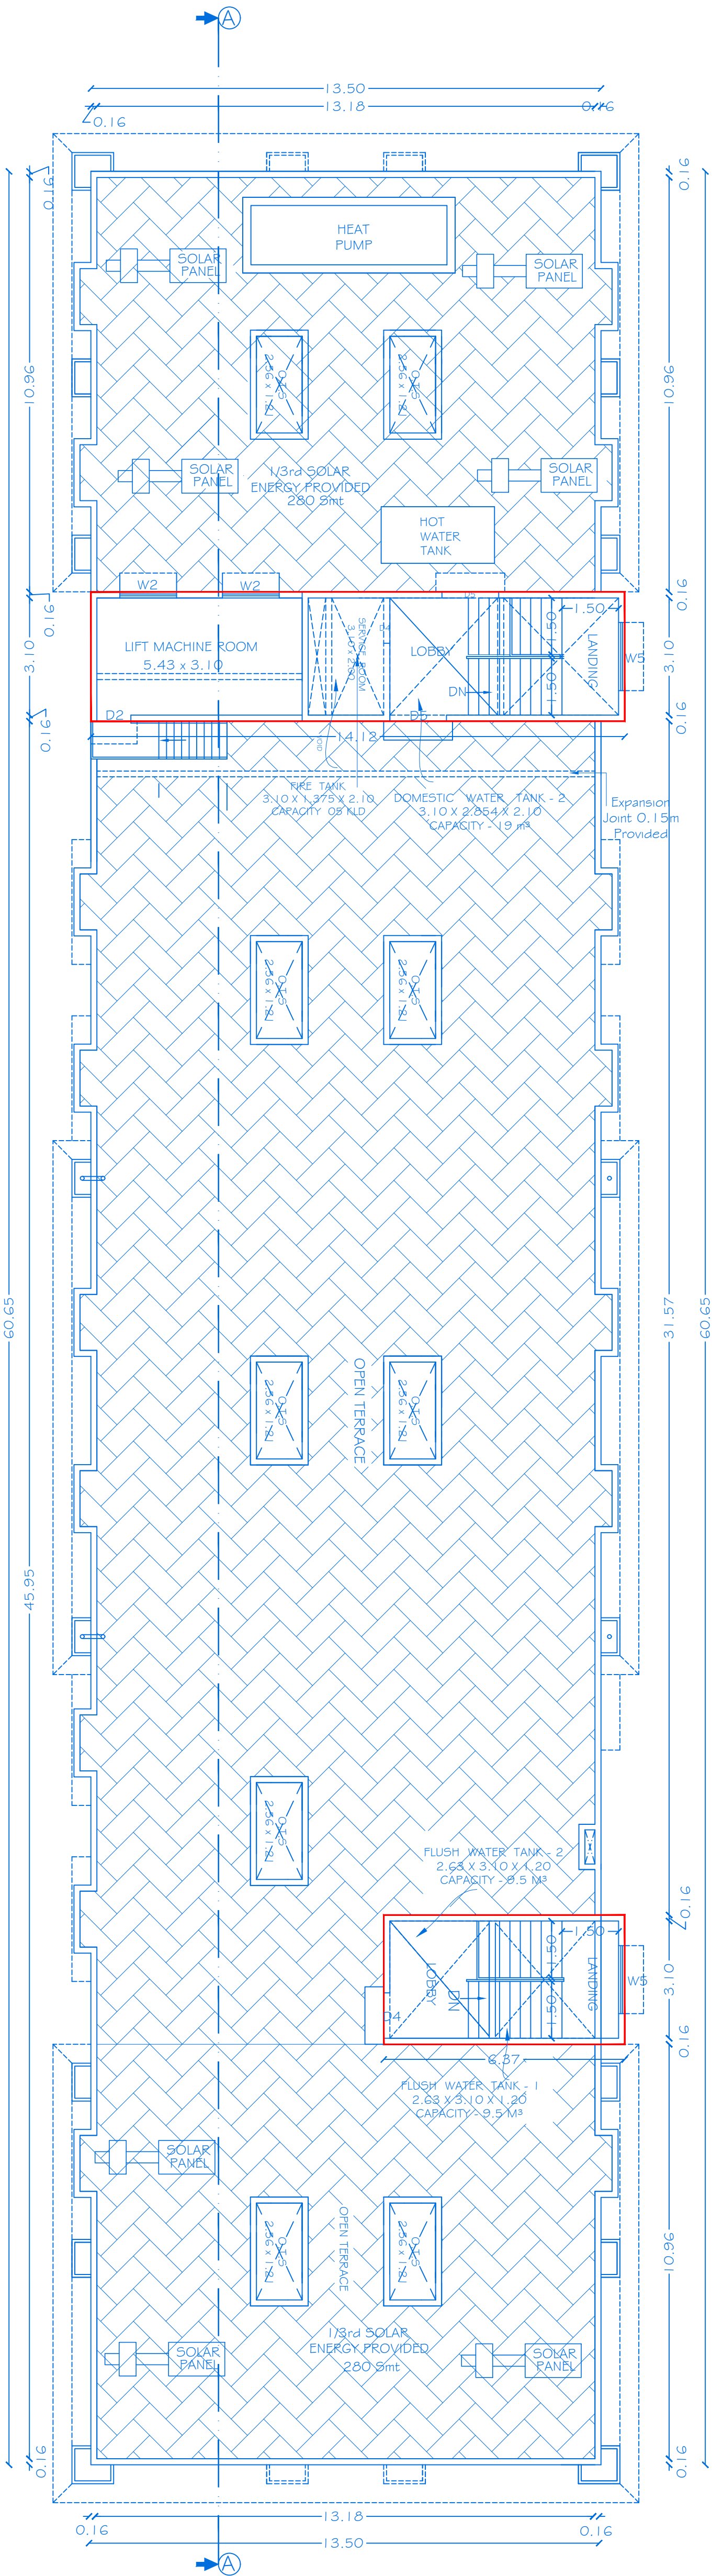


TERRACE FLOOR PLAN

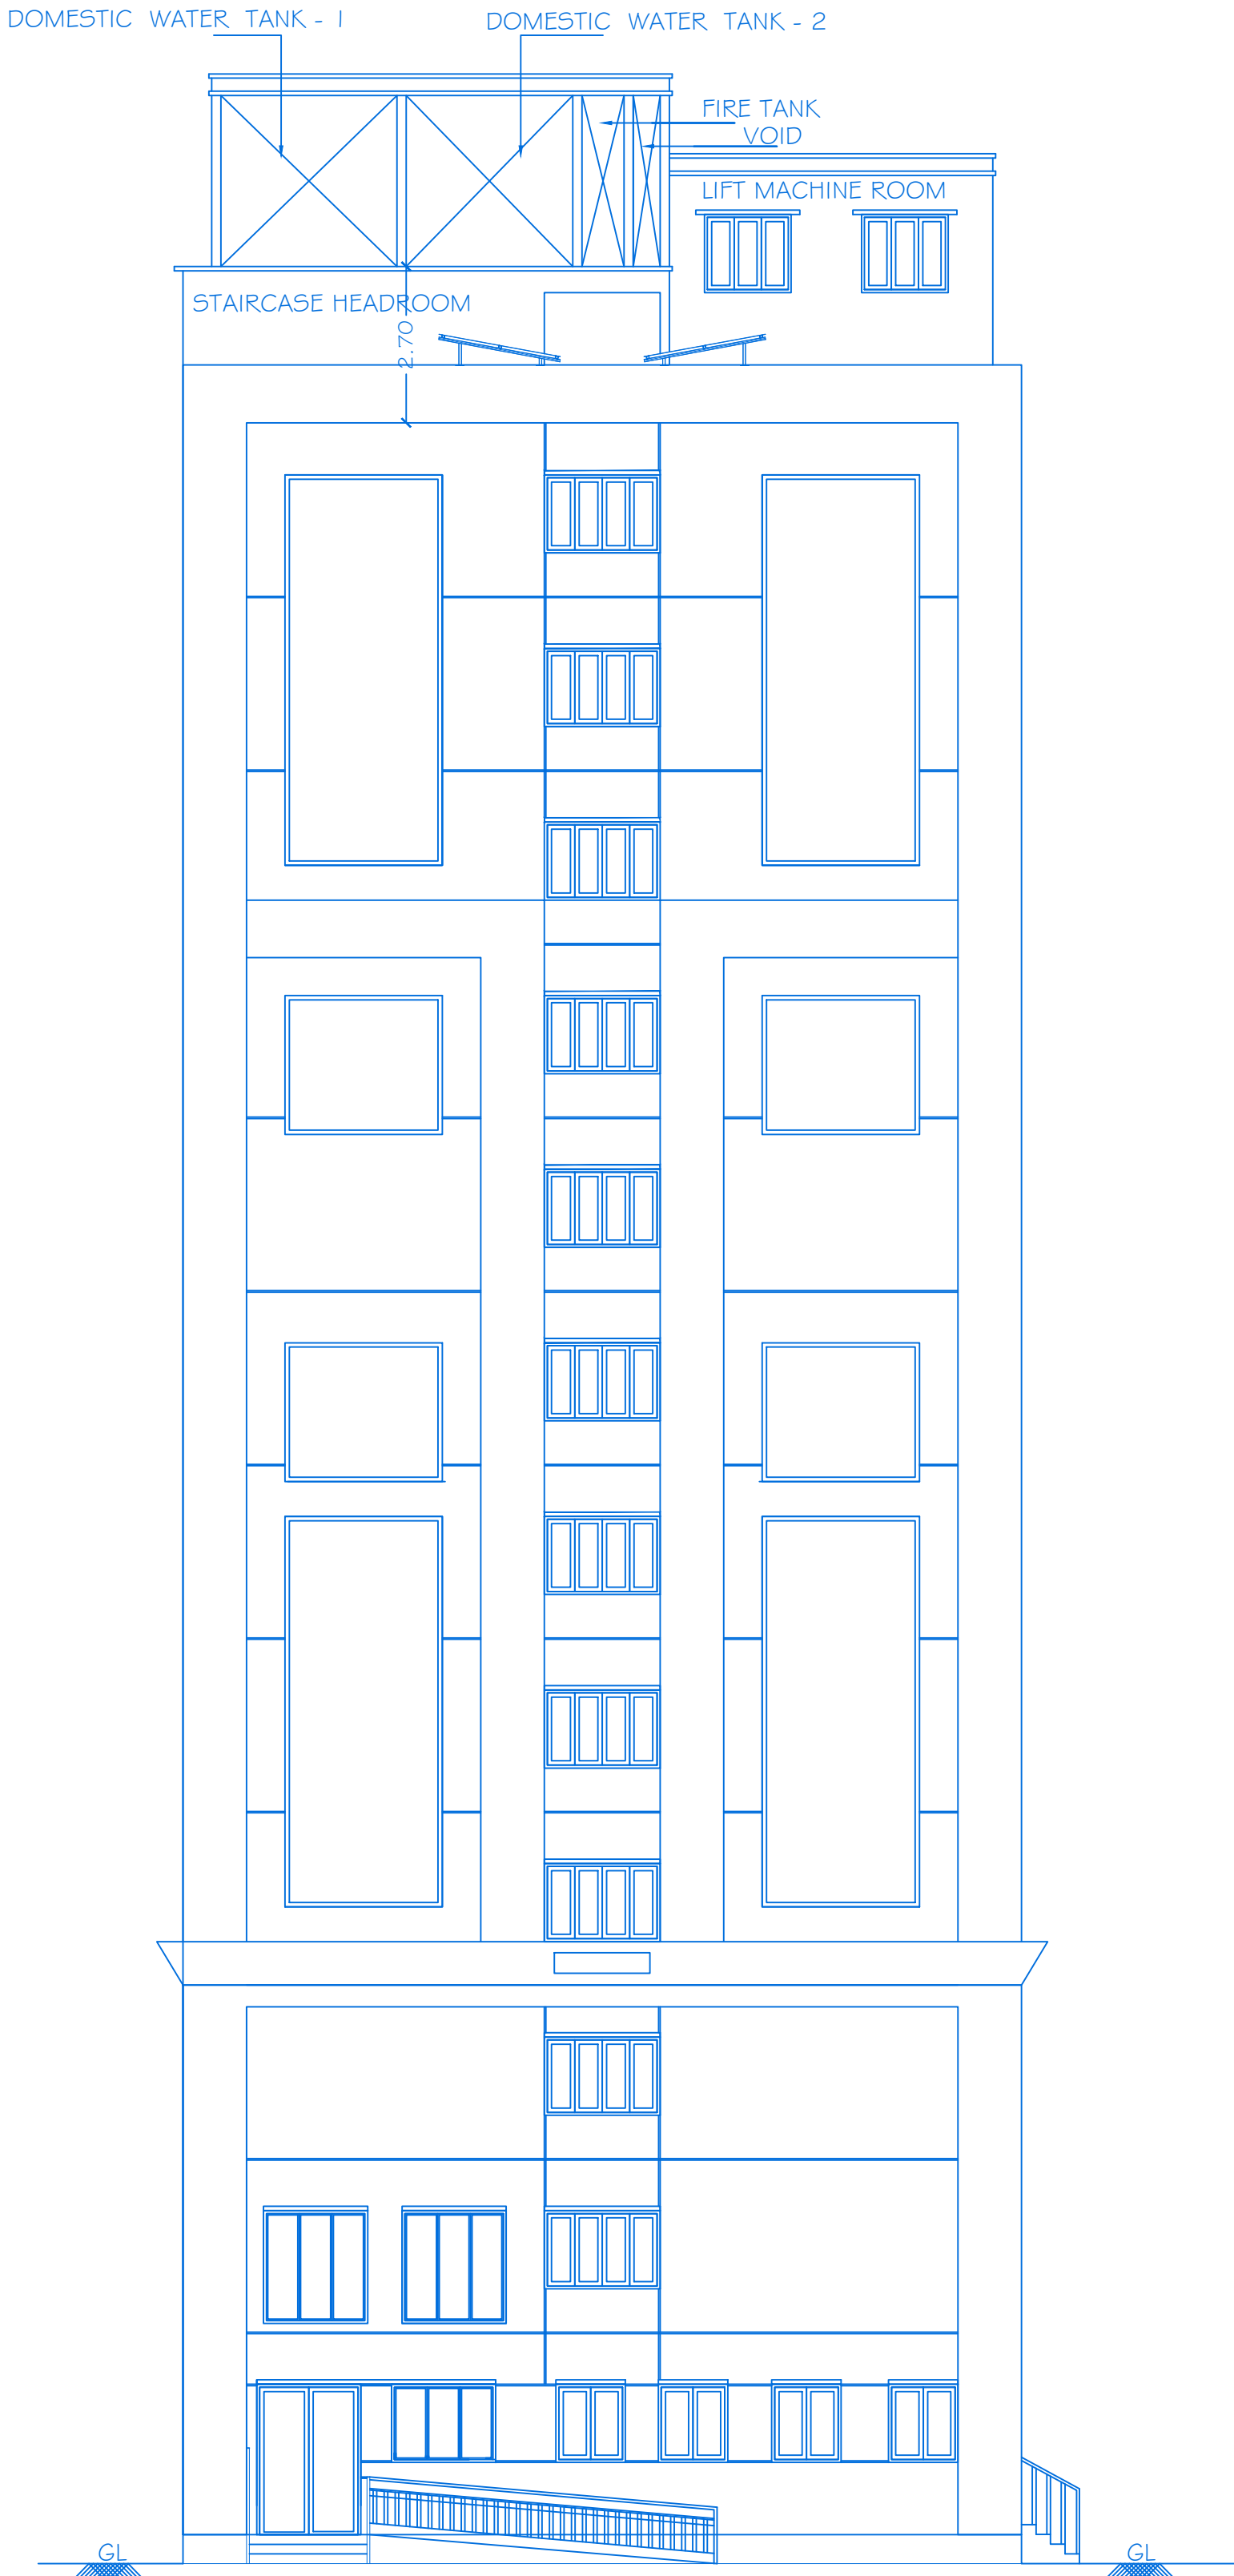

ELEVATION

BLOCK - 3
(TYPICAL BLOCK NOS. 8, 10 & 13)

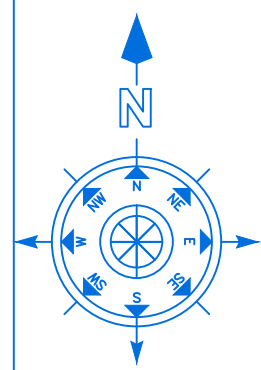

SHEET NO: 11/26

SCALE 1:100

BLOCK - 3, 8, 10 & 13 (TYPE - C)

PLAN SHOWING THE PROPOSED CONSTRUCTION OF R.C.C. ROOF DORMITORY BUILDING "VIDIYAL RESIDENCY PRIVATE LTD" IN S.No:200, 201/2, 202/2, 203/1, 203/3, 204, 205, 206/1, 206/3, 207/1, 207/3, 208, 209, 210/1, 210/3, 211/1, 211/3, 212, 218, 273/1 & 273/3 AT NAGAMANGALAM VILLAGE, & PANCHAYAT, DENKANIKOTTAI TALUK, KRISHNAGIRI DISTRICT.

NOTE: ALL DIMENSIONS ARE IN METER

JOINERY DETAILS

REF. ID	DESCRIPTIONS	SIZES
D2	FLUSH DOOR	0.90 X 2.10
D5	DOUBLE LEAF FLUSH DOOR	1.50 X 2.10
W2	WINDOW	0.90 X 1.35
W3	WINDOW	1.20 X 1.35
W5	WINDOW	1.80 X 1.35

AREA DETAILS


S.NO	PARTICULARS	TOTAL AREA -Sq.mt	NON FSI AREA	FSI AREA
1	AREA OF THE HEAD ROOM	70.10	--	70.10

APPLICANT



M/s. VIDIYAL RESIDENCY PRIVATE LIMITED



REGISTERED PROFESSION

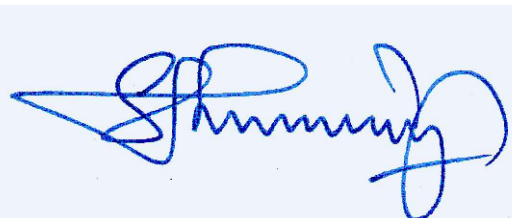

Er.A.Harikumar, M.E.,(Struct),M.Sc.,Rev.AMIE,MISTE,A.I.V,
Structural Eng, Chartered Eng(I), Approved Valuer,
TN.Govt.Registered Professional of DTCP(HNTDA)

Name of Profession	R.E	R.S.E	C.E	B.Q.A	R.D
Grade	I	I	I	I.I	
Reg.No's	21/2024	11/2022	04/2019	02/2019	15/2022

CIVIL TEC, Door No.2A, 1st Floor, Bagalur HUDCO Road,
TNHB Phase III, Near TNHB Office, Bagalur Road, Hosur-635109.
Email-civiltec261@gmail.com,srihari.prim@gmail.com
Cell:95243-20261, 94899-84416.

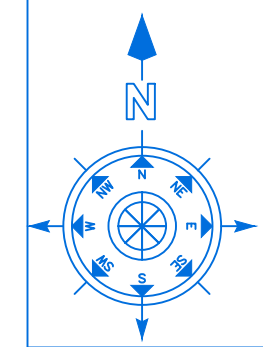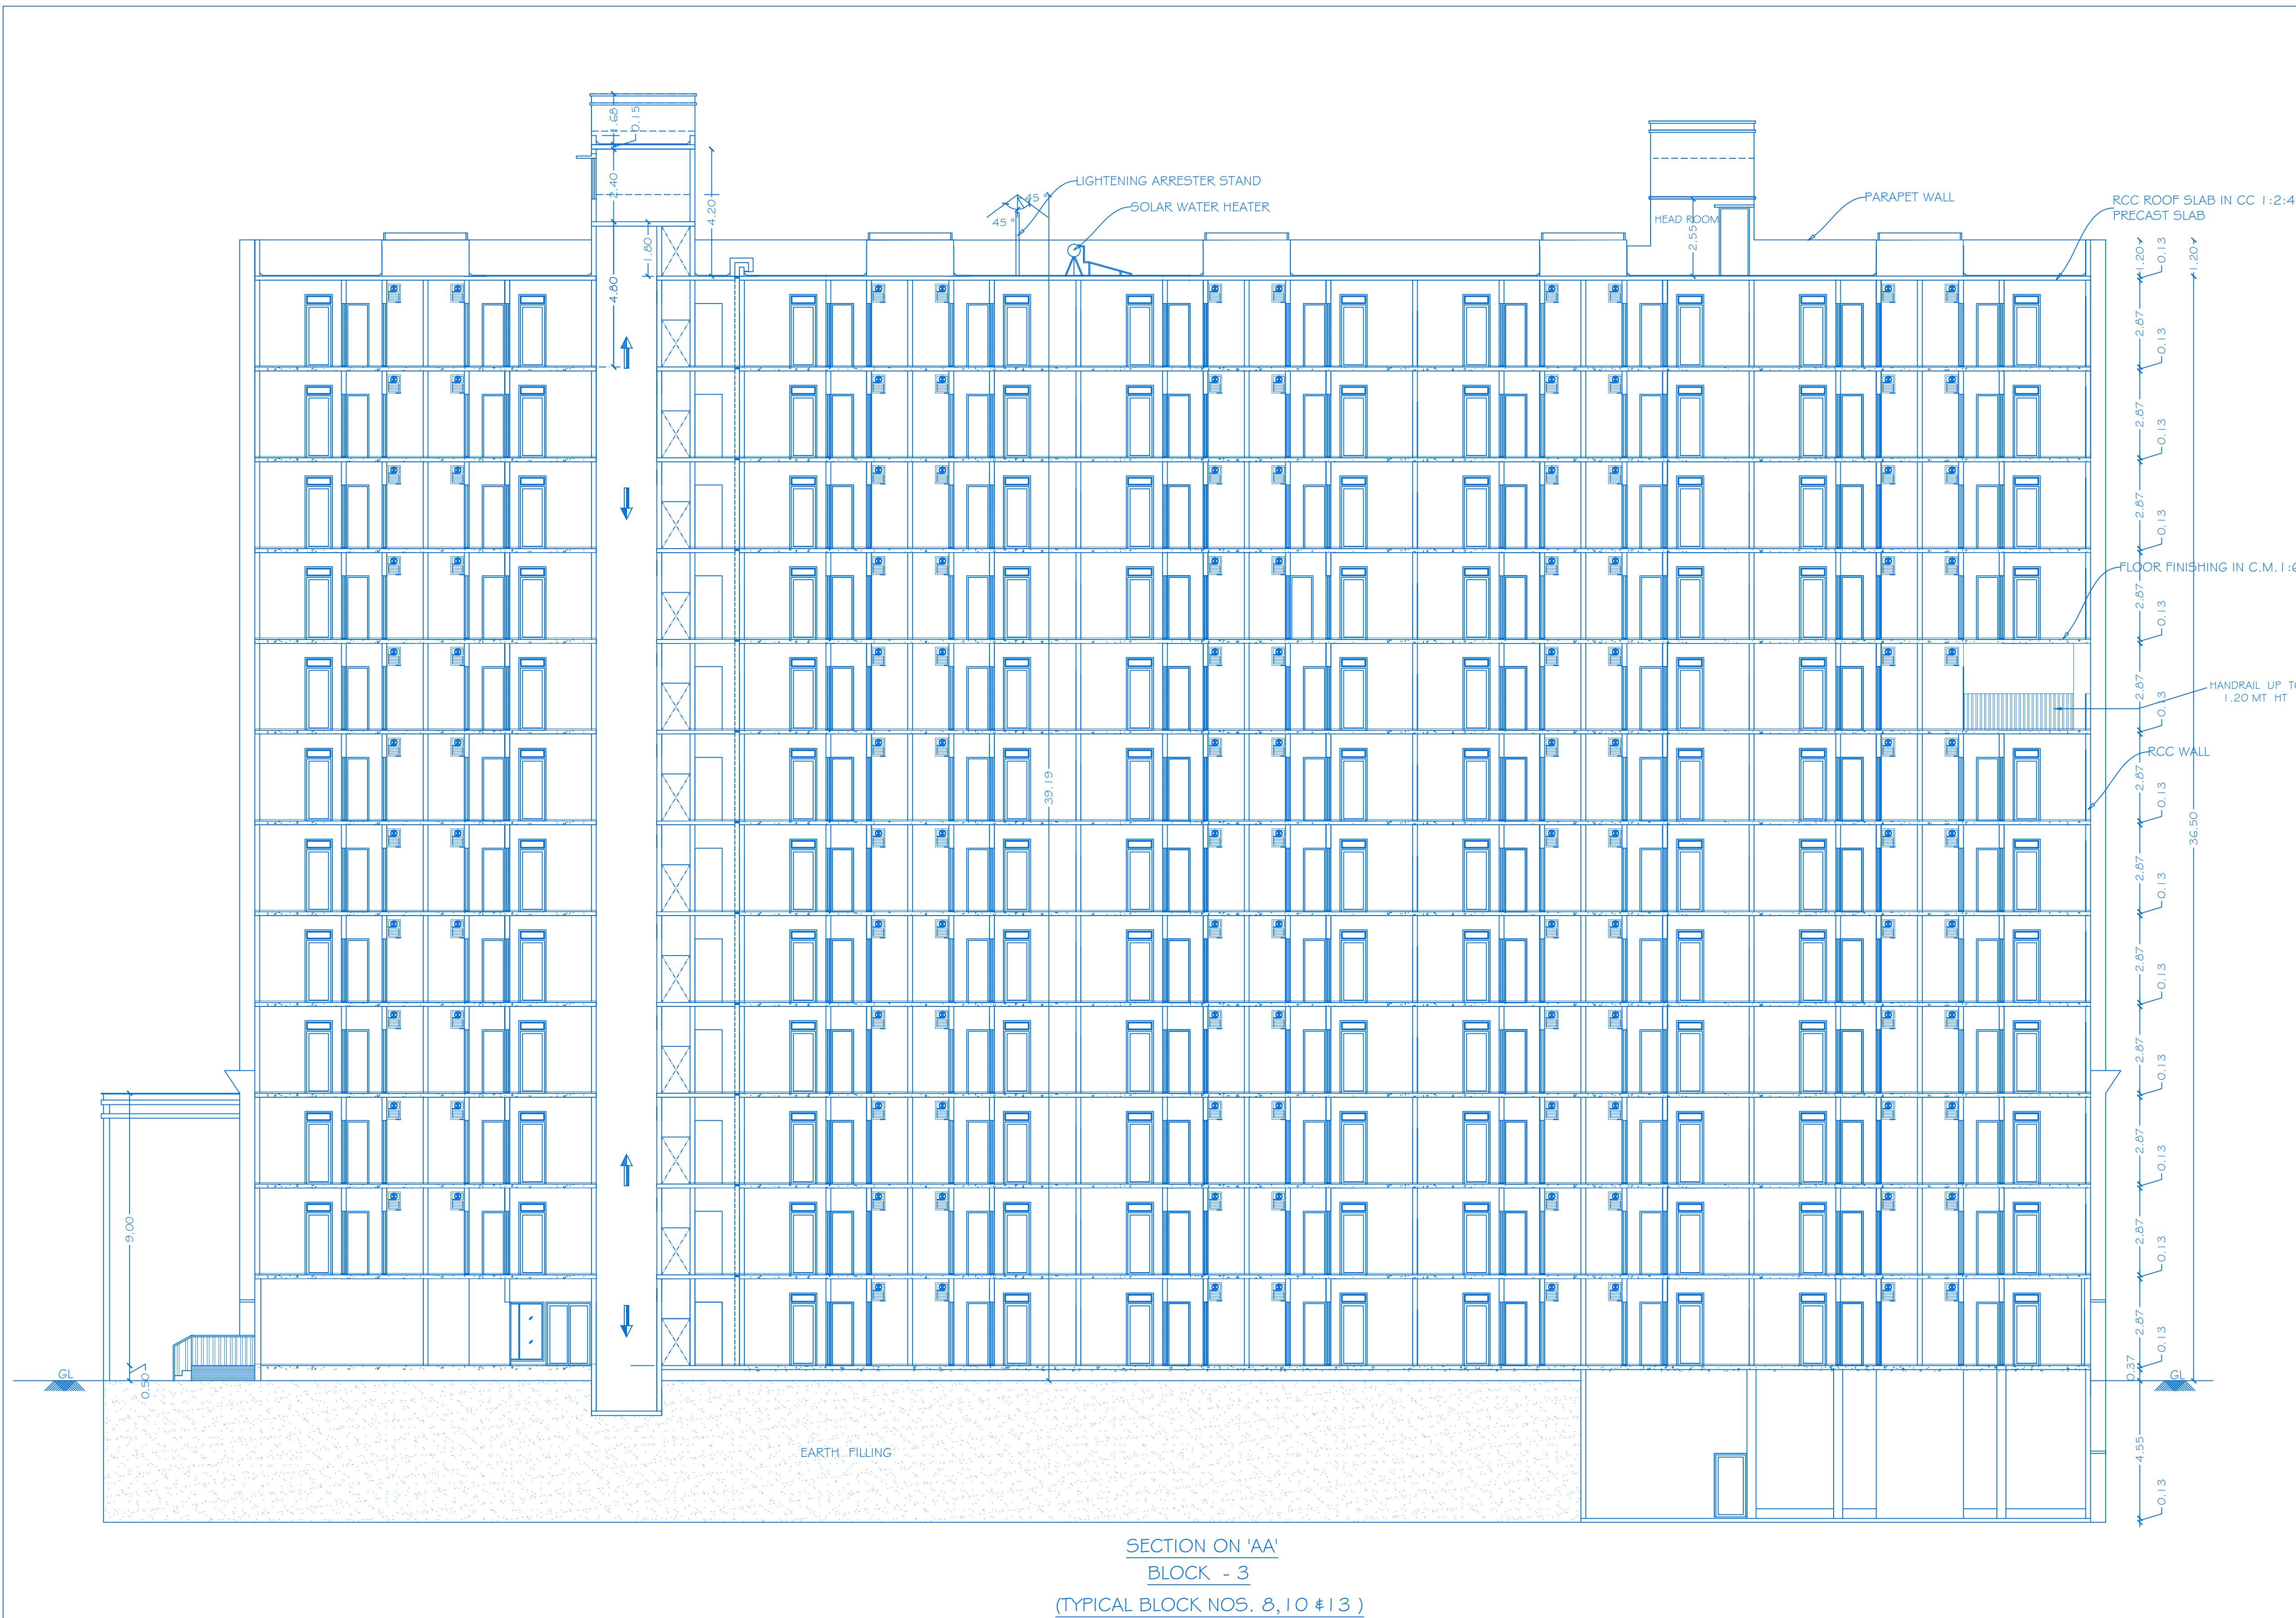

SHEET NO: 12/26

SCALE 1:100

BLOCK - 3,8,10 & 13 (TYPE -C)

PLAN SHOWING THE PROPOSED CONSTRUCTION
OF R.C.C.ROOF DORMITORY BUILDING "VIDIYAL
RESIDENCY PRIVATE LTD" IN S.No:200, 201/2,
202/2, 203/1, 203/3, 204, 205,206/1, 206/3,
207/1, 207/3, 208, 209, 210/1,210/3 211/1,
211/3, 212, 218, 273/1 & 273/3 AT
NAGAMANGALAM VILLAGE, & PANCHAYAT,
DENKANIKOTTAI TALUK, KRISHNAGIRI DISTRICT.

NOTE: ALL DIMENSIONS ARE IN METER

APPLICANT





M/s. VIDYAL RESIDENCY PRIVATE LIMITED

REGISTERED PROFESSION

Er.A.Harikumar, M.E.,(Struct),M.Sc.,Rev.AMIE,MISTE,A.I.V,
Structural Eng, Chartered Eng(I), Approved Valuer,
TN.Govt.Registered Professional of DTCP(HNTDA)

Name of Profession	R.E	R.S.E	C.E	B.Q.A	R.D
Grade Reg.No's	I 21/2024	I 11/2022	I 04/2019	I.I 02/2019	15/2022


CIVIL TEC, Door No.2A, 1st Floor, Bagalur HUDCO Road,
TNHB Phase III, Near TNHB Office, Bagalur Road, Hosur-635109.
Email-civiltec261@gmail.com,srihari.prim@gmail.com
Cell:95243-20261, 94899-84416.

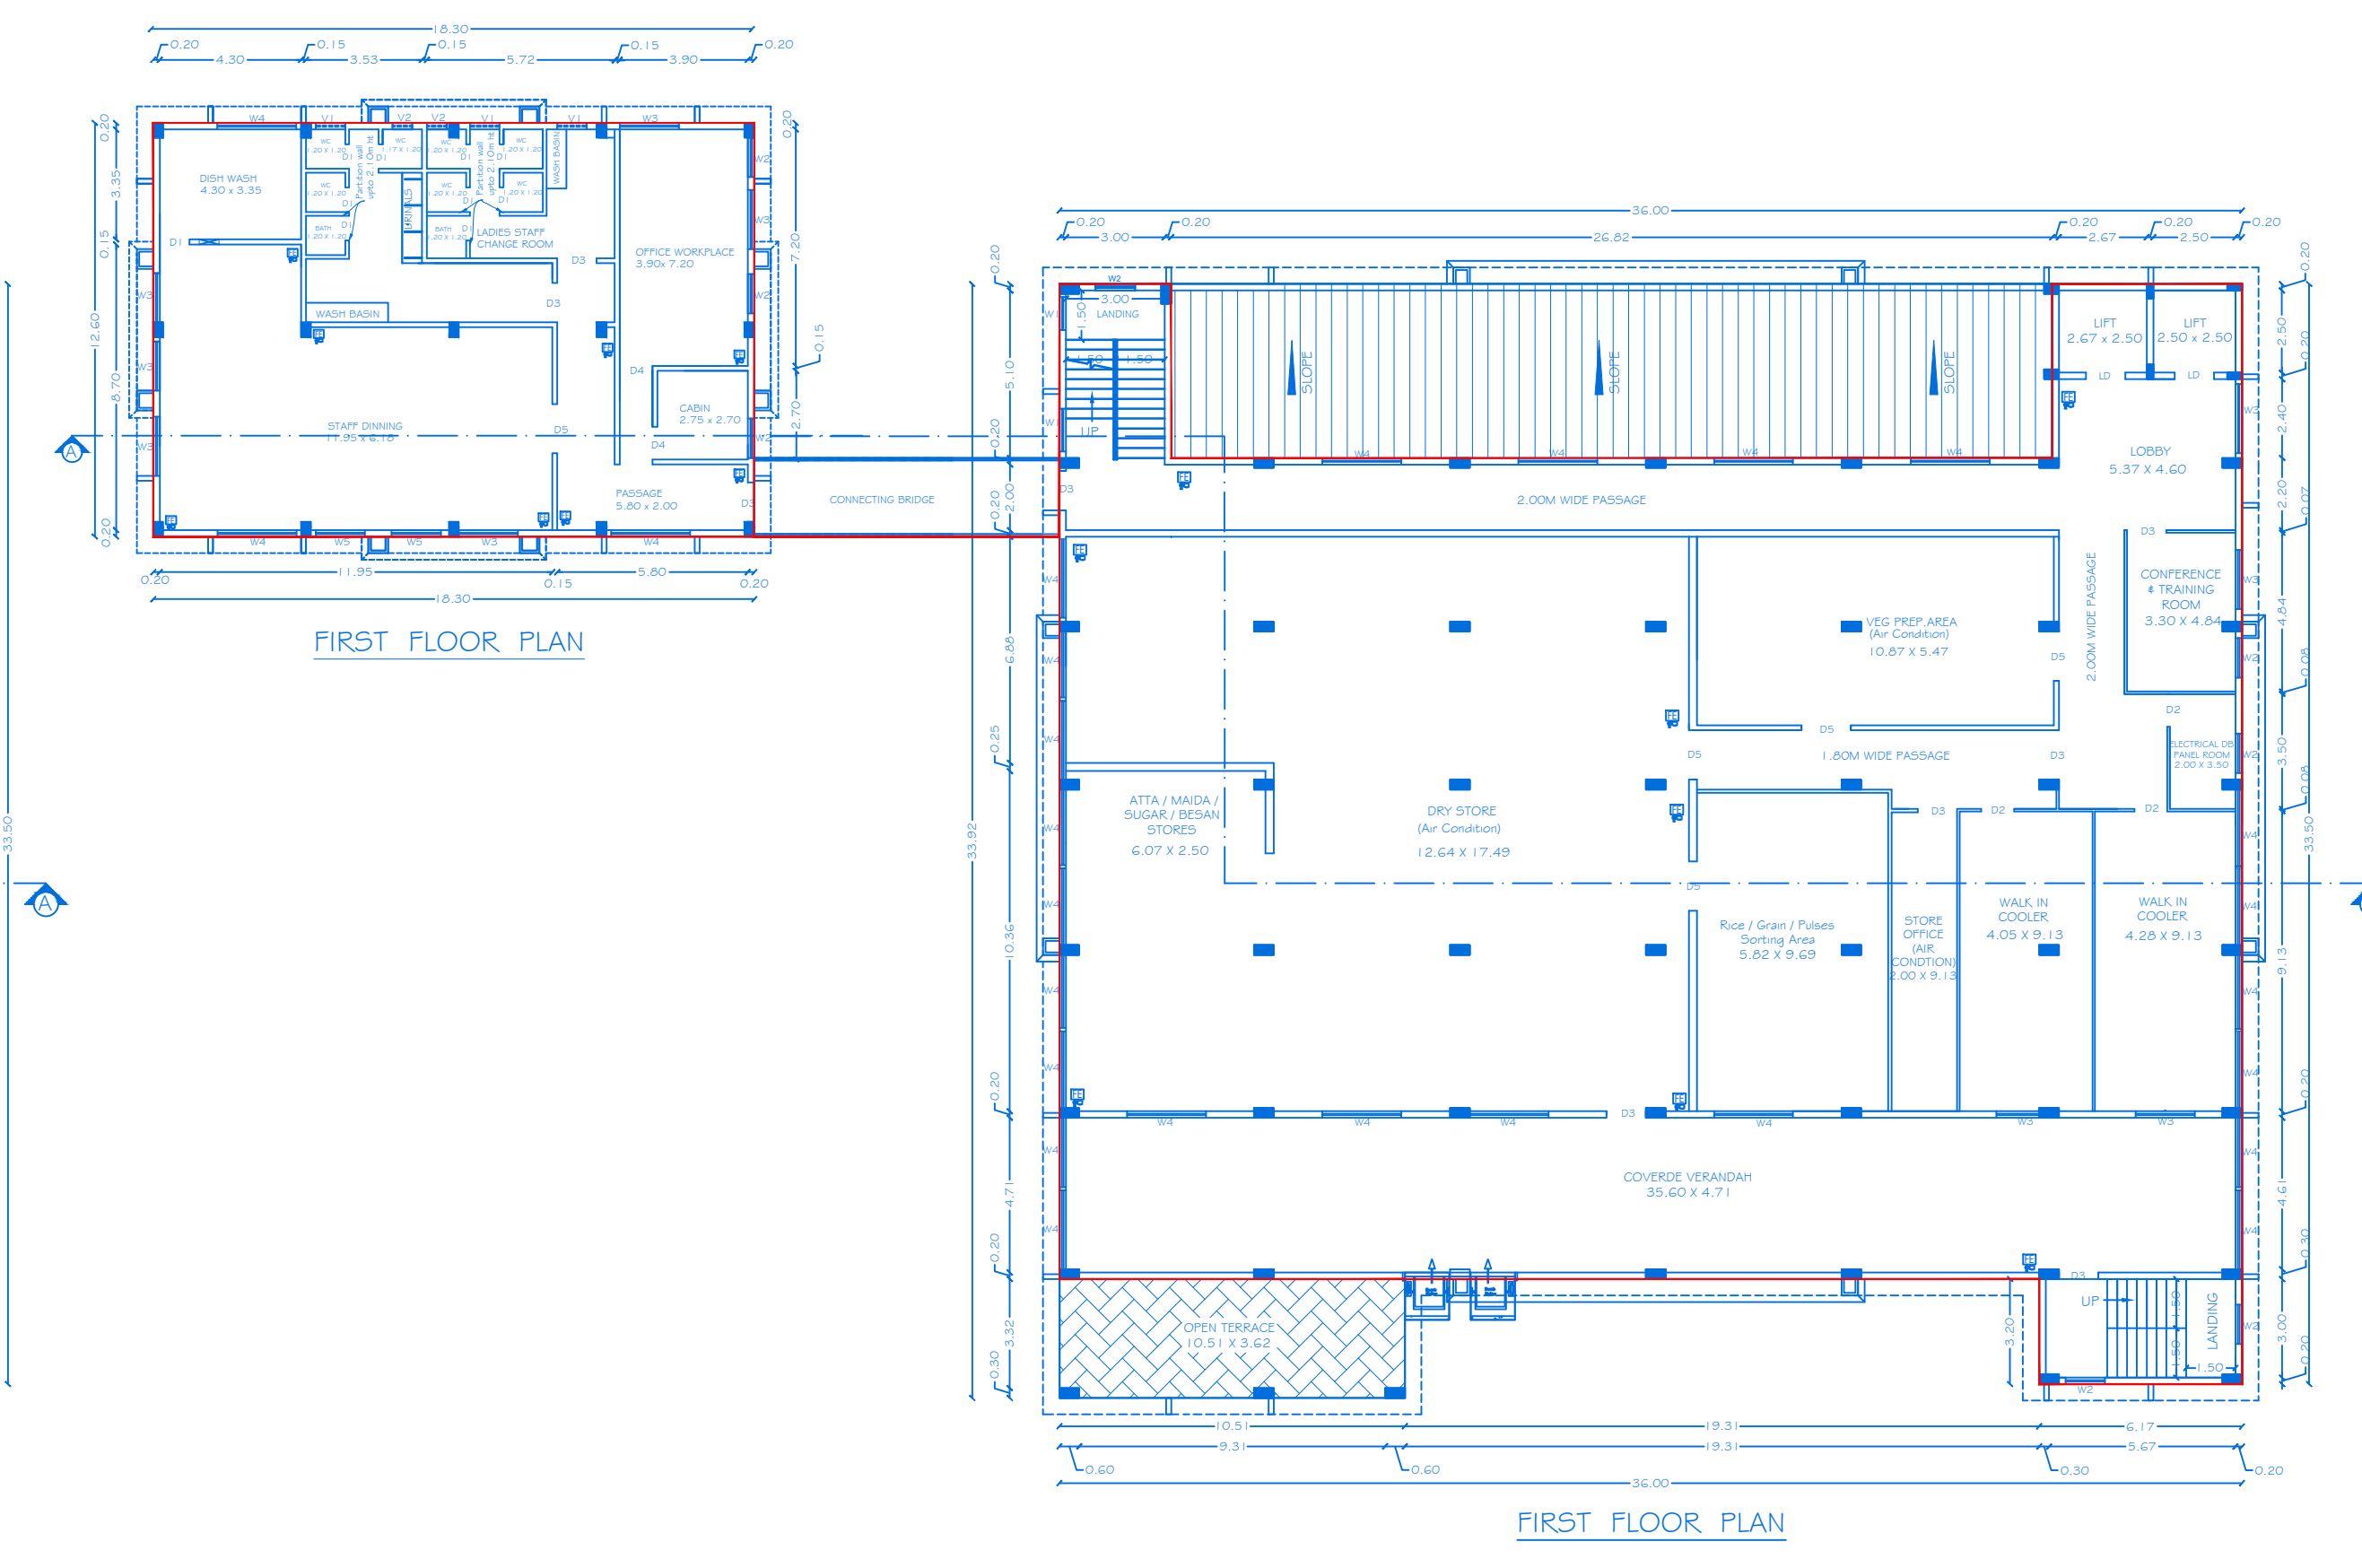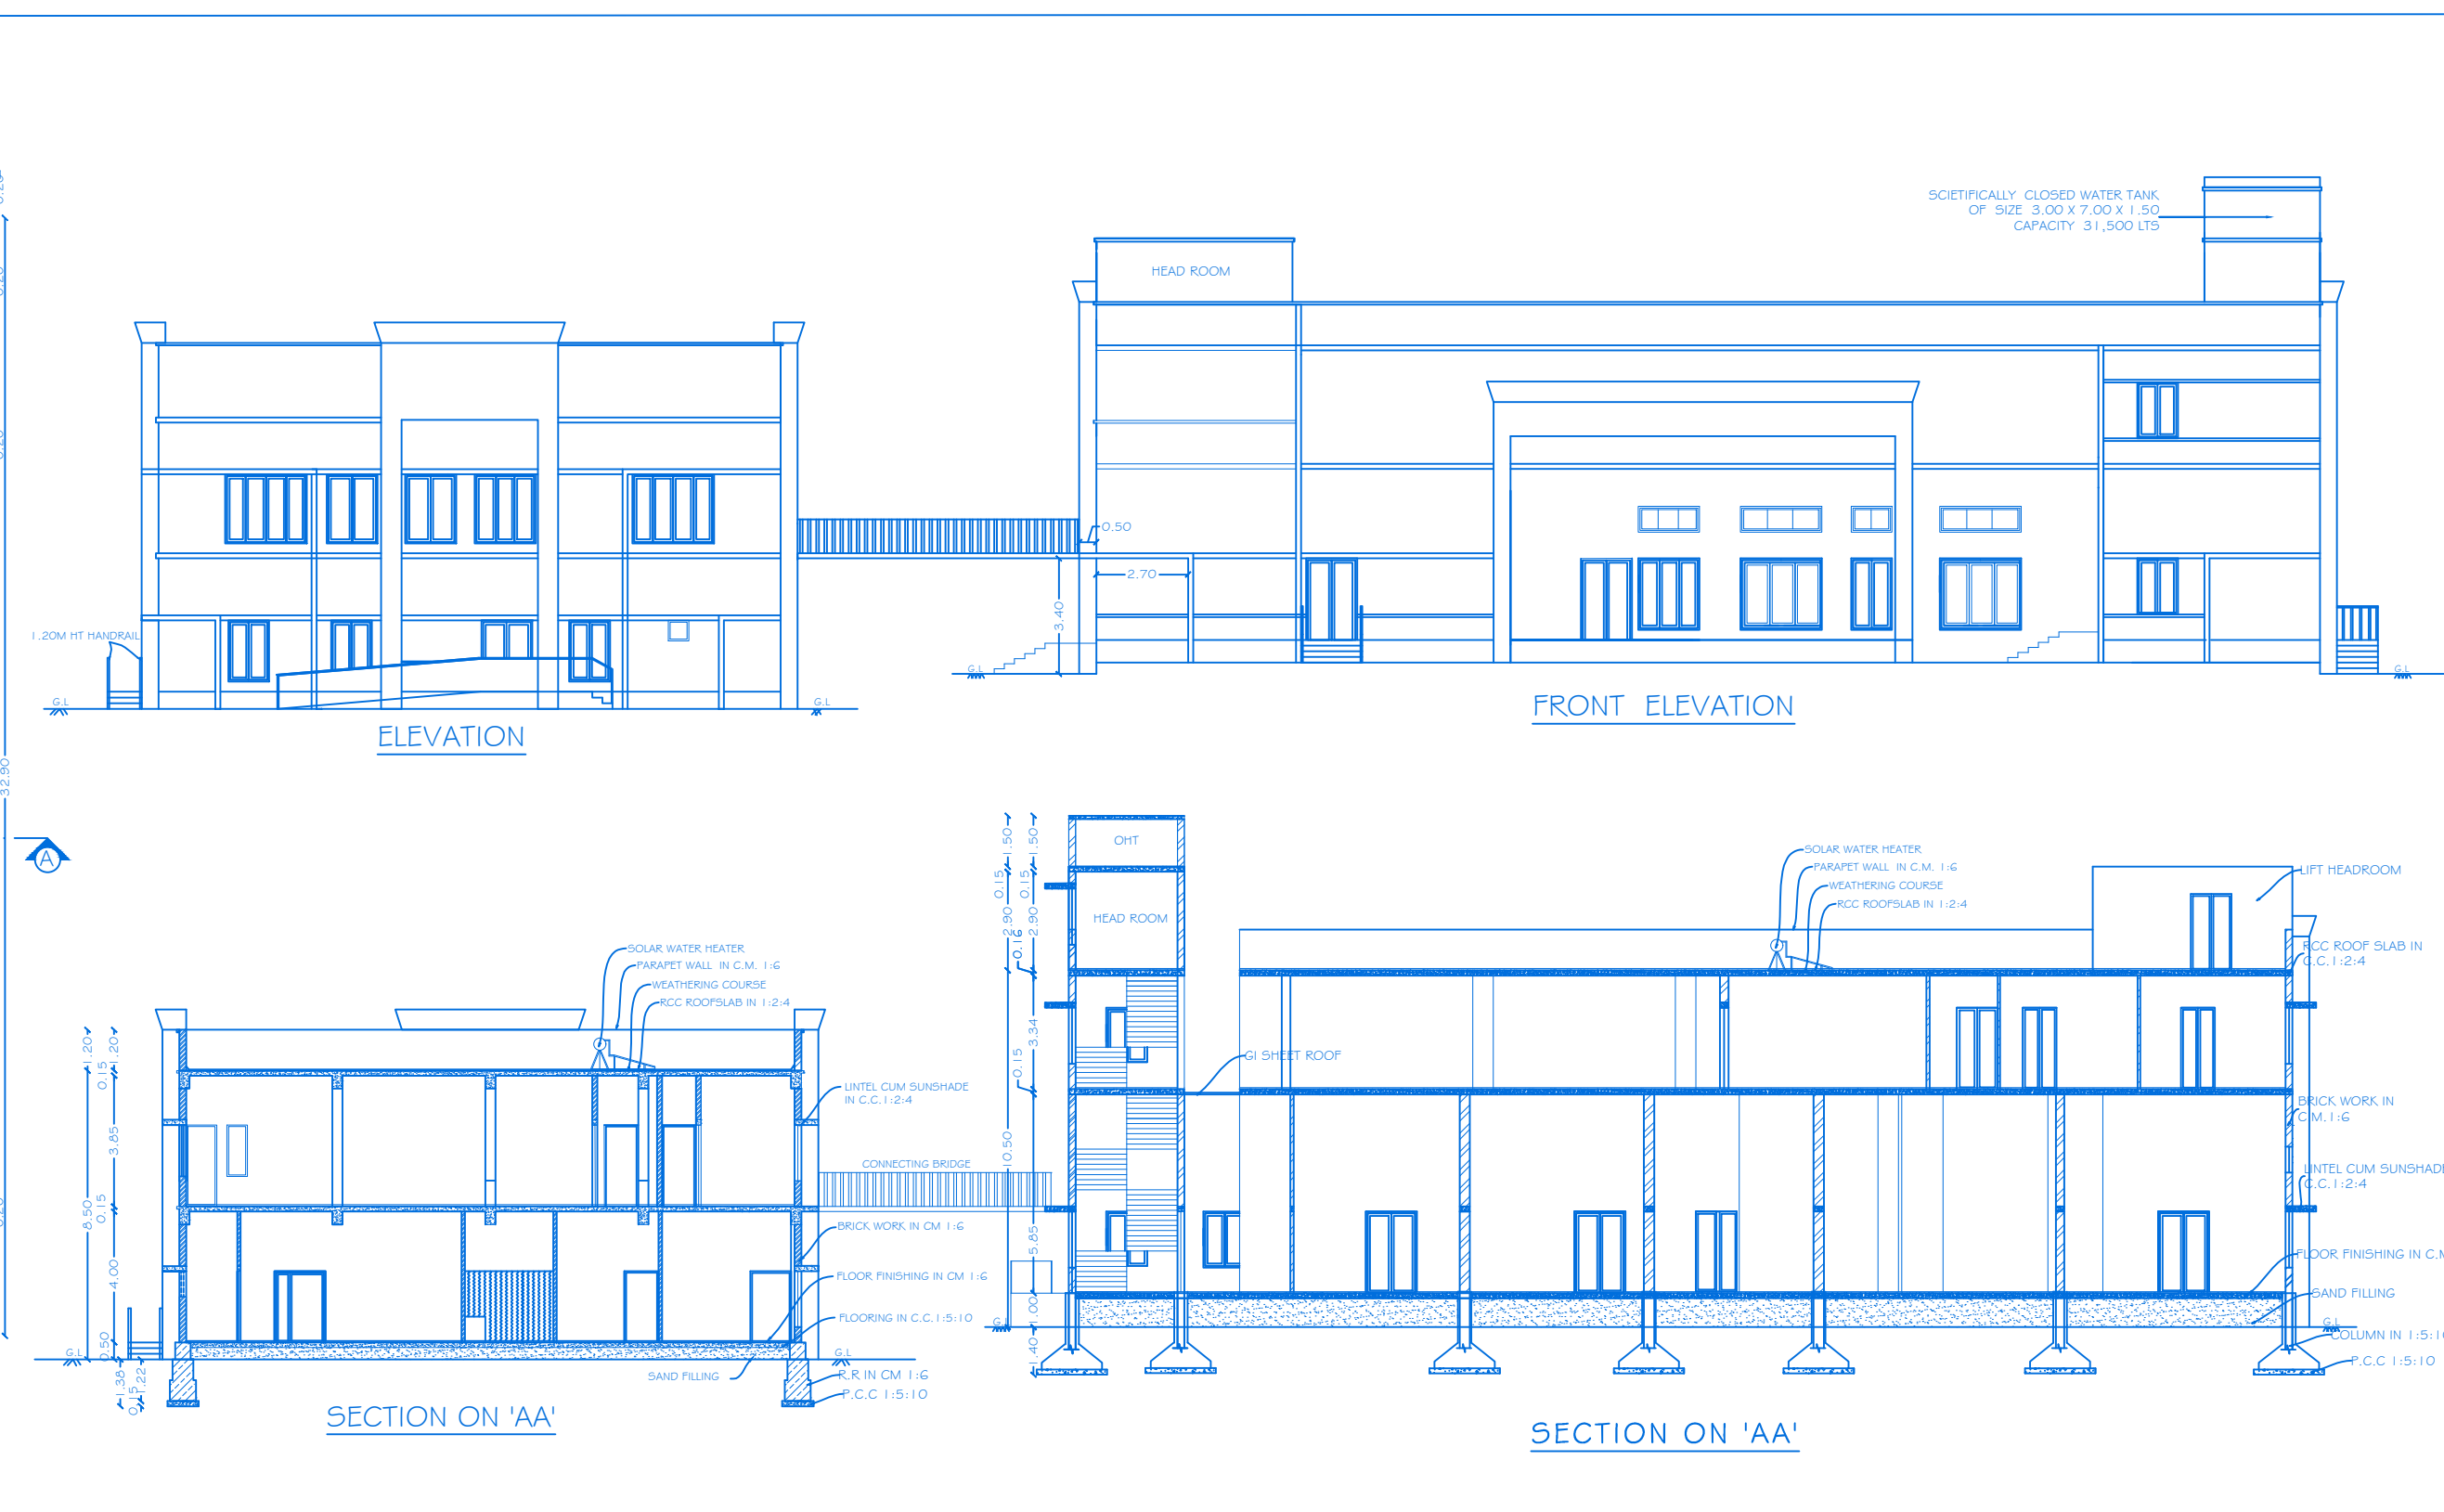


</




ELEVATION

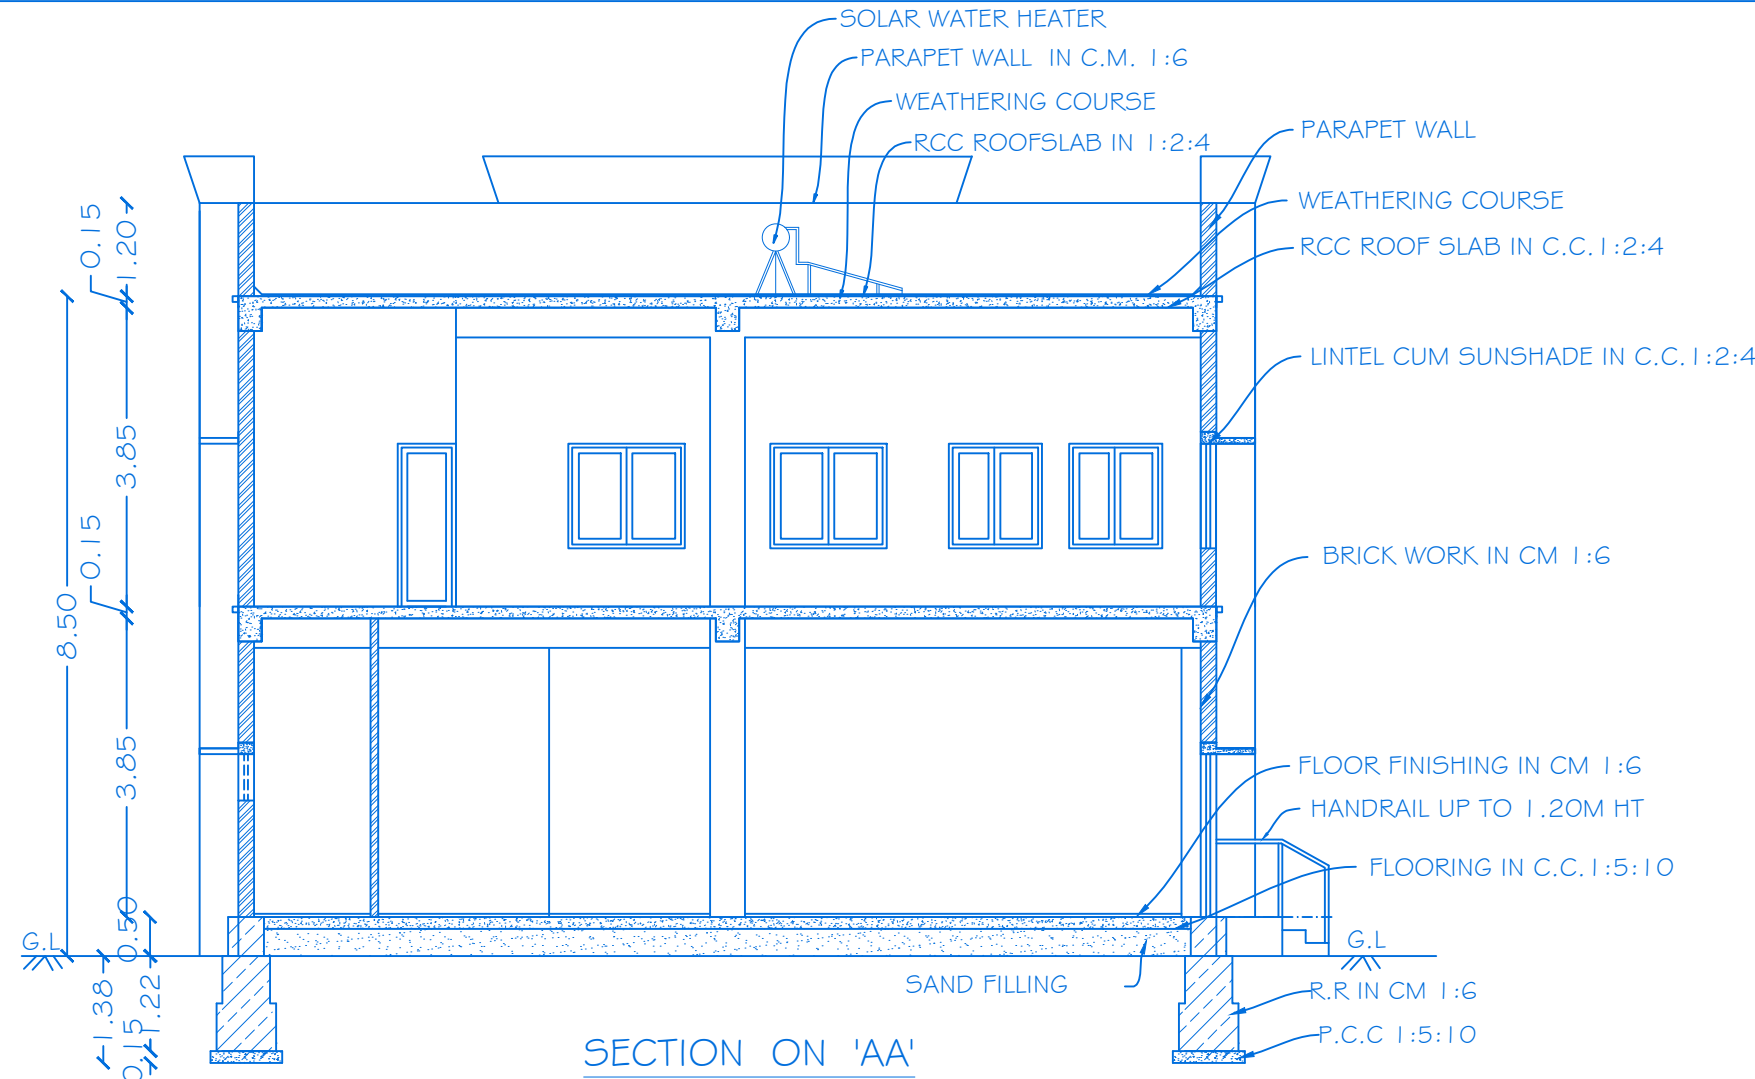


SECTION ON 'AA'

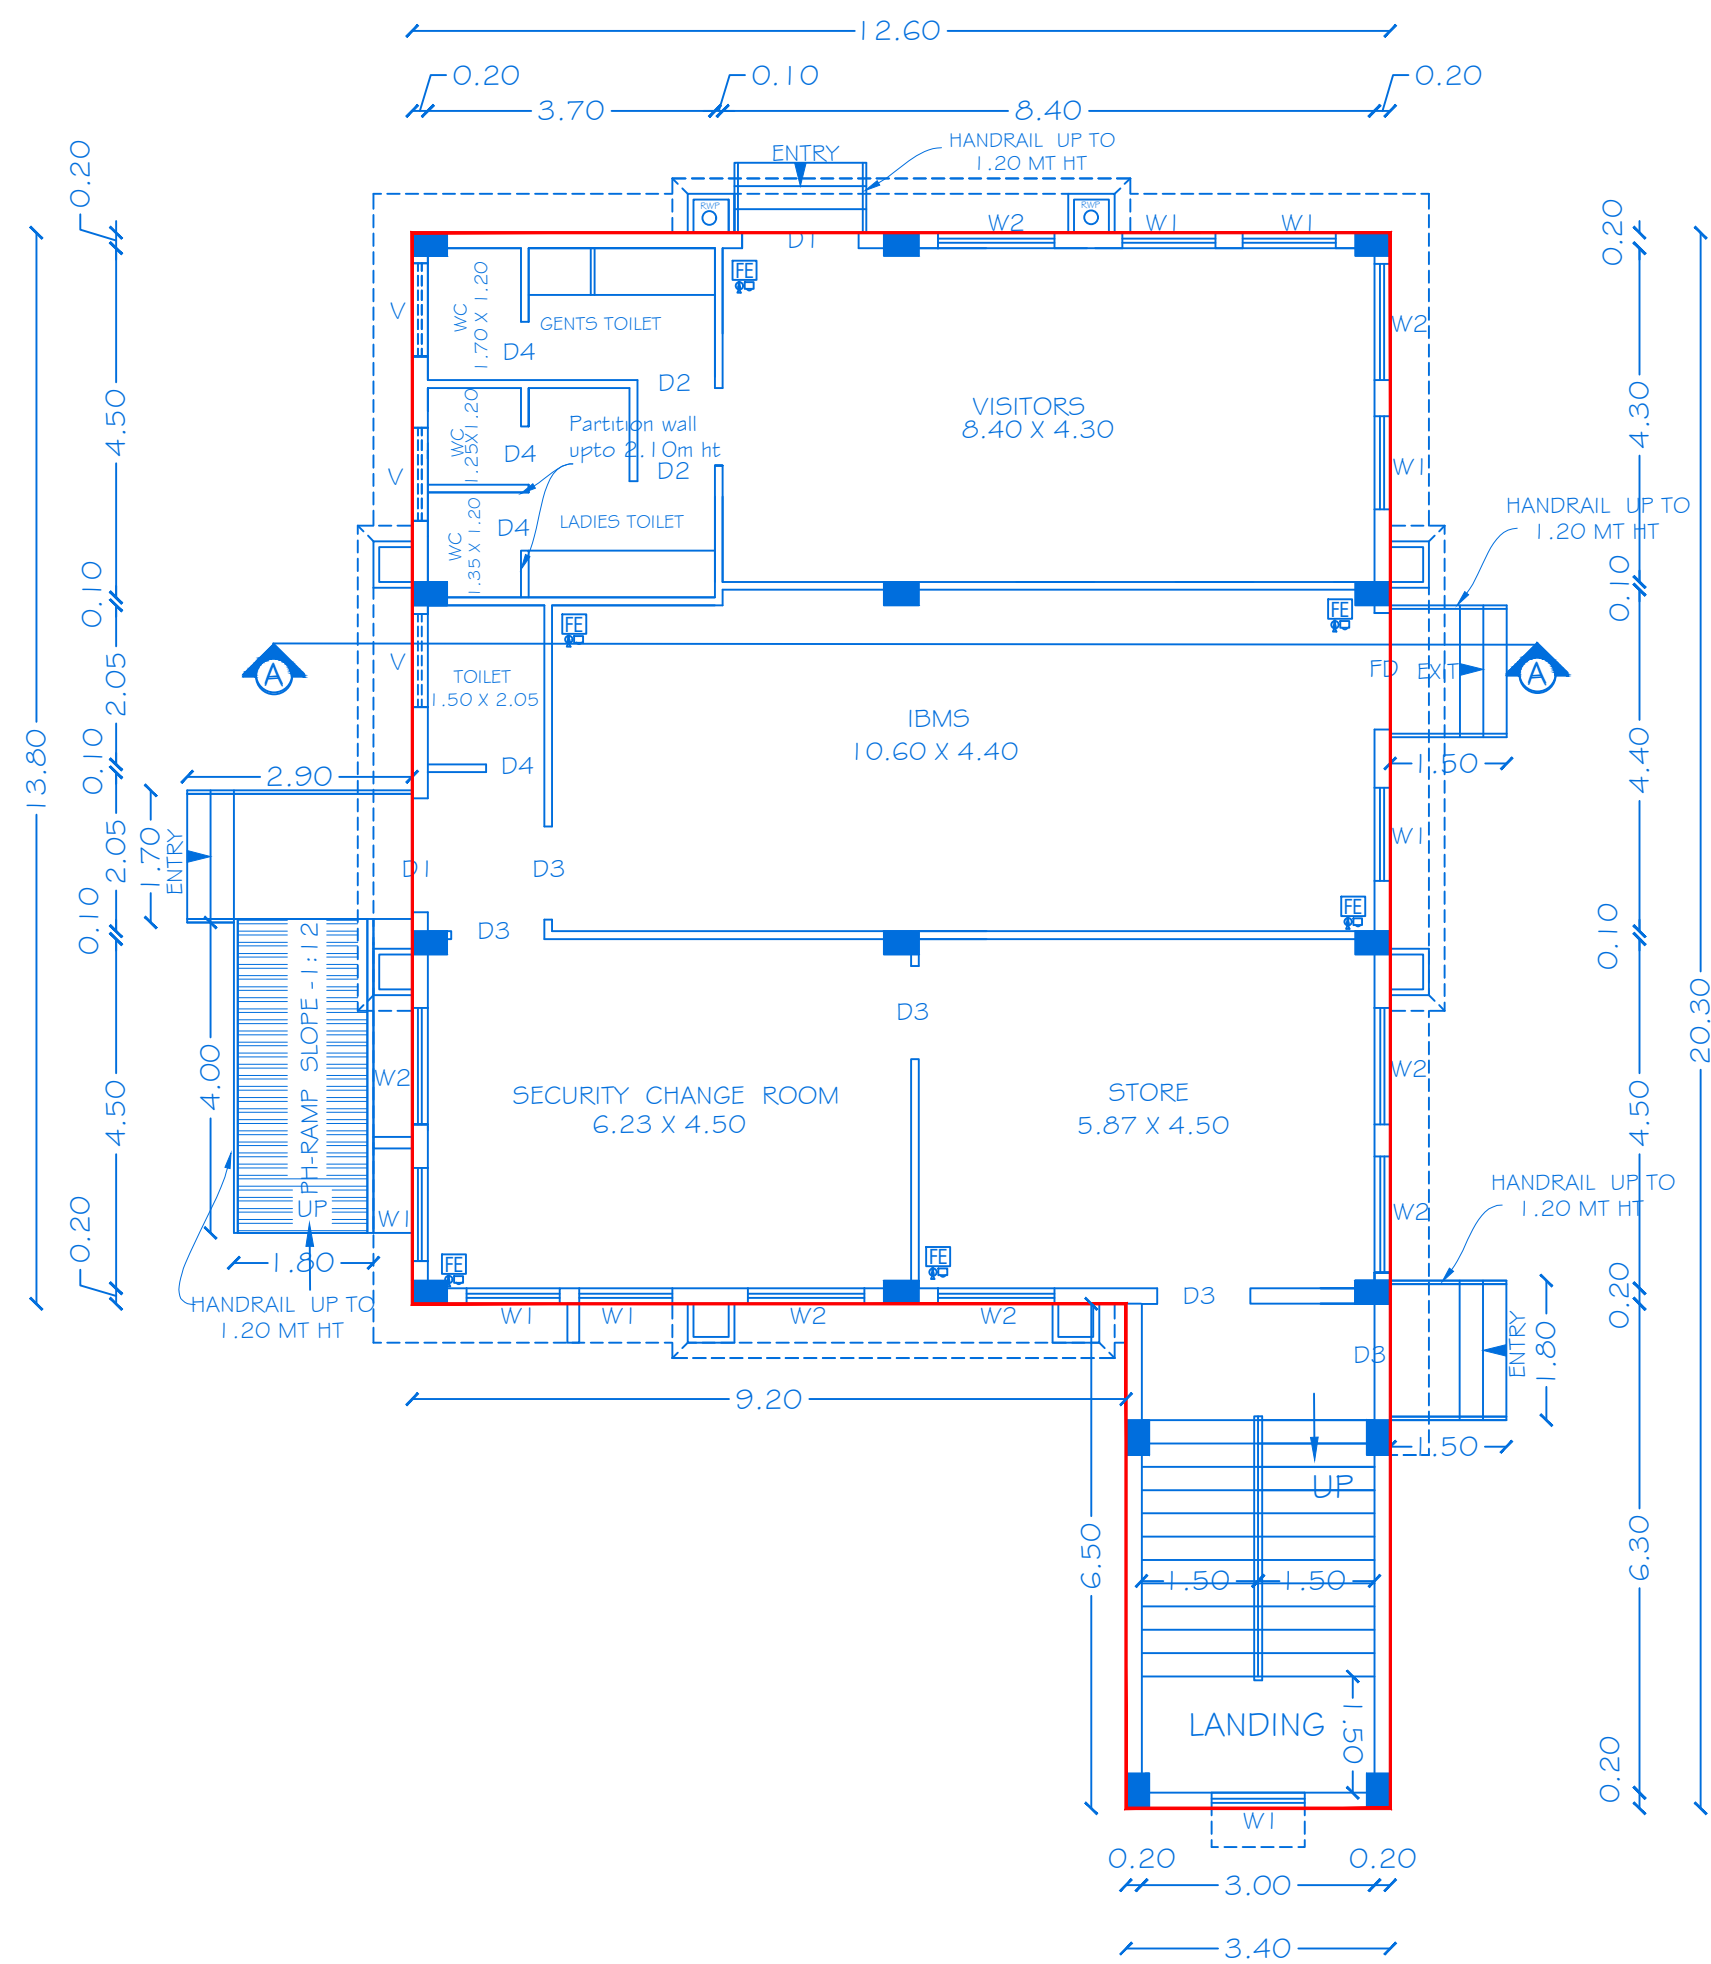


GROUND FLOOR PLAN (IBMS & VISITORS)
(BLOCK - I5)

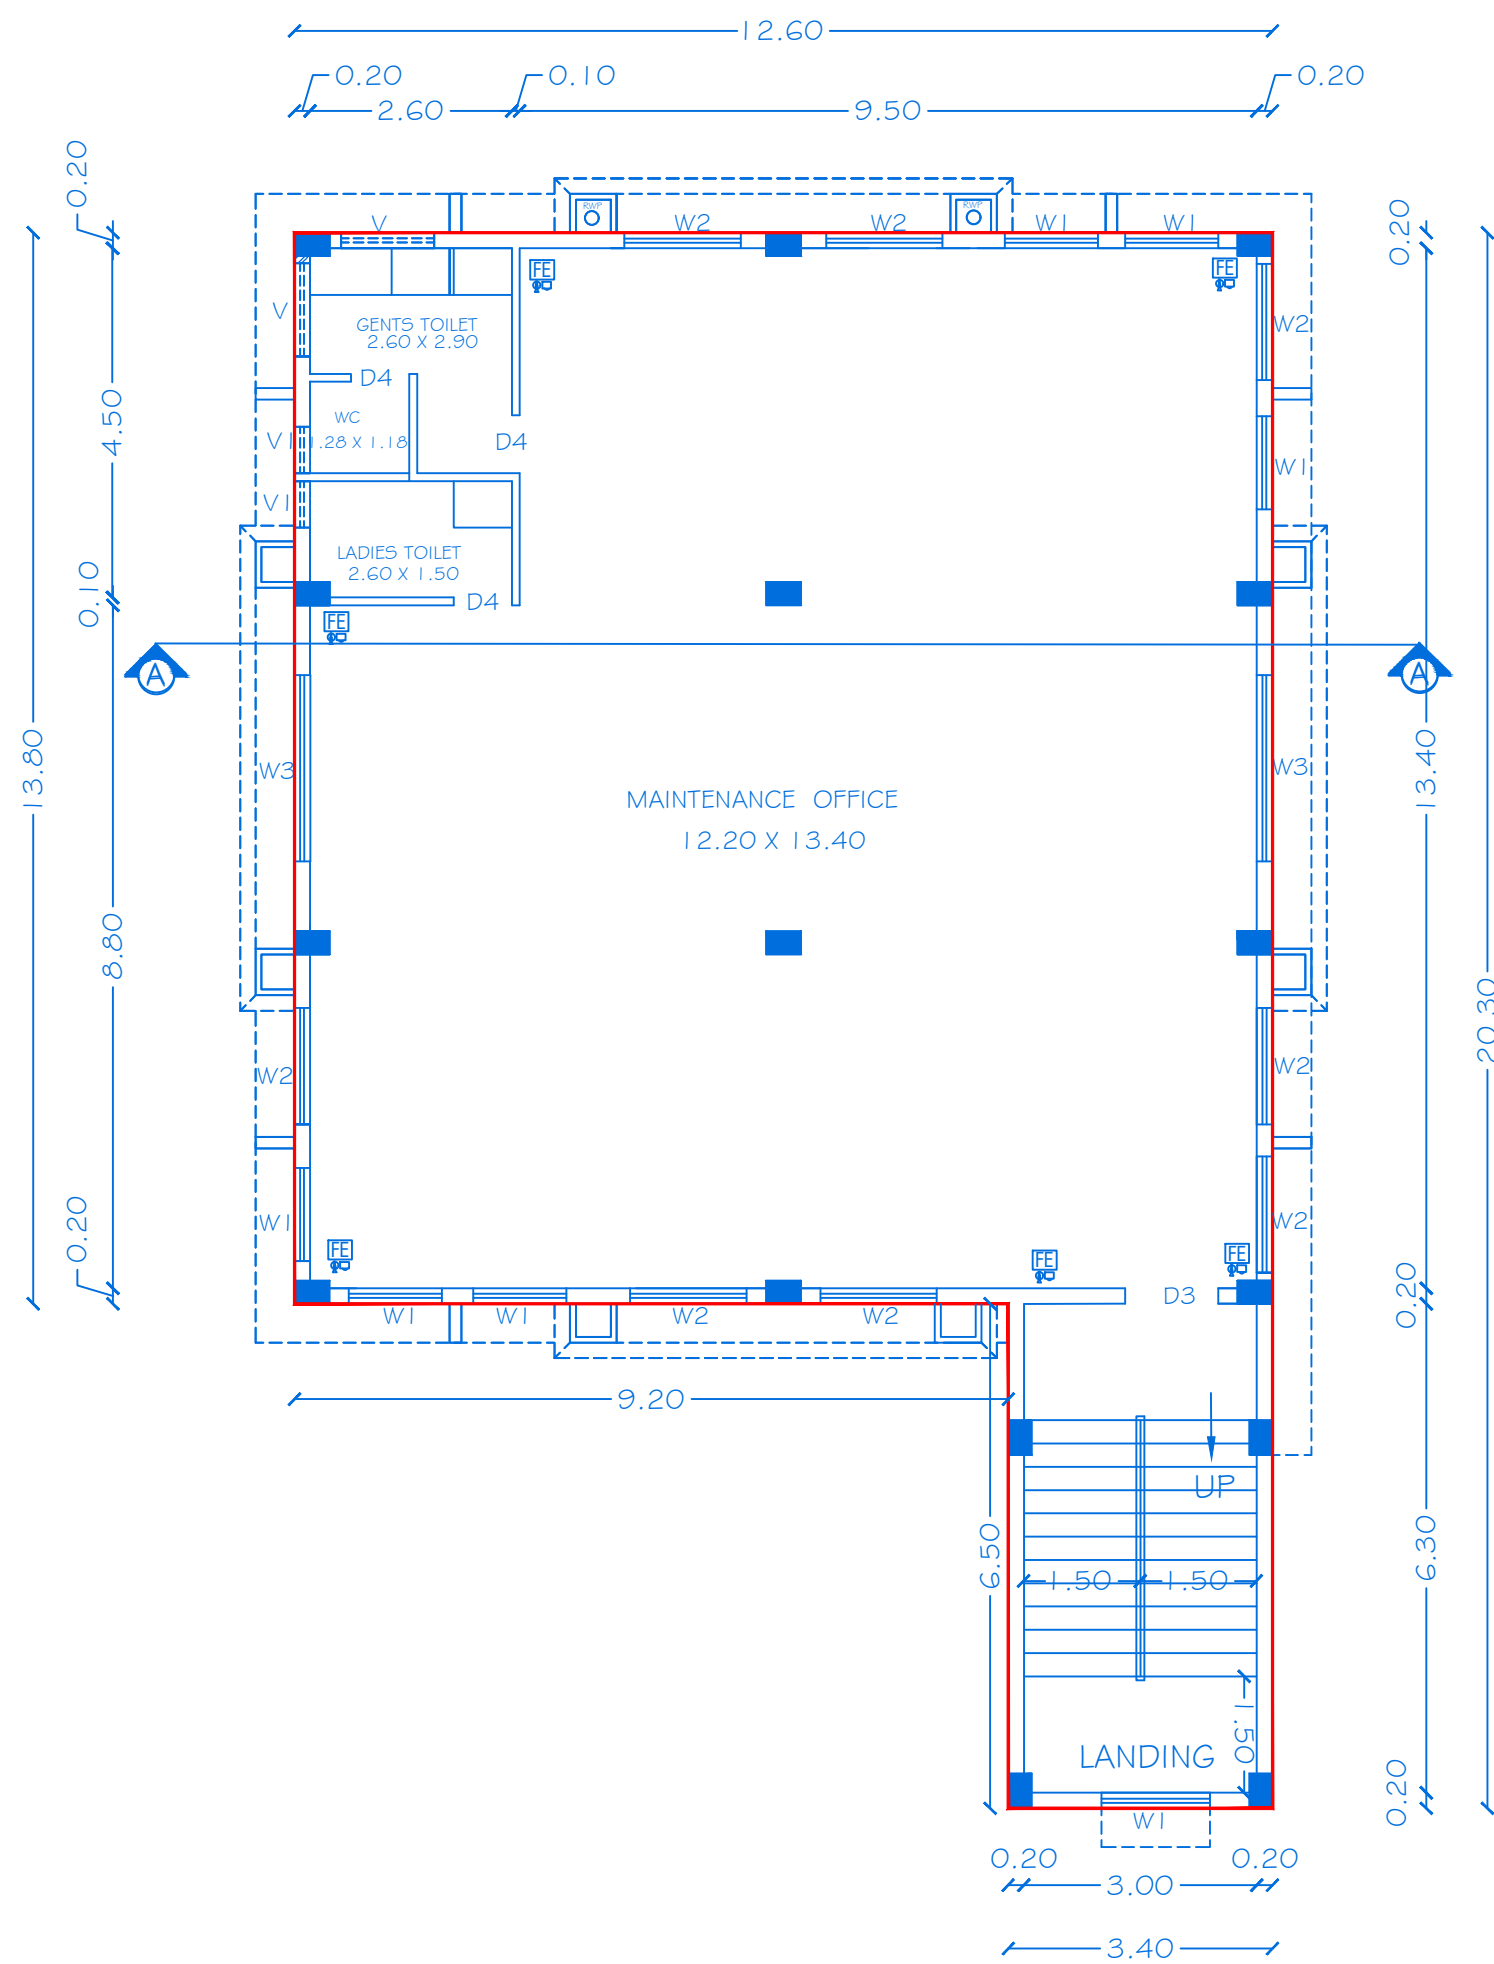

FIRST FLOOR PLAN

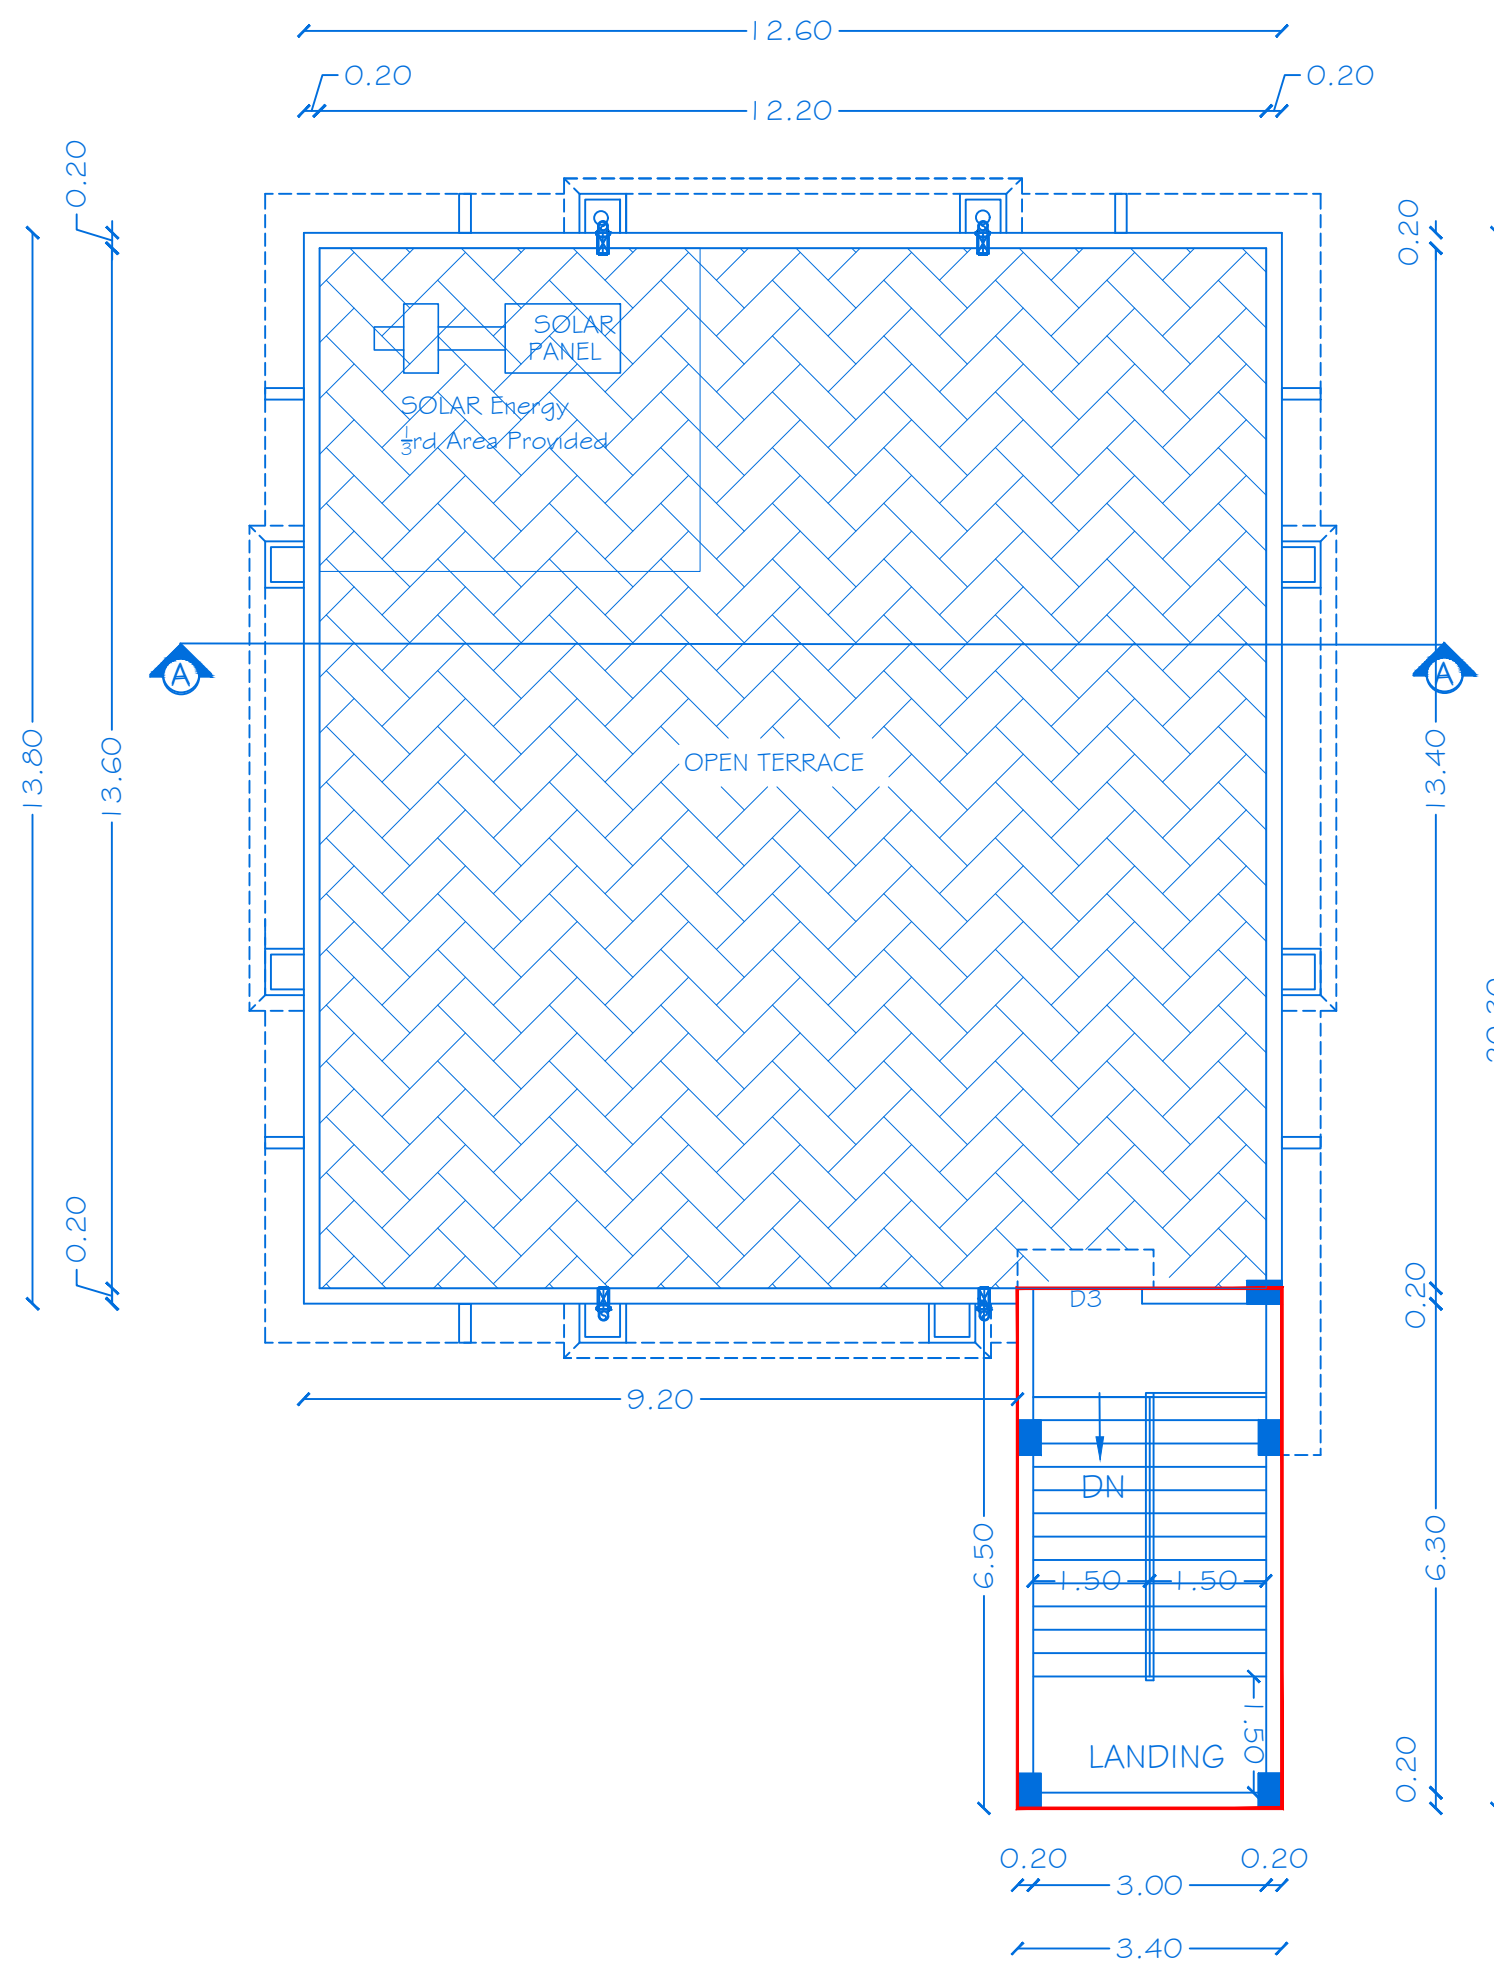

TERRACE FLOOR PLAN

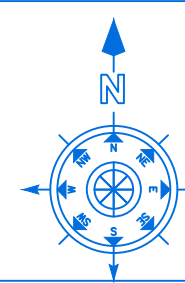

SHEET NO: I 4/26

SCALE I : 100

BLOCK- I 5

PLAN SHOWING THE PROPOSED CONSTRUCTION
OF R.C.C.ROOF IBMS BUILDING IN " VIDIALYAL
RESIDENCY PRIVATE LTD" IN S.No:200, 201/2,
202/2, 203/1, 203/3, 204, 205,206/1, 206/3,
207/1, 207/3, 208, 209, 210/1,210/3 211/1,
211/3, 212, 218, 273/1 & 273/3 AT
NAGAMANGALAM VILLAGE & PANCHAYAT,
DENKANIKOTTAI TALUK, KRISHNAGIRI DISTRICT.

NOTE: ALL DIMENSIONS ARE IN METER

JOINERY DETAILS

REF. ID	DESCRIPTIONS	SIZES
FD	FIRE DOOR	1.50 X 2.10
D1	DOOR	1.00 X 2.10
D2	DOOR	1.20 X 2.10
D3	DOOR	1.20 X 2.10
D4	DOOR	0.75X 2.10
W	WINDOW	1.00 X 1.35
W1	WINDOW	1.20 X 1.35
W2	WINDOW	1.50 X 1.65
W3	WINDOW	2.40 X 1.65
V	VENTILATOR	1.20 X 0.90
V1	VENTILATOR	0.76 X 0.76


AREA DETAILS

S.NO	PARTICULARS	TOTAL AREA -Sq.mt	NON FSI AREA	FSI AREA
I 5	AREA OF THE GROUND FLOOR	196.00	--	196.00
	AREA OF THE FIRST FLOOR	196.00	--	196.00
	AREA OF THE HEAD ROOM	22.83	22.83	--

KEY

(FE) Fire Extinguisher	-	
(FA) Fire Alarm	-	
(FA) Fire Hydrant	-	

APPLICANT

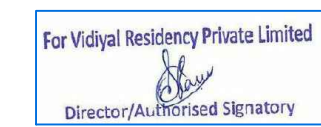


M/s. VIDIALYAL RESIDENCY PRIVATE LIMITED

REGISTERED PROFESSION

Er.A.Harikumar, M.E.(Struct),M.Sc.,Rev.AMIE,MISTE-A.I.V,
Structural Eng, Chartered Eng(I), Approved Valuer,
TN.Govt.Registered Professional of DTCPI(HNTDA)

Name of Profession	R.E	R.S.E	C.E	B.Q.A	R.D
Grade	I	I	I	II	II
Reg.No's	21/2024	11/2022	04/2019	02/2019	15/2022


CIVIL TEC, Door No.2A, 1st Floor, Bagalur HUDCO Road,
TNHB Phase III, Near TNHB Office, Bagalur Road, Hosur-635109.
Email-civiltec261@gmail.com,srihari.prim@gmail.com
Cell:95243-20261, 94899-84416.

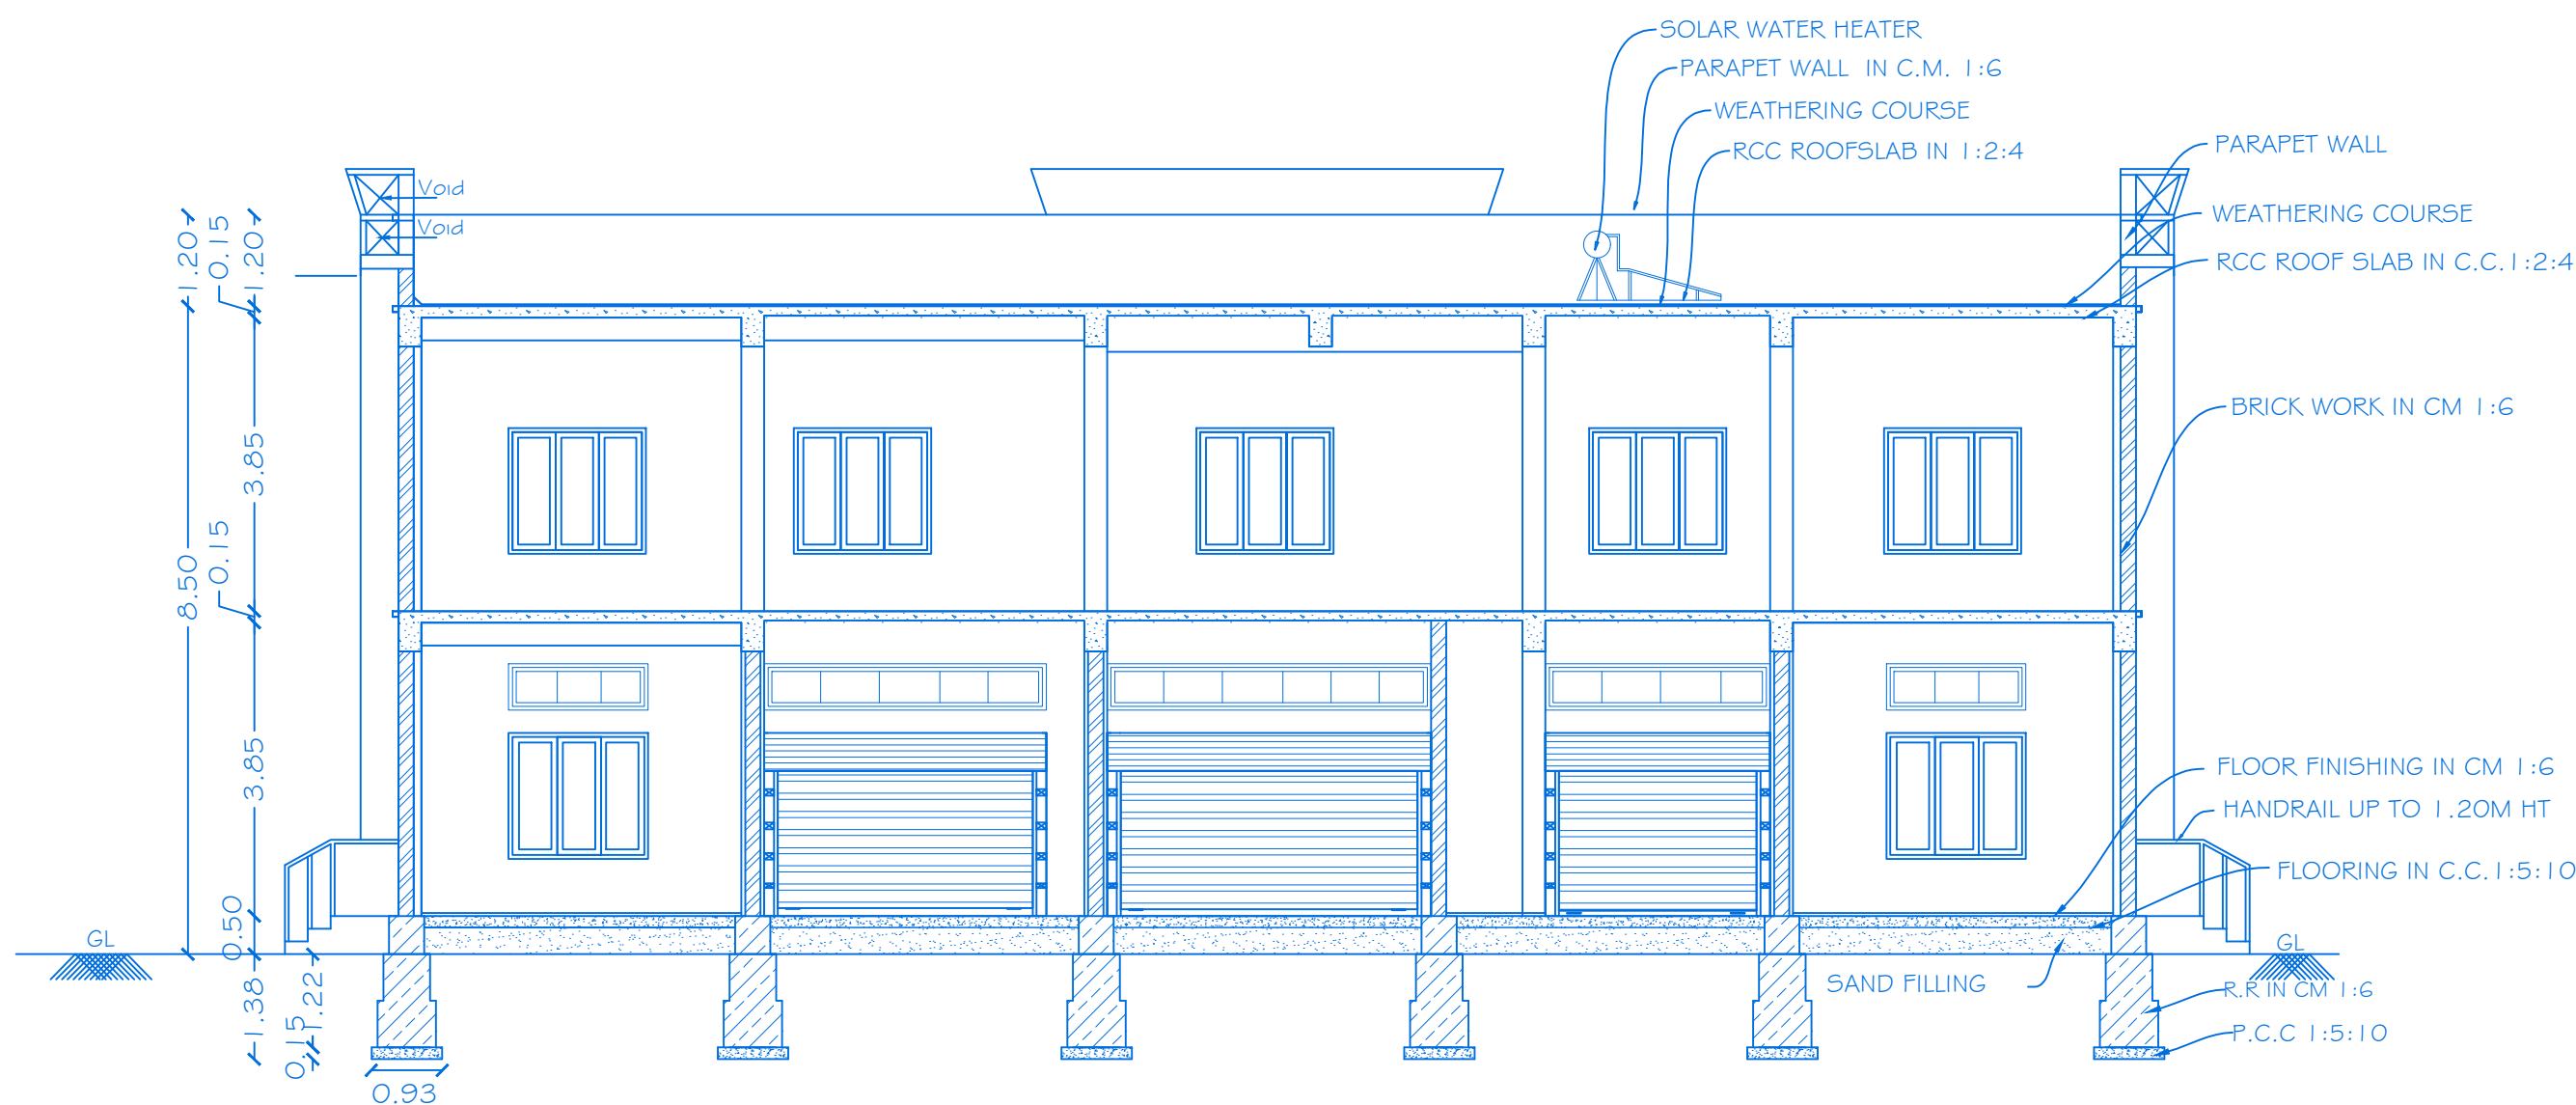


SECTION ON 'AA'




ELEVATION

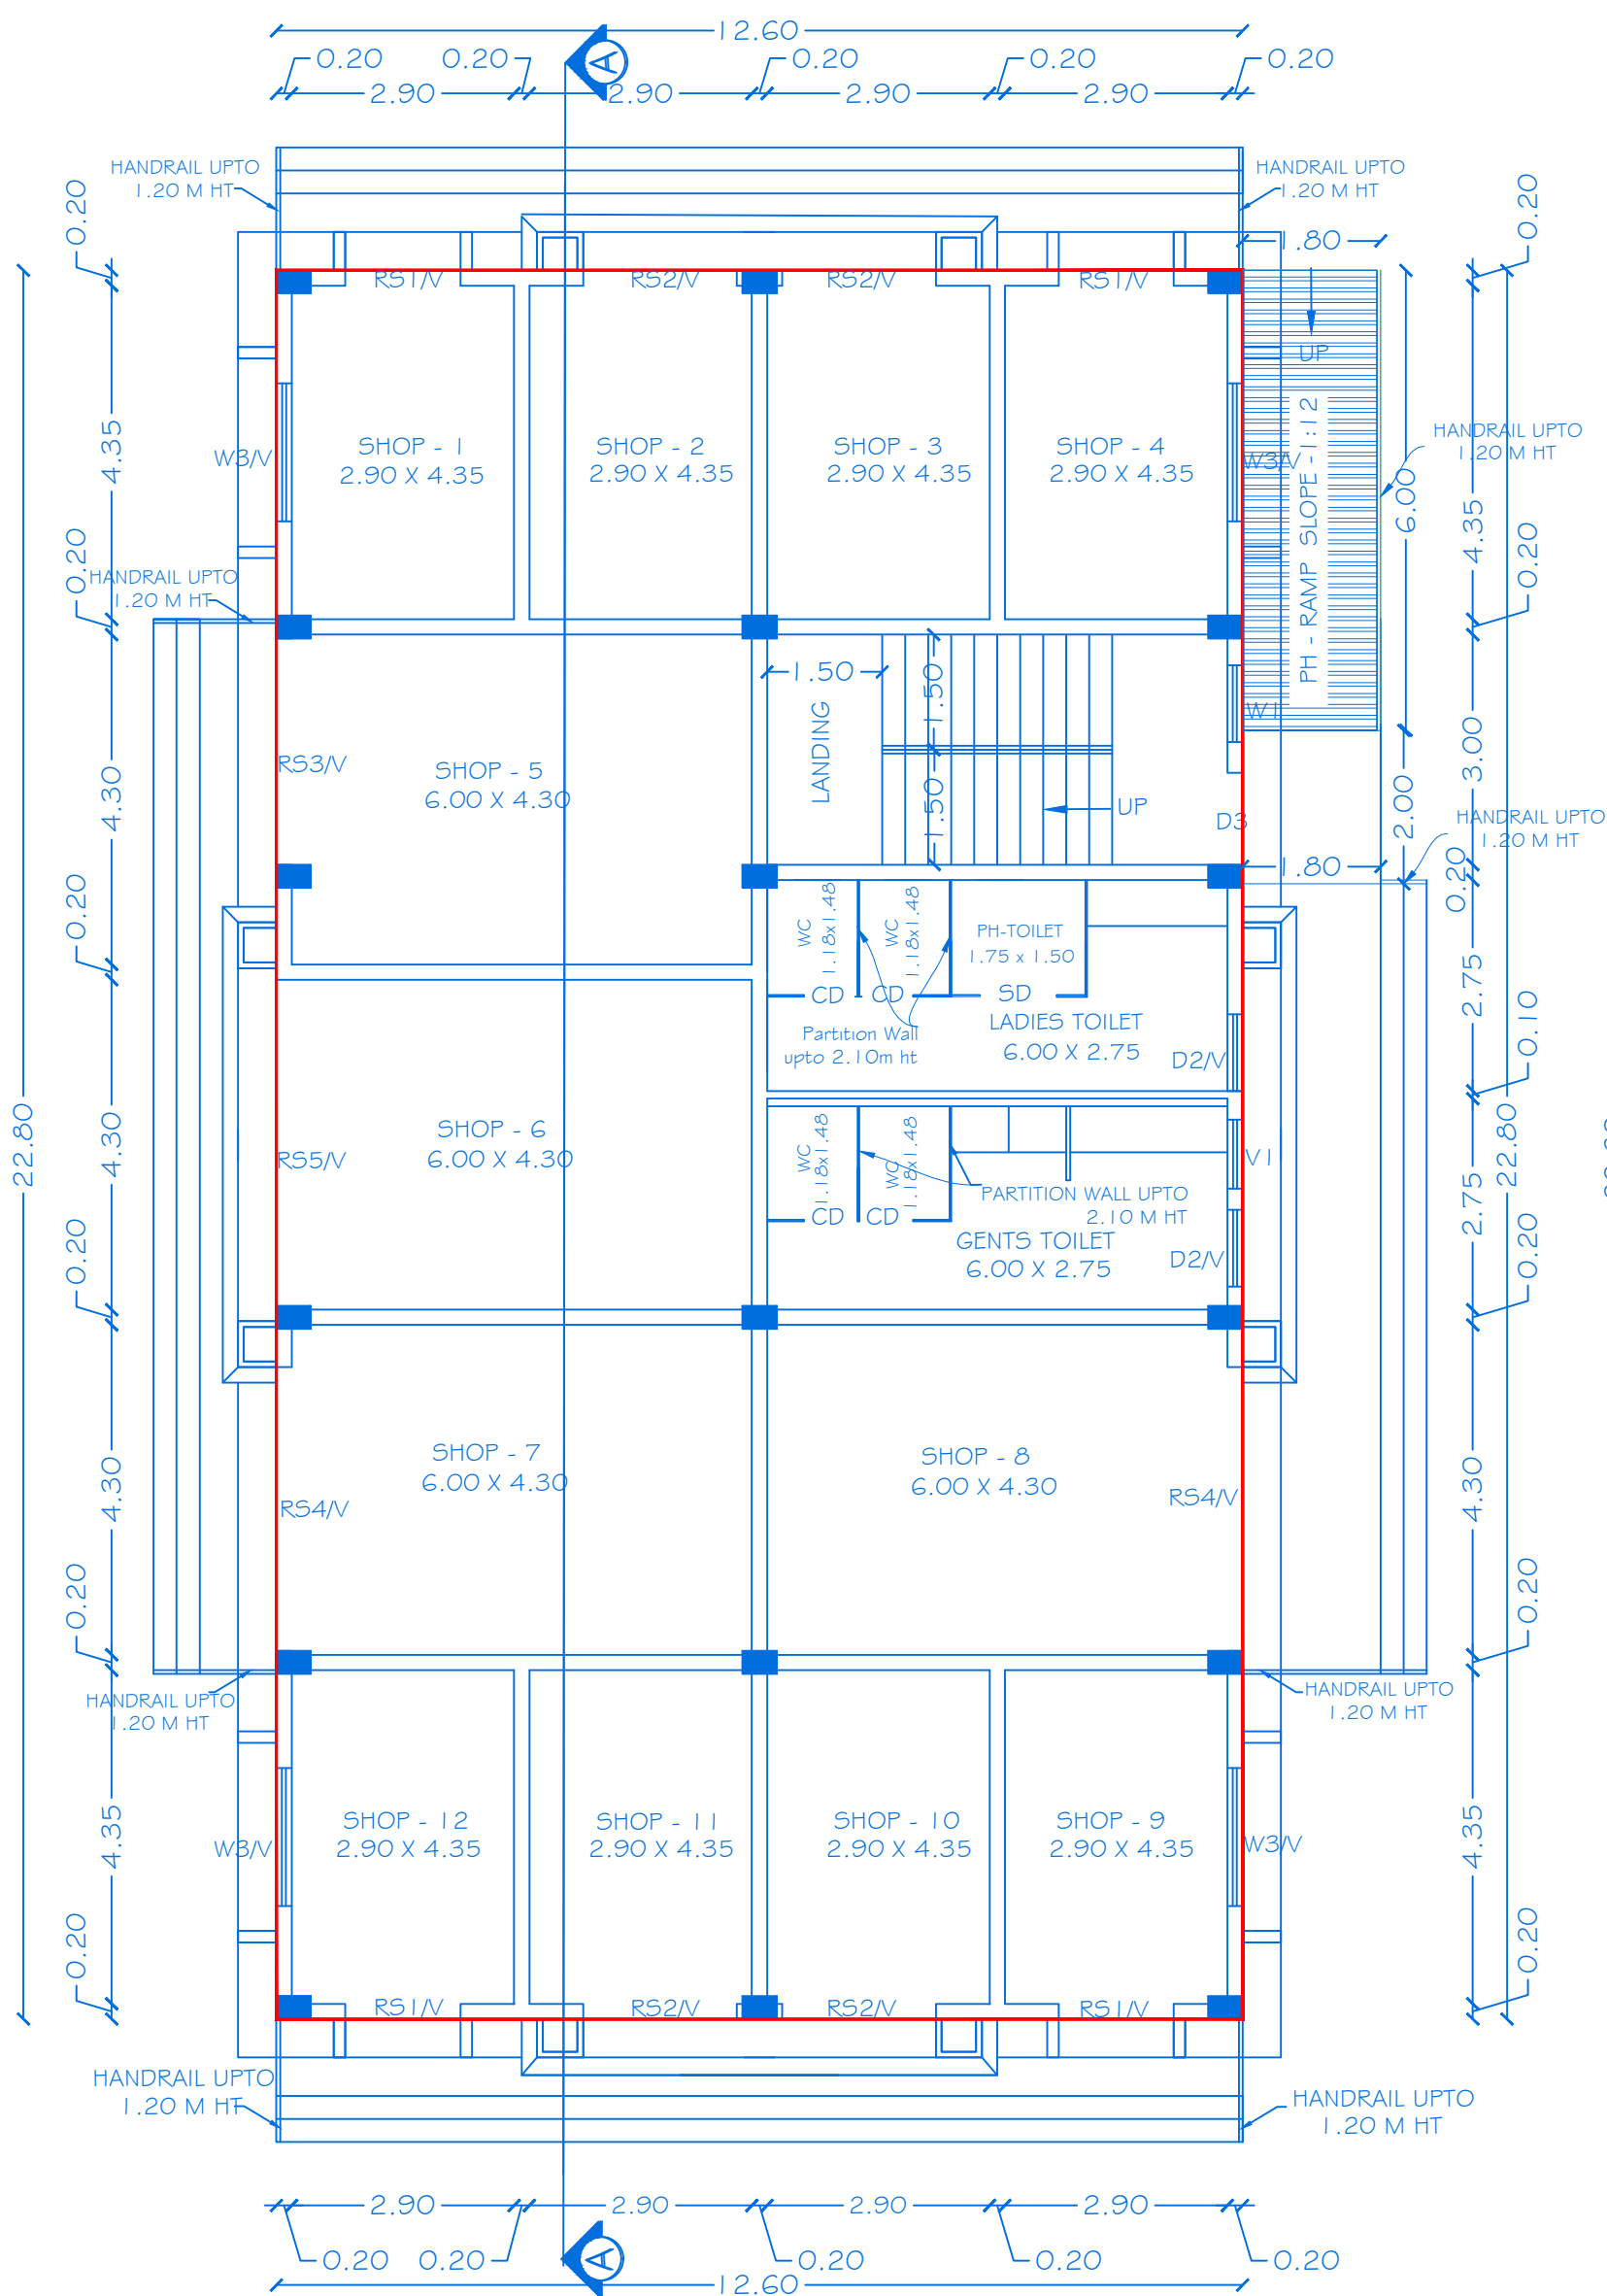


GROUND FLOOR PLAN (COMMERCIAL COMPLEX)
(BLOCK - I G)

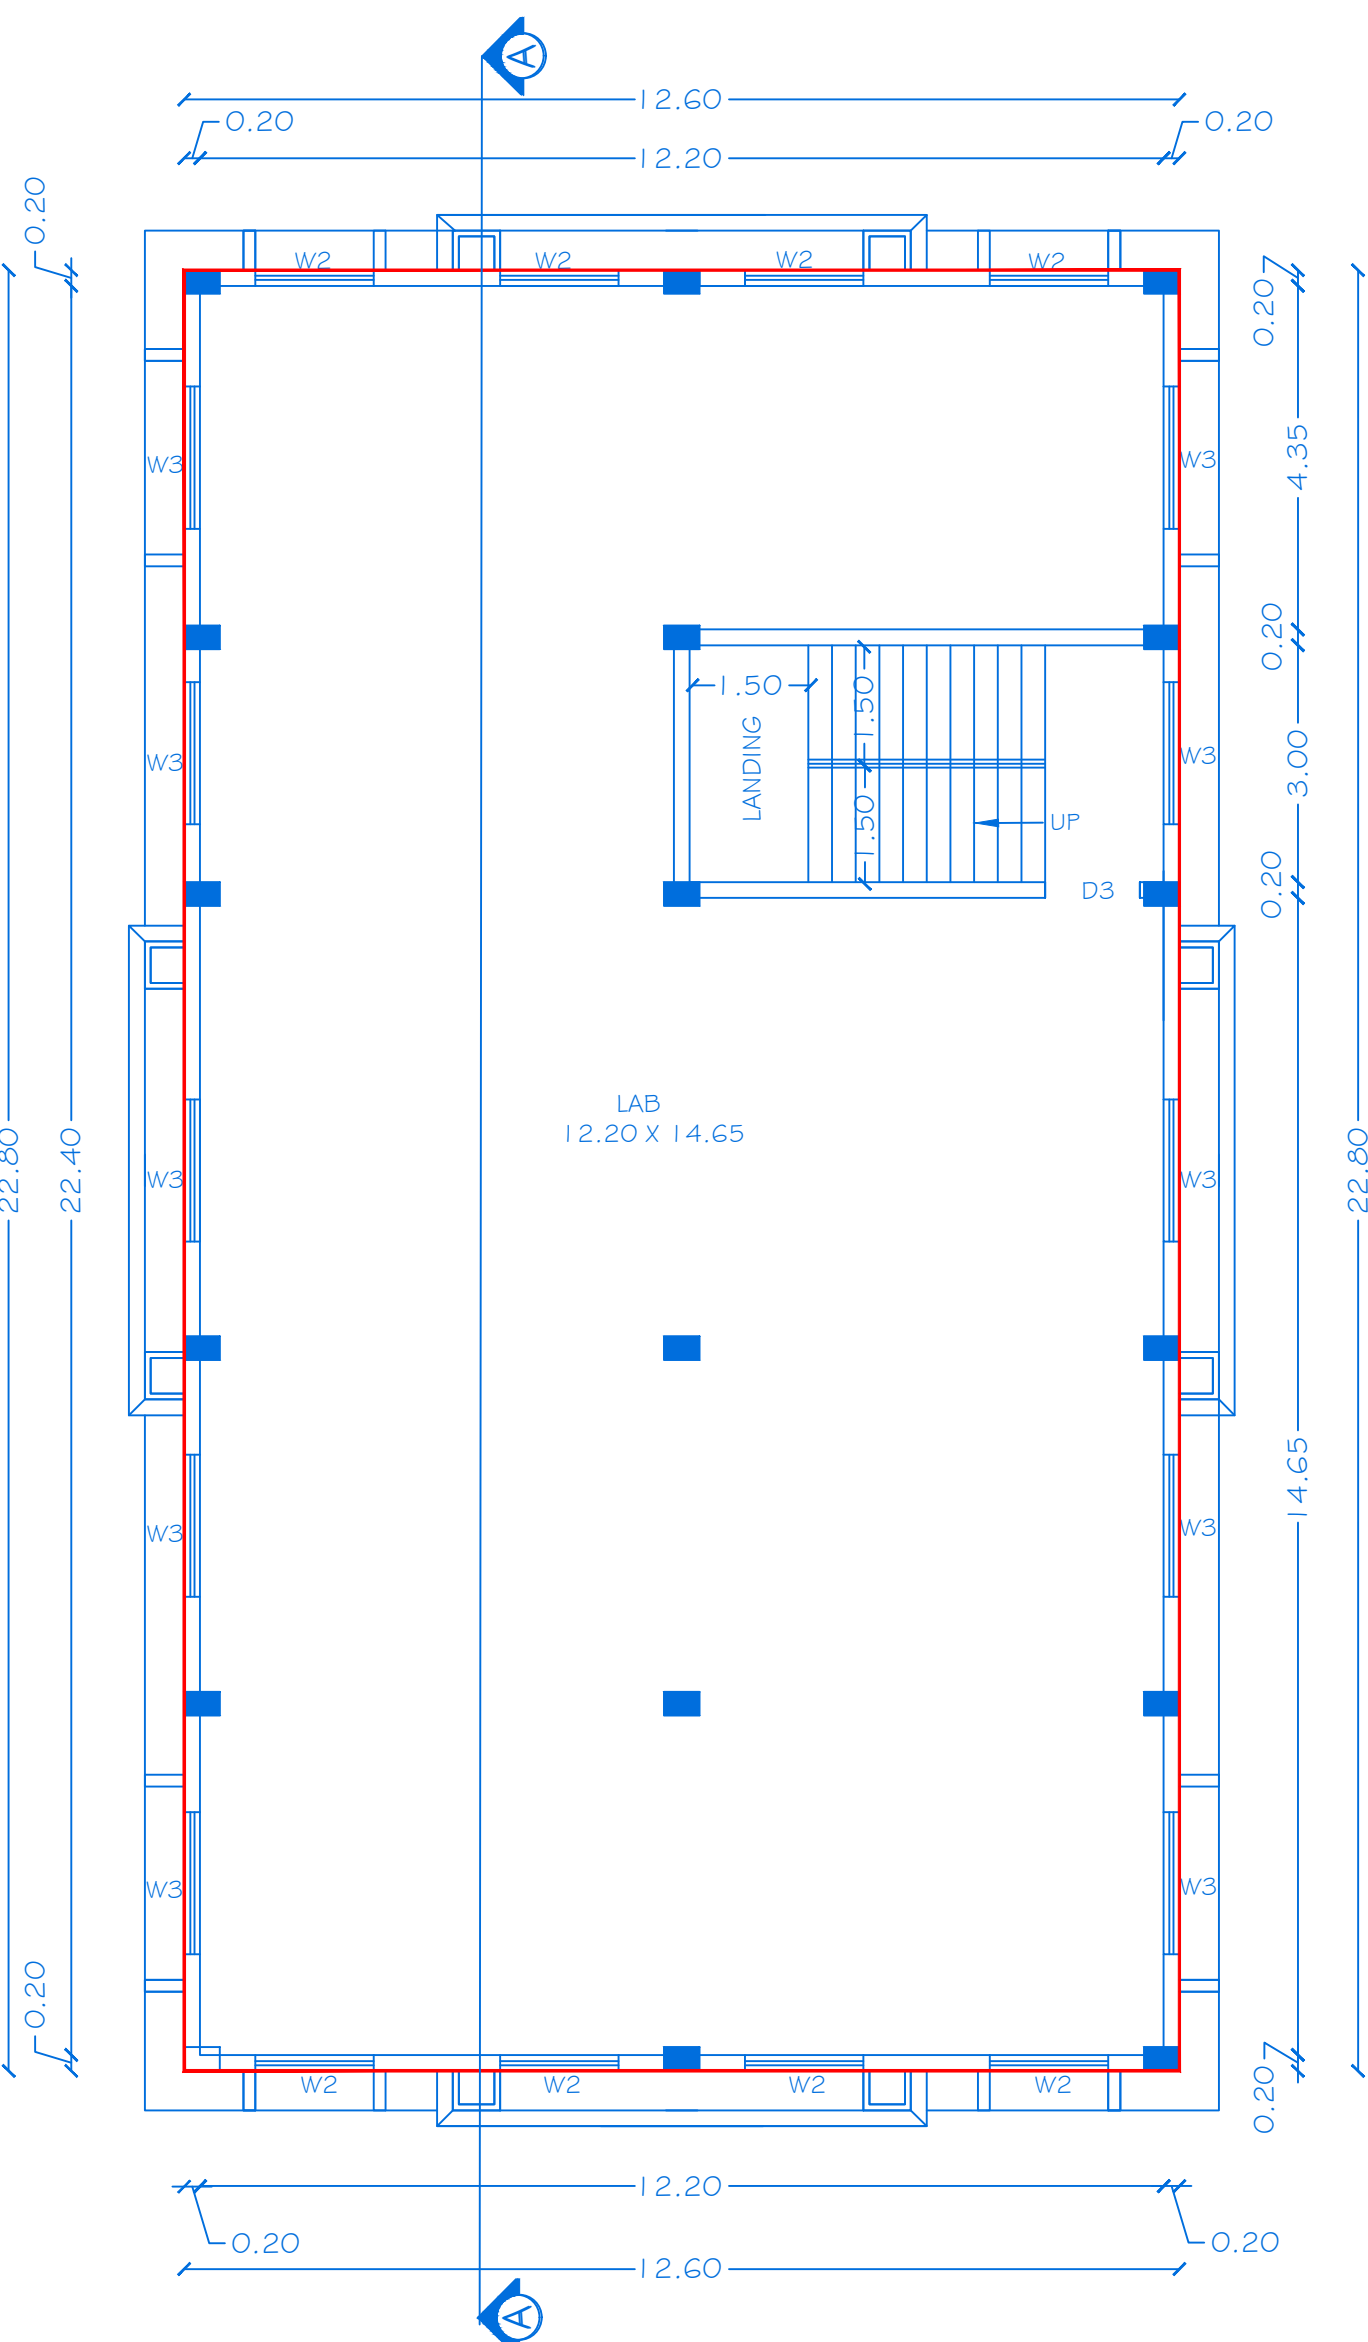

FIRST FLOOR PLAN

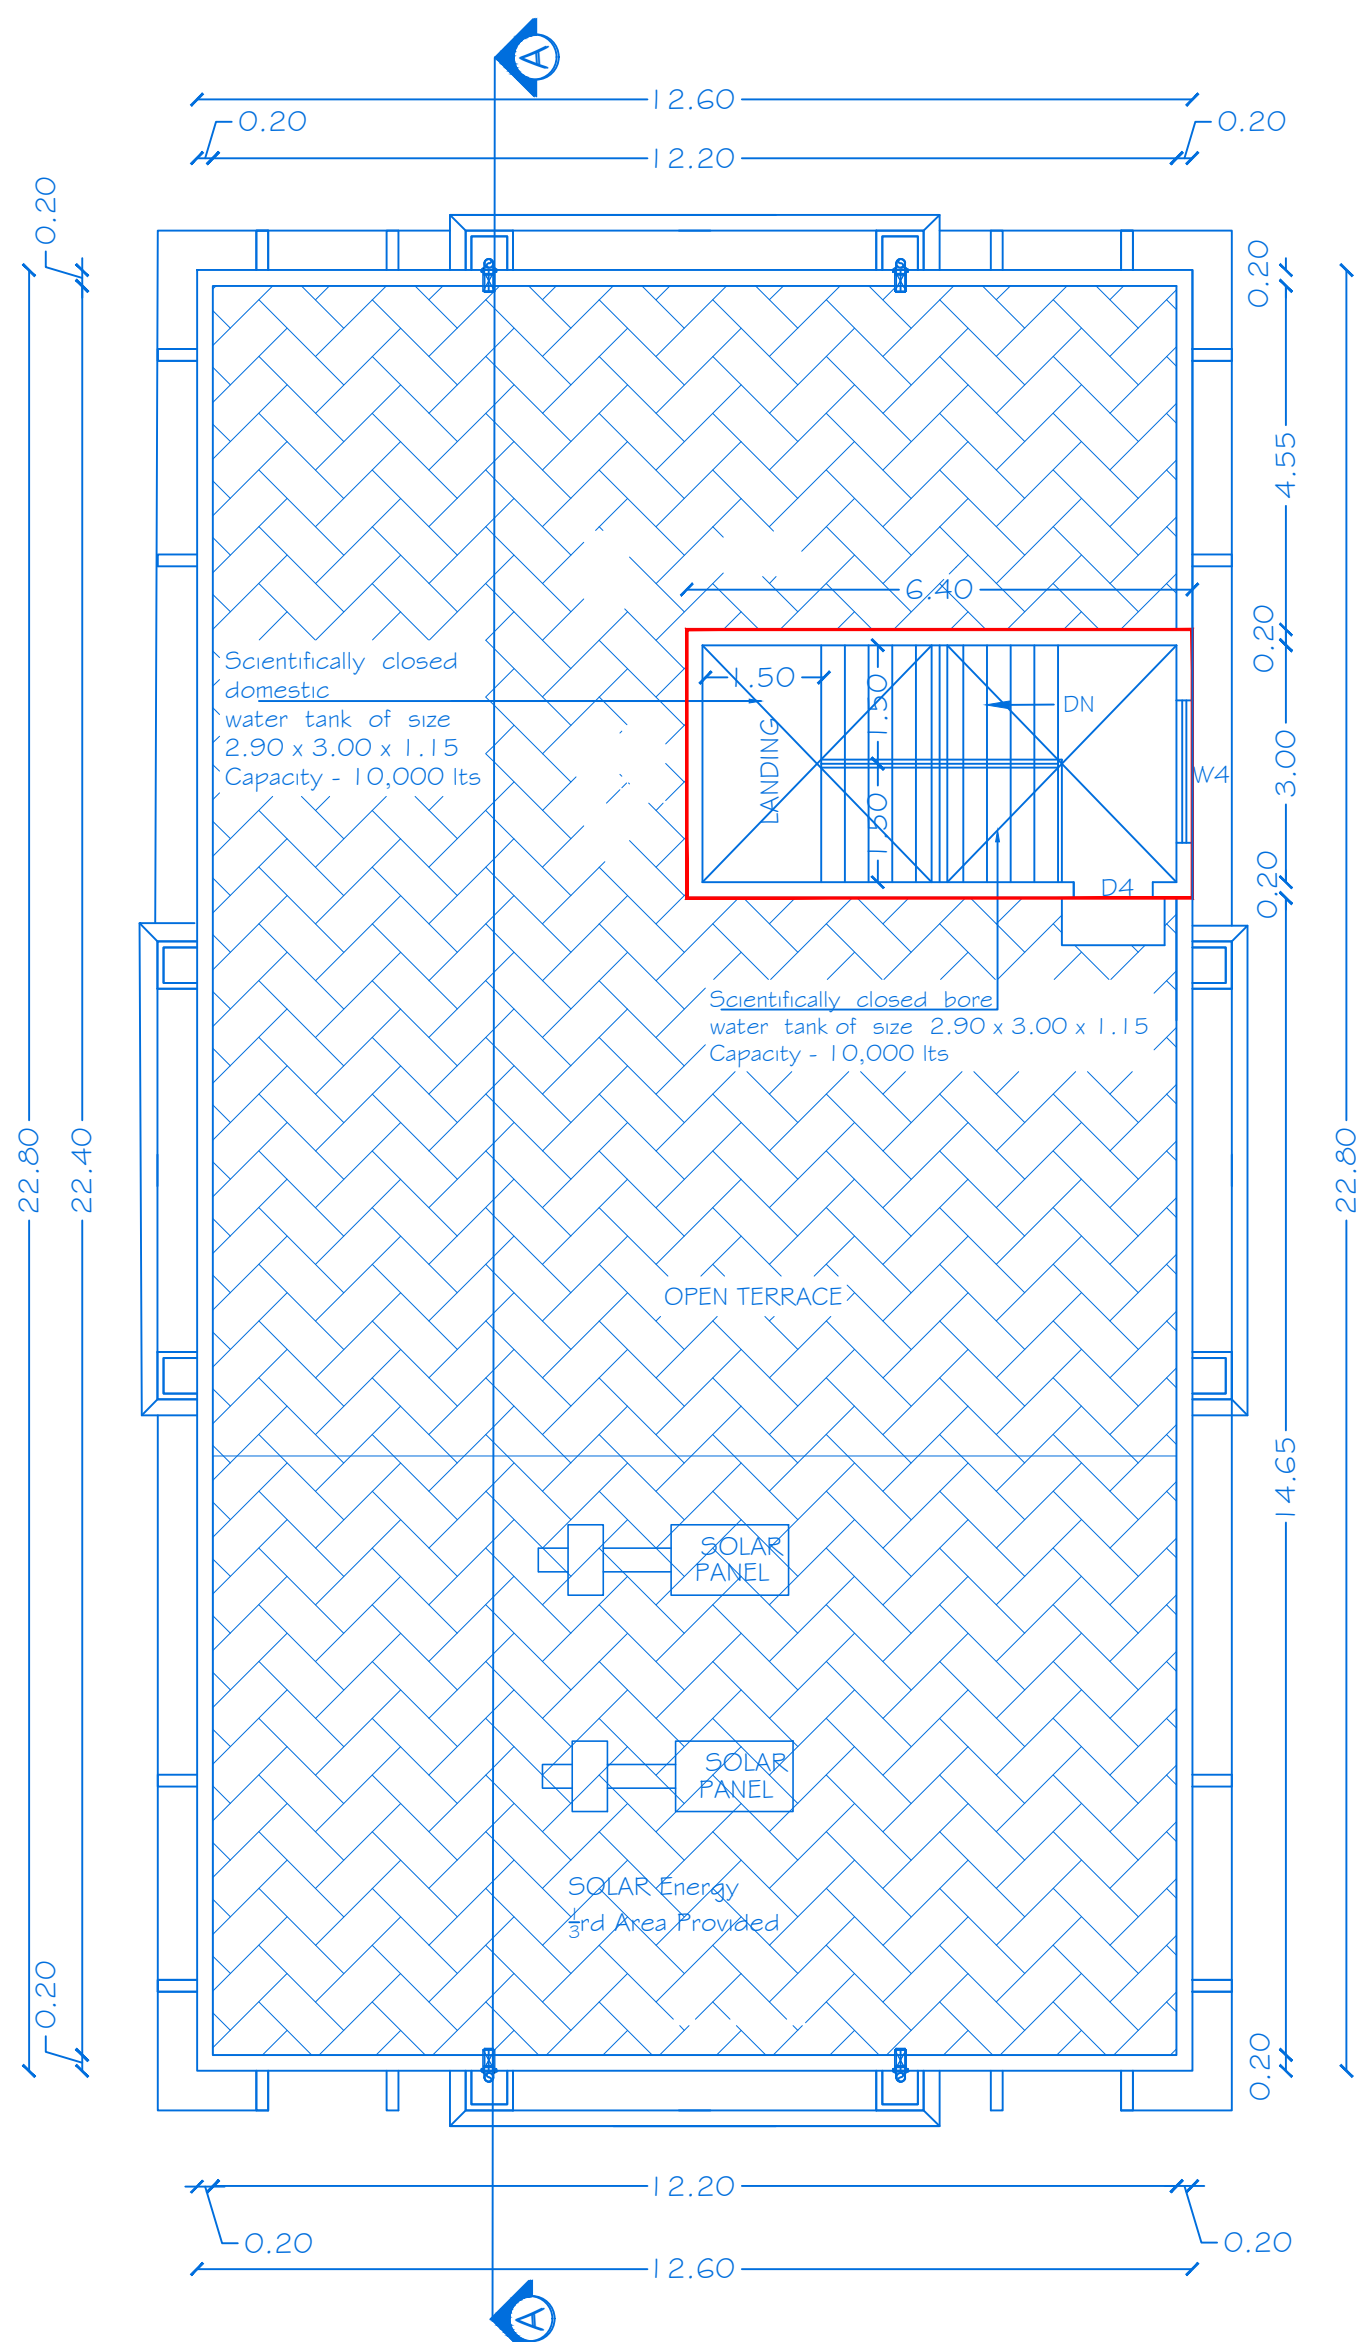

TERRACE FLOOR PLAN

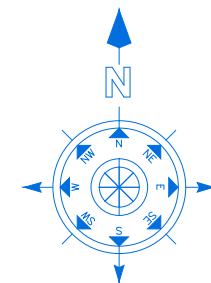

SHEET NO: I 5/26

SCALE 1 : 100

BLOCK-I G

PLAN SHOWING THE PROPOSED CONSTRUCTION OF
R.C.C.ROOF COMMERCIAL BUILDING IN " VIDIAL
RESIDENCY PRIVATE LTD" IN S.No:200, 201/2, 202/2,
203/1, 203/3, 204, 205,206/1, 206/3, 207/1,
207/3, 208, 209, 210/1,210/3 211/1, 211/3, 212,
218, 273/1 & 273/3 AT NAGAMANGALAM VILLAGE &
PANCHAYAT, DENKANIKOTTAI TALUK, KRISHNAGIRI
DISTRICT.

ALL DIMENSIONS ARE IN METER

JOINERY DETAILS

REF. ID	DESCRIPTIONS	SIZES
D2	DOOR	1.00 X 2.10
D3	DOOR	1.20 X 2.40
D4	DOOR	1.00 X 2.10
W1	WINDOW	1.00 X 1.65
W2	WINDOW	1.50 X 1.65
W3/V	WINDOW/VENTILATOR	1.80 X 1.65 / 1.80 X 0.61
W4	WINDOW	1.80 X 1.35
R51/V	ROLLING SHUTTER/VENTILATOR	1.50 X 2.40 / 1.50 X 0.61
R52/V	ROLLING SHUTTER/VENTILATOR	2.00 X 2.40 / 2.00 X 0.61
R53/V	ROLLING SHUTTER/VENTILATOR	2.95 X 2.40 / 2.95 X 0.61
R54/V	ROLLING SHUTTER/VENTILATOR	3.70 X 2.40 / 3.70 X 0.61
R55/V	ROLLING SHUTTER/VENTILATOR	4.30 X 2.40 / 4.30 X 0.61
CD	CUBICLE DOOR	0.75 X 2.40
SD	SLIDING DOOR	1.00 X 2.40
V	VENTILATOR	1.00 X 0.30
V1	VENTILATOR	0.90 X 0.90


PROPOSED AREA DETAILS

BLOC K.NO	PARTICULARS	TOTAL AREA Sq.mt	NON FSI AREA	F.S.I AREA
I G	AREA OF THE GROUND FLOOR	287.28	-	287.28
	AREA OF THE FIRST FLOOR	287.28	-	287.28
	AREA OF THE HEAD ROOM	21.76	21.76	-

KEY

(FE) Fire Extinguisher	■	🔥
(FA) Fire Alarm	■	📢
(FH) Fire Hydrant	■	🚒

APPLICANT

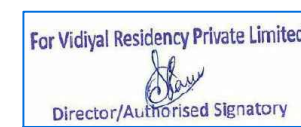

M/s. VIDIAL RESIDENCY PRIVATE LIMITED






REGISTERED PROFESSION


Shrinani

Er.A.Harikumar, M.E.,(Struct),M.Sc.,Rev.AMIE,MISTE,A.I.V,
Structural Eng, Chartered Eng(I), Approved Valuer,
TN.Govt.Registered Professional of DTCP(HNTDA)

Name of Profession	R.E	R.S.E	C.E	B.Q.A	R.D
Grade	I	I	I	I.I	I
Reg.No's	21/2024	11/2022	04/2019	02/2019	15/2022

CIVIL TEC, Door No.2A, 1st Floor, Bagalur HUDCO Road,
TNHB Phase III, Near TNHB Office, Bagalur Road, Hosur-635109.
Email-civiltec261@gmail.com,srihari.prim@gmail.com
Cell:95243-20261, 94899-84416.

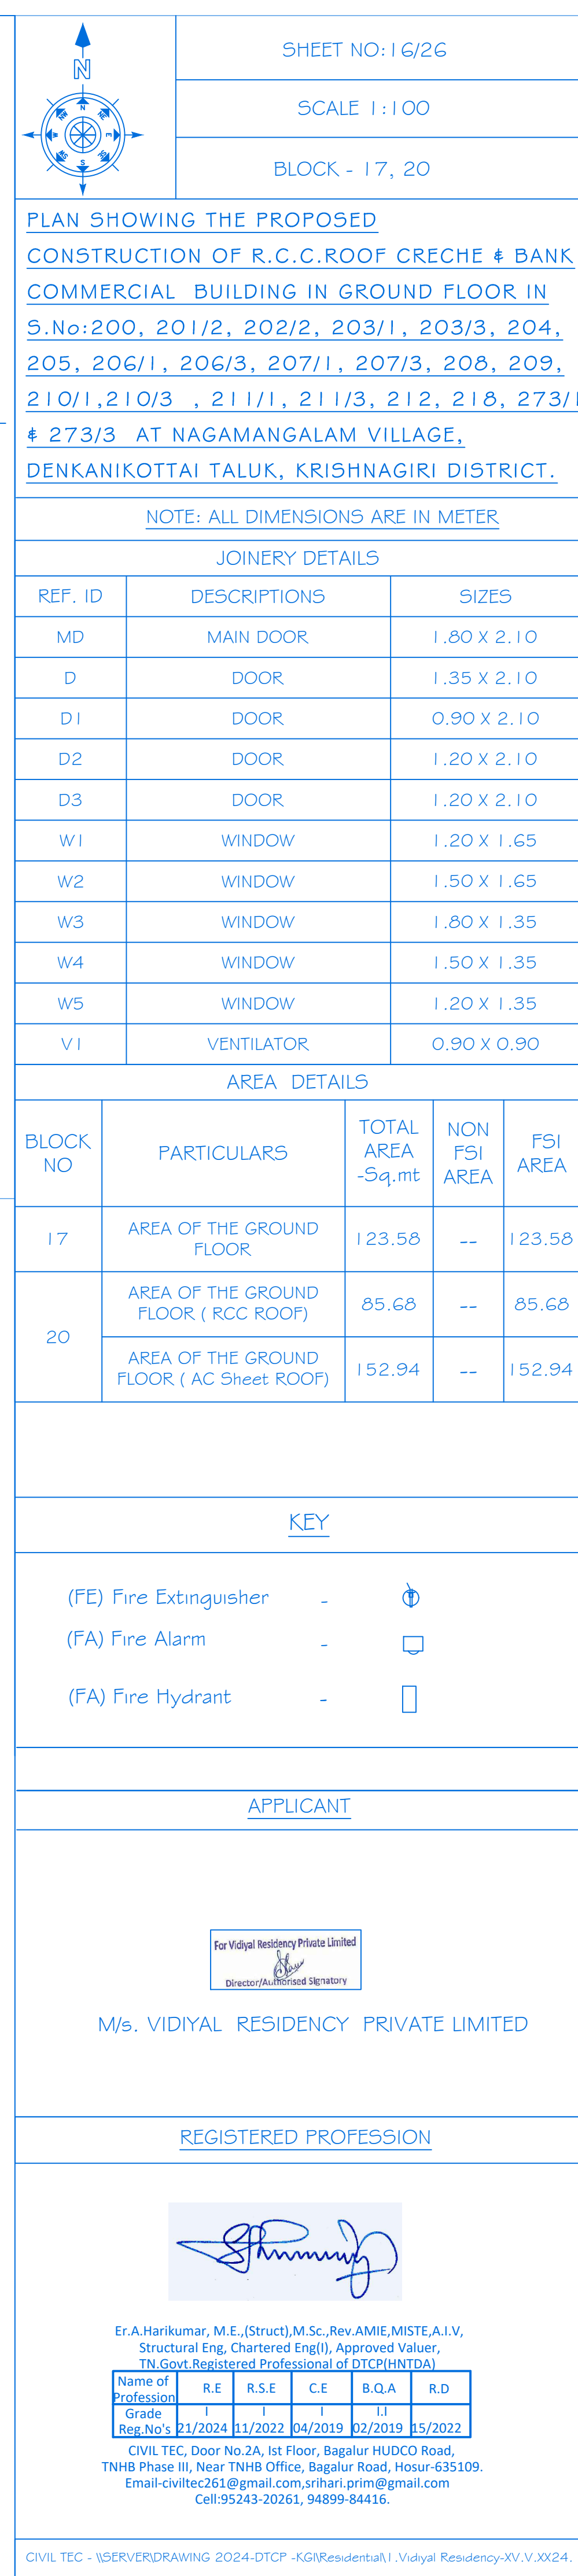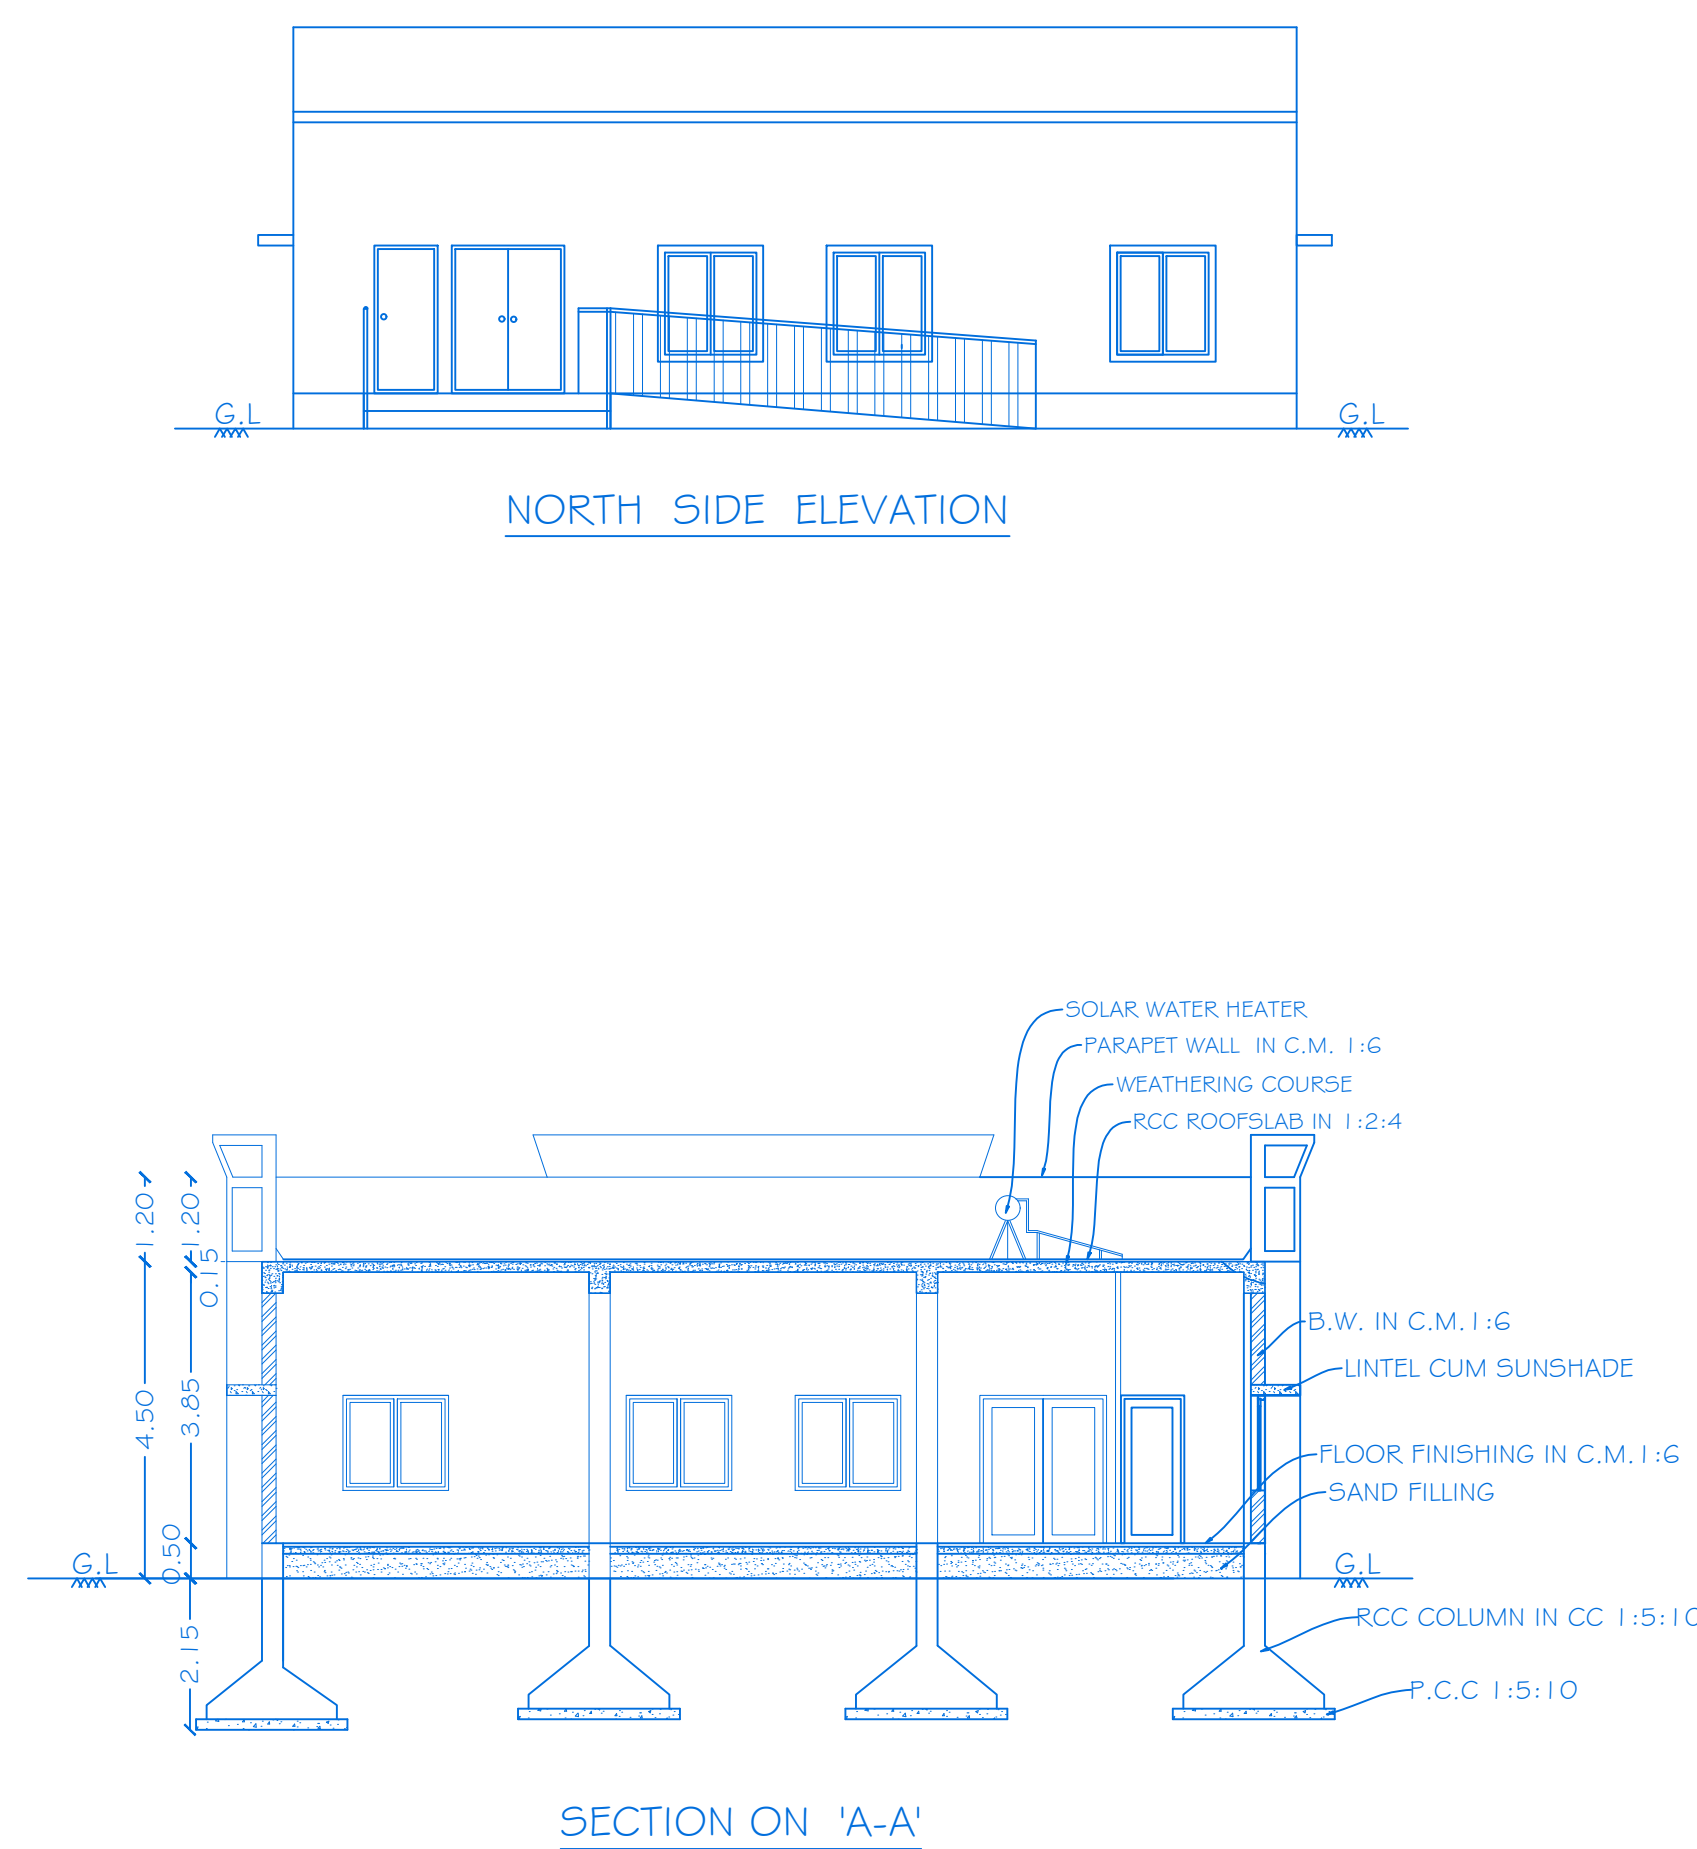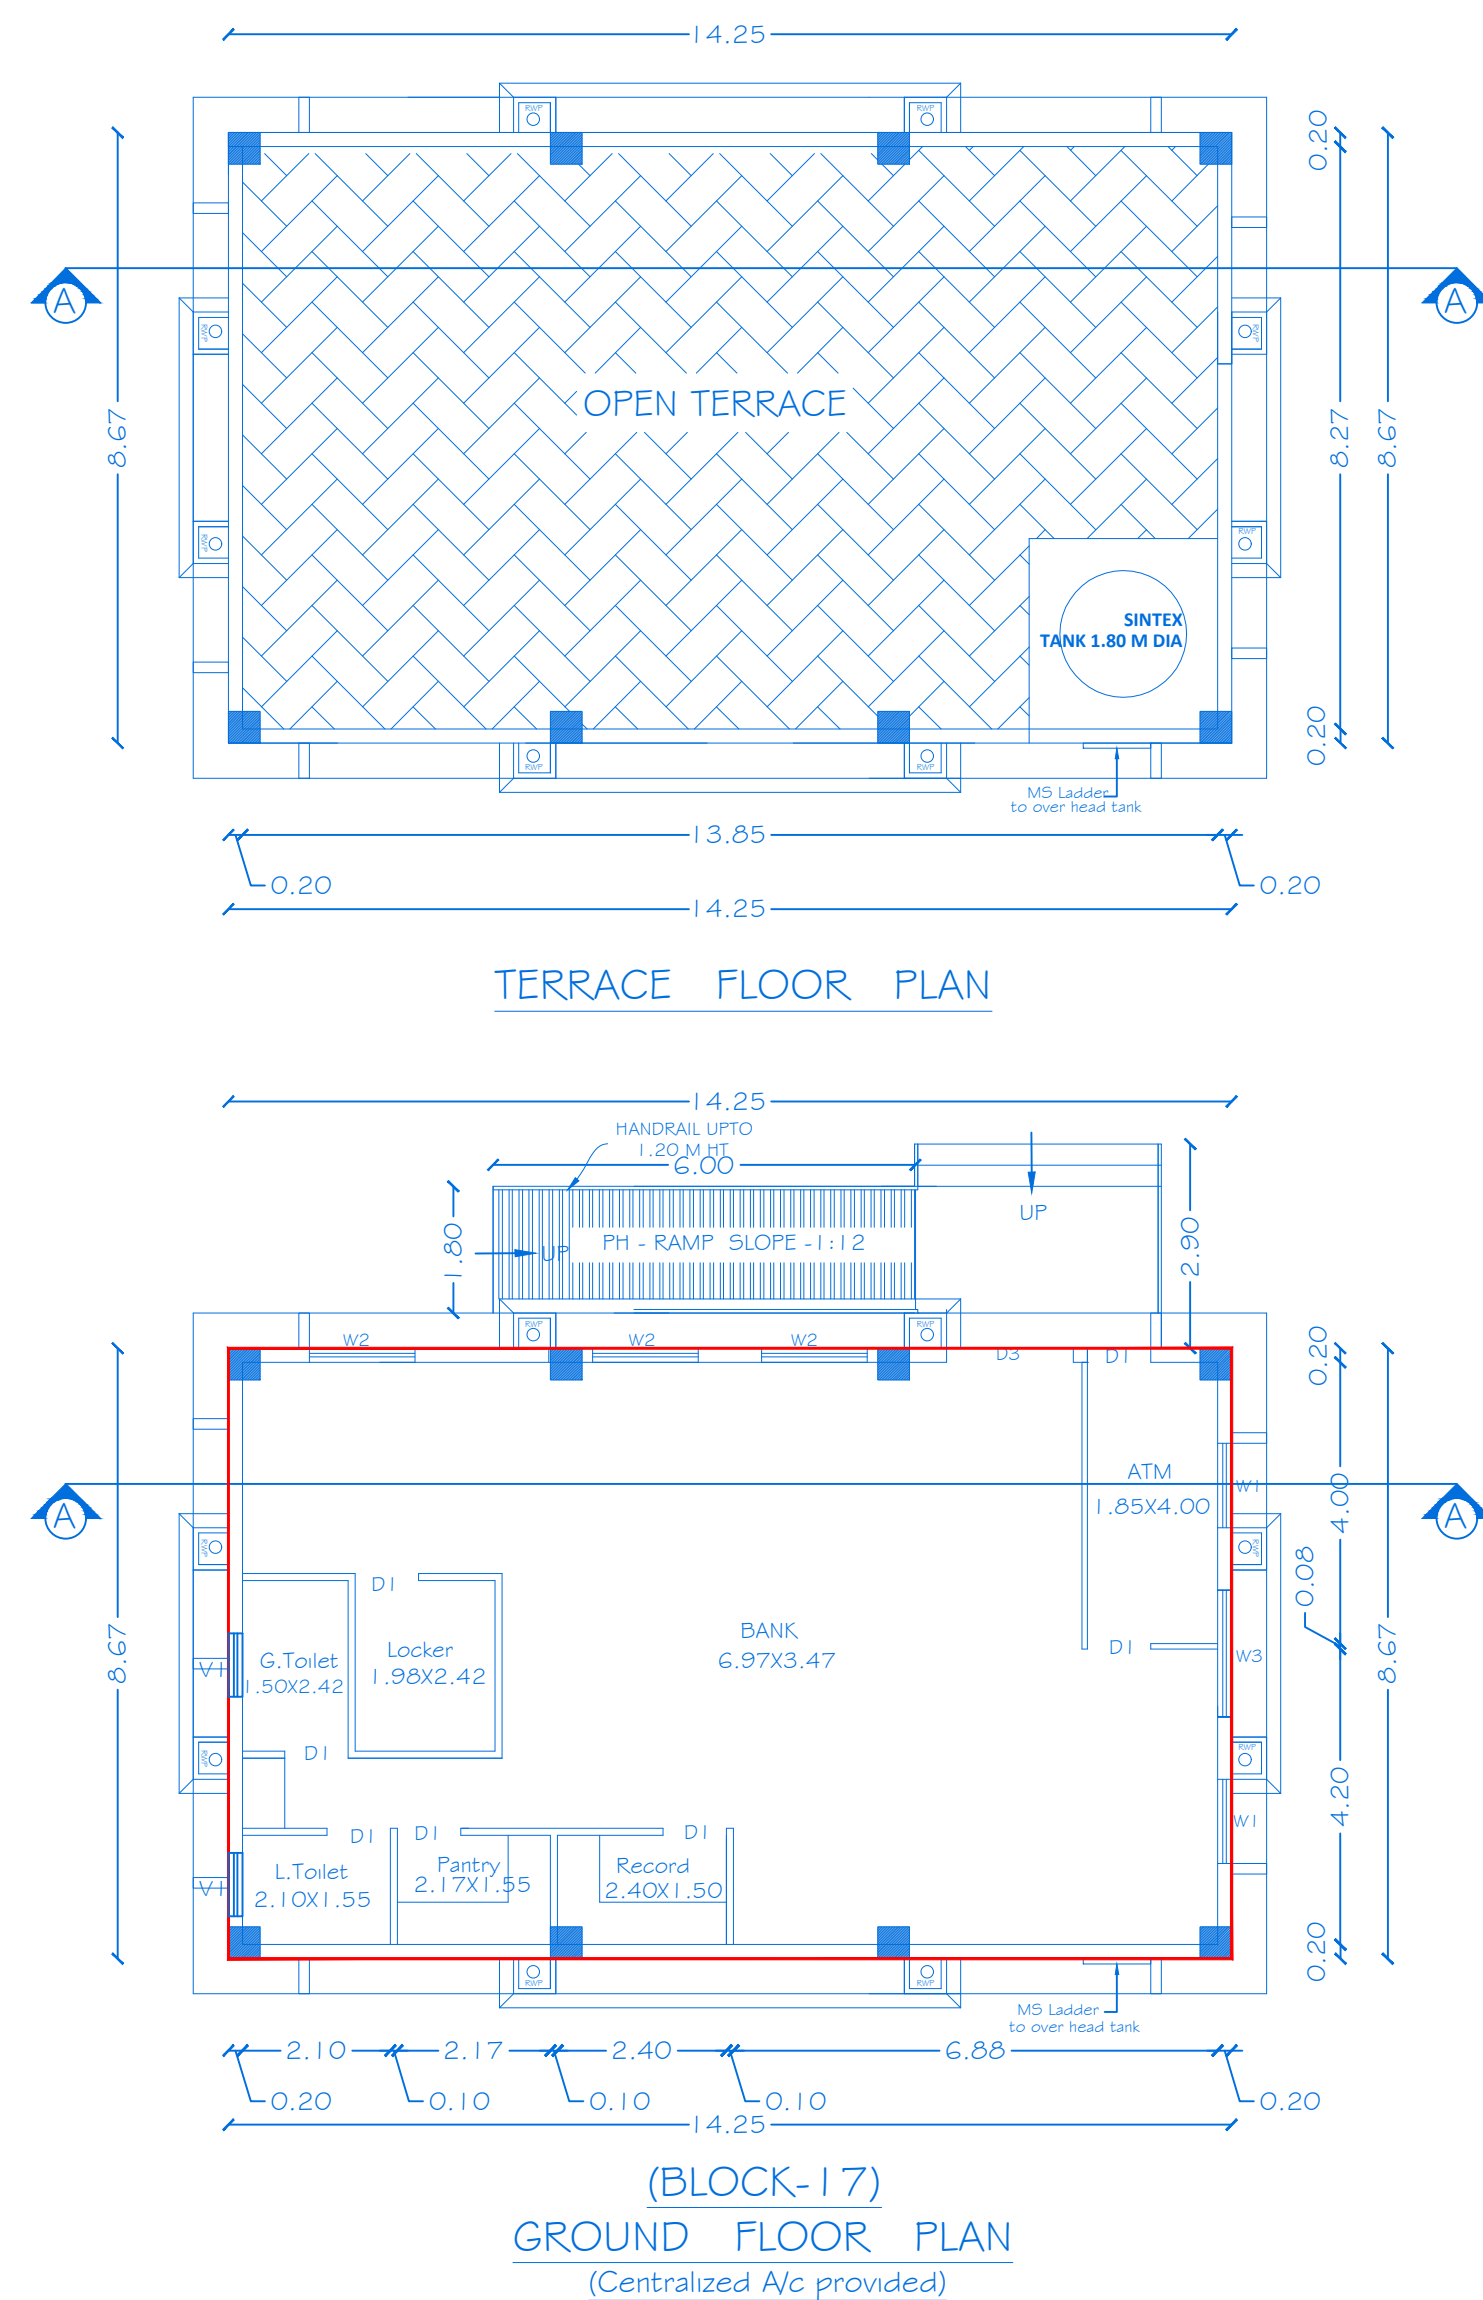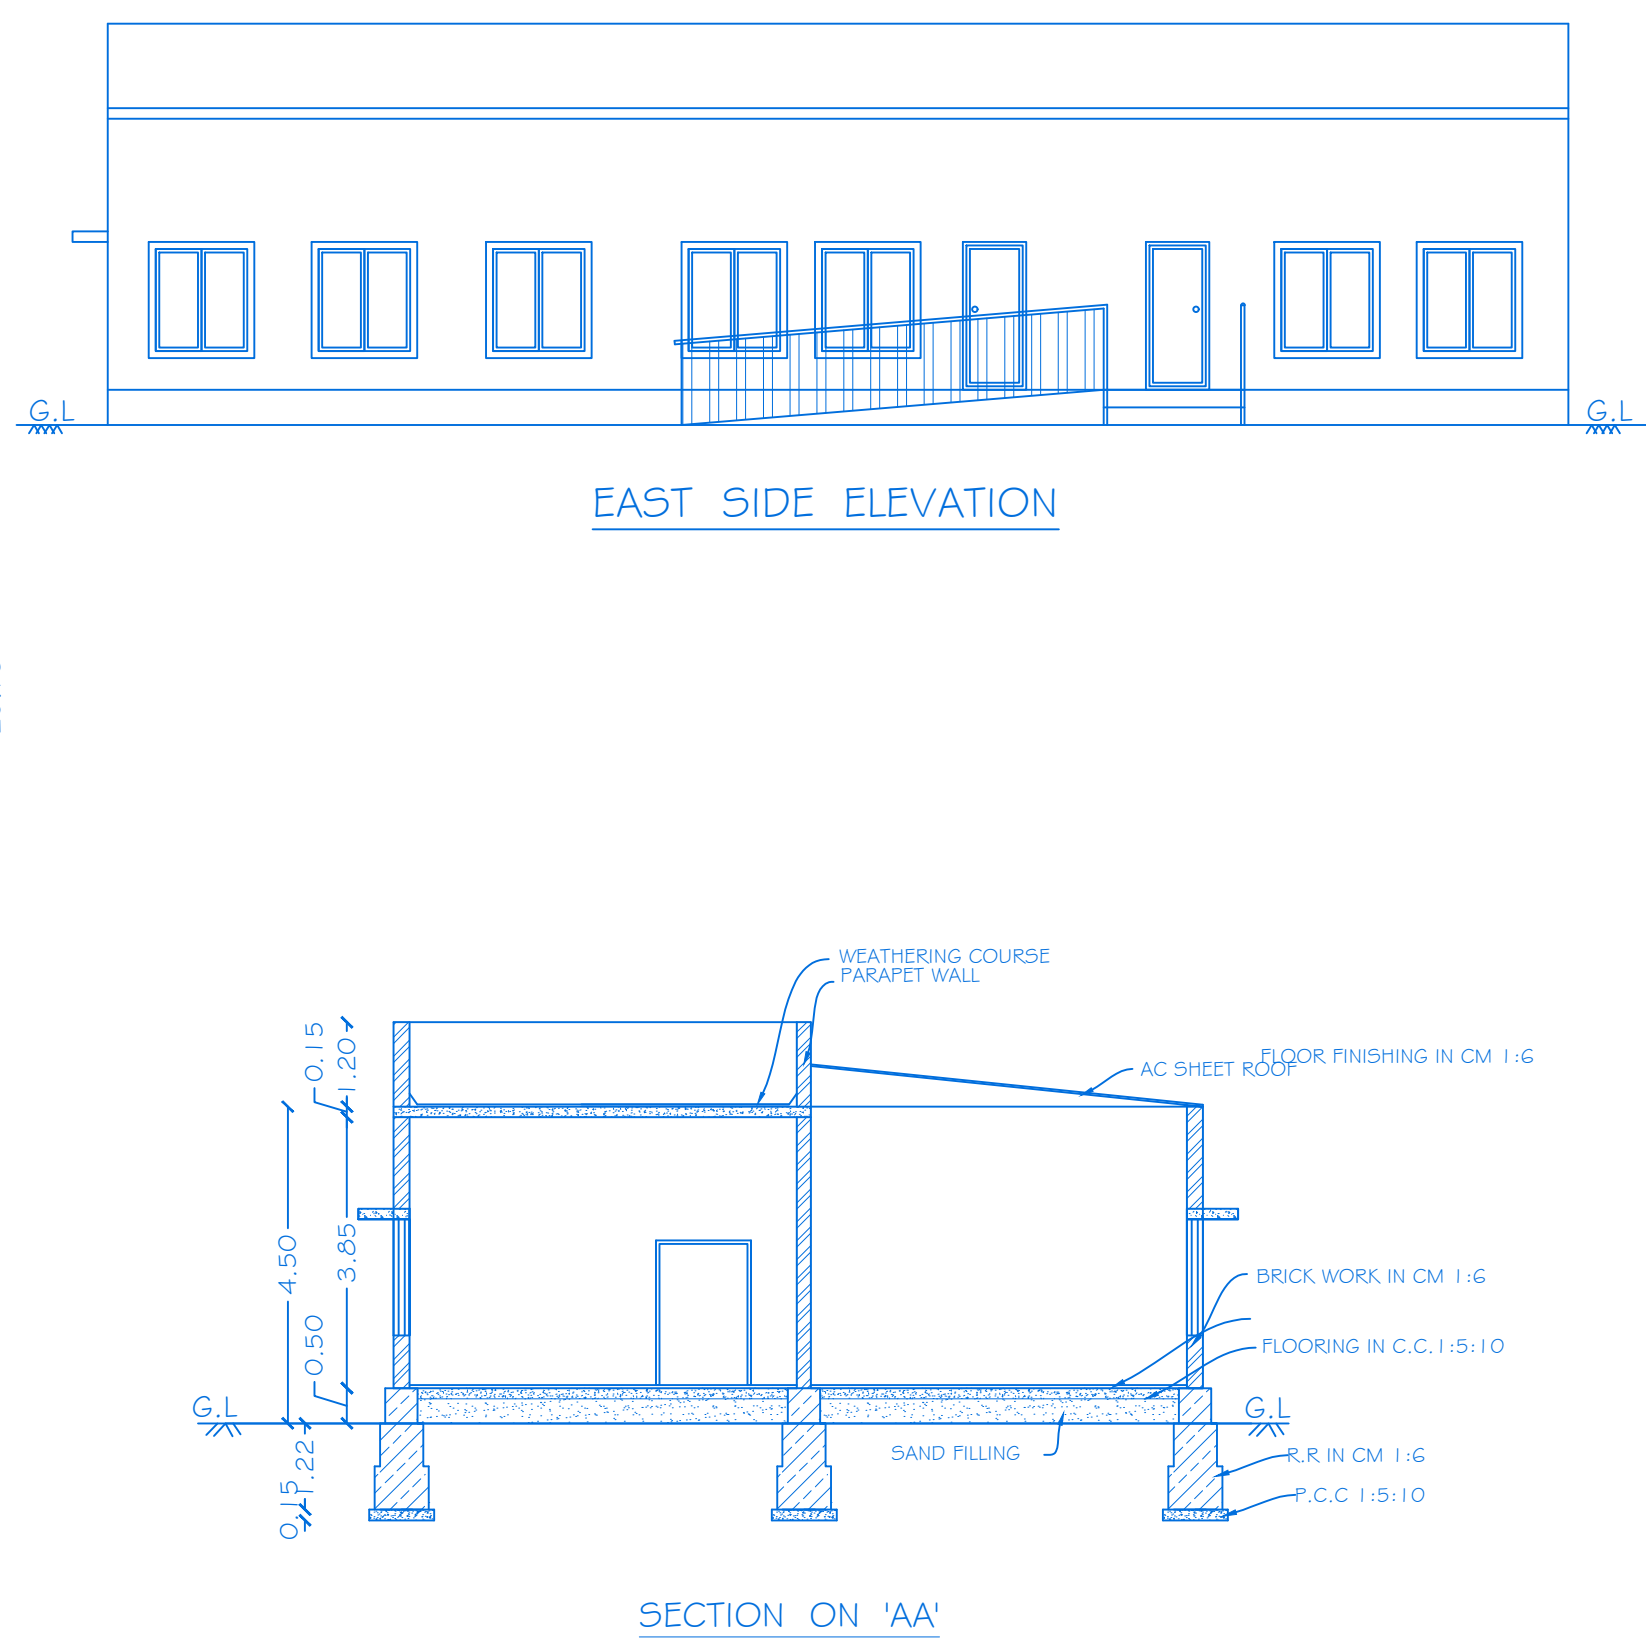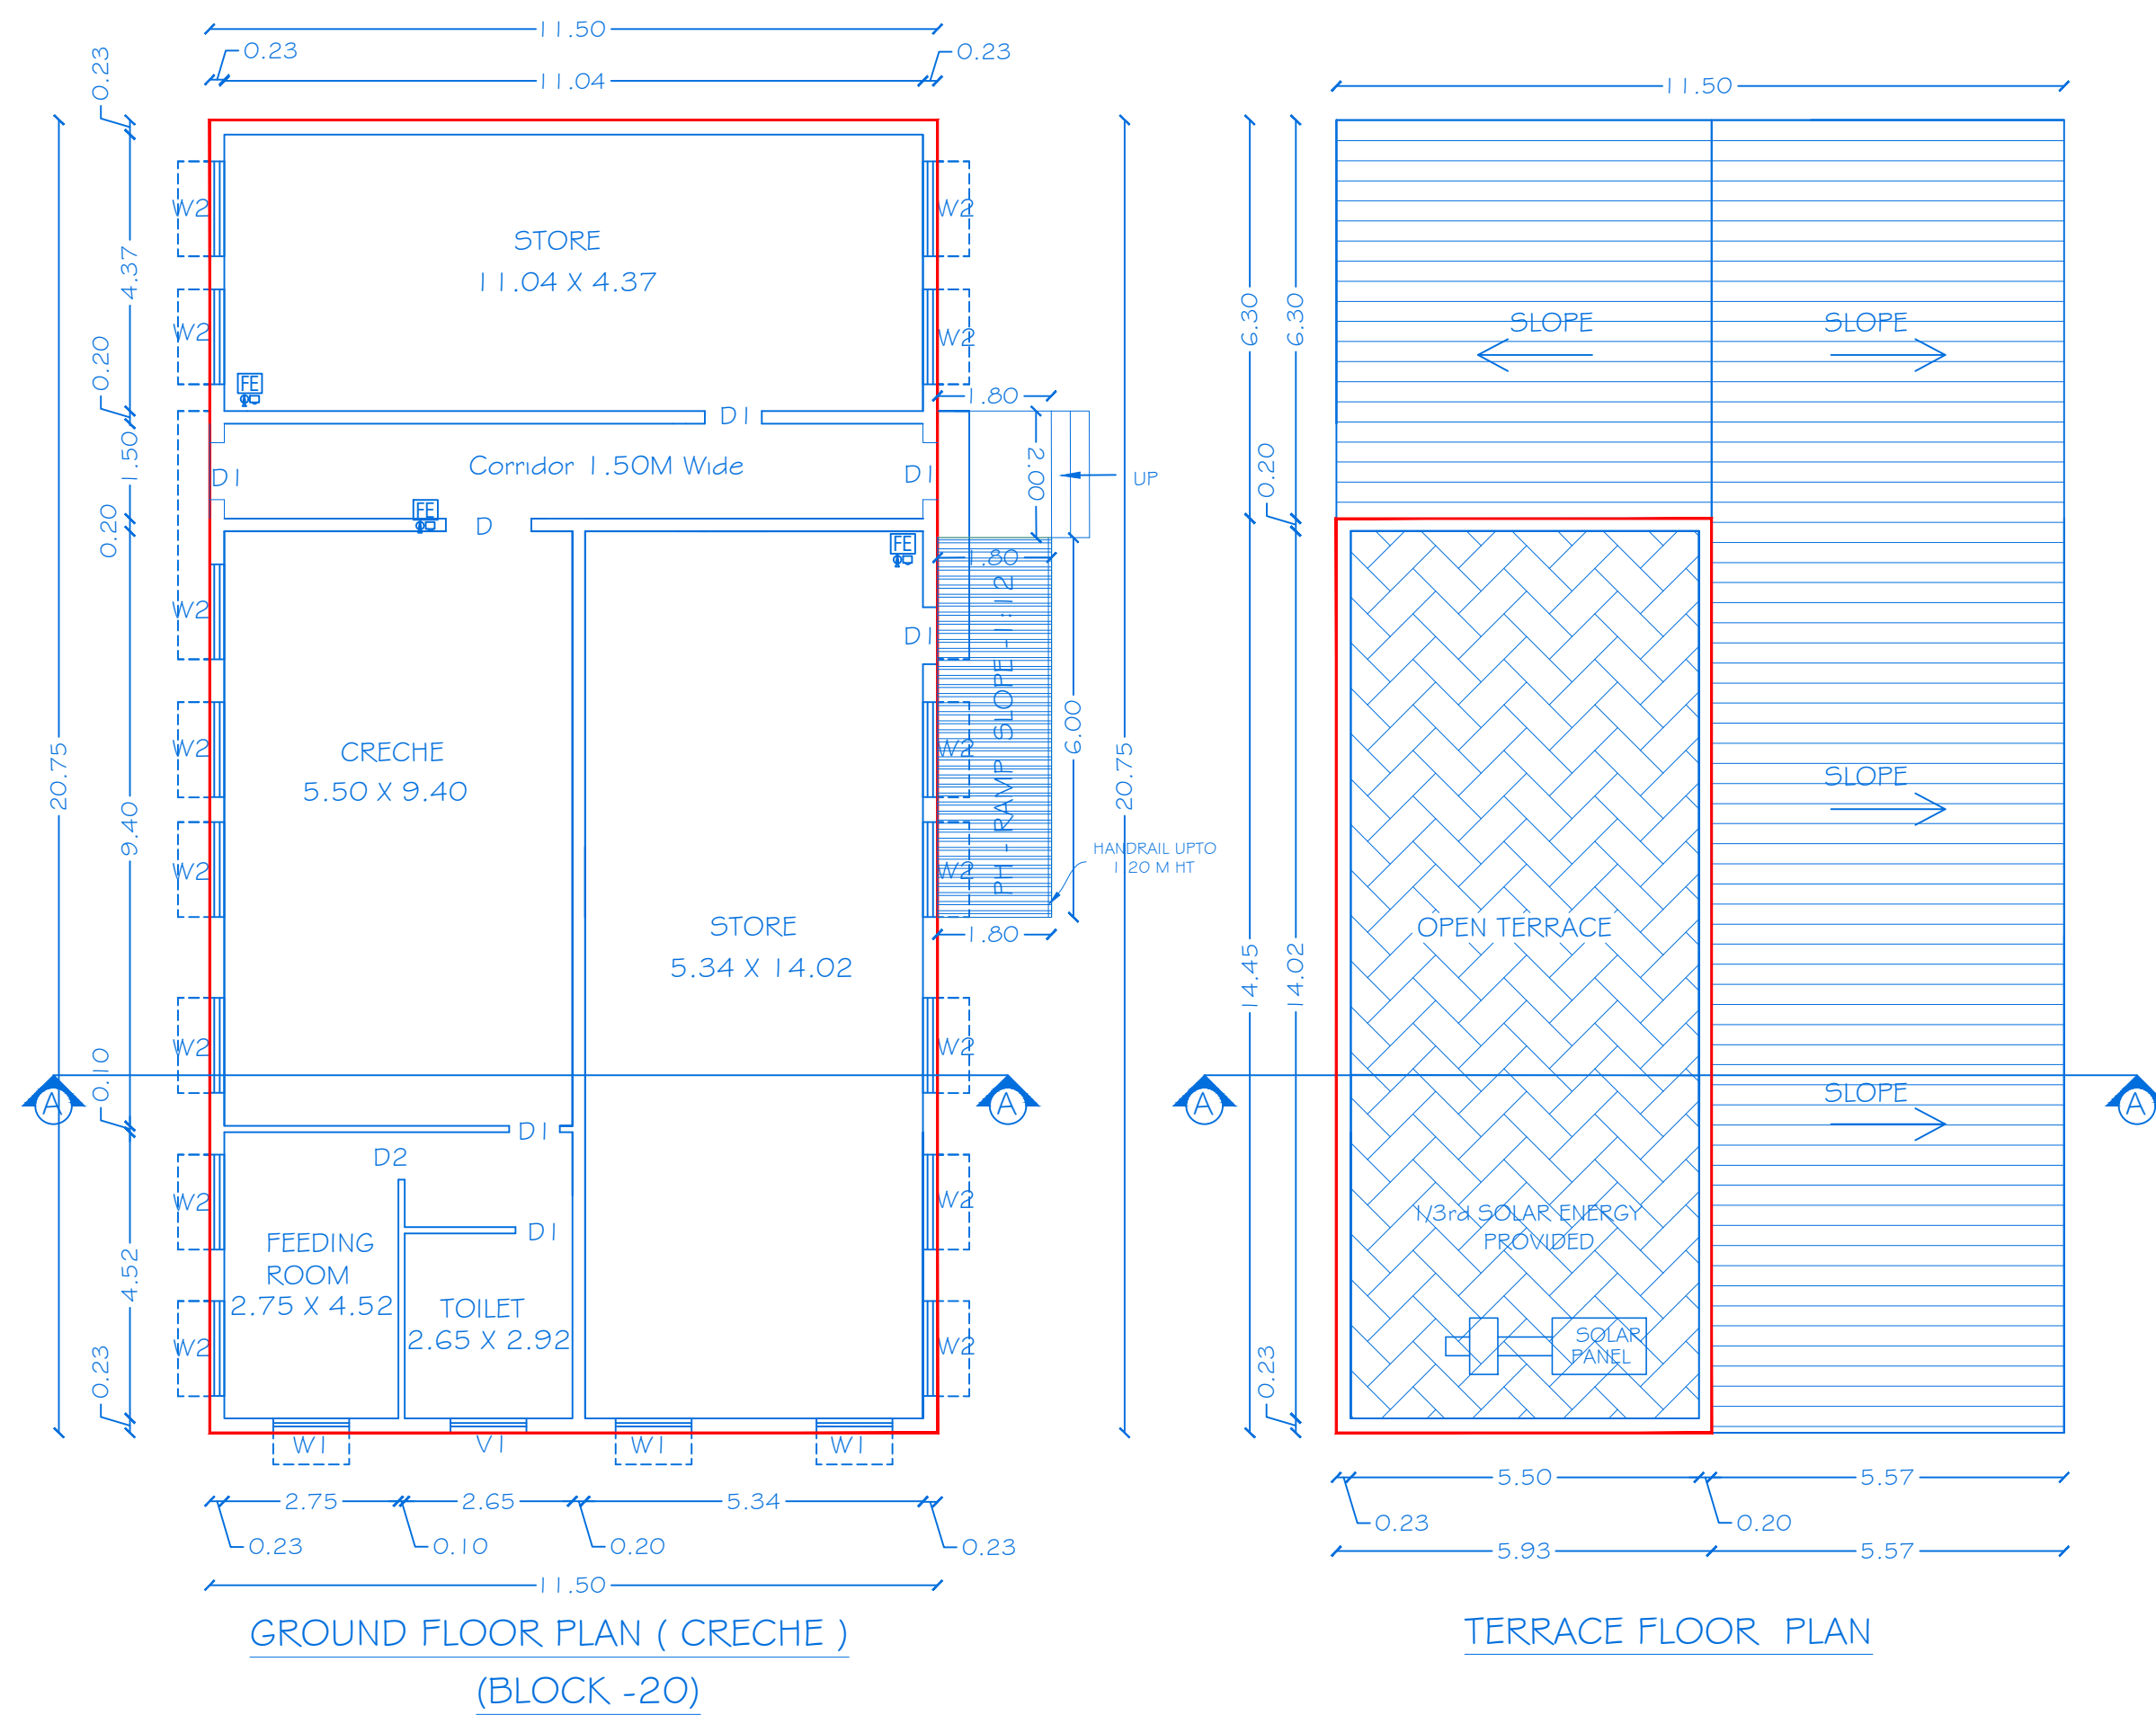

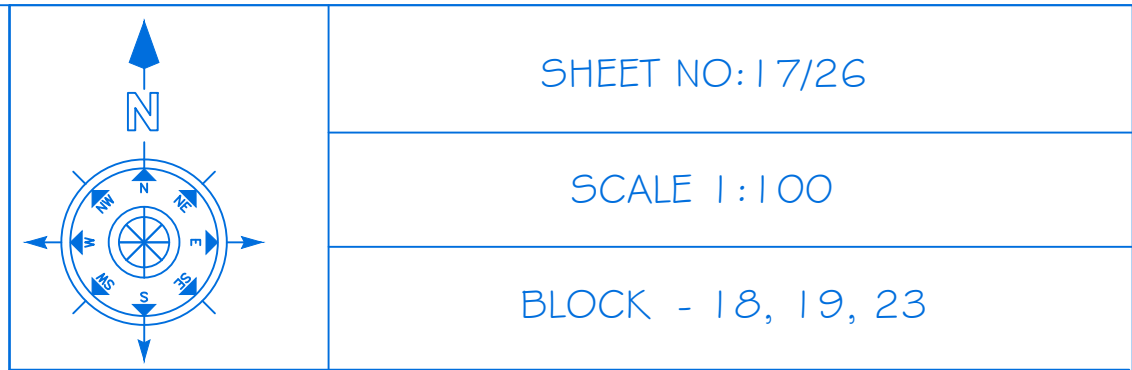

PLAN SHOWING THE PROPOSED CONSTRUCTION
OF R.C.C.ROOF & GI SHEET ROOF BUILDING IN
"VIDIYAL RESIDENCY PRIVATE LTD" IN S.No:200,
201/2, 202/2, 203/1, 203/3, 204, 205,206/1,
206/3, 207/1, 207/3, 208, 209, 210/1,210/3,
211/1, 211/3, 212, 218, 273/1 & 273/3 AT
NAGAMANGALAM VILLAGE & PANCHAYAT,
DENKANIKOTTAI TALUK, KRISHNAGIRI DISTRICT.

NOTE: ALL DIMENSIONS ARE IN METER

JOINERY DETAILS		
REF. ID	DESCRIPTIONS	SIZES
MD	FIRE DOOR	2.40 X 2.10
FD	FIRE DOOR	1.50 X 2.10
D1	DOOR	1.50 X 2.10
D2	DOOR	0.75 X 2.10
D3	DOOR	1.00 X 2.10
D4	DOOR	1.20 X 2.10
D5	DOOR	0.75 X 2.10
W1	WINDOW	1.20 X 1.35
W2	WINDOW	1.50 X 1.35
W3	WINDOW	1.00 X 1.35
W4	WINDOW	1.50 X 1.65
W5	WINDOW	2.40 X 1.65
V1	VENTILATOR	0.90 X 0.60
V2	VENTILATOR	1.20 X 0.60
V3	VENTILATOR	1.20 X 0.90

AREA DETAILS				
BLOCK NO	PARTICULARS	TOTAL AREA -Sq.mt	NON FSI AREA	FSI AREA
18	AREA OF THE GROUND FLOOR	143.95	--	143.95
	AREA OF THE FIRST FLOOR	143.95	--	143.95
	AREA OF THE HEAD ROOM	21.42	21.42	--
19	AREA OF THE GROUND FLOOR	112.48	--	112.48
23	AREA OF THE GROUND FLOOR	45.45	--	45.45

<u>KEY</u>		
(FE) Fire Extinguisher	-	
(FA) Fire Alarm	-	
(FA) Fire Hydrant	-	

APPLICANT

For Vidiyal Residency Private Limited

Director/Authorised Signatory

M/s. VIDYAL RESIDENCY PRIVATE LIMITED


REGISTERED PROFESSION

Er.A.Harikumar, M.E.,(Struct),M.Sc.,Rev.AMIE,MISTE,A.I.V,
Structural Eng, Chartered Eng(I), Approved Valuer,
TN Govt Registered Professional of DTP(HNTDA)

Name of Profession	R.E	R.S.E	C.E	B.Q.A	R.D
Grade	I	I	I	I.I	
Reg.No's	21/2024	11/2022	04/2019	02/2019	15/2022


CIVIL TECH, Door No.2A, 1st Floor, Bagalur HUDCO Road,
TNHBH Phase III, Near TNHBH Office, Bagalur Road, Hosur-635109.
Email-civiltech261@gmail.com,srrihari.prim@gmail.com
Off:95243-0261, 94899-84416.

CIVIL TEC - \\SERVER\DRAWING 2024-DTCP -KG\Residential\I .Vidyal Residency-XV.V.XX24.

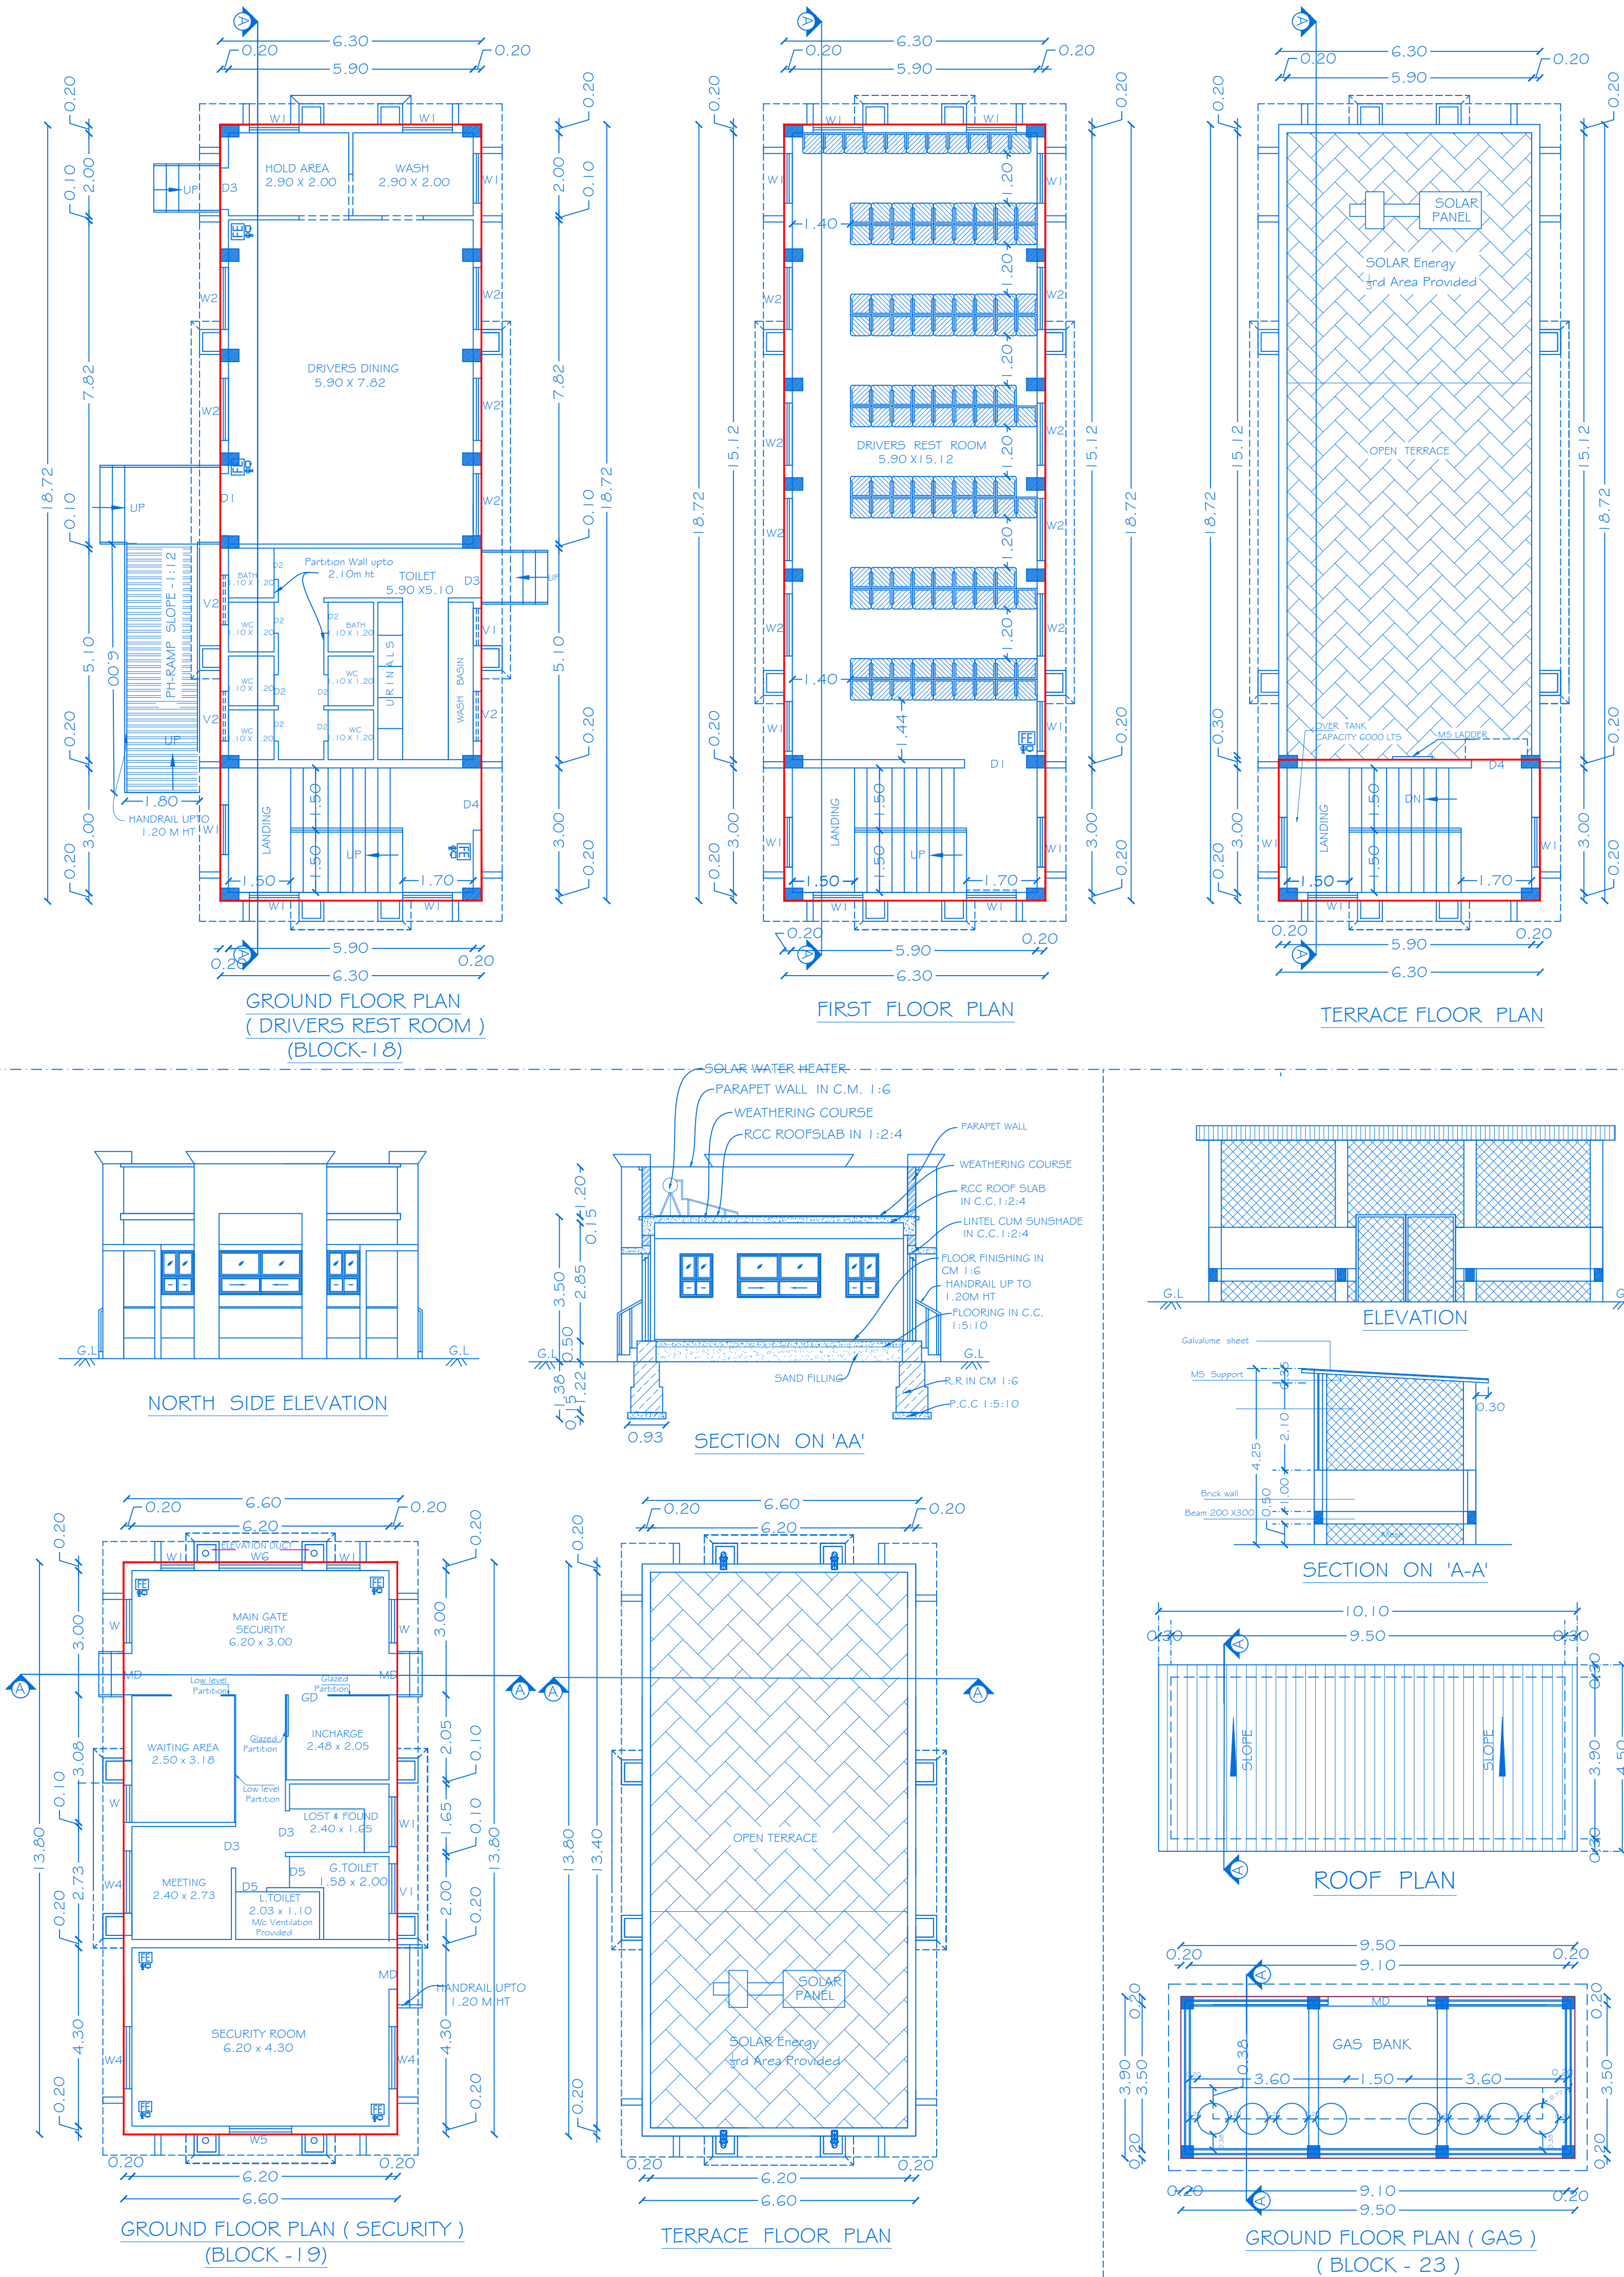





ELEVATION

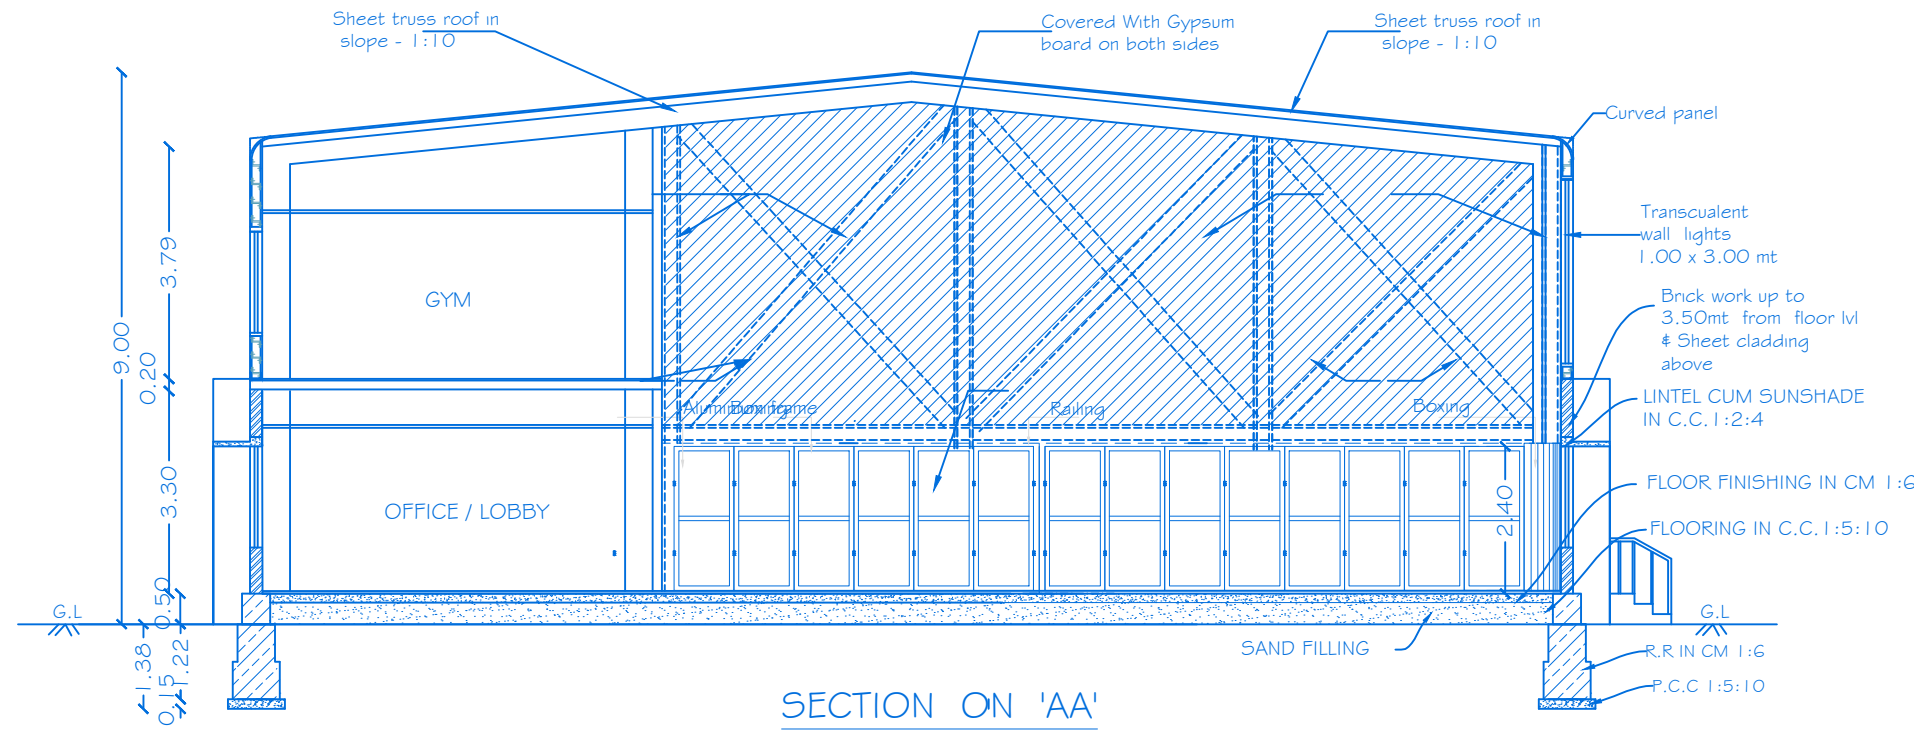


SECTION ON 'AA'

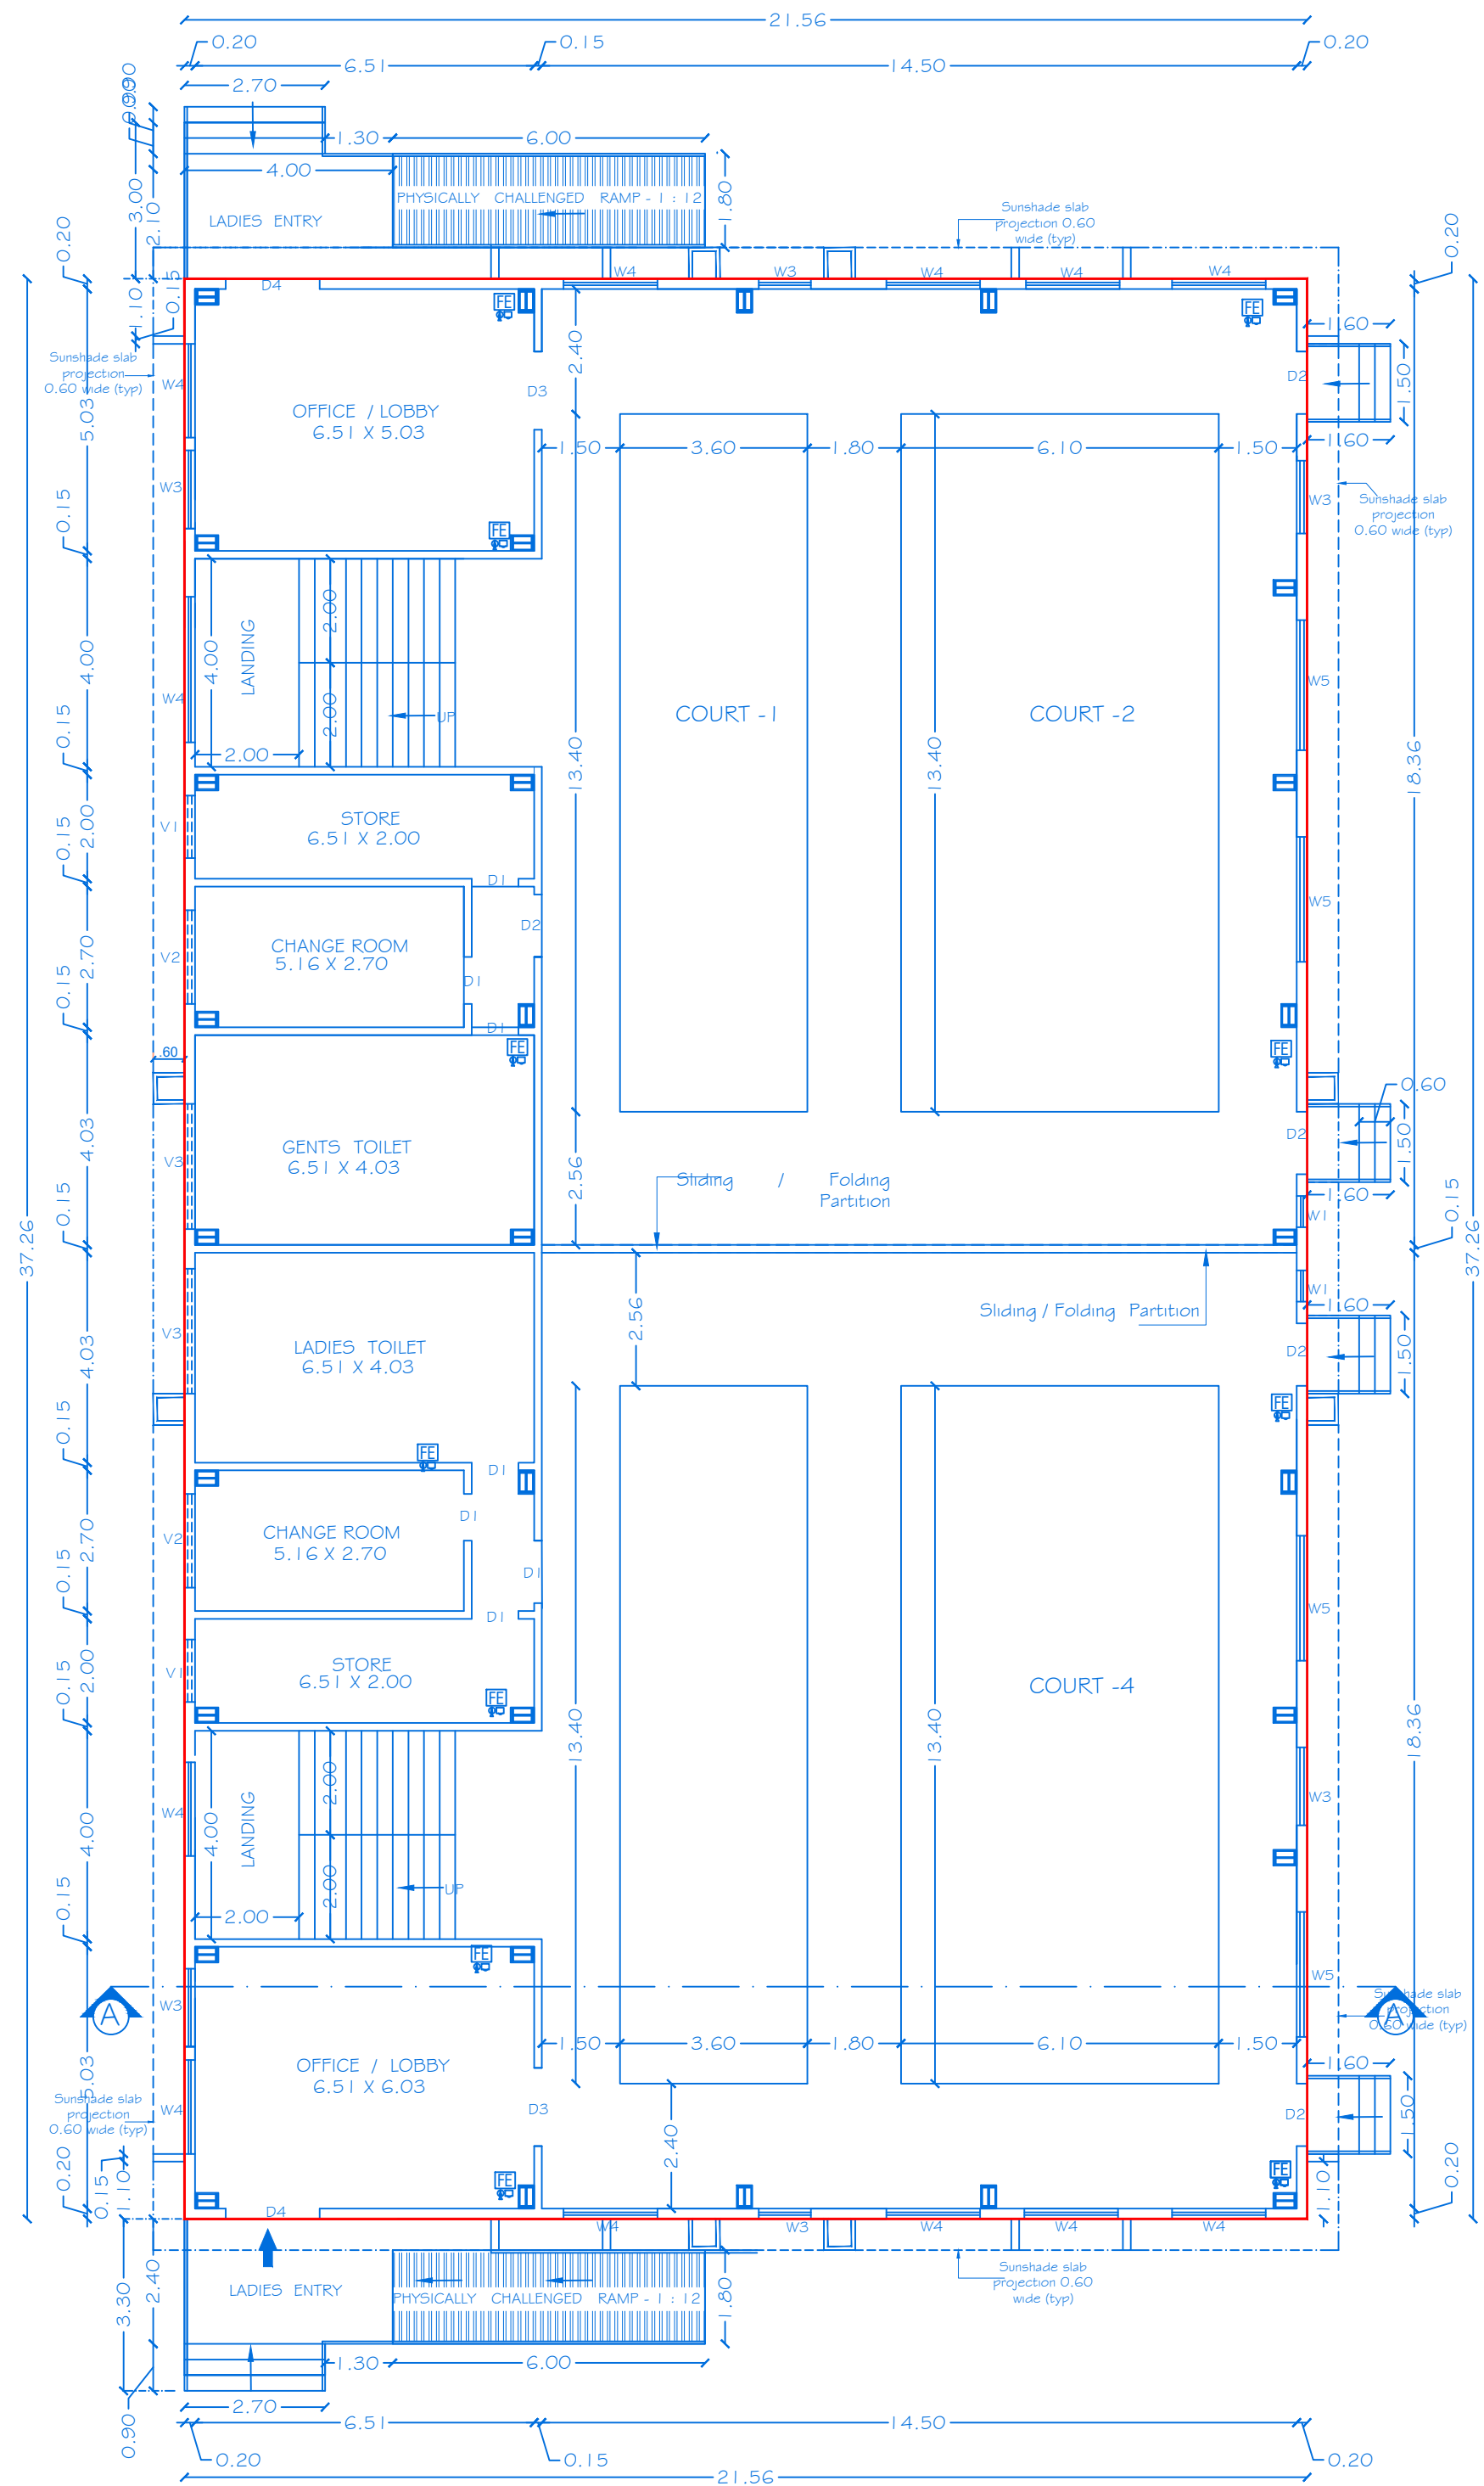


GROUND FLOOR PLAN
BLOCK - 21 (RECREATION)

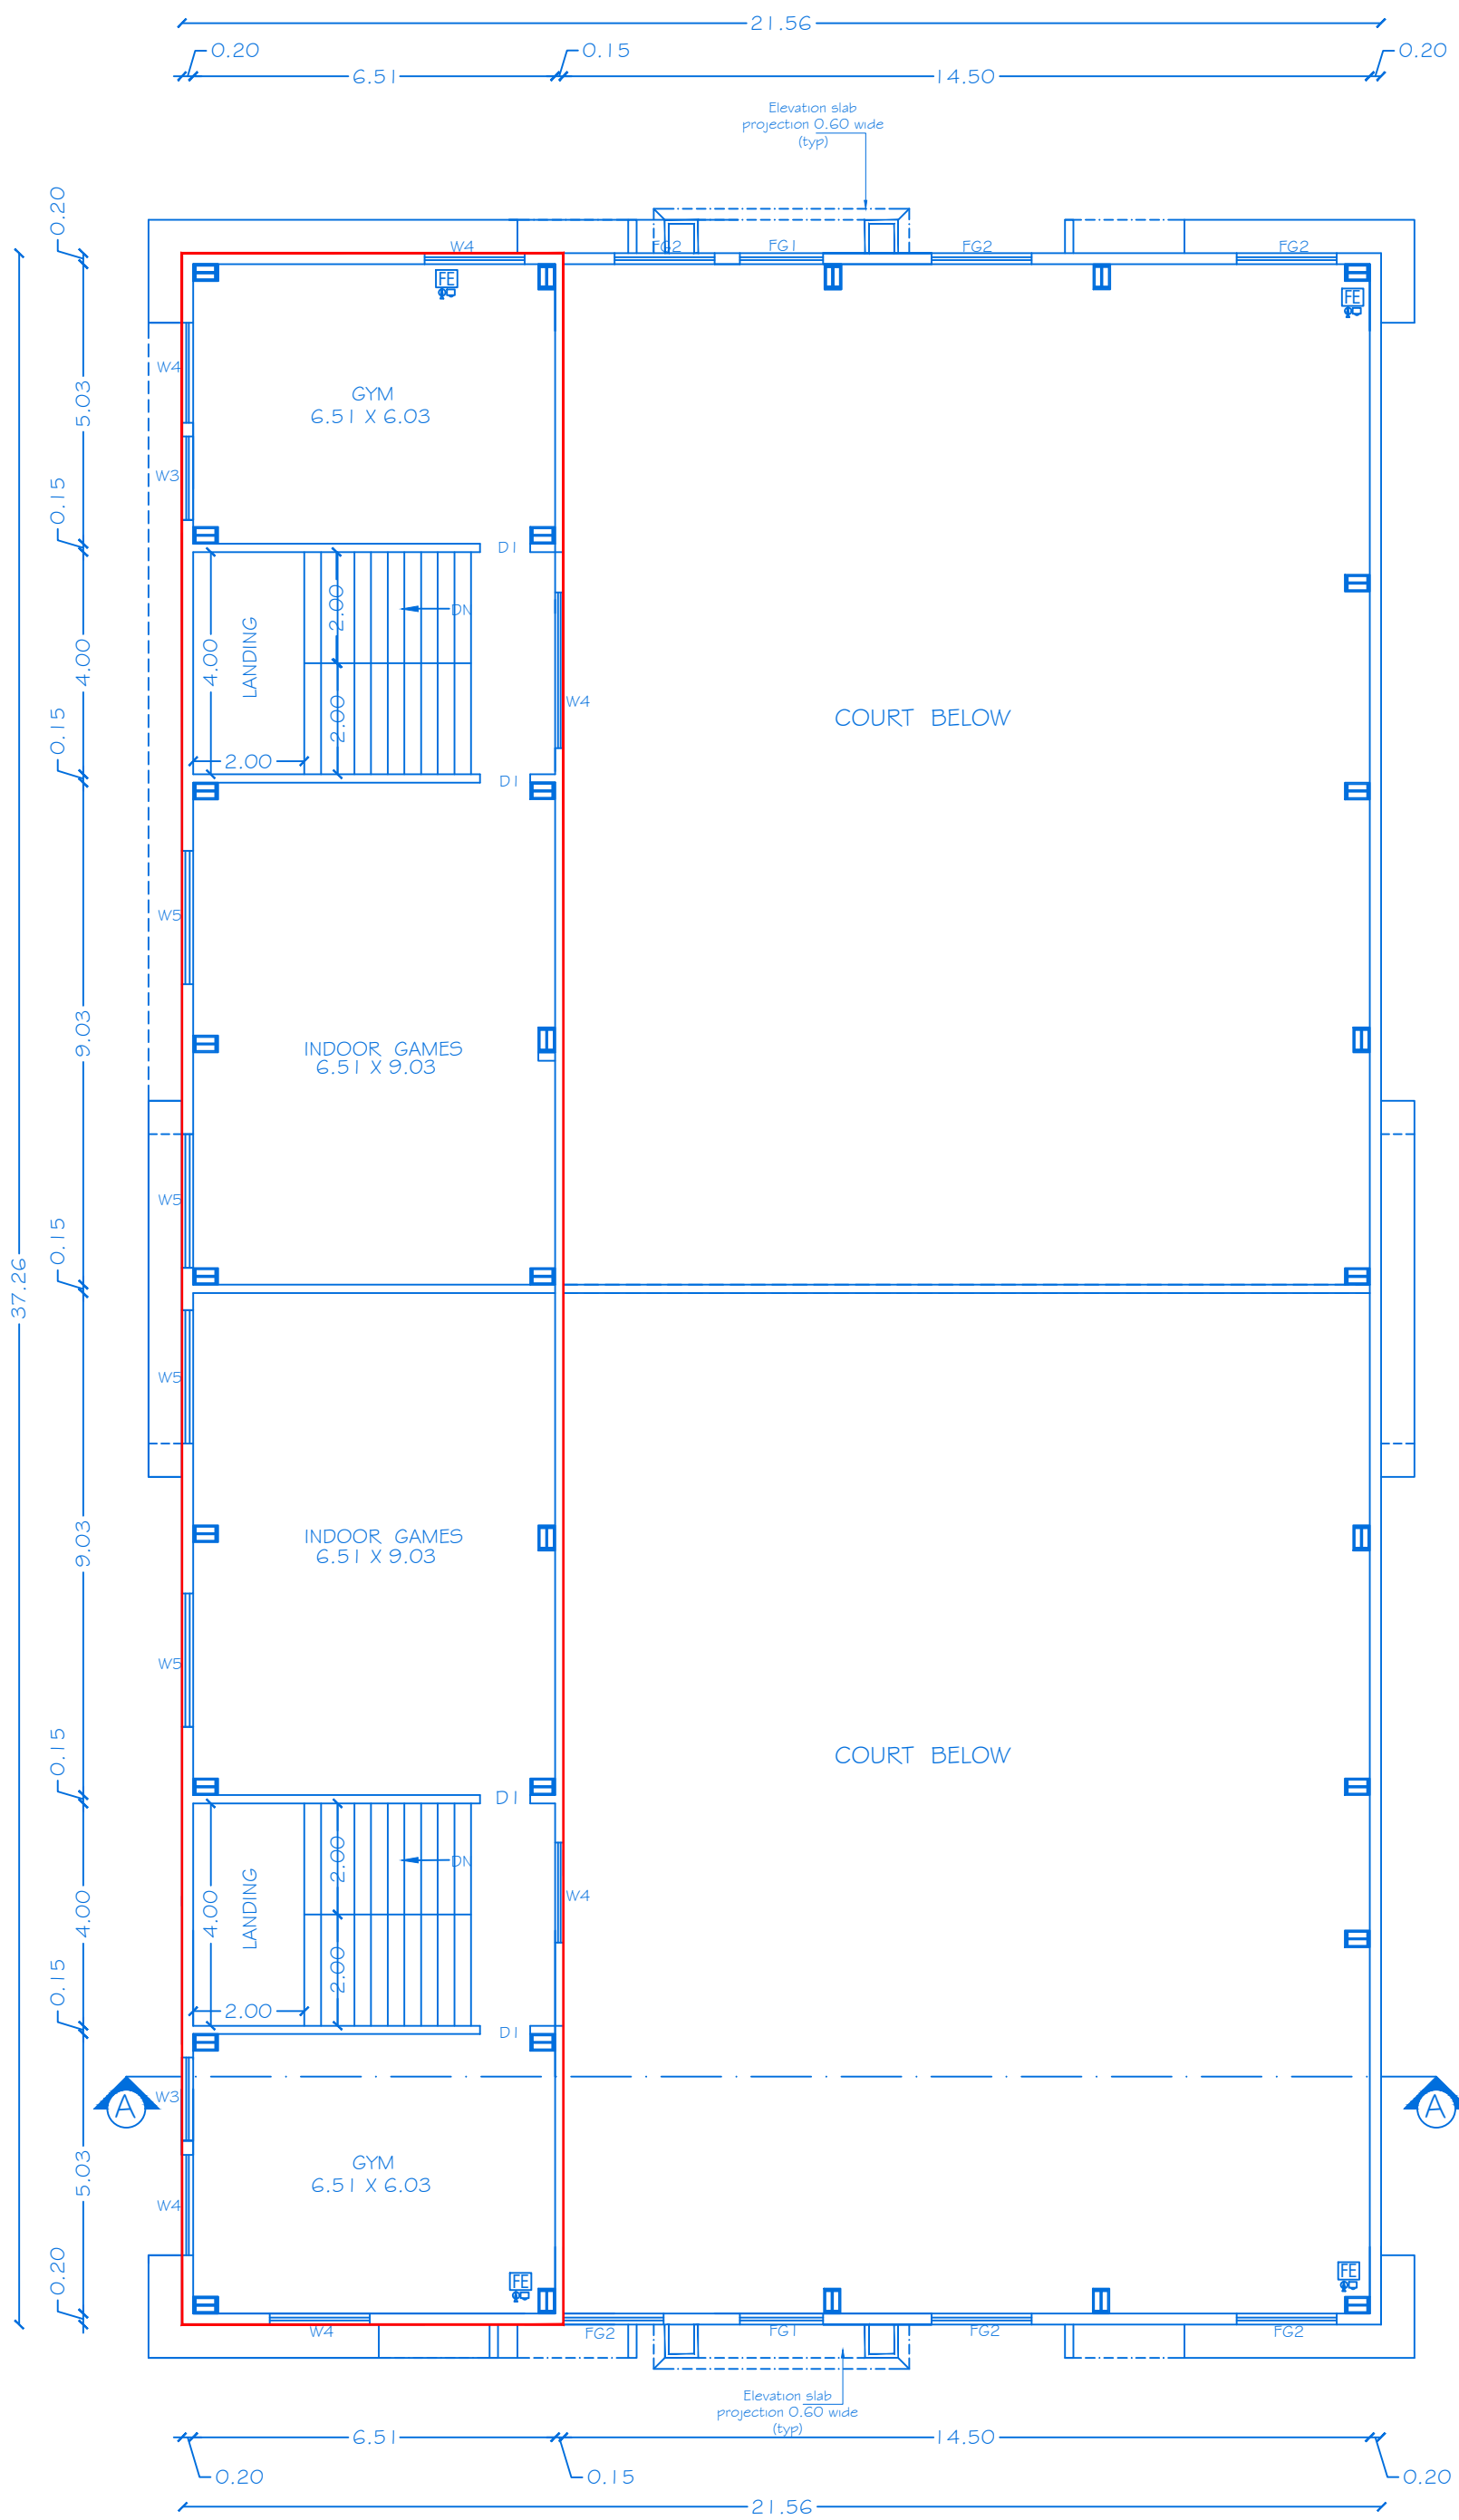

MEZZANINE FLOOR PLAN

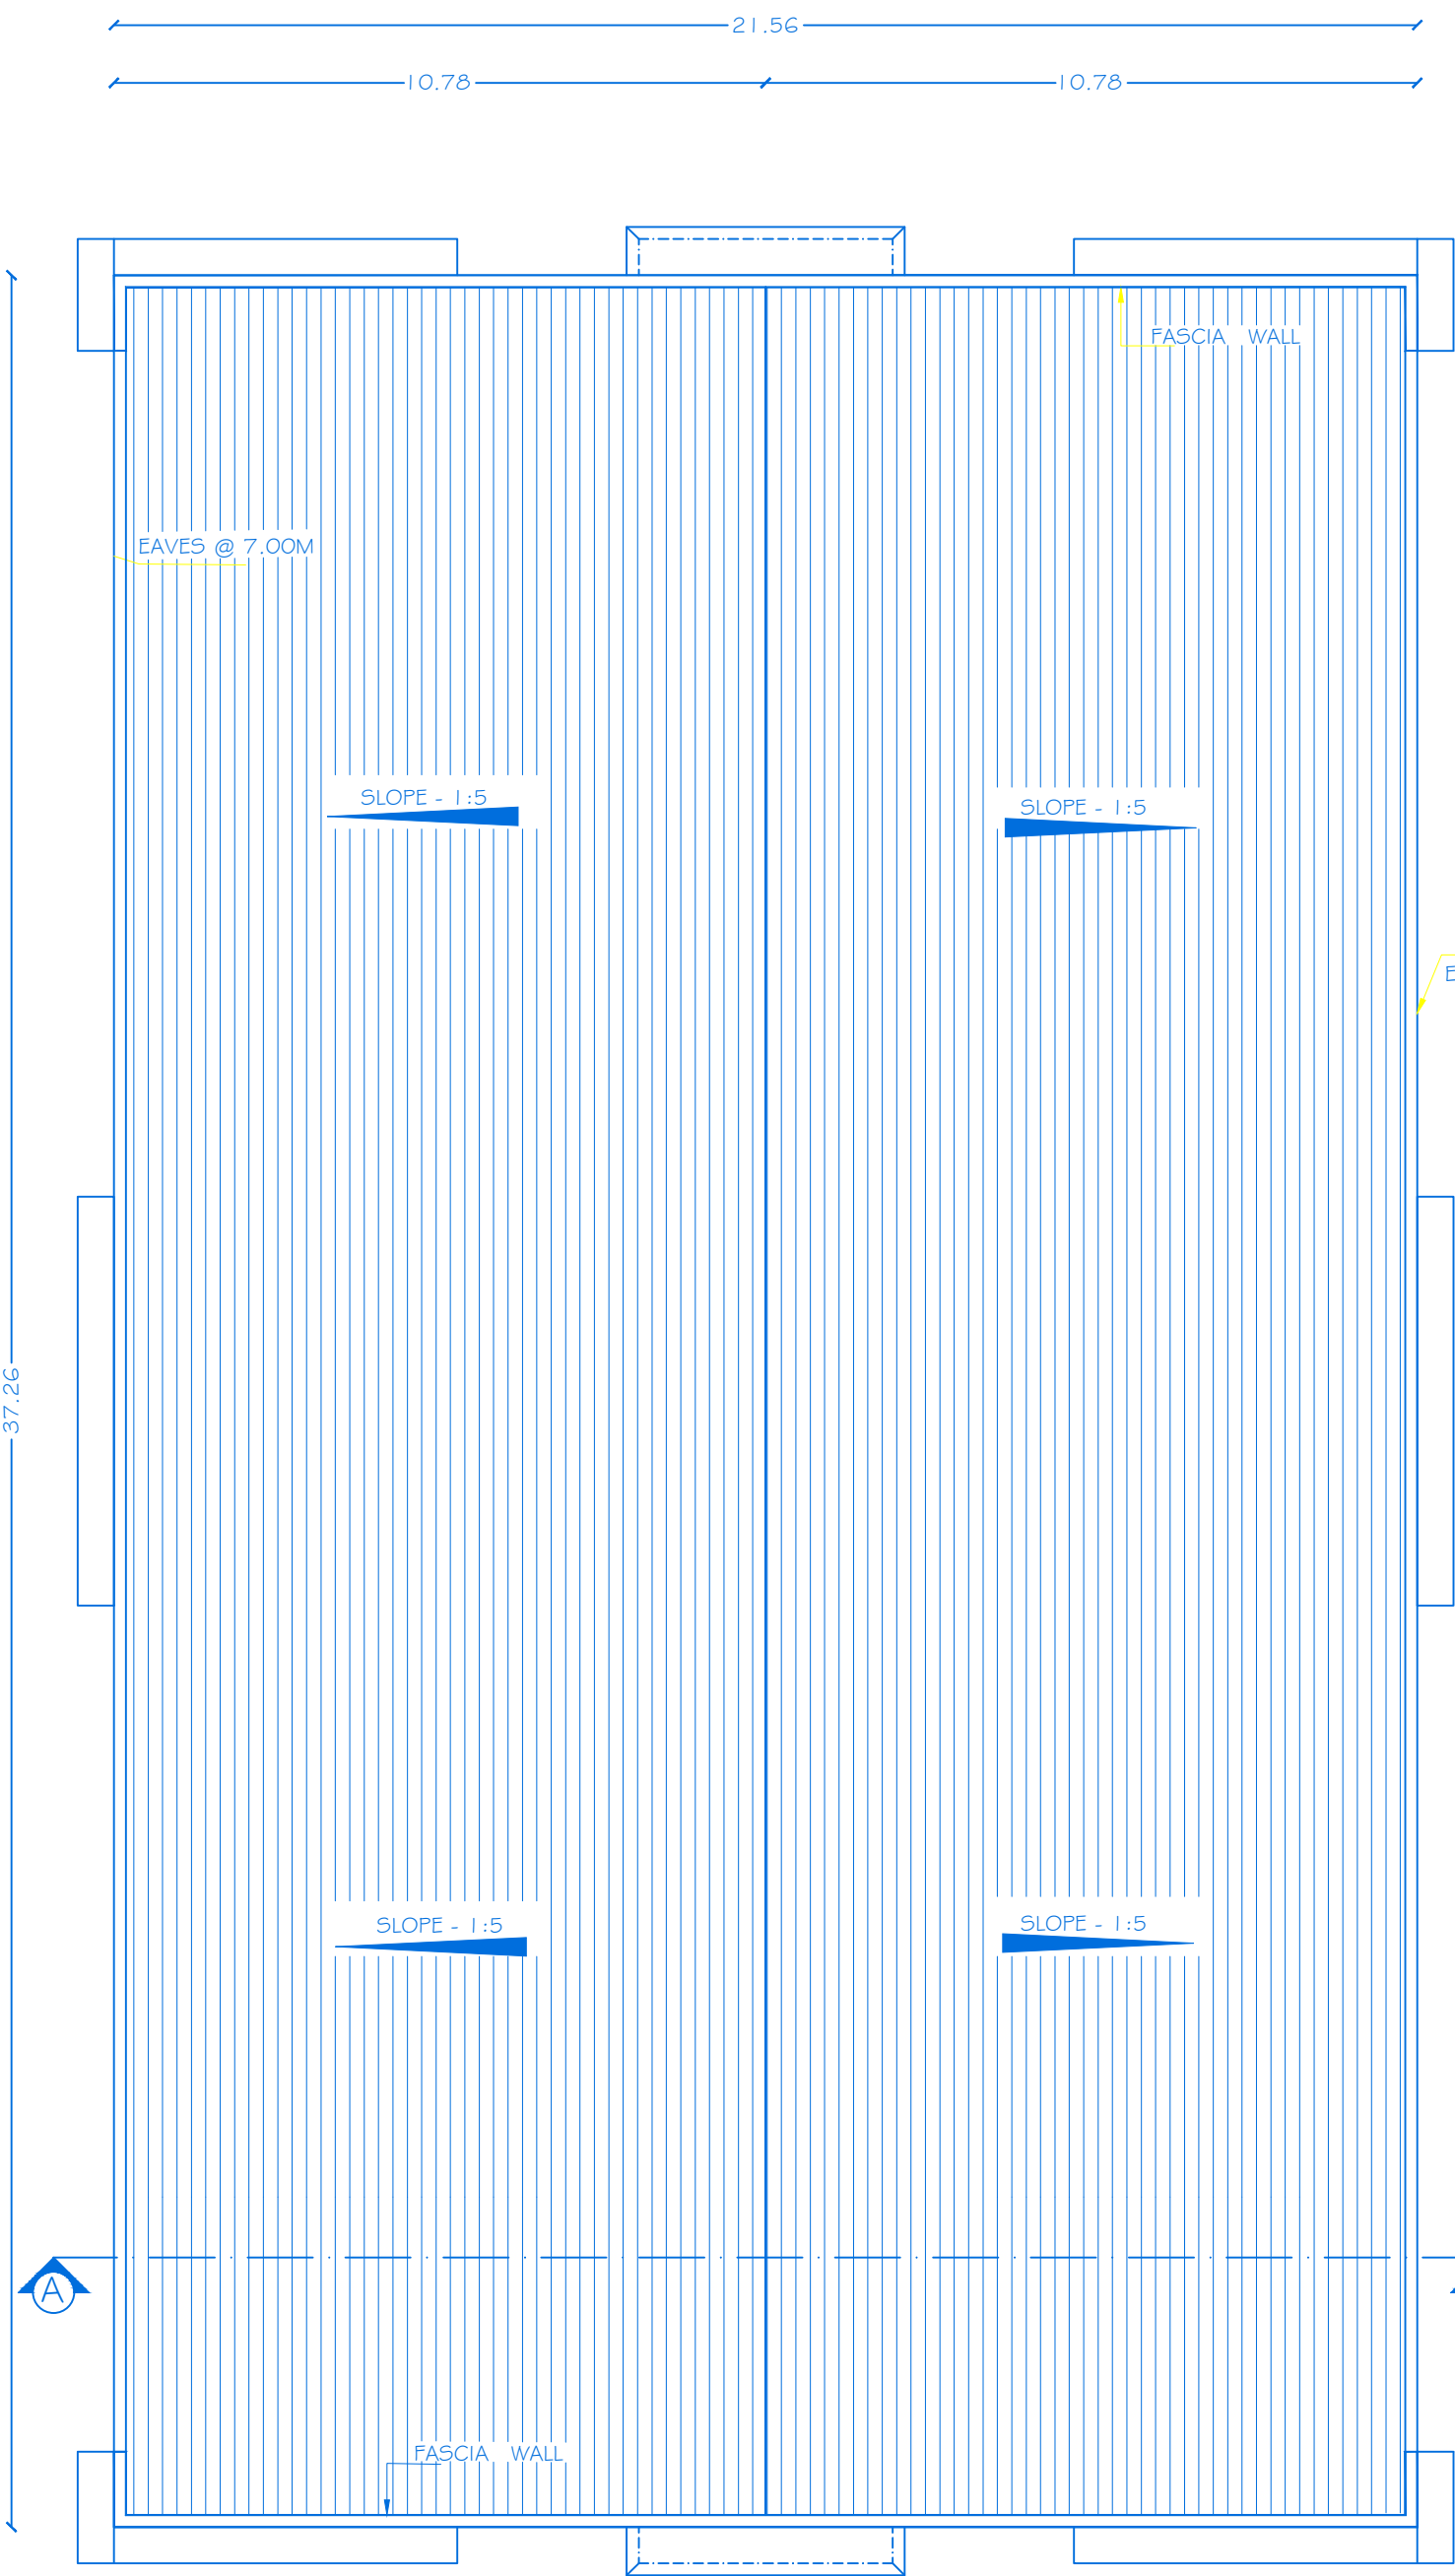

ROOF FLOOR PLAN

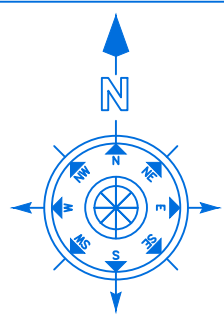

SHEET NO: 18/26

SCALE 1:100

BLOCK - 21

PLAN SHOWING THE PROPOSED CONSTRUCTION
OF R.C.C.ROOF & GALVALUM SHEET ROOF
BUILDING IN GROUND FLOOR IN S.No:200,
201/2, 202/2, 203/1, 203/3, 204, 205,
206/1, 206/3, 207/1, 207/3, 208, 209,
210/1,210/3, 211/1, 211/3, 212, 218, 273/1
& 273/3 AT NAGAMANGALAM VILLAGE,
DENKANIKOTTAI TALUK, KRISHNAGIRI DISTRICT.

NOTE: ALL DIMENSIONS ARE IN METER

JOINERY DETAILS

REF. ID	DESCRIPTIONS	SIZES
D1	DOOR	0.90 X 2.40
D2	DOOR	1.20 X 2.40
D3	DOOR	1.50 X 2.40
D4	DOOR	1.80 X 2.40
W1	WINDOW	0.60 X 1.65
W2	WINDOW	1.20 X 1.65
W3	WINDOW	1.50 X 1.65
W4	WINDOW	1.80 X 1.65
W5	WINDOW	2.40 X 1.65
V1	VENTILATOR	1.20 X 0.90
V2	VENTILATOR	1.80 X 0.90
V3	VENTILATOR	2.40 X 0.90
FG1	FIXED GLASS	1.50 X 1.65
FG2	FIXED GLASS	1.80 X 1.65

AREA DETAILS

BLO CK.N O	PARTICULARS	TOTAL AREA -Sq.mt	NON FSI AREA	FSI AREA
21	AREA OF THE GROUND FLOOR	803.53	-	803.53
	AREA OF THE MEZZANINE FLOOR	255.61	-	255.61

KEY

(FE) Fire Extinguisher	-	
(FA) Fire Alarm	-	
(FA) Fire Hydrant	-	

APPLICANT




M/s. VIDYAL RESIDENCY PRIVATE LIMITED

REGISTERED PROFESSION

Er.A.Harikumar, M.E.,(Struct),M.Sc.,Rev.AMIE,MISTE,A.I.V,
Structural Eng, Chartered Eng(II), Approved Valuer,
TN.Govt.Registered Professional of DTCP(HNTDA)

Name of Profession	R.E	R.S.E	C.E	B.Q.A	R.D
Grade	I	I	I	I.I	
Reg.No's	21/2024	11/2022	04/2019	02/2019	15/2022

CIVIL TEC, Door No.2A, 1st Floor, Bagalur HUDCO Road,
TNHB Phase III, Near TNHB Office, Bagalur Road, Hosur-635109.
Email-civiltec261@gmail.com,srihari.prim@gmail.com
Cell:95243-20261, 94899-84416.

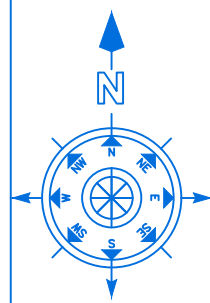

SHEET NO:19/26

SCALE 1:100

BLOCK - 22

PLAN SHOWING THE PROPOSED CONSTRUCTION OF R.C.C.ROOF DINING BUILDING IN " VIDYAL RESIDENCY PRIVATE LTD" IN S.No:200, 201/2, 202/2, 203/1, 203/3, 204, 205,206/1, 206/3, 207/1, 207/3, 208, 209, 210/1,210/3 211/1, 211/3, 212, 218, 273/1 & 273/3 AT NAGAMANGALAM VILLAGE & PANCHAYAT, DENKANIKOTTAI TALUK, KRISHNAGIRI DISTRICT.

NOTE: ALL DIMENSIONS ARE IN METER

JOINERY DETAILS		
REF. ID	DESCRIPTIONS	SIZES
D1	DOOR	0.90 X 2.40
D2	DOOR	0.75 X 2.40
D3	DOOR	1.20 X 2.40
D4	DOOR	1.20 X 2.40
D5	DOUBLE DOOR	1.50 X 2.40
D6	DOOR	1.80 X 2.40
D7	DOOR	2.00 X 2.40
W1	WINDOW	1.20 X 1.65
W2	WINDOW	1.50 X 1.65
W3	WINDOW	1.80 X 1.65
W4	WINDOW	2.40 X 1.65
V1	VENTILATOR	0.75 X 0.90
V2	VENTILATOR	0.90 X 0.90
V3	VENTILATOR	1.20 X 0.90
LV	LOUVERED VENTILATOR	1.50 X 0.60

AREA DETAILS				
BLOCK NO	PARTICULARS	TOTAL AREA -Sq.mt	NON FSI AREA	FSI AREA
22	AREA OF THE GROUND FLOOR	1246.24	--	1246.24
	AREA OF THE FIRST FLOOR	1172.22	--	1172.22
	AREA OF THE SECOND FLOOR	1172.22	--	1172.22
	AREA OF THE THIRD FLOOR	1172.22	--	1172.22

KEY


(FE) Fire Extinguisher - 
(FA) Fire Alarm - 
(FH) Fire Hydrant - 

APPLICANT



M/s. VIDYAI RESIDENCY PRIVATE LIMITED

REGISTERED PROFESSION

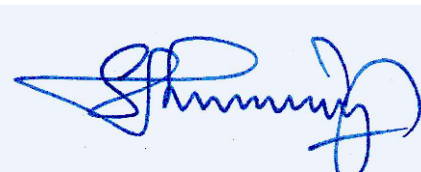


Er.A.Harikumar, M.E.,(Struct),M.Sc.,Rev.AMIE,MISTE,A.I.V,
Structural Eng. Chartered Eng(I), Approved Valuer,
TN.Govt.Registered Professional of DTCP(HNTDA)


Name of Profession	R.E	R.S.E	C.E	B.Q.A	R.D
Grade	1	1	1	1	1
Reg.No's	21/2024	11/2022	04/2019	02/2019	15/2022

CIVIL TEC, Door No.2A, 1st Floor, Bagalur HUDCO Road,
TNHB Phase III, Near TNHB Office, Bagalur Road, Hosur-635109.
Email-civiltec261@gmail.com,srihari.prim@gmail.com
Cell:95243-20261, 94899-84416.


CIVIL TEC - V\$ERVERDRAWING 2024-DTCP -K&G(Residential).1.BLOCK 1 -XXV.IV.XX24.

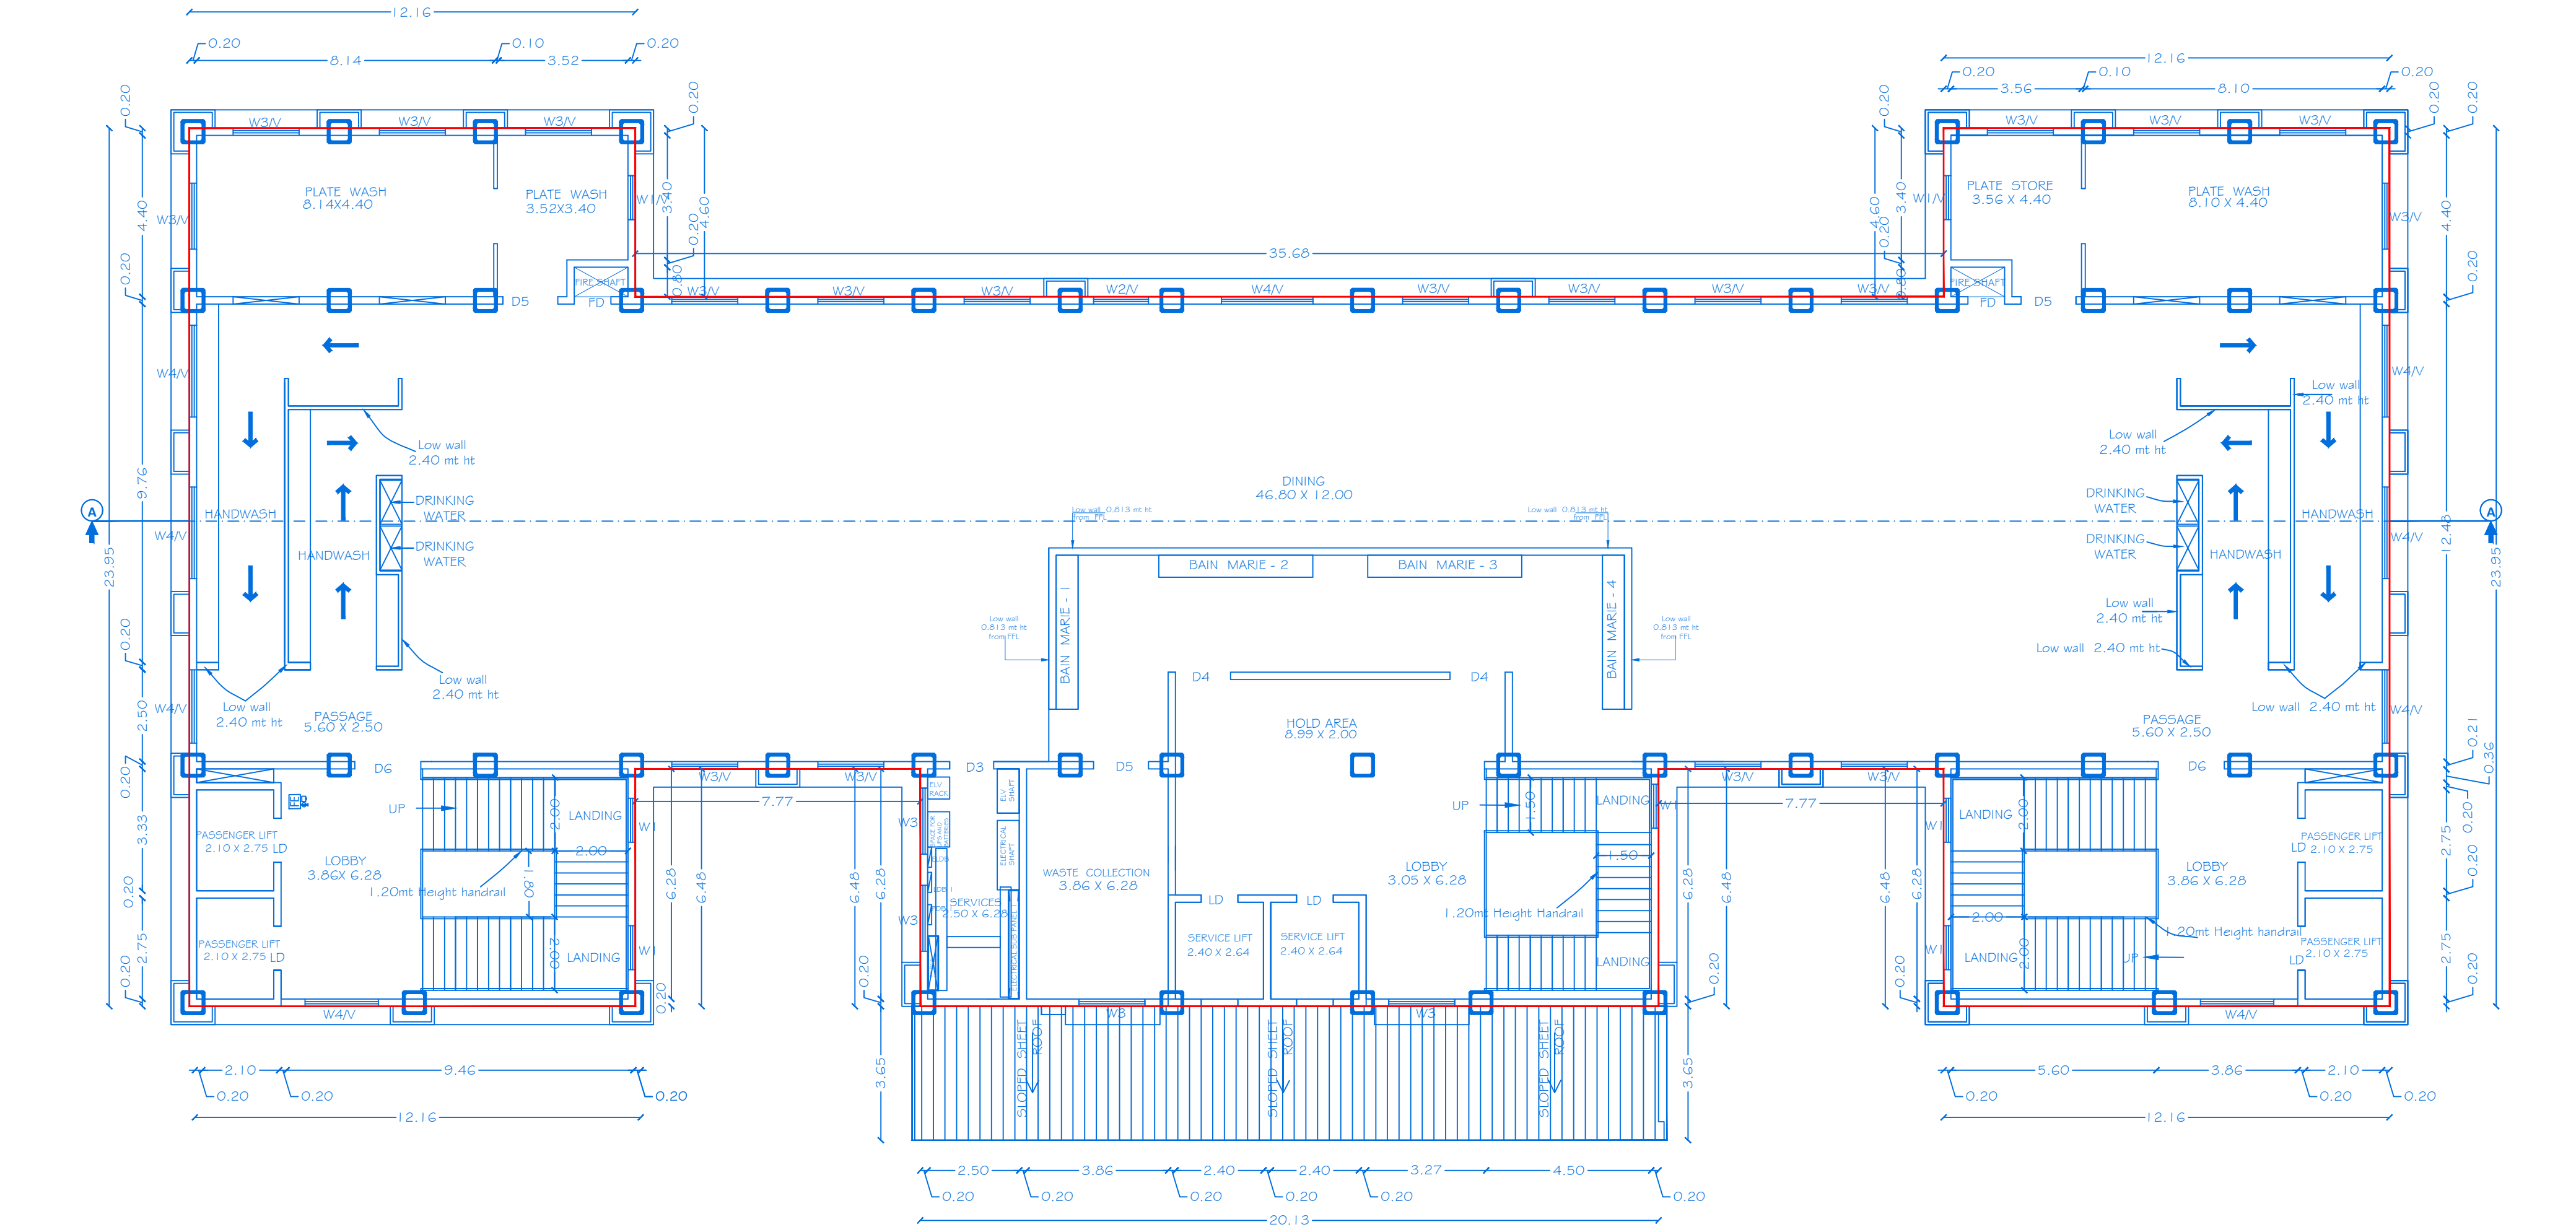


TYPICAL FIRST, SECOND & THIRD FLOOR PLAN

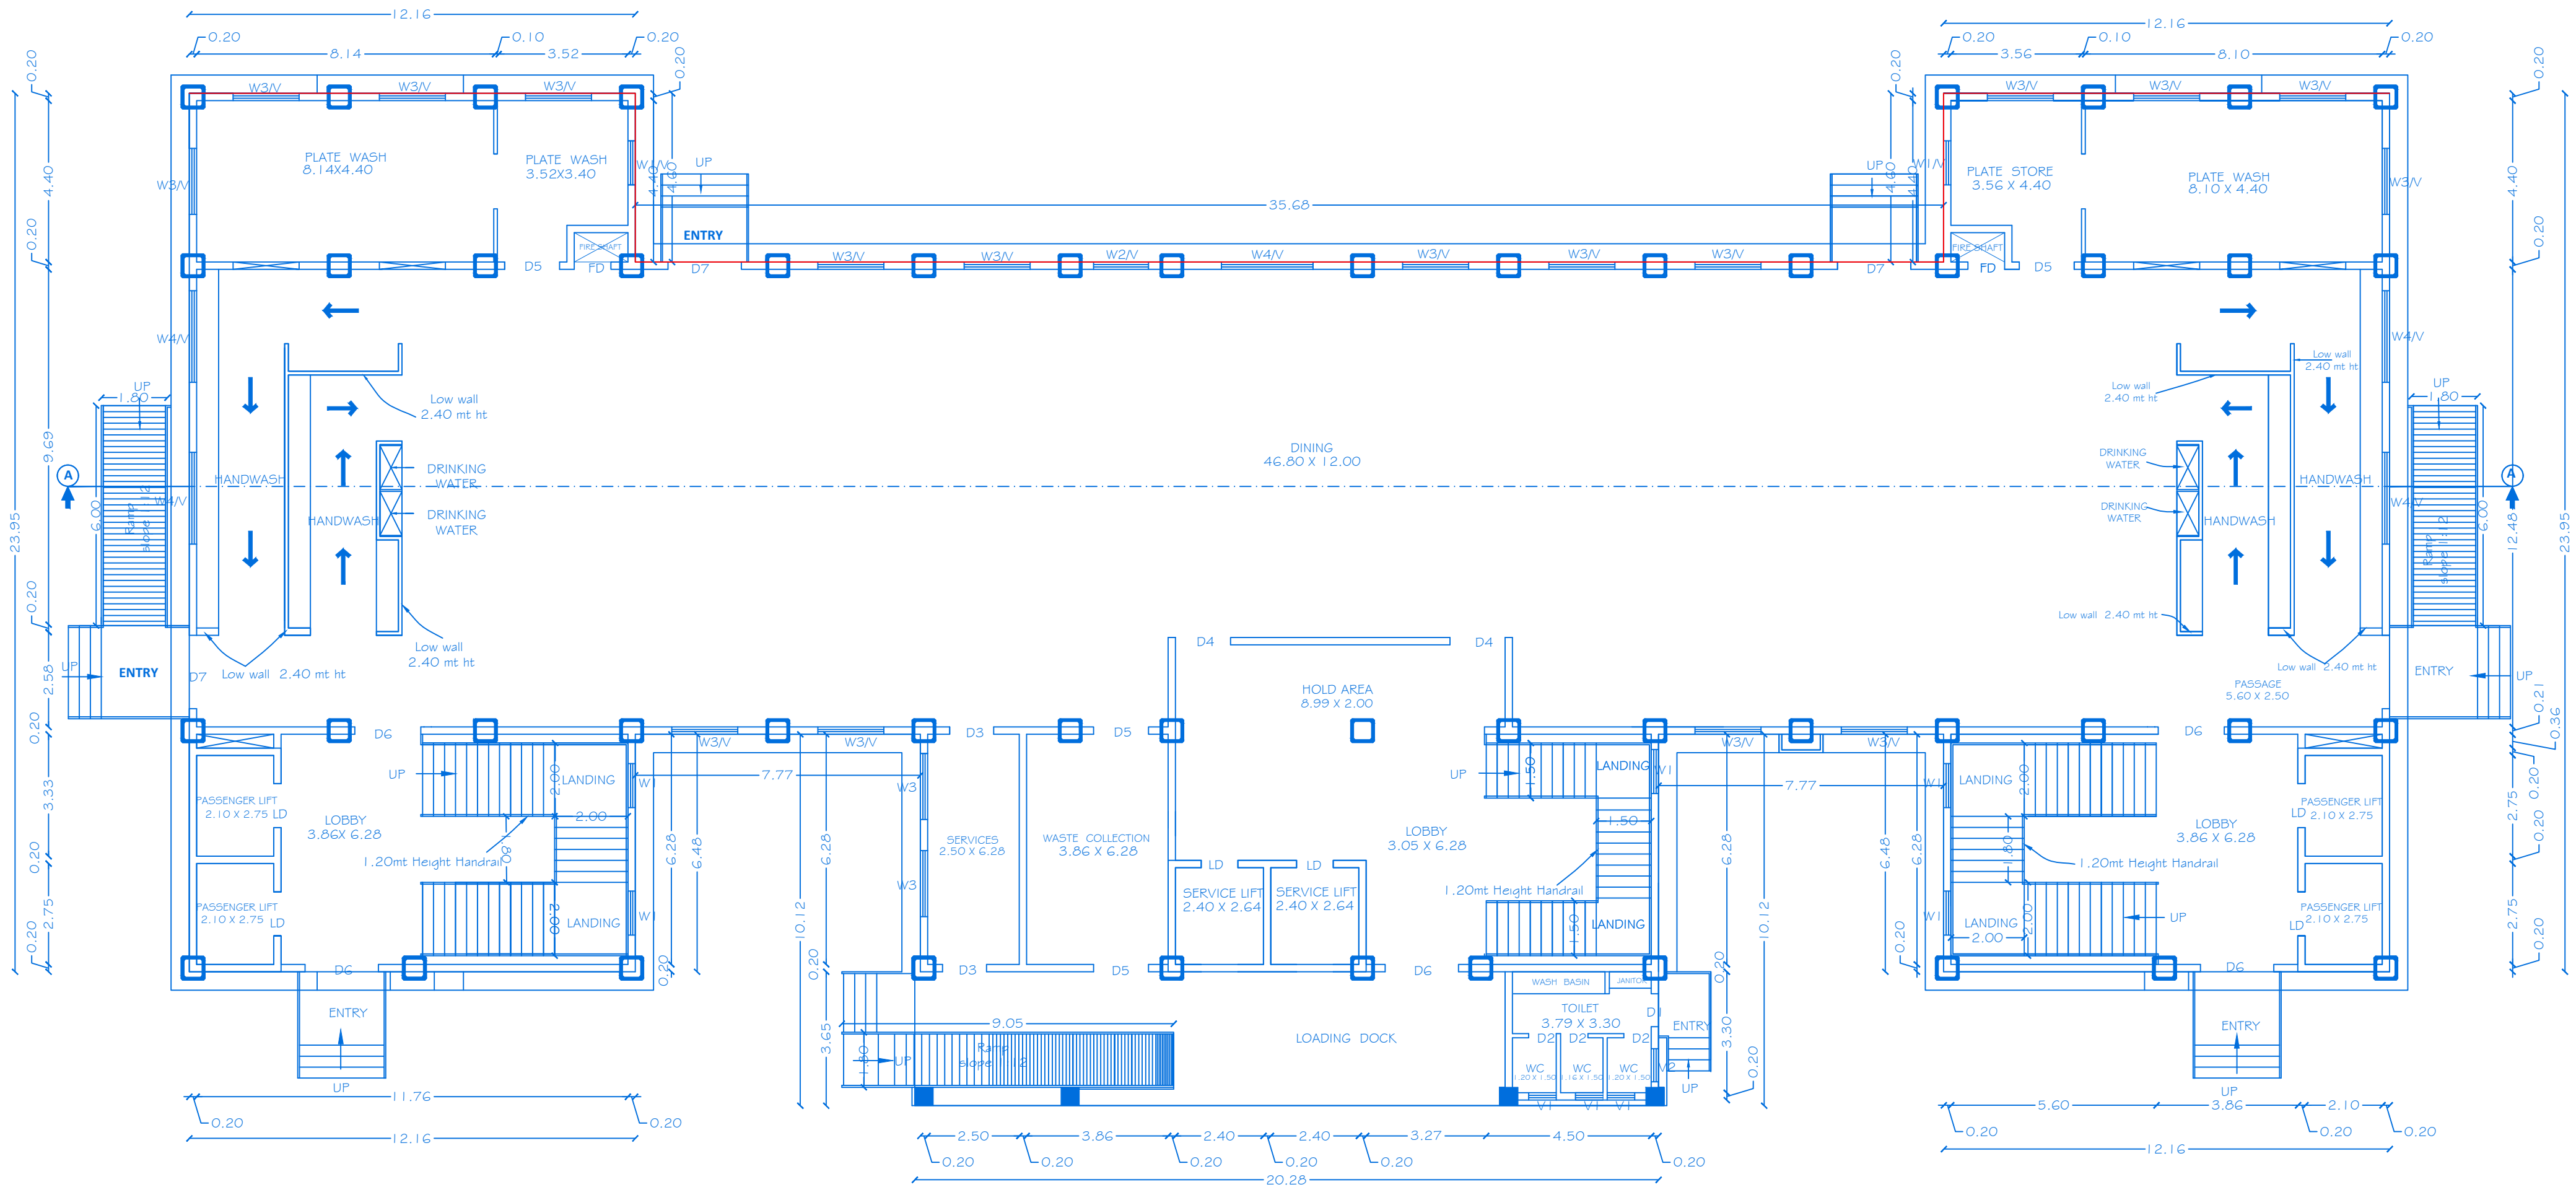

GROUND FLOOR PLAN
BLOCK - 22
(DINING BLOCK)

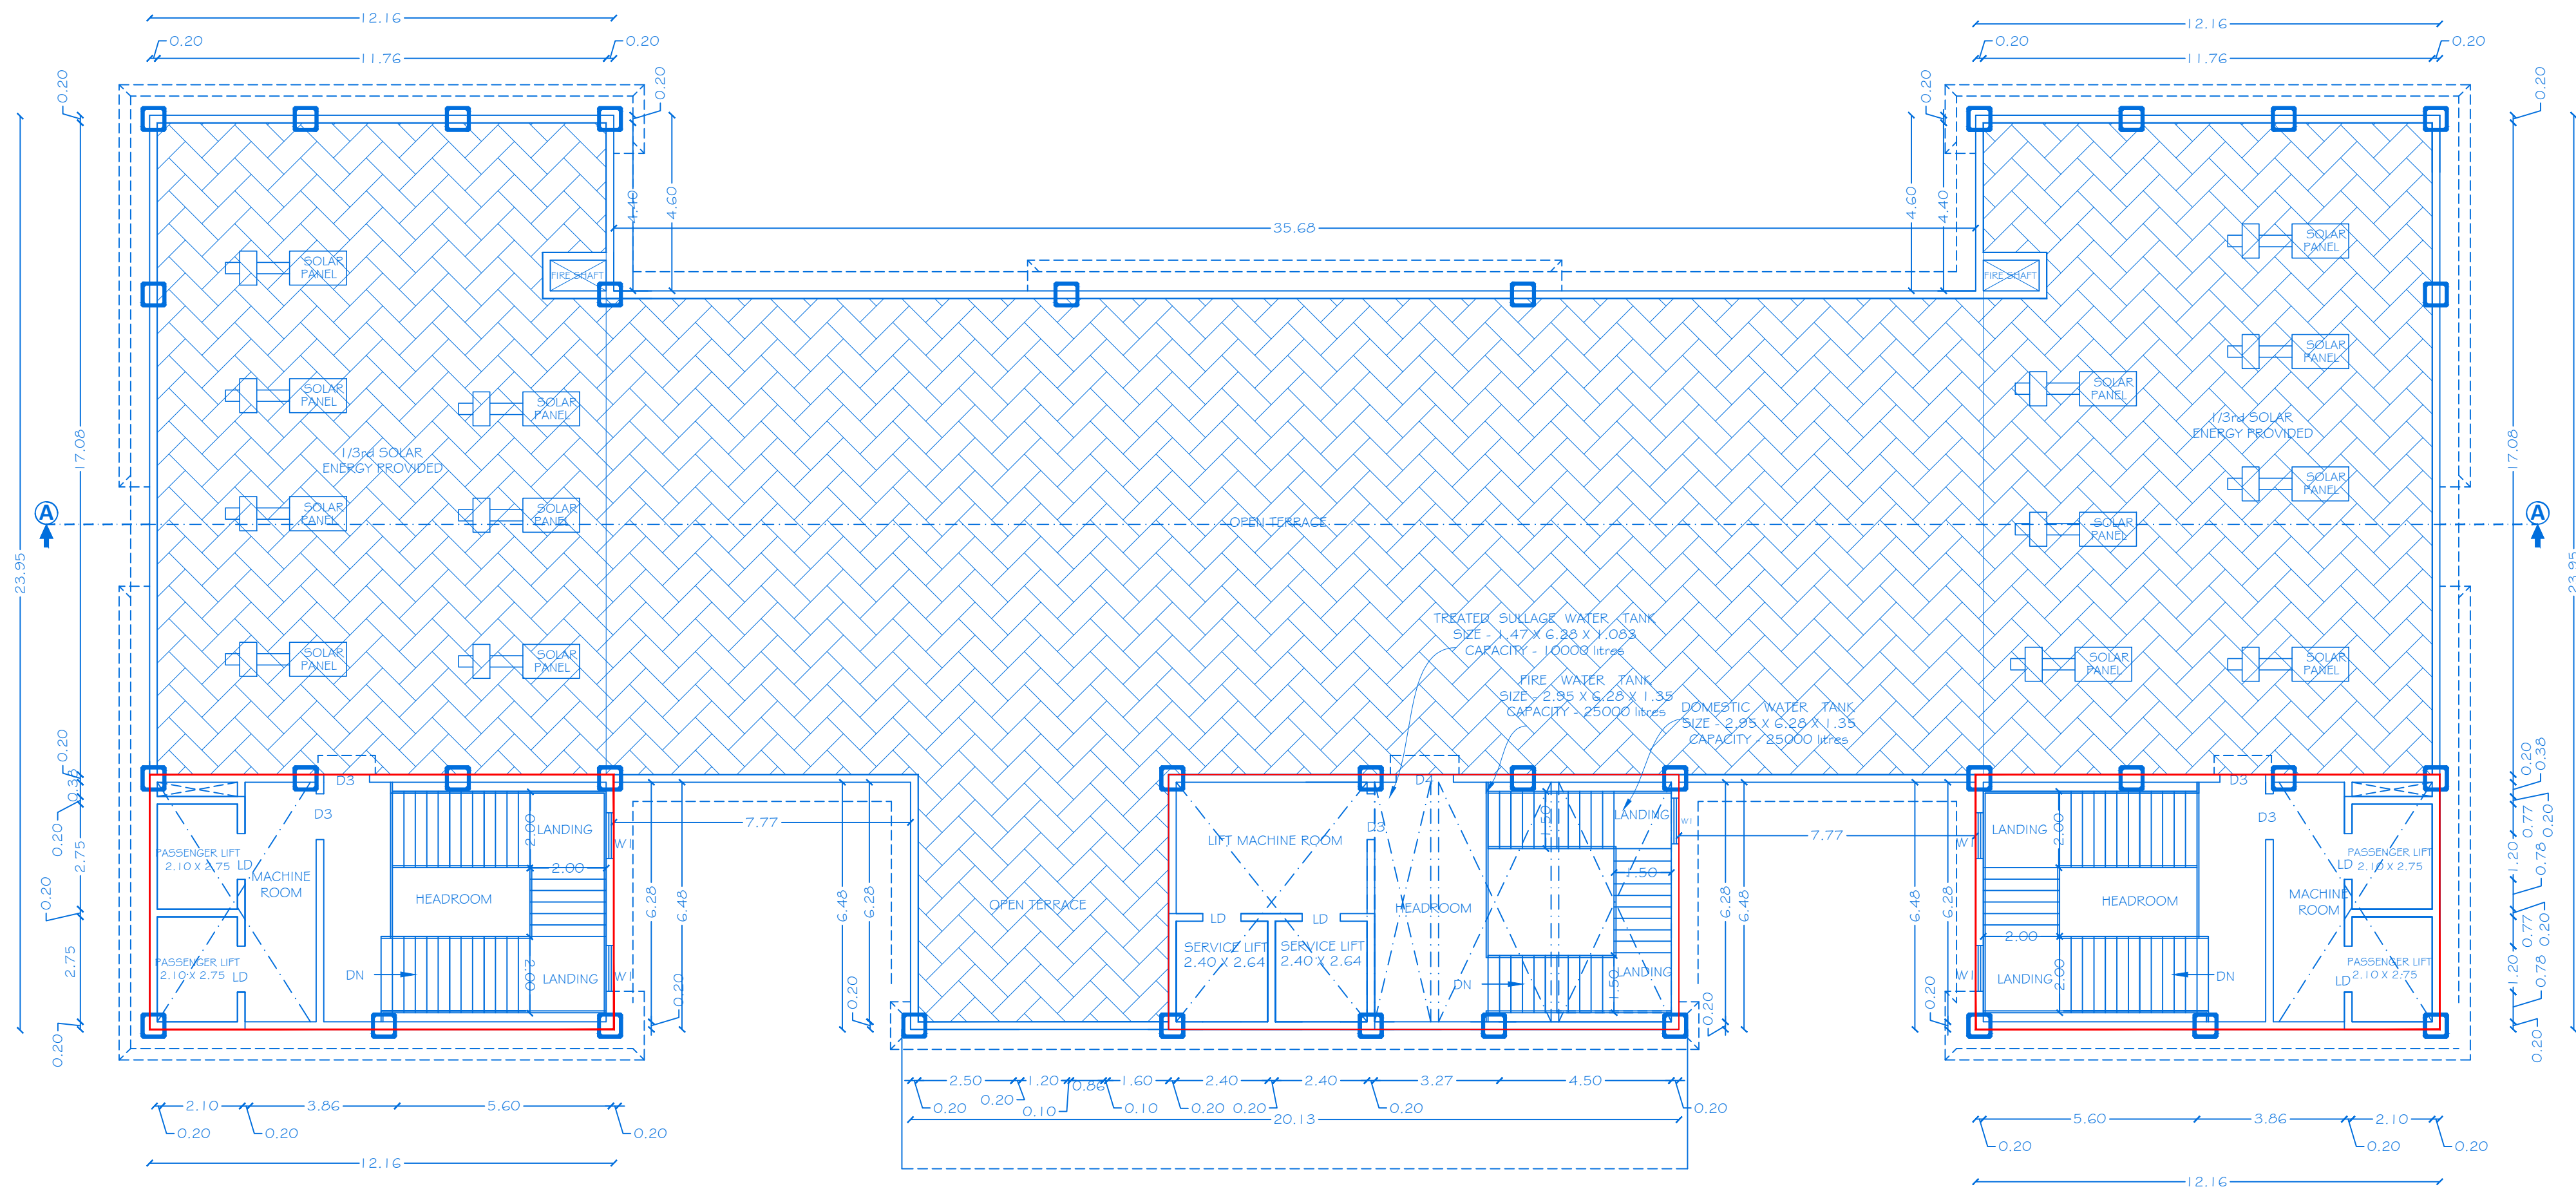


TERRACE FLOOR PLAN

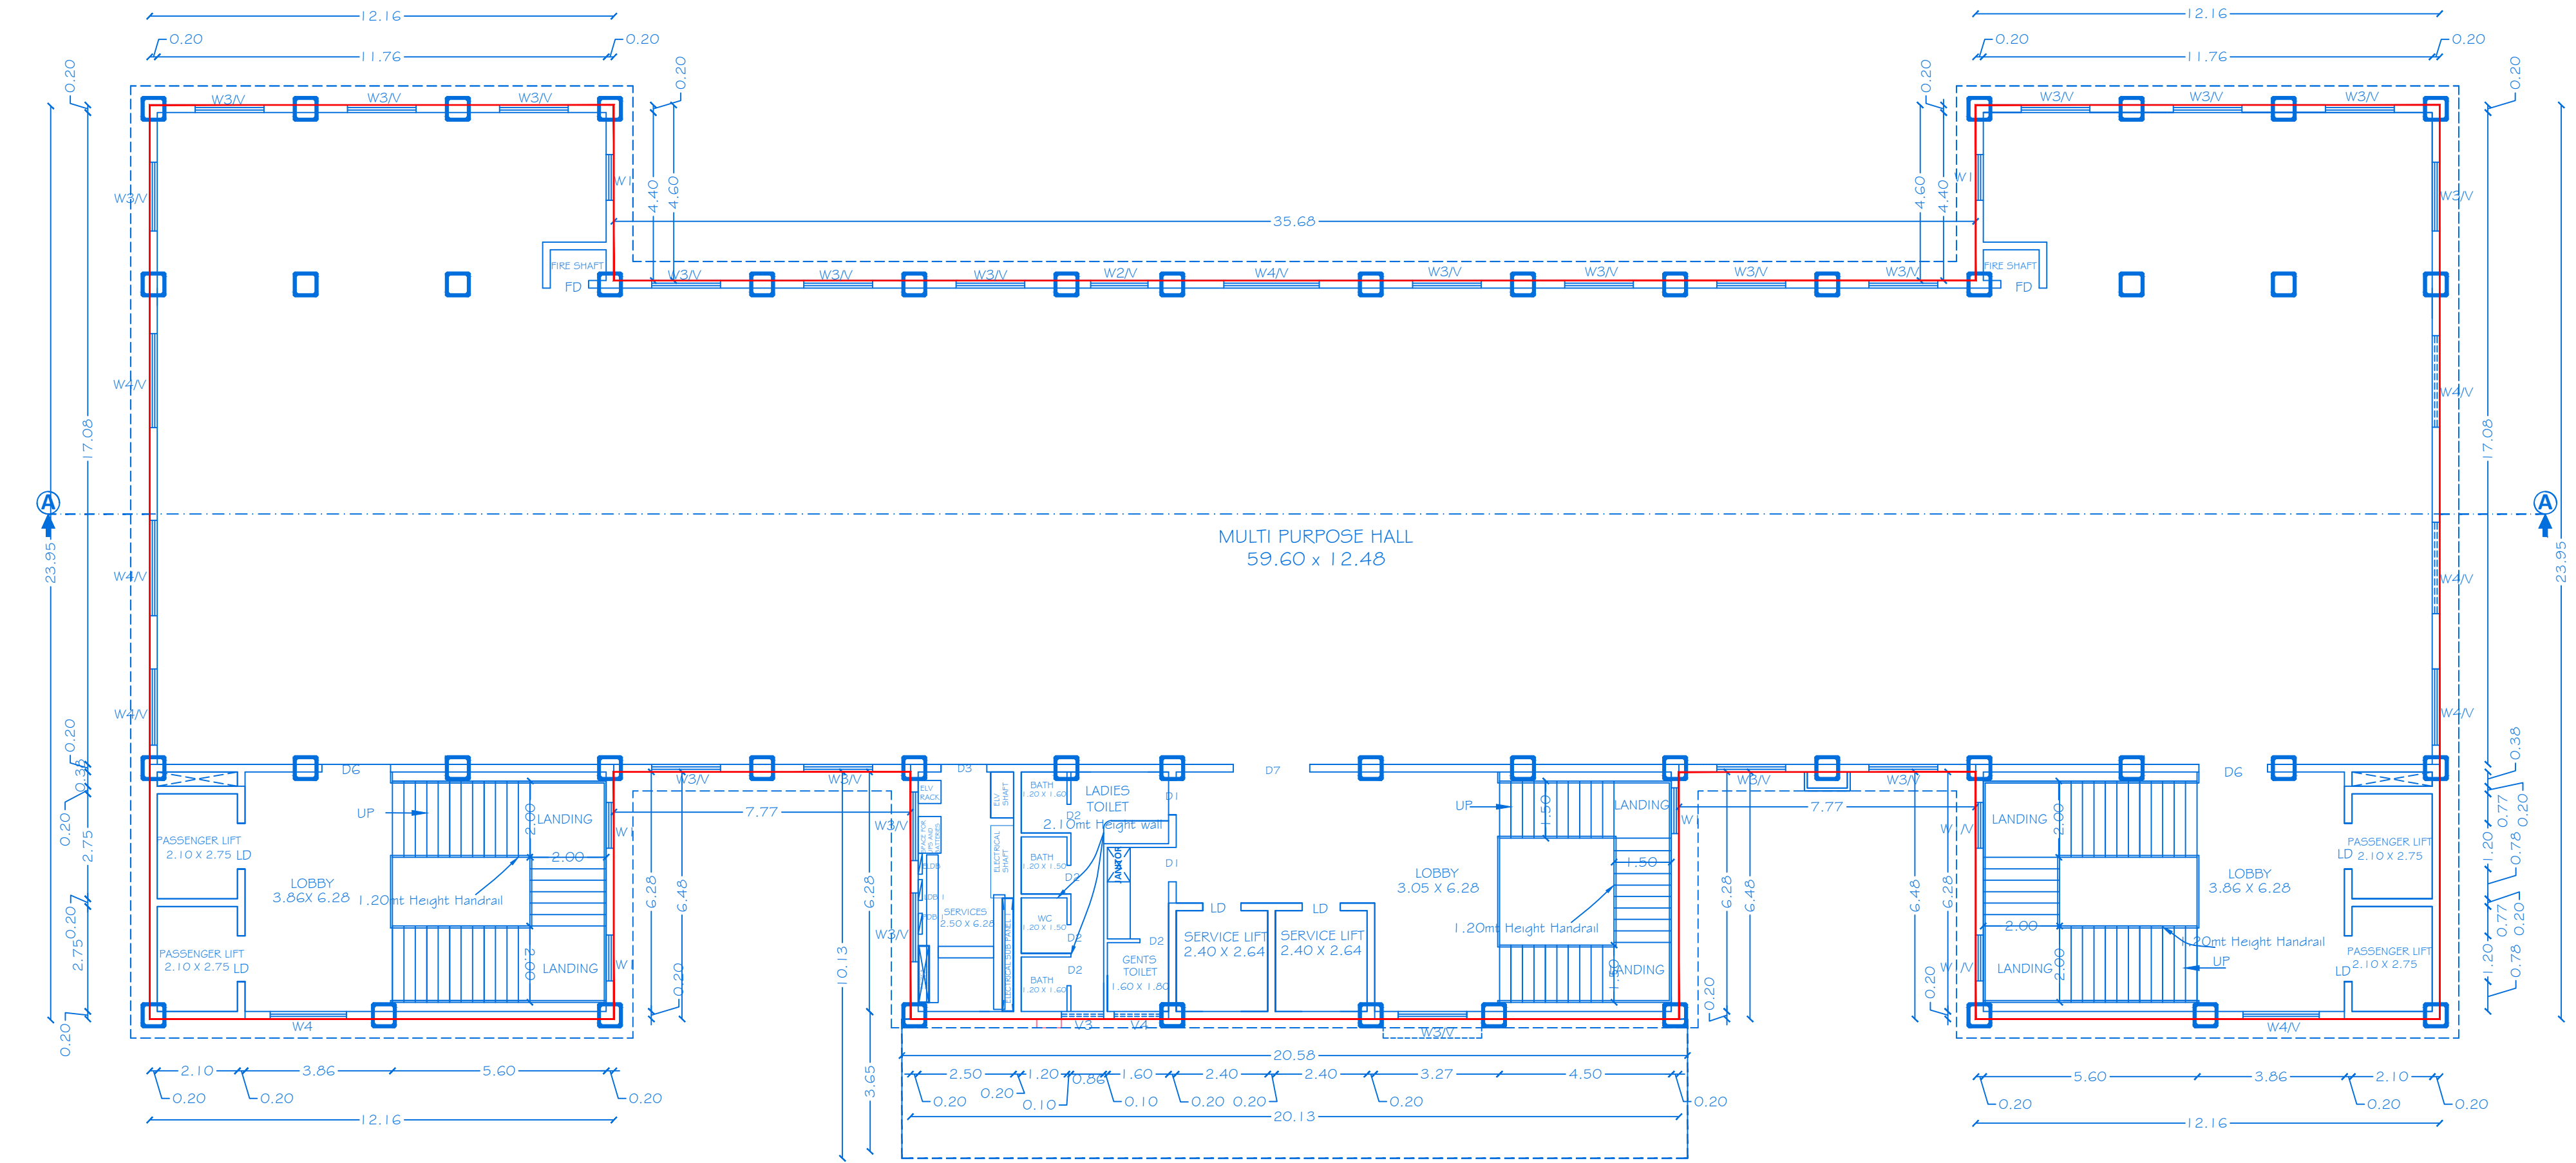

FOURTH FLOOR PLAN

BLOCK - 22

(DINING BLOCK)

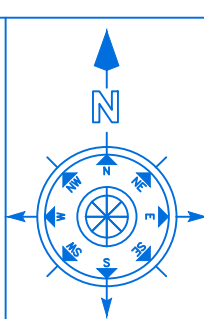

SHEET NO:20/26

SCALE 1:100

BLOCK - 22

PLAN SHOWING THE PROPOSED CONSTRUCTION OF R.C.C.ROOF DINING BUILDING IN " VIDYAL RESIDENCY PRIVATE LTD" IN S.No:206/1, 201/2, 202/2, 203/1, 203/3, 204, 205,206/1, 206/3, 207/1, 207/3, 208, 209, 210/1,210/3 211/1, 211/3, 212, 218, 273/1 & 273/3 AT NAGAMANGALAM VILLAGE & PANCHAYAT, DENKANIKOTTAI TALUK, KRISHNAGIRI DISTRICT.

NOTE: ALL DIMENSIONS ARE IN METER

JOINERY DETAILS

REF. ID	DESCRIPTIONS	SIZES
D1	DOOR	0.90 X 2.40
D2	DOOR	0.75 X 2.40
D3	DOOR	1.20 X 2.40
D4	DOOR	1.20 X 2.40
D5	DOUBLE DOOR	1.50 X 2.40
D6	DOOR	1.80 X 2.40
D7	DOOR	2.00 X 2.40
W1	WINDOW	1.20 X 1.65
W2	WINDOW	1.50 X 1.65
W3	WINDOW	1.80 X 1.65
W4	WINDOW	2.40 X 1.65
V1	VENTILATOR	0.75 X 0.90
V2	VENTILATOR	0.90 X 0.90
V3	VENTILATOR	1.20 X 0.90
LV	LOUVERED VENTILATOR	1.50 X 0.60

AREA DETAILS

BLOCK NO	PARTICULARS	TOTAL AREA -Sq.mt	NON FSI AREA	FSI AREA
22	AREA OF THE FOURTH FLOOR	1172.22	--	1172.22
	AREA OF THE HEAD ROOM	251.60	251.60	--

KEY

- (FE) Fire Extinguisher -
- (FA) Fire Alarm -
- (FA) Fire Hydrant -

APPLICANT



M/s. VIDYAL RESIDENCY PRIVATE LIMITED

REGISTERED PROFESSION


Er.A.Harikumar, M.E.(Struct),M.Sc.,Rev.AMIE,MISTE,A.I.V,
Structural Eng, Chartered Eng(I), Approved Valuer,
TN.Govt.Registered Professional of DTCP(HNTDA)

Name of Profession	R.E	R.S.E	C.E	B.Q.A	R.D
Grade	1	1	1	1	1
Reg.No's	21/2024	11/2022	04/2019	02/2019	15/2022

CIVIL TEC, Door No.2A, 1st Floor, Bagalur HUDCO Road,
TNHB Phase III, Near TNHB Office, Bagalur Road, Hosur-635109.
Email-civiltec261@gmail.com, srhani.prim@gmail.com
Cell:95243-20261, 94899-84416.




ELEVATION

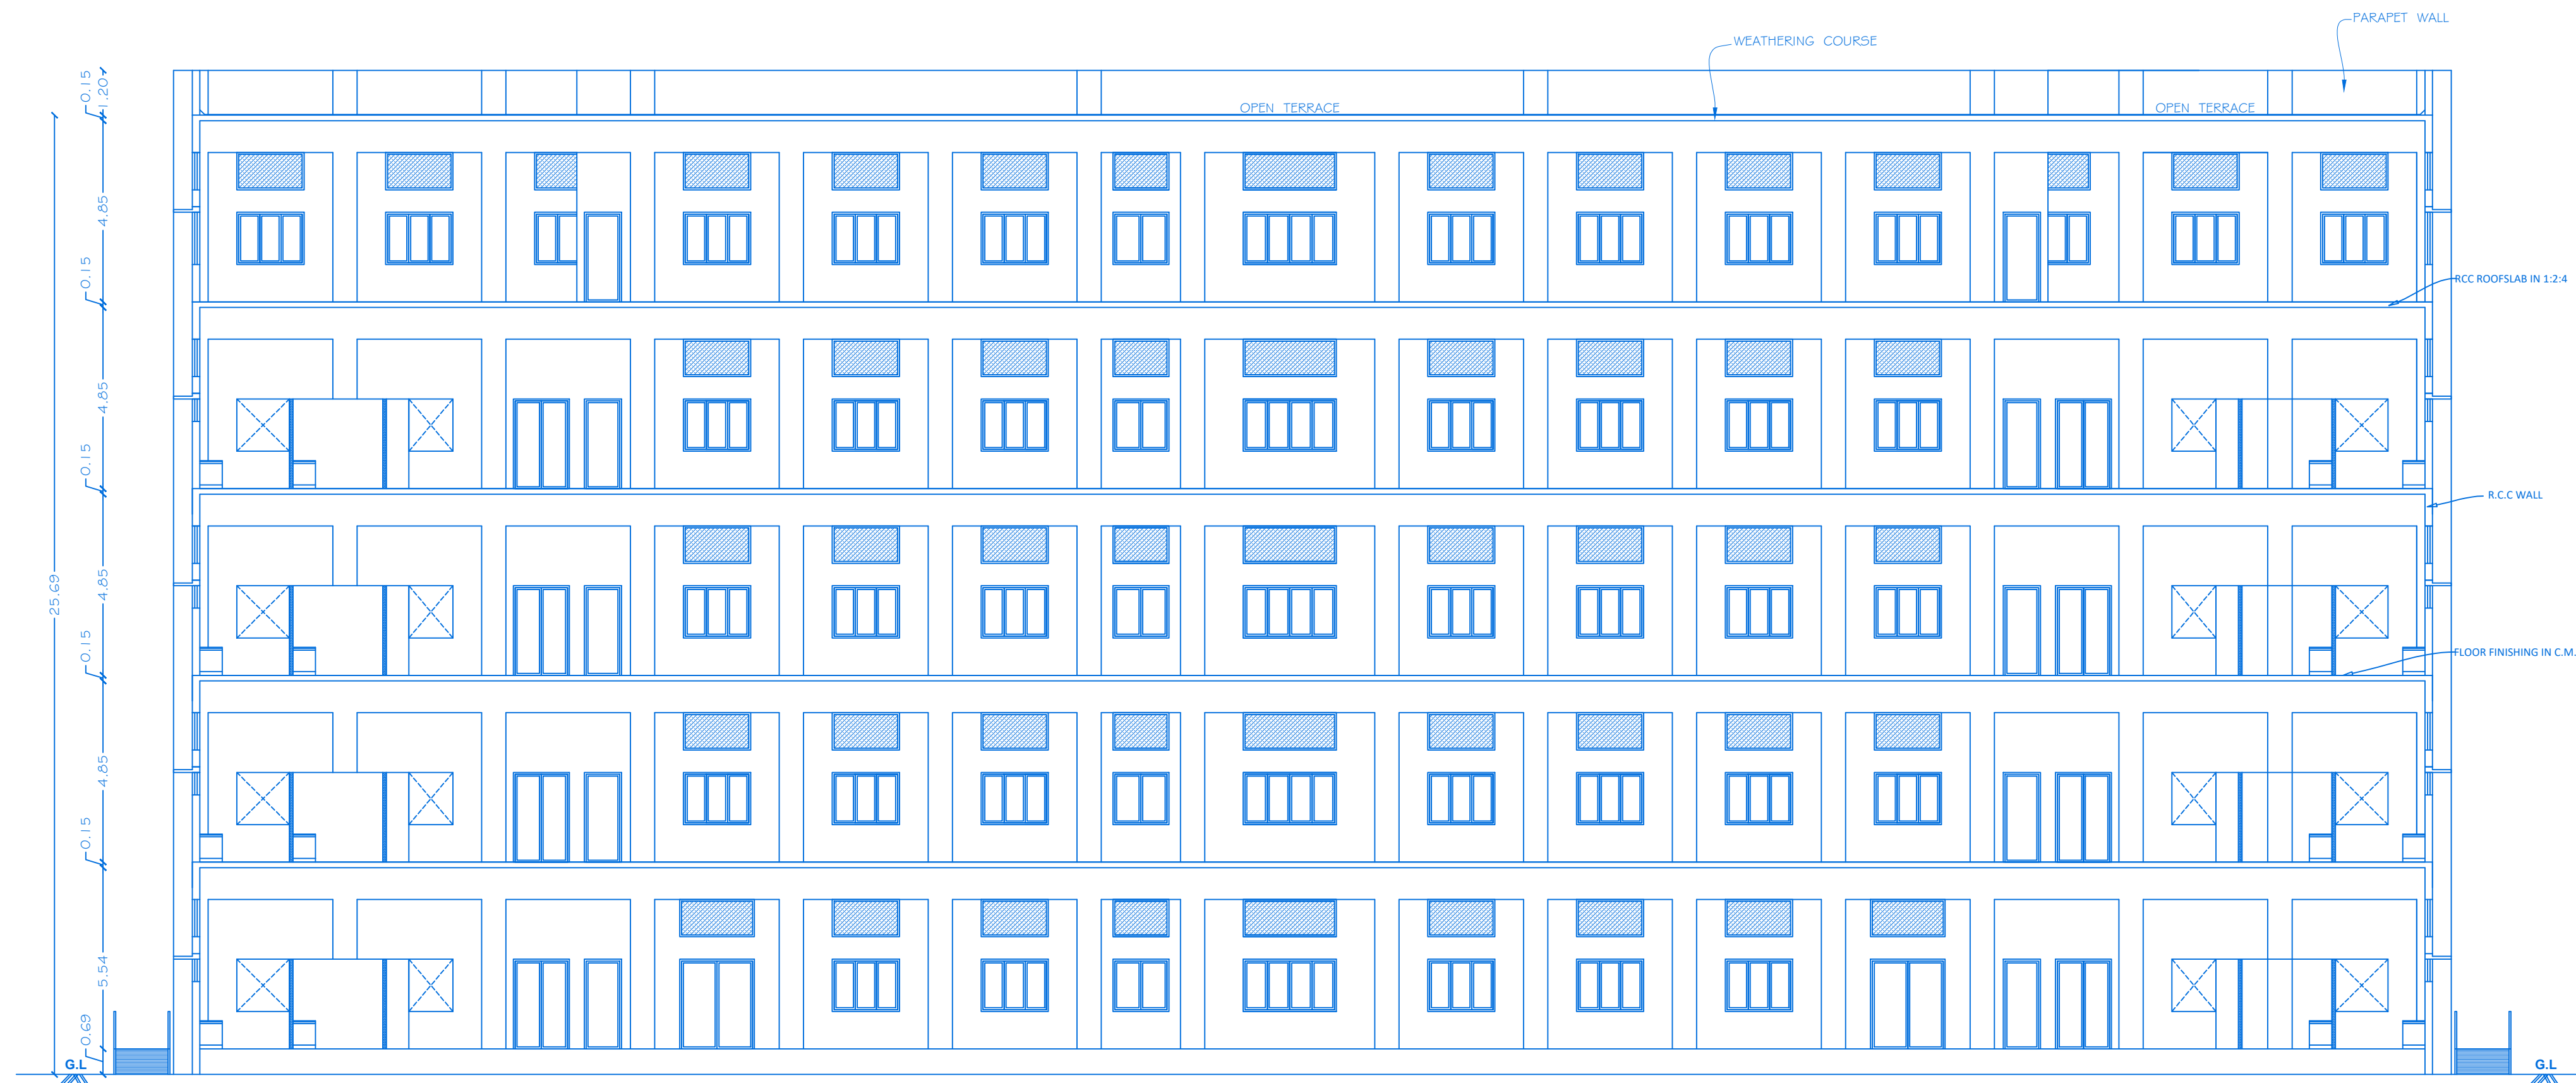

SECTION ON -AA-

BLOCK - 22

(DINING BLOCK)

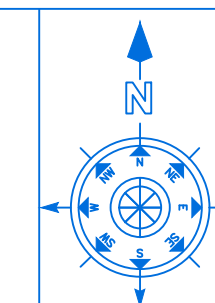

SHEET NO:21/26

SCALE 1:100

BLOCK - 22


PLAN SHOWING THE PROPOSED CONSTRUCTION
OF R.C.C.ROOF DINING BUILDING IN " VIDYAL
RESIDENCY PRIVATE LTD" IN S.No:200, 201/2,
202/2, 203/1, 203/3, 204, 205,206/1, 206/3,
207/1, 207/3, 208, 209, 210/1,210/3 211/1,
211/3, 212, 218, 273/1 & 273/3 AT
NAGAMANGALAM VILLAGE & PANCHAYAT,
DENKANIKOTTAI TALUK, KRISHNAGIRI DISTRICT.

NOTE: ALL DIMENSIONS ARE IN METER

KEY


(FE) Fire Extinguisher	-	⊗
(FA) Fire Alarm	-	⊞
(FA) Fire Hydrant	-	⊠

APPLICANT

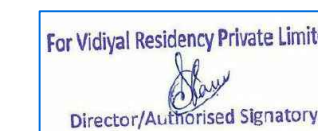

M/s. VIDYAL RESIDENCY PRIVATE LIMITED







REGISTERED PROFESSION

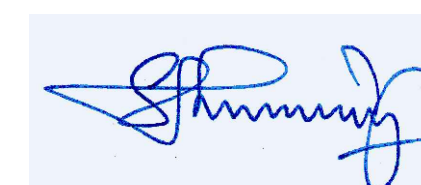

Er.A.Harikumar, M.E.,(Struct),M.Sc.,Rev.AMIE,MISTE,A.I.V,
Structural Eng, Chartered Eng(II), Approved Valuer,
TN.Govt.Registered Professional of DTCP(HNTDA)

Name of Profession	R.E	R.S.E	C.E	B.Q.A	R.D
Grade	I	I	I	II	
Reg.No's	21/2024	11/2022	04/2019	02/2019	15/2022

CIVIL TEC, Door No 2A, 1st Floor, Bagalur HUDCO Road,
TNHB Phase III, Near TNHB Office, Bagalur Road, Hosur-635109.
Email-civiltec261@gmail.com,srihari.prim@gmail.com
Cell:95243-20261, 94899-84416.

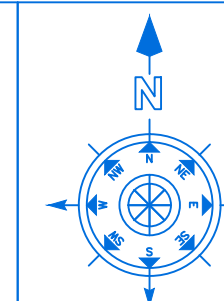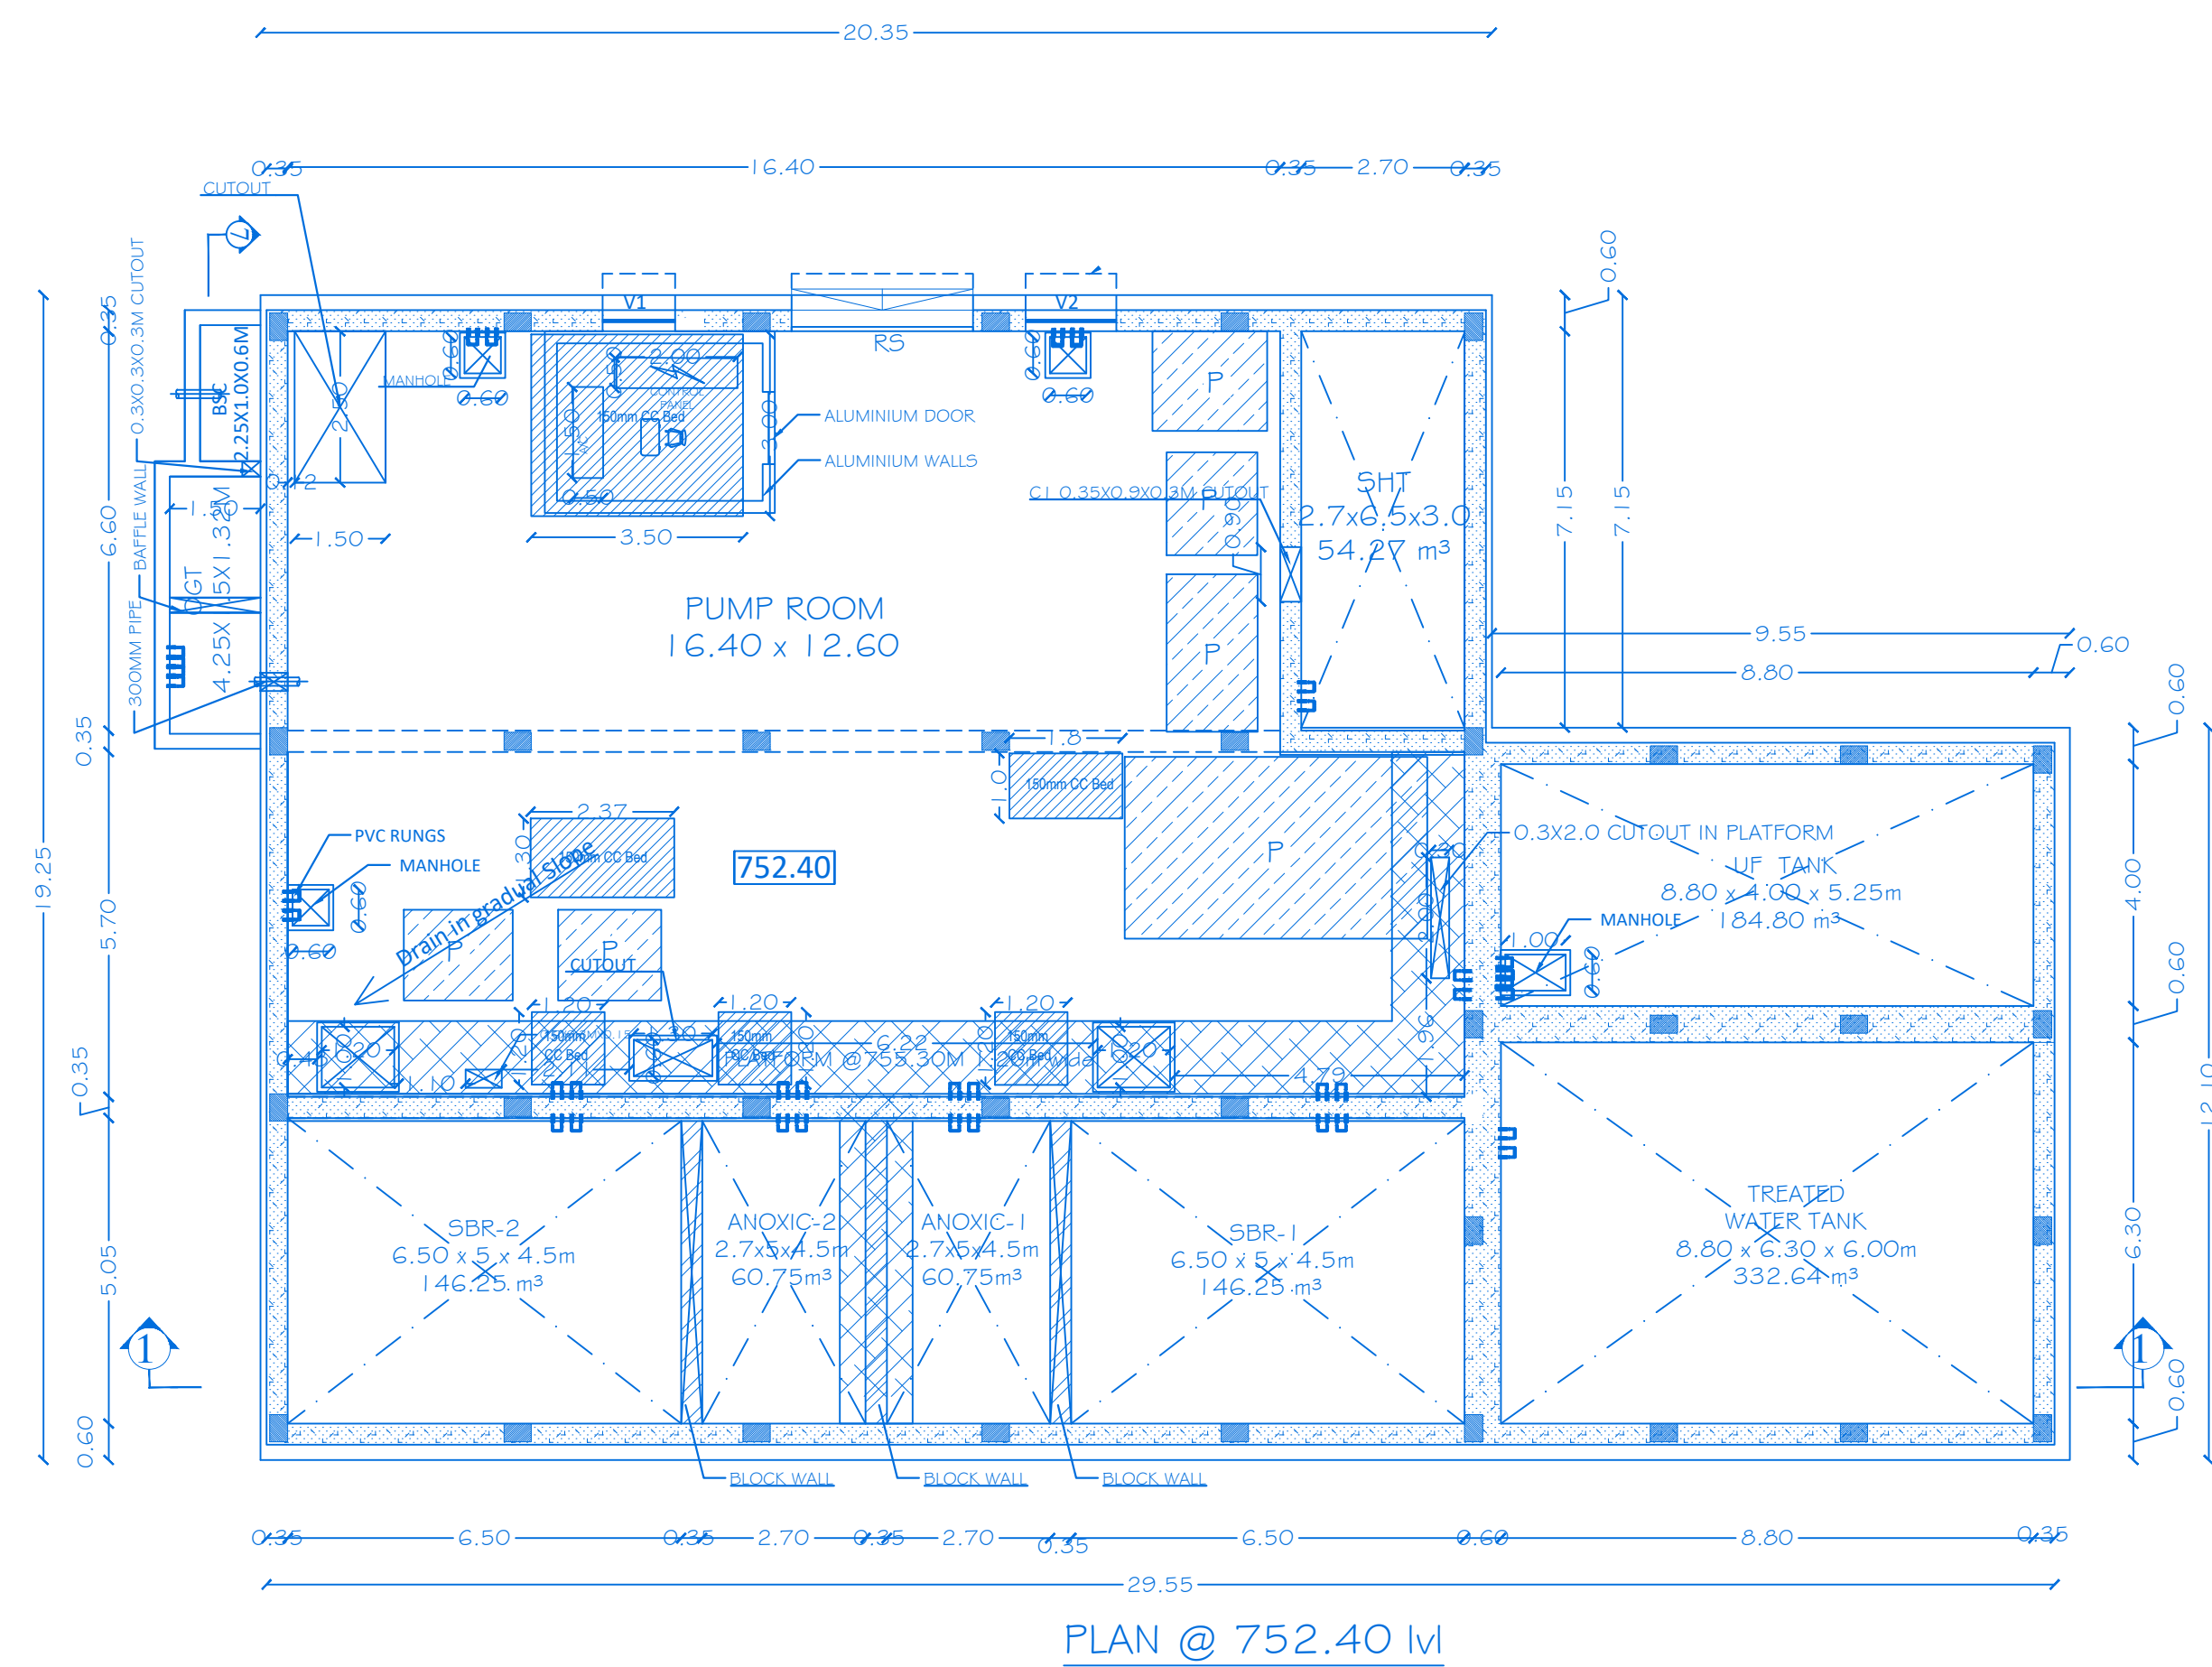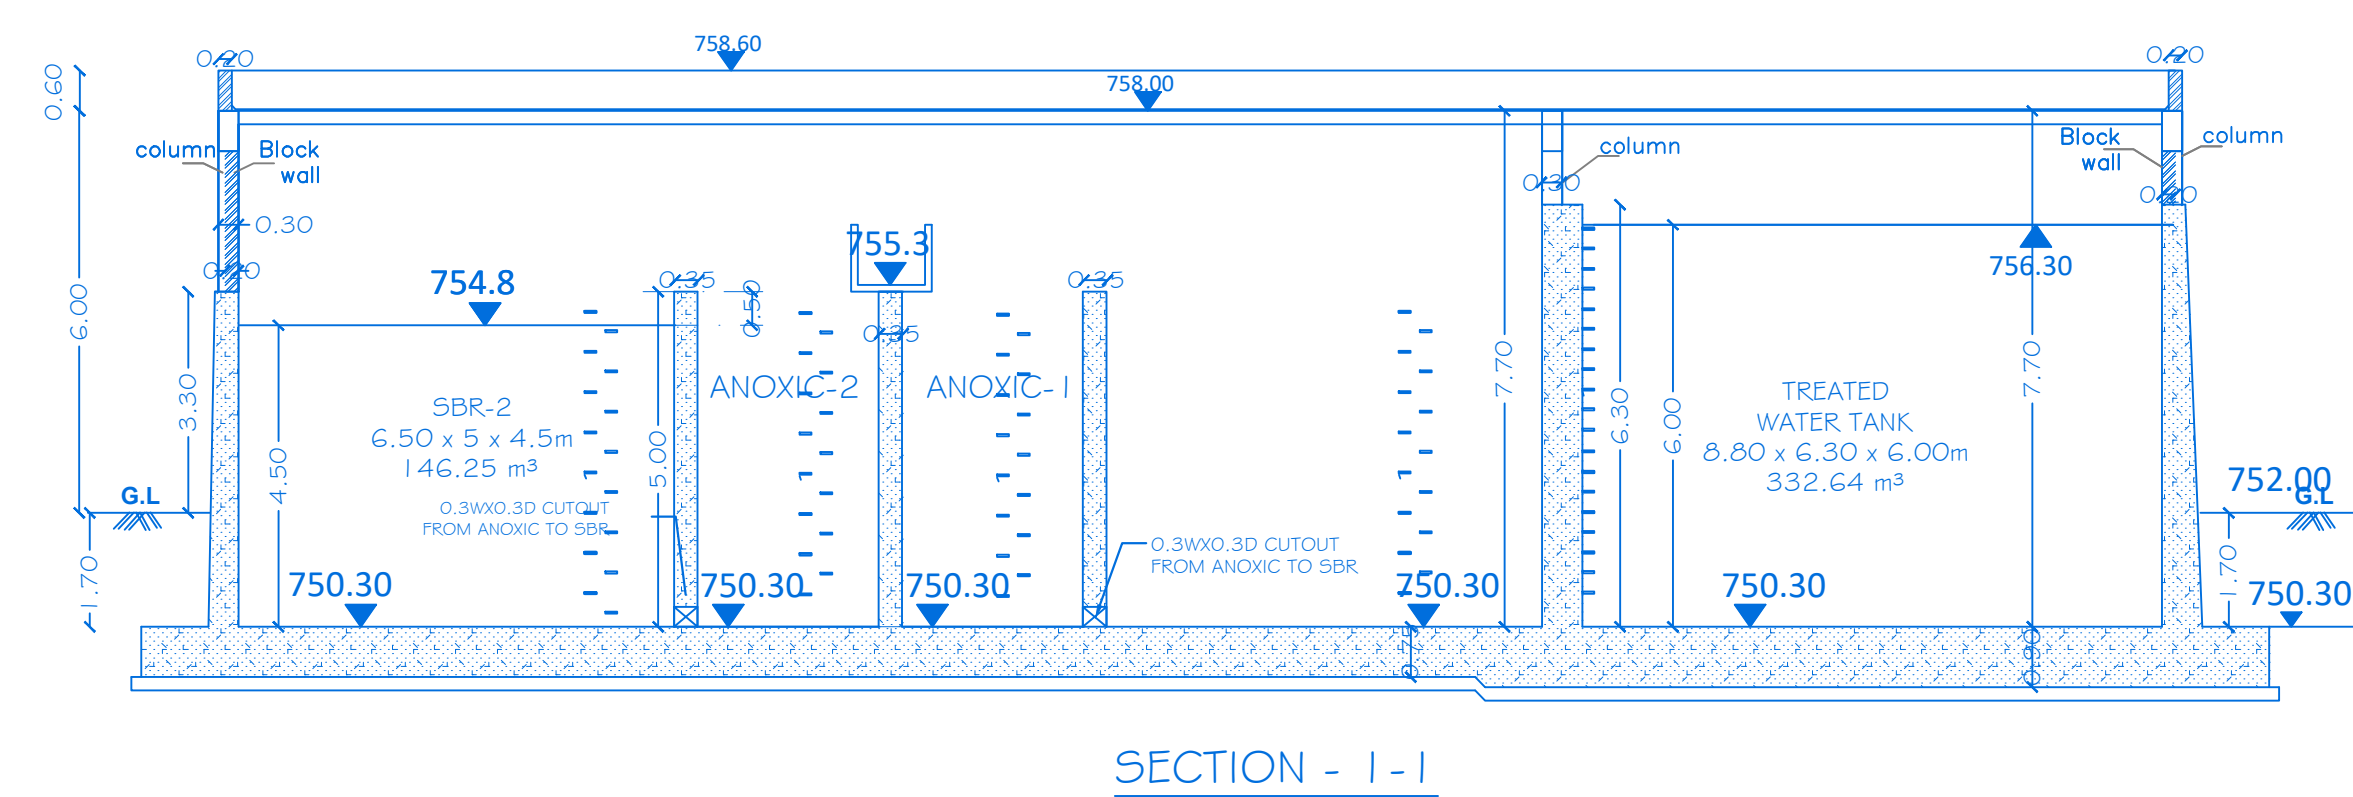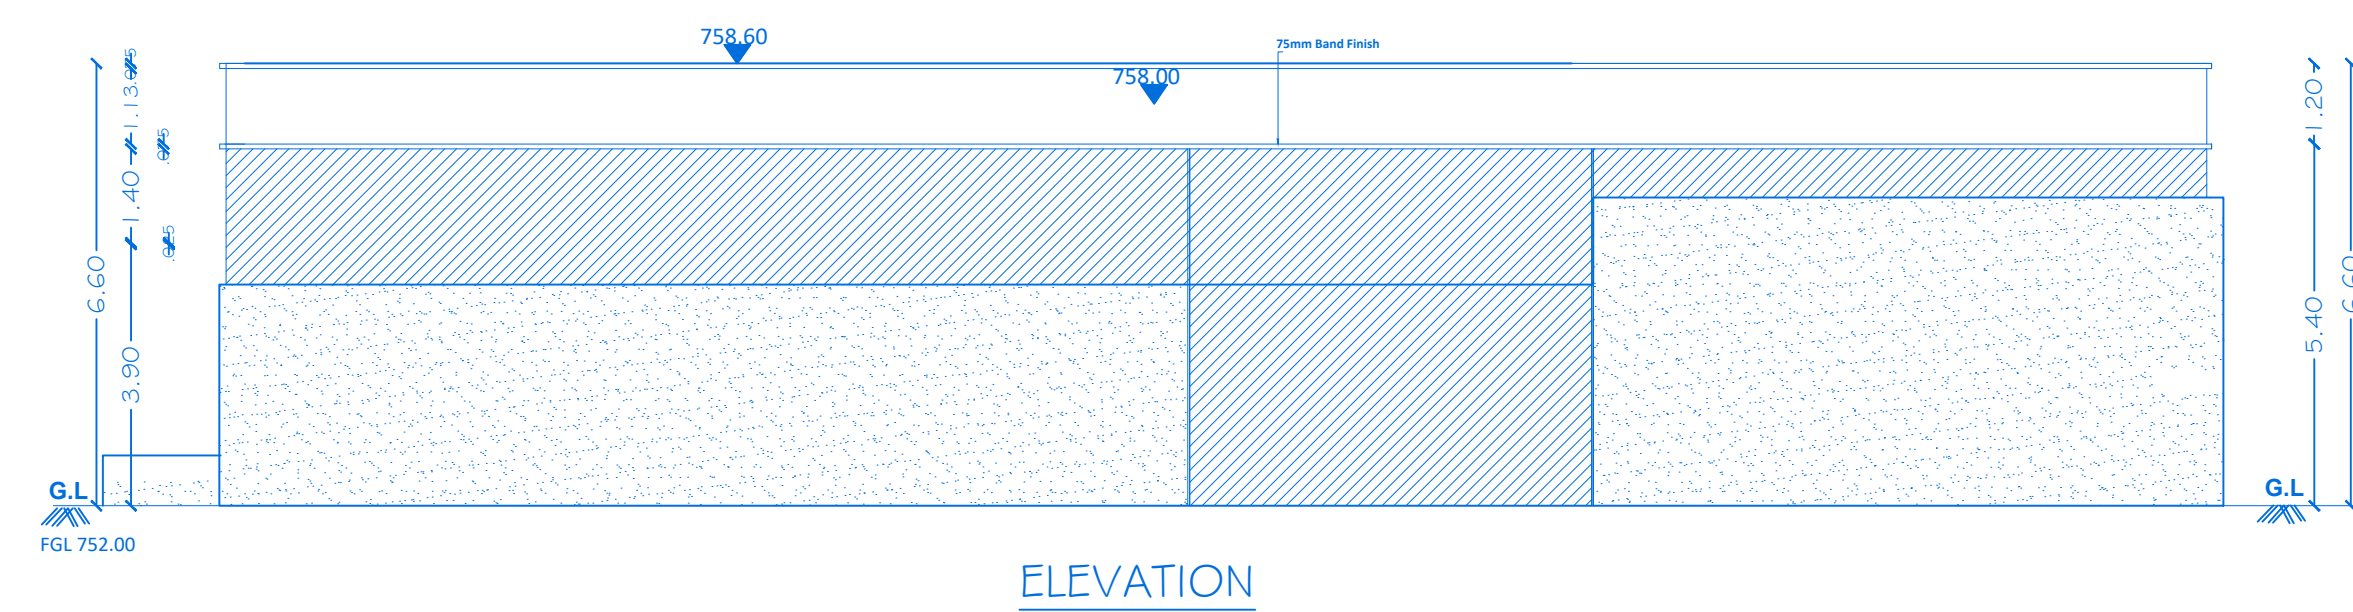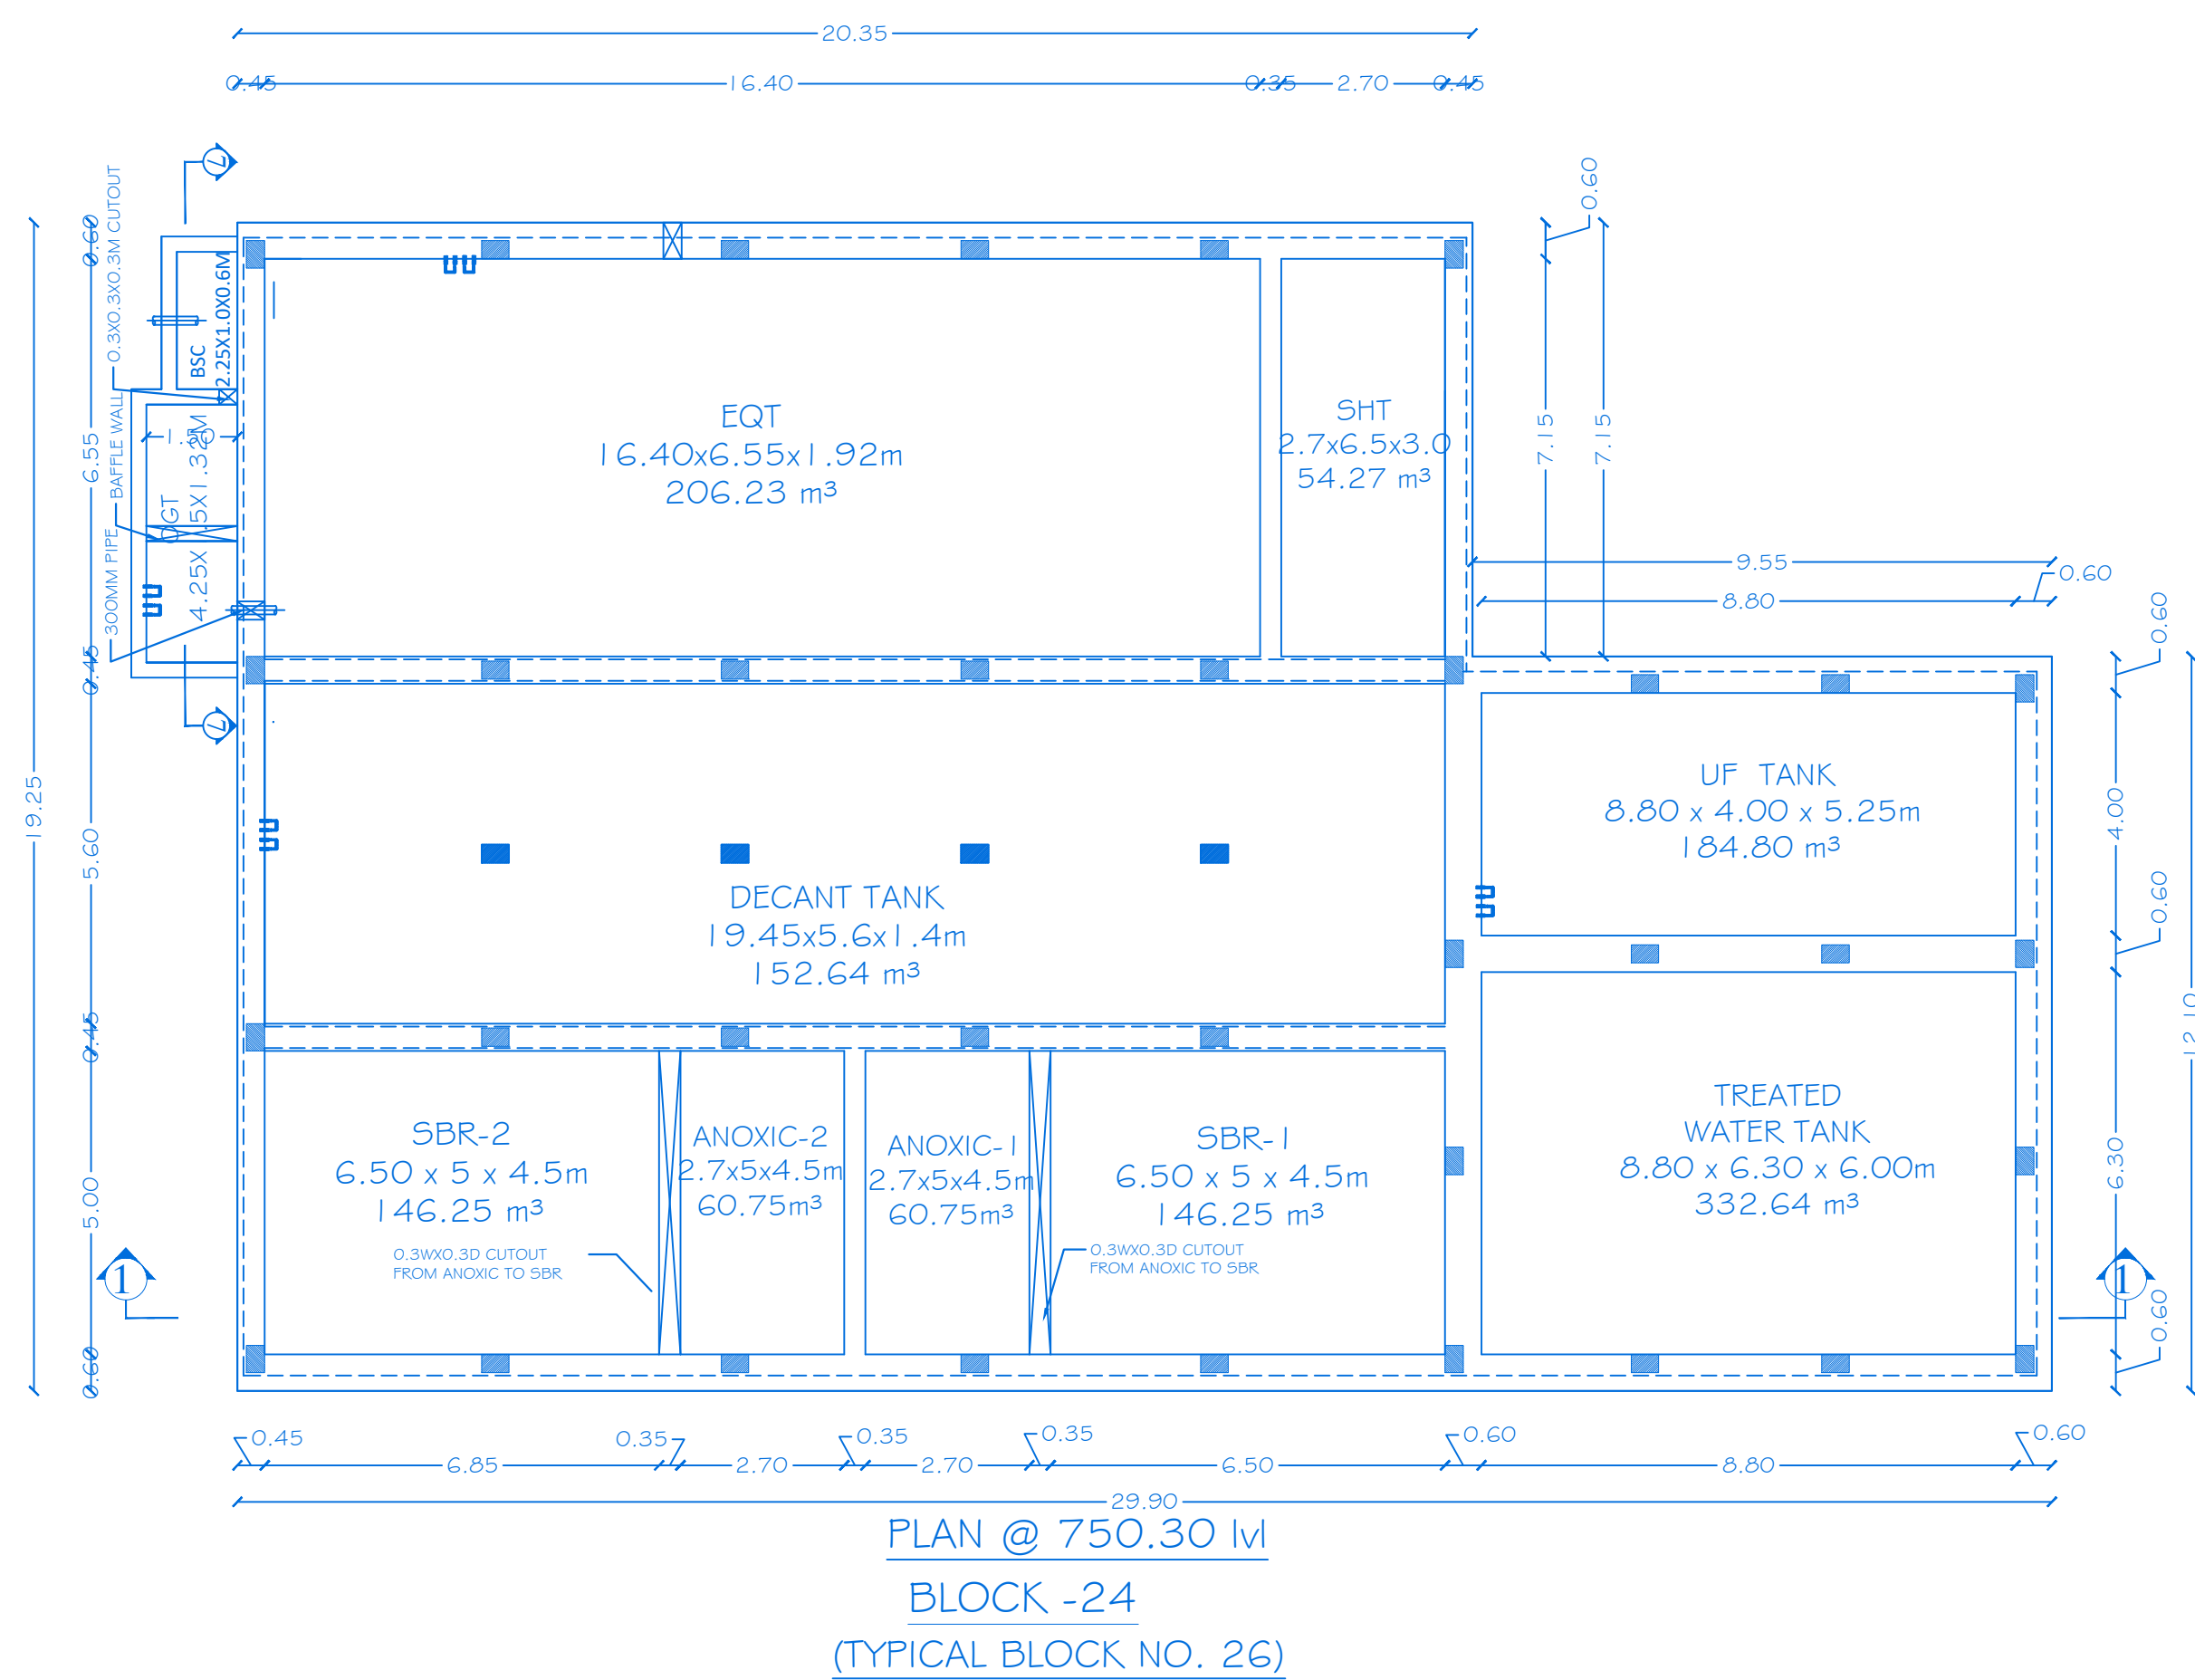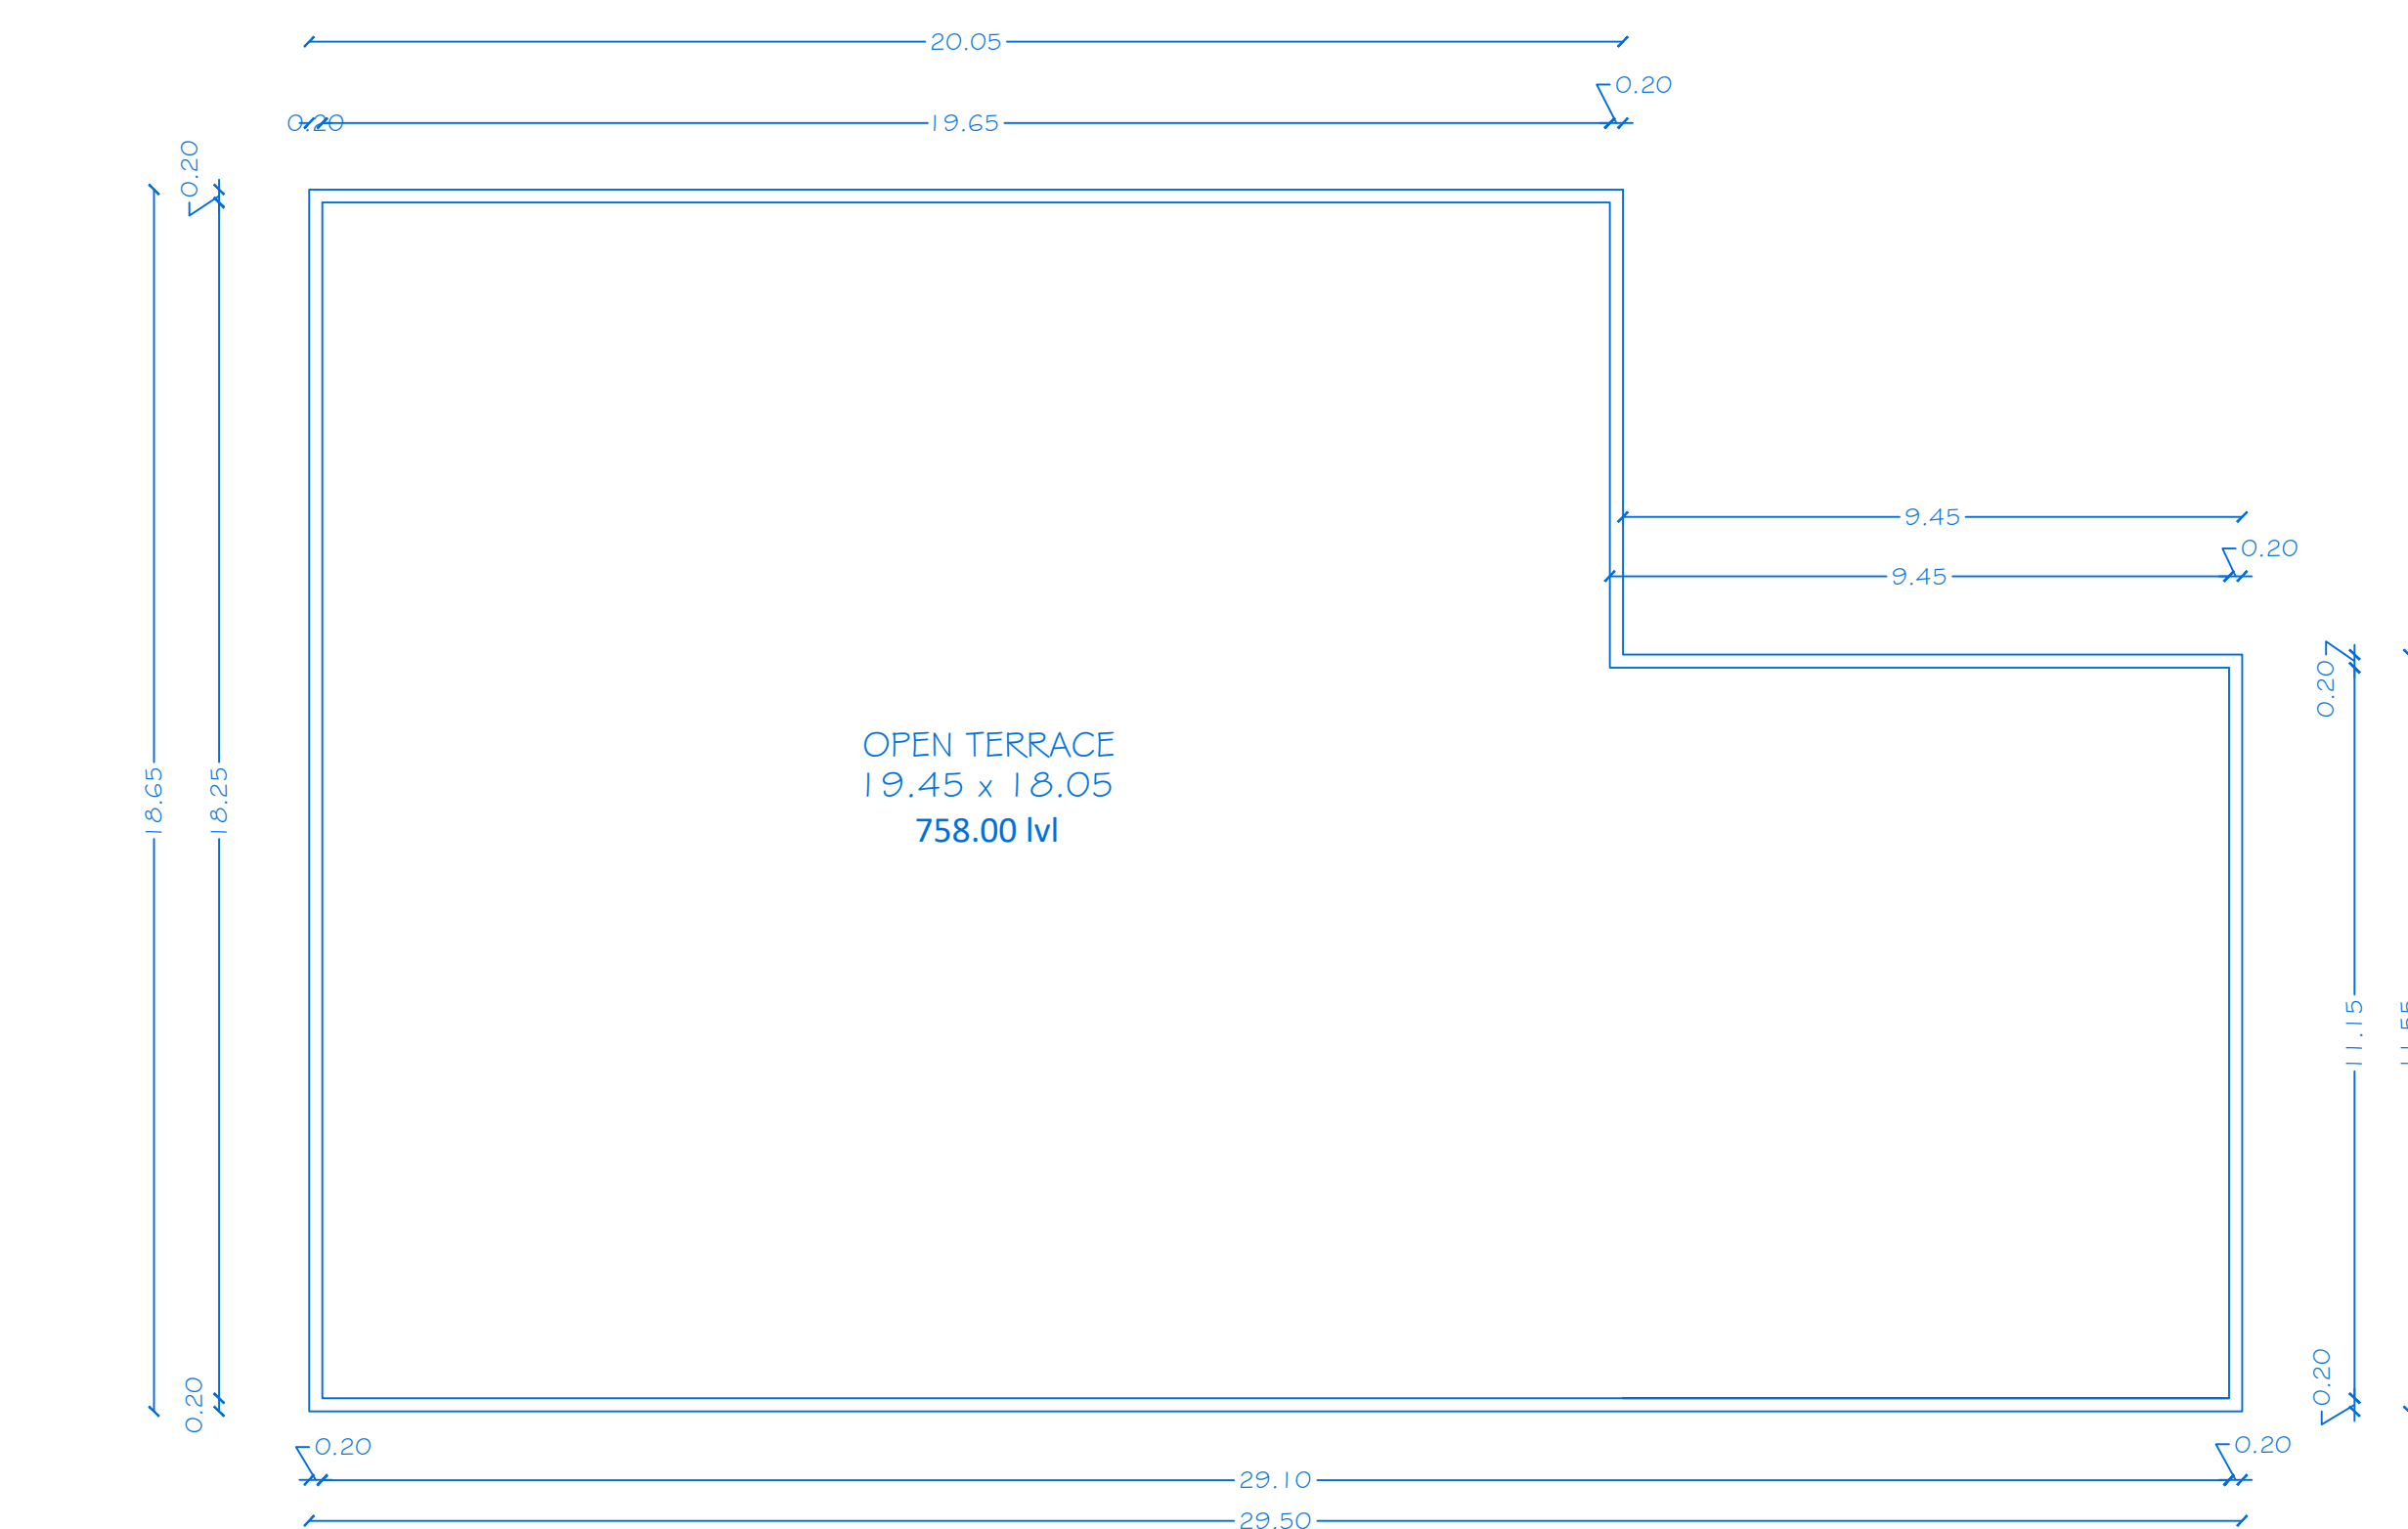

SHEET NO:22/26

SCALE 1:100

BLOCK - 24,26

PLAN SHOWING THE PROPOSED CONSTRUCTION
OF R.C.C. ROOF STP 1 & 3 BUILDING IN "VIDIYAL
RESIDENCY PRIVATE LTD" IN S.No:200, 201/2,
202/2, 203/1, 203/3, 204, 205, 206/1, 206/3,
207/1, 207/3, 208, 209, 210/1, 210/3 211/1,
211/3, 212, 218, 273/1 & 273/3 AT
NAGAMANGALAM VILLAGE & PANCHAYAT,
DENKANIKOTTAI TALUK, KRISHNAGIRI DISTRICT.

NOTE: ALL DIMENSIONS ARE IN METER

AREA DETAILS				
BLOC K.NO	PARTICULARS	TOTAL AREA -Sq.mt	NON FSI AREA	FSI AREA
24	AREA OF THE GROUND FLOOR	507.29	--	507.29
26	AREA OF THE GROUND FLOOR	507.29	--	507.29

APPLICANT

For Vidiyal Residency Private Limited



Director/Authorised Signatory






M/s. VIDYAL RESIDENCY PRIVATE LIMITED

REGISTERED PROFESSION

Er.A.Harikumar, M.E.,(Struct),M.Sc.,Rev.AMIE,MISTE,A.I.V,
Structural Eng, Chartered Eng(I), Approved Valuer,
TN Govt Registered Professional of DTCP(HMTDA)

Name of Profession	R.E	R.S.E	C.E	B.Q.A	R.D
Grade	I	I	I	I.I	
Reg. No's	21/2024	11/2022	04/2019	02/2019	15/2020

CIVIL TEC, Door No.2A, 1st Floor, Bagalur HUDCO Road,
TNHB Phase III, Near TNHB Office, Bagalur Road, Hosur-635109.
Email:civiltec261@gmail.com,srihari.prim@gmail.com
Cell:95243-20261, 94899-84416.

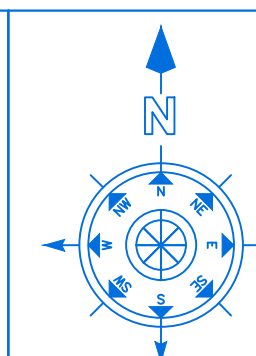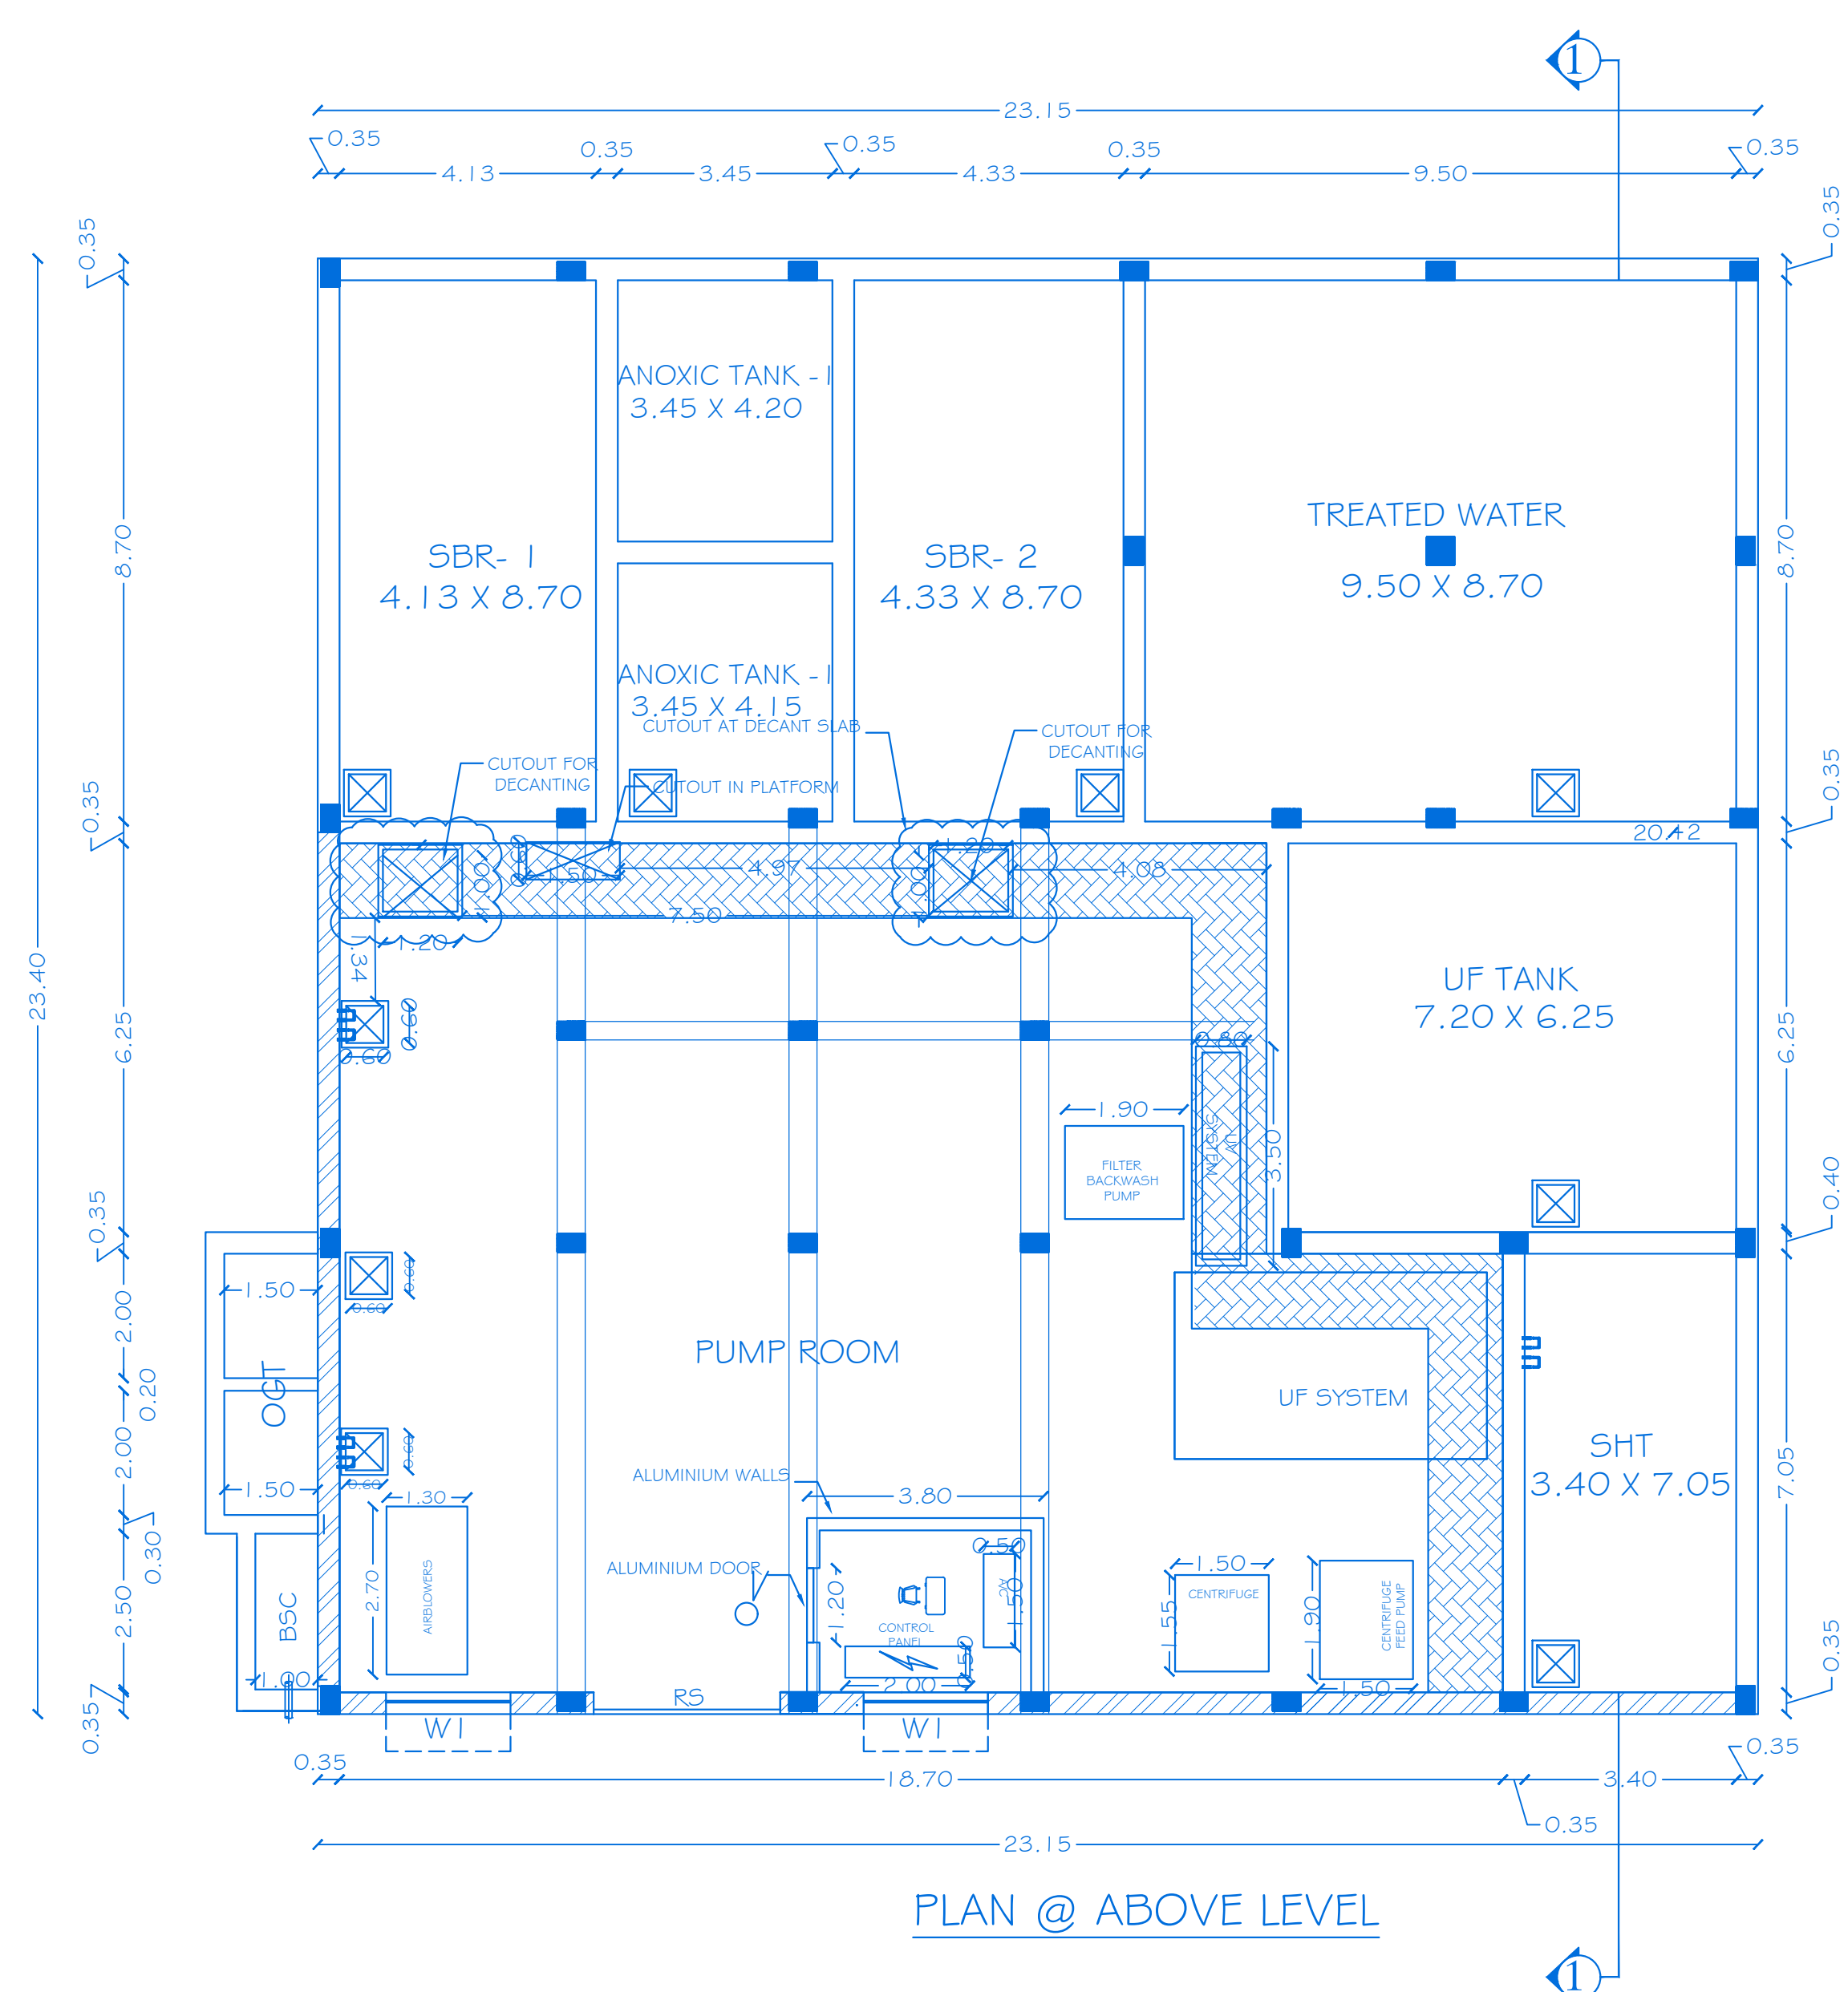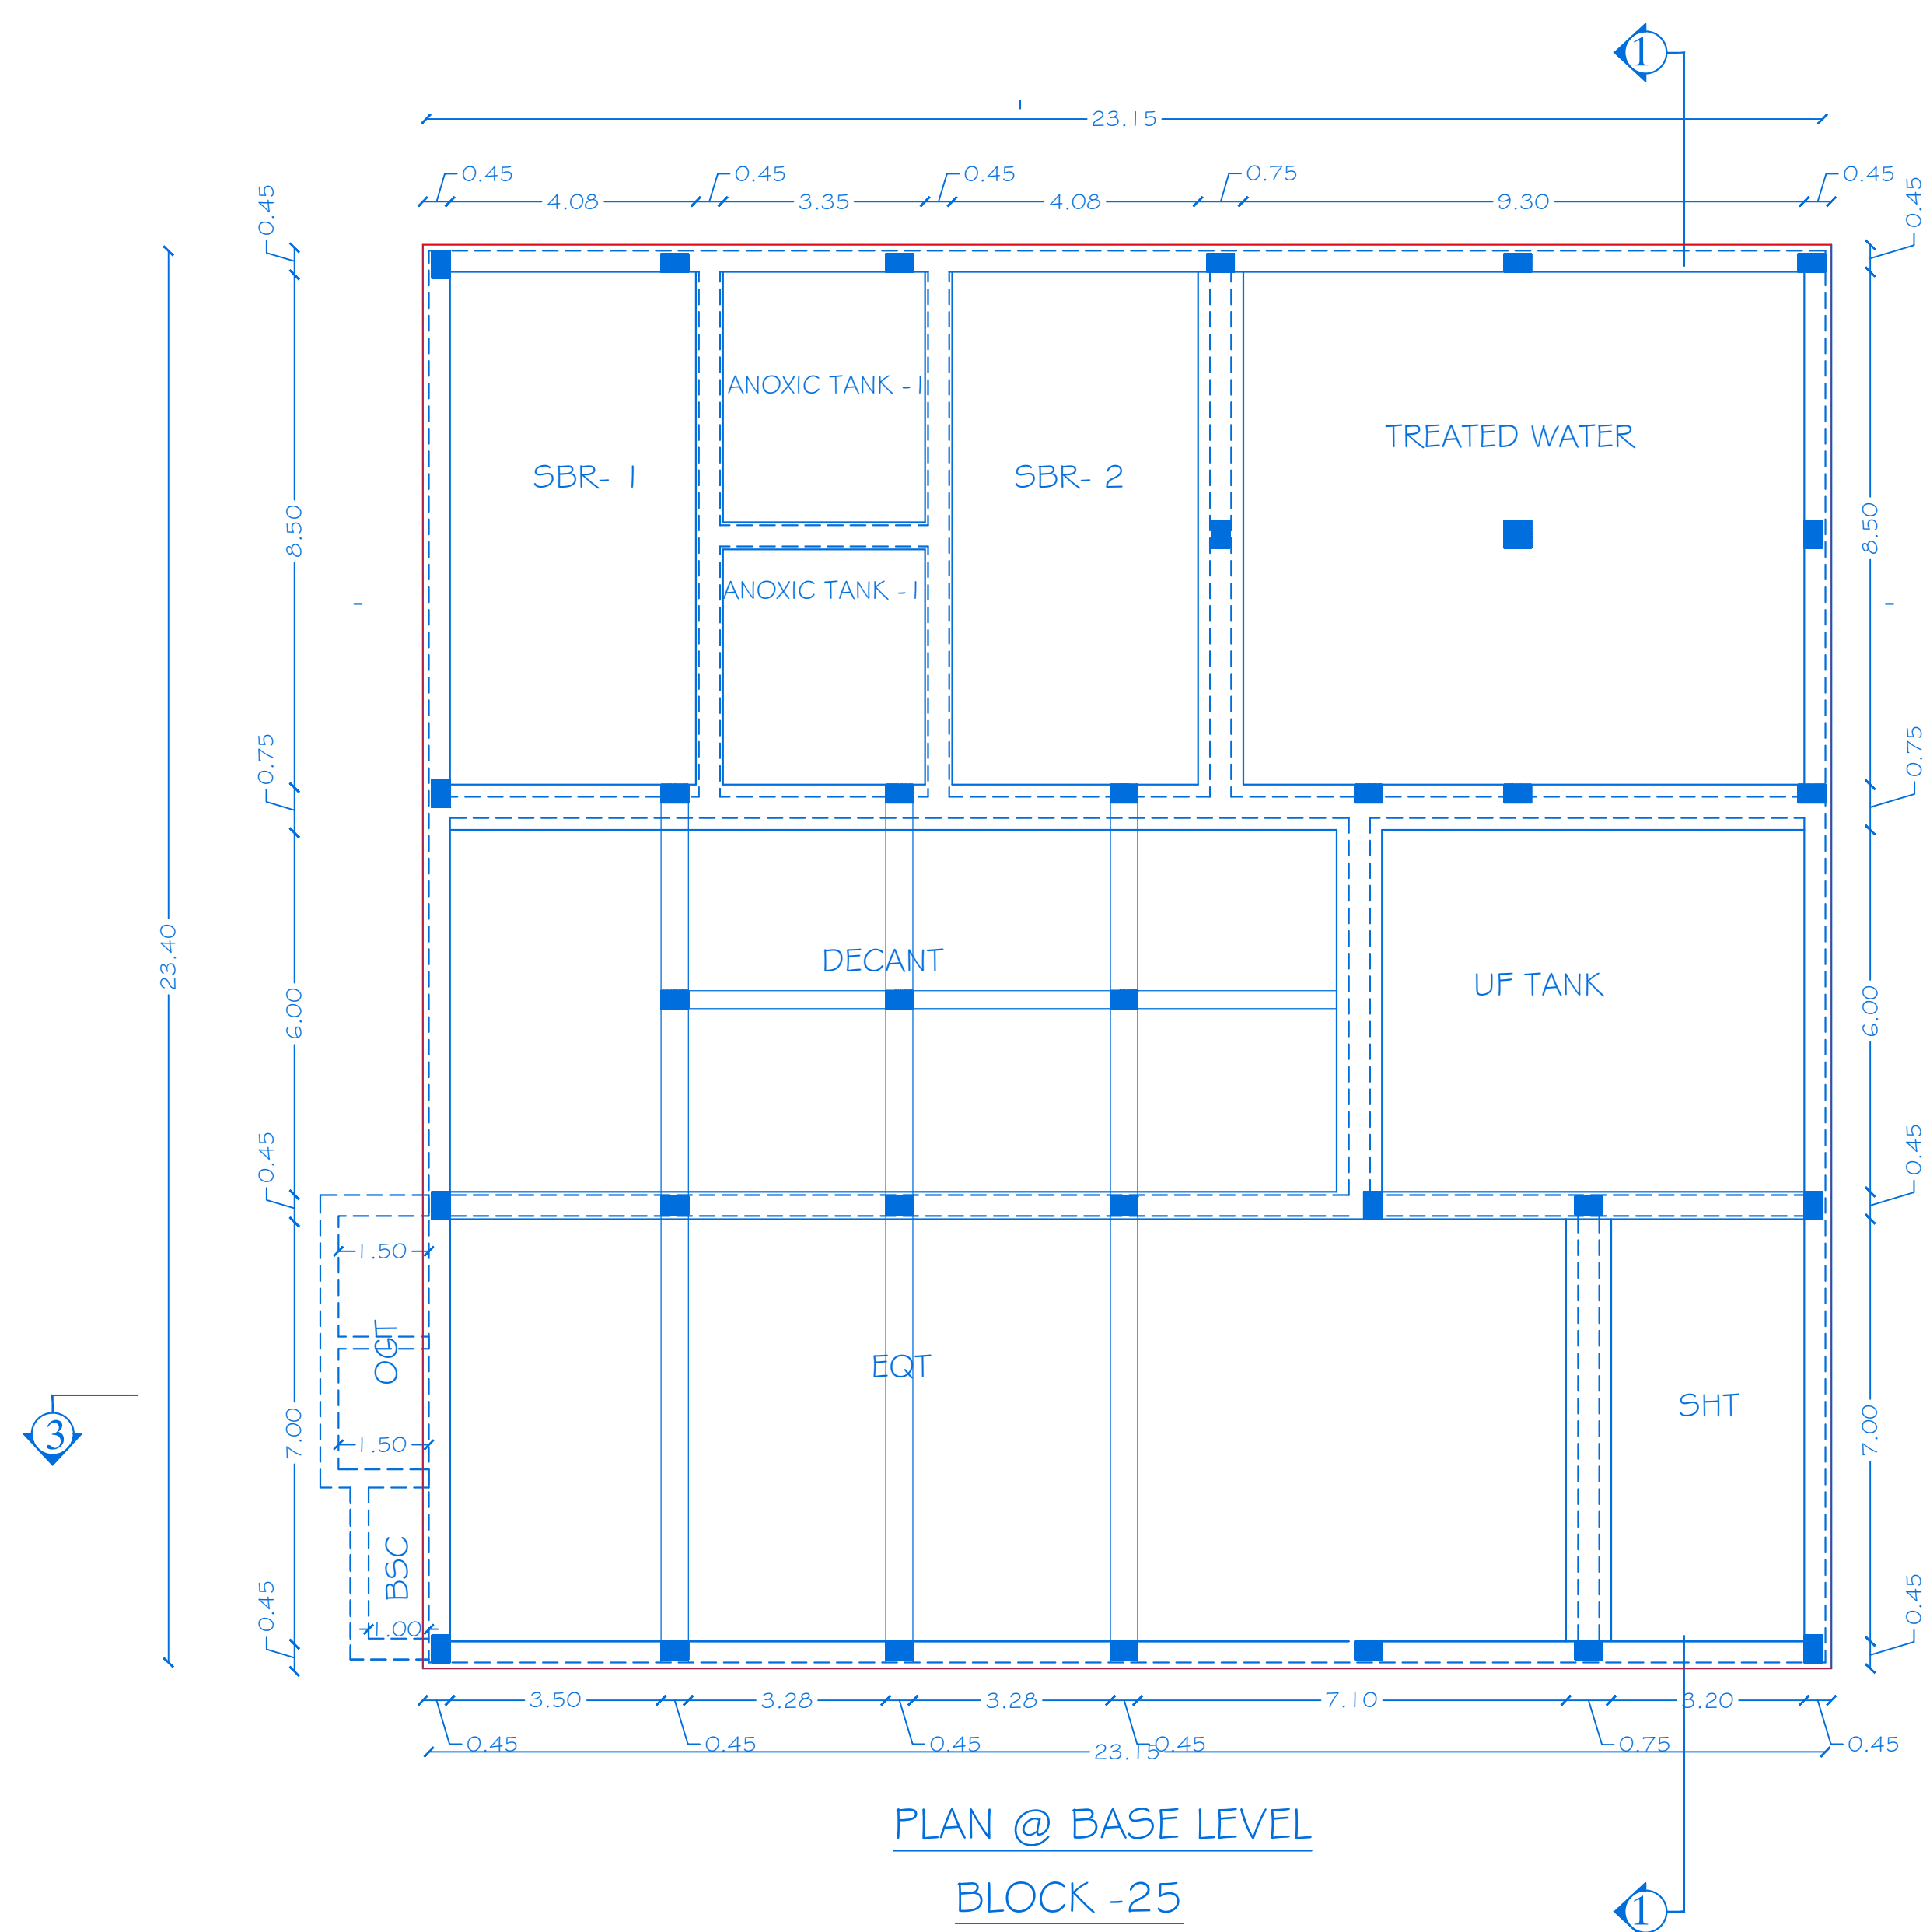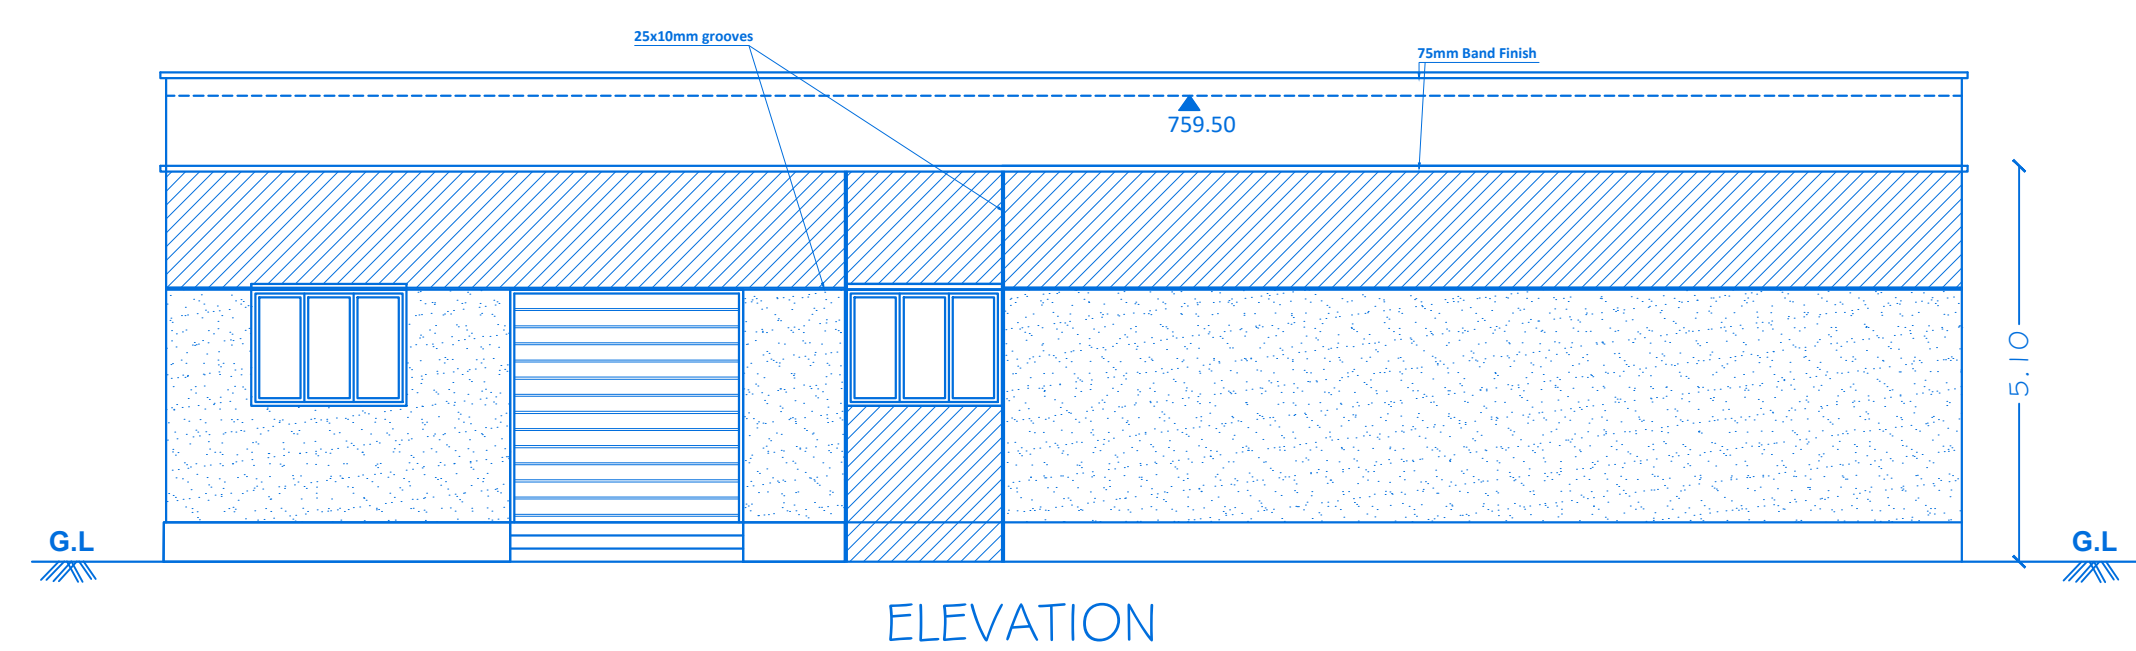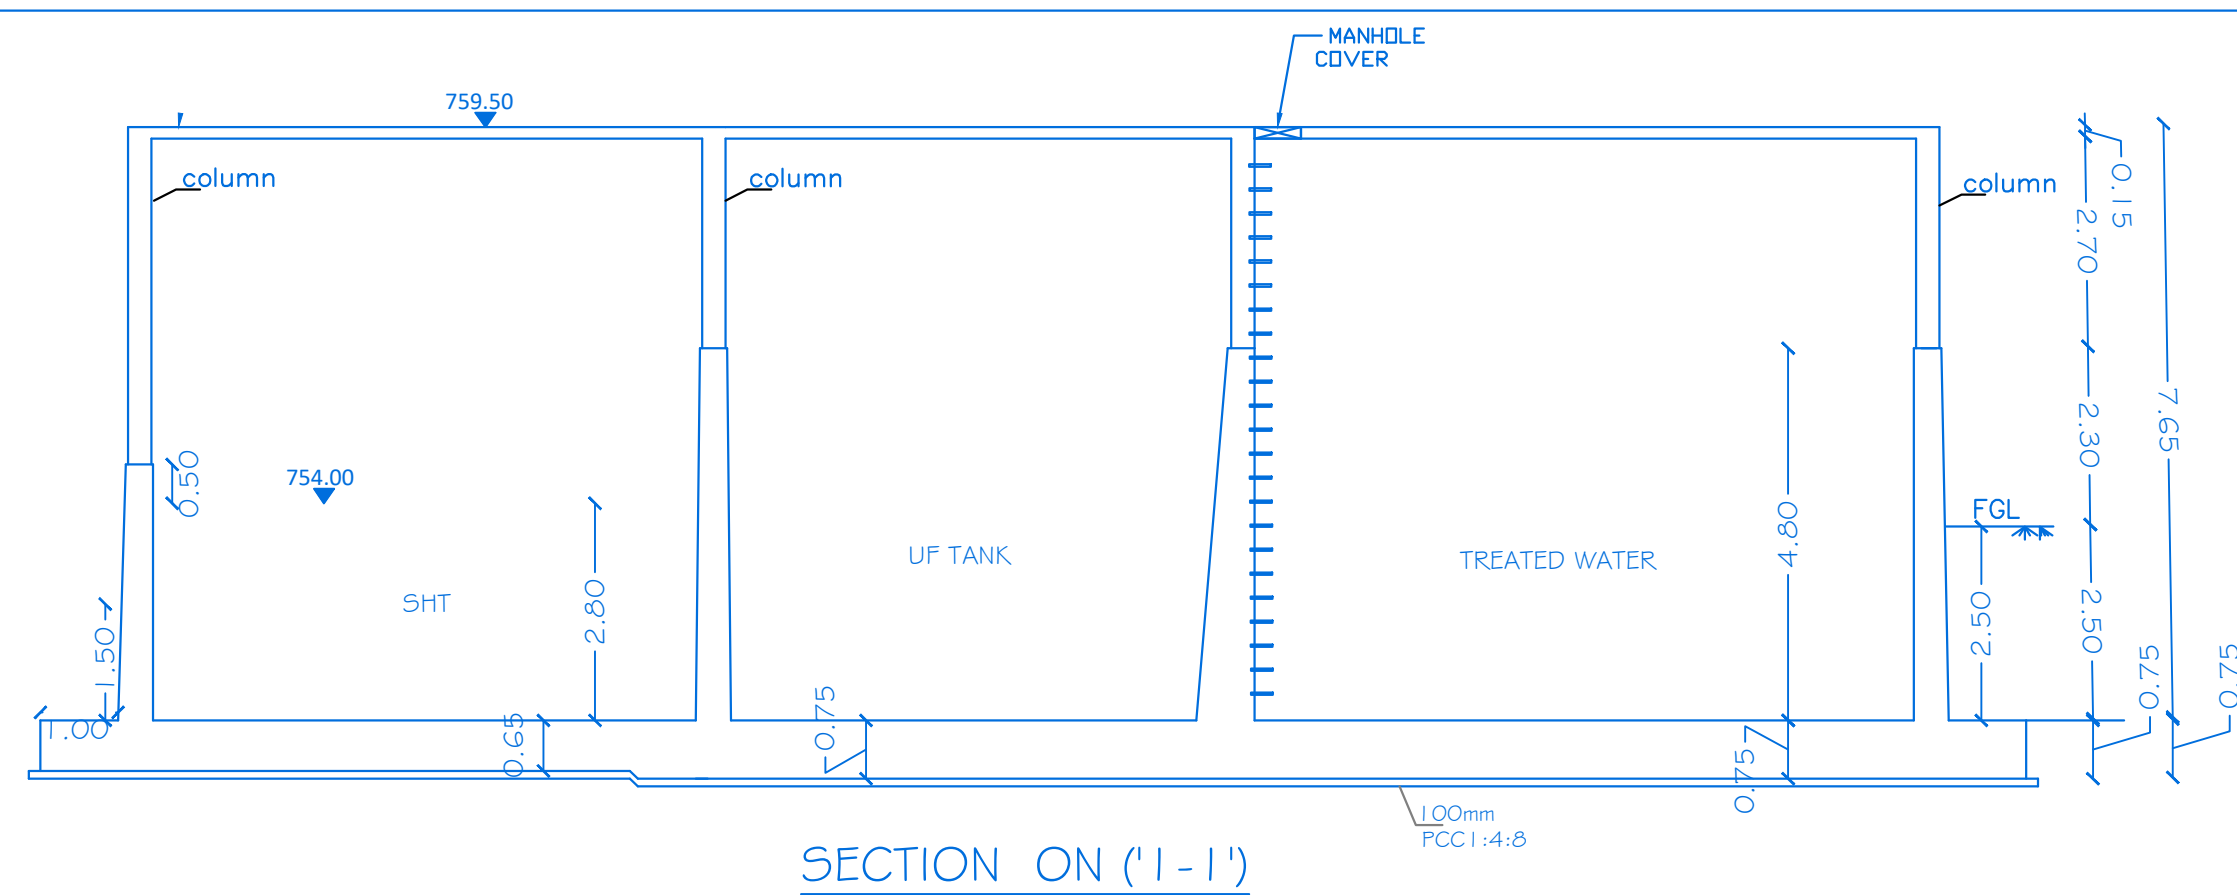

SHEET NO:23/26

SCALE 1:100

BLOCK - 25

PLAN SHOWING THE PROPOSED CONSTRUCTION
OF R.C.C.ROOF STP-2 BUILDING IN "VIDIYAL
RESIDENCY PRIVATE LTD" IN S.No:200, 201/2,
202/2, 203/1, 203/3, 204, 205,206/1, 206/3,
207/1, 207/3, 208, 209, 210/1,210/3 211/1,
211/3, 212, 218, 273/1 & 273/3 AT
NAGAMANGALAM VILLAGE & PANCHAYAT,
DENKANIKOTTAI TALUK, KRISHNAGIRI DISTRICT.

NOTE: ALL DIMENSIONS ARE IN METER

AREA DETAILS				
BLOC K.NO	PARTICULARS	TOTAL AREA -Sq.mt	NON FSI AREA	FSI AREA
25	AREA OF THE GROUND FLOOR	541.71	--	541.71

APPLICANT

For Vidiyal Residency Private Limited



Director/Authorised Signatory


M/s. VIDIYAL RESIDENCY PRIVATE LIMITED

REGISTERED PROFESSION


Er.A.Harikumar, M.E.,(Struct),M.Sc.,Rev.AMIE,MISTE,A.I.V,
Structural Eng, Chartered Eng(II), Approved Valuer,
TN.Govt.Registered Professional of DTCP(HNTDA)

Name of Profession	R.E	R.S.E	C.E	B.Q.A	R.D
Grade	I	I	I	I.I	
Reg.No's	21/2024	11/2022	04/2019	02/2019	15/2022


CIVIL TEC, Door No.2A, 1st Floor, Bagalur HUDCO Road,
TNHB Phase III, Near TNHB Office, Bagalur Road, Hosur-635109.
Email-civiltec261@gmail.com,srihari.prim@gmail.com
Cell:95243-20261, 94899-84416.

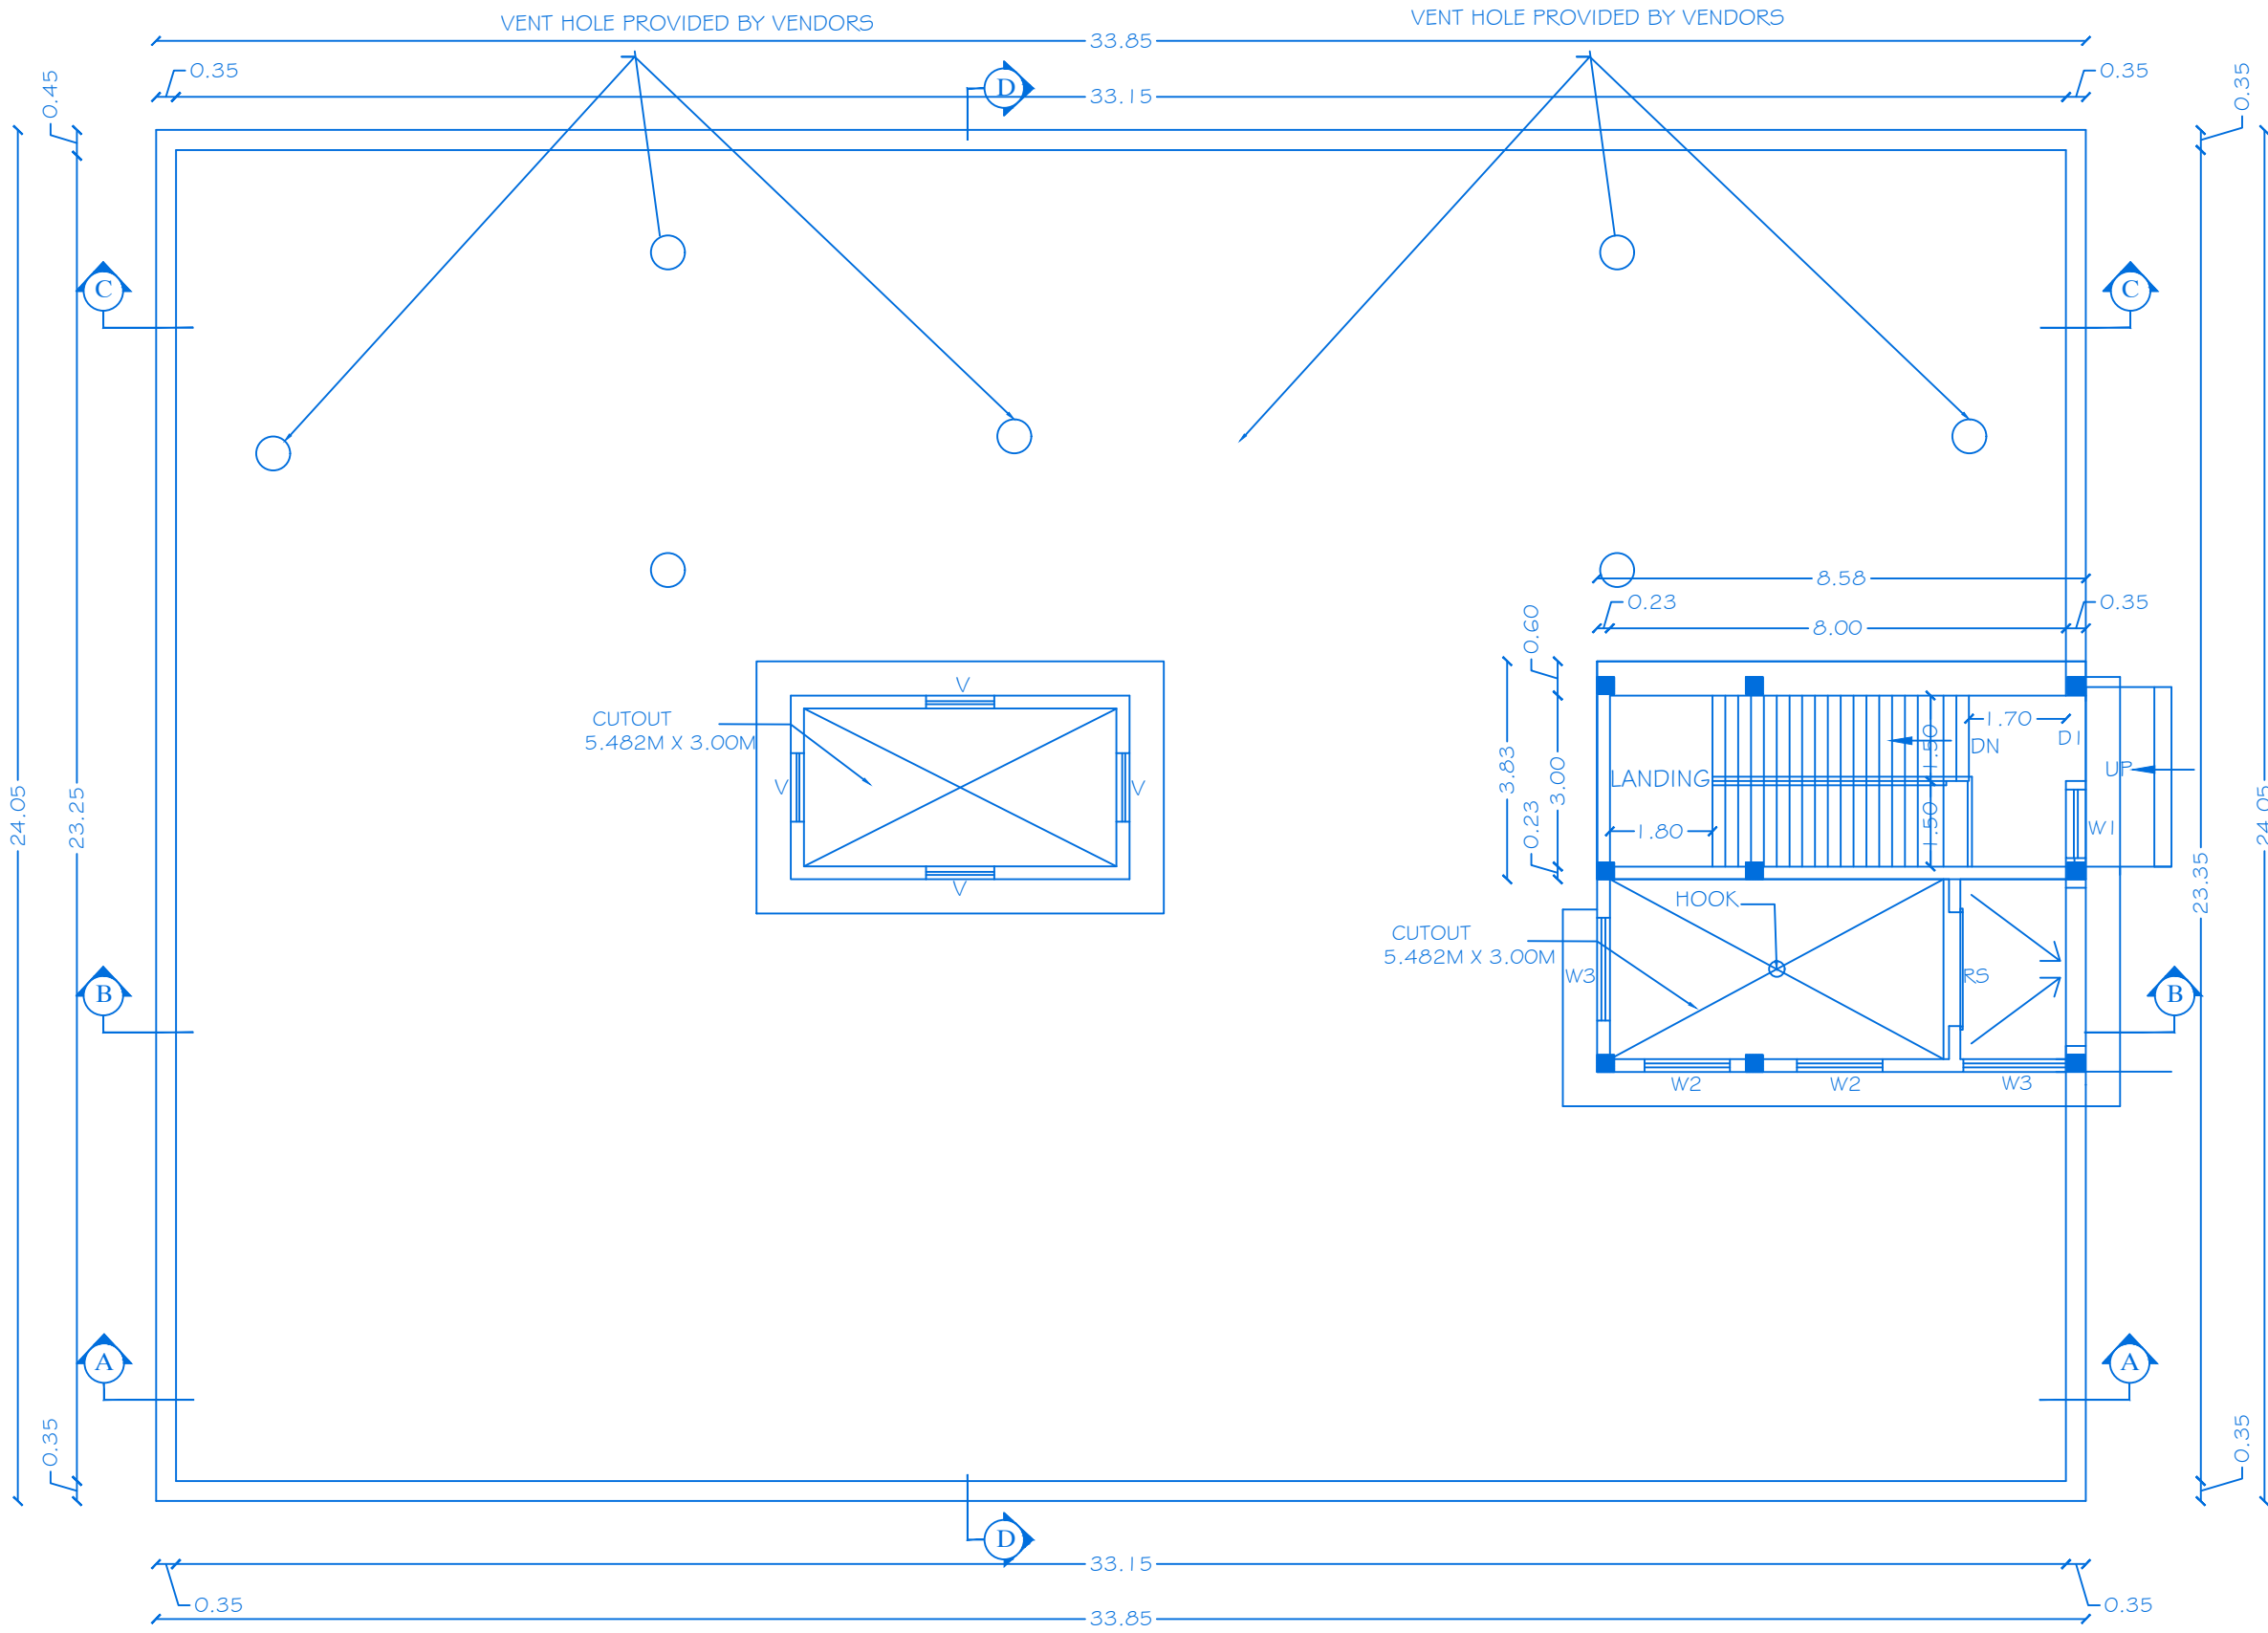


TERRACE FLOOR PLAN

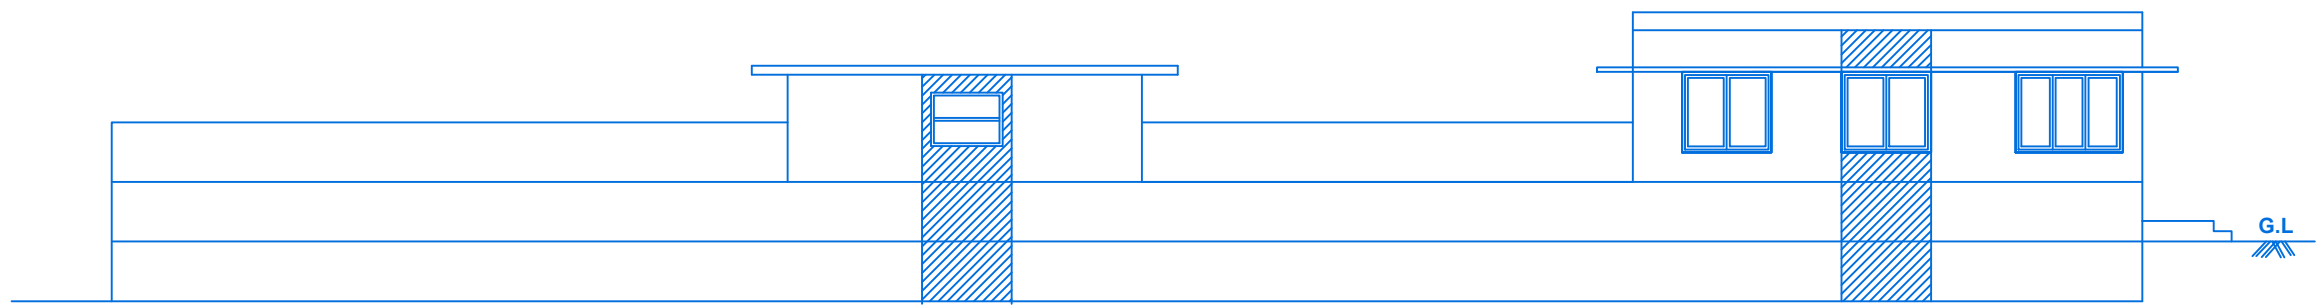


ELEVATION

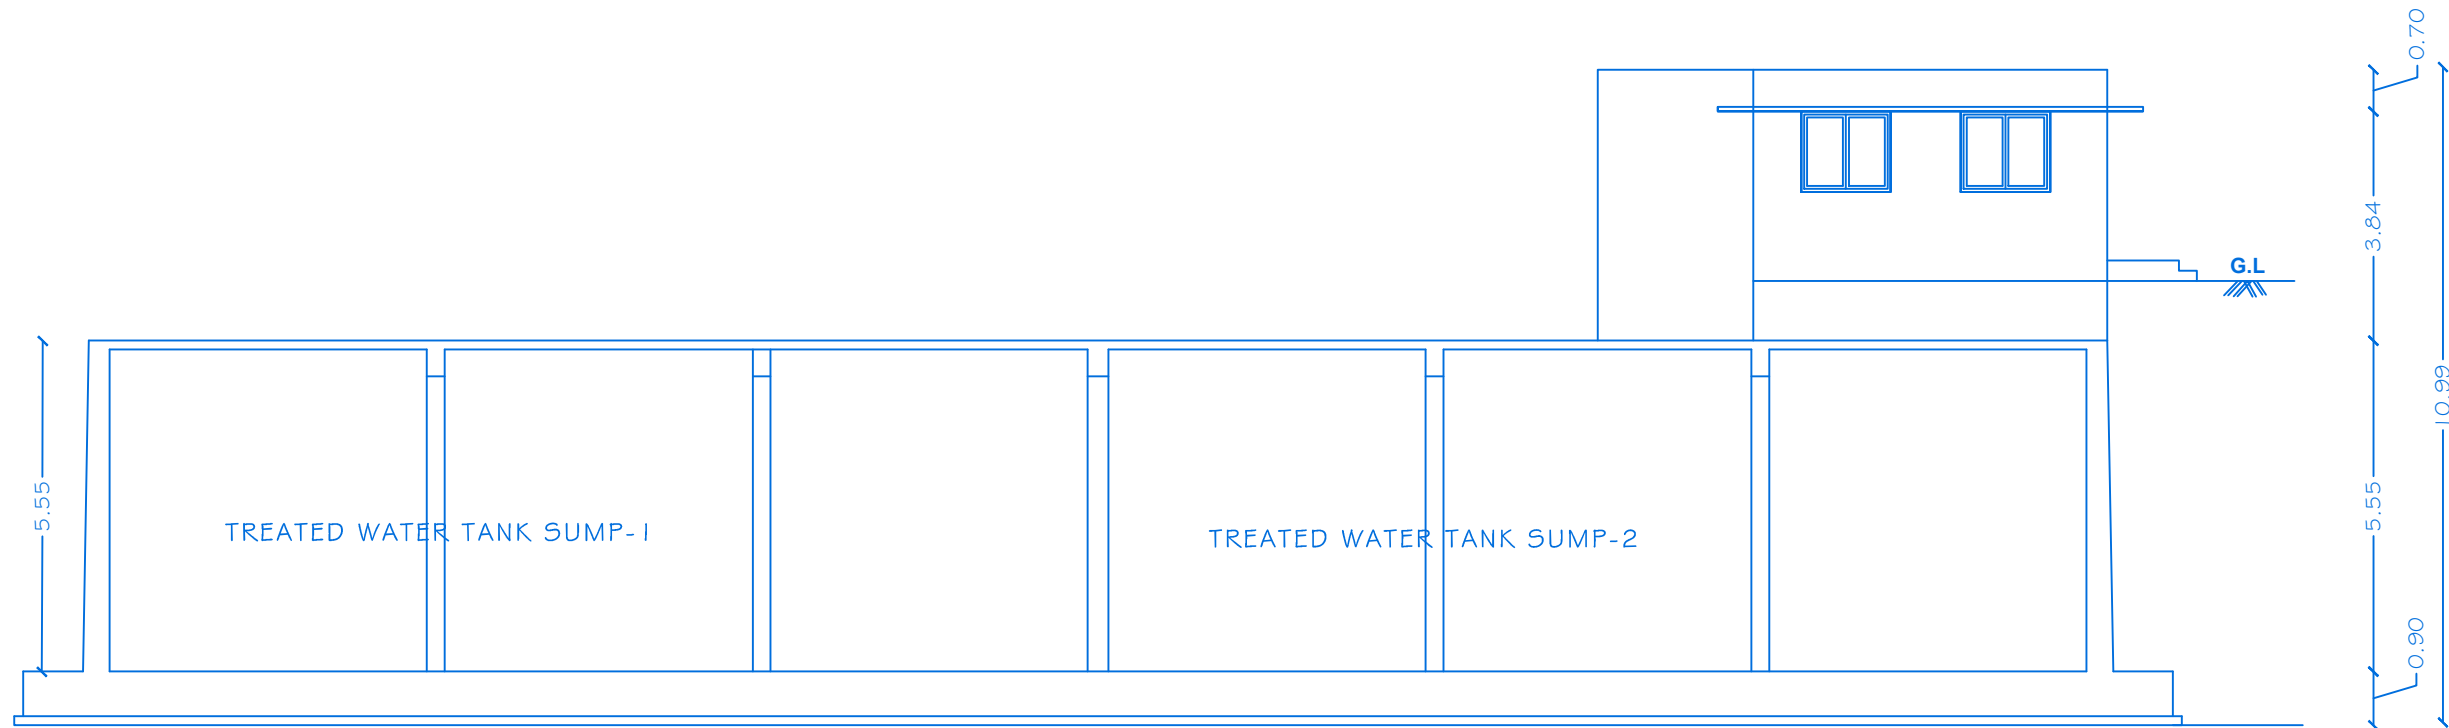

SECTION ON 'AA'

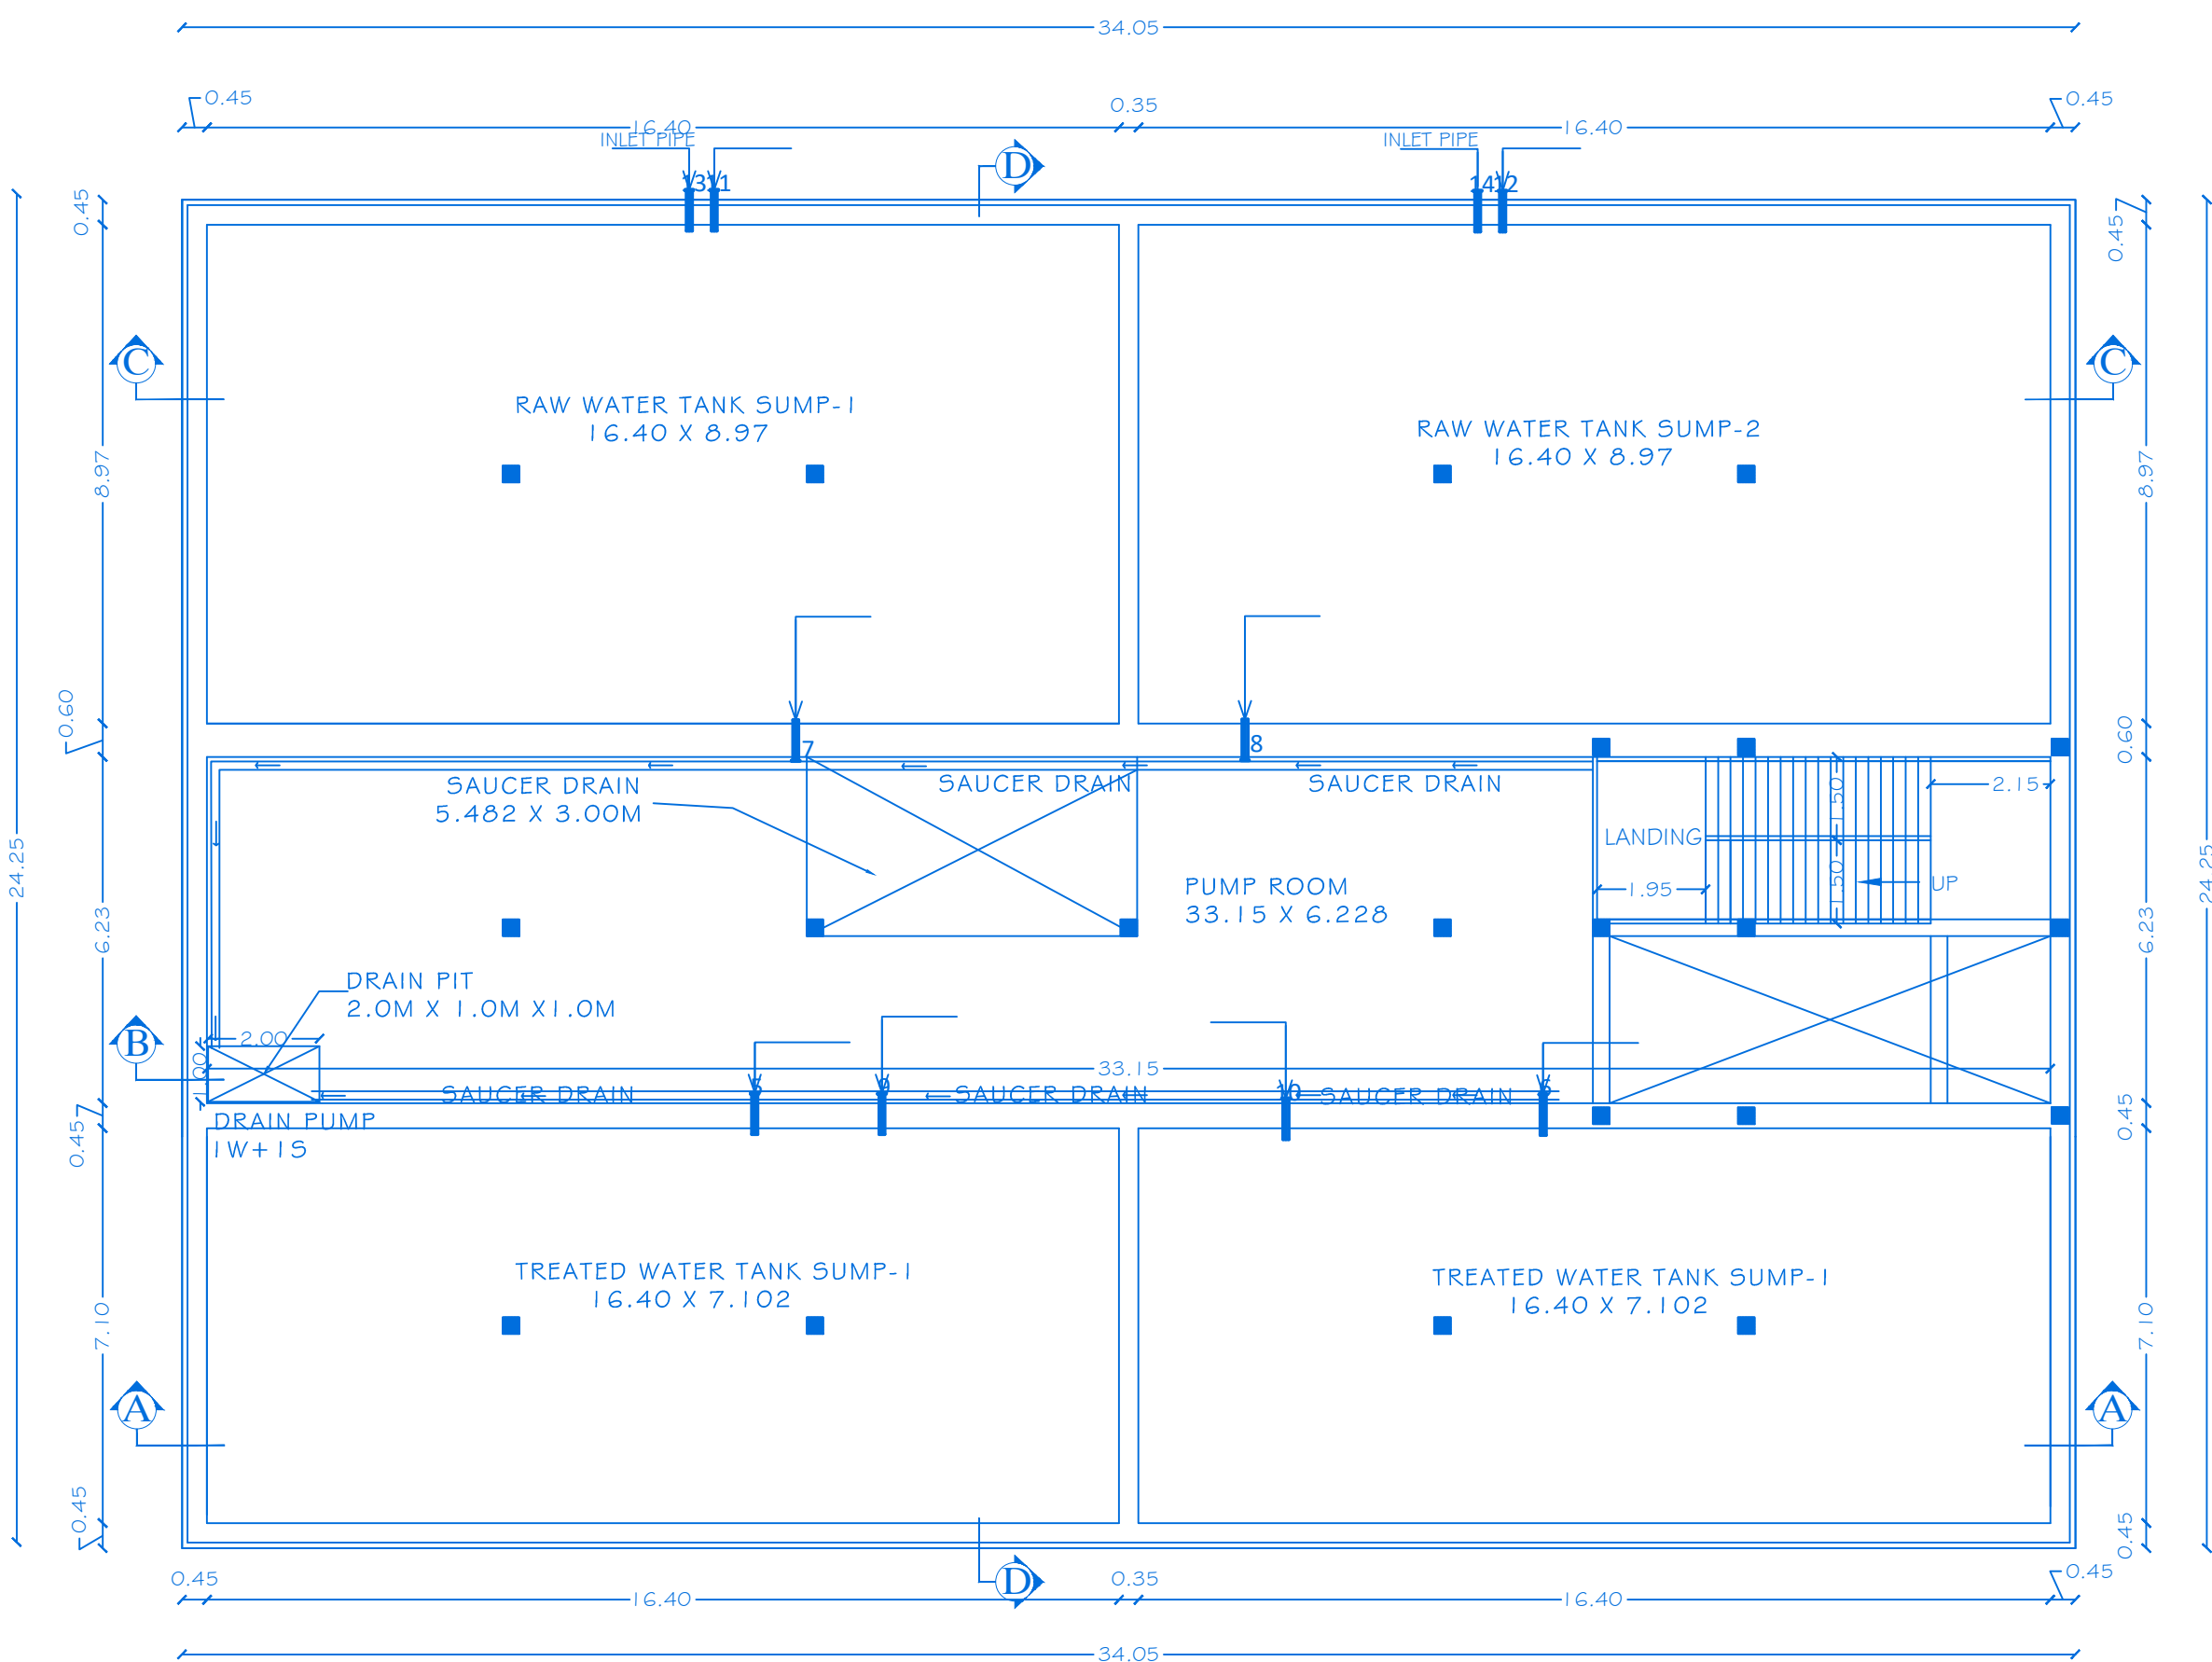

BELOW GROUND LEVEL
BLOCK -27

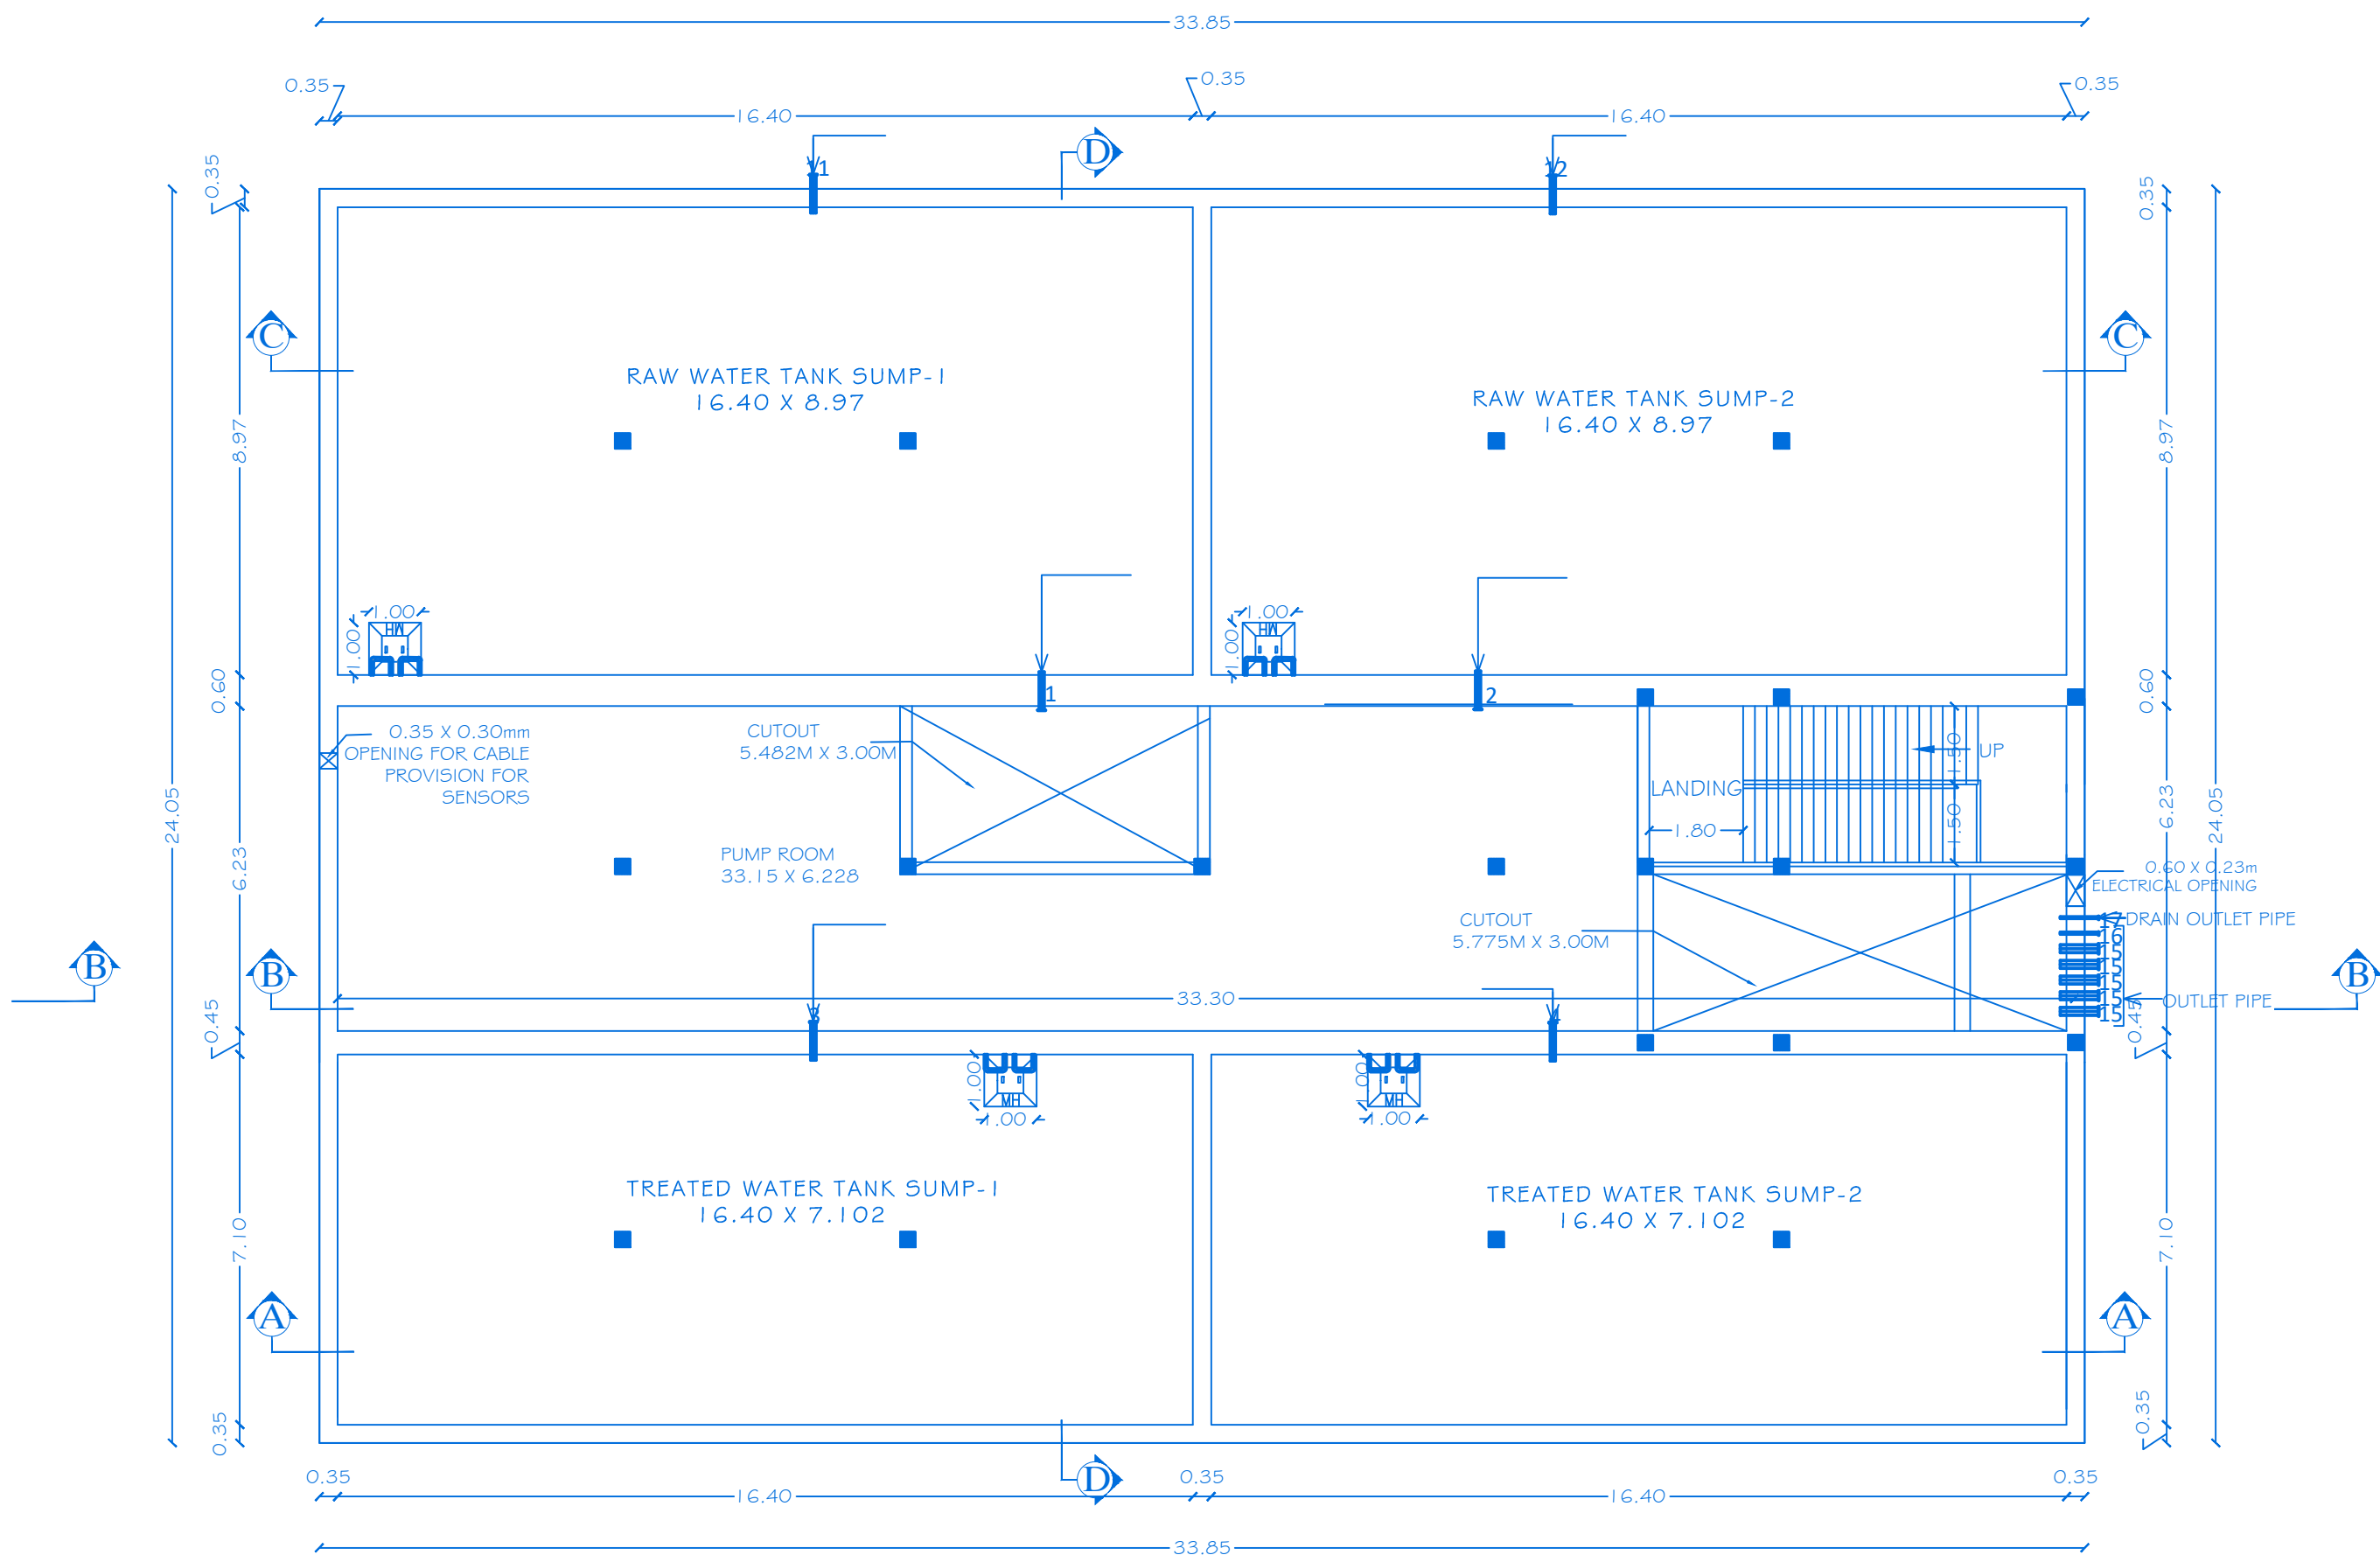

GROUND LEVEL

N

SHEET NO:24/26

SCALE 1 : 100

BLOCK - 27

PLAN SHOWING THE PROPOSED CONSTRUCTION OF R.C.C.ROOF WTP BUILDING IN " VIDİYAL RESIDENCY PRIVATE LTD" IN S.No:200, 201/2, 202/2, 203/1, 203/3, 204, 205,206/1, 206/3, 207/1, 207/3, 208, 209, 210/1,210/3 211/1, 211/3, 212, 218, 273/1 & 273/3 AT NAGAMANGALAM VILLAGE & PANCHAYAT, DENKANIKOTTAI TALUK, KRISHNAGIRI DISTRICT.

NOTE: ALL DIMENSIONS ARE IN METER

JOINERY DETAILS

REF. ID	DESCRIPTIONS	SIZES
W1	WINDOW	1.20 X 1.35
W2	WINDOW	1.50 X 1.35
W3	WINDOW	1.80 X 1.35
V	VENTILATOR	1.20 X 0.90
RS	ROLLING SHUTTER	2.00 X 2.40

AREA DETAILS

BLOCK

BLO CK.N O	PARTICULARS	TOTAL AREA -Sq.mt	NON FSI AREA	FSI AREA
27	AREA OF THE UNDER GROUND	825.71	825.71	-
	AREA OF THE HEAD ROOM	32.79	32.79	-

KEY

(FE) Fire Extinguisher

(FA) Fire Alarm

(FH) Fire Hydrant

APPLICANT

For Vidiyal Residency Private Limited

M/s. VIDİYAL RESIDENCY PRIVATE LIMITED







REGISTERED PROFESSION

Er.A.Harikumar, M.E.(Struct),M.Sc.,Rev.AMIE,MSTE&I,V, Structural Eng. Chartered Eng(I), Approved Valuer, TN Govt Registered Professional of DTCP(HNTDAI)

Name of Profession	R.E	R.S.E	C.E	B.Q.A	R.D
Grade	I	I	I	I	I
Reg.No's	21/2024	11/2022	04/2019	07/2019	15/2022

CIVIL TEC, Door No.2A, 1st Floor, Bagalur HUDCO Road, TNHB Phase III, Near TNHB Office, Bagalur Road, Hosur-635109, Email:civiltec261@gmail.com,srihari.prim@gmail.com Cell:95243-20261, 94899-84416.

CIVIL TEC - \SERVER\DRAWING\2024-DTCP-KGR\Resident\A\I.BLOCK I -XXV.IV.XX24.

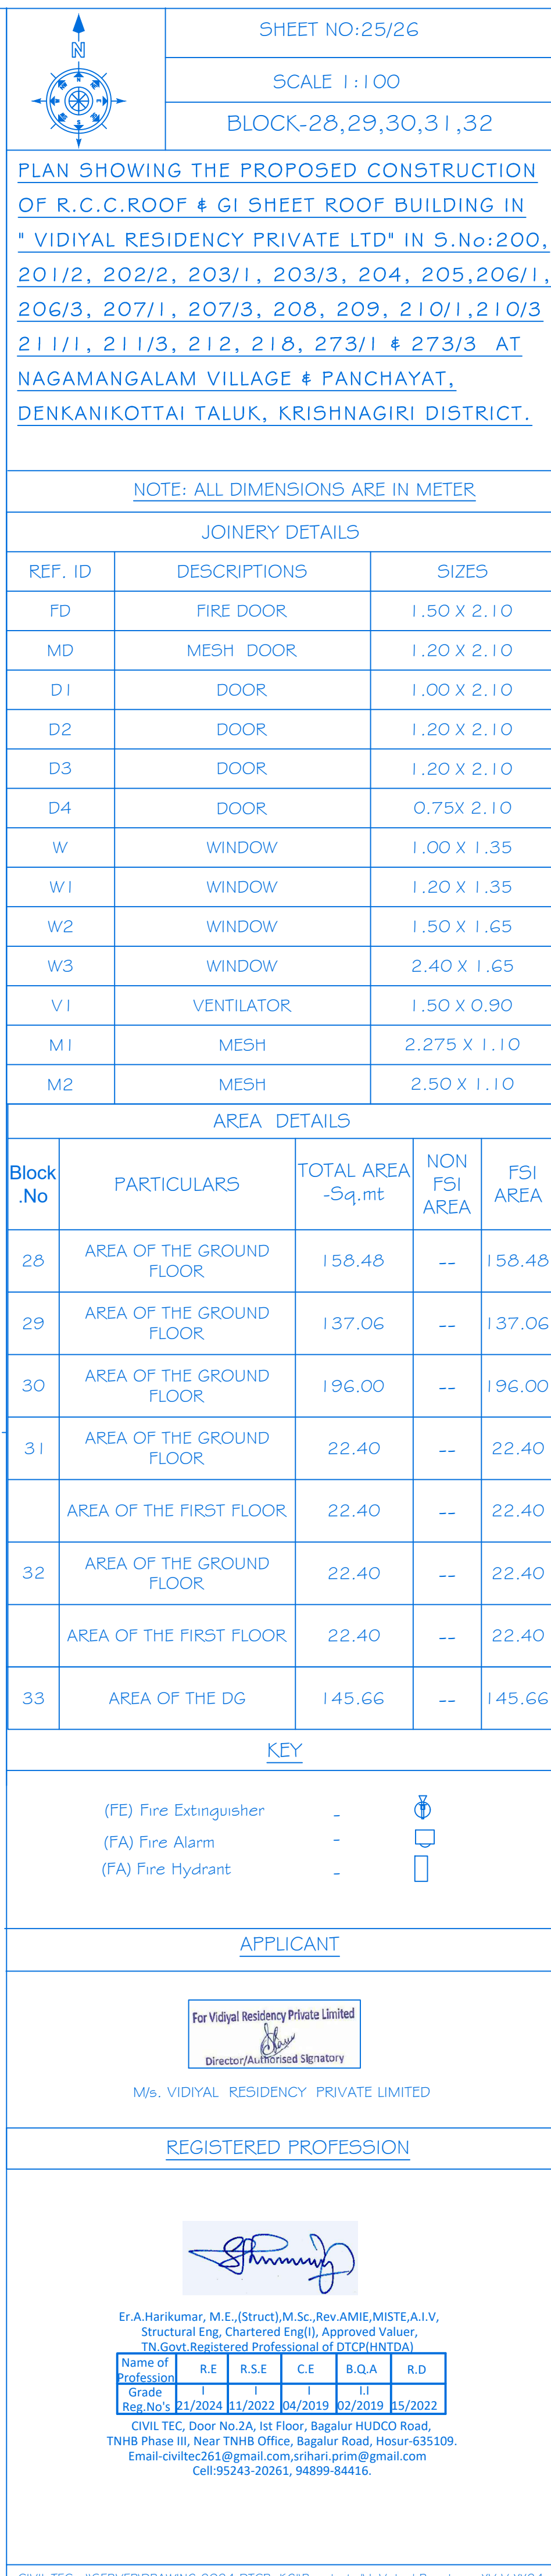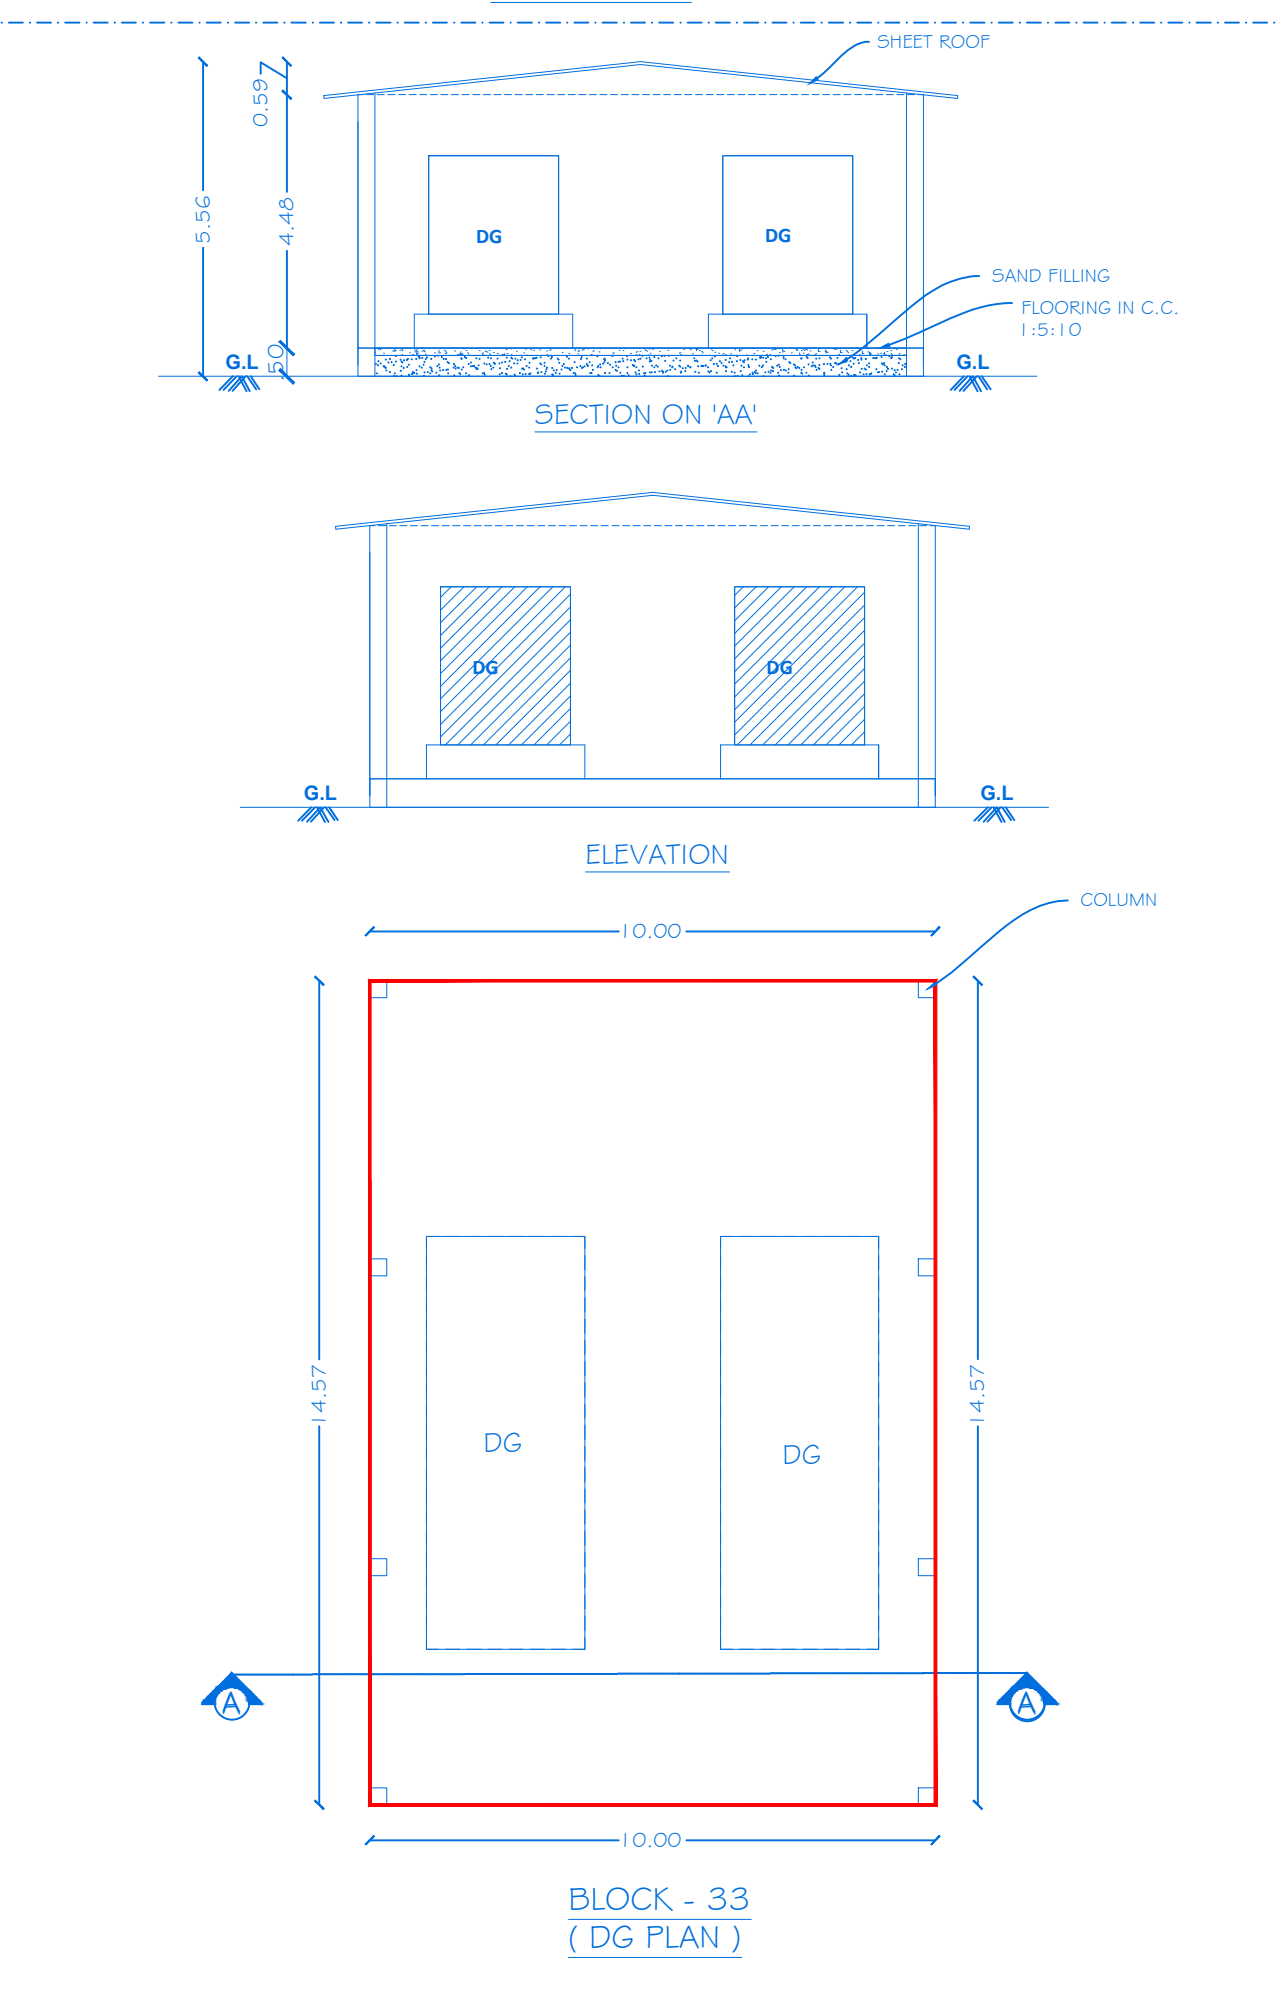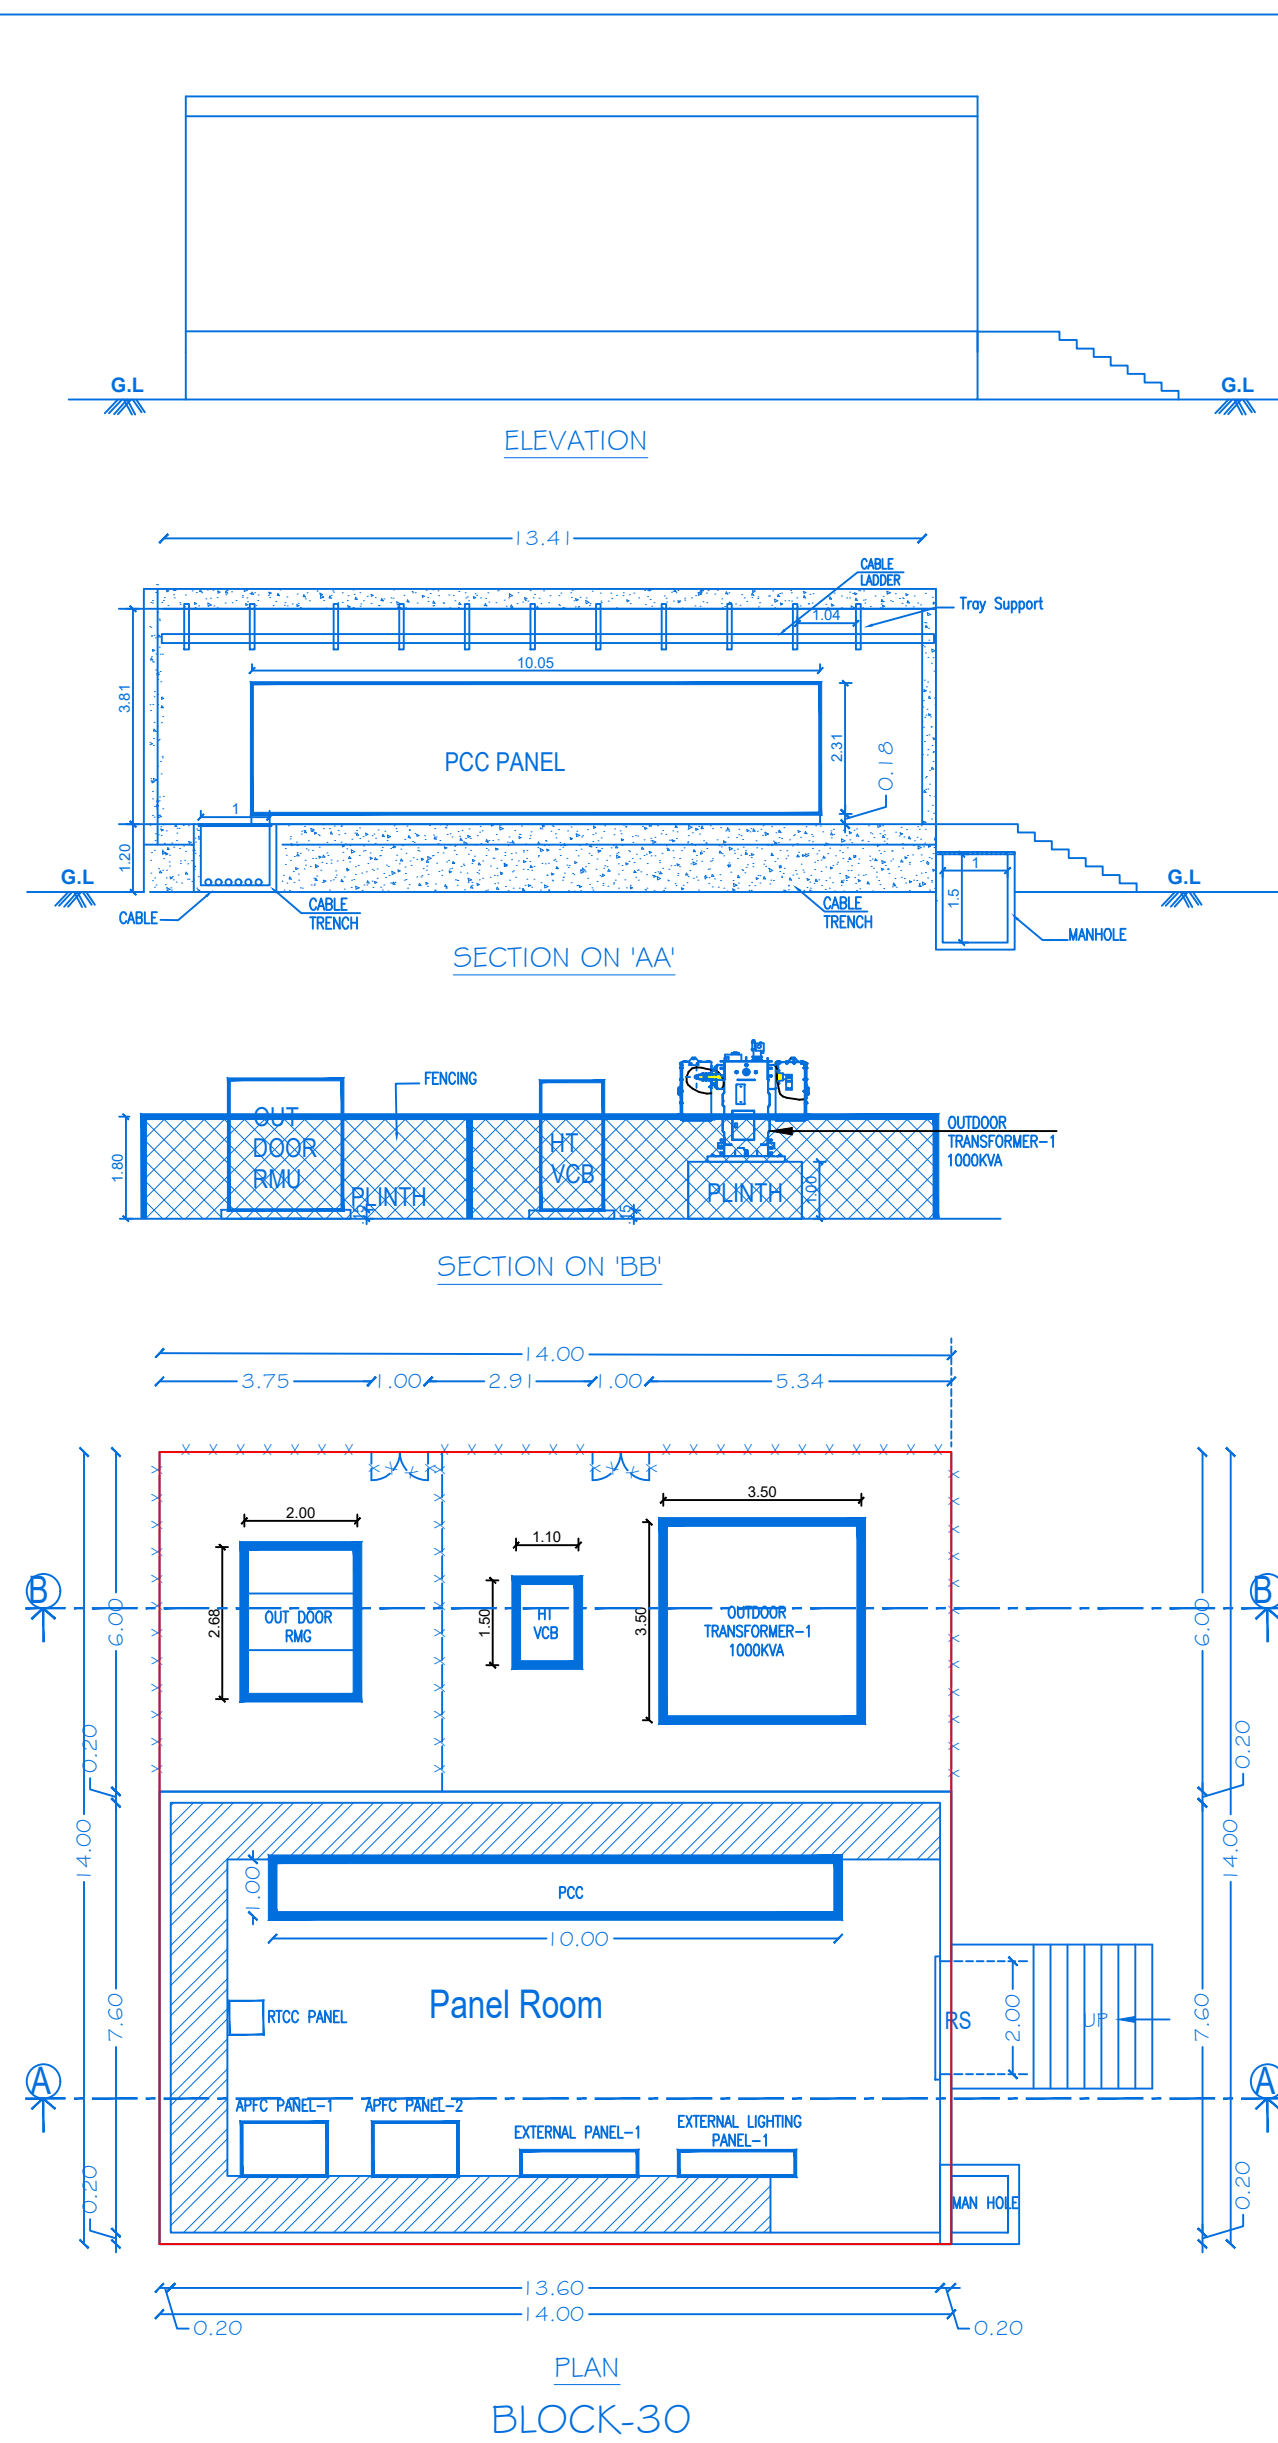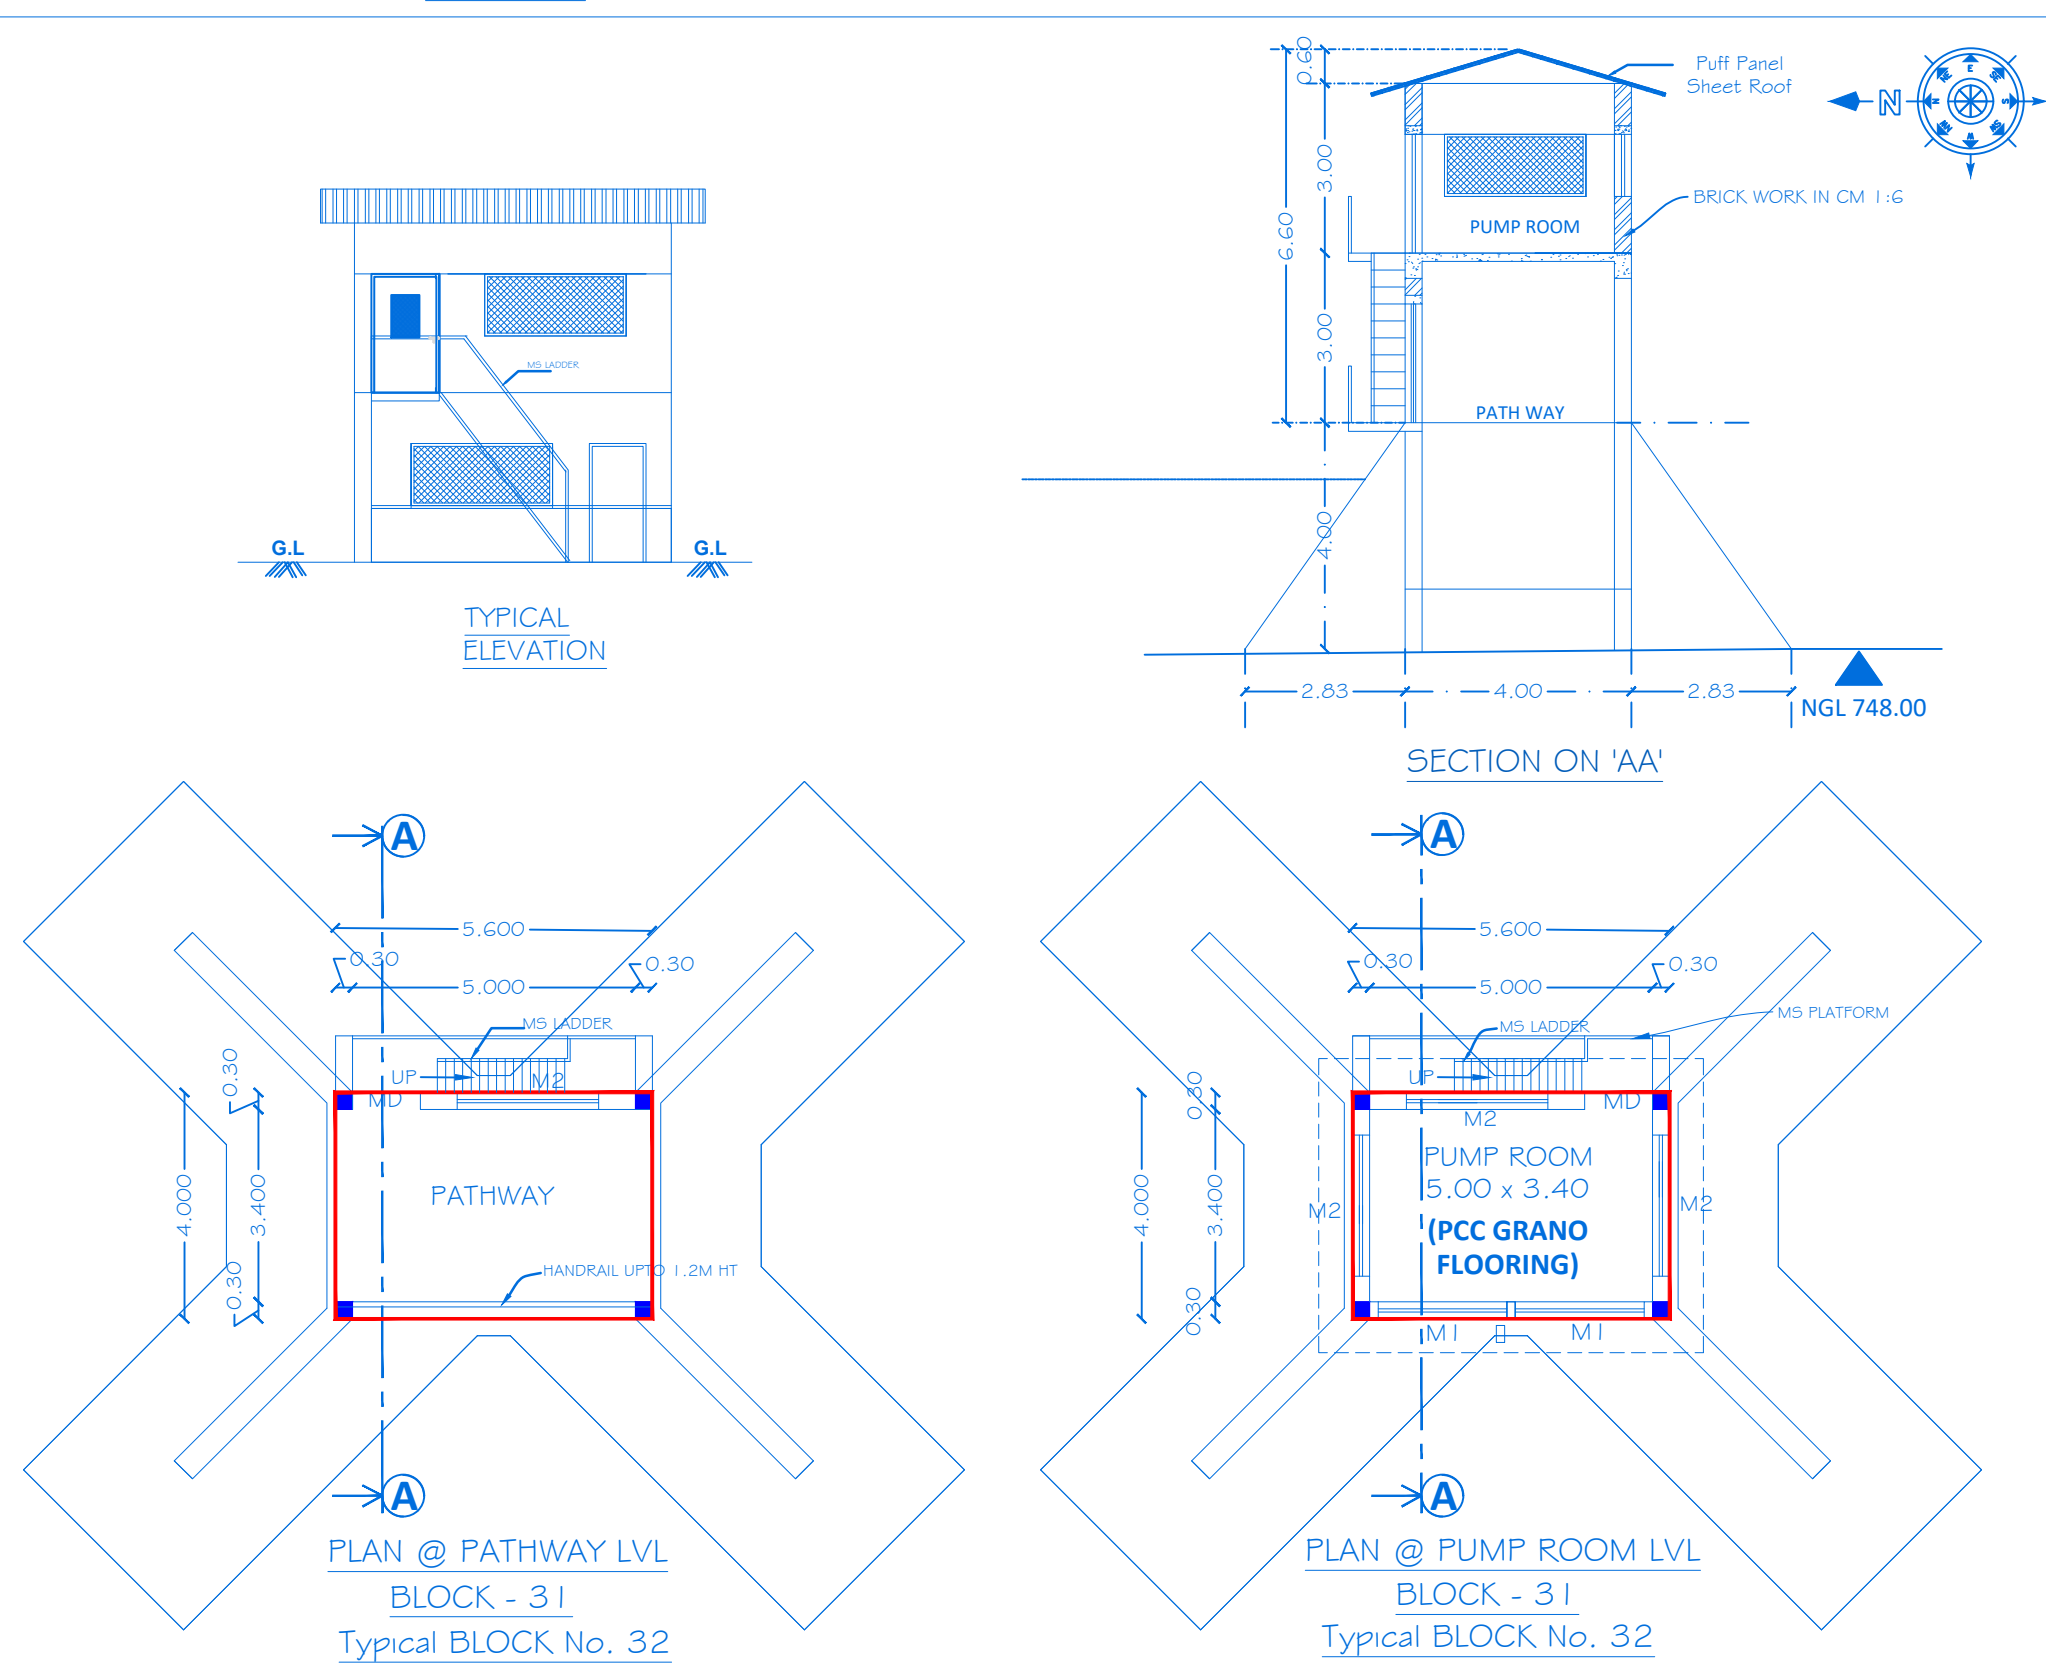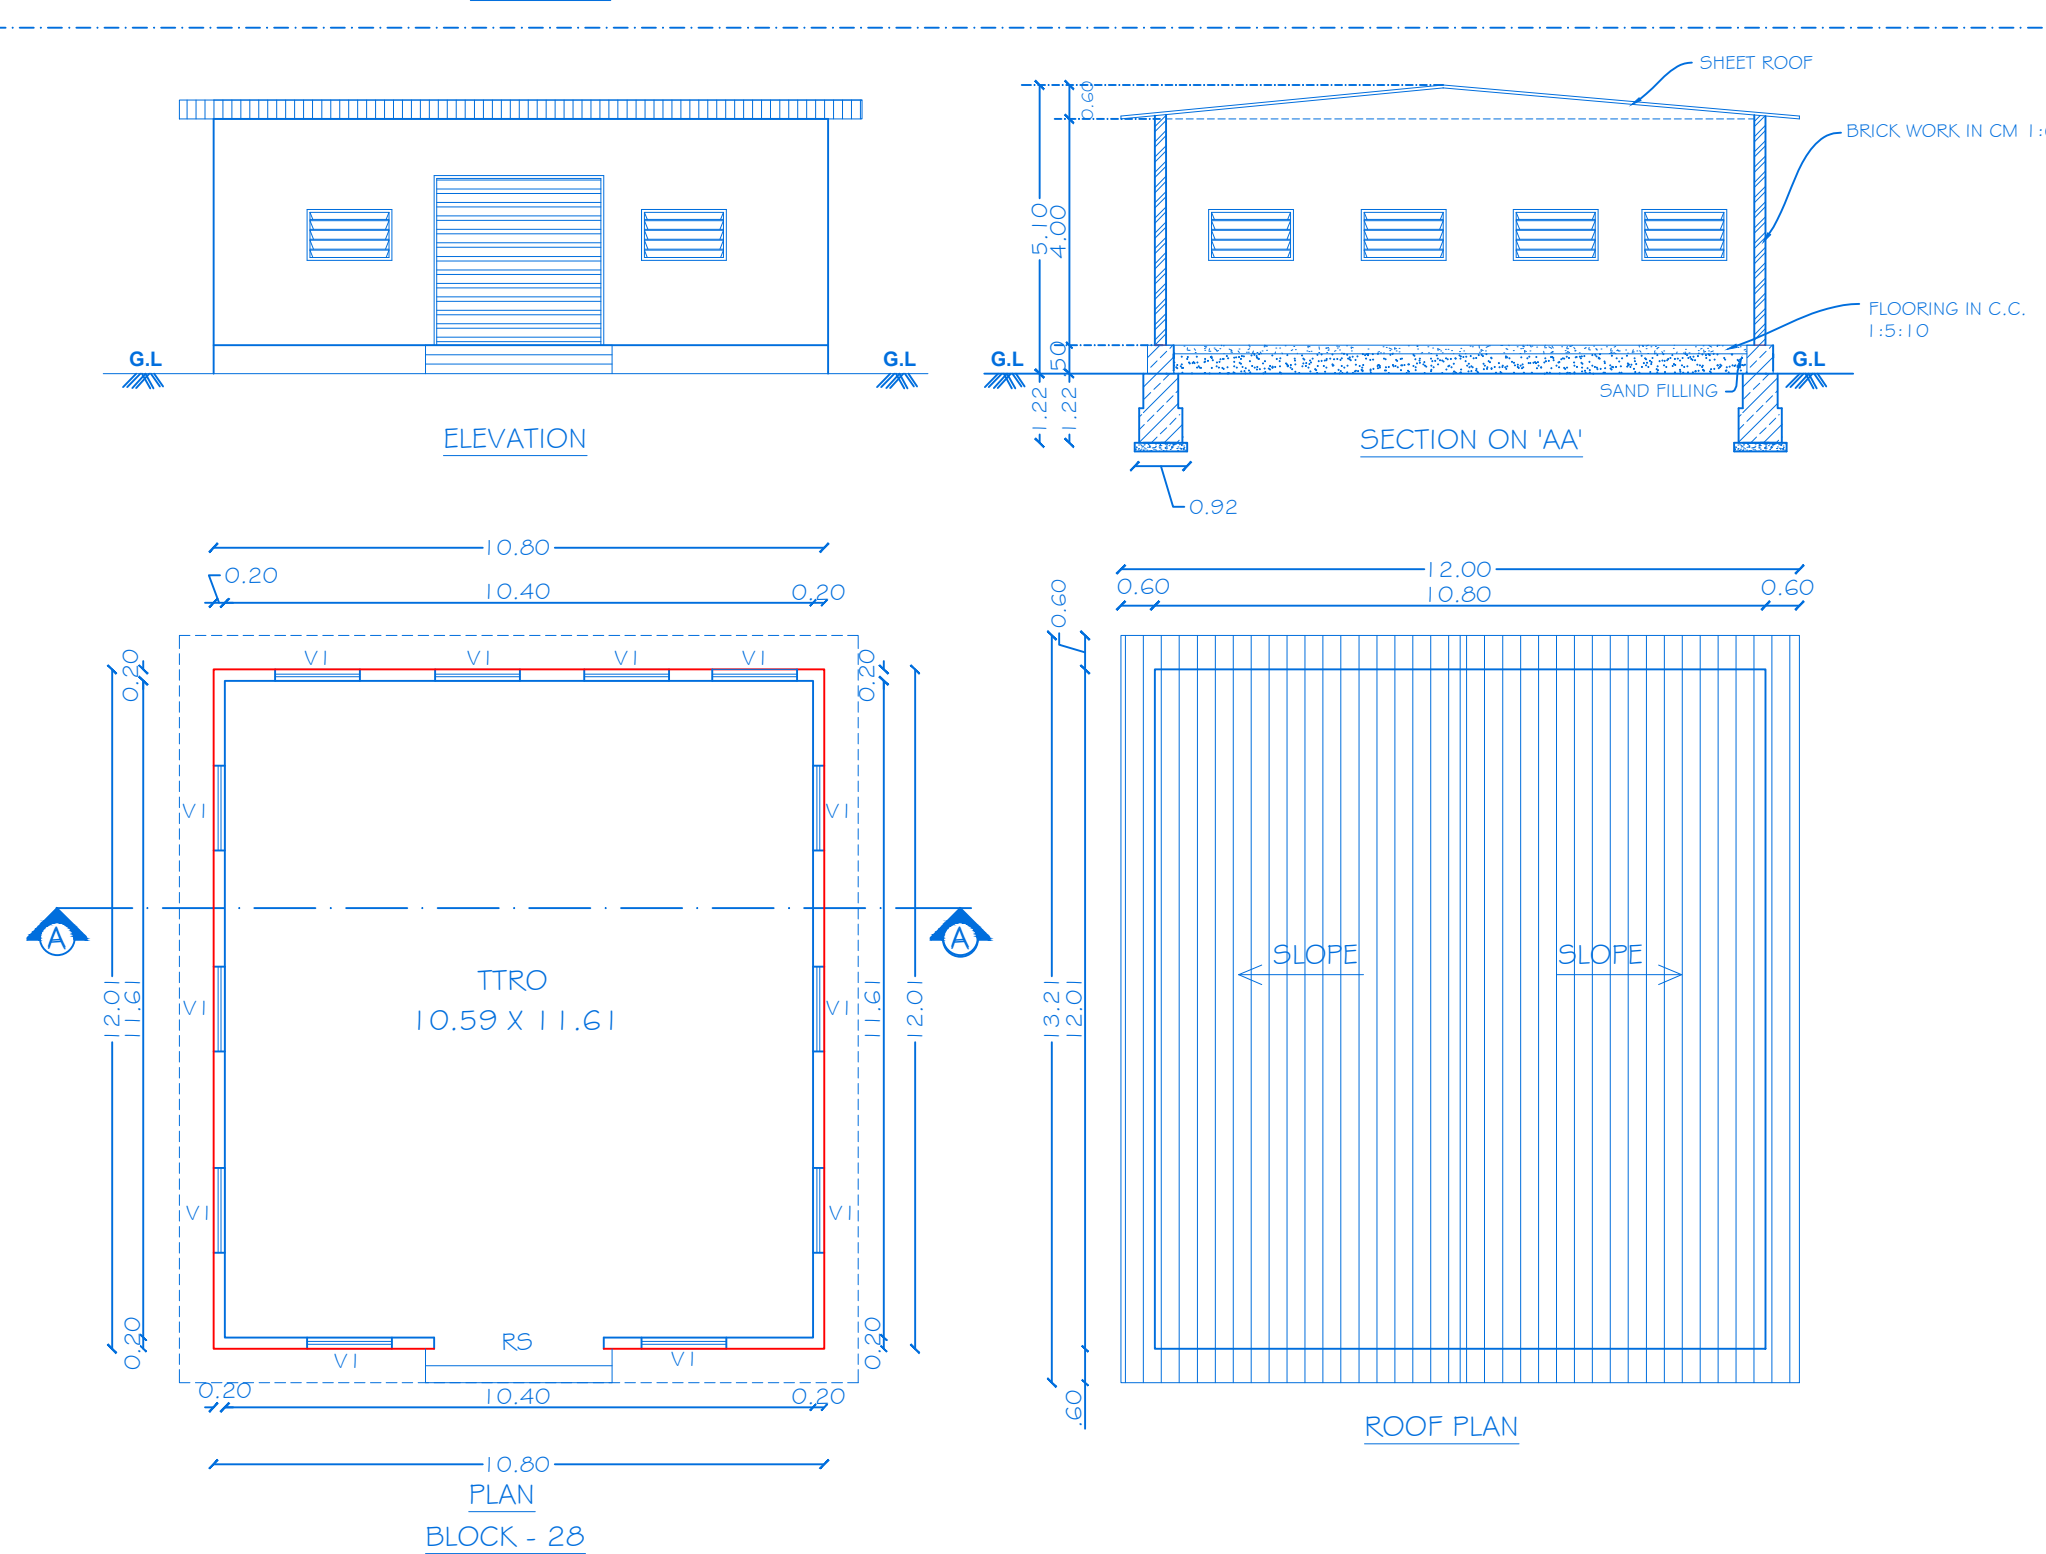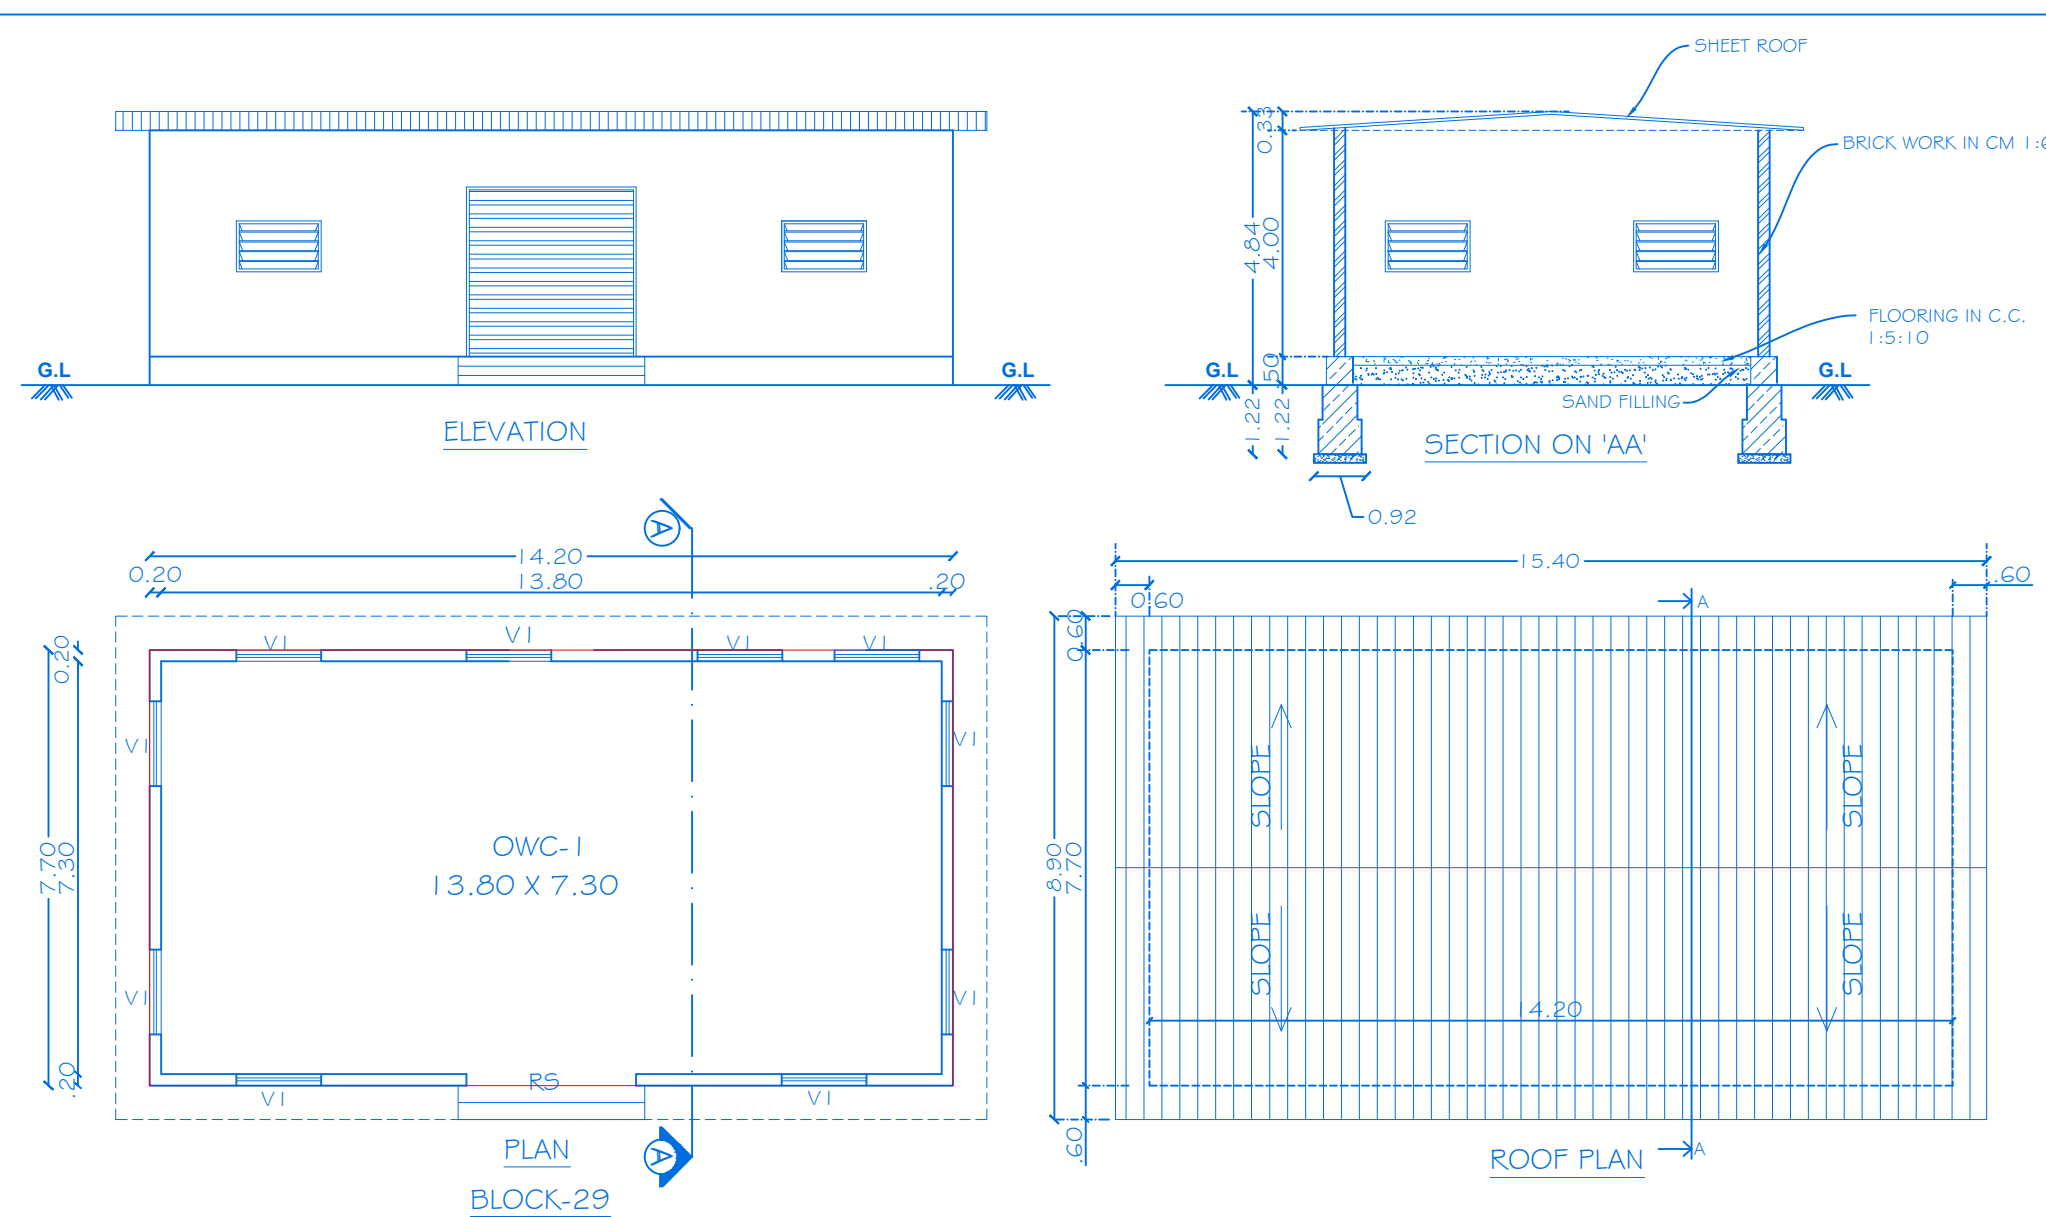

Eight ways to know a piece of land before you pay for it.

This report covers one part of the picture. These cover the rest, drawn from the same government records, for any property in Tamil Nadu.

LandLens One

Ask anything about a property and get an answer grounded in live government records, with the sources shown.

[/landlens/one](#)



Verify My Land

Every record check run on one property and returned as a single report.

[/landlens/verify-my-land](#)



Legal Opinion

An advocate's written opinion on the title, built on the records we pull for it.

[/landlens](#)



One Map

Every layer on one map: the parcel, its boundary, zoning, water bodies and what sits around it.

[/landlens/one/map](#)



PriceMap

What land actually changed hands for around this plot, taken from the registered deeds.

[/landlens/pricemap](#)



Build Scope

What you are allowed to build here: floor space, height, coverage and setbacks.

[/landlens/build-scope](#)



Property Tracker

Watch a property and hear about it when something new is registered against it.

[/landlens/property-tracker](#)



Deal Room

Run the transaction in one place: documents, stamping, signatures and the parties.

[/landlens/deal-room](#)



Twenty-four checks you can run yourself, at no cost.

Records and verification

The registers themselves, read for you.

Encumbrance Certificate

Patta and Chitta

Field Measurement Sketch

EC Analyzer

Bank charge check

Court case search

Seller background check

Approval check by survey

Value and duty

What it is worth and what it costs to register.

Guideline value by street

Guideline value by survey

Stamp duty and registration fees

Capital gains

Floor space index

Area unit converter

Zoning and land use

What the plan says can happen on this land.

Land use zone finder

CMDA land use check

Coastal regulation zone

Master plan check

Water bodies finder

Airport height clearance

Registers and directories

Who holds it, and which office keeps the record.

Find your registering office

Temple property check

Waqf property check

RERA register



Every free tool
/tools



Services we run
for you
/services



The LandLens
suite
/landlens/one



Every claim in this document traces back to a government record.

Legal opinions, due diligence and title verification

Building plan, layout and sub-division approvals

Completion and occupancy certificates, regularisation

Escrow, negotiation and NRI property management

Land survey, soil testing, architecture and construction

Verified RealEstate
3/350/2 Mettukuppam,
OMR Thoraipakkam,
Chennai 600 097, India
hello@verified.realestate
+91 9996 12 9996

Prepared from the registers named on the page each finding sits on. Where a register could not be read, this document says so in its place rather than leaving the gap to be read as a clean result.

