

PP

APPROVAL RECORD

Planning Permission

Krishnagiri

Krishnagiri district, Tamil Nadu

APPROVAL TYPE

Building Plan

ISSUING AUTHORITY

DTCP

The approval as the planning authority issued it, reproduced in full behind this page.

An approval speaks to what was sanctioned, not to what was built. Completion is a separate record.

PLAN SHOWING THE PROPOSED CONSTRUCTION OF STILT FLOOR, FIRST FLOOR, SECOND FLOOR & THIRD FLOOR

COMMERCIAL BUILDING-(AUTOMOBILE SHOWROOM) IN SF.No: 367/3C1A AT MOOKANDAPALLI VILLAGE,

HOSUR CITY MUNICIPAL CORPORATION & TALUK, KRISHNAGIRI DISTRICT.

SHEET No.1/2

OFFICE USE

SITE APPROVAL

ROC No: SWP/BPA/0309877/2024 DATE: 22.08.2024

SITE BOUNDARY EAR MARKED AS 'A To D' AND

NUMBERED AS L.P/ H.N.T.D.A (K.D) No: 130 /2024

SITE APPROVAL ISSUED








TECHNICAL APPROVAL

ROC No.SWP/BPA/0309877/2024 DATE: 22.08.2024

BUILDINGPLAN NUMBERED AS B.P/H.N.T.D.A(K.D) No: 66 /2024

TECHNICAL APPROVAL ISSUED

PLANNING PERMISSION PERIOD.-22.08.2024-21.08.2032

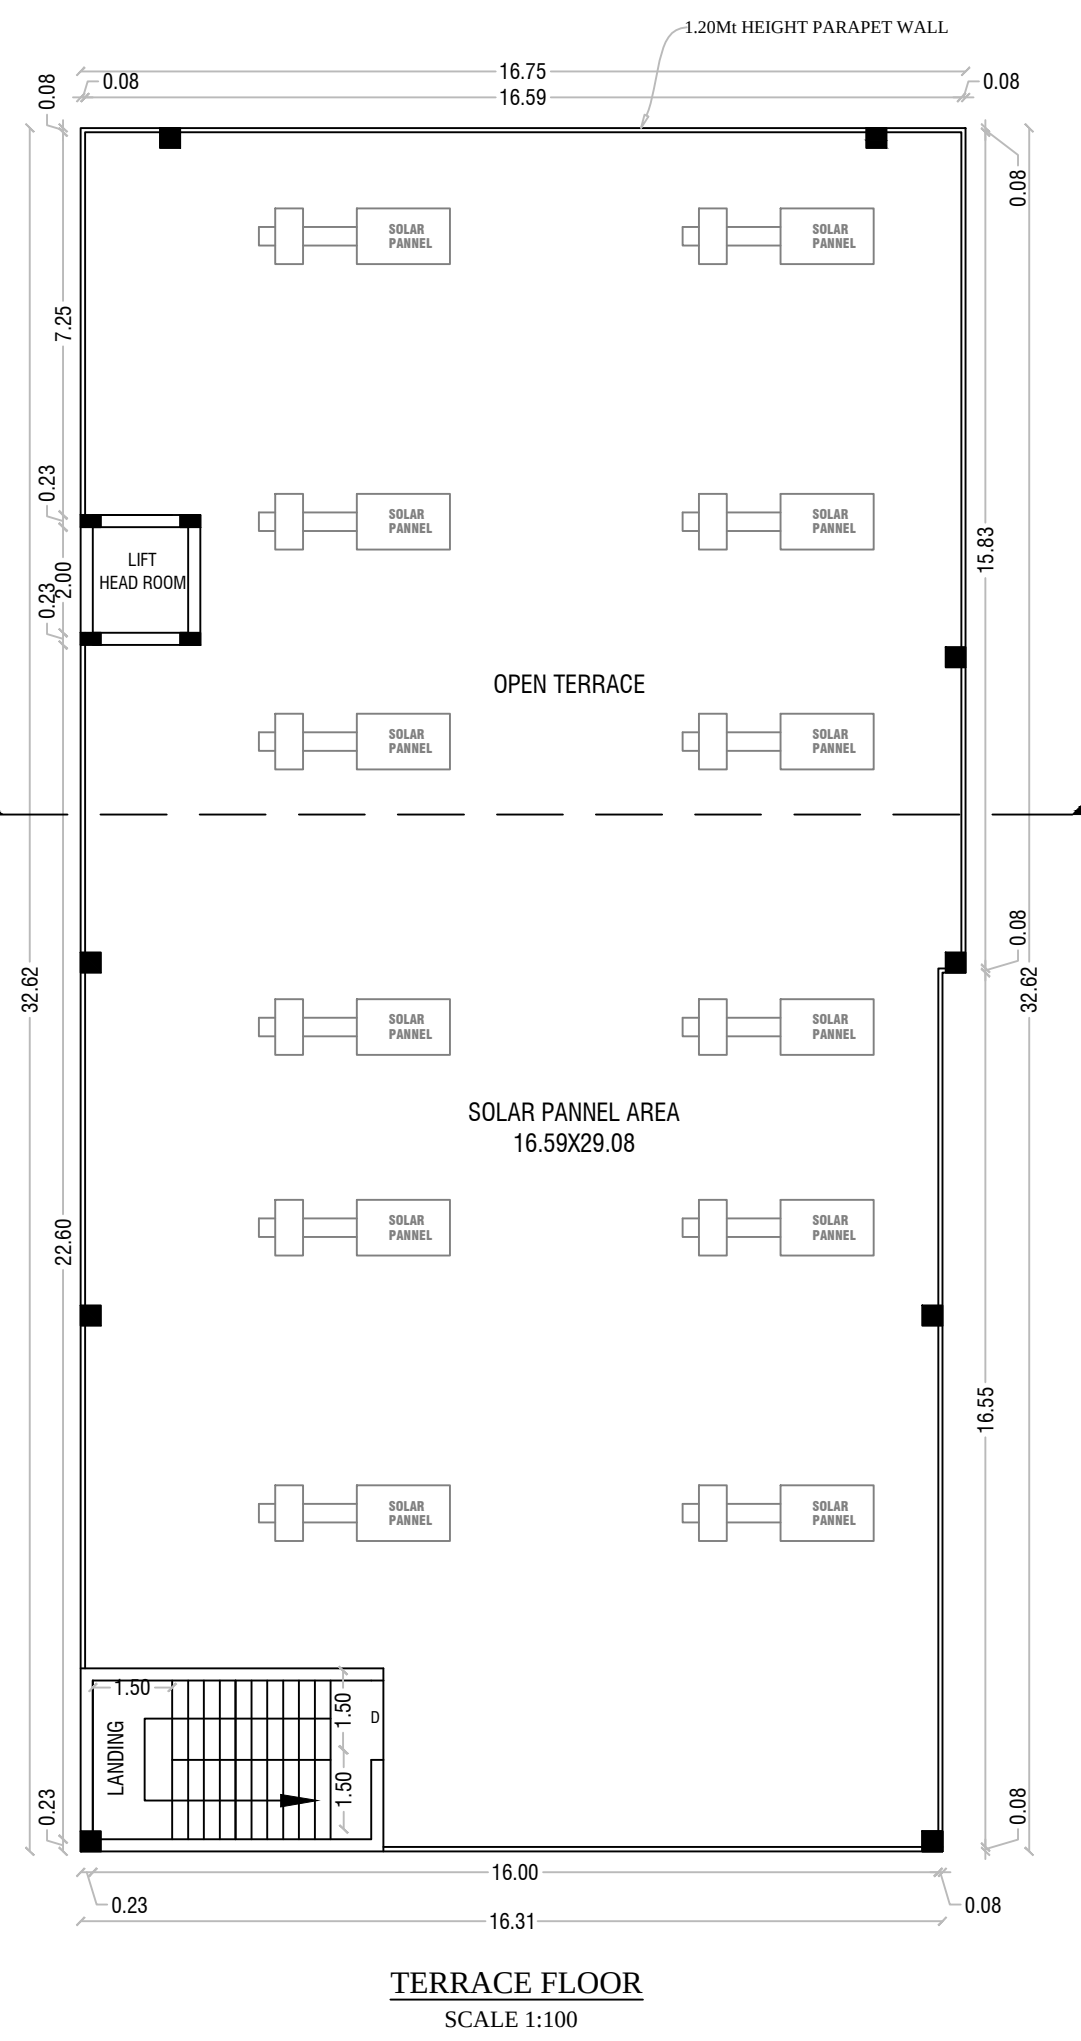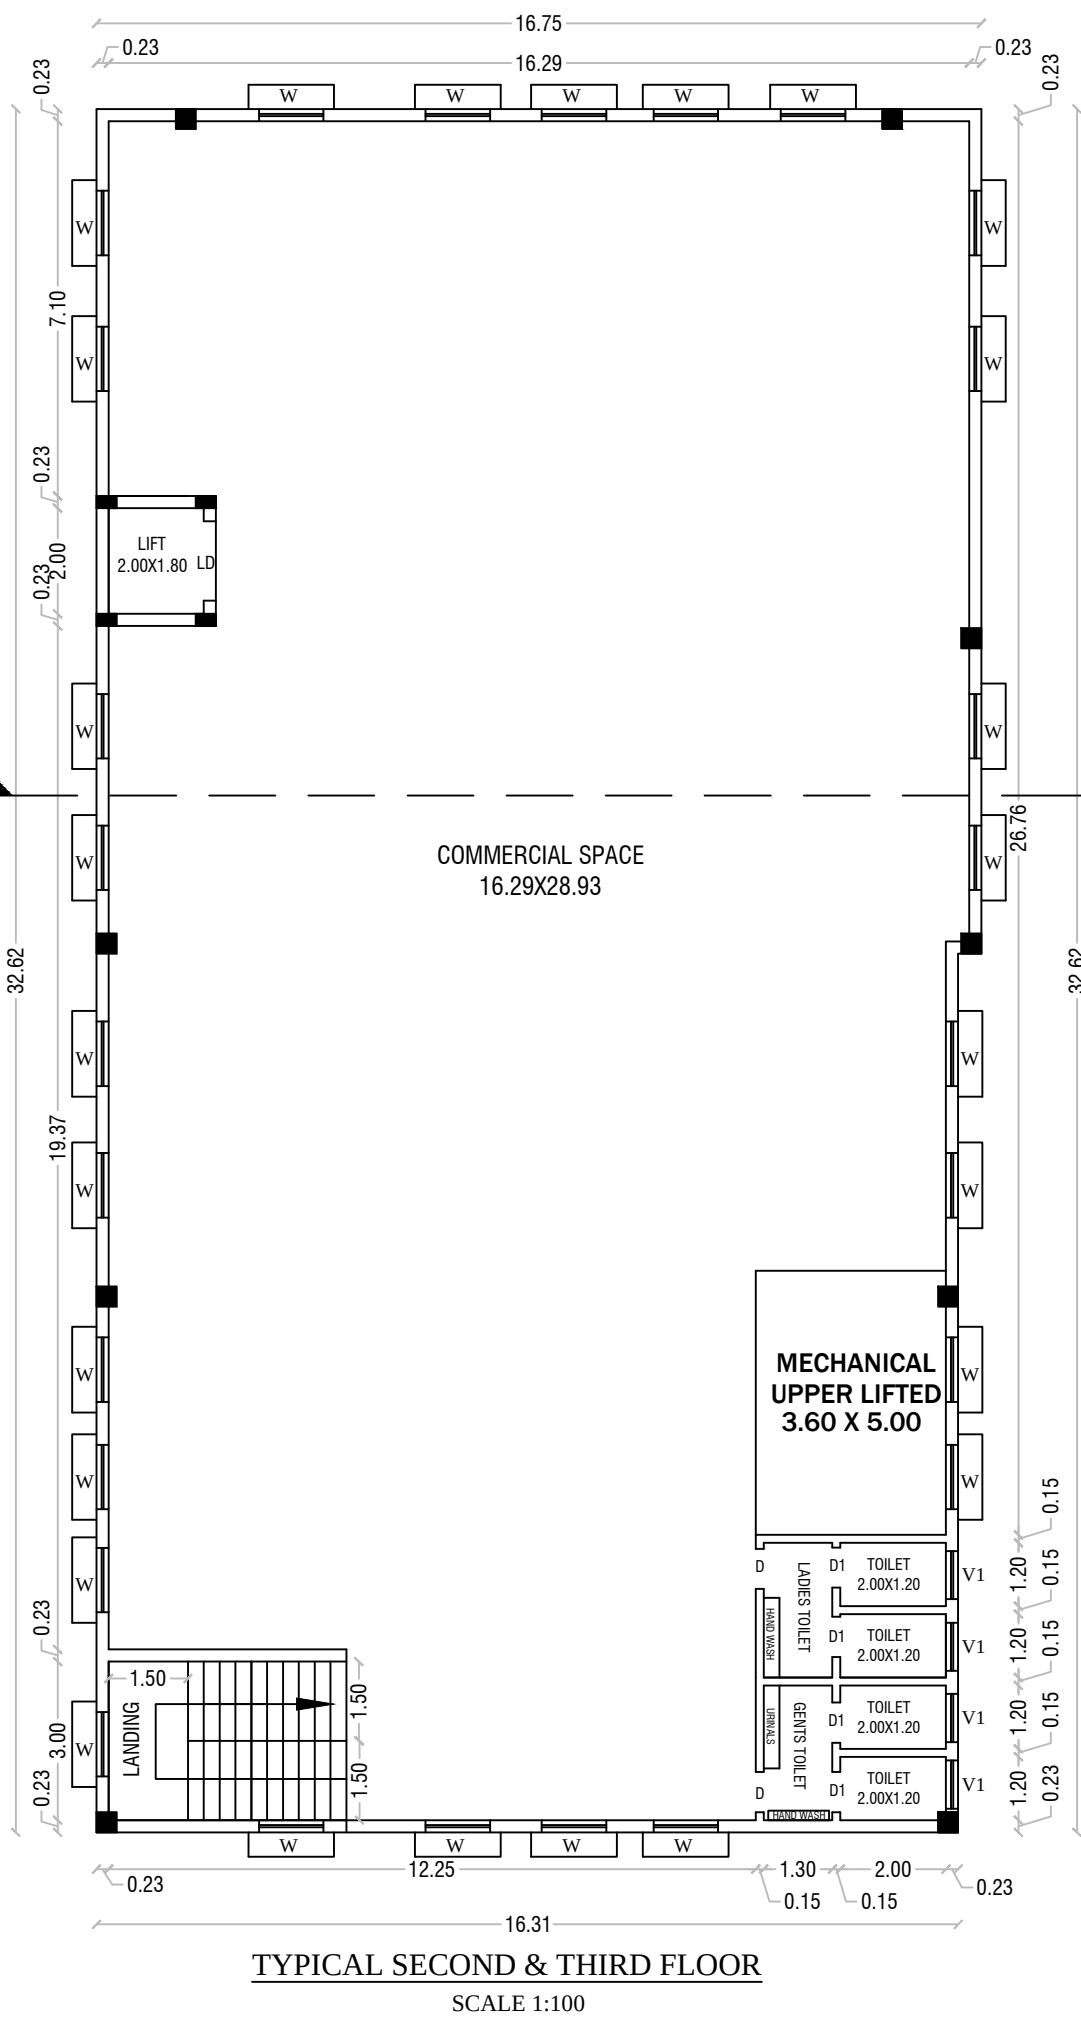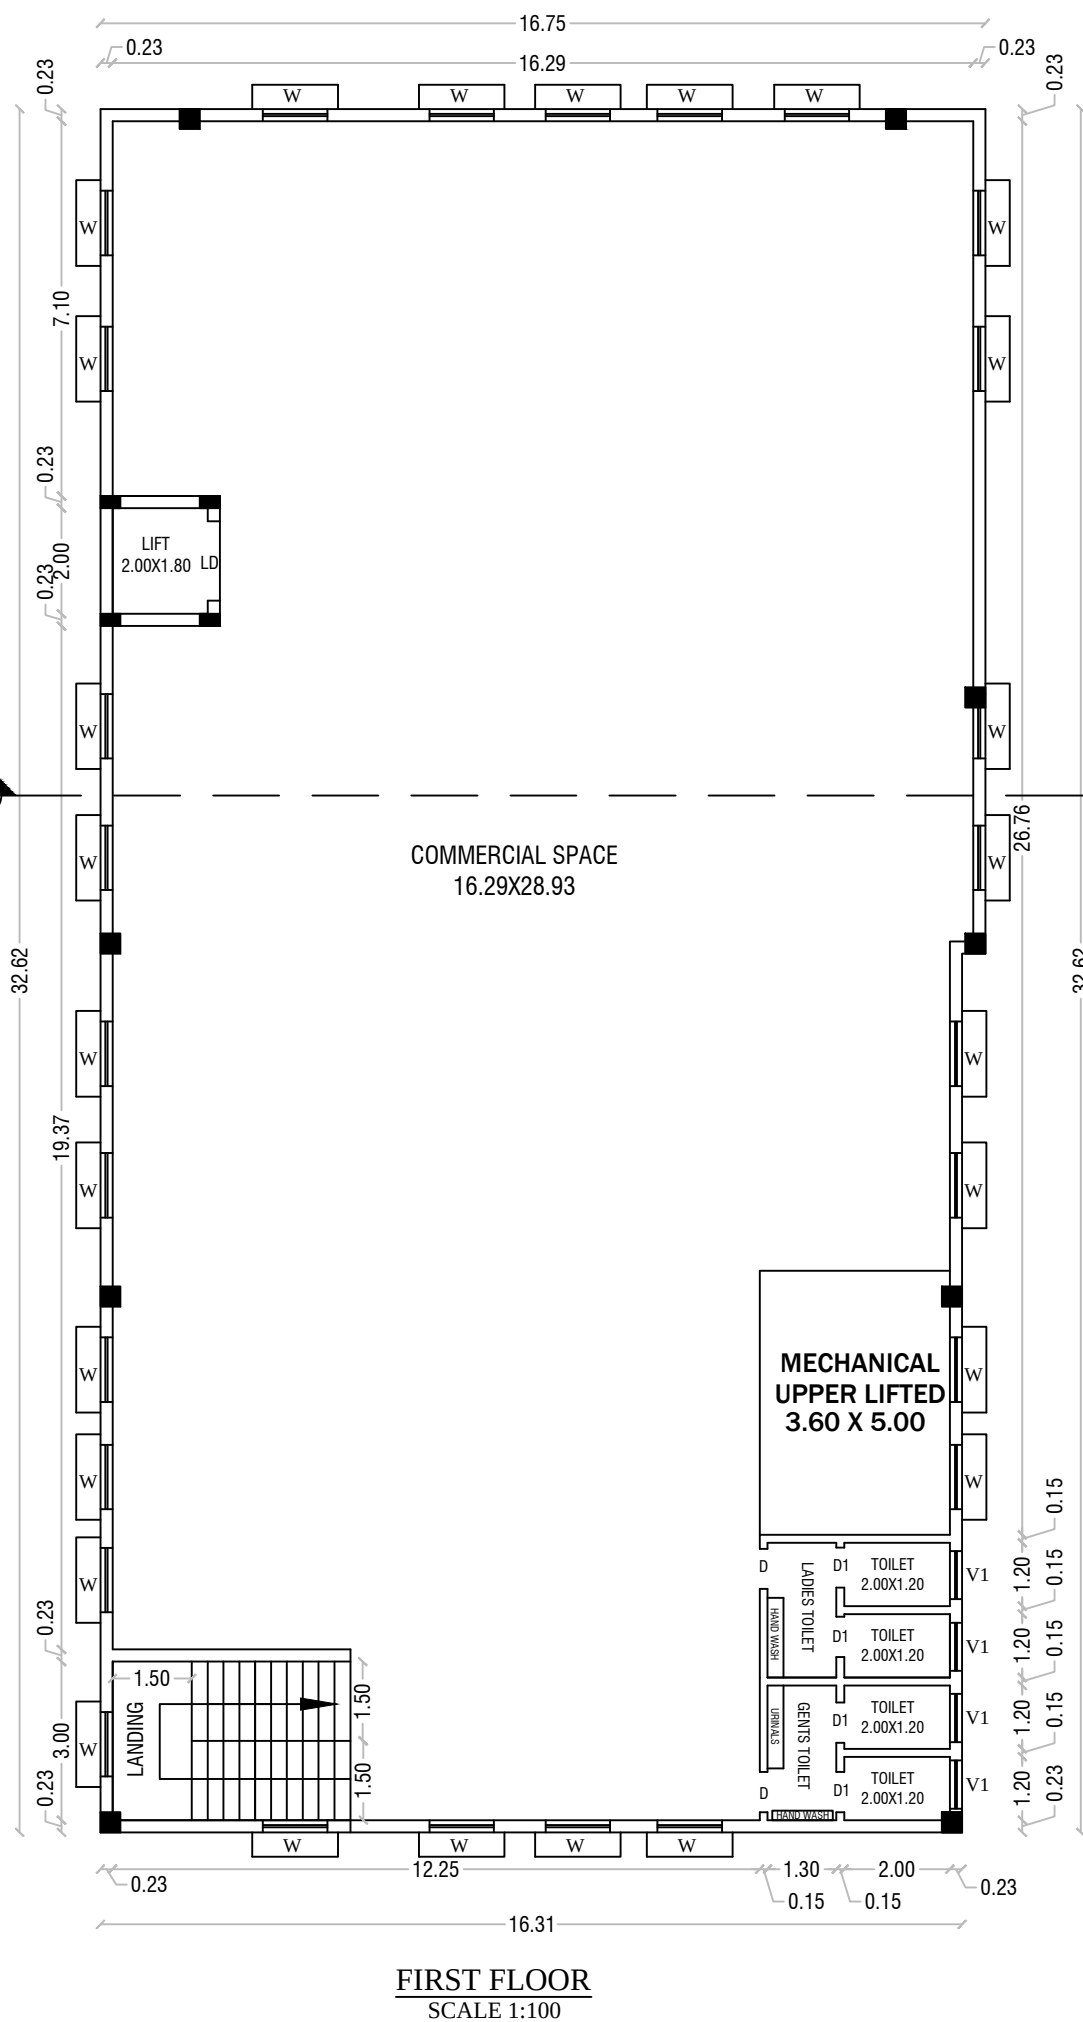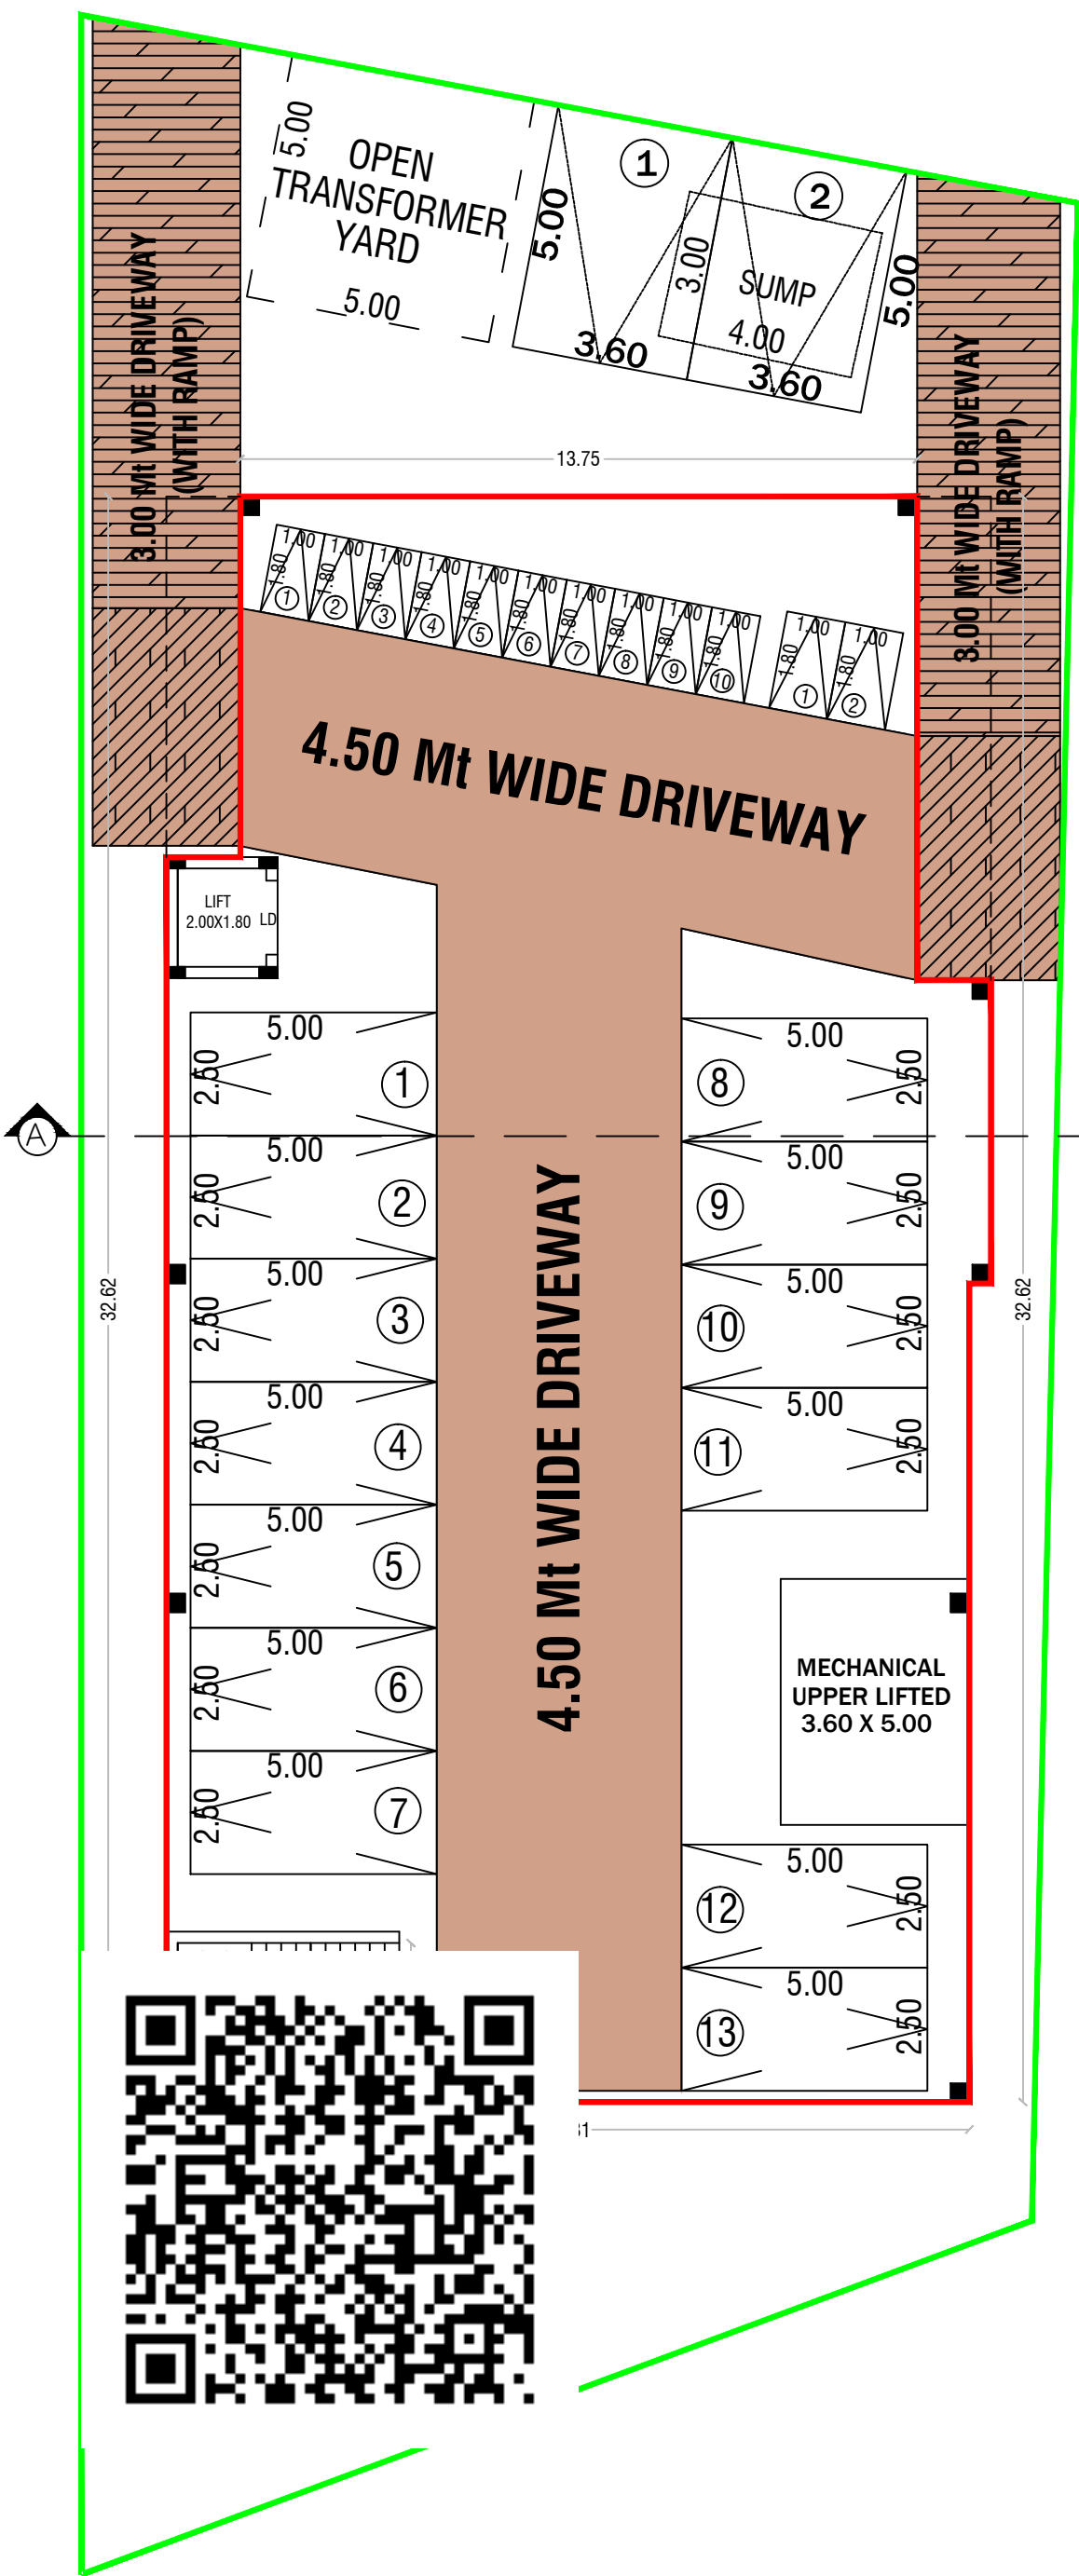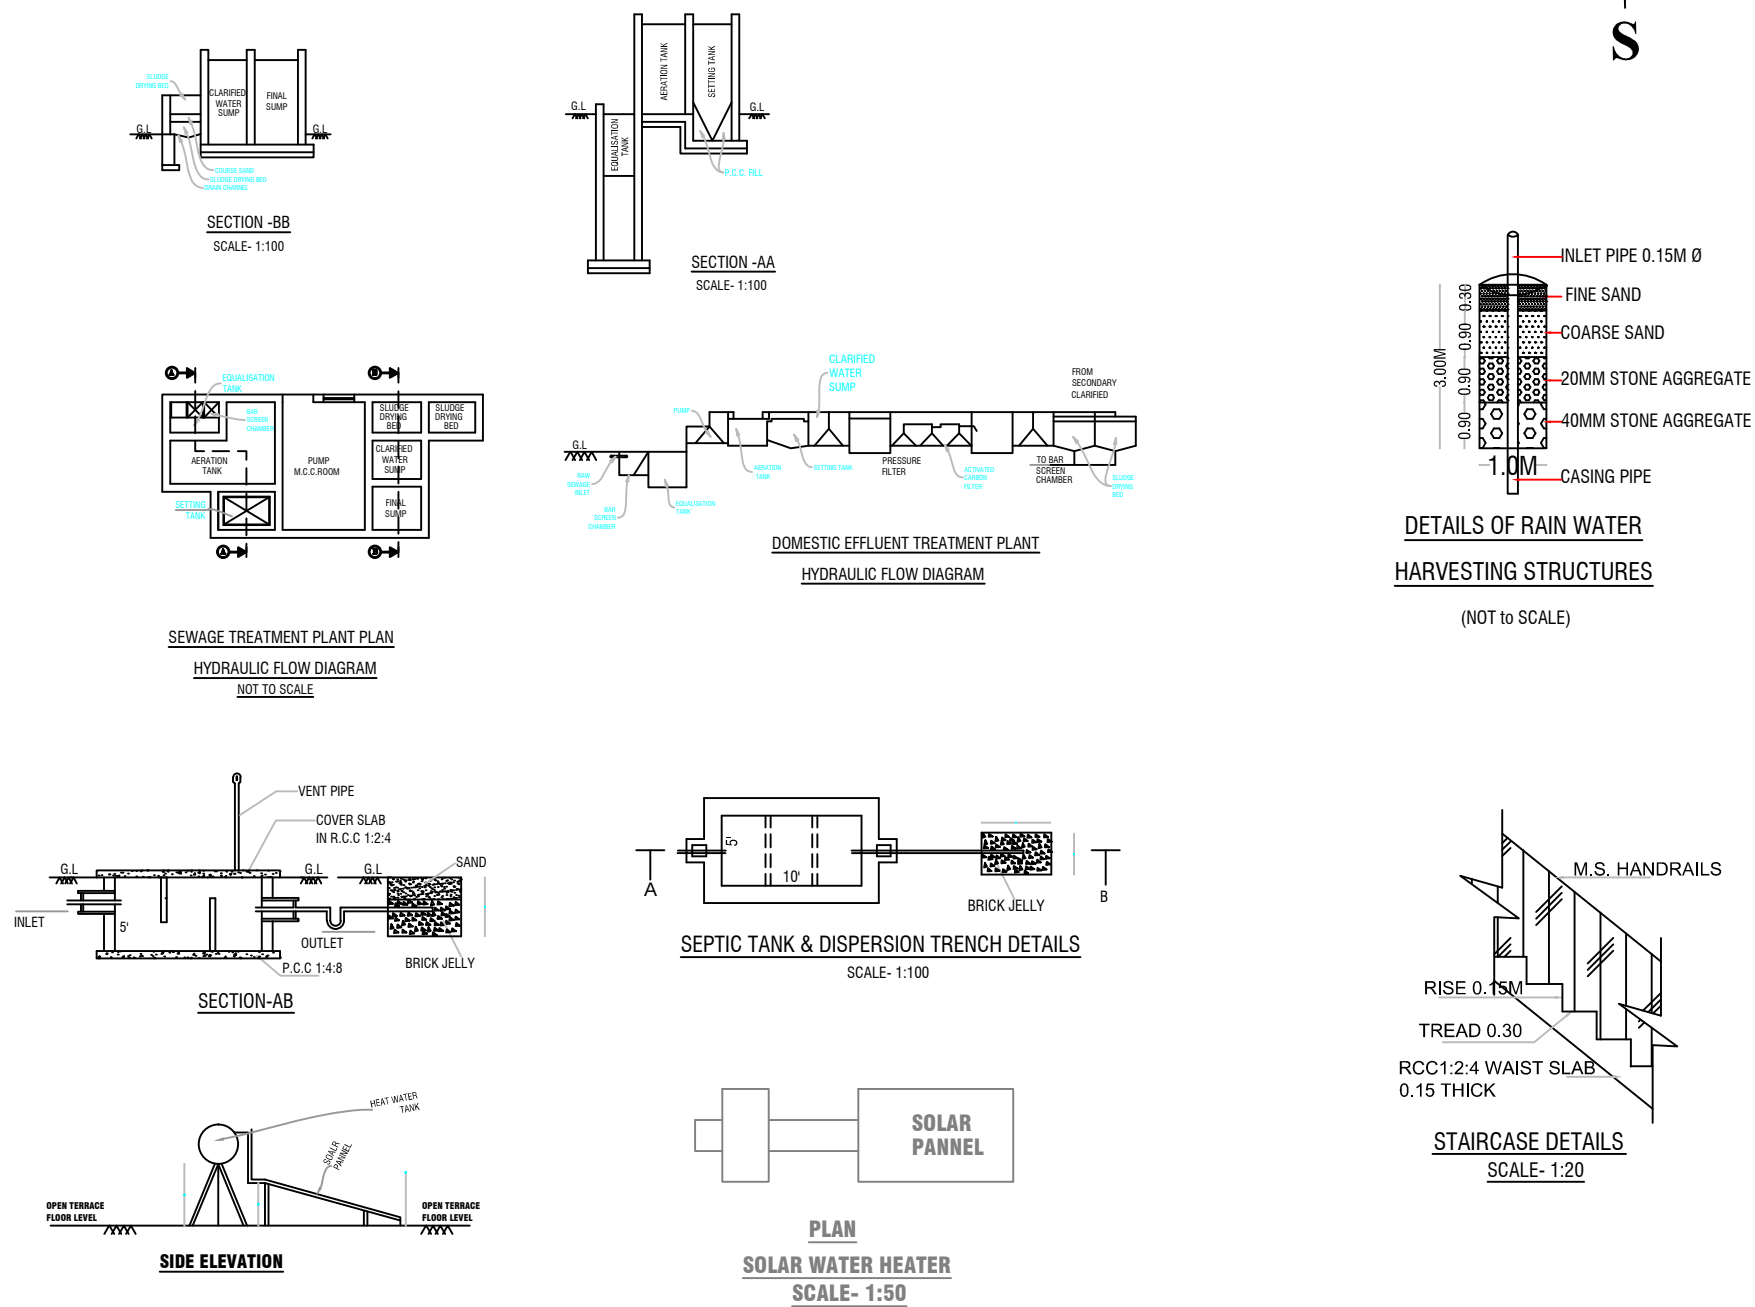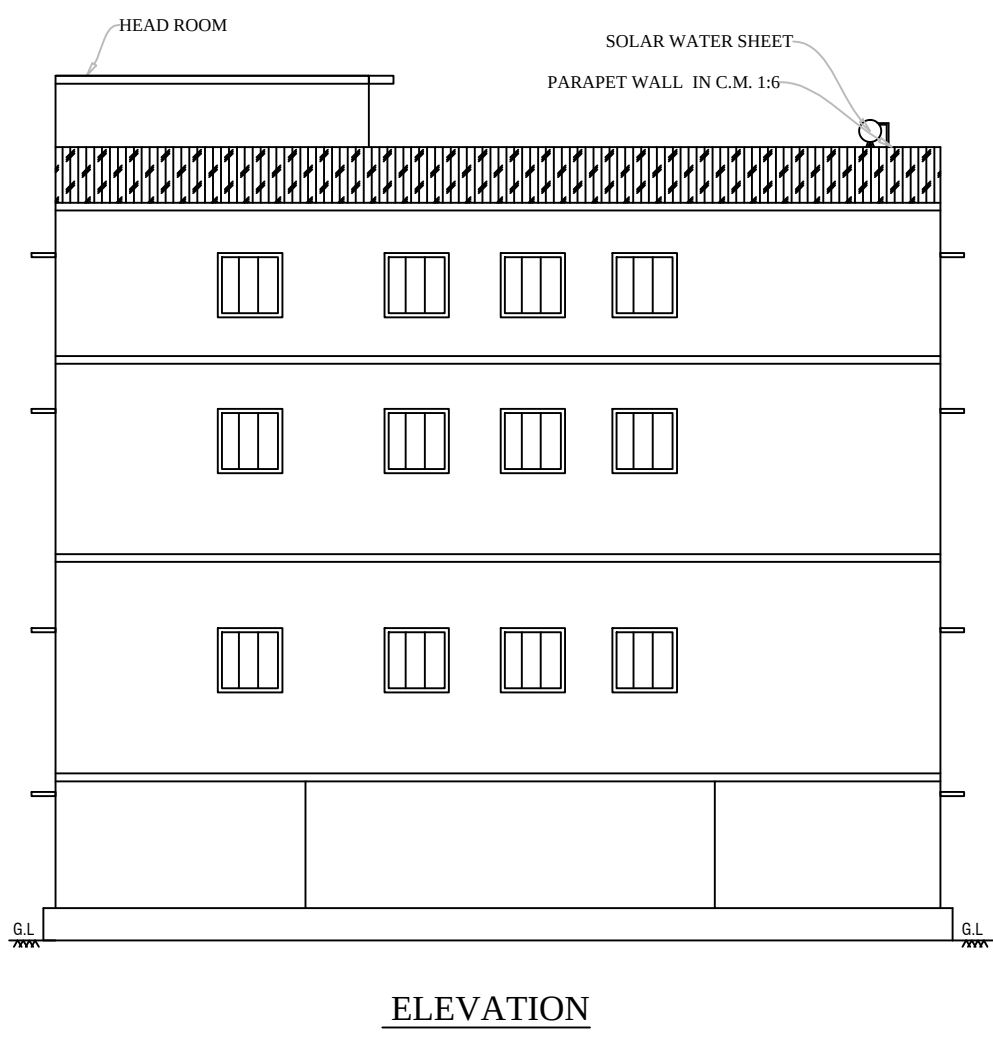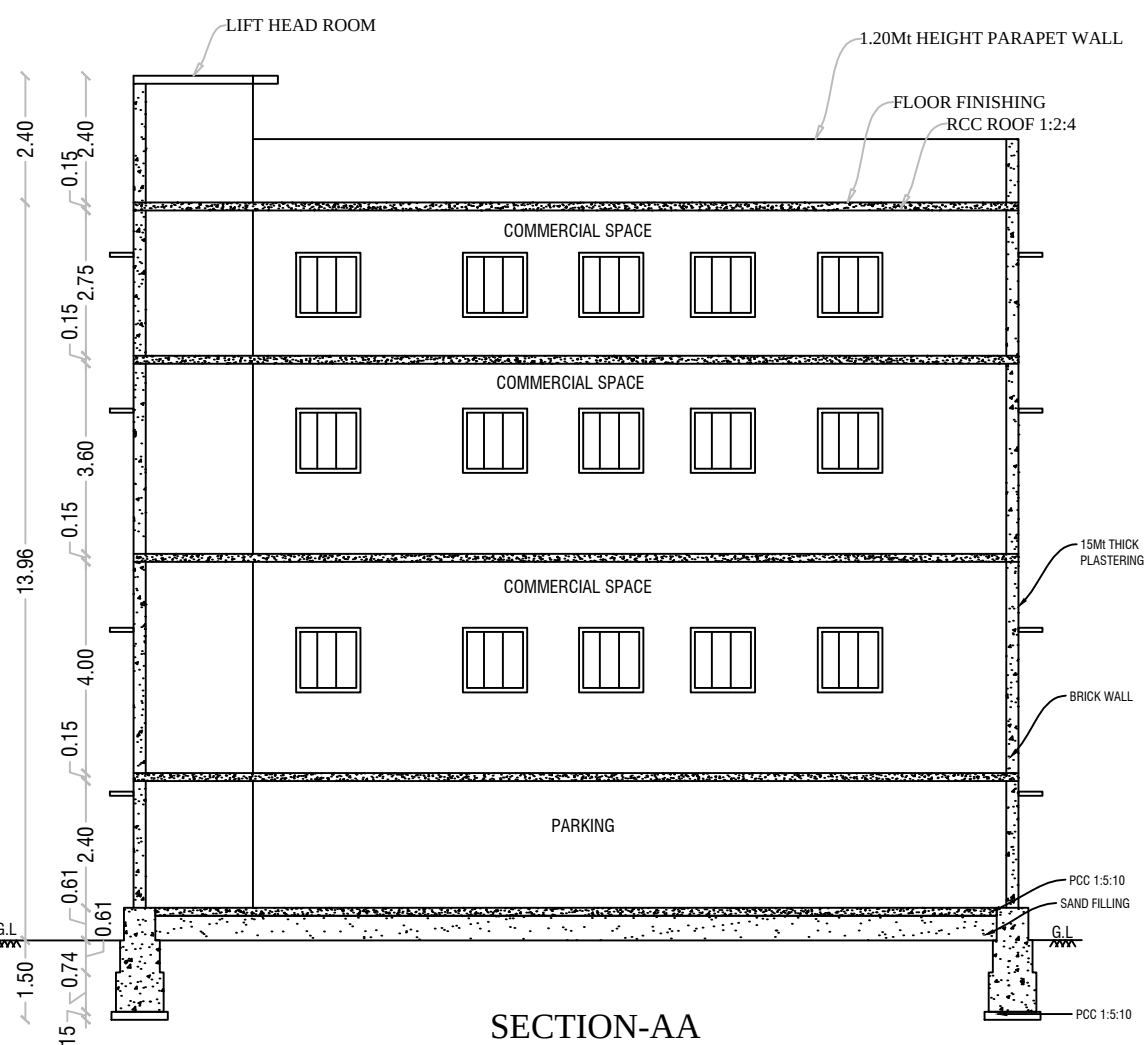

PARKING AS PER SWP SYSTEM			COLOR INDEX	
TYPE OF PARKING	REQUIRED	PROVIDED	SITE BOUNDARY PROPOSED BLDG. EXISTING ROAD DRIVEWAY ROAD	
CARS=75 % OF FSI AREA/100=1212.54/100=12.12	13	13		
PHY.CH CARS	02	02		
TWO WHEELERS	0	10		
PHY.CH TWO WHEELERS	02	02		

SCHEDULE OF JOINERIES		
LD - LIFT DOOR	-	1.50 X 2.43
D - DOOR	-	1.20 X 2.13
D2 - DOOR	-	1.00 X 2.13
D1 - DOOR	-	0.76 X 2.13
W - WINDOW	-	1.22 X 1.22
V1 - VENTIATOR	-	0.61 X 0.46
V - VENTIATOR	-	0.91 X 1.22

AREA DETAILS			
TOTAL AREA OF THE SITE		IN SQMT	
PLR/FMB AREA		950.00	
DOCUMENT AREA		950.00	
SUPER IMPOSED PLOT AREA		918.61	
PARTICULARS	FSI (sqmt)	NON FSI(sqmt)	TOTAL (sqmt)
AREA OF THE PRO. BLDG -STILT	-	513.53	513.53
AREA OF THE PRO. BLDG -FF	538.92	-	538.92
AREA OF THE PRO. BLDG -SF	538.92	-	538.92
AREA OF THE PRO. BLDG -TF	538.92	-	538.92
AREA OF THE HEAD ROOM	-	25.03	25.03
TOTAL AREA	1616.76	538.56	2155.32
PLOT COVERAGE - (P.C.) %	56.73		
FLOOR SPACE INDEX - (FSI)	1.701		

APPLICANT

Mr. B. MANJUNATH

S/o Mr. A. BALASUBRAMANIAM

REG.STRUCTURAL ENGINEER	REGISTER ENGINEER
 Er N. PRAVEEN KUMAR, ME., CREATIVE CONSTRUCTION Structural Engineer / Chartered Engineer Govt.HNTDA Reg.Structural Engineer-I(14/2023) MOBILE:7502330468, 6380345365 MAIL:creativeconstructionhosur@gmail.com	 Er N. PRAVEEN KUMAR, ME., CREATIVE CONSTRUCTION Structural Engineer / Chartered Engineer Govt.HNTDA Reg.Engineer-II(11/2020) Govt.HNTDA Reg.Construction Engineer-(25/2020) MOBILE:7502330468, 6380345365 MAIL:creativeconstructionhosur@gmail.com

SITE PLAN SHOWING THE PROPOSED CONSTRUCTION OF STILT FLOOR, FIRST FLOOR, SECOND FLOOR & THIRD FLOOR COMMERCIAL BUILDING
-[AUTOMOBILE SHOWROOMS] IN SF.No: 367/3C1A AT MOOKANDAPALLI VILLAGE, HOSUR CITY MUNICIPAL CORPORATION & TALUK,
KRISHNAGIRI DISTRICT.

SHEET No.2/2



OFFICE USE

SITE APPROVAL

ROC No: SWP/BPA/0309877/2024 DATE: 22.08.2024
SITE BOUNDARY EAR MARKED AS 'A To D' AND
NUMBERED AS L.P/ H.N.T.D.A (K.D) No:130 /2024
SITE APPROVAL ISSUED

TECHNICAL APPROVAL

ROC No.SWP/BPA/0309877/2024 DATE: 22.08.2024
BUILDINGPLAN NUMBERED AS B.P/H.N.T.D.A(K.D) No: 66 /2024
TECHNICAL APPROVAL ISSUED
PLANNING PERMISSION PERIOD.-22.08.2024-21.08.2032

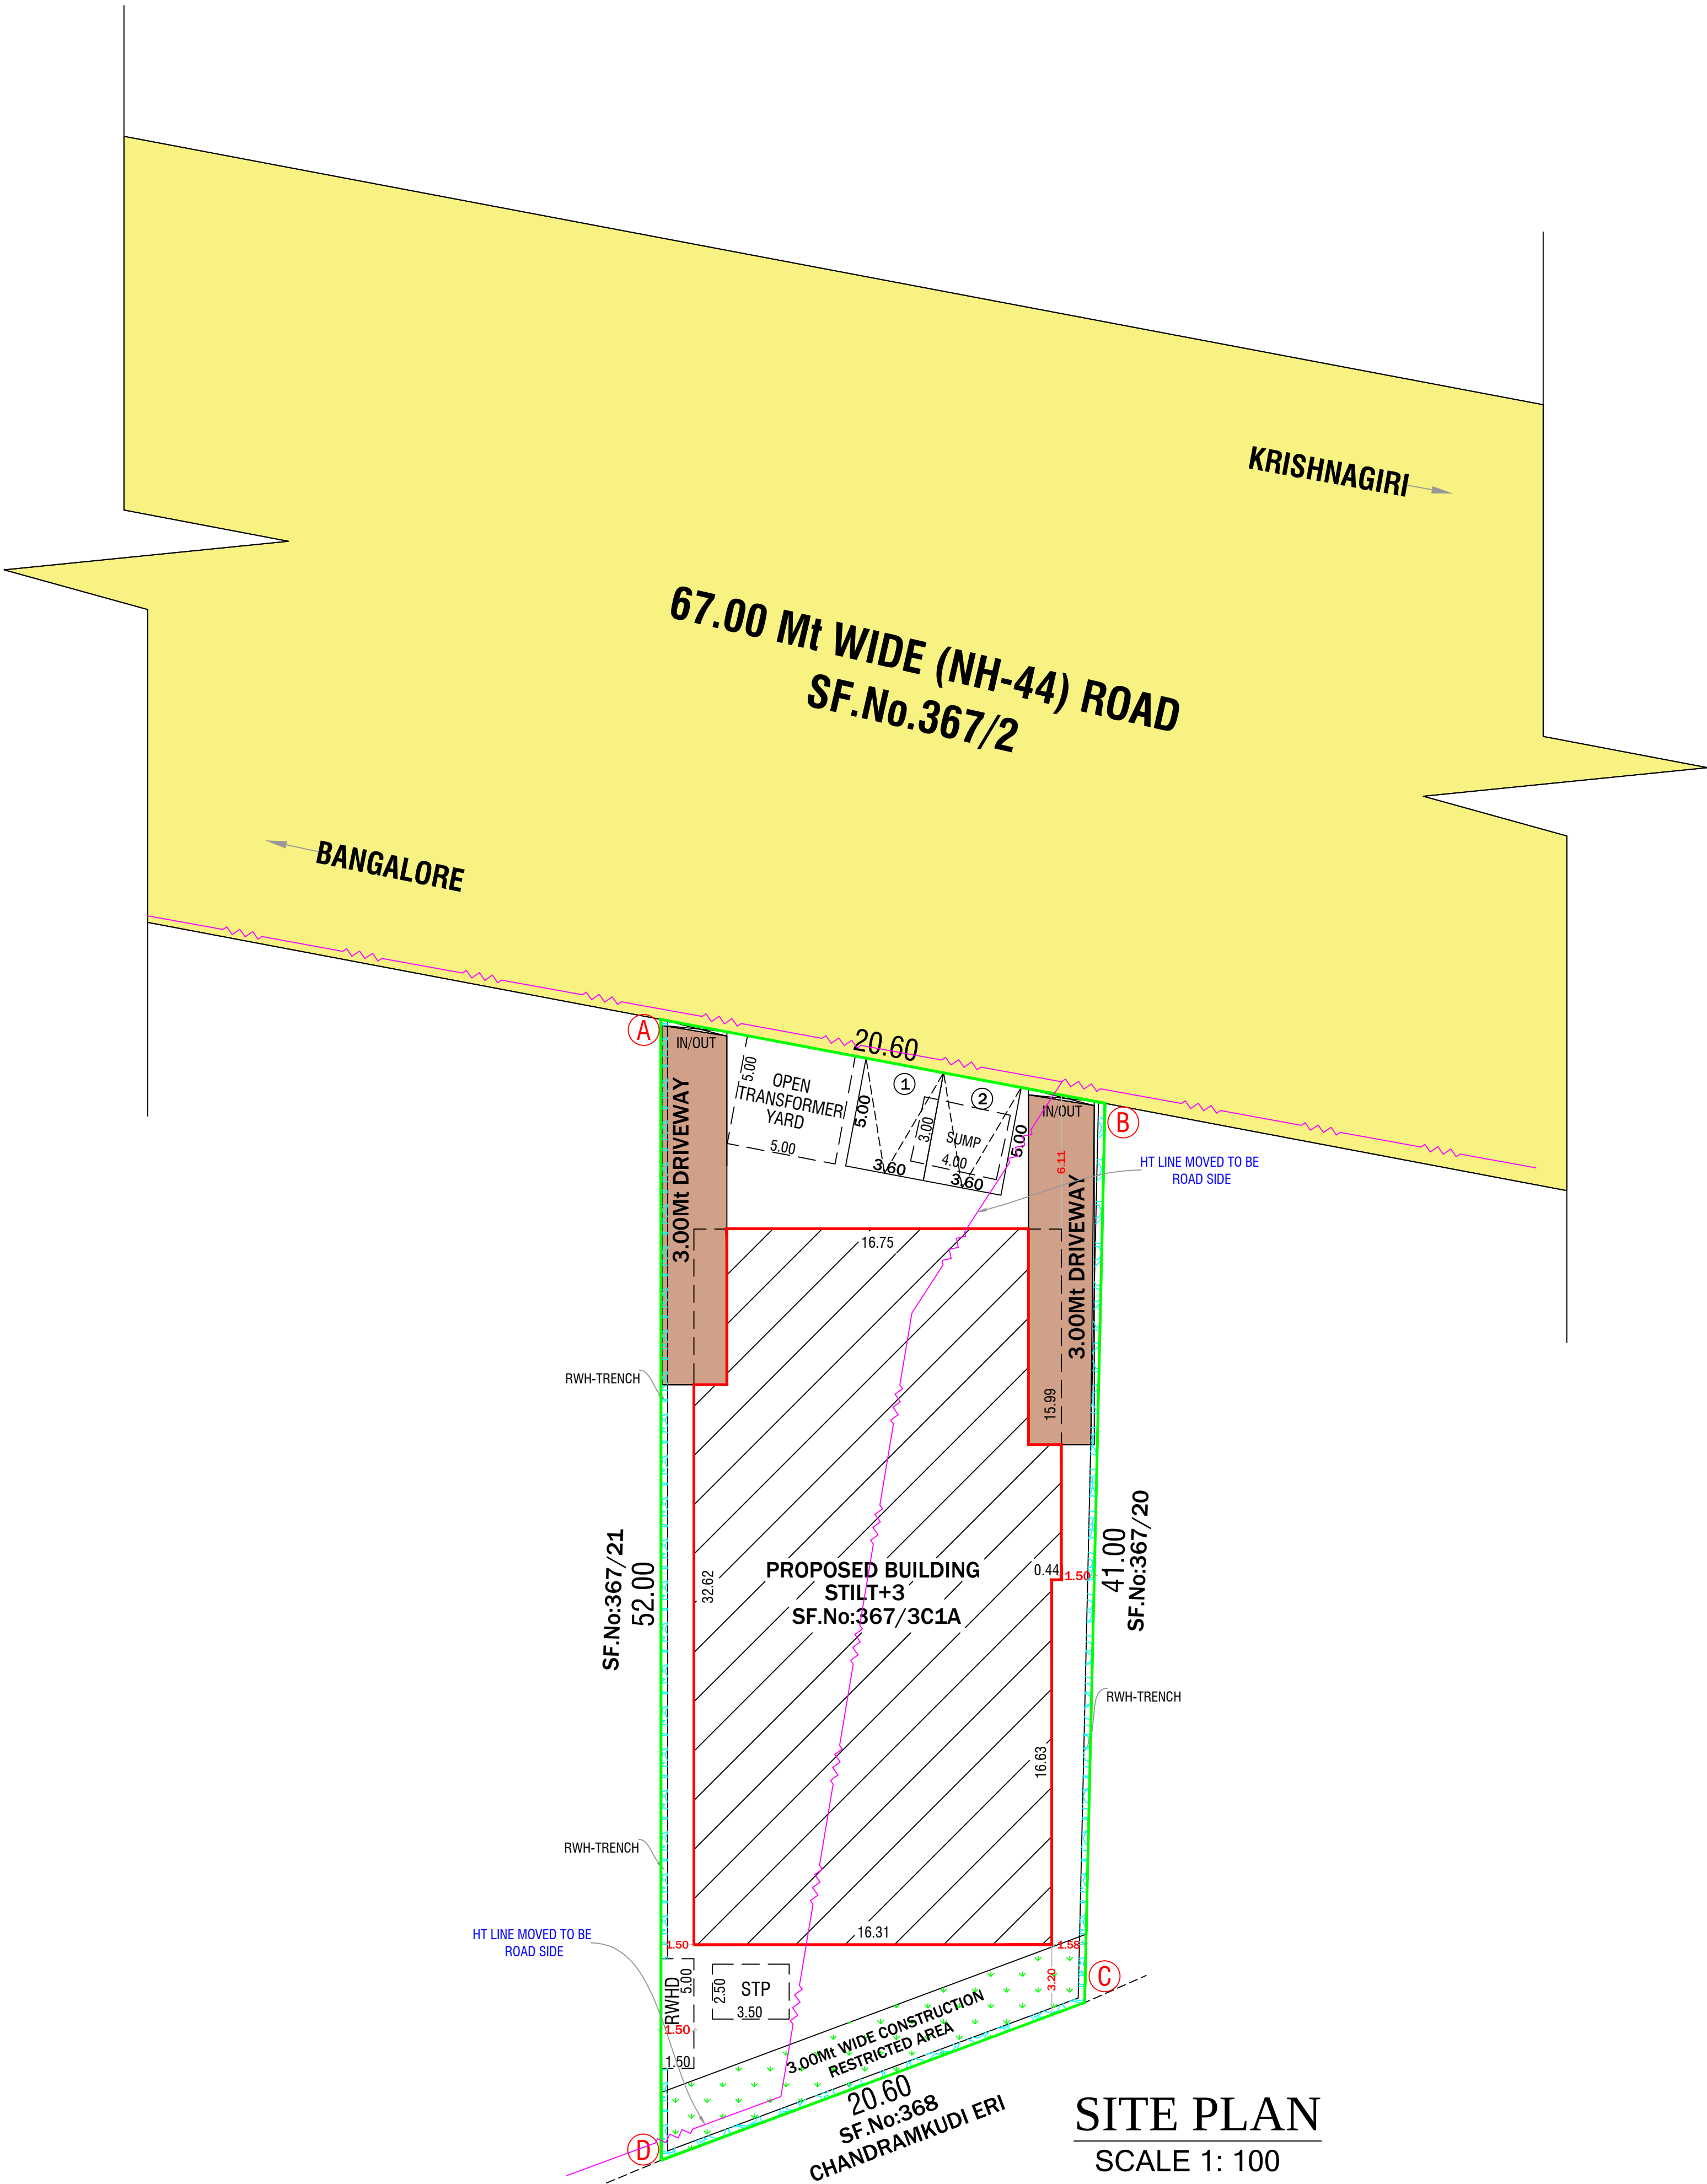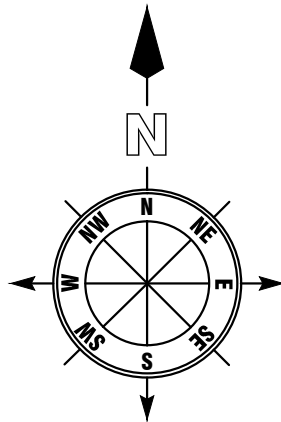

PARKING AS PER SWP SYSTEM			COLOR INDEX		
TYPE OF PARKING	REQUIRED	PROVIDED	SITE BOUNDARY PROPOSED BLDG. EXISTING ROAD DRIVEWAY ROAD		
CARS=75 % OF FSI AREA/100=1212.54/100=12.12	13	13			
PHY.CH.CARS	02	02			
TWO WHEELERS	0	10			
PHY.CH.TWO WHEELERS	02	02			
AREA DETAILS					
TOTAL AREA OF THE SITE			IN SQMT		
PLR/FMB AREA			950.00		
DOCUMENT AREA			950.00		
SUPER IMPOSED PLOT AREA			918.61		
PARTICULARS			FSI (sqmt)	NON FSI(sqmt)	TOTAL (sqmt)
AREA OF THE PRO. BLDG -STILT			-	513.53	513.53
AREA OF THE PRO. BLDG -FF			538.92	-	538.92
AREA OF THE PRO. BLDG -SF			538.92	-	538.92
AREA OF THE PRO. BLDG -TF			538.92	-	538.92
AREA OF THE HEAD ROOM			-	25.03	25.03
TOTAL AREA			1616.76	538.56	2155.32
PLOT COVERAGE - (P.C.) %			56.73		
FLOOR SPACE INDEX - (FSI)			1.701		
APPLICANT					
 Mr.B.MANJUNATH S/o Mr.A.BALASUBRAMANIAM					
REG.STRUCTURAL ENGINEER			REGISTER ENGINEER		
 Er N. PRAVEEN KUMAR, ME., CREATIVE CONSTRUCTION Structural Engineer / Chartered Engineer Govt.HNTDA Reg.Structural Engineer-I(14/2023) MOBILE:7502330468, 6380345365 MAIL:creativeconstructionhosur@gmail.com			 Er N. PRAVEEN KUMAR, ME., CREATIVE CONSTRUCTION Structural Engineer / Chartered Engineer Govt.HNTDA Reg.Engineer-II(11/2020) Govt.HNTDA Reg.Construction Engineer-(25/2020) MOBILE:7502330468, 6380345365 MAIL:creativeconstructionhosur@gmail.com		

Eight ways to know a piece of land before you pay for it.

This report covers one part of the picture. These cover the rest, drawn from the same government records, for any property in Tamil Nadu.

LandLens One

Ask anything about a property and get an answer grounded in live government records, with the sources shown.

[/landlens/one](#)



Verify My Land

Every record check run on one property and returned as a single report.

[/landlens/verify-my-land](#)



Legal Opinion

An advocate's written opinion on the title, built on the records we pull for it.

[/landlens](#)



One Map

Every layer on one map: the parcel, its boundary, zoning, water bodies and what sits around it.

[/landlens/one/map](#)



PriceMap

What land actually changed hands for around this plot, taken from the registered deeds.

[/landlens/pricemap](#)



Build Scope

What you are allowed to build here: floor space, height, coverage and setbacks.

[/landlens/build-scope](#)



Property Tracker

Watch a property and hear about it when something new is registered against it.

[/landlens/property-tracker](#)



Deal Room

Run the transaction in one place: documents, stamping, signatures and the parties.

[/landlens/deal-room](#)



Twenty-four checks you can run yourself, at no cost.

Records and verification

The registers themselves, read for you.

Encumbrance Certificate

Patta and Chitta

Field Measurement Sketch

EC Analyzer

Bank charge check

Court case search

Seller background check

Approval check by survey

Zoning and land use

What the plan says can happen on this land.

Land use zone finder

CMDA land use check

Coastal regulation zone

Master plan check

Water bodies finder

Airport height clearance

Value and duty

What it is worth and what it costs to register.

Guideline value by street

Guideline value by survey

Stamp duty and registration fees

Capital gains

Floor space index

Area unit converter

Registers and directories

Who holds it, and which office keeps the record.

Find your registering office

Temple property check

Waqf property check

RERA register



Every free tool
/tools



Services we run
for you
/services



The LandLens
suite
/landlens/one



Every claim in this document traces back to a government record.

Legal opinions, due diligence and title verification

Building plan, layout and sub-division approvals

Completion and occupancy certificates, regularisation

Escrow, negotiation and NRI property management

Land survey, soil testing, architecture and construction

Verified RealEstate
3/350/2 Mettukuppam,
OMR Thoraipakkam,
Chennai 600 097, India
hello@verified.realestate
+91 9996 12 9996

Prepared from the registers named on the page each finding sits on. Where a register could not be read, this document says so in its place rather than leaving the gap to be read as a clean result.

