

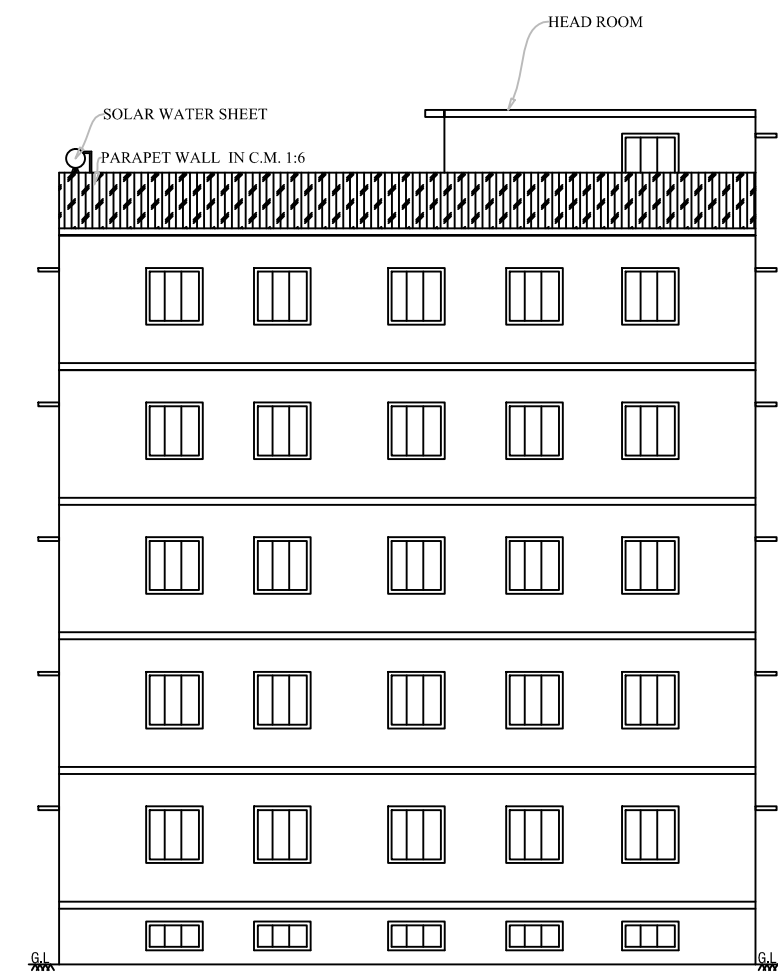



PLAN SHOWING THE PROPOSED CONSTRUCTION OF BASEMENT FLOOR, FIRST FLOOR, SECOND FLOOR, THIRD FLOOR & FOURTH FLOOR
COMMERCIAL BUILDING- (STARRED HOTELS) IN SF.No: 205/12 AT BAIYANAPALLI VILLAGE & PANCHAYAT
KRISHNAGIRI UNION & TALUK, KRISHNAGIRI DISTRICT.

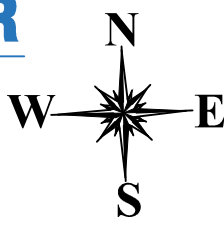


ELEVATION

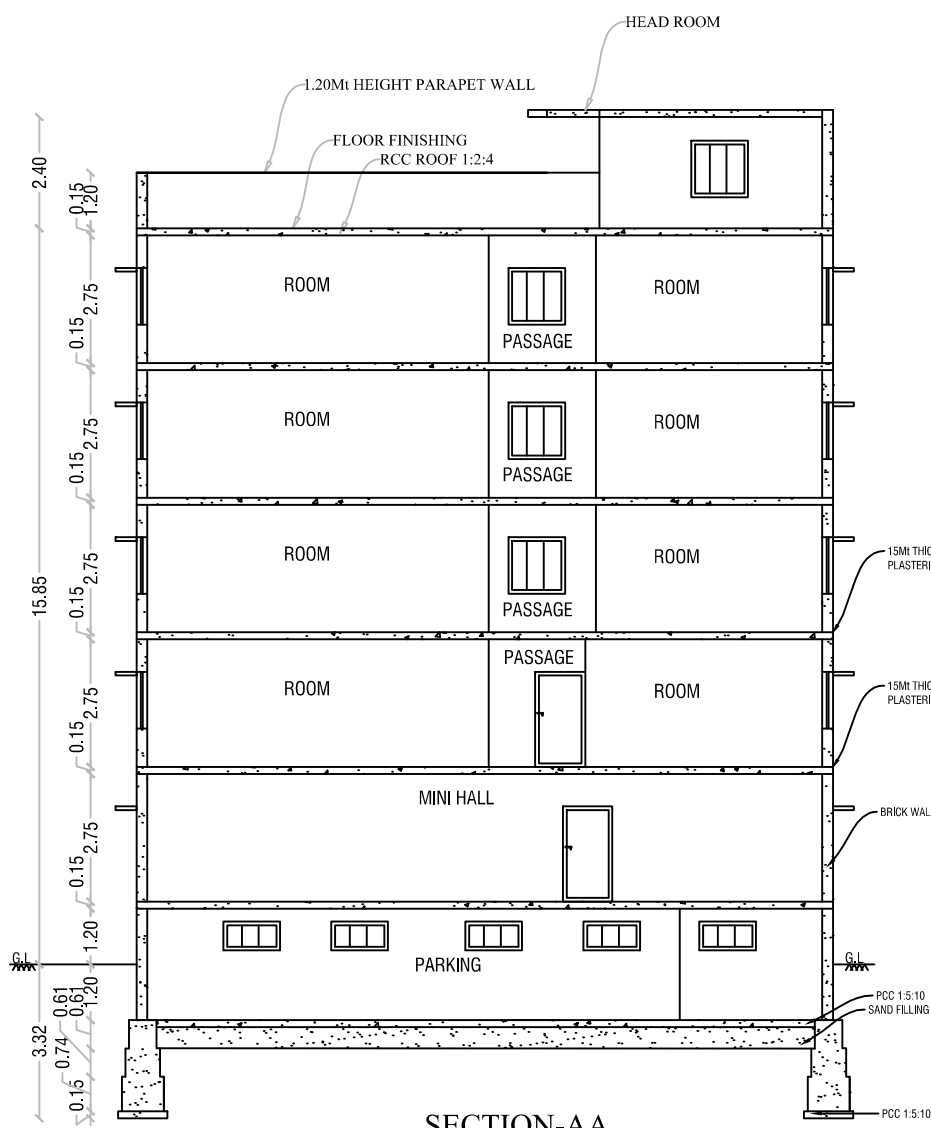


SECTION-AA

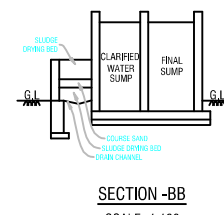


SECTION-BB

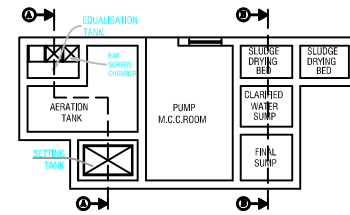


SEWAGE TREATMENT PLANT PLAN
HYDRAULIC FLOW DIAGRAM
NOT TO SCALE

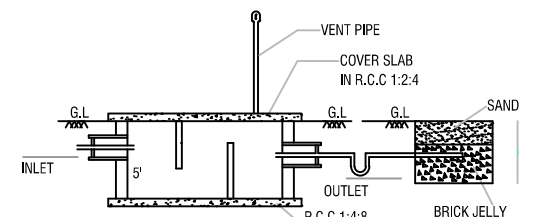


SECTION-AB

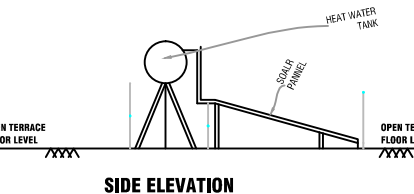


SIDE ELEVATION

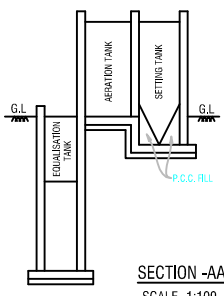


SECTION-JA

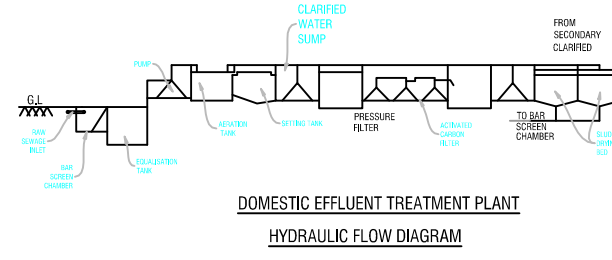


DOMESTIC EFFLUENT TREATMENT PLANT
HYDRAULIC FLOW DIAGRAM

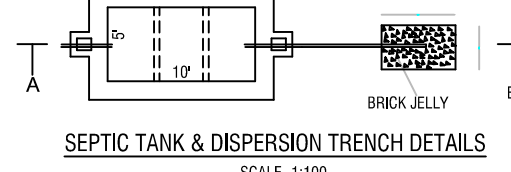


SEPTIC TANK & DISPERSION TRENCH DETAILS
SCALE-1:100

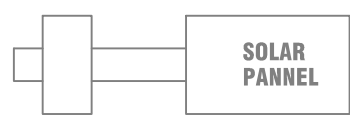


PLAN
SOLAR WATER HEATER
SCALE-1:50

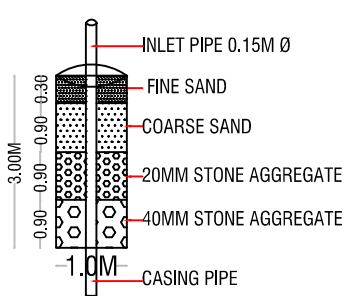


DETAILS OF RAIN WATER
HARVESTING STRUCTURES
(NOT TO SCALE)

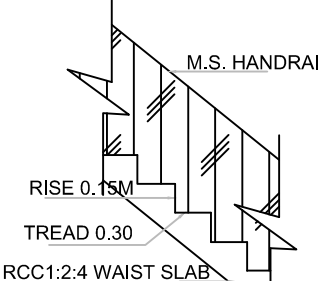


STAIRCASE DETAILS
SCALE-1:20

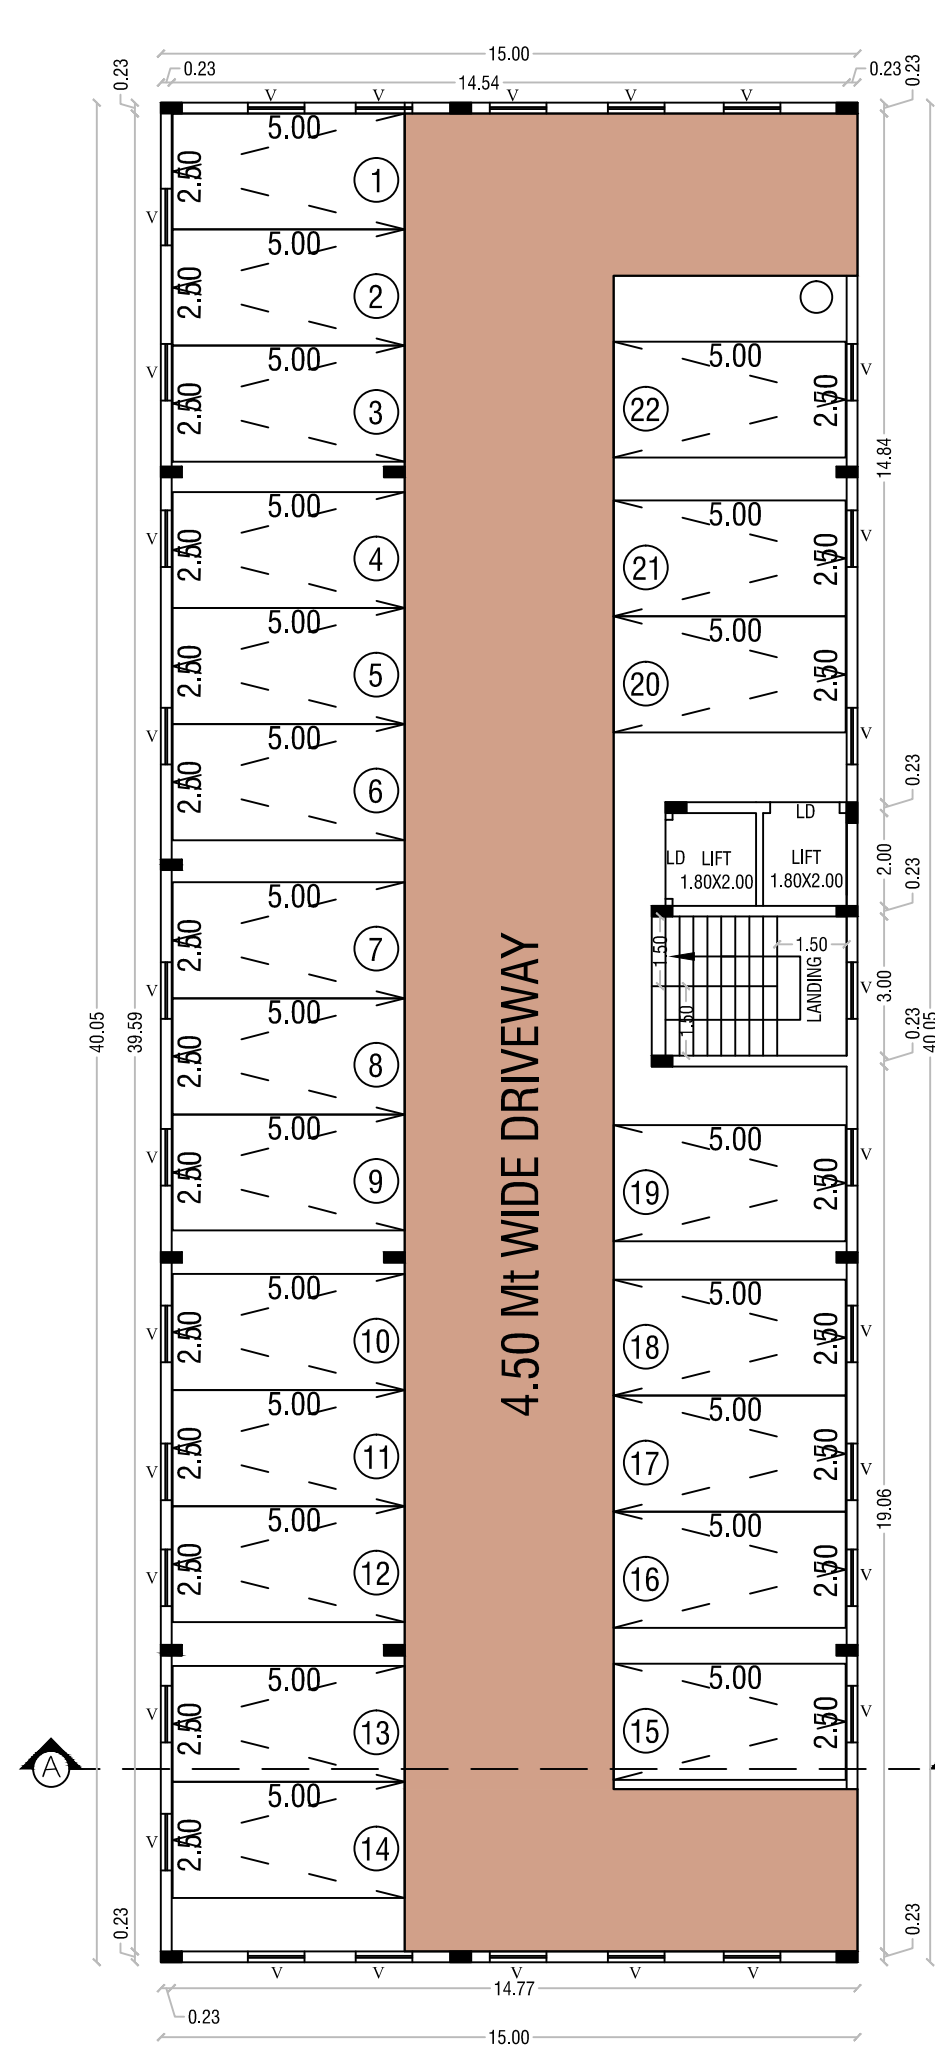


BASEMENT FLOOR
SCALE 1:100

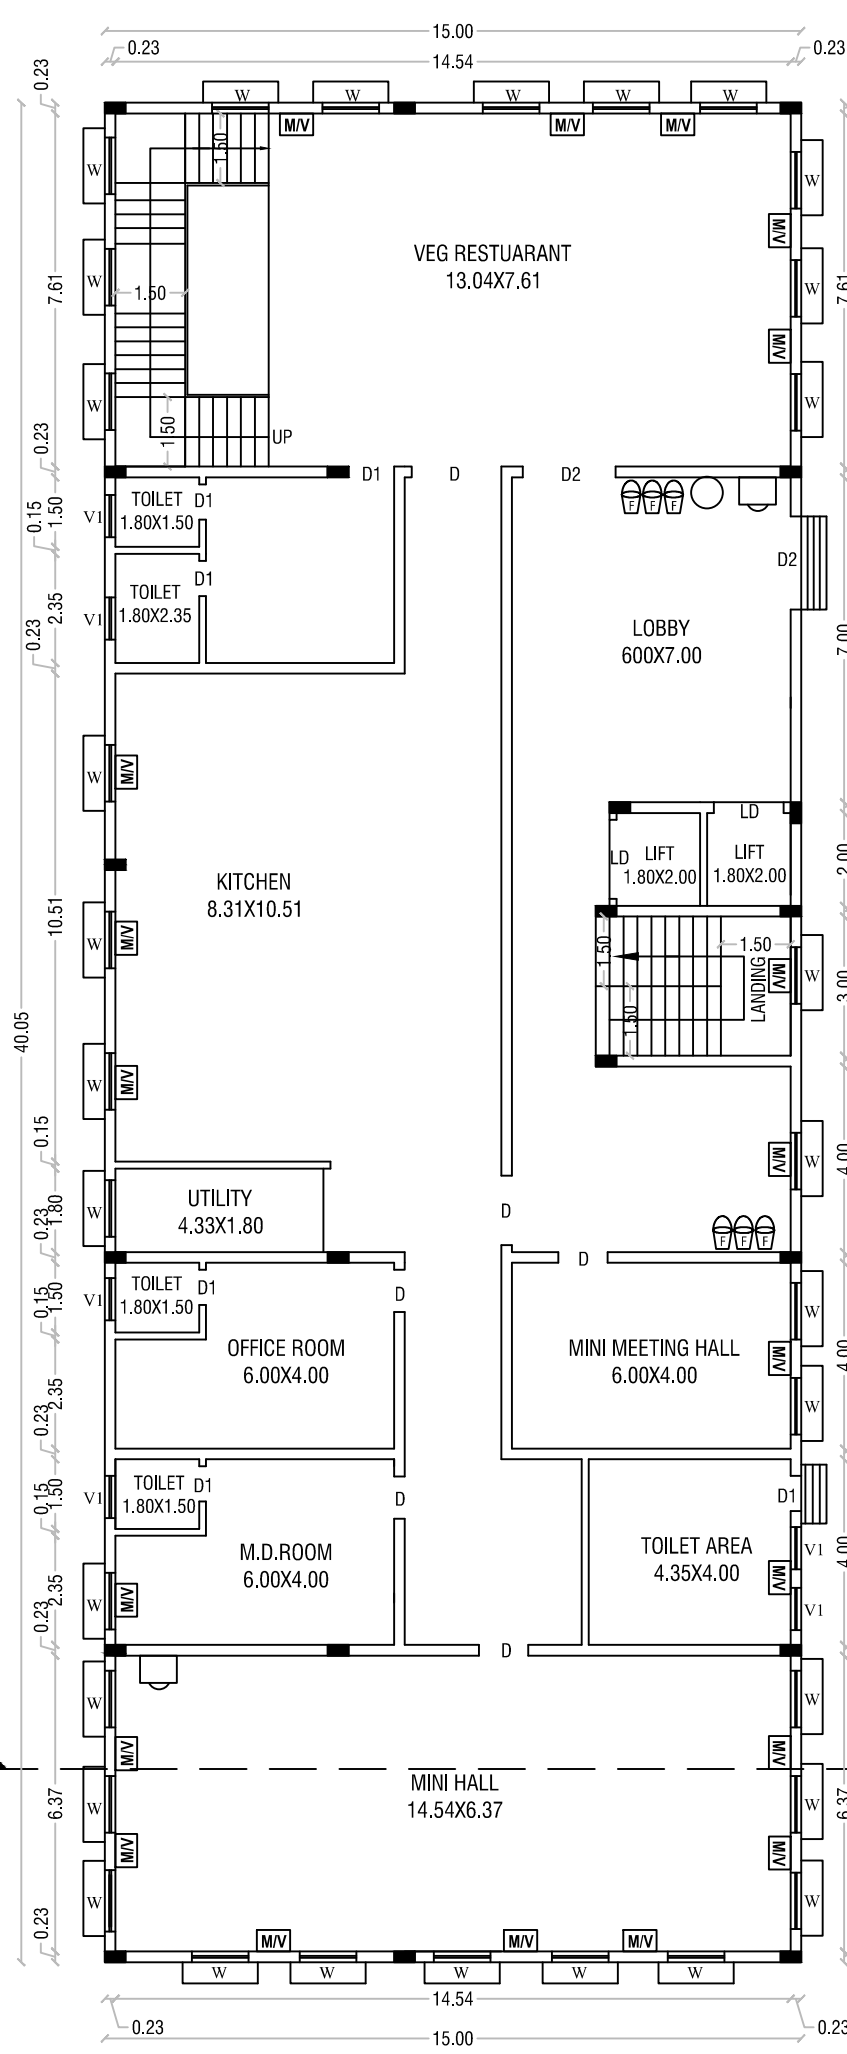


GROUND FLOOR
SCALE 1:100

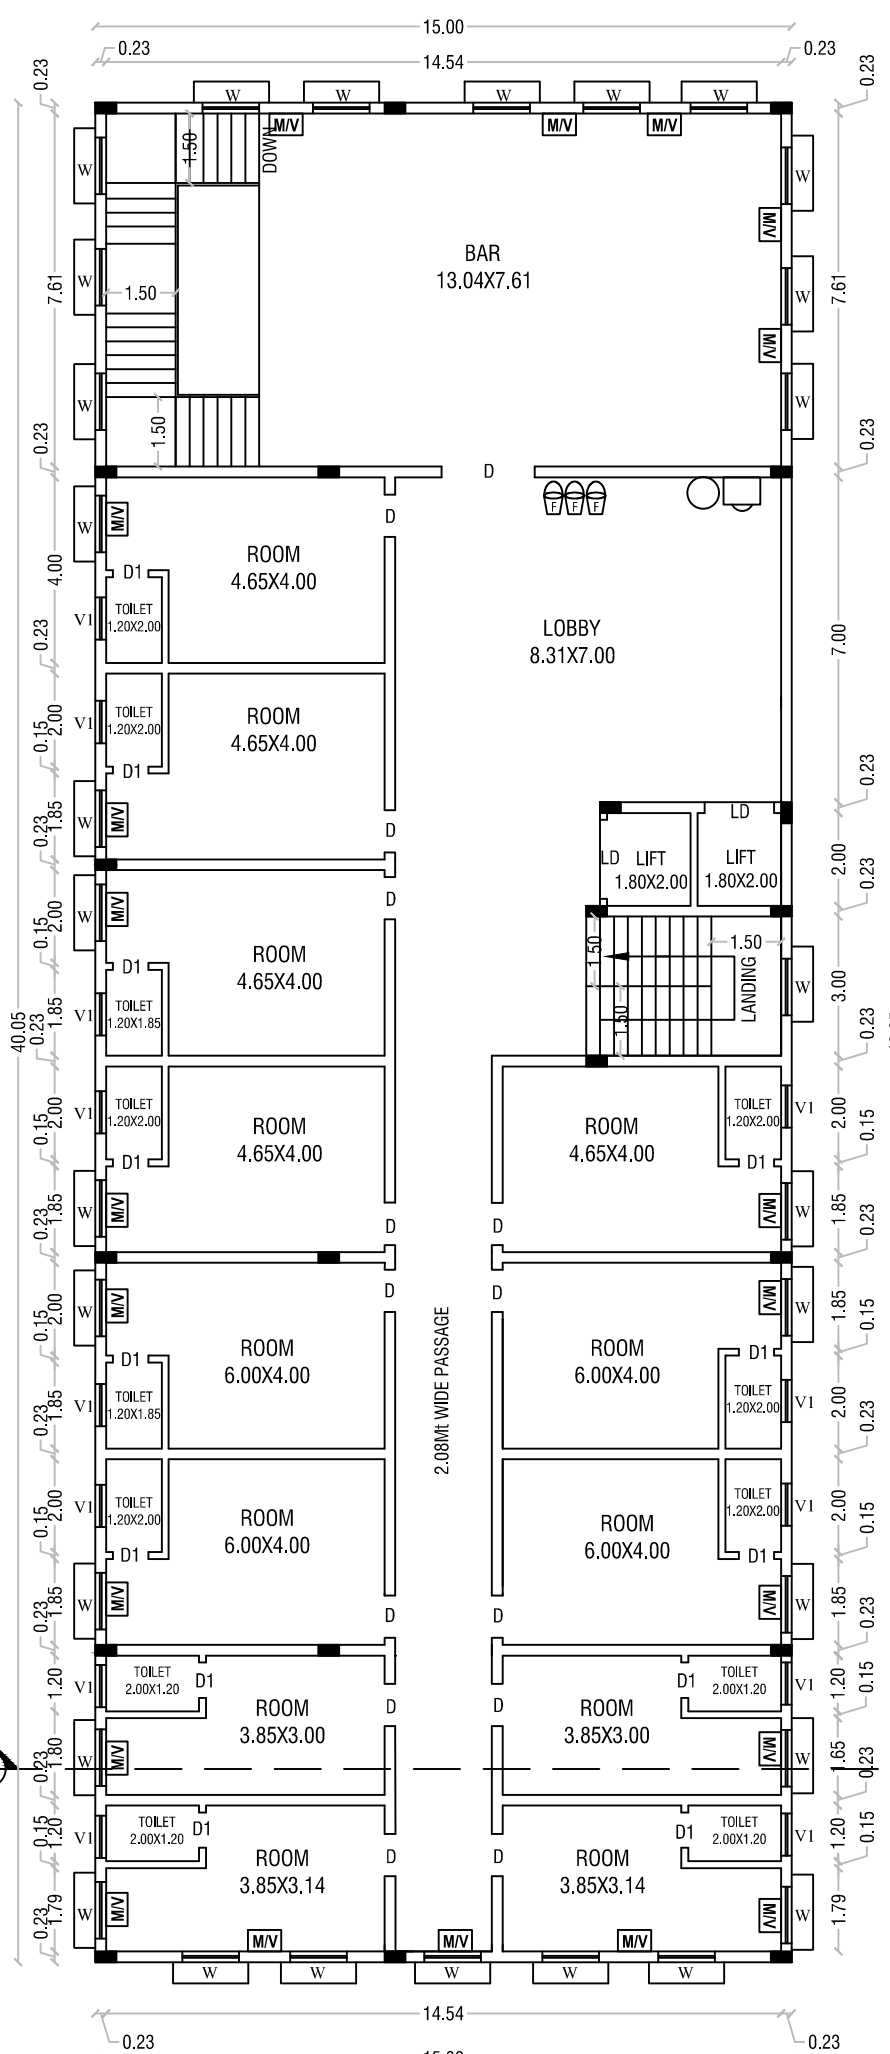

FIRST FLOOR
SCALE 1:100

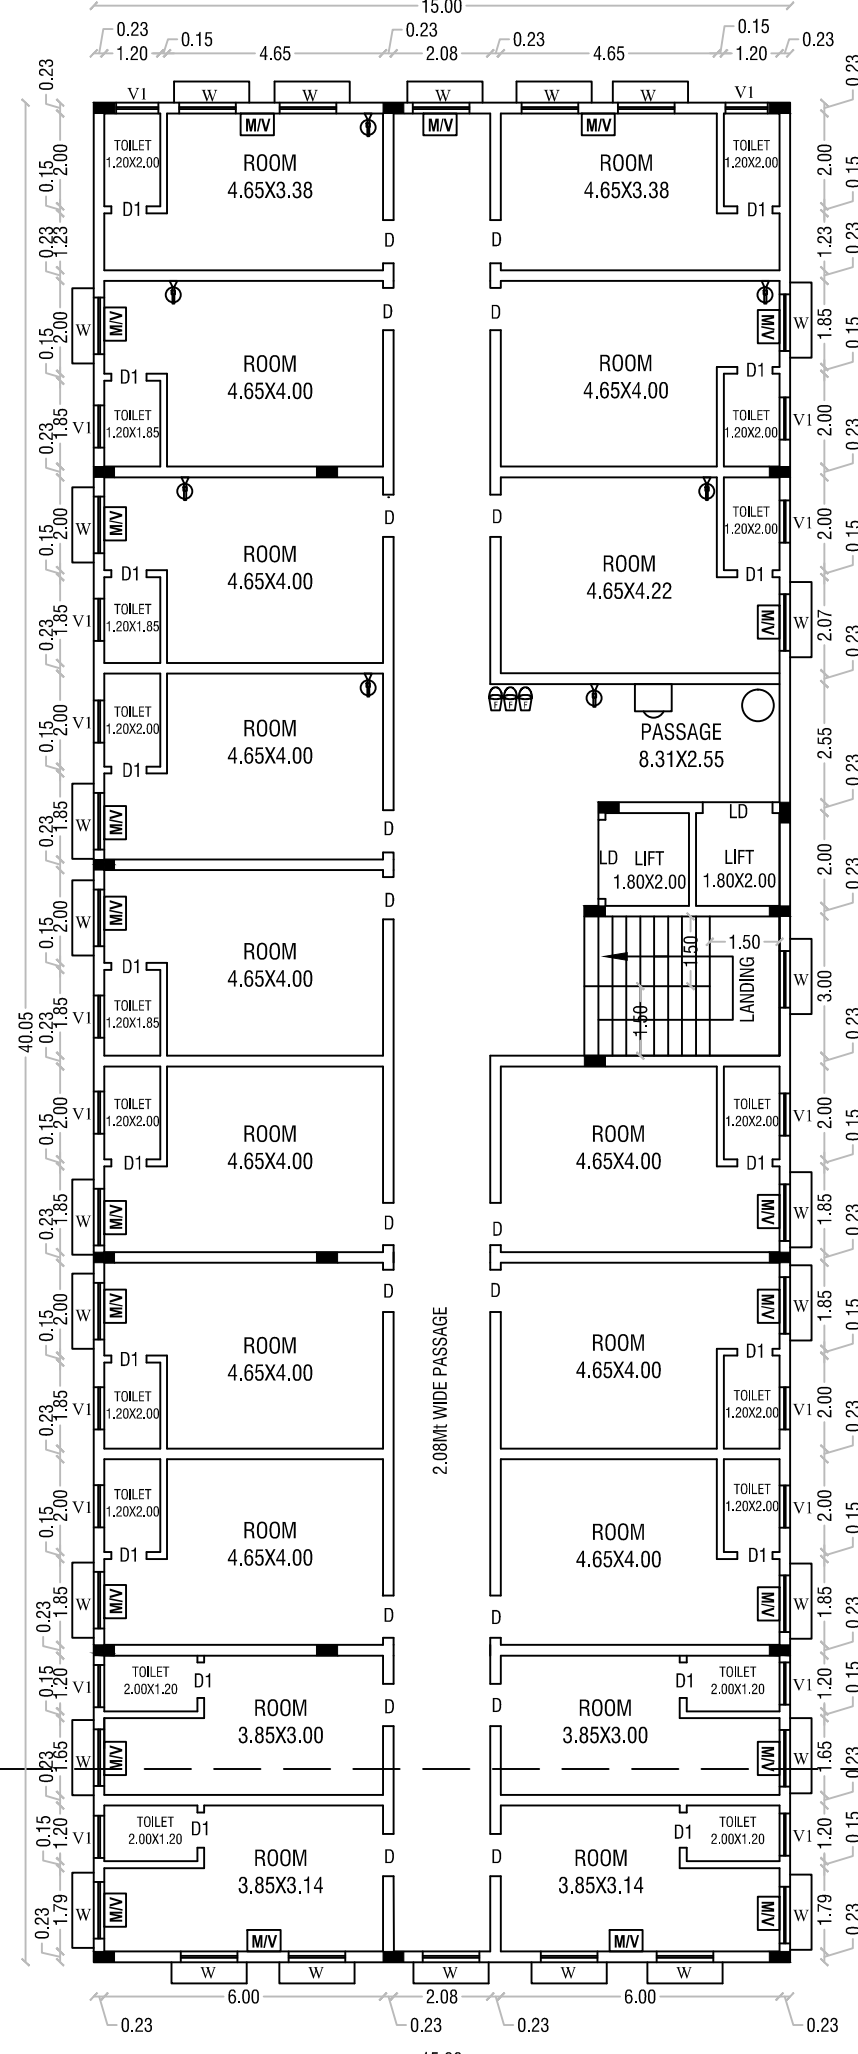

TYPICAL SECOND, THIRD & FOURTH
FLOOR
SCALE 1:100

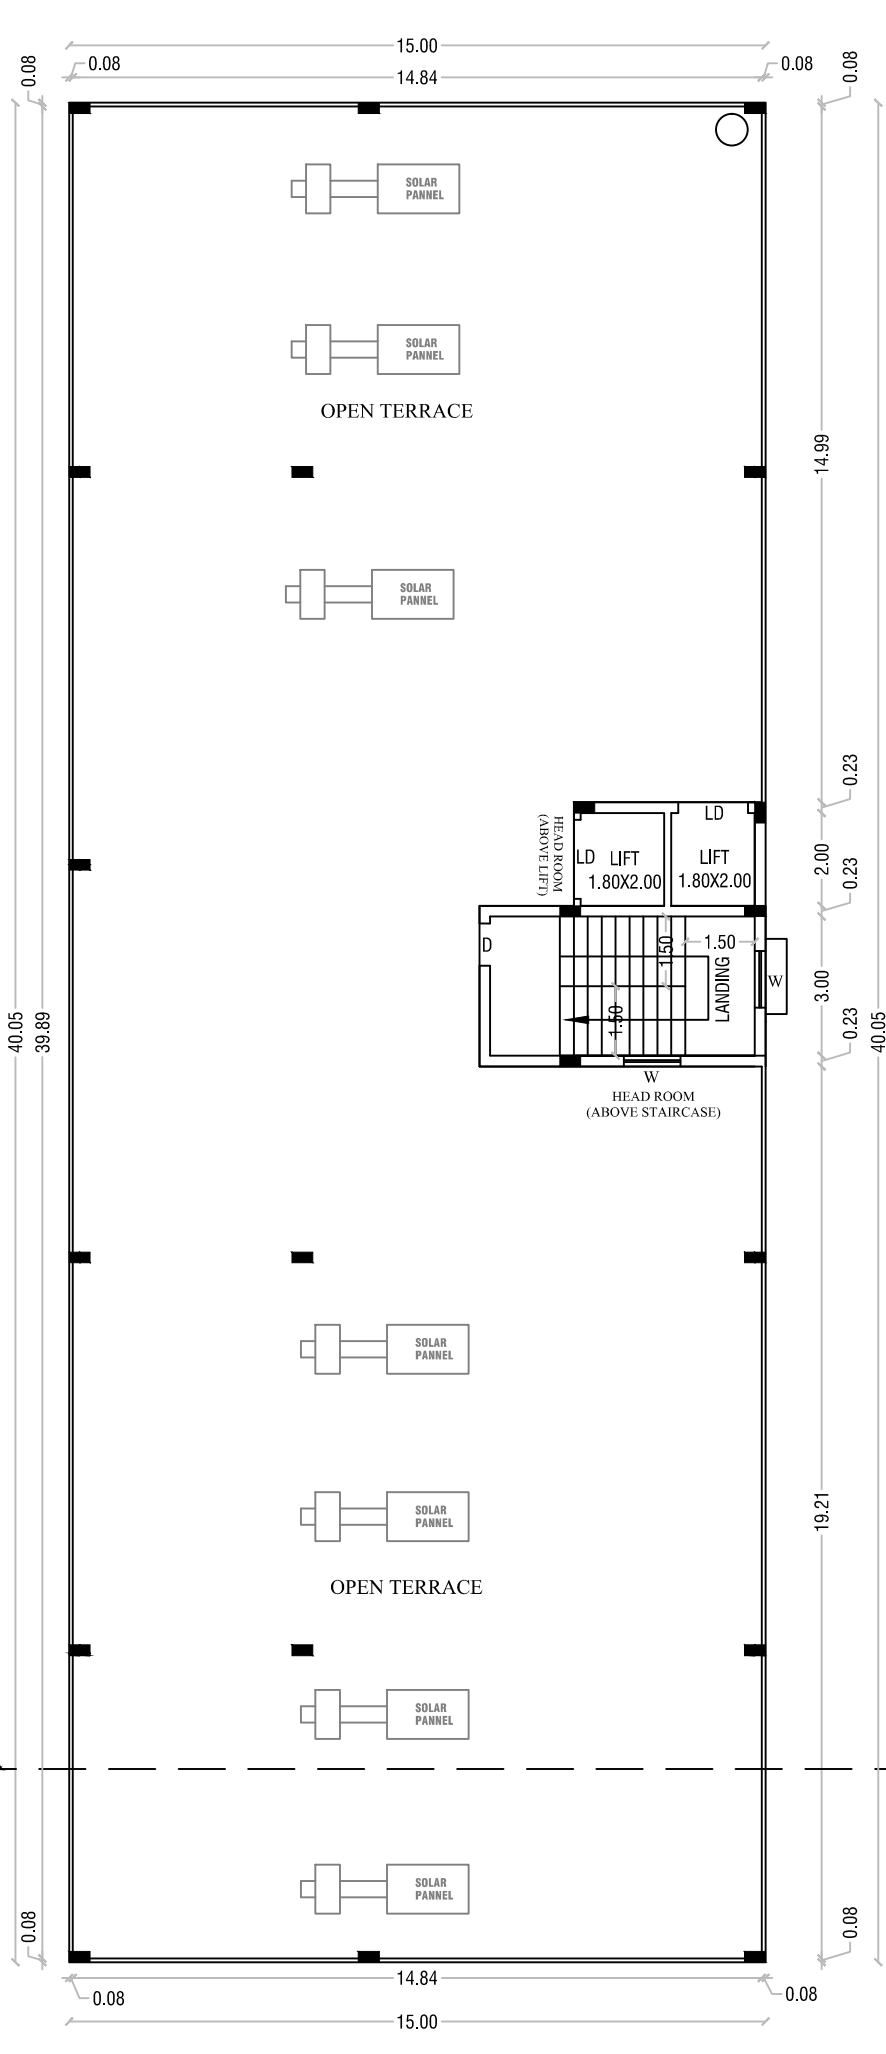

TERRACE FLOOR
SCALE 1:100

PARKING AS PER SWP SYSTEM			COLOR INDEX	
TYPE OF PARKING	REQUIRED	PROVIDED	SITE BOUNDARY PROPOSED BLDG. EXISTING ROAD DRIVEWAY ROAD	
CARS=75% OF FSI AREA/100 = 2253.00/100=22.53	23	24		
PHY.CH.CARS	03	03		
TWO WHEELERS=75% FSI AREA/2253.00/50=45.06	46	50		
PHY.CH.TWO WHEELERS	05	06		



SCHEDULE OF JOINERIES			DISCRIPTIONS	
LD	LIFT DOOR	1.50 X 2.43	(FE) Fire Extinguisher	-
D	DOOR	1.20X 2.13	(FA) Fire Alarm Ponds	-
D1	DOOR	0.76 X 2.13	Rain Water Perculation	-
D2	DOOR	1.00 X 2.13	SAND BUCKETS	-
W	WINDOW	1.22 X 1.22	MECHANICAL VENTILATION	-
V	VENTILATION	0.91 X 1.22		
V1	VENTILATION	0.61 X 1.22		

AREA DETAILS			
TOTAL AREA OF THE SITE		IN SQMT	
PLR/FMB AREA		1983.0000	
DOCUMENT AREA		1983.0000	
SUPER IMPOSED PLOT AREA		1931.6400	
PARTICULARS	FSI (sqmt)	NON FSI(sqmt)	TOTAL (sqmt)
AREA OF THE PRO. BLDG -BF	-	600.80	600.80
AREA OF THE PRO. BLDG -GF	600.80	-	600.80
AREA OF THE PRO. BLDG -FF	600.80	-	600.80
AREA OF THE PRO. BLDG -SF	600.80	-	600.80
AREA OF THE PRO. BLDG -TF	600.80	-	600.80
AREA OF THE PRO. BLDG -FOURTH FLOOR	600.80	-	600.80
AREA OF THE HEAD ROOM	-	30.00	30.00
TOTAL AREA	3004.00	630.8000	3634.80
PLOT COVERAGE - (P.C.) %	30.30		
FLOOR SPACE INDEX - (FSI)	1.515		

APPLICANT	
1.Mr.G.SELVAM S/o Mr.GOPALAKRISHNAN	
2.Mr.M.VENKATESAN S/o Mr.MUNISAMY	

REG.STRUCTURAL ENGINEER	REGISTER ENGINEER
Er N. PRAVEEN KUMAR, ME., CREATIVE CONSTRUCTION Structural Engineer / Chartered Engineer Govt.HNTDA Reg.Structural Engineer-II(14/2023) MOBILE:7502330468, 6380345365 MAIL:creativeconstructionhosur@gmail.com	Er N. PRAVEEN KUMAR, ME., CREATIVE CONSTRUCTION Structural Engineer / Chartered Engineer Govt.HNTDA Reg.Engineer-II(11/2020) Govt.HNTDA Reg.Construction Engineer-(25/2020) MOBILE:7502330468, 6380345365 MAIL:creativeconstructionhosur@gmail.com

SITE PLAN SHOWING THE PROPOSED CONSTRUCTION OF BASEMENT FLOOR, GROUND FLOOR, FIRST FLOOR, SECOND FLOOR, THIRD FLOOR & FOURTH FLOOR
COMMERCIAL BUILDING-(STARRED HOTELS) IN SF.No: 205/12 AT BAIYANAPALLI VILLAGE & PANCHAYAT, KRISHNAGIRI UNION & TALUK,
KRISHNAGIRI DISTRICT.

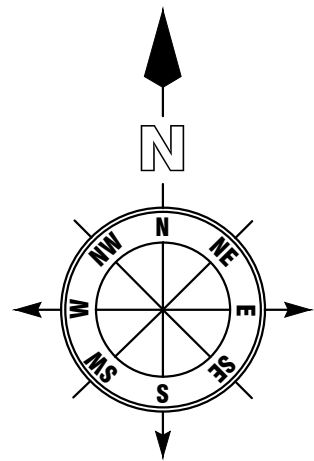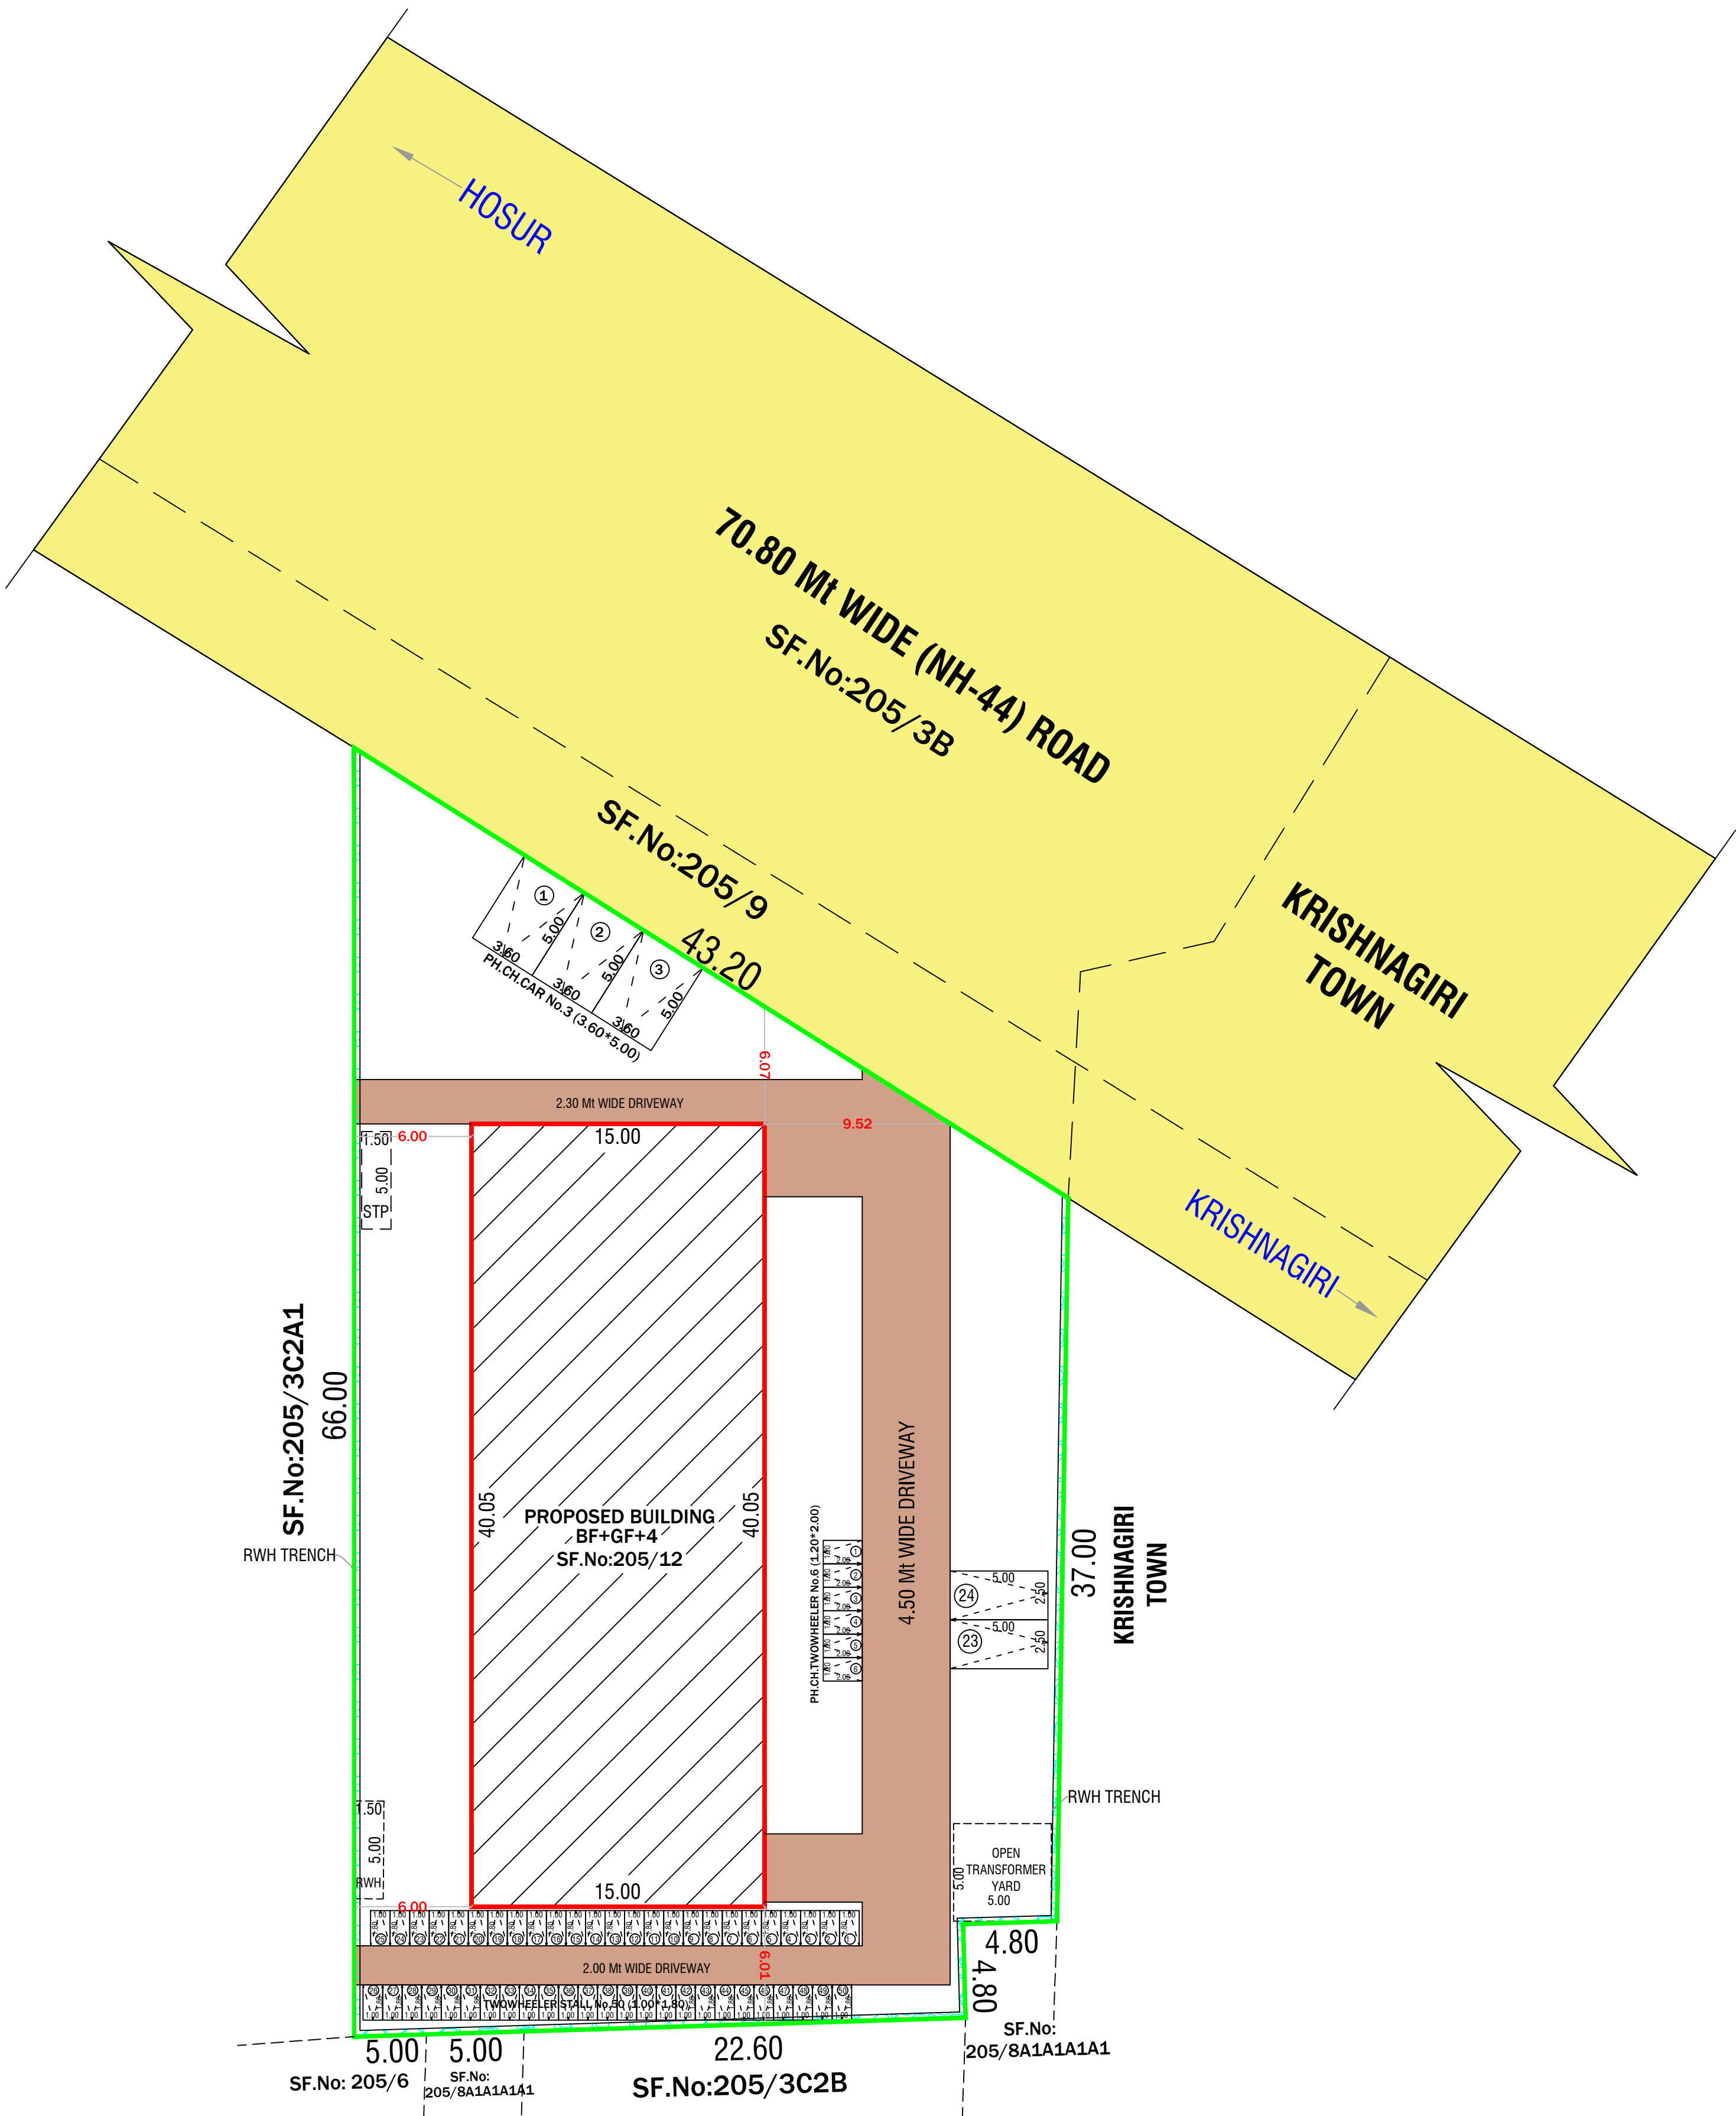

PARKING AS PER SWP SYSTEM			COLOR INDEX	
TYPE OF PARKING	REQUIRED	PROVIDED	SITE BOUNDARY PROPOSED BLDG. EXISTING ROAD DRIVEWAY ROAD	
CARS=75% OF FSI AREA/100 = 2253.00/100=22.53	23	24		
PHY.CH.CARS	03	03		
TWO WHEELERS=75% FSI AREA/2253.00/50=45.06	46	50		
PHY.CH.TWO WHEELERS	05	06		

AREA DETAILS			
TOTAL AREA OF THE SITE		IN SQMT	
PLR/FMB AREA		1983.00	
DOCUMENT AREA		1983.00	
SUPER IMPOSED PLOT AREA		1931.64	
PARTICULARS	FSI (sqmt)	NON FSI(sqmt)	TOTAL (sqmt)
AREA OF THE PRO. BLDG -BF	-	600.80	600.80
AREA OF THE PRO. BLDG -GF	600.80	-	600.80
AREA OF THE PRO. BLDG -FF	600.80	-	600.80
AREA OF THE PRO. BLDG -SF	600.80	-	600.80
AREA OF THE PRO. BLDG -TF	600.80	-	600.80
AREA OF THE PRO. BLDG -FOURTH FLOOR	600.80	-	600.80
AREA OF THE HEAD ROOM	-	35.24	35.24
TOTAL AREA	3004.00	636.04	3640.04
PLOT COVERAGE - (P.C.) %	30.30		
FLOOR SPACE INDEX - (FSI)	1.515		

APPLICANT	
1.Mr.G.SELVAM S/o Mr.GOPALAKRISHNAN 2.Mr.M.VENKATESAN S/o Mr.MUNISAMY	

REG.STRUCTURAL ENGINEER	REGISTER ENGINEER
Er N. PRAVEEN KUMAR, ME., CREATIVE CONSTRUCTION Structural Engineer / Chartered Engineer Govt.HNTDA Reg.Structural Engineer-I(14/2023) MOBILE:7502330468, 6380345365 MAIL:creativeconstructionhosur@gmail.com	Er N. PRAVEEN KUMAR, ME., CREATIVE CONSTRUCTION Structural Engineer / Chartered Engineer Govt.HNTDA Reg.Engineer-II(11/2020) Govt.HNTDA Reg.Construction Engineer-(25/2020) MOBILE:7502330468, 6380345365 MAIL:creativeconstructionhosur@gmail.com