

PP

APPROVAL RECORD

Planning Permission

Krishnagiri

Krishnagiri district, Tamil Nadu

APPROVAL TYPE

Building Plan

ISSUING AUTHORITY

DTCP

The approval as the planning authority issued it, reproduced in full behind this page.

An approval speaks to what was sanctioned, not to what was built. Completion is a separate record.

PLAN SHOWING THE PROPOSED CONSTRUCTION OF BASEMENT FLOOR, GROUND FLOOR, FIRST FLOOR, SECOND FLOOR, THIRD FLOOR & FOURTH FLOOR

COMMERCIAL BUILDING- (STARRED HOTELS) IN SF.No: 205/12 AT BAIYANAPALLI VILLAGE, VENKATAPURAM PANCHAYAT,

KRISHNAGIRI UNION & TALUK, KRISHNAGIRI DISTRICT.

OFFICE USE

SITE APPROVAL

ROC No: SWP/BPA/0331521/2024 DATE: 04.10.2024

SITE BOUNDARY EAR MARKED AS 'A' To 'F' AND

NUMBERED AS L.P/ D.D.T.C.P (K.D) No:148 /2024



SITE APPROVAL ISSUED

TECHNICAL APPROVAL


ROC No.SWP/BPA/0331521/2024 DATE: 04.10.2024

BUILDING PLAN NUMBERED AS B.P/D.D.T.C.P (K.D) No:82 /2024


TECHNICAL APPROVAL ISSUED

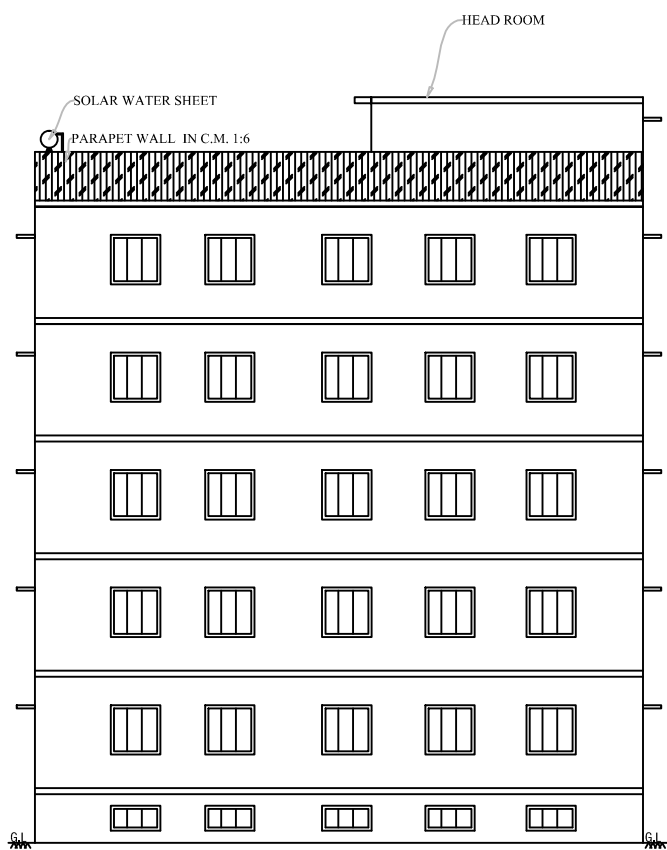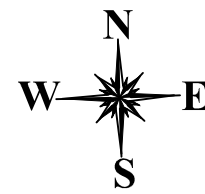


ELEVATION

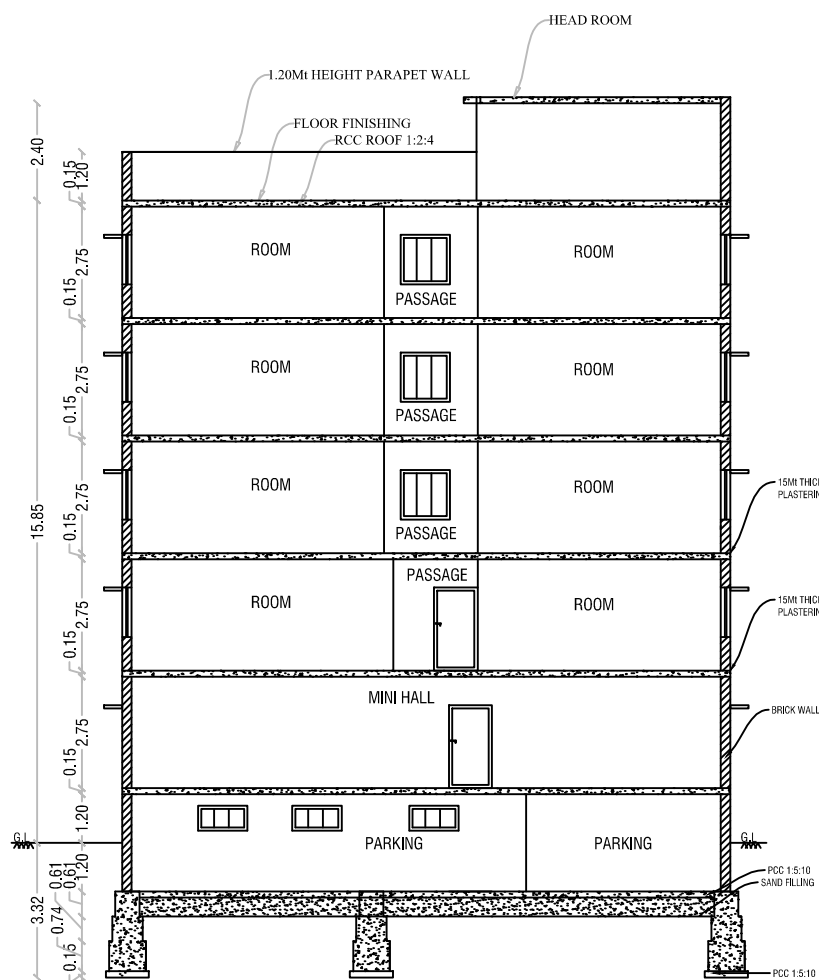


SECTION-AA

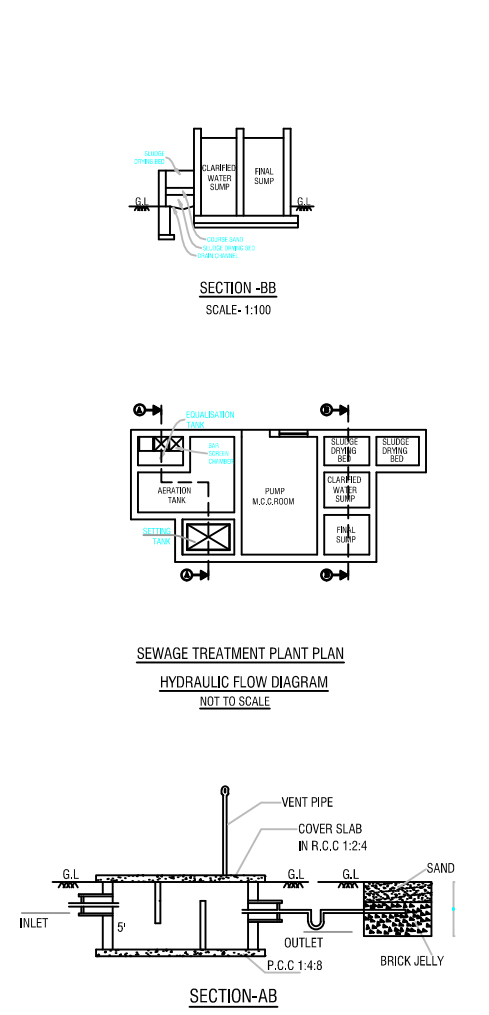


SECTION-AB

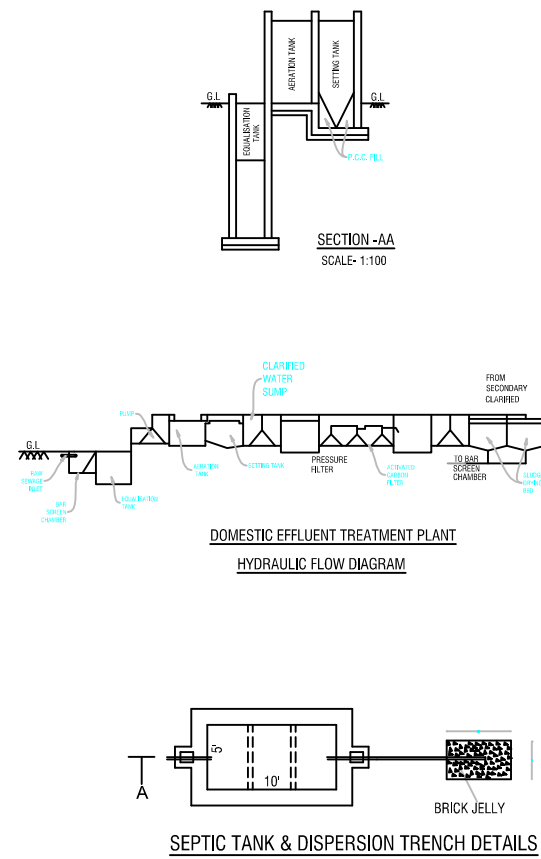


SECTION-AA

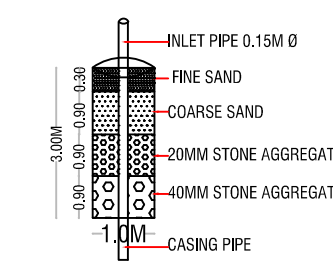

DETAILS OF RAIN WATER HARVESTING STRUCTURES (NOT TO SCALE)


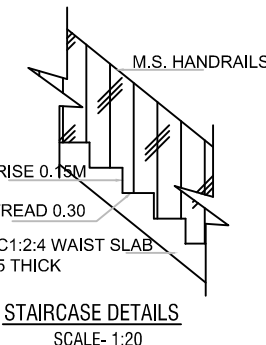


STAIRCASE DETAILS

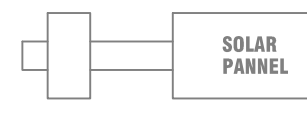


PLAN SOLAR WATER HEATER


SIDE ELEVATION

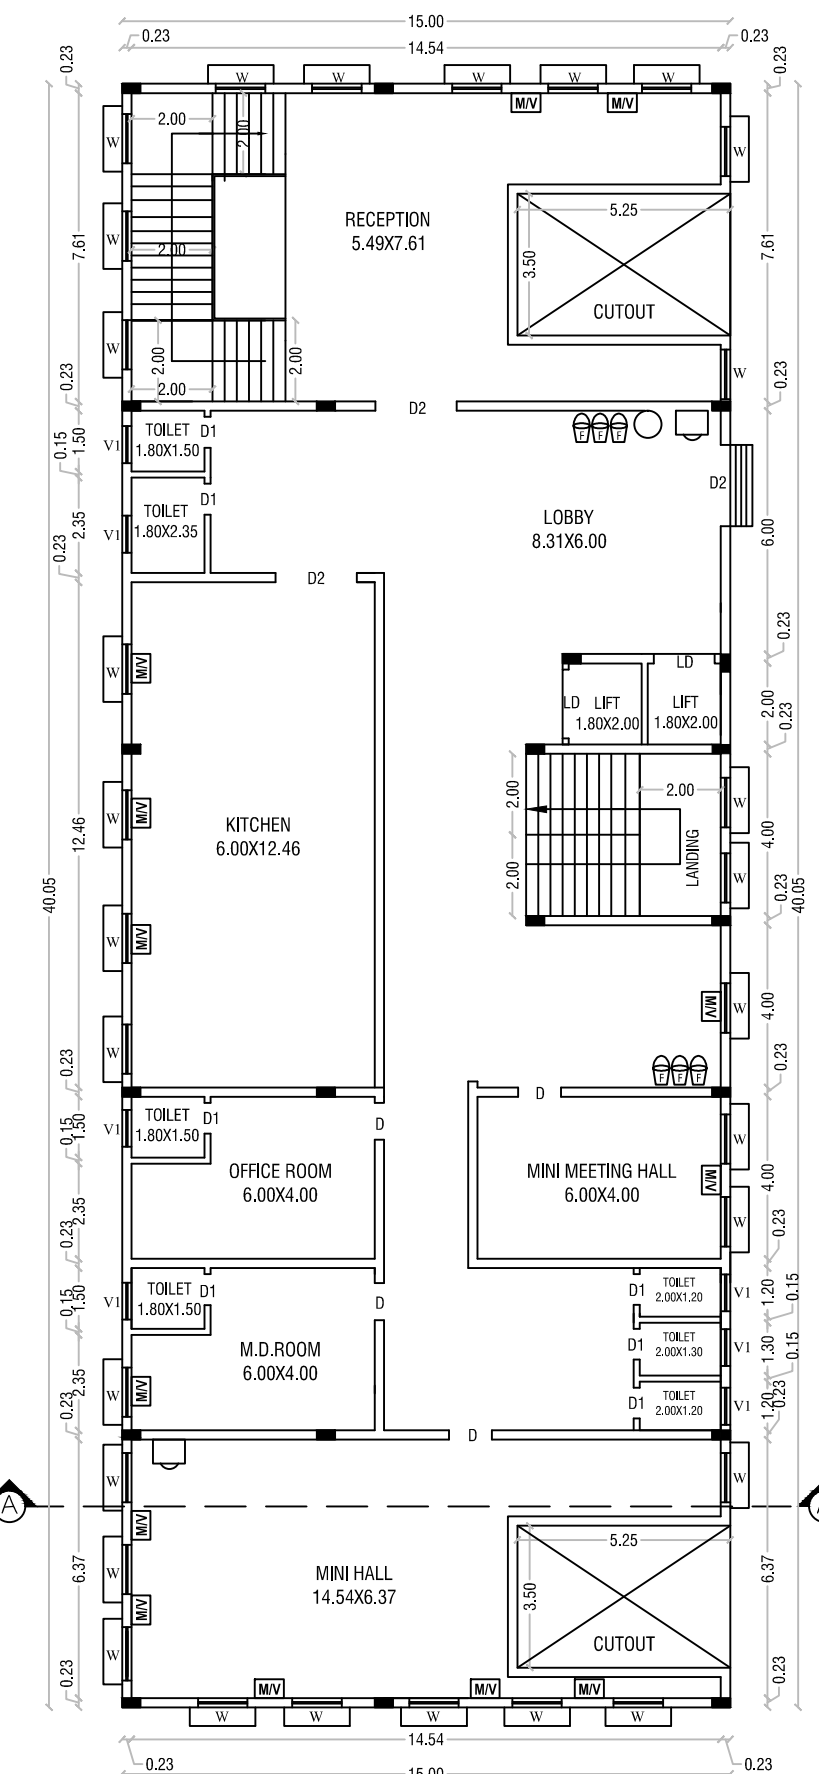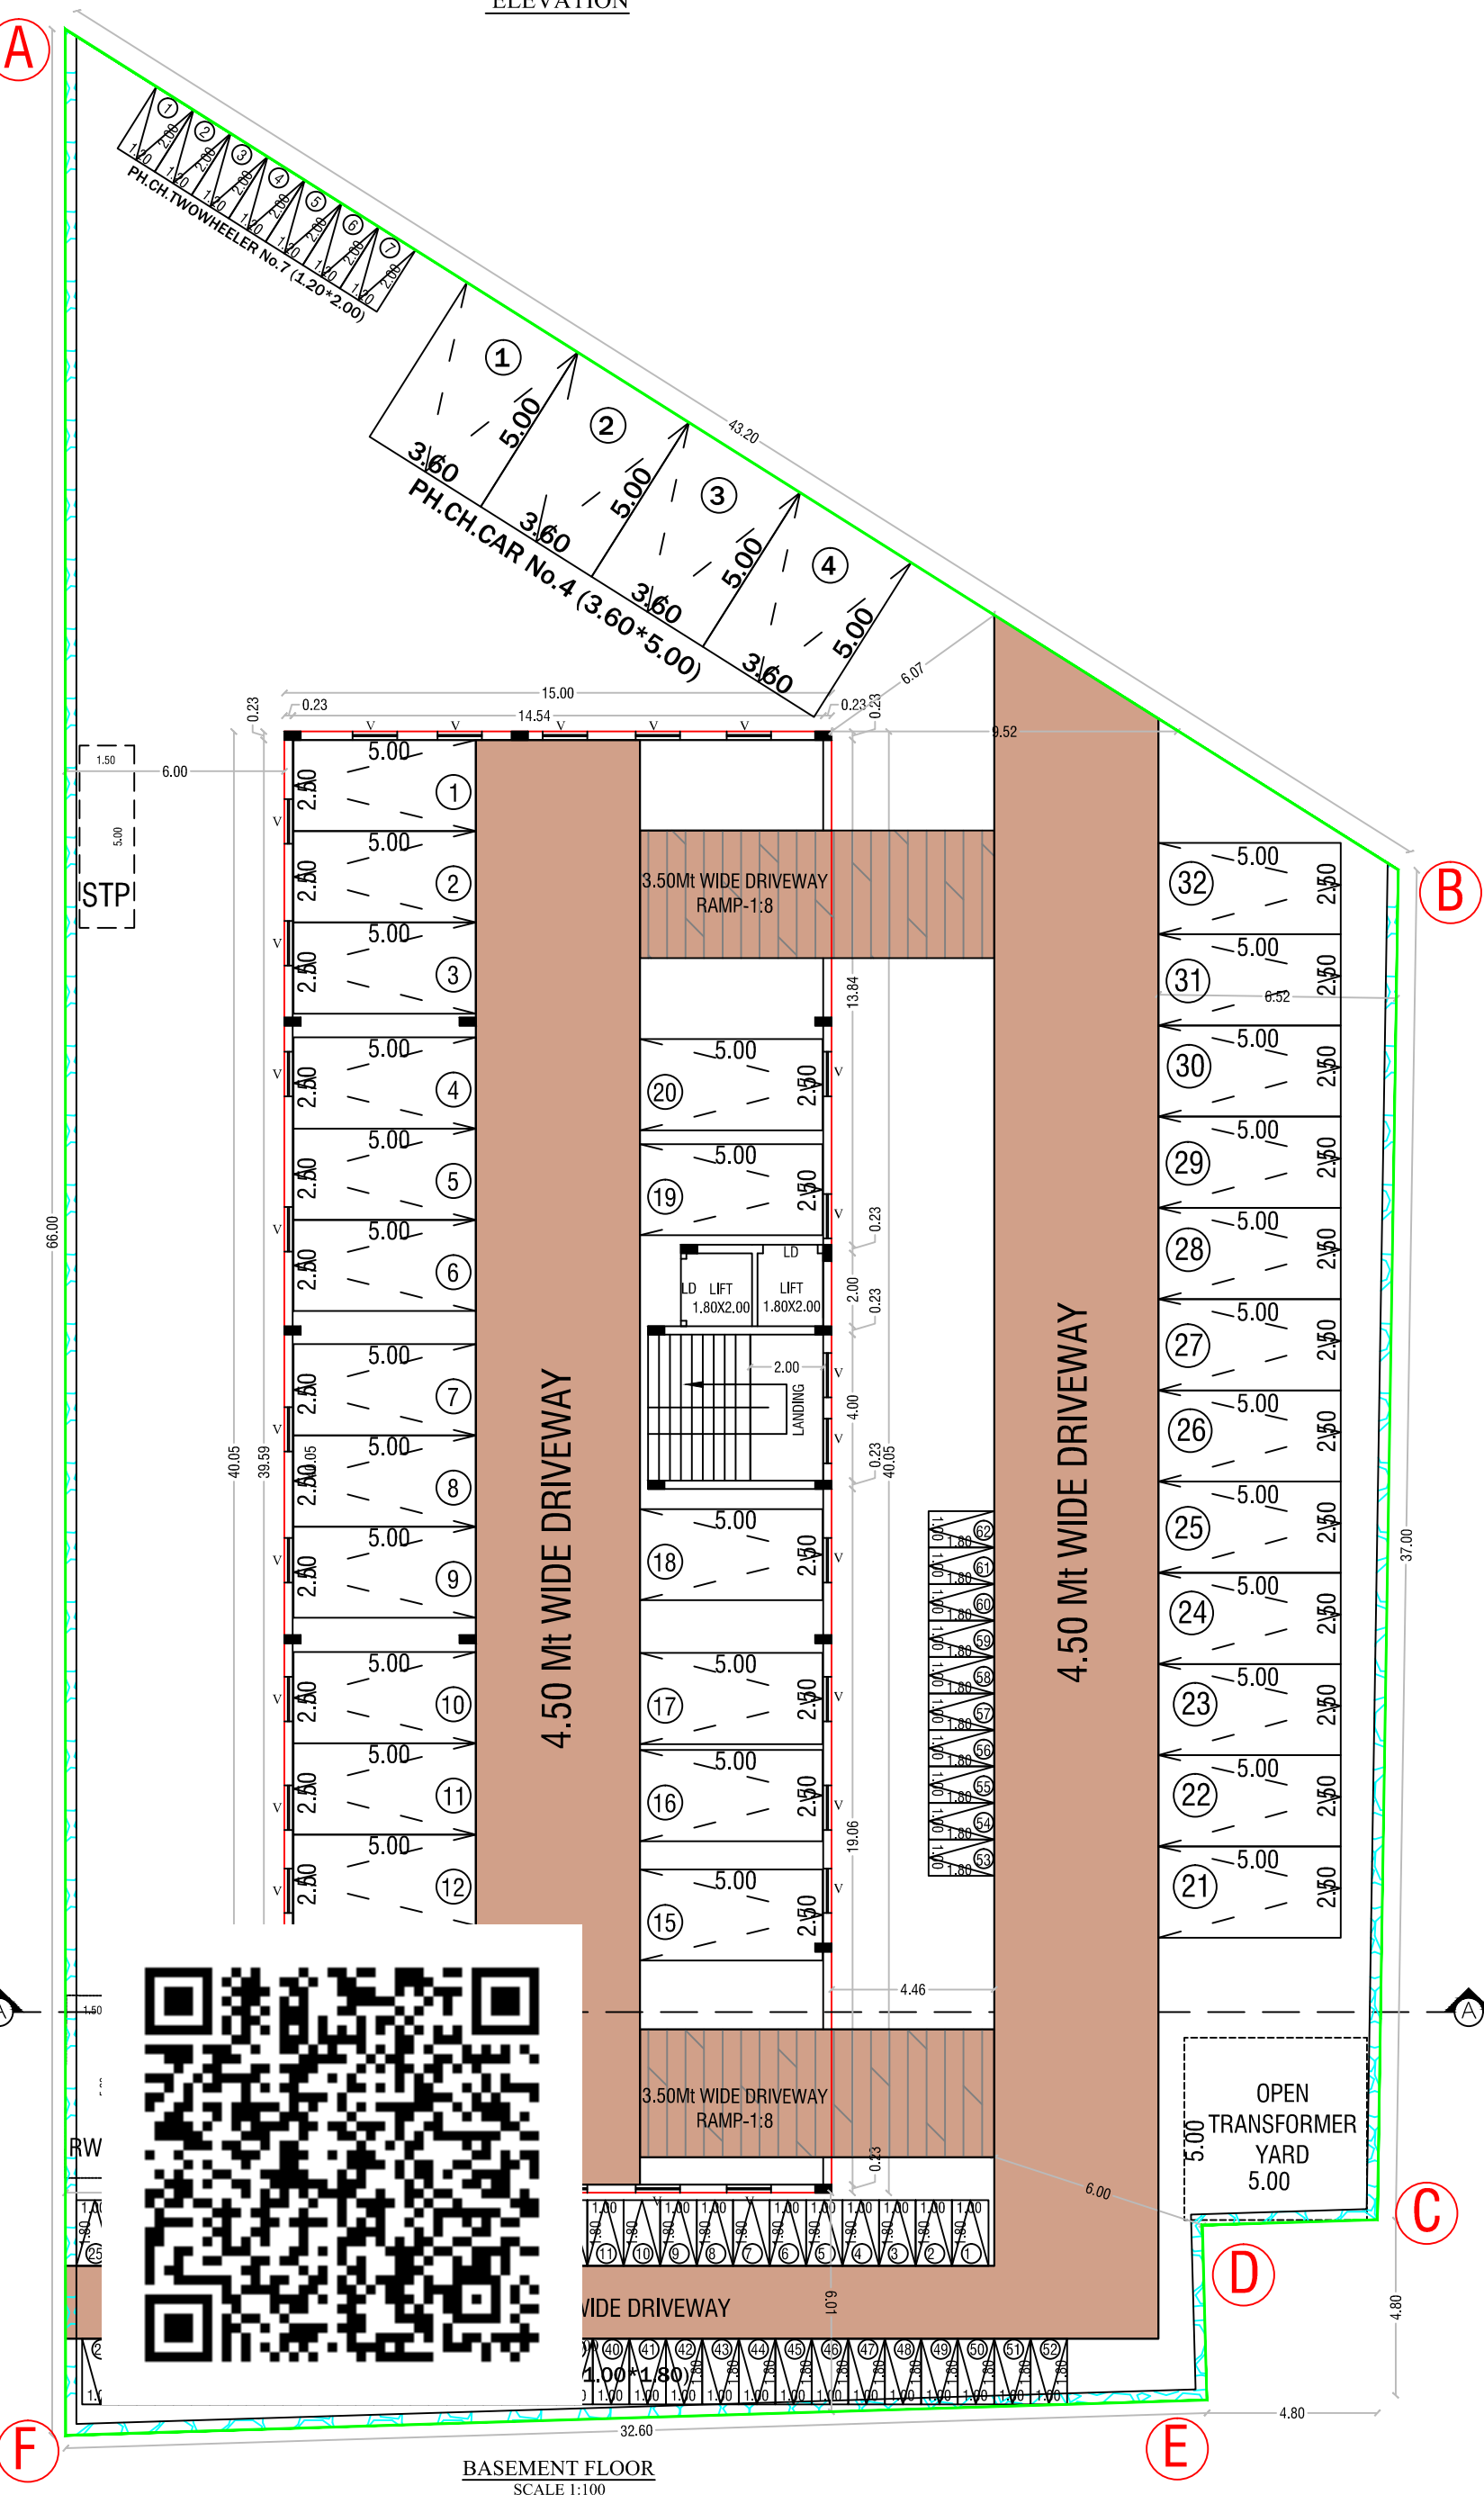


GROUND FLOOR

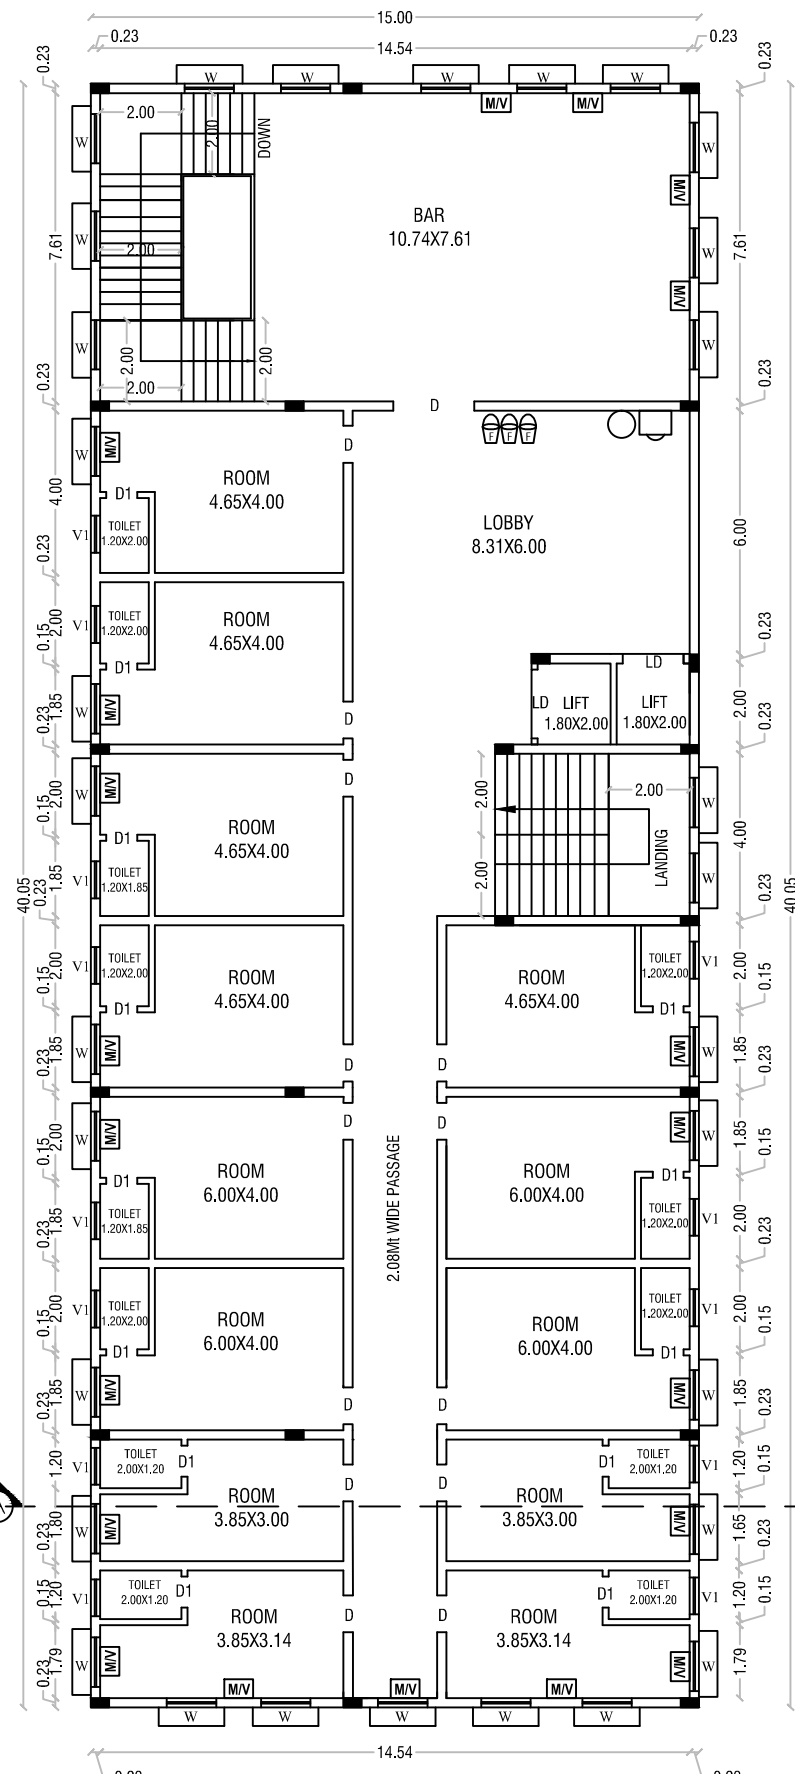

FIRST FLOOR

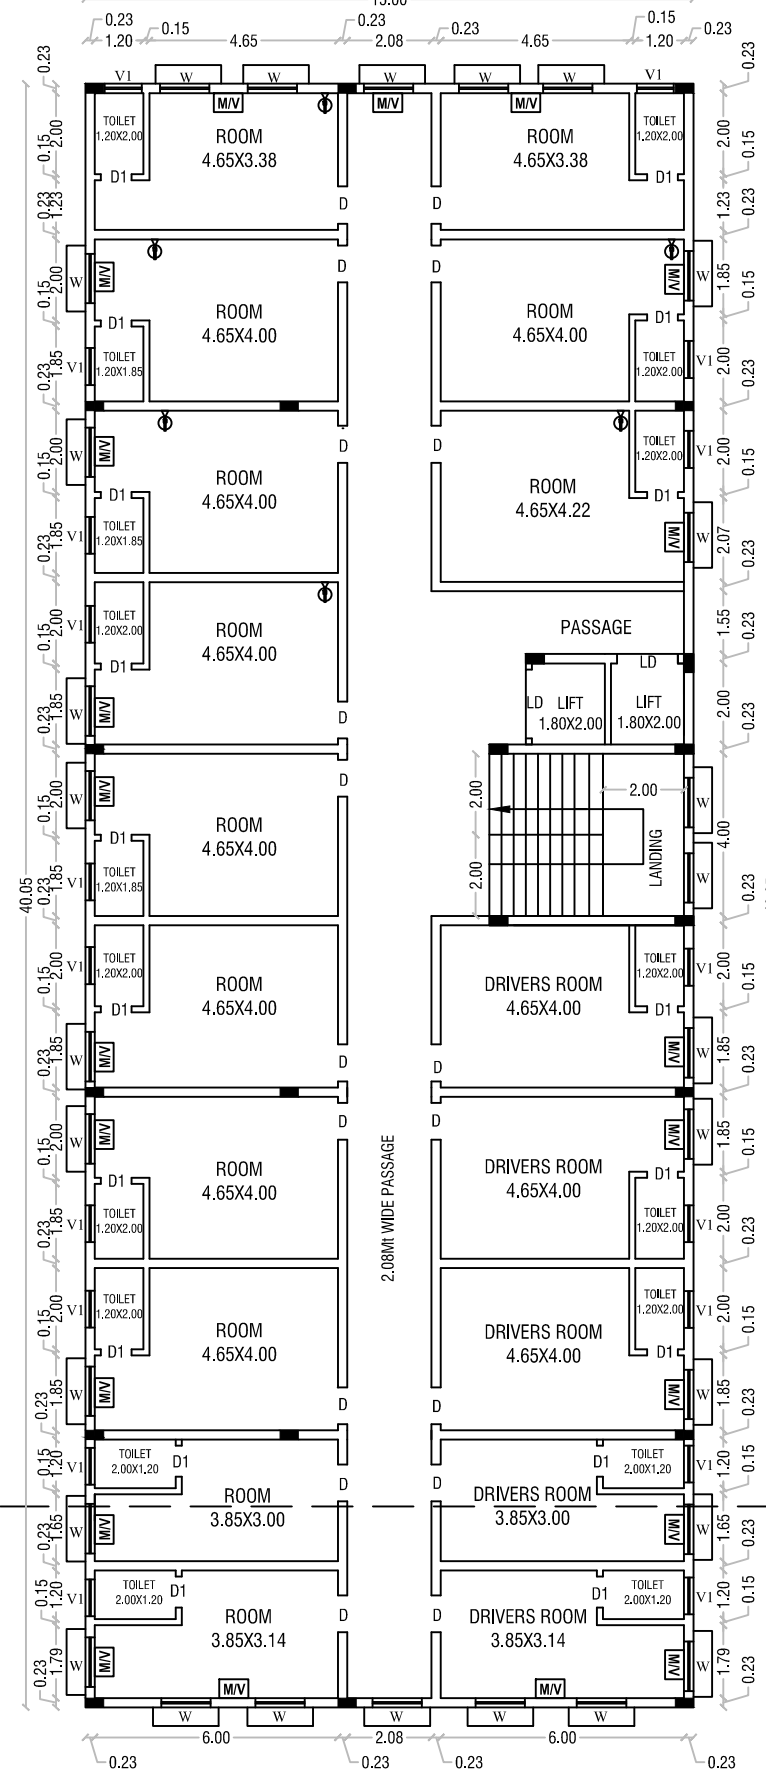

TYPICAL SECOND, THIRD & FOURTH FLOOR

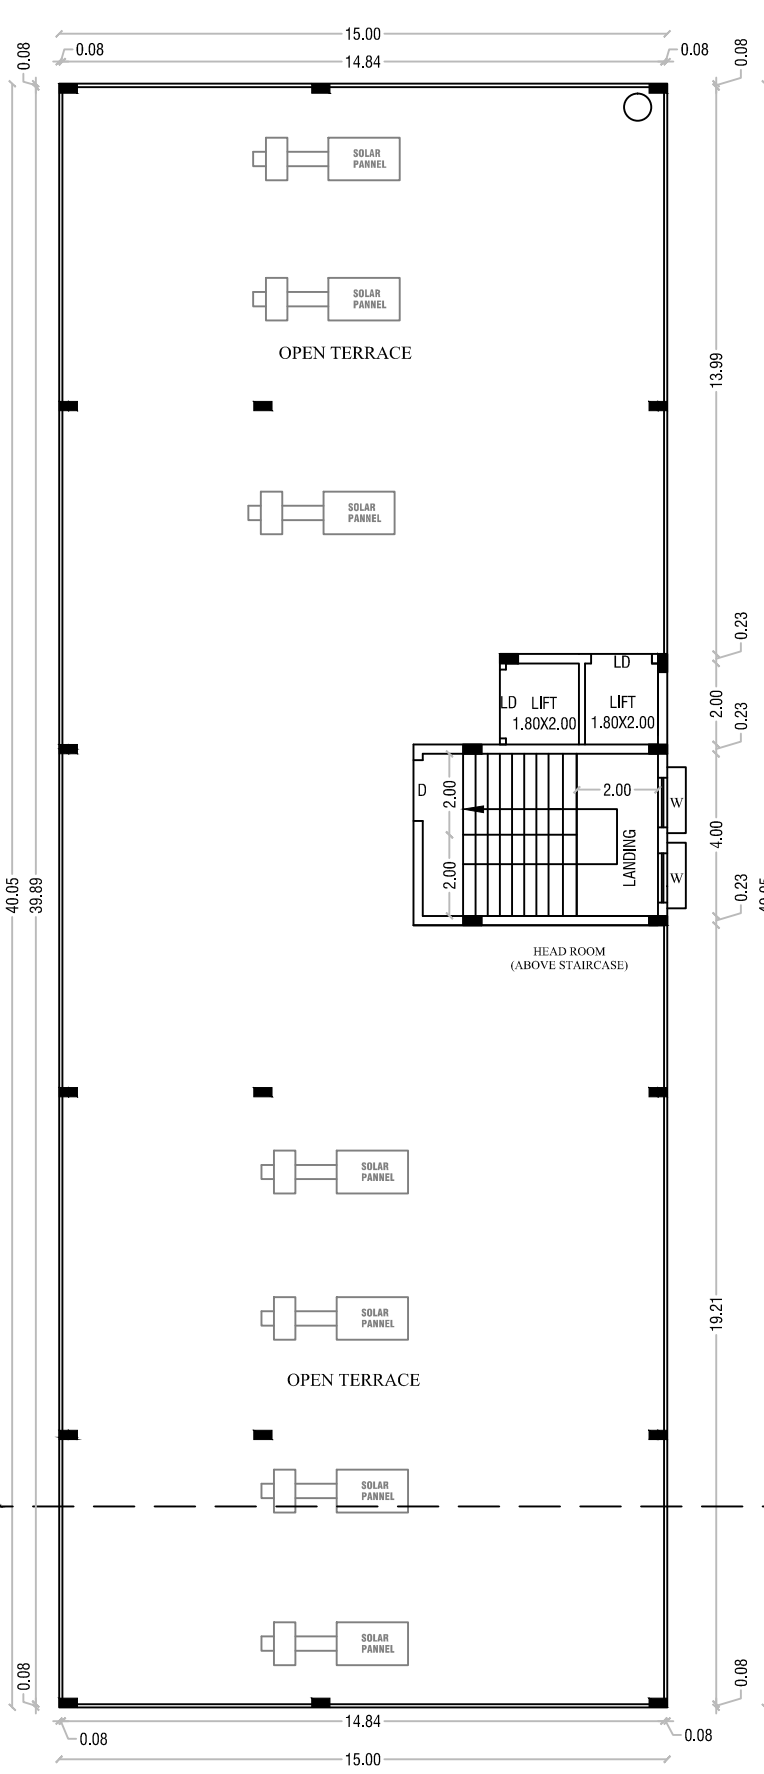

TERRACE FLOOR

PARKING AS PER SWP SYSTEM			COLOR INDEX	
TYPE OF PARKING	REQUIRED	PROVIDED	SITE BOUNDARY	
CARS+FSI AREA*100 = 3003.75/100=30.03	31	32	PROPOSED BLDG.	
PHY.CH.CARS	4	4	EXISTING ROAD	
TWO WHEELERS+FSI AREA*50=3003.75*50=60.07	61	62	DRIVEWAY ROAD	
PHY.CH.TWO WHEELERS	7	7		



SCHEDULE OF JOINERIES			DISCRIPTIONS	
LD	LIFT DOOR	1.50 X 2.43	(FE) Fire Extinguisher	-
D	DOOR	1.20X 2.13	(FA) Fire Alarm Ponds	-
D1	DOOR	0.76 X 2.13	Rain Water Perculation	-
D2	DOOR	1.00 X 2.13	SAND BUCKETS	-
W	WINDOW	1.22 X 1.22	MECHANICAL VENTILATION	- M/V
V	VENTILATION	0.91 X 1.22		
V1	VENTILATION	0.61 X 1.22		

AREA DETAILS			
TOTAL AREA OF THE SITE		IN SQMT	
PLR/FMB AREA		1983.00	
DOCUMENT AREA		1983.00	
SUPER IMPOSED PLOT AREA		1931.64	
PARTICULARS	FSI (sqmt)	NON FSI(sqmt)	TOTAL (sqmt)
AREA OF THE PRO. BLDG -BF	-	600.75	600.75
AREA OF THE PRO. BLDG -GF	600.75	-	600.75
AREA OF THE PRO. BLDG -FF	600.75	-	600.75
AREA OF THE PRO. BLDG -SF	600.75	-	600.75
AREA OF THE PRO. BLDG -TF	600.75	-	600.75
AREA OF THE PRO. BLDG -FOURTH FLOOR	600.75	-	600.75
AREA OF THE HEAD ROOM	-	35.24	35.24
TOTAL AREA	3003.75	635.9900	3639.74
PLOT COVERAGE - (P.C.) %	30.30		
FLOOR SPACE INDEX - (FSI)	1.514		

APPLICANT	
1.Mr.G.SELVAM S/o Mr.GOPALAKRISHNAN	
2.Mr.M.VENKATESAN S/o Mr.MUNISAMY	

REG.STRUCTURAL ENGINEER	REGISTER ENGINEER
Mr. PRAVEEN KUMAR, ME., CREATIVE CONSTRUCTION Structural Engineer / Chartered Engineer Govt.HNTDA Reg.Structural Engineer-I(14/2023) MOBILE:7502330468, 6380345365 MAIL:creativeconstructionhour@gmail.com	Mr. PRAVEEN KUMAR, ME., CREATIVE CONSTRUCTION Structural Engineer / Chartered Engineer Govt.HNTDA Reg.Engineer-I(11/2020) Govt.HNTDA Reg. Construction Engineer-(25/2020) MOBILE:7502330468, 6380345365 MAIL:creativeconstructionhour@gmail.com

SITE PLAN SHOWING THE PROPOSED CONSTRUCTION OF BASEMENT FLOOR, GROUND FLOOR, FIRST FLOOR, SECOND FLOOR, THIRD FLOOR & FOURTH FLOOR
COMMERCIAL BUILDING-(STARRED HOTELS) IN SF.No: 205/12 AT BAIYANAPALLI VILLAGE, VENKATAPURAM PANCHAYAT, KRISHNAGIRI UNION & TALUK,
KRISHNAGIRI DISTRICT.

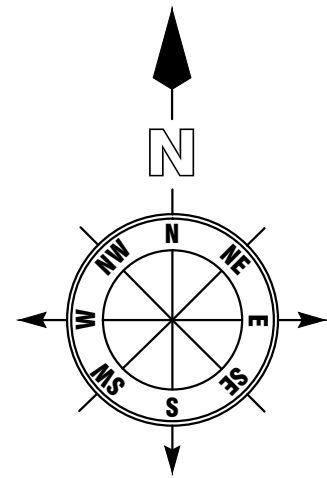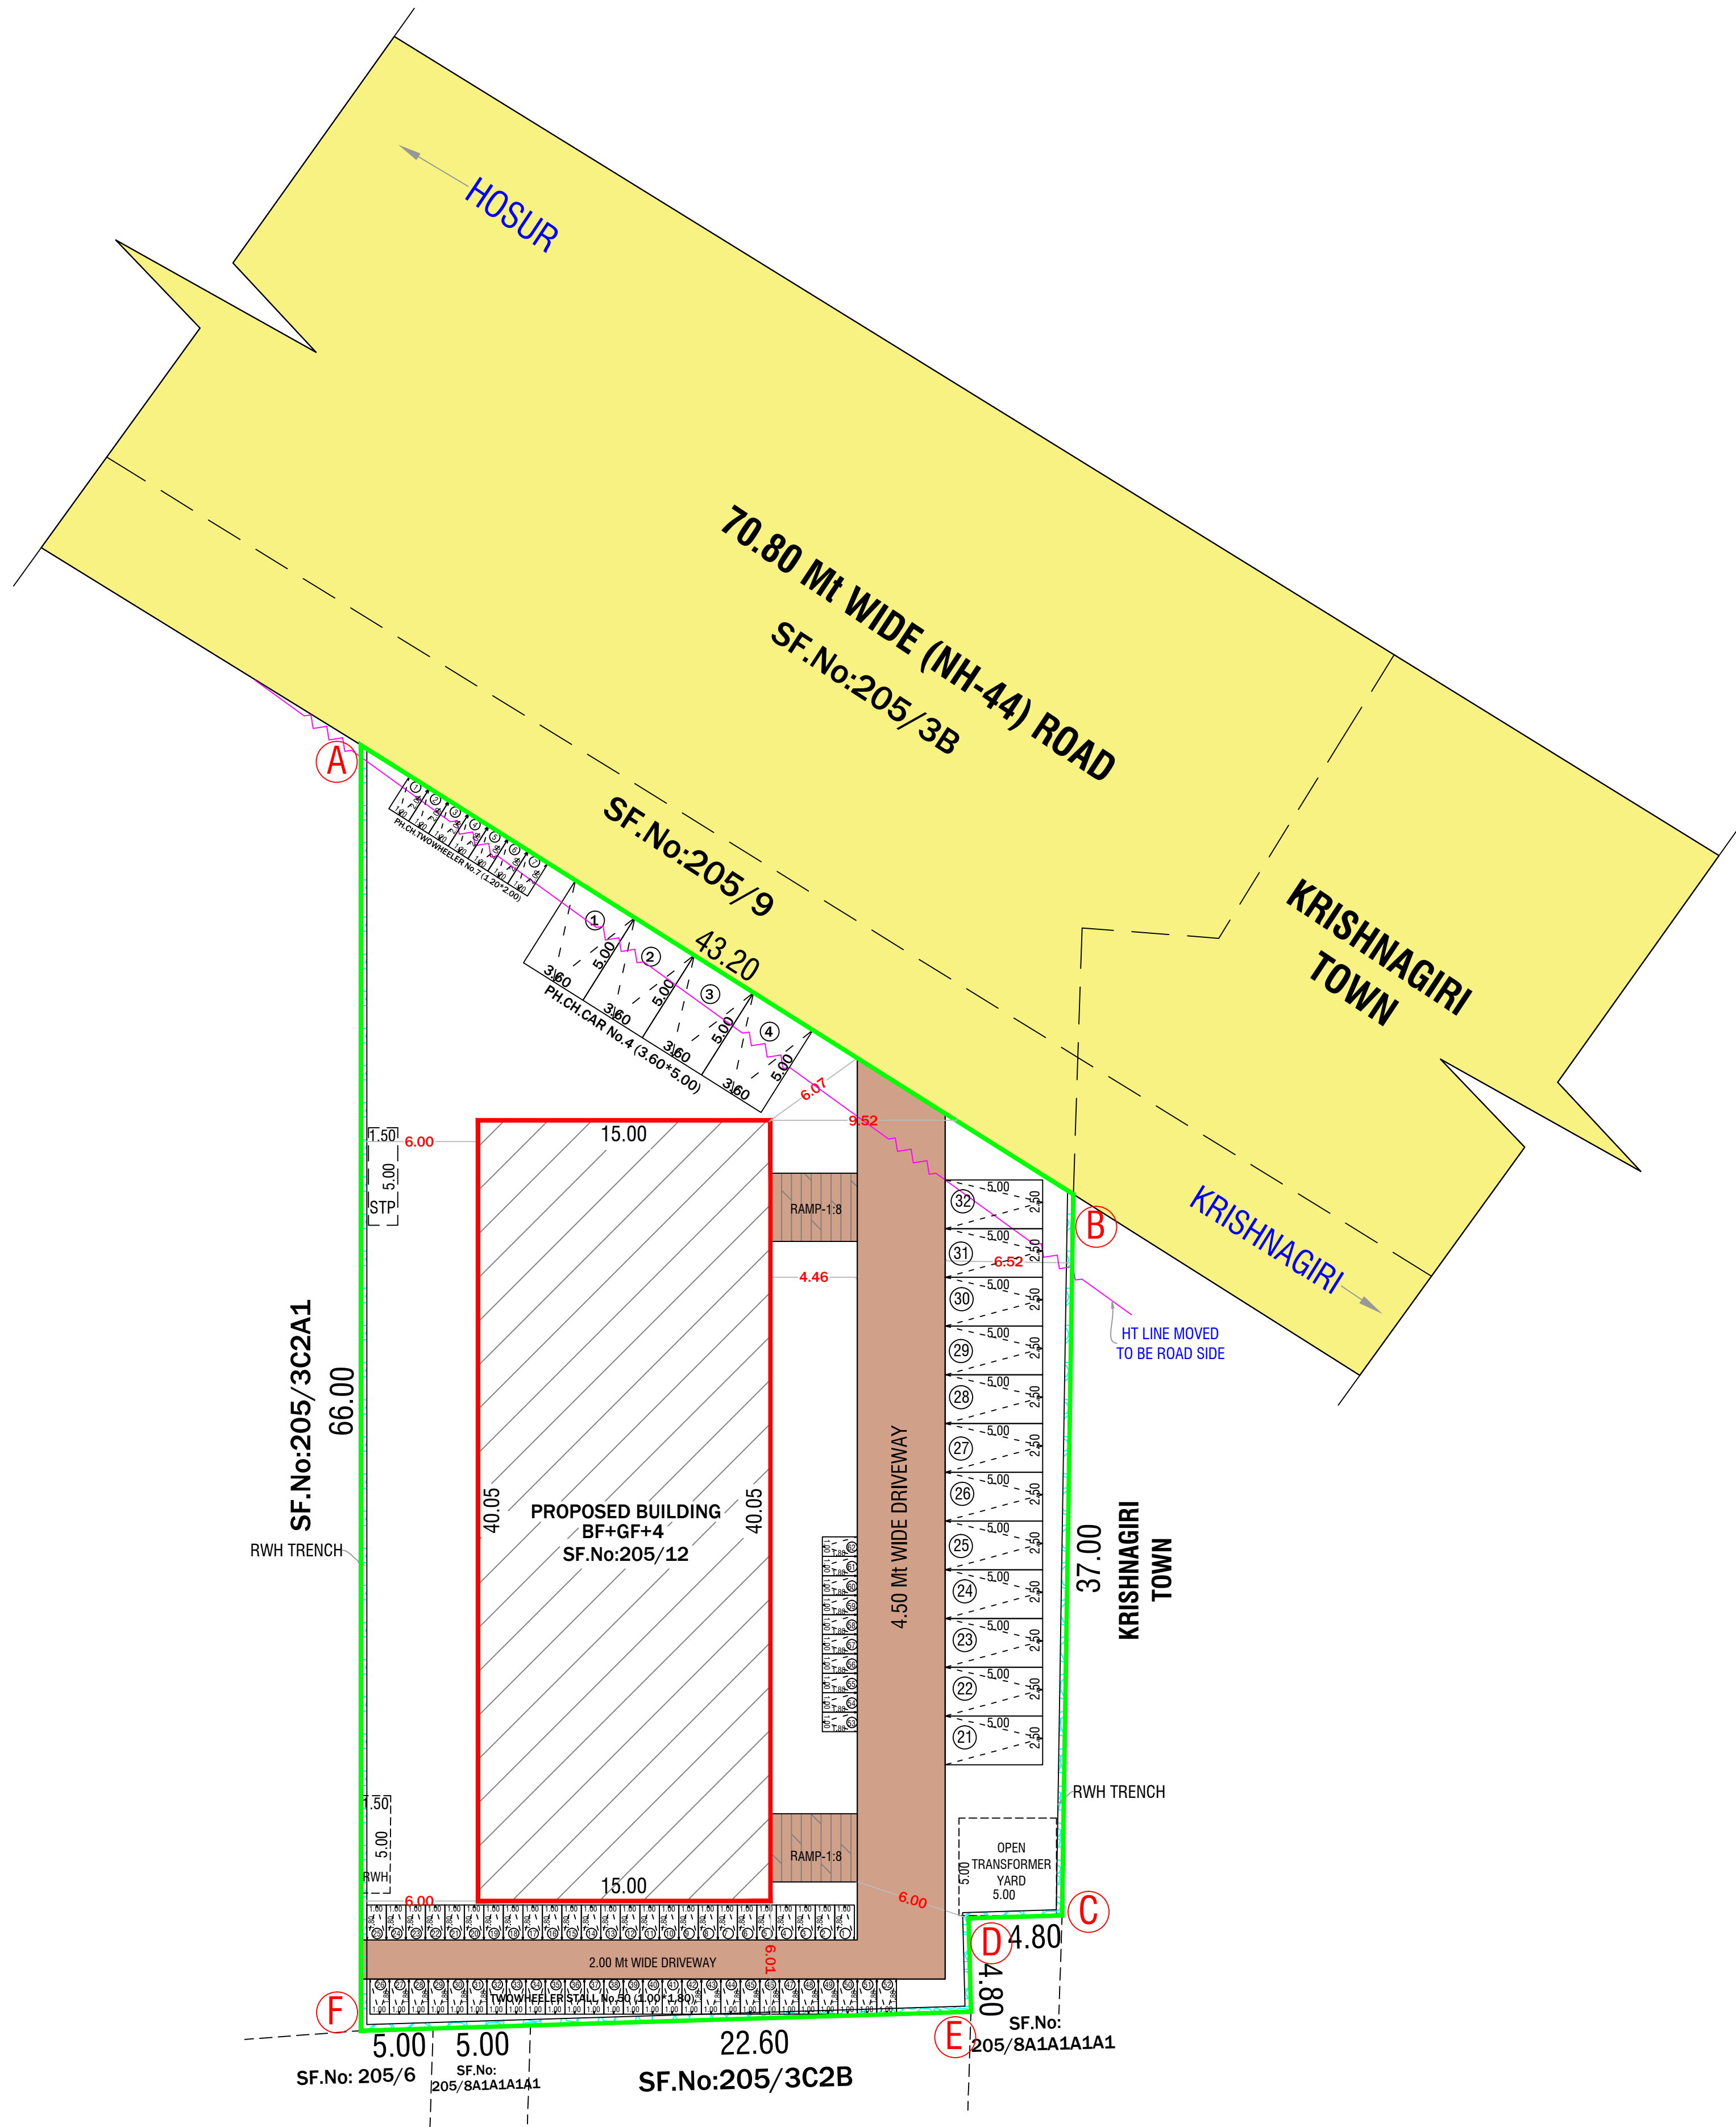

OFFICE USE

SHEET No.2/2

SITE APPROVAL

ROC No: SWP/BPA/0331521/2024 DATE: 04.10.2024
SITE BOUNDARY EAR MARKED AS 'A To F' AND
NUMBERED AS L.P/ D.D.T.C.P (K.D) No:148 /2024
SITE APPROVAL ISSUED

TECHNICAL APPROVAL

ROC No.SWP/BPA/0331521/2024 DATE: 04.10.2024
BUILDING PLAN NUMBERED AS B.P/D.D.T.C.P (K.D) No:82 /2024
TECHNICAL APPROVAL ISSUED

PARKING AS PER SWP SYSTEM			COLOR INDEX	
TYPE OF PARKING	REQUIRED	PROVIDED		
CARS= FSI AREA/100 = 3003.75/100=30.03	31	32	SITE BOUNDARY PROPOSED BLDG. EXISTING ROAD DRIVEWAY ROAD	
PHY.CH.CARS	04	04		
TWO WHEELERS=FSI AREA/50=3003.75/50=60.07	61	62		
PHY.CH.TWO WHEELERS	07	07		

AREA DETAILS

TOTAL AREA OF THE SITE	IN SQMT		
PLR/FMB AREA	1983.00		
DOCUMENT AREA	1983.00		
SUPER IMPOSED PLOT AREA	1931.64		
PARTICULARS	FSI (sqmt)	NON FSI(sqmt)	TOTAL (sqmt)
AREA OF THE PRO. BLDG -BF	-	600.75	600.75
AREA OF THE PRO. BLDG -GF	600.75	-	600.75
AREA OF THE PRO. BLDG -FF	600.75	-	600.75
AREA OF THE PRO. BLDG -SF	600.75	-	600.75
AREA OF THE PRO. BLDG -TF	600.75	-	600.75
AREA OF THE PRO. BLDG -FOURTH FLOOR	600.75	-	600.75
AREA OF THE HEAD ROOM	-	35.24	35.24
TOTAL AREA	3003.75	635.99	3639.74
PLOT COVERAGE - (P.C.) %	30.30		
FLOOR SPACE INDEX - (FSI)	1.514		

APPLICANT

1.Mr.G.SELVAM S/o
Mr.GOPALAKRISHNAN

2.Mr.M.VENKATESAN S/o
Mr.MUNISAMY

REG.STRUCTURAL ENGINEER

Er N. PRAVEEN KUMAR, ME.,
CREATIVE CONSTRUCTION
Structural Engineer / Chartered Engineer
Govt.HNTDA Reg.Structural Engineer-I(14/2023)
MOBILE:7502330468, 6380345365
MAIL:creativeconstructionhosur@gmail.com

REGISTER ENGINEER

Er N. PRAVEEN KUMAR, ME.,
CREATIVE CONSTRUCTION
Structural Engineer / Chartered Engineer
Govt.HNTDA Reg.Engineer-II(11/2020)
Govt.HNTDA Reg.Construction Engineer-(25/2020)
MOBILE:7502330468, 6380345365
MAIL:creativeconstructionhosur@gmail.com

Eight ways to know a piece of land before you pay for it.

This report covers one part of the picture. These cover the rest, drawn from the same government records, for any property in Tamil Nadu.

LandLens One

Ask anything about a property and get an answer grounded in live government records, with the sources shown.

[/landlens/one](#)



Verify My Land

Every record check run on one property and returned as a single report.

[/landlens/verify-my-land](#)



Legal Opinion

An advocate's written opinion on the title, built on the records we pull for it.

[/landlens](#)



One Map

Every layer on one map: the parcel, its boundary, zoning, water bodies and what sits around it.

[/landlens/one/map](#)



PriceMap

What land actually changed hands for around this plot, taken from the registered deeds.

[/landlens/pricemap](#)



Build Scope

What you are allowed to build here: floor space, height, coverage and setbacks.

[/landlens/build-scope](#)



Property Tracker

Watch a property and hear about it when something new is registered against it.

[/landlens/property-tracker](#)



Deal Room

Run the transaction in one place: documents, stamping, signatures and the parties.

[/landlens/deal-room](#)



Twenty-four checks you can run yourself, at no cost.

Records and verification

The registers themselves, read for you.

Encumbrance Certificate

Patta and Chitta

Field Measurement Sketch

EC Analyzer

Bank charge check

Court case search

Seller background check

Approval check by survey

Value and duty

What it is worth and what it costs to register.

Guideline value by street

Guideline value by survey

Stamp duty and registration fees

Capital gains

Floor space index

Area unit converter

Zoning and land use

What the plan says can happen on this land.

Land use zone finder

CMDA land use check

Coastal regulation zone

Master plan check

Water bodies finder

Airport height clearance

Registers and directories

Who holds it, and which office keeps the record.

Find your registering office

Temple property check

Waqf property check

RERA register



Every free tool
/tools



Services we run
for you
/services



The LandLens
suite
/landlens/one



Every claim in this document traces back to a government record.

Legal opinions, due diligence and title verification

Building plan, layout and sub-division approvals

Completion and occupancy certificates, regularisation

Escrow, negotiation and NRI property management

Land survey, soil testing, architecture and construction

Verified RealEstate
3/350/2 Mettukuppam,
OMR Thoraipakkam,
Chennai 600 097, India
hello@verified.realestate
+91 9996 12 9996

Prepared from the registers named on the page each finding sits on. Where a register could not be read, this document says so in its place rather than leaving the gap to be read as a clean result.

