
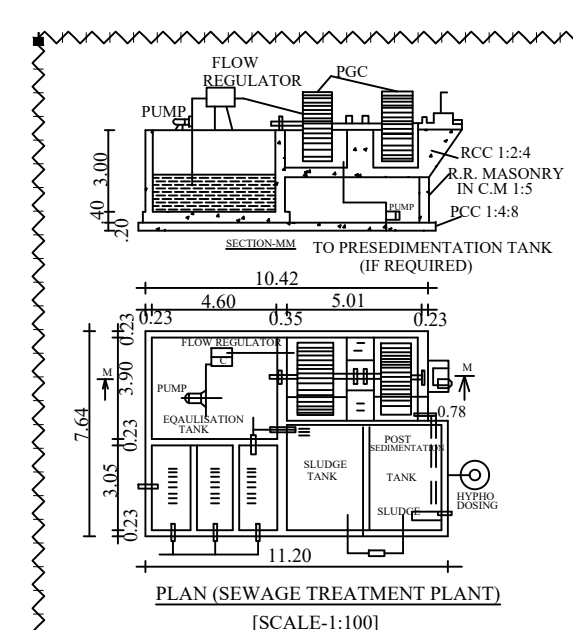
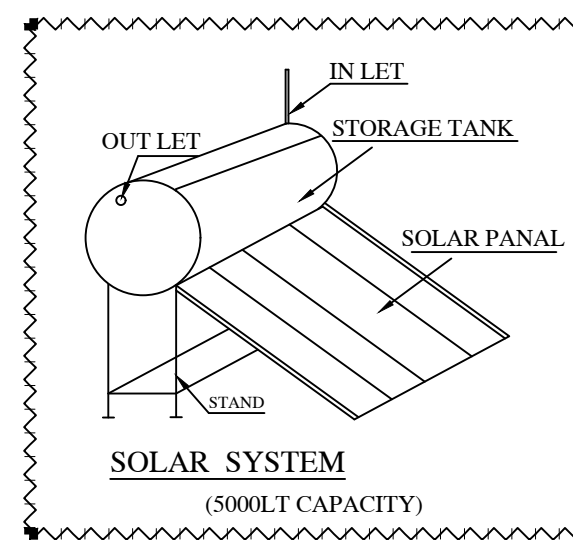
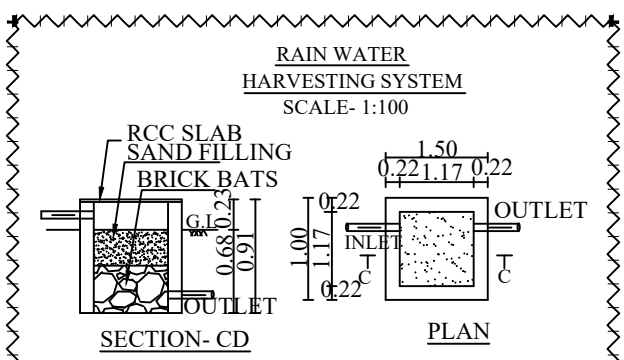
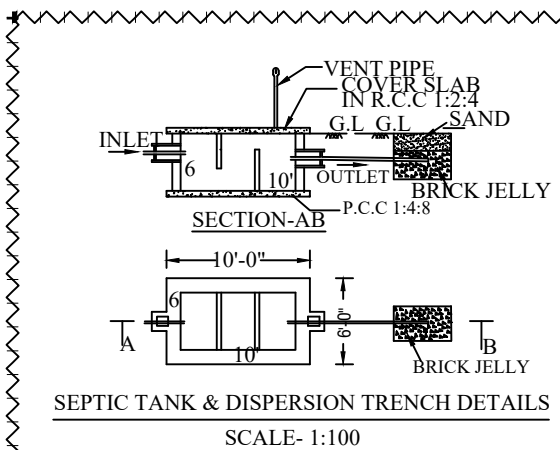
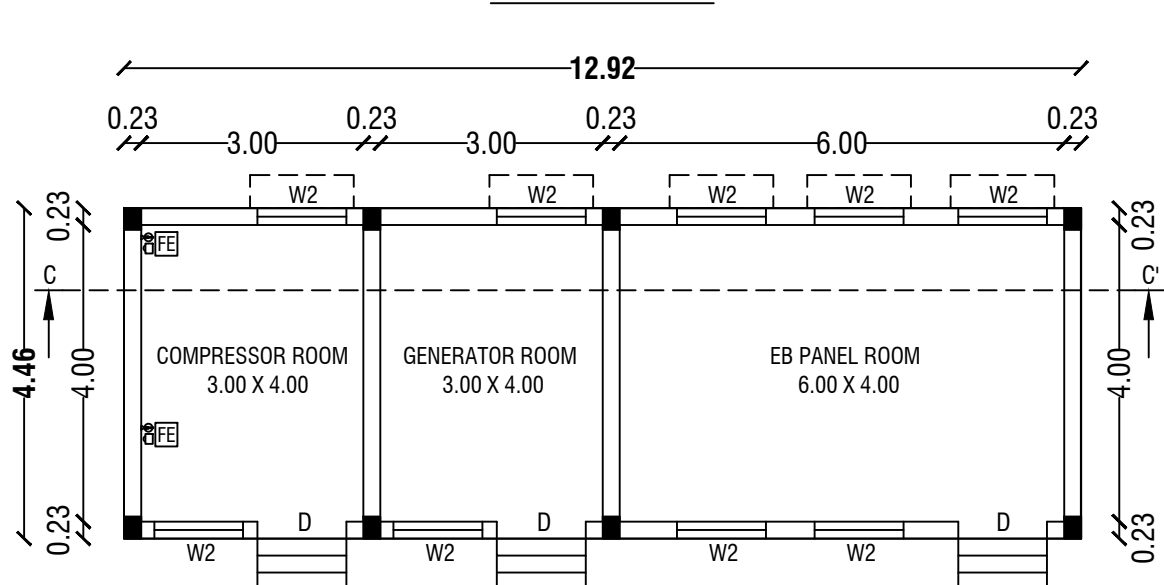
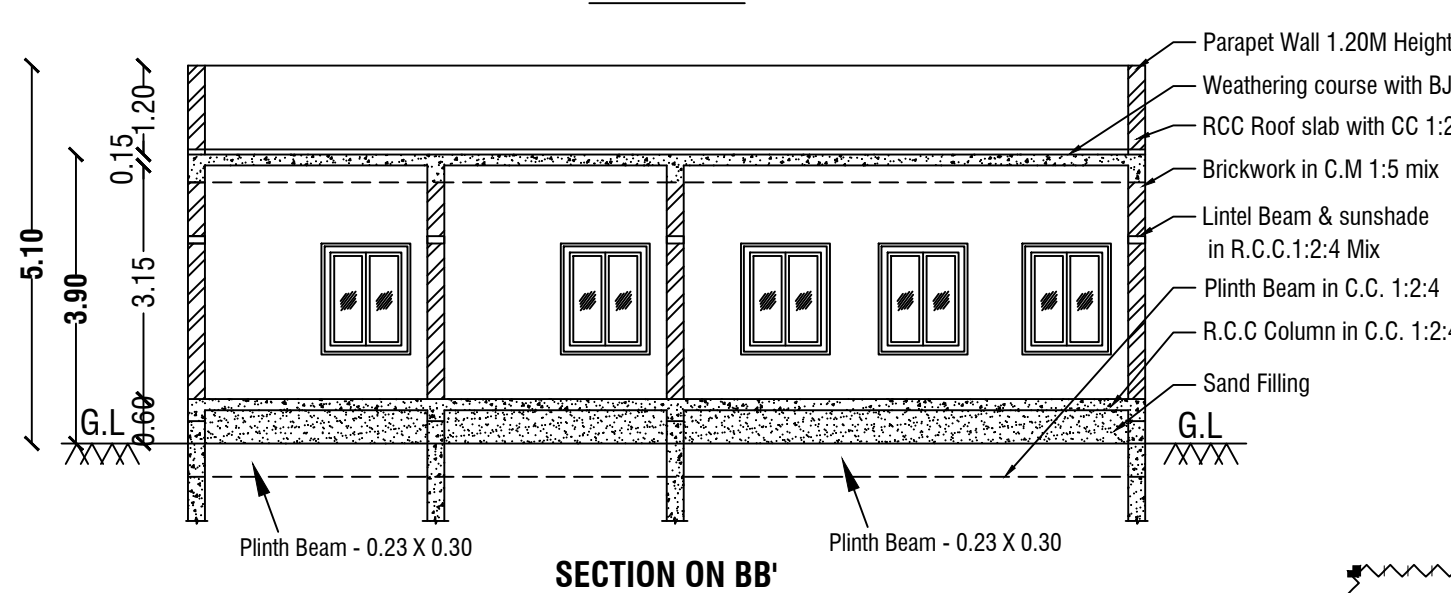
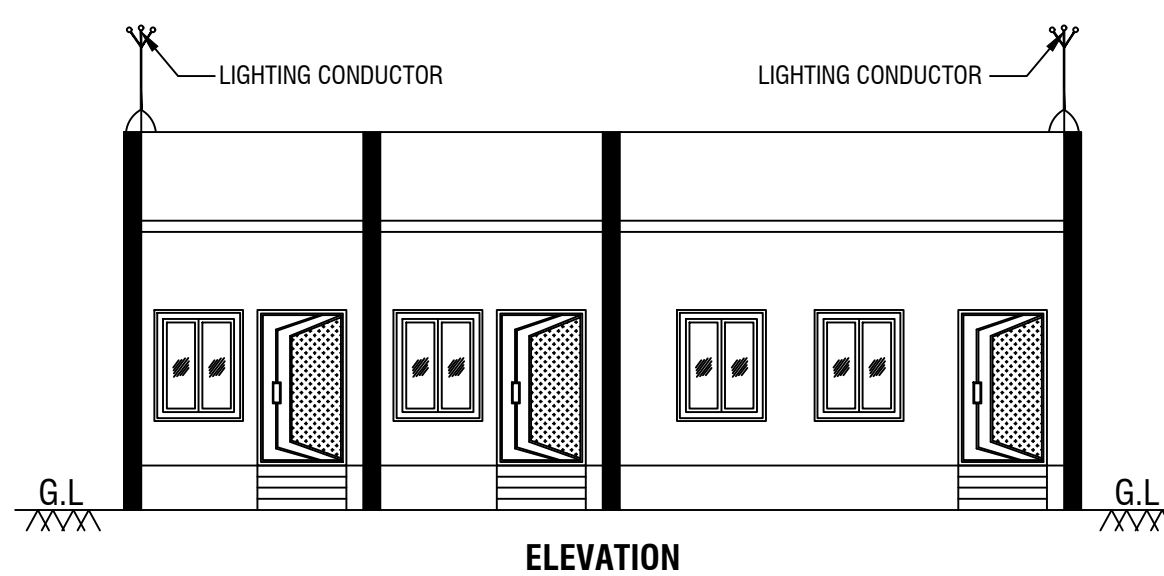
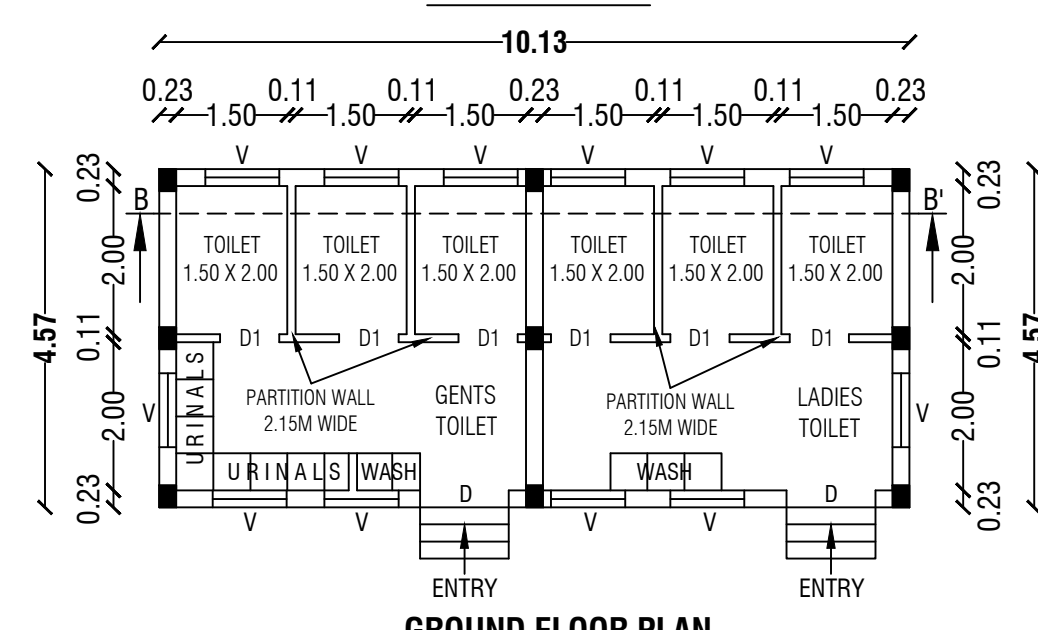
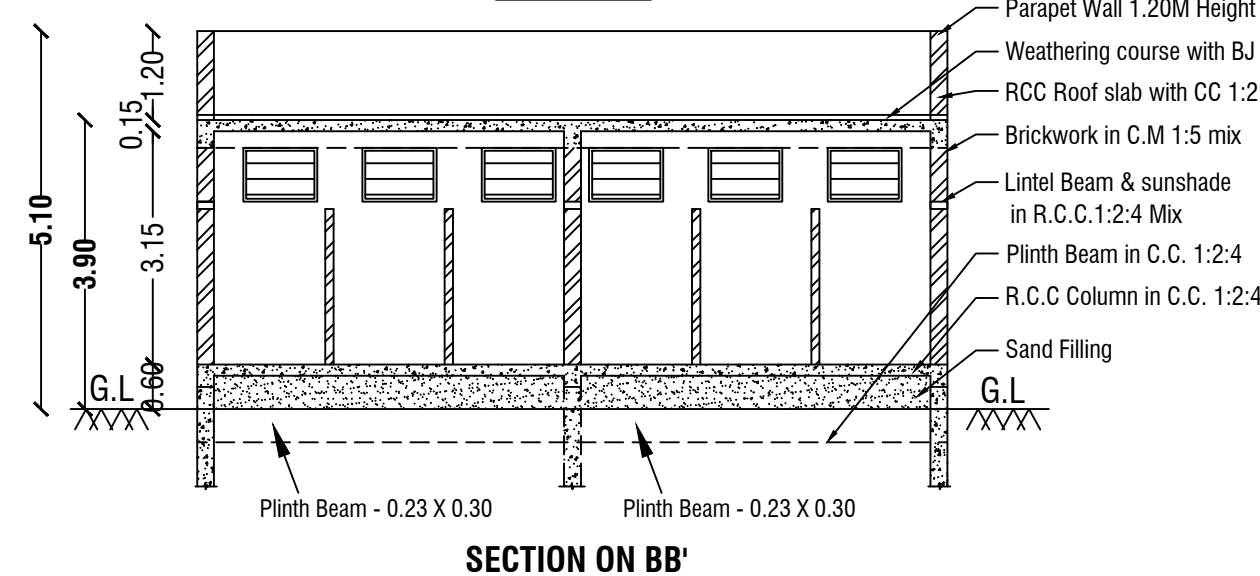
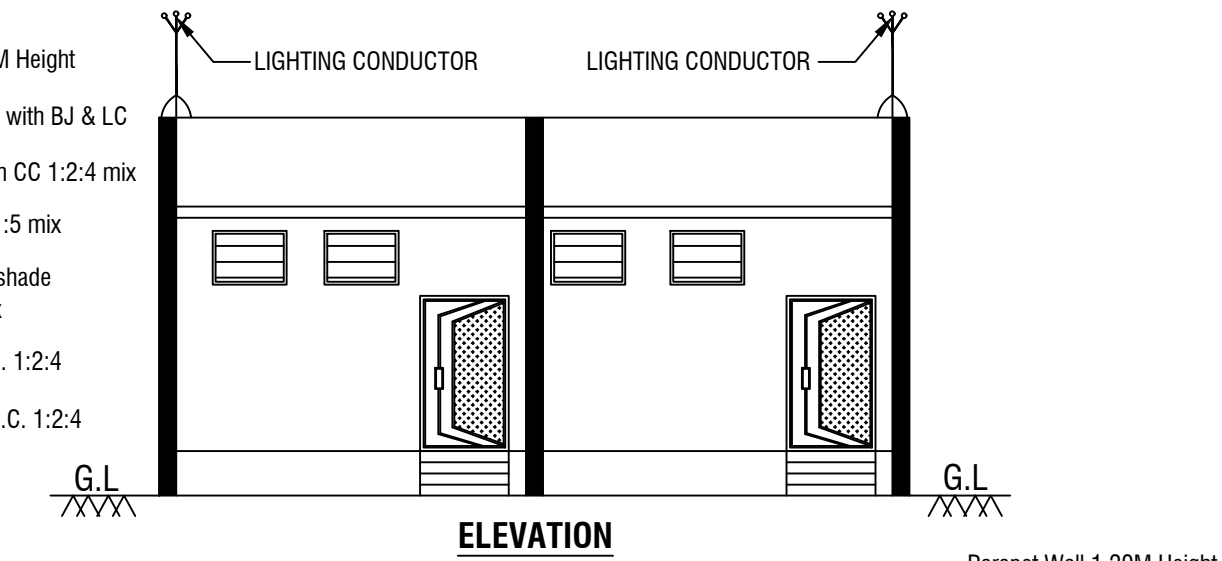
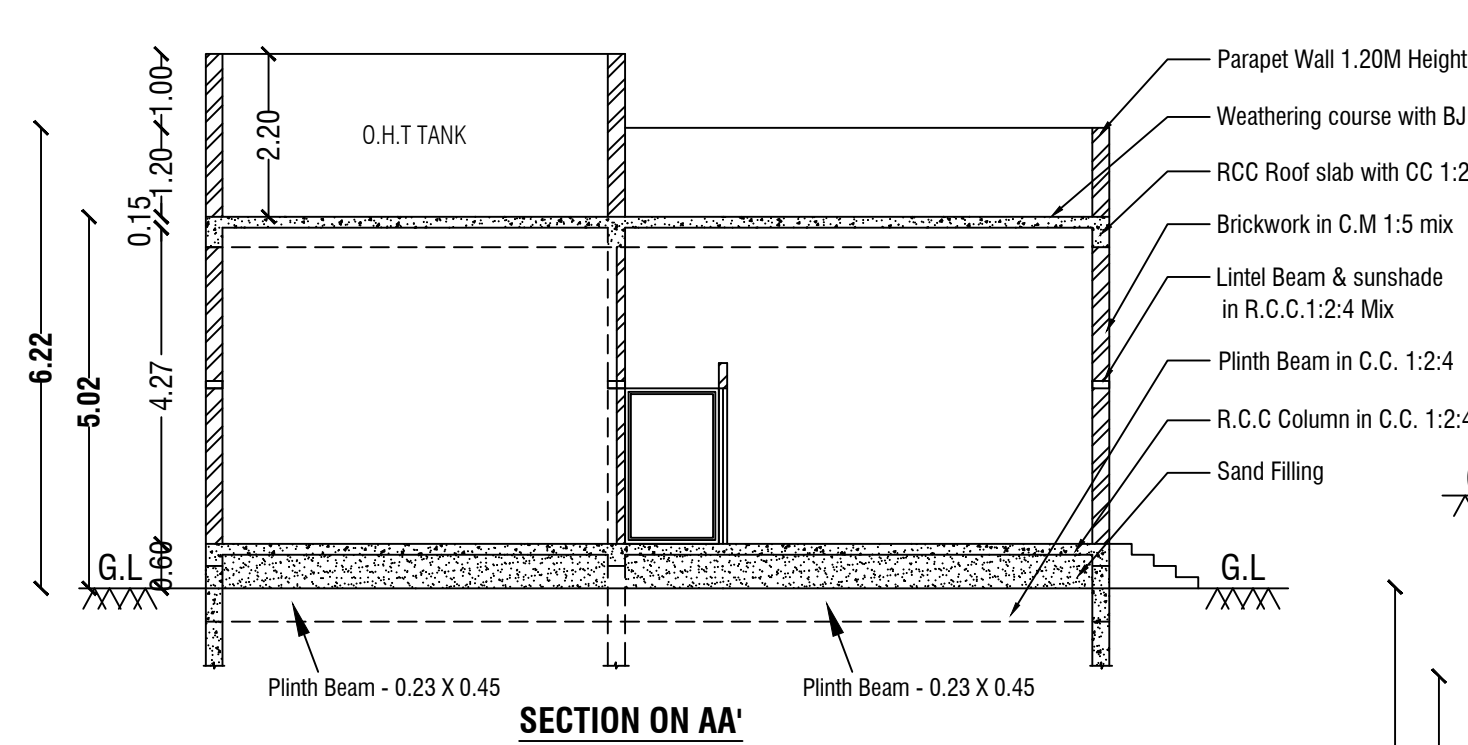


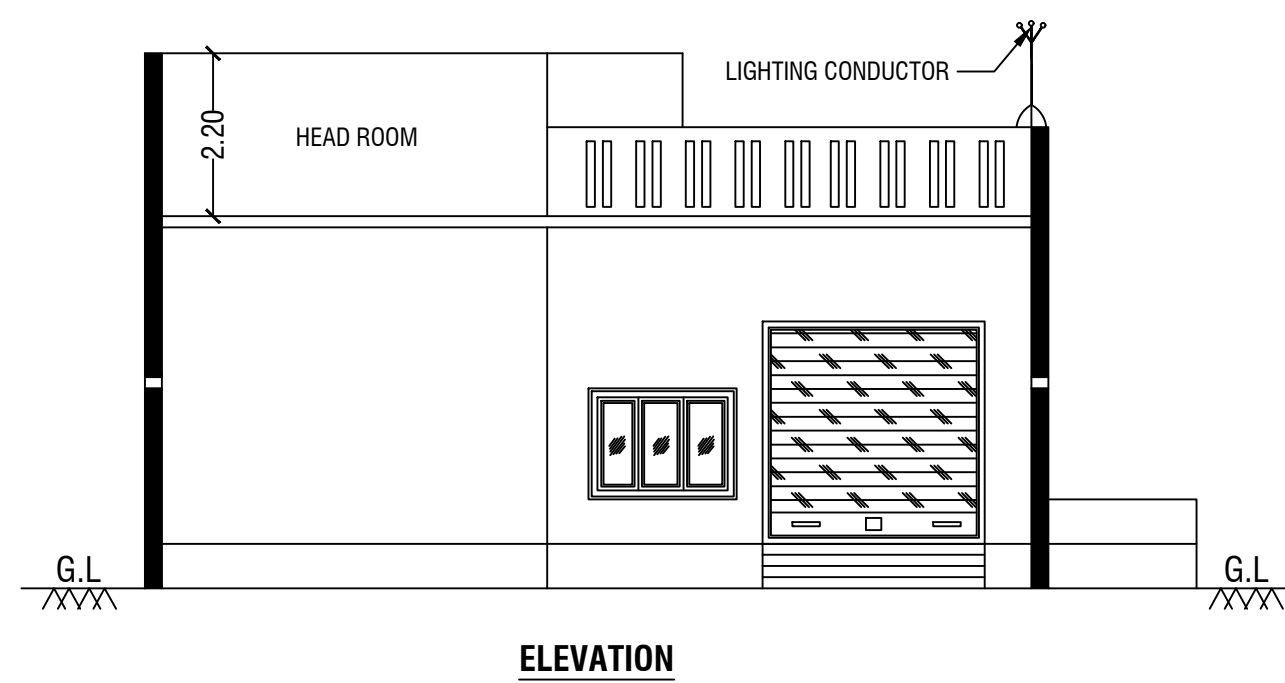

INSTALLATION				
S.No.	Name of Machineries	Nos.	H.P	Total
1	Compressor	01	15.00	15.00
2	Ahu	03	32.17	96.51
3	Laminar Flow Bench	03	1.34	1.34
4	Blister Sealing Machine	01	2.68	2.68
5	Pouch Sealing Machine	01	2.68	2.68
6	Steam Sterilizer	01	13.40	13.40
7	Shrink Wrap Maching	01	6.70	6.70
8	Computers	06	0.80	4.82
9	Ac Load & Lightings	02	1.60	3.20
TOTAL		19.00	76.37	146.33
NO OF LABORS			9 Nos	

NOTE:-

1. TOTAL SITE AREA - 25050.00 Sq.Mt
2. ALL TOILET PARTITION WALLS ARE 2.15M HEIGHT.
3. TOTAL BUILDING HEIGHT - 6.22M
4. SANITATION REQUIREMENTS WATER CLOSET.
- GENTS TOILET - 35 Nos, LADIES TOILET - 25 Nos.
5. BLOCK - I ALL ROOM CENTRALIZED A/C PROVIDED.
6. BLOCK - I INTERIOR PANEL PARTITION WALL
- 2.44M WIDE.

KEY	
FE	FIRE EXTINGUISHER
LB	LONG BELL
DW	DRINKING WATER
EL	EMERGENCY LIGHT
FA	FIRE ALARM
FH	FIRE HYDRANT

PLAN SHOWING THE PROPOSED CONSTRUCTION OF RCC ROOF INDUSTRIAL BUILDING FOR M/s." EXCLAR MEDITECH PRIVATE LIMITED " (GREEN CATEGORY - MEDICAL AND SURGICAL INSTRUMENTS - 146.33)IN S.F.Nos: 53/1 AT GENGINAICKANPATTI VILLAGE, GENGABERAMPATTI PANCHAYAT, UTHANGARAI PANCHAYAT UNION, UTHANGARAI TALUK AND KRISHNAGIRI DISTRICT.

ALL DIMENSIONS ARE IN "METER"	SCALE 1:100	N
-------------------------------	-------------	---

Area Details			
Particulars	Total Buildup Area Sq.mt	Non FSI Area Deduction Sq.mt	Total FSI Area Sq.mt
BLOCK - I			
Area of Ground Floor	484.37	-	484.37
Area of Head Room	34.49	34.49	
BLOCK - II			
Area of Ground Floor	46.29	-	46.29
BLOCK - III			
Area of Ground Floor	57.62	-	57.62
Total Area	622.77	34.49	588.28

Schedule of Joineries		
R.S	Rolling Shutter	3.00 X 3.00
E.E.D	Emergency Exit Door	2.00 X 2.15
D	Door	1.20 X 2.15
D1	Door	1.00 X 2.15
S.D	Steel Door	1.20 X 2.15
W	Window	2.00 X 1.50
W1	Window	1.20 X 1.40
V	Ventilator	0.92 X 0.60

OFFICE USE:-



B. L. S.

APPLICANT

Er.M.VADIVEL, ME(Struct.), AMIE., C.Eng(I), MISTE., AIV., MICI., MISSE., MICA., Consulting Civil Engineer, Chartered Engineer, TN.Govt. Registered Professional of DTCP, R.E-III-01/2019, R.S.E-II-21/2020, R.C.E-27/2020, R.D-06/2020, R.E.(G-3), DMC No.037/LS/2019/00004, CCMC No.004/2021, **DMV CONSTRUCTION**, #19/17, 1st Floor, Annamalai Street, Near Municipality Office, Dharmapuri - 636701, Cell: 8122 101 282, 9443 101 282. E.Mail : dmvcconstruction.dp@gmail.com

REGISTERED ENGINEER & REGISTERED STRUCTURAL ENGINEER

Er.M.Vadivel . ME(Struct.), AMIE., C.Eng(I), MISTE., AIV., MICI., MISSE., MICA., - D.M.V construction - 8122 101 282.

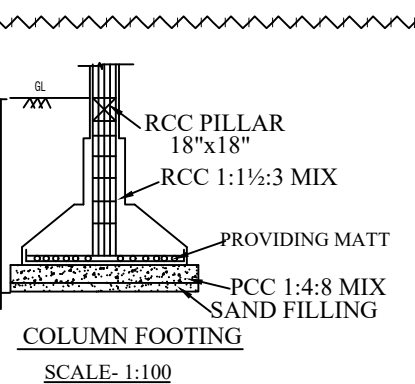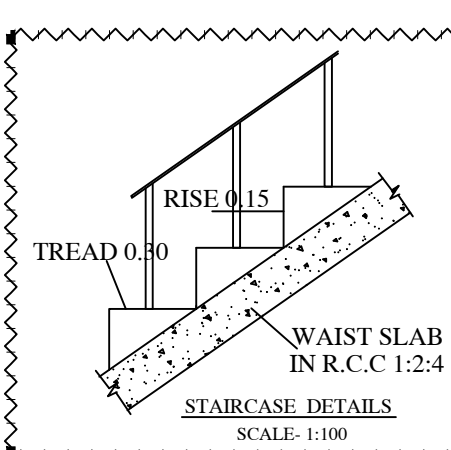GROUND FLOOR PLAN
BLOCK - IOPEN TERRACE FLOOR PLAN
BLOCK - I

* ALL ROOM CENTRALIZED A/C PROVIDED
* INTERIOR PANEL PARTITION WALL
- 2.44M HEIGHT

V.NO:29 PADADASAMPATTI


ALL AROUND COMPOUND WALL 2.0M HEIGHT

ALL AROUND COMPOUND WALL 2.0M HEIGHT

ALL AROUND COMPOUND WALL 2.0M HEIGHT

ALL AROUND COMPOUND WALL 2.0M HEIGHT

Signature Not Verified
Signed by: Village Panchayat President
Location: Krishnagiri
Date: 2025.05.09 09:44:55

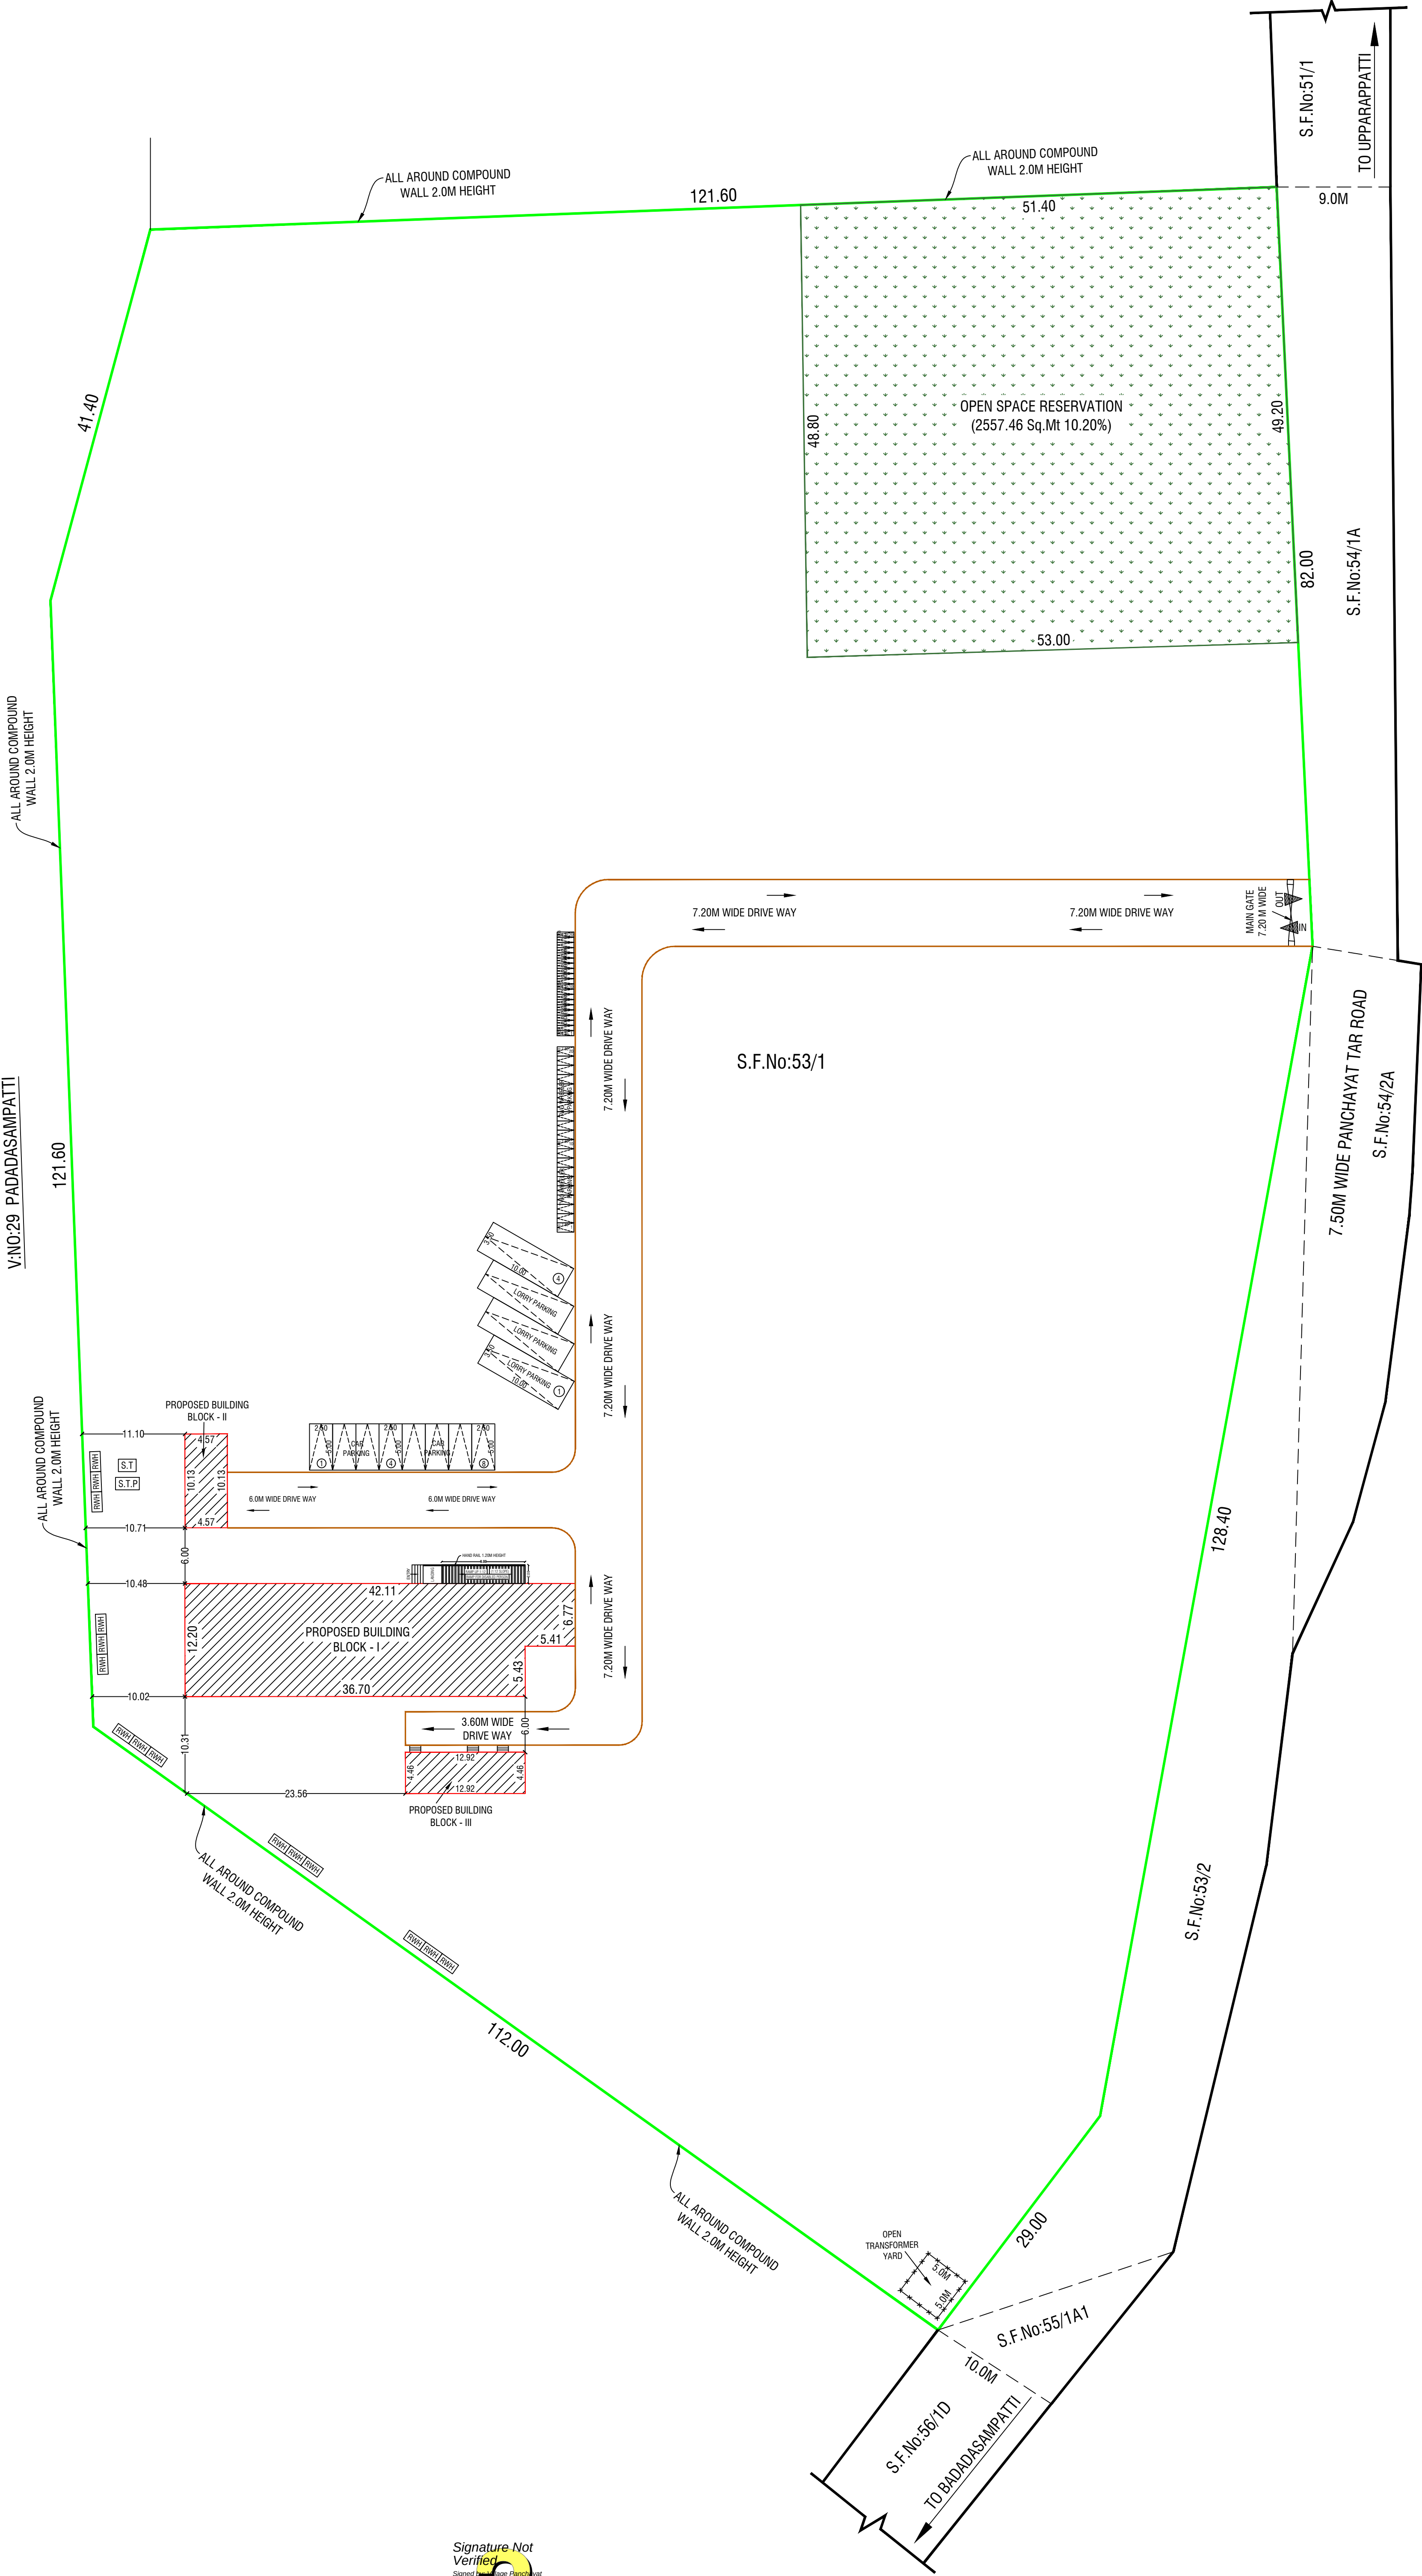

[SHEET No:2/2]		
SITE PLAN SHOWING THE PROPOSED CONSTRUCTION OF RCC ROOF INDUSTRIAL BUILDING FOR M/s." EXCLAR MEDITECH PRIVATE LIMITED " (GREEN CATEGORY - MEDICAL AND SURGICAL INSTRUMENTS - 146.33)IN S.F.Nos: 53/1 AT GENGINAICKANPATTI VILLAGE, GENGABERAMPATTI PANCHAYAT, UTHANGARAI PANCHAYAT UNION, UTHANGARAI TALUK AND KRISHNAGIRI DISTRICT.		
ALL DIMENSIONS ARE IN "METER"	SCALE 1:400	
Area Details		
PLR / FMB Area		25050.00 Sq.Mt
Document Area		25050.00 Sq.Mt
Super Imposed Area		25050.00 Sq.Mt
Particulars	Total Buildup Area Sq.mt	Non FSI Area Deduction Sq.mt
BLOCK - I		IOL MANUFACTURING
Area of Ground Floor		484.37
Area of Head Room		34.49
BLOCK - II		TOILET BLOCK
Area of Ground Floor		46.29
BLOCK - III		COMPRESSOR ROOM
Area of Ground Floor		57.62
Total Area		622.77
Parking Details		
Particulars	Required in Nos.	Provided in Nos.
Car parking	5	8
Two Wheeler Parking	10	20
Cycle Parking	10	20
Lorry Parking	1	4
FSI DETAILS:-		
Total ALL Floor Area		588.28
Total Land Area		25050.00
		FSI = 0.023
PLOT COVERAGE DETAILS:-		
Total Ground Floor Area		588.28
Total Land Area		25050.00
		PC = 2.348 %
OSR:-		
Open Space Reservation Park - 2557.46 Sq.Mt (10.20%)		
NOTE:-		
1. TOTAL SITE AREA - 25050.00 Sq.Mt		
2. ALL TOILET PARTITION WALLS ARE 2.15M HEIGHT.		
3. TOTAL BUILDING HEIGHT - 6.22M		
4. SANITATION REQUIREMENTS WATER CLOSET		
- GENTS TOILET - 35 Nos, LADIES TOILET - 25 Nos.		
COLOR INDEX		
SITE BOUNDARY		
EXISTING ROAD		
PROPOSED BUILDING		
PROPOSED DRIVE WAY		
OFFICE USE		
APPLICANT		
Er.M.VADIVEL ME(Struct), AMIE., C.Eng(), MISTE., AV.,MICI,MISSE,MICA., Consulting Civil Engineer, Chartered Engineer, TN.Govt. Registered Professional of DTCP, R.E-III-01/2019, R.S.E-II-21/2020, R.C.E-27/2020, R.D-06/2020, R.E.(G-3), DMC No.037/LS/2019/00004, CCMC No.004/2021, DMV CONSTRUCTION, #19/17, 1st Floor, Annamalai Street, Near Municipality Office, Dharmapuri - 636701, Cell: 8122 101 282, 9443 101 282. E.Mail : dmvconstruction.dp@gmail.com		
REGISTERED STRUCTURAL ENGINEER		
Er.M.VADIVEL ME(Struct), AMIE., C.Eng(), MISTE., AV.,MICI,MISSE,MICA., Consulting Civil Engineer, Chartered Engineer, TN.Govt. Registered Professional of DTCP, R.E-III-01/2019, R.S.E-II-21/2020, R.C.E-27/2020, R.D-06/2020, R.E.(G-3), DMC No.037/LS/2019/00004, CCMC No.004/2021, DMV CONSTRUCTION, #19/17, 1st Floor, Annamalai Street, Near Municipality Office, Dharmapuri - 636701, Cell: 8122 101 282, 9443 101 282. E.Mail : dmvconstruction.dp@gmail.com		
REGISTERED ENGINEER		
Er.M.Vadivel ME(Struct), AMIE., C.Eng(), MISTE., AV.,MICI,MISSE,MICA., DMV construction - 8122 101 282		