


PLAN SHOWING THE EXISTING APPROVAL IS REVISION PLAN AND ADDITIONAL CONSTRUCTION OF GROUND FLOOR , FIRST FLOOR ,SECOND FLOOR ,THIRD FLOOR & FORTH FLOOR COMMERCIAL
(Starred Hotels,Lodges,Restaurant and Party Hall) BUILDING IN SF.No:36/3A2A1A,36/3A2B1,36/3A2C1,36/60,36/61,36/63 AT BAIYANAPALLI VILLAGE AND PACHAYAT, KRISHNAGIRI TALUK,
KRISHNAGIRI DISTRICT.


SHEET-1/3

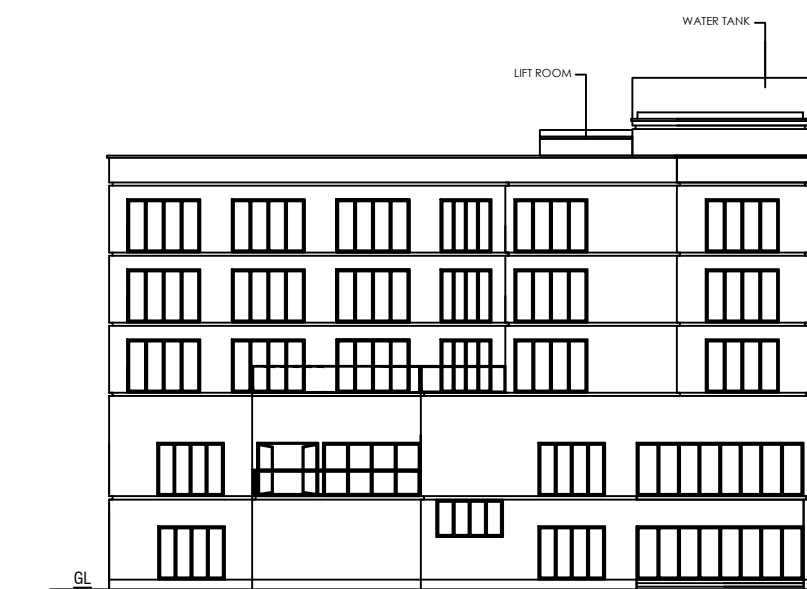


ELEVATION




SECTION-AA'

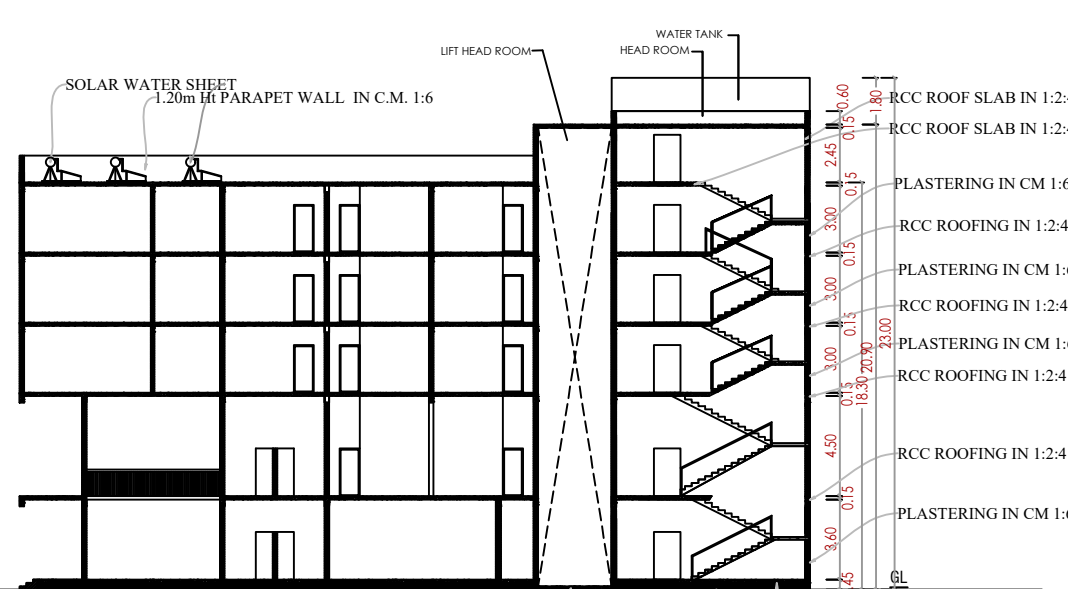


SECTION-BB'

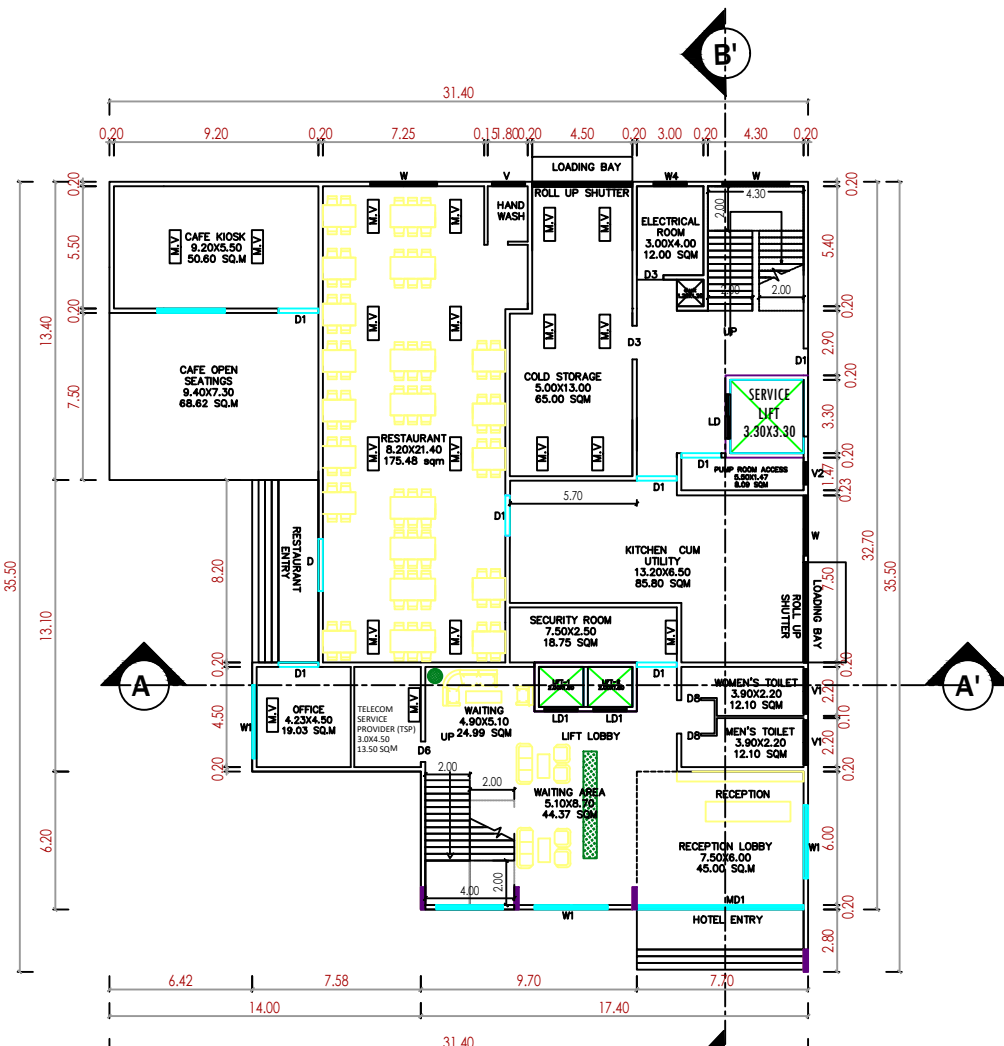

GROUND FLOOR PLAN

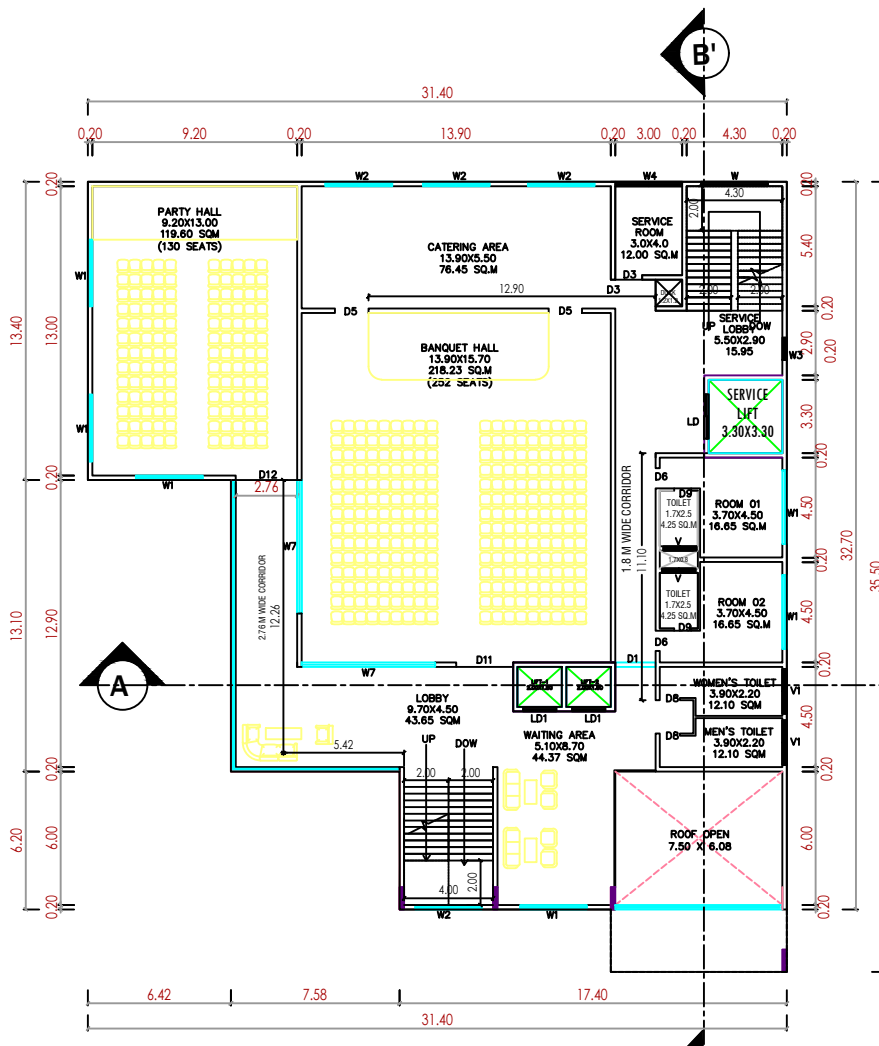


FIRST FLOOR PLAN

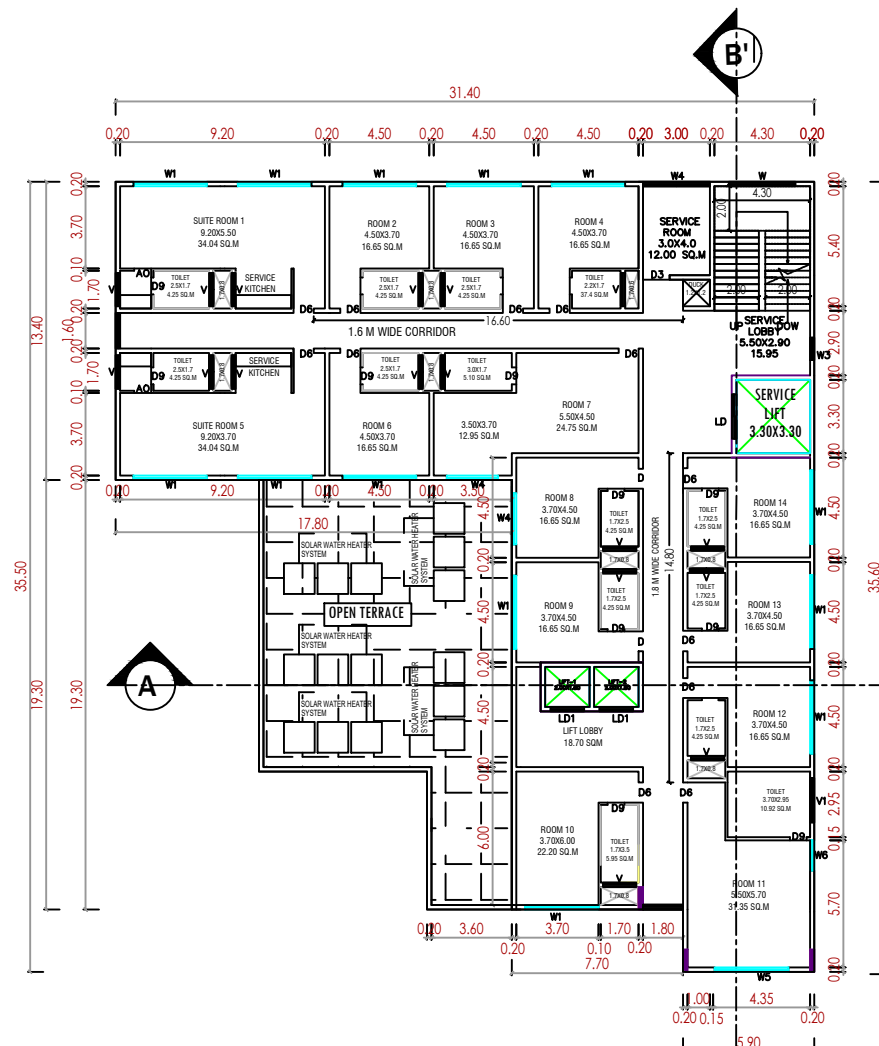


TYPICAL FLOOR SECOND,
& THIRD FLOOR




FORTH FLOOR PLAN

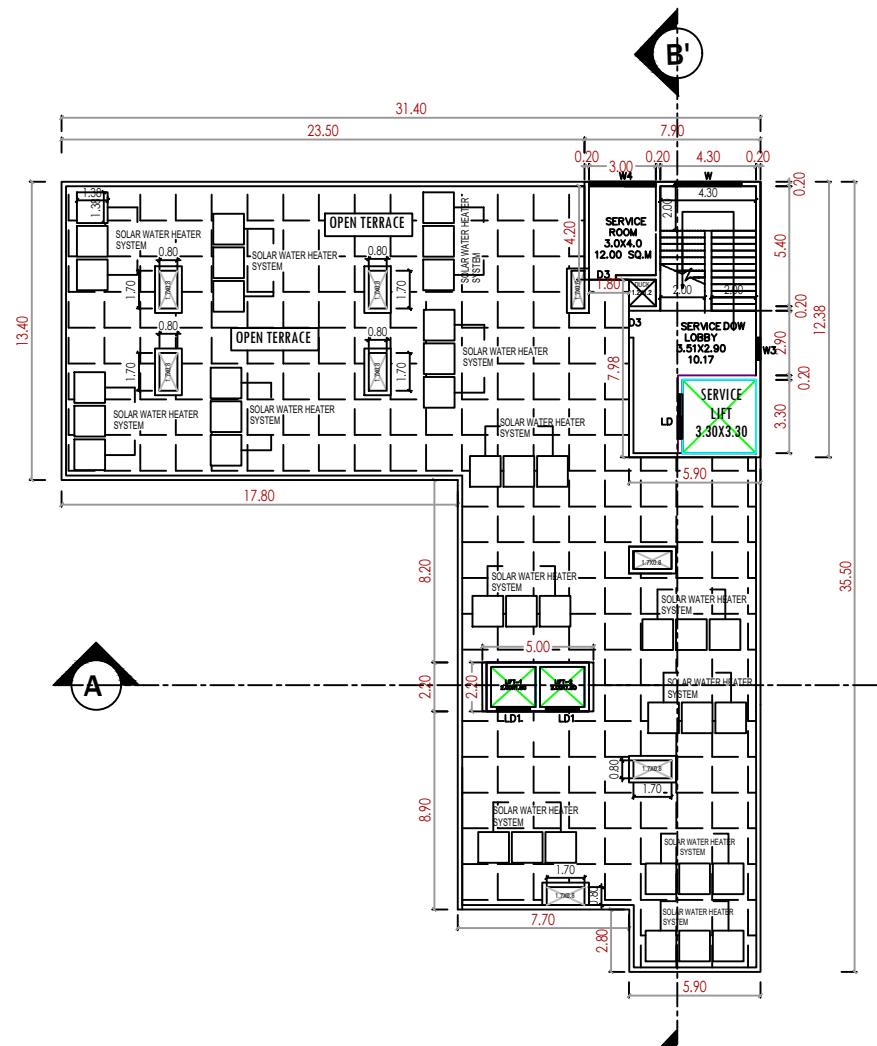






TERRACE FLOOR

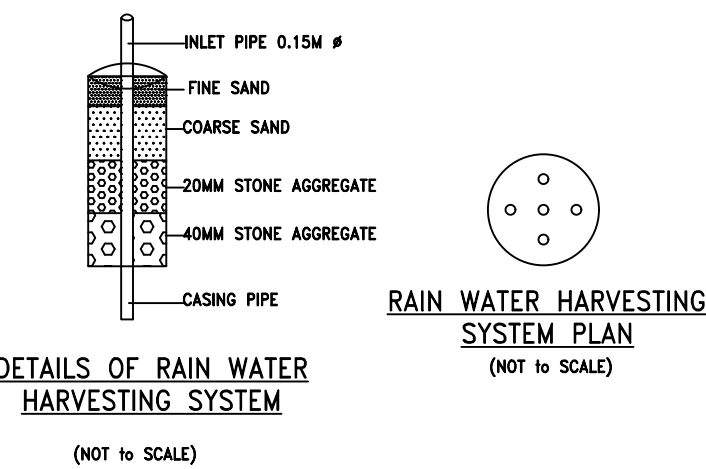


DETAILS OF RAIN WATER
HARVESTING SYSTEM
(NOT TO SCALE)

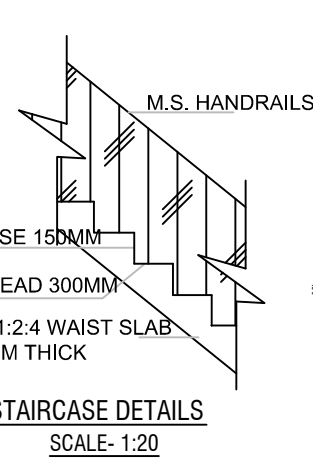


STAIRCASE DETAILS
SCALE: 1/20

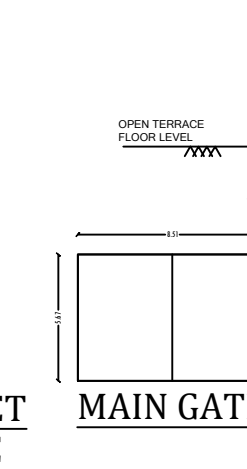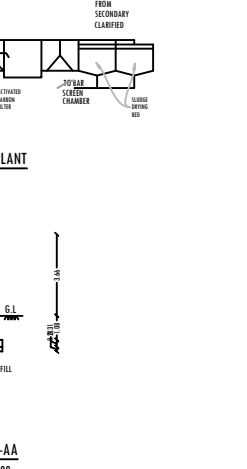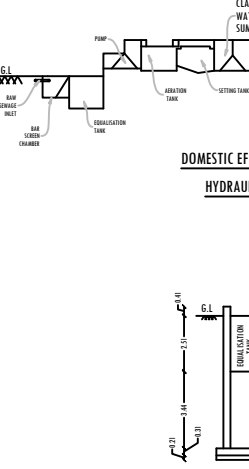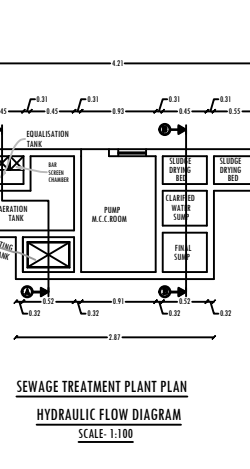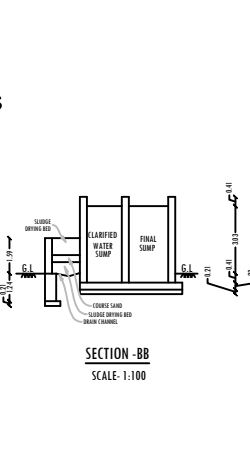


SIDE ELEVATION

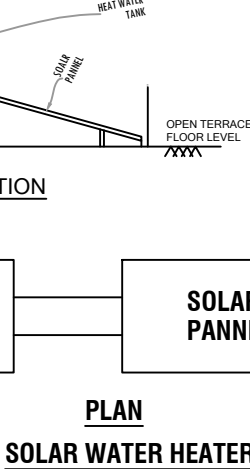

PLAN
SOLAR WATER HEATER
(NOT TO SCALE)

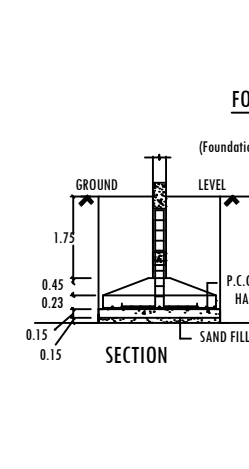

FOUNDATION DETAILS
(NOT TO SCALE)

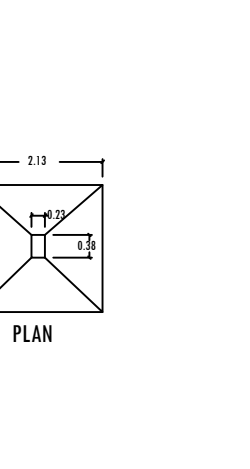

SECTION



PLAN

REG.GEOTECHNICAL
ENGINEER

Er.P.KULANHAIVEL, M.E., Ph.D., (Soil)
Govt.Reg.Geotechnical engineer,
Registered No.02/2020/RGT/EDTCP

REG.CONSTRUCTION ENGINEER

Er.C.N.VISWANATHAN,D.E.,
Govt.Registered Construction engineer,
Registered HNTDA CE No.20/2019 is
Renewed Registration valid upto: 02.05.2029.

REG.STRUCTURAL ENGINEER


Er.B.M.KIRANKUMAR,B.E.,
Govt.Registered structural engineer,
Registered No.03/2019 is Renewed
Registration valid upto: 27.10.2029.

REGISTER ENGINEER

Er.V.JAGANATHAN,B.E.,
Govt. Registered Engineer Grade-II
Registration No: 35/2024

OFFICE USE

PROPOSED APPROVAL EXISTING APPROVAL

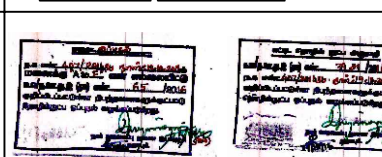

AREA DETAILS

TOTAL AREA OF THE SITE IN SQMT

PLR/FMB AREA 9019.00

DOCUMENT AREA 9104.71

SUPER IMPOSED PLOT AREA 8643.59

PARTICULARS	PROPOSED		EXISTING	
	FSI (sqmt)	NON FSI(sqmt)	FSI (sqmt)	TOTAL (sqmt)
GROUND FLOOR BLK-01	855.61	-		855.61
FIRST FLOOR BLK-01	855.61	-		855.61
SECOND FLOOR BLK-01	687.52	12.24		699.76
THIRD FLOOR BLK-01	687.52	12.24		699.76
FORTH FLOOR BLK-01	687.52	12.24		699.76
HEAD ROOM BLK-01	-	108.80		108.80
GROUND FLOOR BLK-02	576.63	37.12	486.53	1100.28
FIRST FLOOR BLK-02	365.73	-	198.94	564.67
HEAD ROOM BLK-02	40.81	26.47		67.28
SHOP BLK-03	37.21	-		37.21
TOILET BLK-04	96.00	-		96.00
TREATMENT PLANT BLK-05	20.60	-		20.60
PANTRY ROOM BLK-06	16.74	-		16.74
TOTAL AREA	4910.76	209.11	685.47	5822.08
PLOT COVERAGE - (P.C.) %	67.36			
FLOOR SPACE INDEX - (FSI)	0.57			

APPLICANT


Mr.H.N. SURESHGUTHA
S/o H.R. NADTHGOPAL
Mrs. SOMNIAKSHMI
W/o H.N. SURESHGUTHA
Mrs. NAMAGIRITHAYAR
W/o H.R. NADTHGOPAL

REG.STRUCTURAL ENGINEER


REGISTER ENGINEER

PLAN SHOWING EXISTING APPROVAL IS REVISION PLAN AND ADDITIONAL CONSTRUCTION OF GROUND FLOOR , FIRST FLOOR ,SECOND FLOOR ,THIRD FLOOR & FORTH FLOOR COMMERCIAL (Starred Hotels,Lodges,Restaurant and Party Hall) BUILDING IN SF.No:36/3A2A1A,36/3A2B1,36/3A2C1,36/60,36/61,36/63 AT BAIYANAPALLI VILLAGE AND PACHAYAT, KRISHNAGIRI TALUK, KRISHNAGIRI DISTRICT.

SHEET-2/3

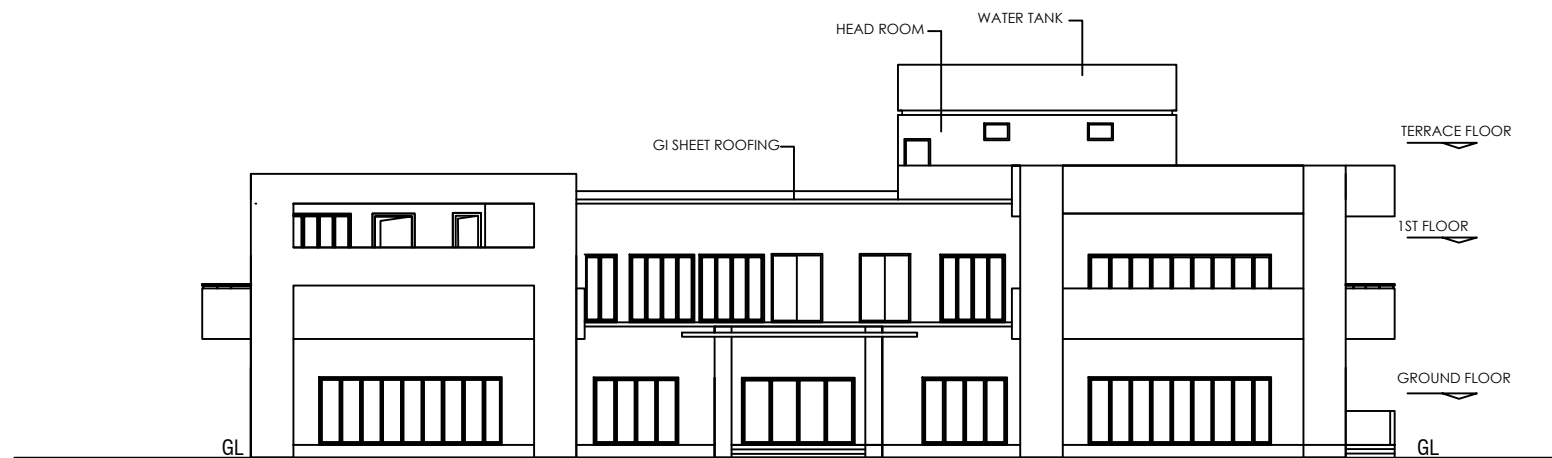


ELEVATION

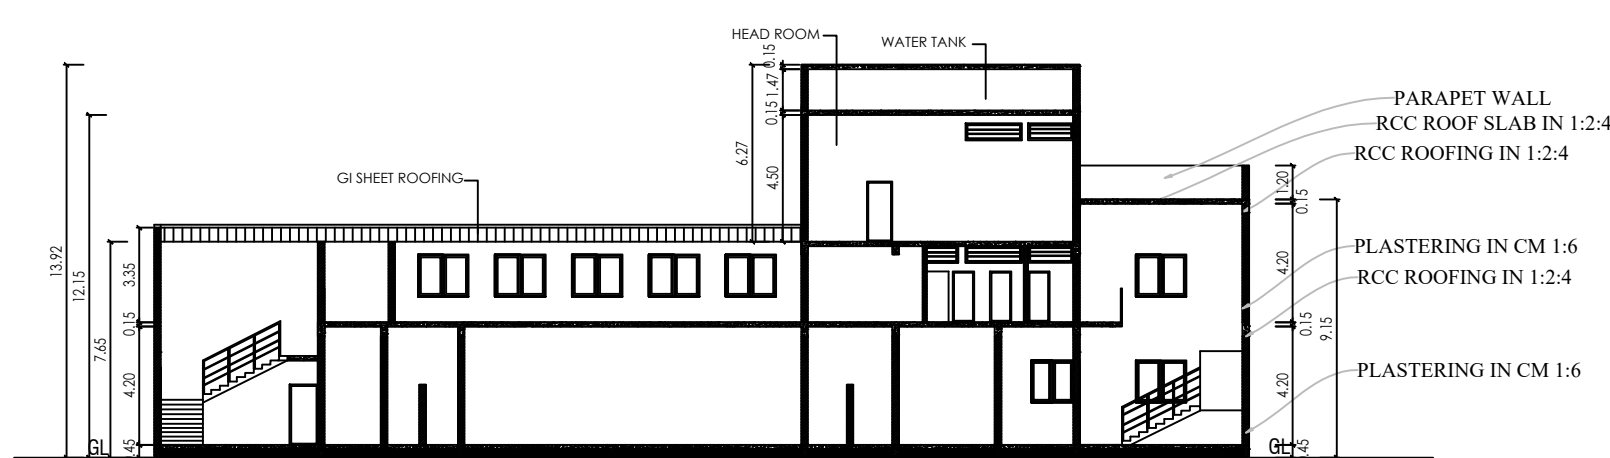


SECTION-AA'


TOILET BLOCK-04

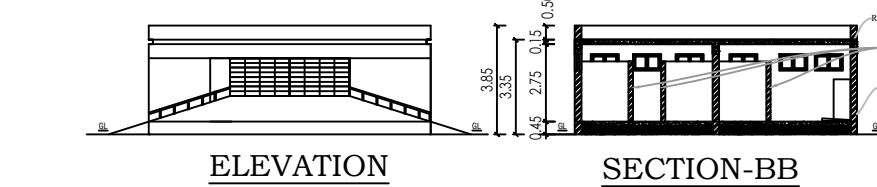



BLOCK-05 TREATMENT PLANT

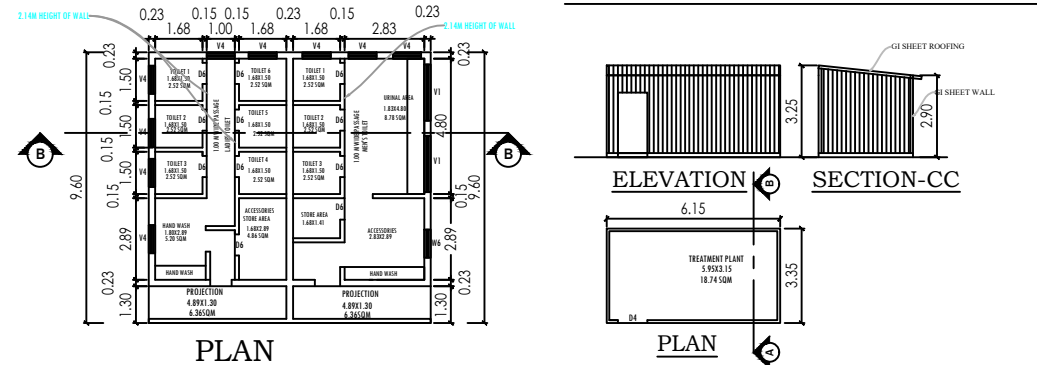


BLOCK-03 TEA SHOP

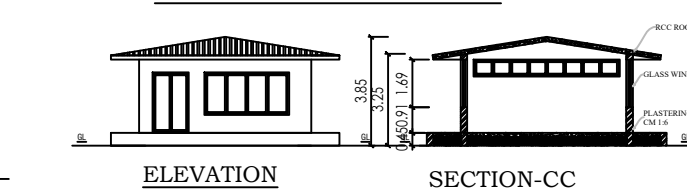

Block-06 - PANTRY ROOM






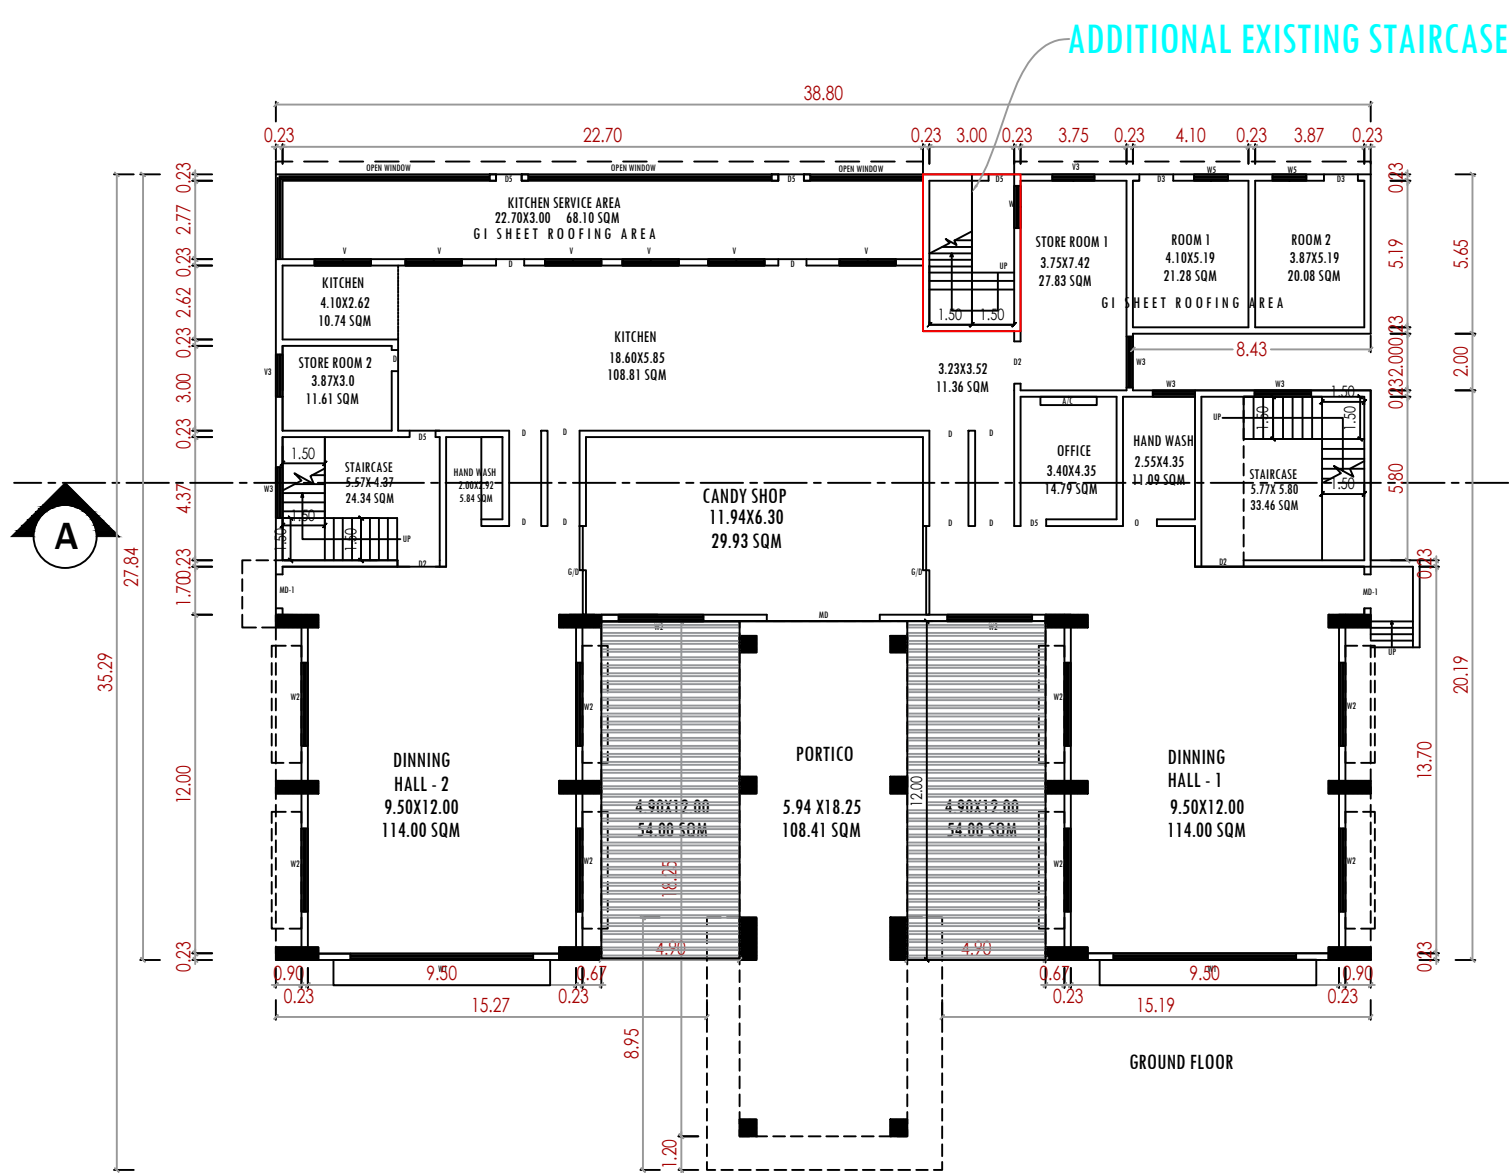
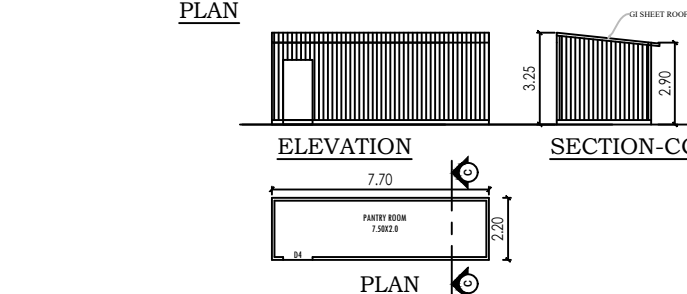


BLOCK-02 GROUND FLOOR PLAN

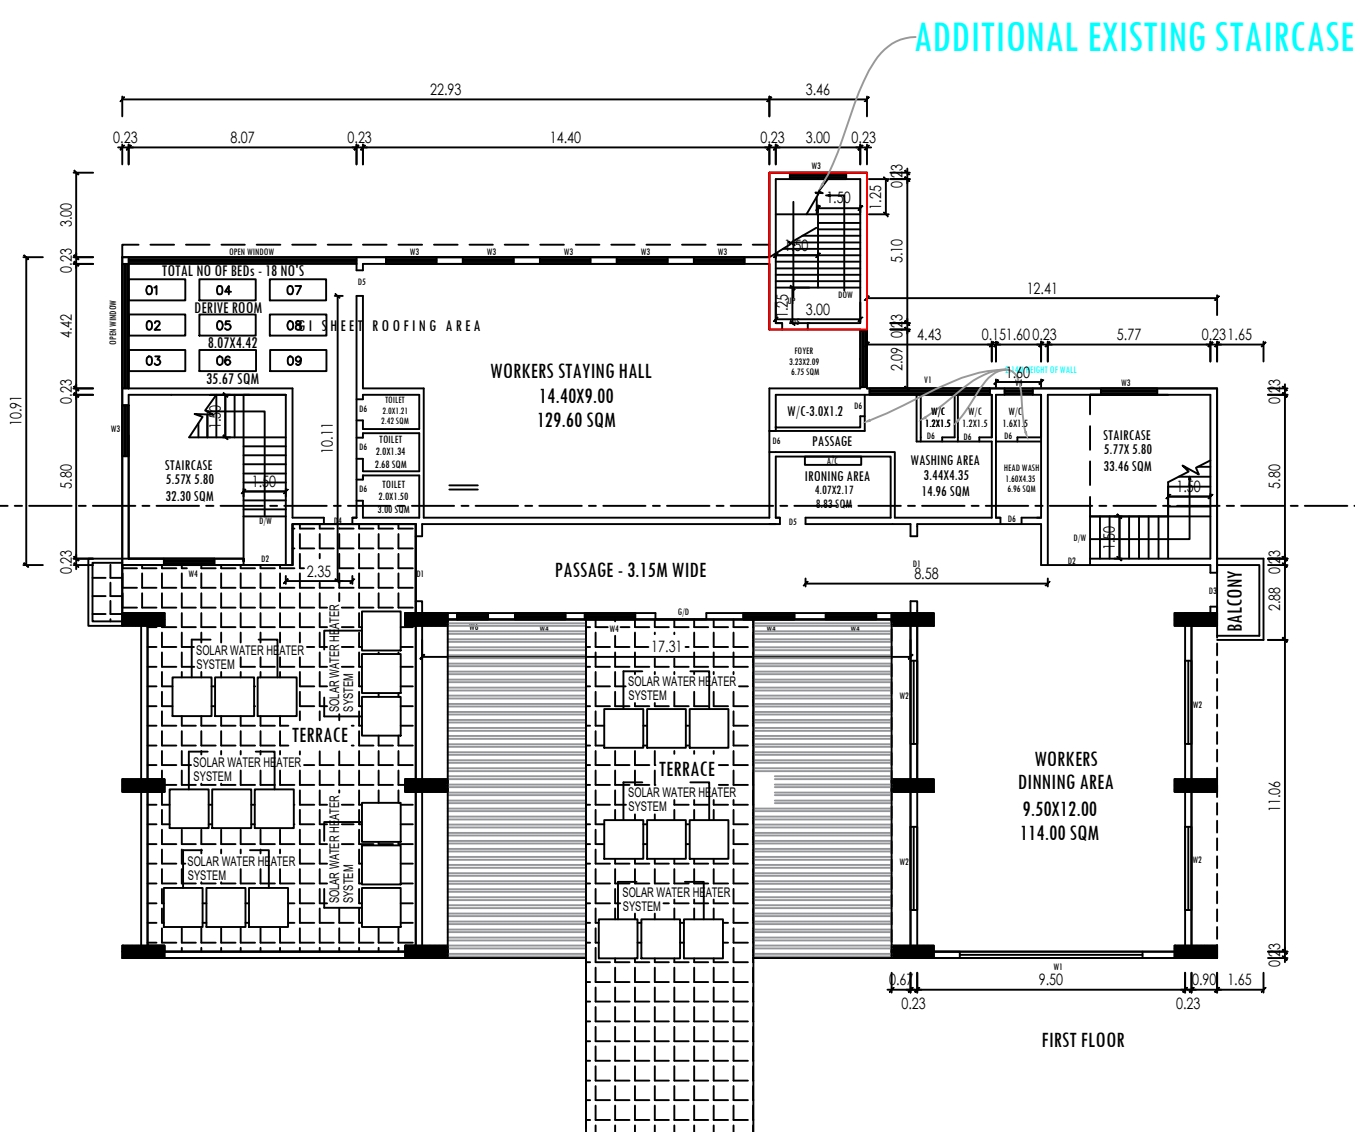

BLOCK-02 FIRST FLOOR PLAN

BLOCK-02 TERRACE FLOOR

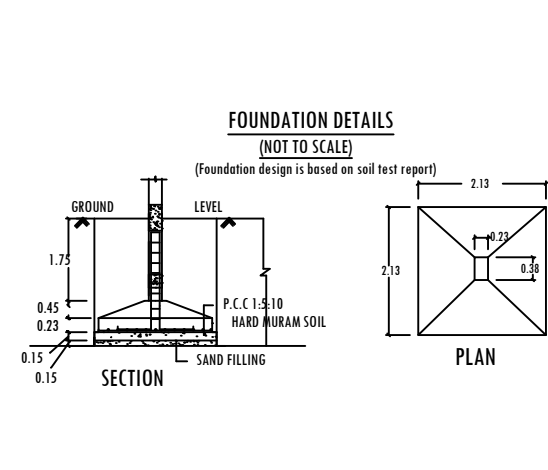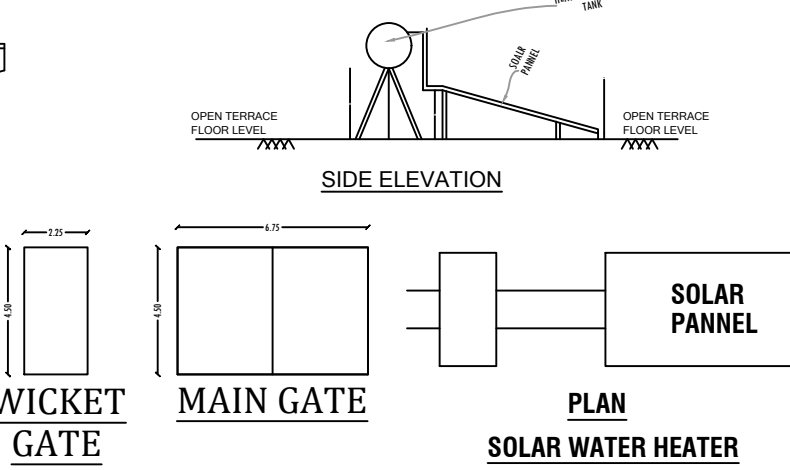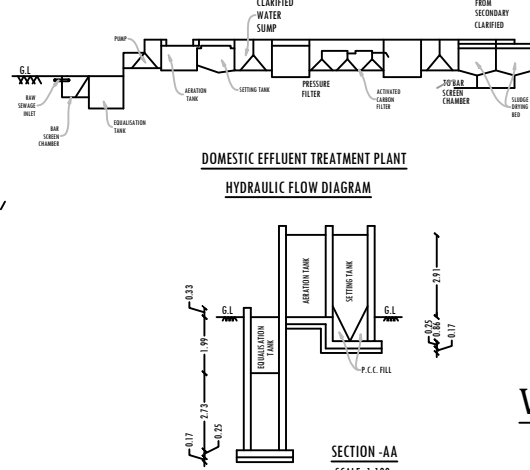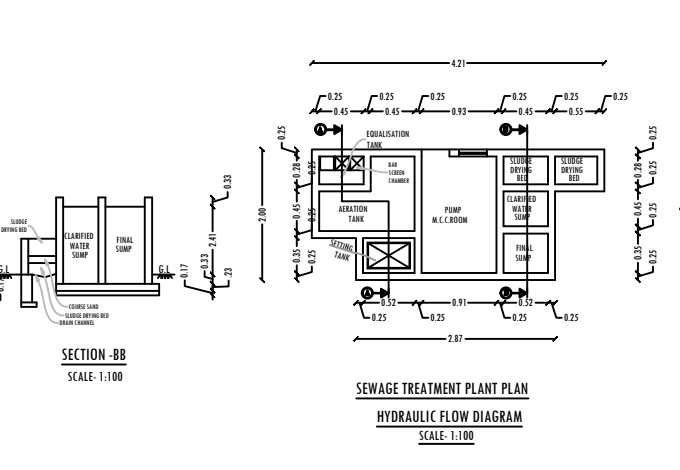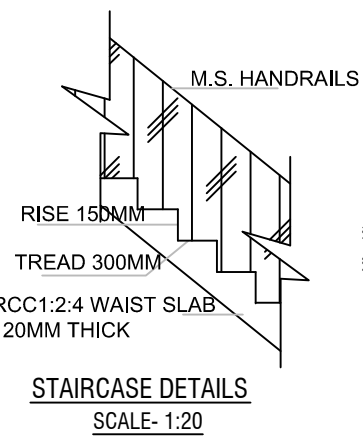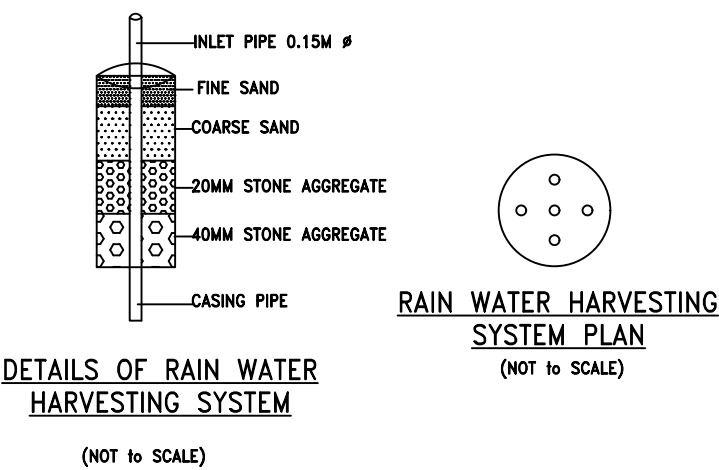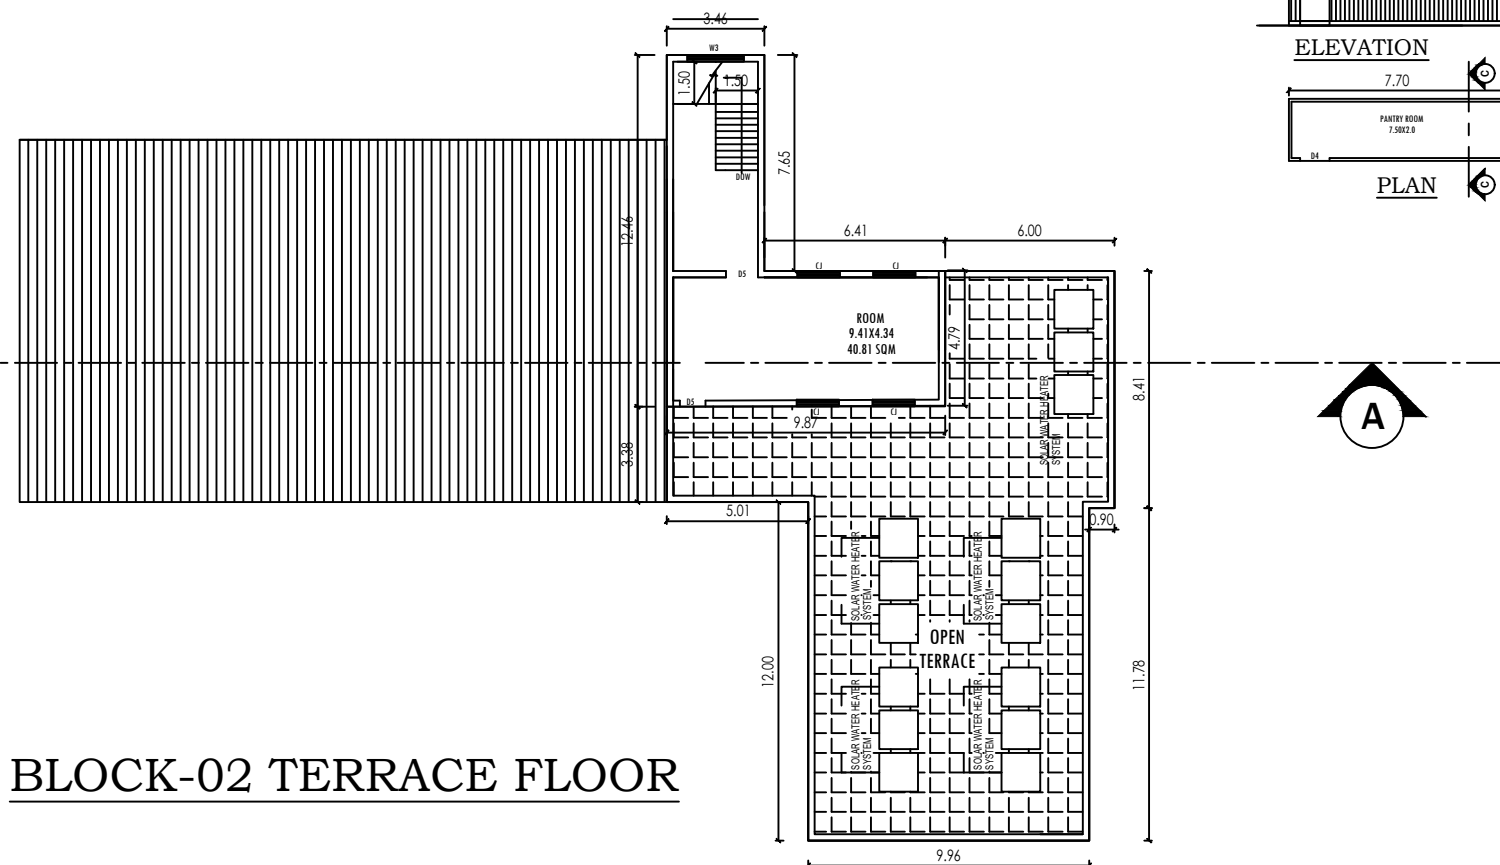

REG.GEOTECHNICAL ENGINEER

REG.CONSTRUCTION ENGINEER

Er.P.KULANATHAN, M.E., Ph.D., (Soil)
Govt.Reg.Geotechnical engineer,
Registered No.02/2020/RGTE/EDTCP

Er.C.N.VISWANATHAN, B.E.,
Govt.Registered Construction engineer,
Registered HNTDA CE No.20/2019 is
Renewed Registration valid upto: 02.05.2029.

OFFICE USE

PROPOSED APPROVAL EXISTING APPROVAL



AREA DETAILS

TOTAL AREA OF THE SITE IN SQMT

PLR/FMB AREA 9019.00

DOCUMENT AREA 9104.71

SUPER IMPOSED PLOT AREA 8643.59

PROPOSED EXISTING

PARTICULARS FSI (sqmt) NON FSI (sqmt) FSI (sqmt) TOTAL (sqmt)

GROUND FLOOR BLK-01 855.61 - 855.61

FIRST FLOOR BLK-01 855.61 - 855.61

SECOND FLOOR BLK-01 687.52 12.24 699.76

THIRD FLOOR BLK-01 687.52 12.24 699.76

FORTH FLOOR BLK-01 687.52 12.24 699.76

HEAD ROOM BLK-01 - 108.80 108.80

GROUND FLOOR BLK-02 576.63 37.12 486.53 1100.28

FIRST FLOOR BLK-02 365.73 - 198.94 564.67

HEAD ROOM BLK-02 40.81 26.47 67.28

SHOP BLK-03 37.21 - 37.21

TOILET BLK-04 96.00 - 96.00

TREATMENT PLANT BLK-05 20.60 - 20.60

PANTRY ROOM - BLK-06 16.74 - 16.74

TOTAL AREA 4927.50 209.11 685.47 5822.08

PLOT COVERAGE - (P.C.) % 67.36

FLOOR SPACE INDEX - (FSI) 0.57

APPLICANT

M.H.N. SURESHGUPHA S/o H.R. NADTHGOPAL Mrs. SOMMIYALAKSHMI W/o H.N. SURESHGUPHA Mrs. NAMAGIRITHAYAR W/o H.R. NADTHGOPAL

REG.STRUCTURAL ENGINEER


REGISTER ENGINEER

Er.B.M.KIRANKUMAR, B.E.,
Govt.Registered structural engineer,
Registered No.03/2019 is Renewed
Registration valid upto: 27.10.2029.


Er.V.JAGANATHAN, B.E.,
Govt. Registered Engineer Grade-II
Registration No: 35/2024

SITE PLAN SHOWING THE EXISTING APPROVAL IS REVISION PLAN AND ADDITIONAL CONSTRUCTION OF GROUND FLOOR , FIRST FLOOR ,SECOND FLOOR ,THIRD FLOOR & FORTH FLOOR COMMERCIAL (Starred Hotels,Lodges,Restaurant and Party Hall) BUILDING IN SF.No:36/3A2A1A, 36/3A2B1,36/3A2C1,36/60,36/61,36/63 AT BAIYANAPALLI VILLAGE AND PACHAYAT, KRISHNAGIRI TALUK, KRISHNAGIRI DISTRICT.


SITE PLAN
(SCALE 1:200)

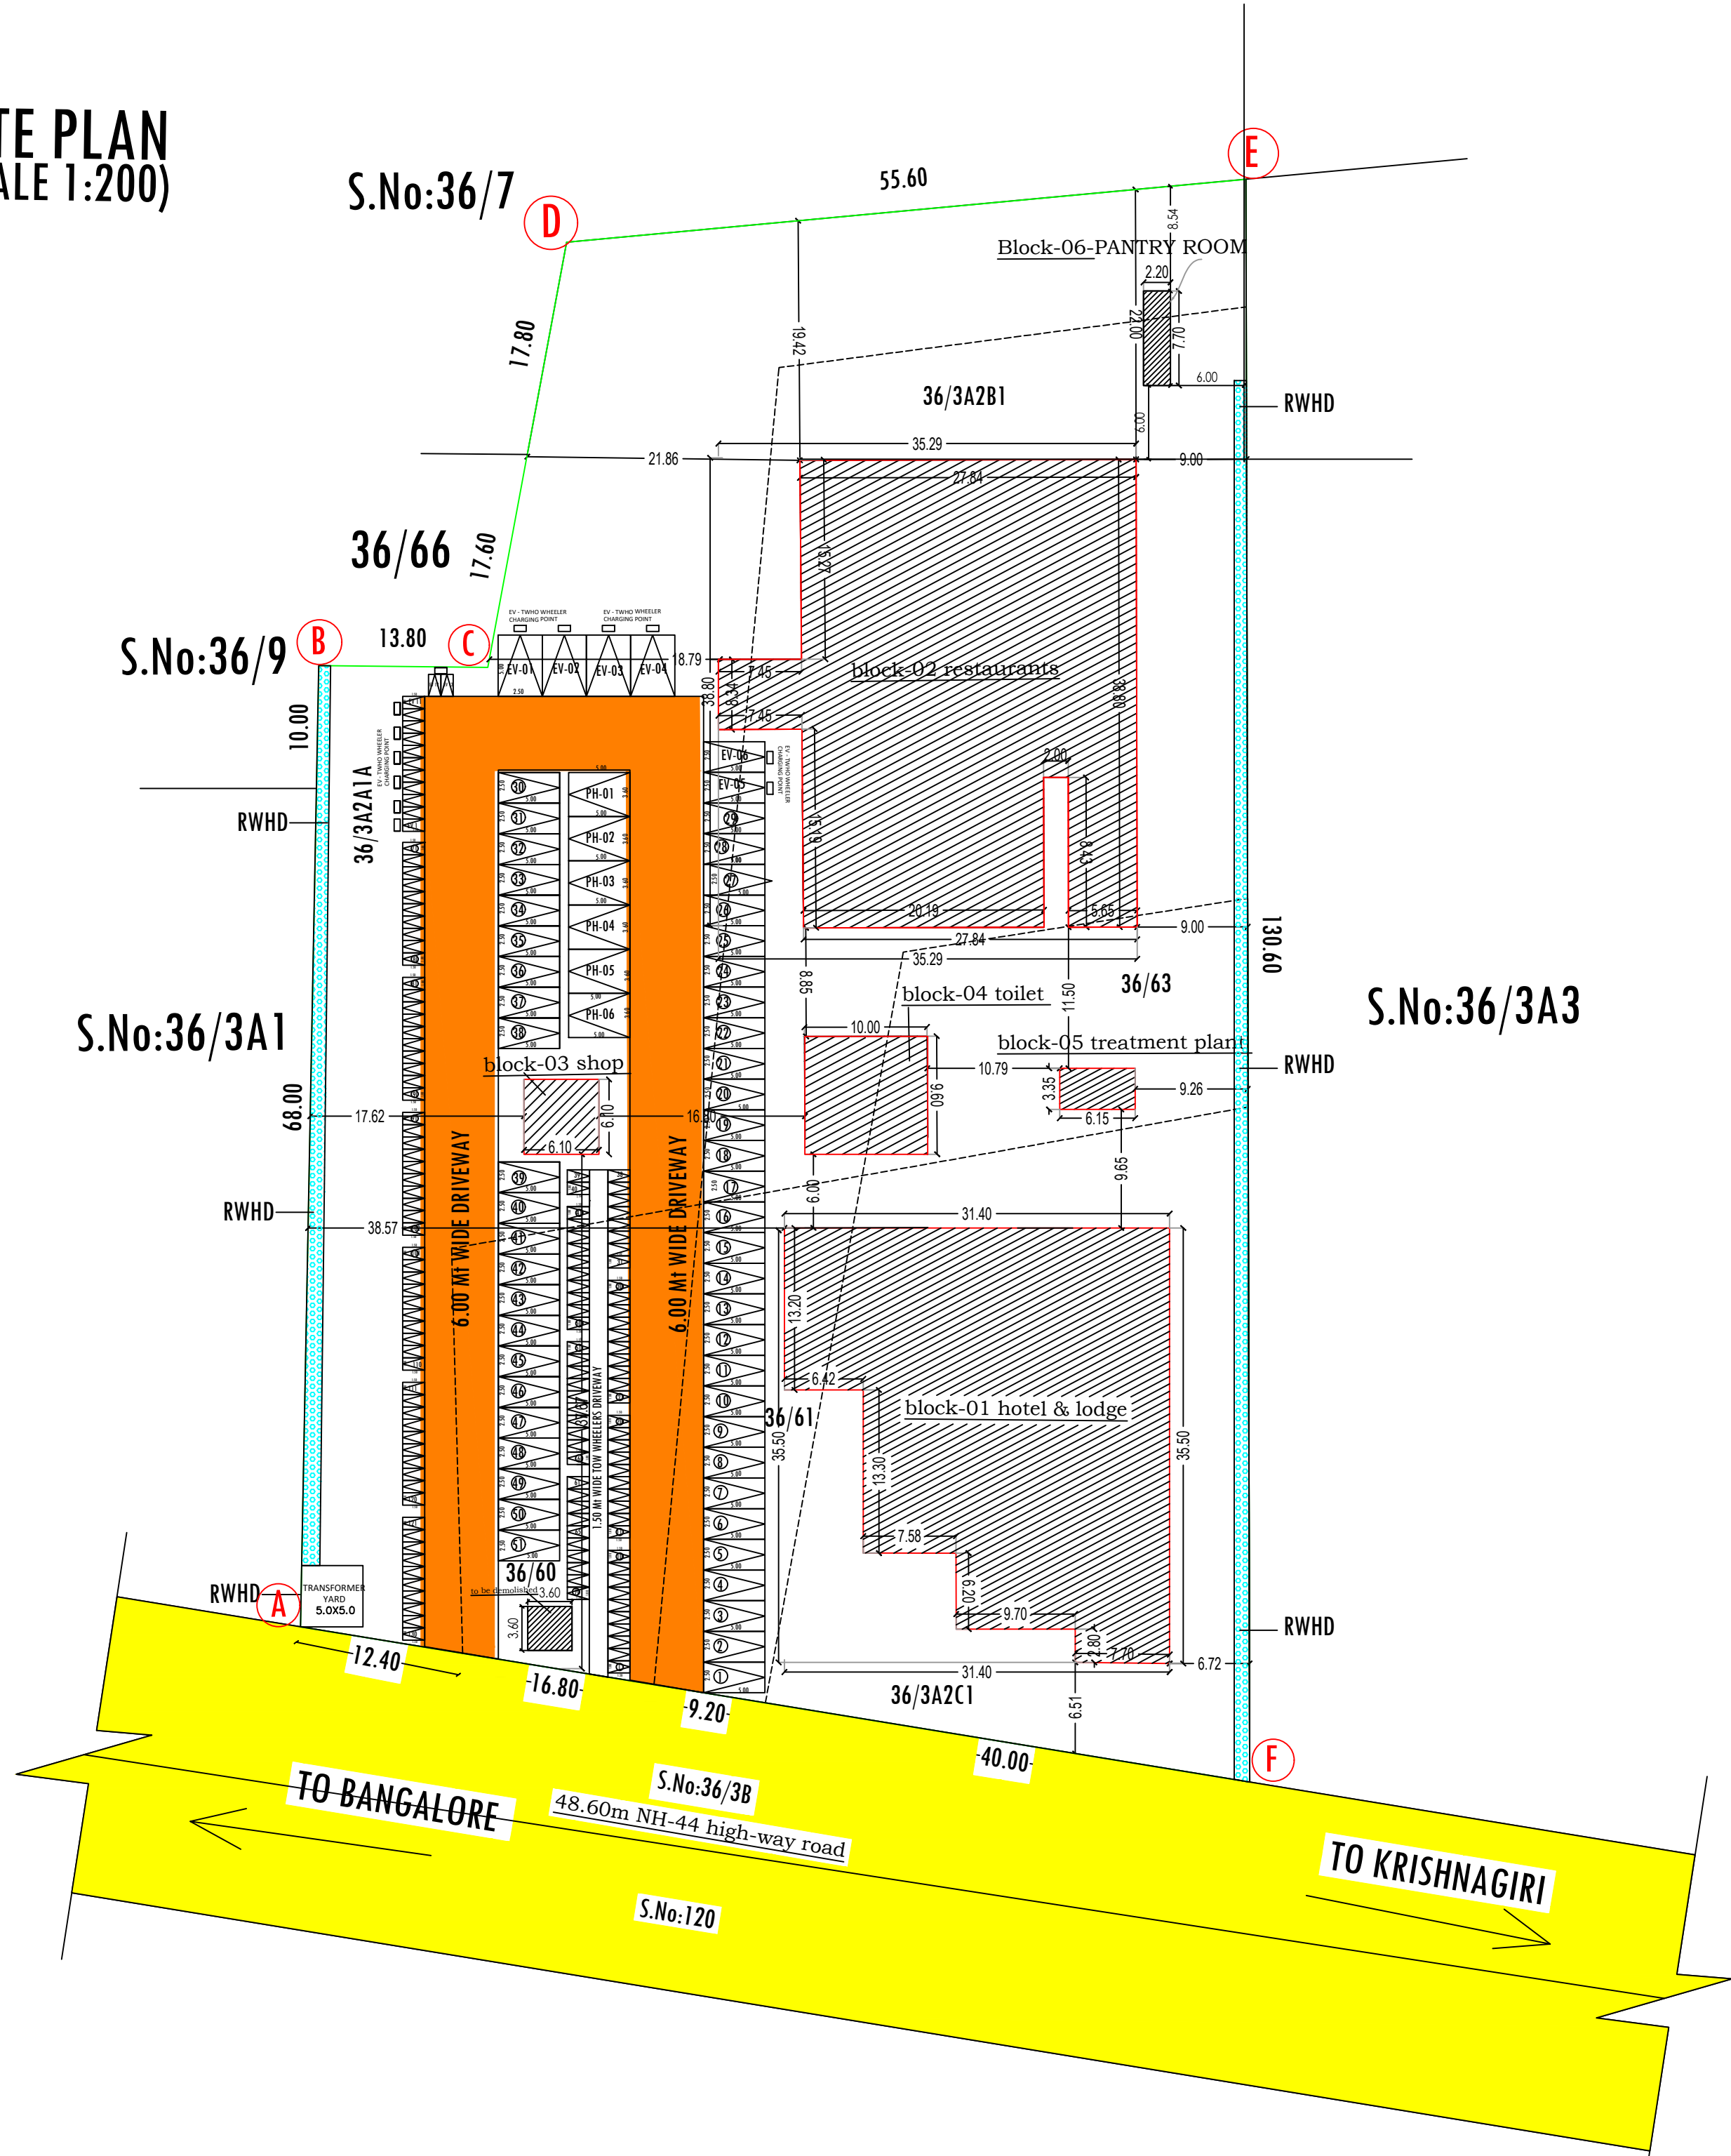

REG.CONSTRUCTION ENGINEER	REG.GEOTECHNICAL ENGINEER
Er.C.N.VISWANATHAN, J.C.E., Govt.Registered Construction engineer, Registered HNTDA CE No.20/2019 is Renewed Registration valid upto: 02.05.2029.	Er.P.KULANTHAIVEL, M.E., Ph.D., (Soil) Govt.Reg.Gotechnical engineer, Registered No.02/2020/RGTE/EDTCP

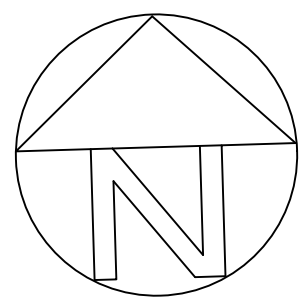

SHEET-3/3


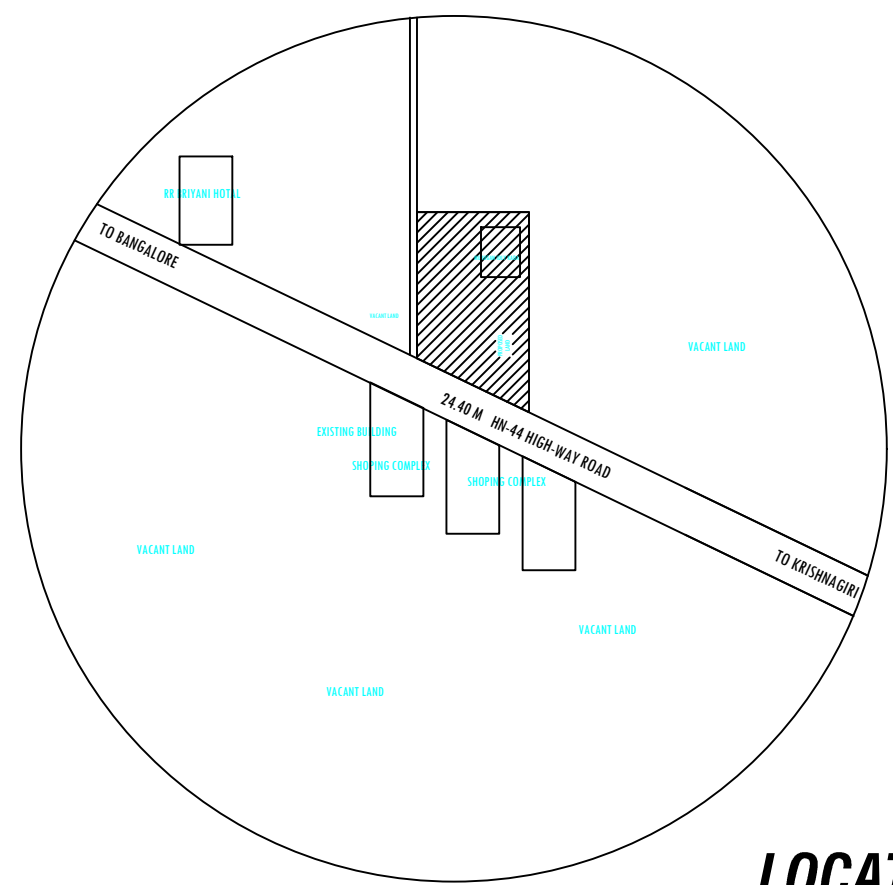


LOCATION PLAN

AREA DETAILS

TOTAL AREA OF THE SITE	IN SQMT			
PLR/FMB AREA	9019.00			
DOCUMENT AREA	9104.71			
SUPER IMPOSED PLOT AREA	8643.59			
PARTICULARS	PROPOSED		EXISTING	TOTAL (sqmt)
	FSI (sqmt)	NON FSI(sqmt)	FSI(SQMT)	
GROUND FLOOR BLK-01	855.61	-		855.61
FIRST FLOOR BLK-01	855.61	-		855.61
SECOND FLOOR BLK-01	687.52	12.24		699.76
THIRD FLOOR BLK-01	687.52	12.24		699.76
FORTH FLOOR BLK-01	687.52	12.24		699.76
HEAD ROOM BLK-01	-	108.80		108.80
GROUND FLOOR BLK-02	576.63	37.12	486.53	1100.28
FIRST FLOOR BLK-02	365.73	-	198.94	564.67
HEAD ROOM BLK-02	40.81	26.47		67.28
SHOP BLK-03	37.21	-		37.21
TOILET BLK-04	96.00	-		96.00
TREATMENT PLANT BLK-05	20.60	-		20.60
PANTRY ROOM BLK-06	16.74	-		16.74
TOTAL AREA	4927.50	209.11	685.47	5822.08
PLOT COVERAGE - (P.C.) %	67.36			
FLOOR SPACE INDEX - (FSI)	0.57			

OFFICE USE

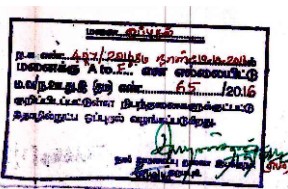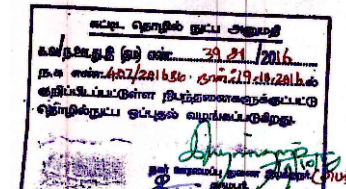PROPOSED APPROVAL		EXISTING APPROVAL			
		 			
COLOUR INDEX					
SITE BOUNDARY					
PROPOSED BUILDING					
EXISTING ROAD					
DRIVEWAY					
PARKING DETAILS (Starred Hotels, Lodges and Party Hall)					
SL. NO	NAME	CAR PARKING	TWO WHEELER	PH-CAR PARKING (10%)	PH-TWO WHEELER PARKING (10%)
1	BLOCK-01 NON FSI - GROUND + FIRST FLOOR+ FIFTH FLOOR (1951.58 SQM)	20	40	02	04
2	BLOCK-01 - FSI -SECOND +THIRD + FORTH FLOOR- (14*3)-42 ROOMS	11	42	02	05
3	BLOCK-02 GROUND+ FIRST + SECOND FLOOR- (1732.23 SQM)	18	36	02	04
4	BLOCK-03 GROUND FLOOR- (37.21 SQM)	01	01	0	0
5	BLOCK-04 GROUND FLOOR- (96.00 SQM)	01	02	0	0
6	BLOCK-05 GROUND FLOOR- (20.60 SQM)	01	01	0	0
7	TOTAL NO OF PARKING PROVIDED	52 NOS	122 NOS	06 NOS	13 NOS
8	(10%) OF EV PARKING PROVIDED	6 NOS	13 NOS		
APPLICANT					
 Mr.E.N. SURESHGUPTHA S/o H.R. NADTHGOPAL  Mrs. SOWMIYALAKSHMI W/o H.N. SURESHGUPTHA  Mrs.NAMAGIRITHAYAR W/o H.R. NADTHGOPAL					
REG.STRUCTURAL ENGINEER			REGISTER ENGINEER		
 Er.B.M.KIRANKUMAR,B.E., Govt.Registered structural engineer, Registered No.03/2019 is Renewed Registration valid upto: 27.10.2029.			 Er.V.JAGANATHAN,B.E., Govt. Registered Engineer Grade-II, Registration No: 35/2024		