

PLAN SHOWING THE PROPOSED CONSTRUCTION OF RCC ROOF


AND M/C SHEET ROOF (KALYANA MANDAPAM) BUILDING AT

S.F.Nos:111/1E & 111/1F OF KATTINAYANAPALLI VILLAGE AND

PANCHAYAT, KRISHNAGIRI PANCHAYAT UNION,

KRISHNAGIRI TALUK, KRISHNAGIRI DISTRICT.

FOR M/s. " SRI KVT GRAND MAHAL "

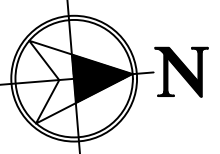ALL DIMENSIONS ARE IN "METER"	SCALE 1:100	
----------------------------------	-------------	---

Area Details

PLR / FMB Area		2800.00 Sq.Mt		
Document Area		2800.00 Sq.Mt		
Super Imposed Area		2800.00 Sq.Mt		
Particulars	Total Buildup Area Sq.mt	Deduction Area Sq.mt	Non FSI Area Sq.mt	Total FSI Area Sq.mt
Area of Ground Floor	1188.32	-	-	1188.32

Schedule of Joineries

R.S	Rolling Shutter	4.00 X 3.00
R.S1	Rolling Shutter	1.98 X 3.00
M.D	Main Door	2.77 X 3.00
D	Door	1.23 X 2.10
D1	Door	0.80 X 2.10
A/O	Open	3.00 X 3.00
W / V	Window / Ventilator	2.00 X 1.80
		2.00 X 0.60
V	Ventilator	3.33 X 0.90
V1	Ventilator	2.17 X 0.90
V2	Ventilator	0.80 X 0.90

Open Space Reservation Details

Particulars	Required	Provided
Open Space Reservation Area (O.S.R)	280.0 Sq.Mt (10.00%)	Paid to DTCP

KEY

 FE	FIRE EXTINGUISHER	 EL	EMERGENCY LIGHT
 LB	LONG BELL	 FA	FIRE ALARM
 DW	DRINKING WATER	 FH	FIRE HYDRANT


OFFICE USE:-

APPLICANT


Er.M.VADIVEL, ME(Struct), AMIE, C.Eng(I), MISTE., AIV, MICI, MISSE, MICA
Consulting Civil Engineer, Chartered Engineer,
TN.Govt. Registered Professional of DTCP,
R.E-II-01/2023, R.S.E-II-21/2020, R.C.E-27/2020, R.D-06/2020,
R.E.(G-3), DMC No.037/LS/2019/00004, CCMC No.004/2021,
DMV CONSTRUCTION,
#19/17, 1st Floor, Annamalai Street, Near Municipality Office,
Dharmapuri - 636701, Cell: 8122 101 282, 9443 101 282.
E.Mail : dmvcconstruction.dp@gmail.com

REGISTERED STRUCTURAL ENGINEER & REGISTERED ENGINEER


Er.M.Vadivel, ME(Struct), AMIE, C.Eng(I), MISTE., AIV, MICI, MISSE, - D.M.V Construction - 8122 101 282, 9443 101 282.

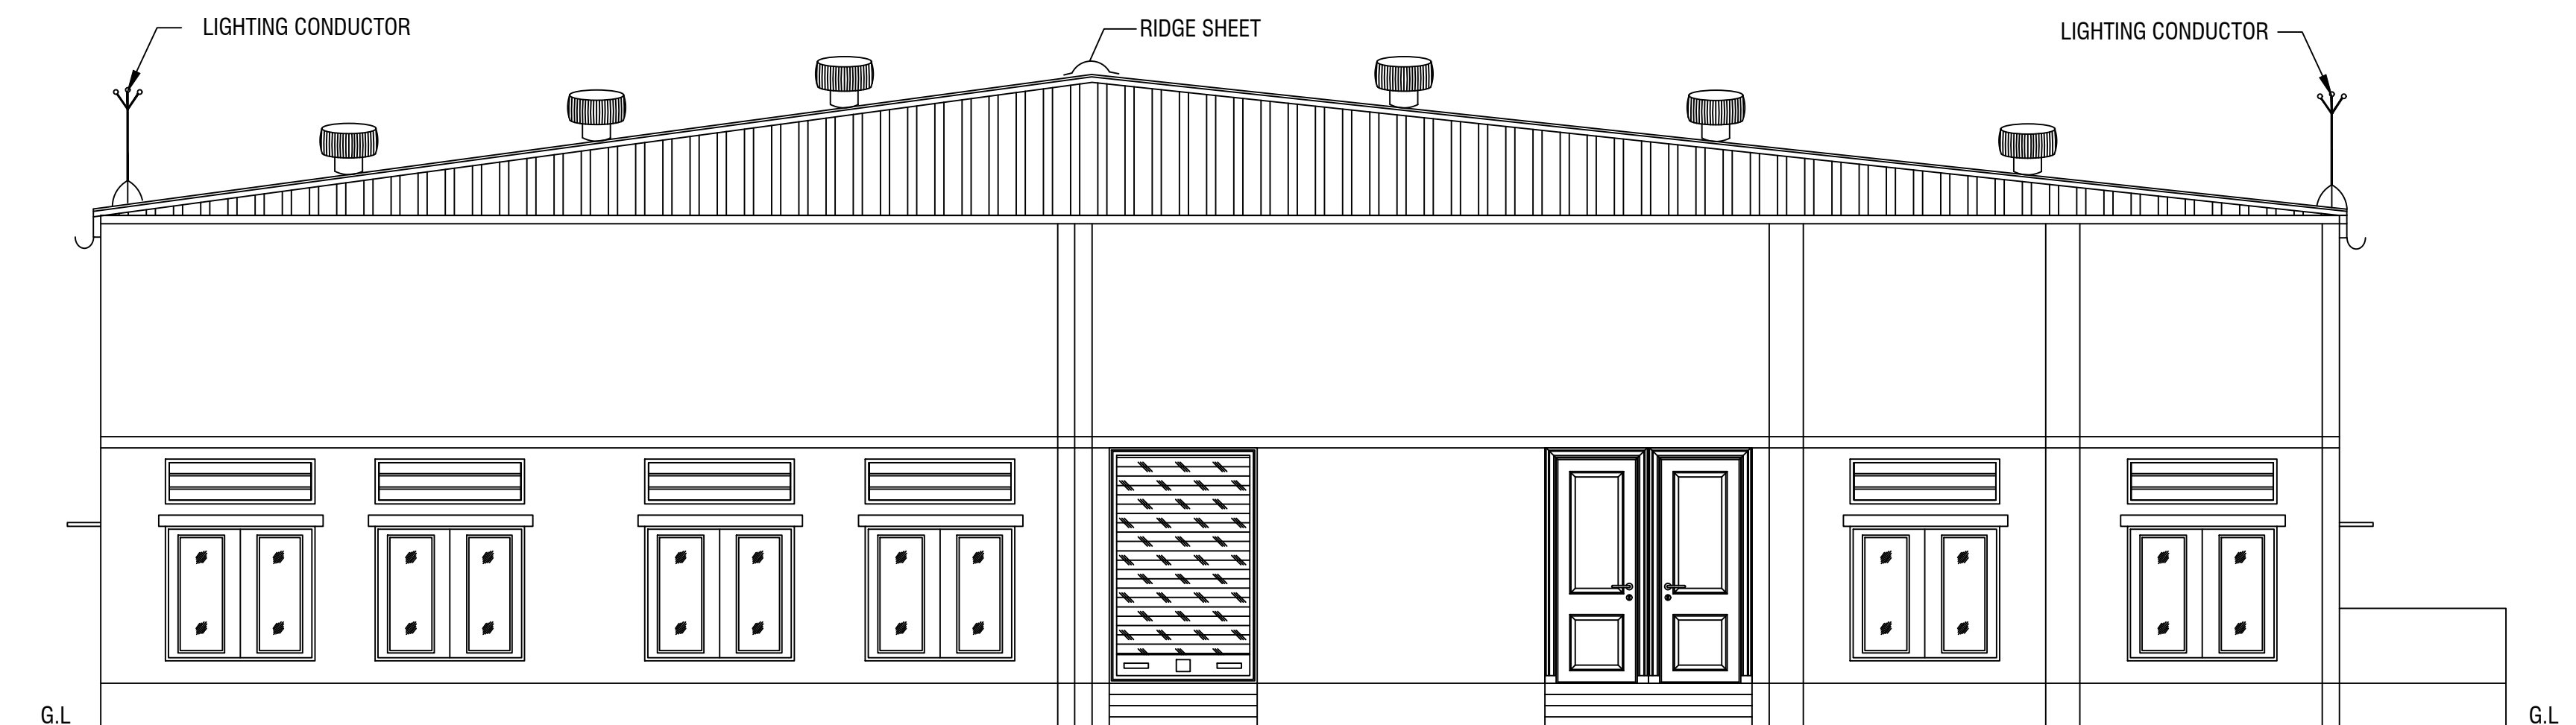


ELEVATION

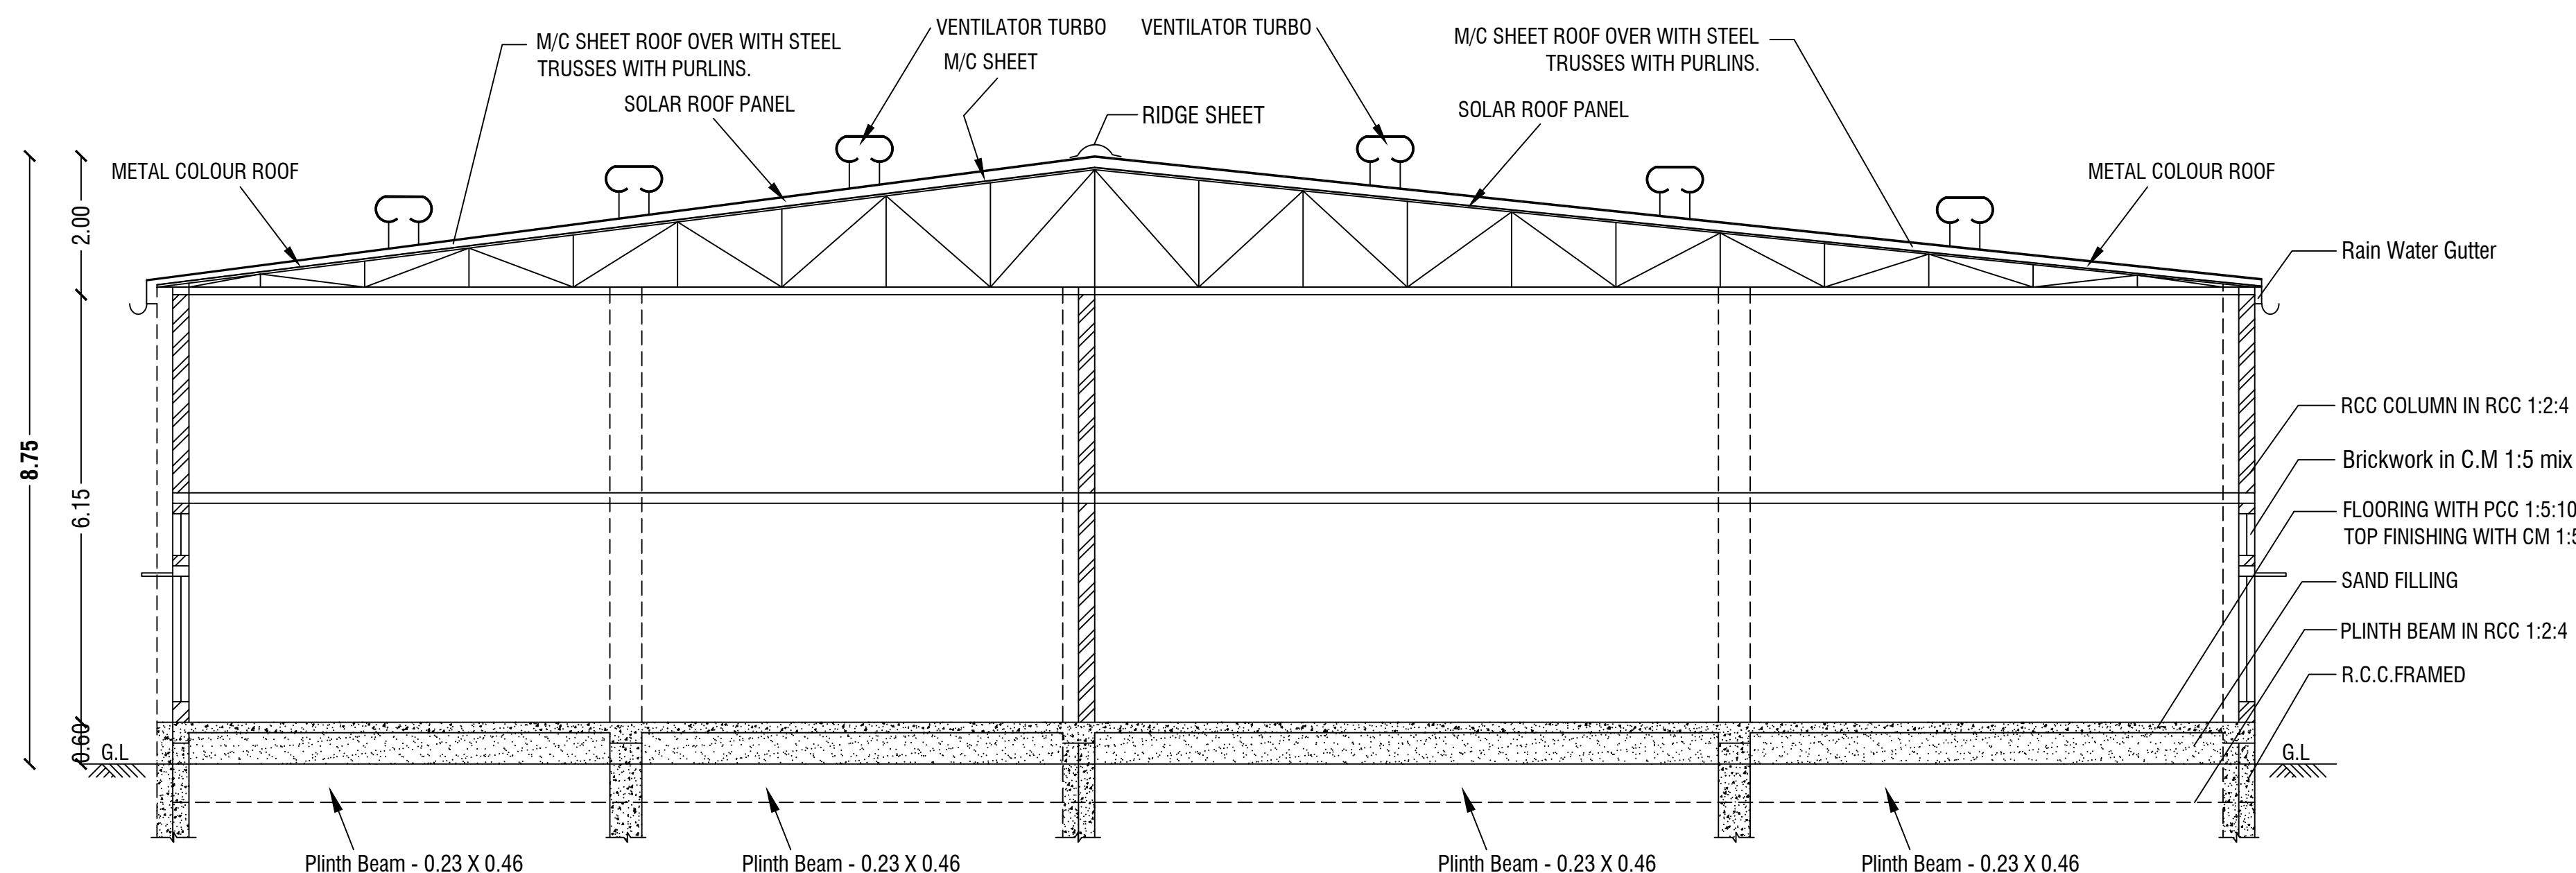


SECTION ON - AA'

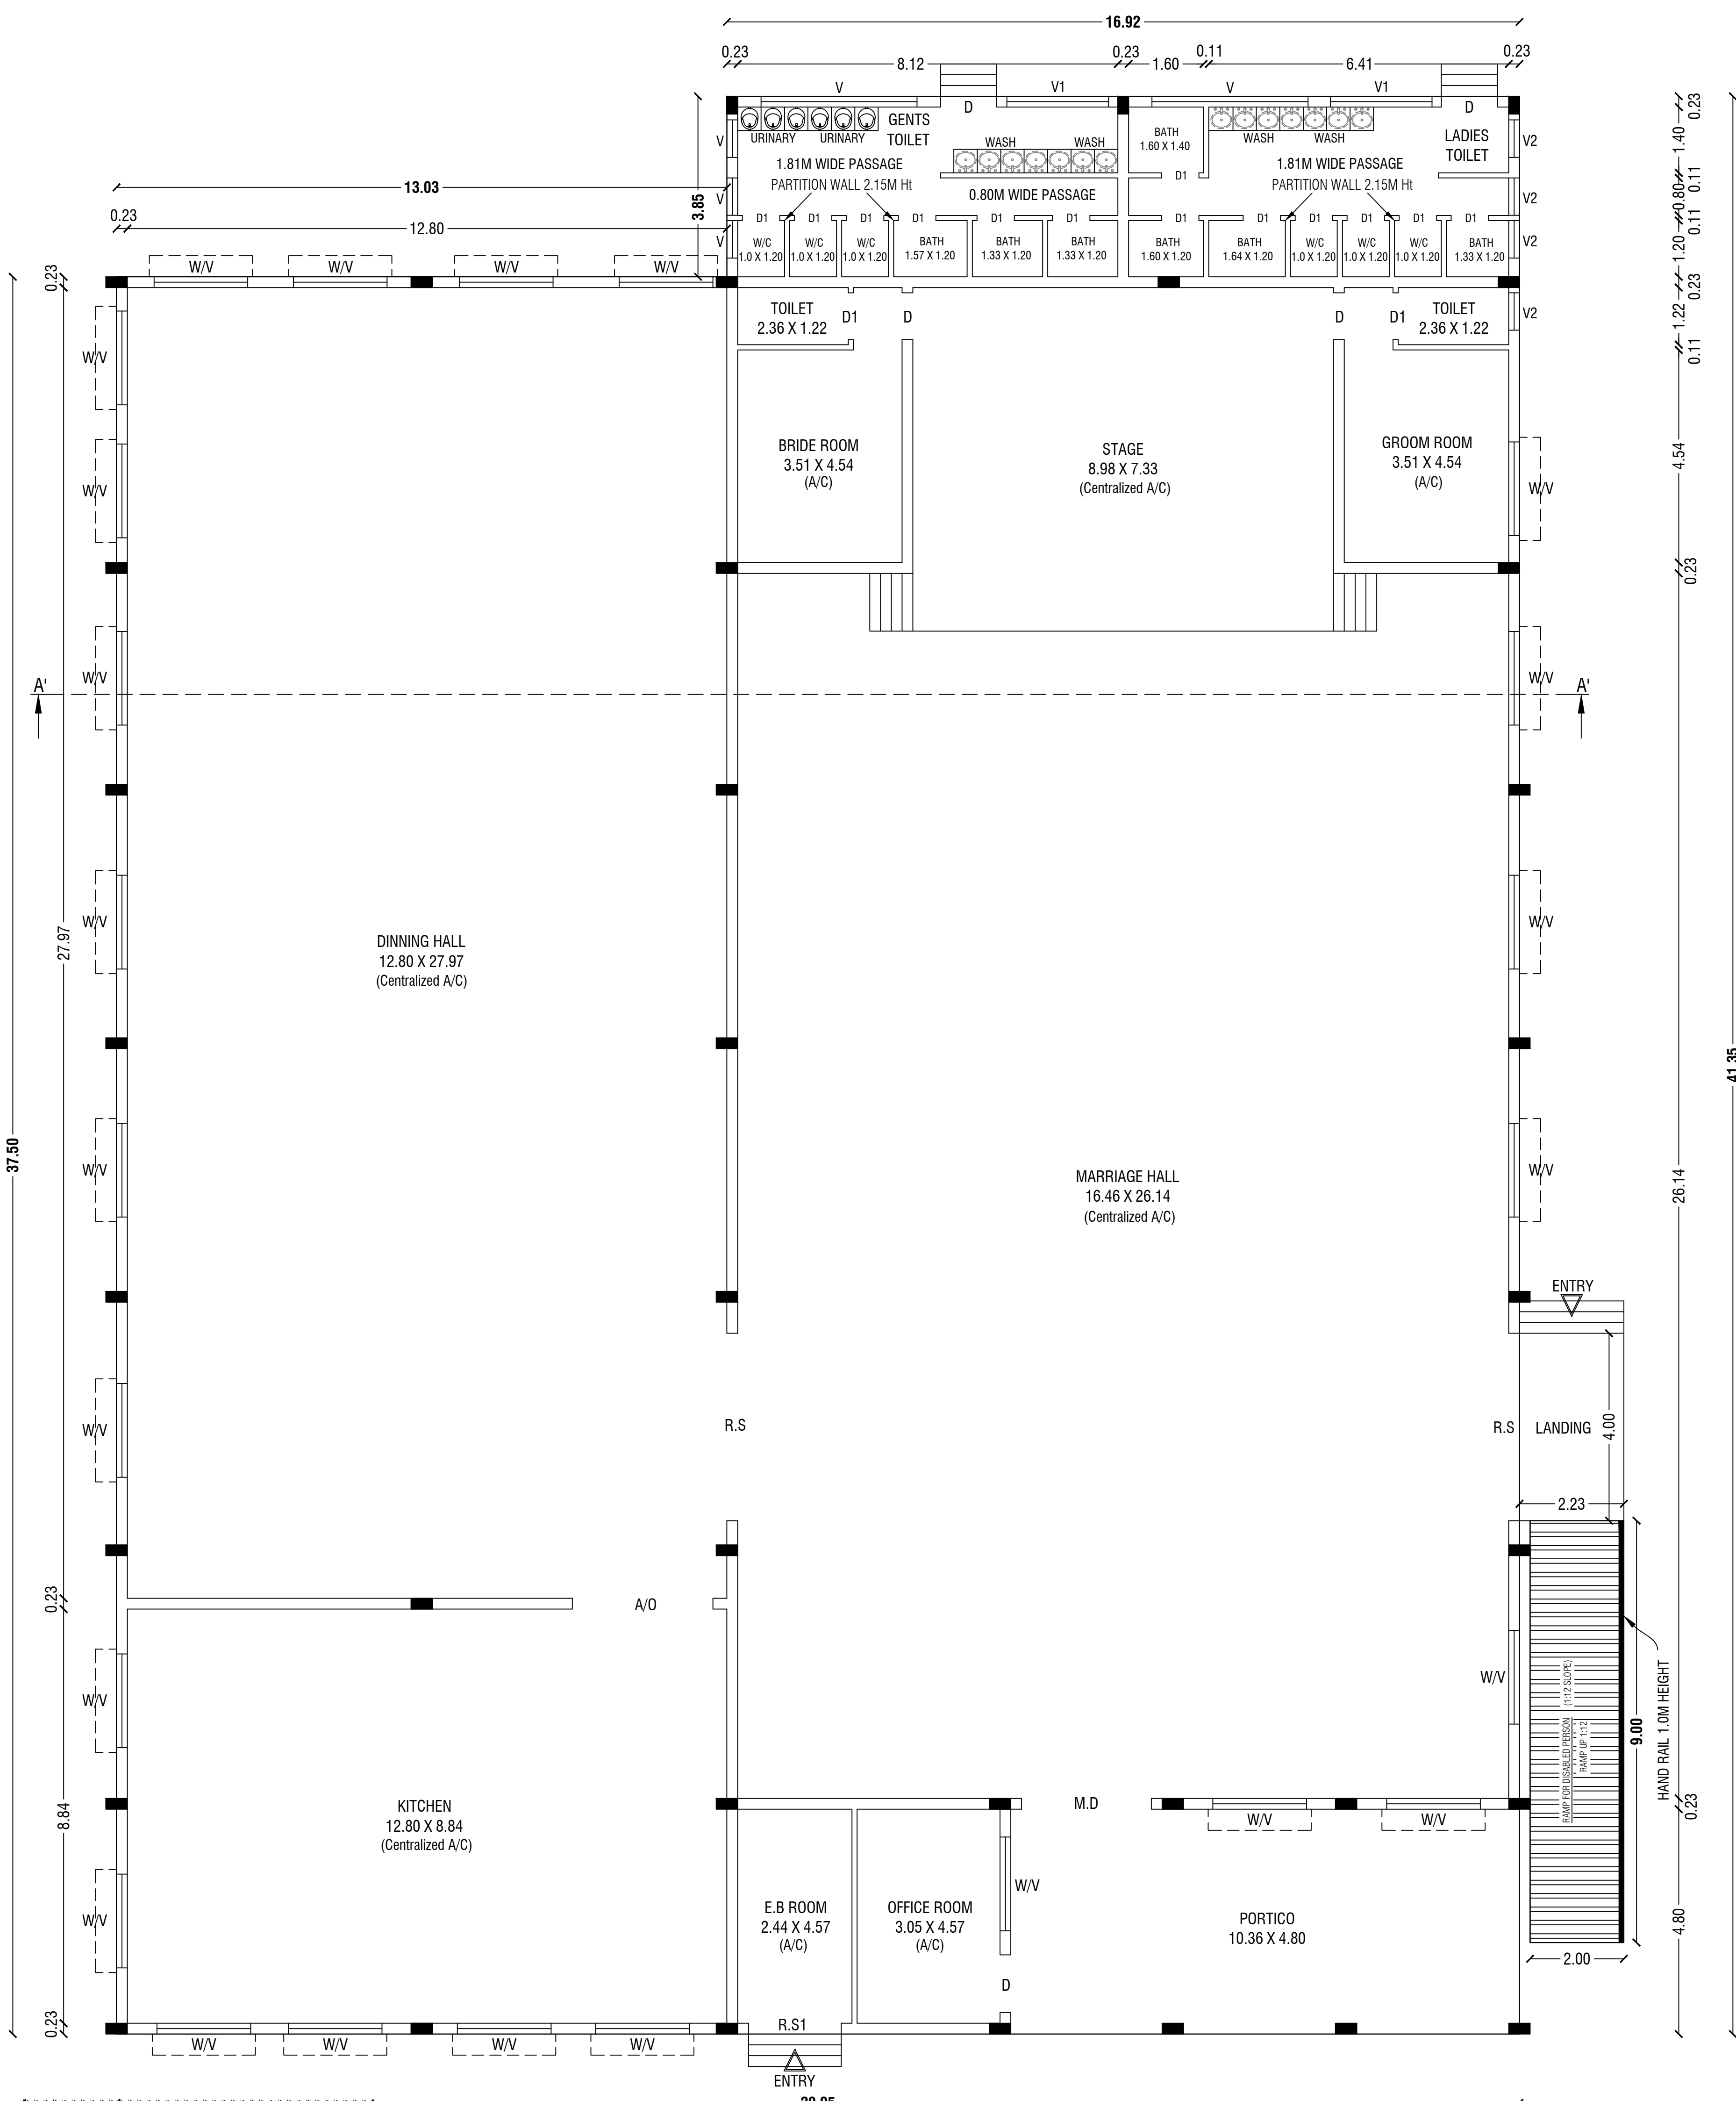


GROUND FLOOR PLAN

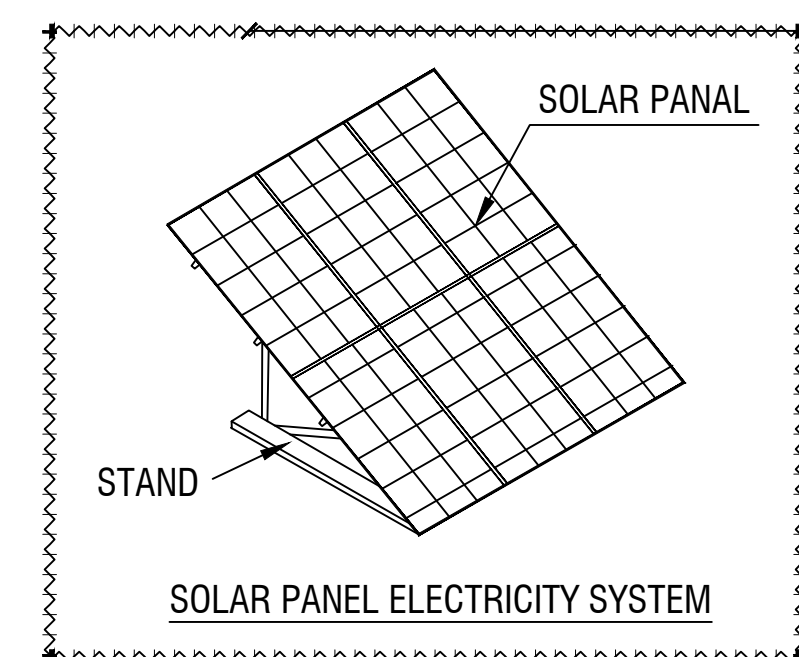


SOLAR PANEL ELECTRICITY SYSTEM

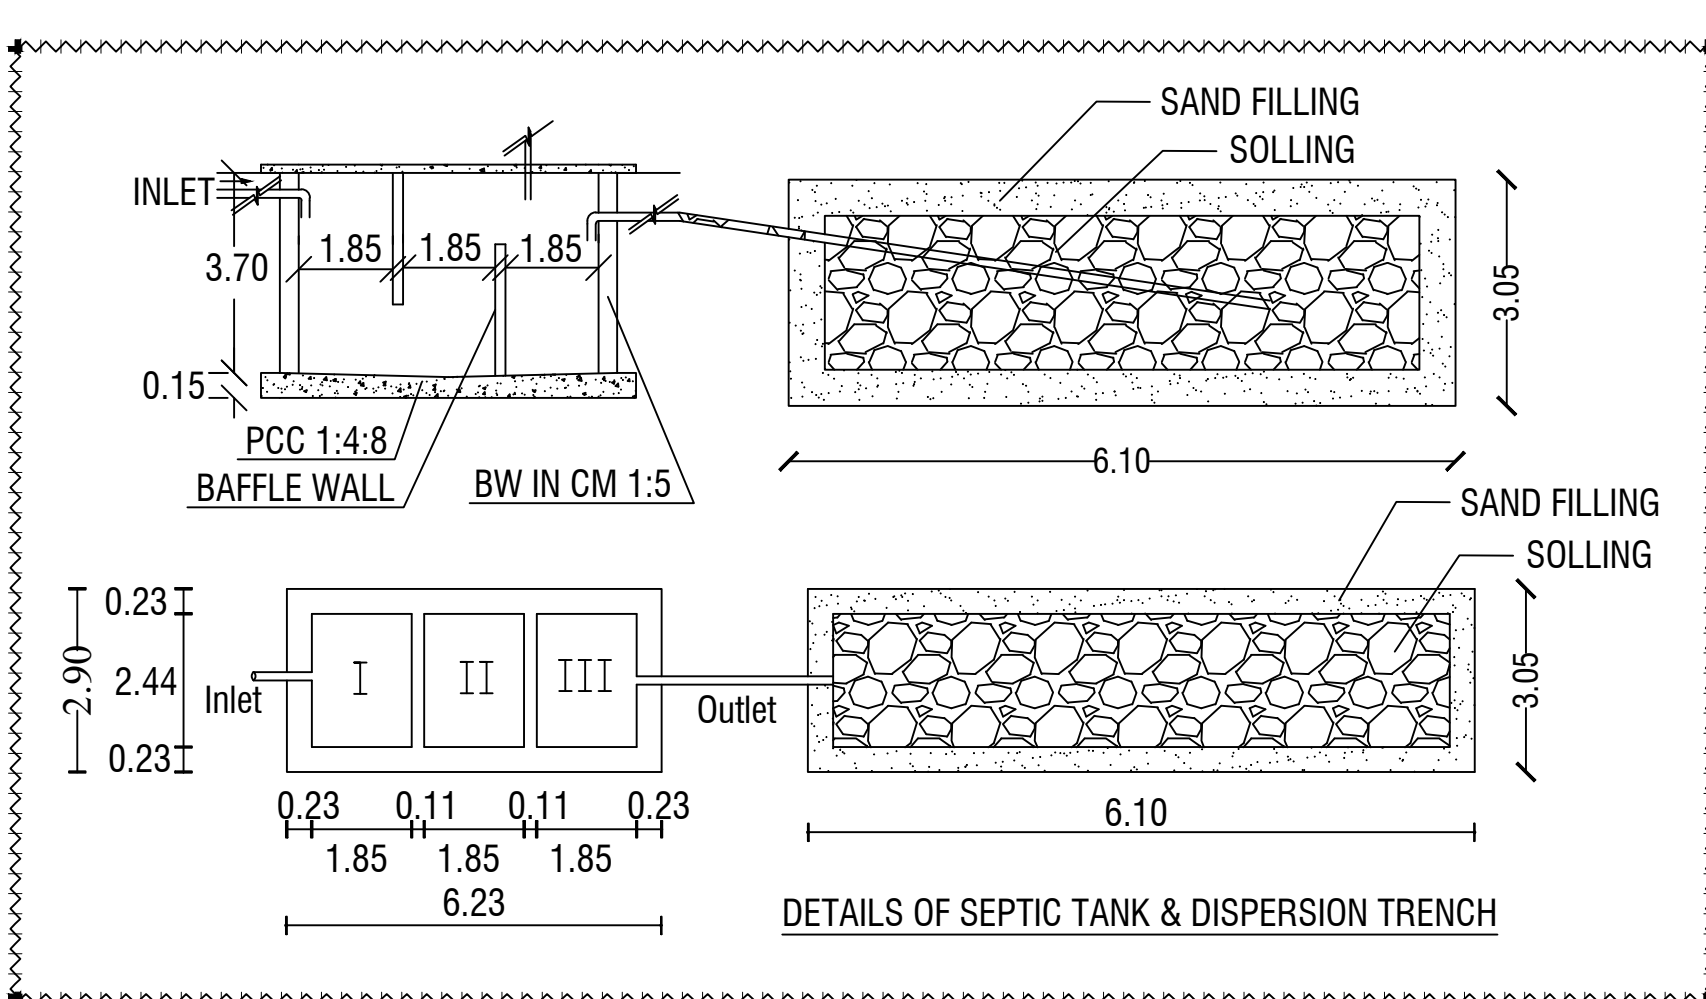

DETAILS OF SEPTIC TANK & DISPERSION TRENCH

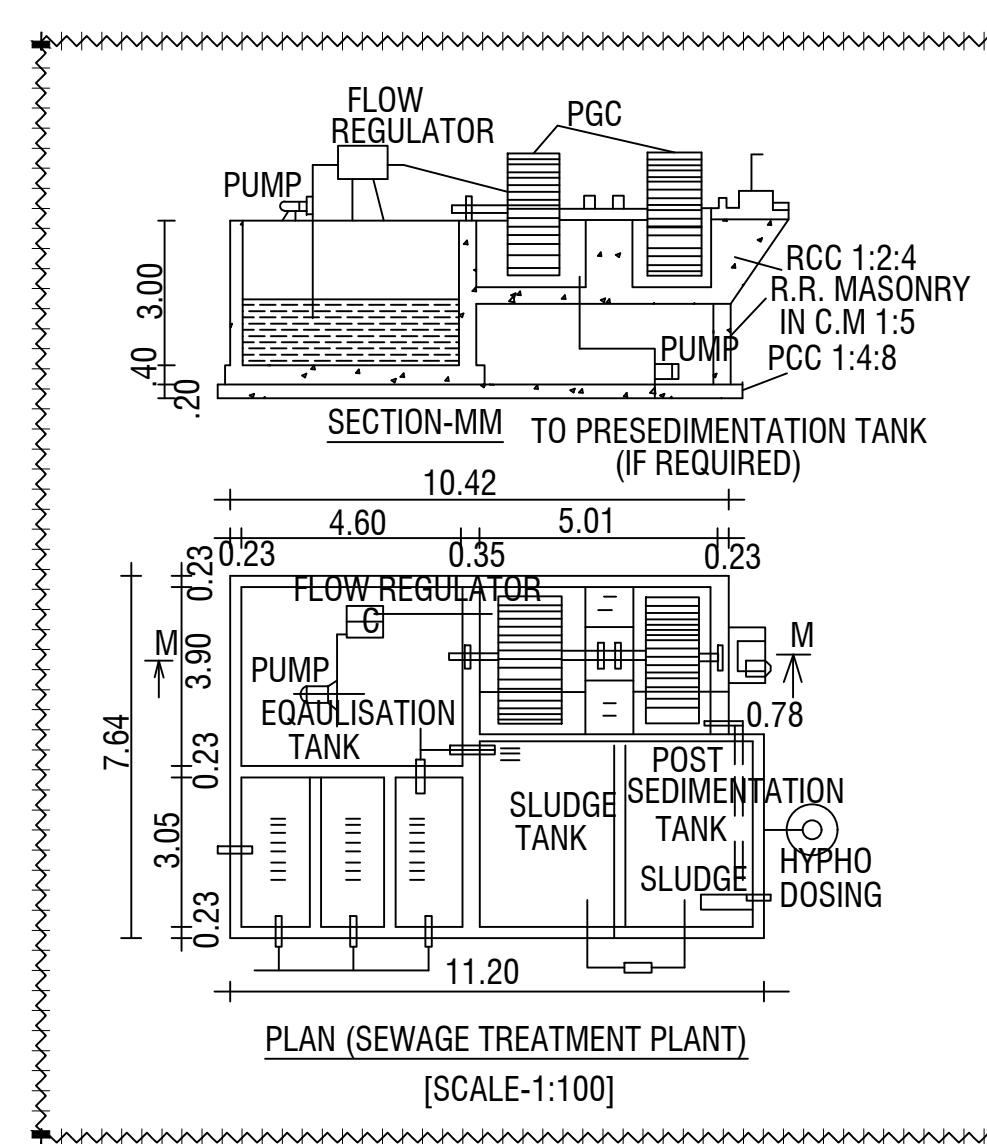

PLAN (SEWAGE TREATMENT PLANT)

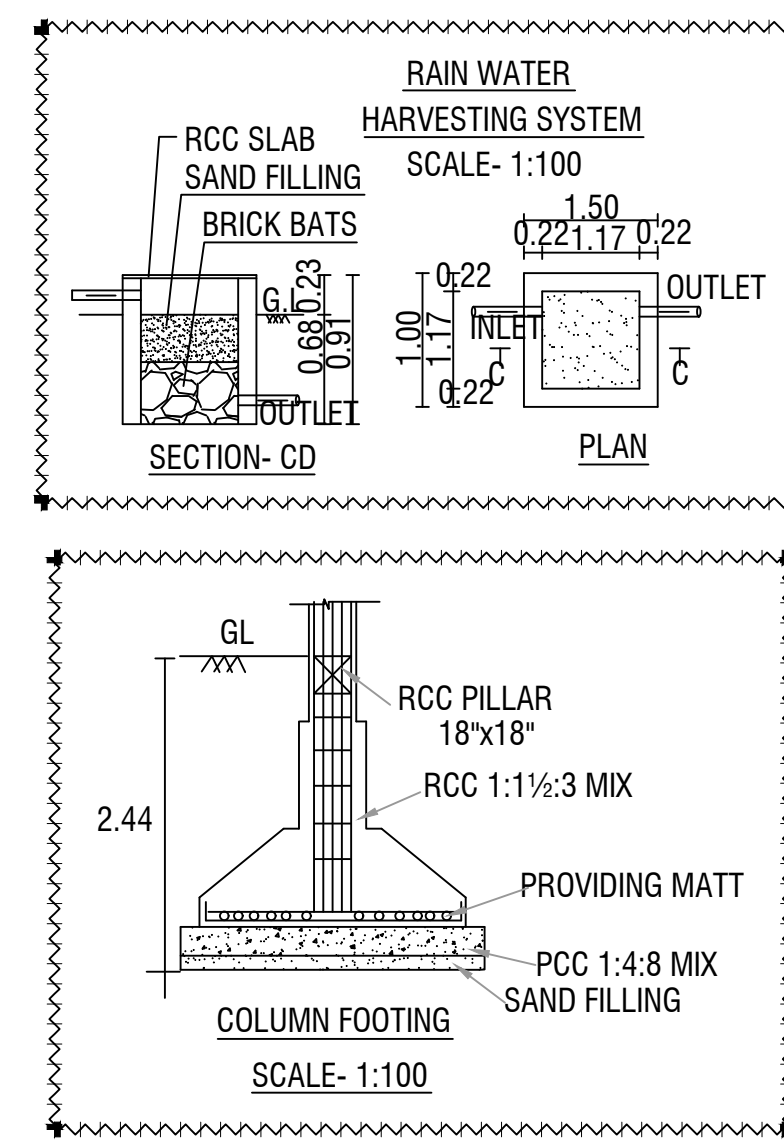

RAIN WATER HARVESTING SYSTEM

SITE PLAN SHOWING THE PROPOSED CONSTRUCTION OF
RCC ROOF AND M/C SHEET ROOF (KALYANA MANDAPAM)
BUILDING AT S.F.Nos:111/1E & 111/1F OF
KATTINAYANAPALLI VILLAGE AND PANCHAYAT,
KRISHNAGIRI PANCHAYAT UNION, KRISHNAGIRI TALUK,
KRISHNAGIRI DISTRICT.

FOR M/s. " SRI KVT GRAND MAHAL "

ALL DIMENSIONS ARE IN "METER"	SCALE 1:200	
----------------------------------	-------------	---

Area Details

PLR / FMB Area	2800.00 Sq.Mt			
Document Area	2800.00 Sq.Mt			
Super Imposed Area	2800.00 Sq.Mt			
Particulars	Total Buildup Area Sq.mt	Deduction Area Sq.mt	Non FSI Area Sq.mt	Total FSI Area Sq.mt
Area of Ground Floor	1188.32	-	-	1188.32

Area Details for Survey Number Wise

S.No.	SURVEY NUMBER	AREA IN Hec
1	S.F.No: 111/1E	0 - 14.00
2	S.F.No: 111/1F	0 - 14.00


TOTAL AREA 0 - 28.00

Open Space Reservation Details

Particulars	Required	Provided
Open Space Reservation Area (O.S.R)	280.0 Sq.Mt (10.00%)	Paid to DTCP

Parking Details

Particulars	Required in Nos.	Provided in Nos.
Car parking (Including P.H Parking - 2)	23	26
Two Wheeler Parking (Including P.H Parking - 2)	23	24

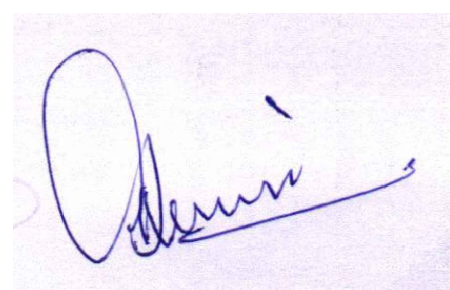


APPLICANT

Er.M.VADIVEL, ME(Struct), AMIE., C.Eng(I), MISTE., AIV., MICI., MISSE., MICA
Consulting Civil Engineer, Chartered Engineer,
TN.Govt. Registered Professional of DTCP,
R.E-II-01/2023, R.S.E-II-21/2020, R.C.E-27/2020, R.D-06/2020,
R.E.(G-3), DMC No.037/LS/2019/00004, CCMC No.004/2021,
DMV CONSTRUCTION,
#19/17, 1st Floor, Annamalai Street, Near Municipality Office,
Dharmapuri - 636701, Cell: 8122 101 282, 9443 101 282.
E.Mail : dmvmconstruction.dp@gmail.com

REGISTERED STRUCTURAL ENGINEER & REGISTERED ENGINEER

Er.M.Vadivel, ME(Struct), AMIE., C.Eng(I), MISTE., AIV., MICI., MISSE., D.M.V Construction - 8122 101 282, 9443 101 282.

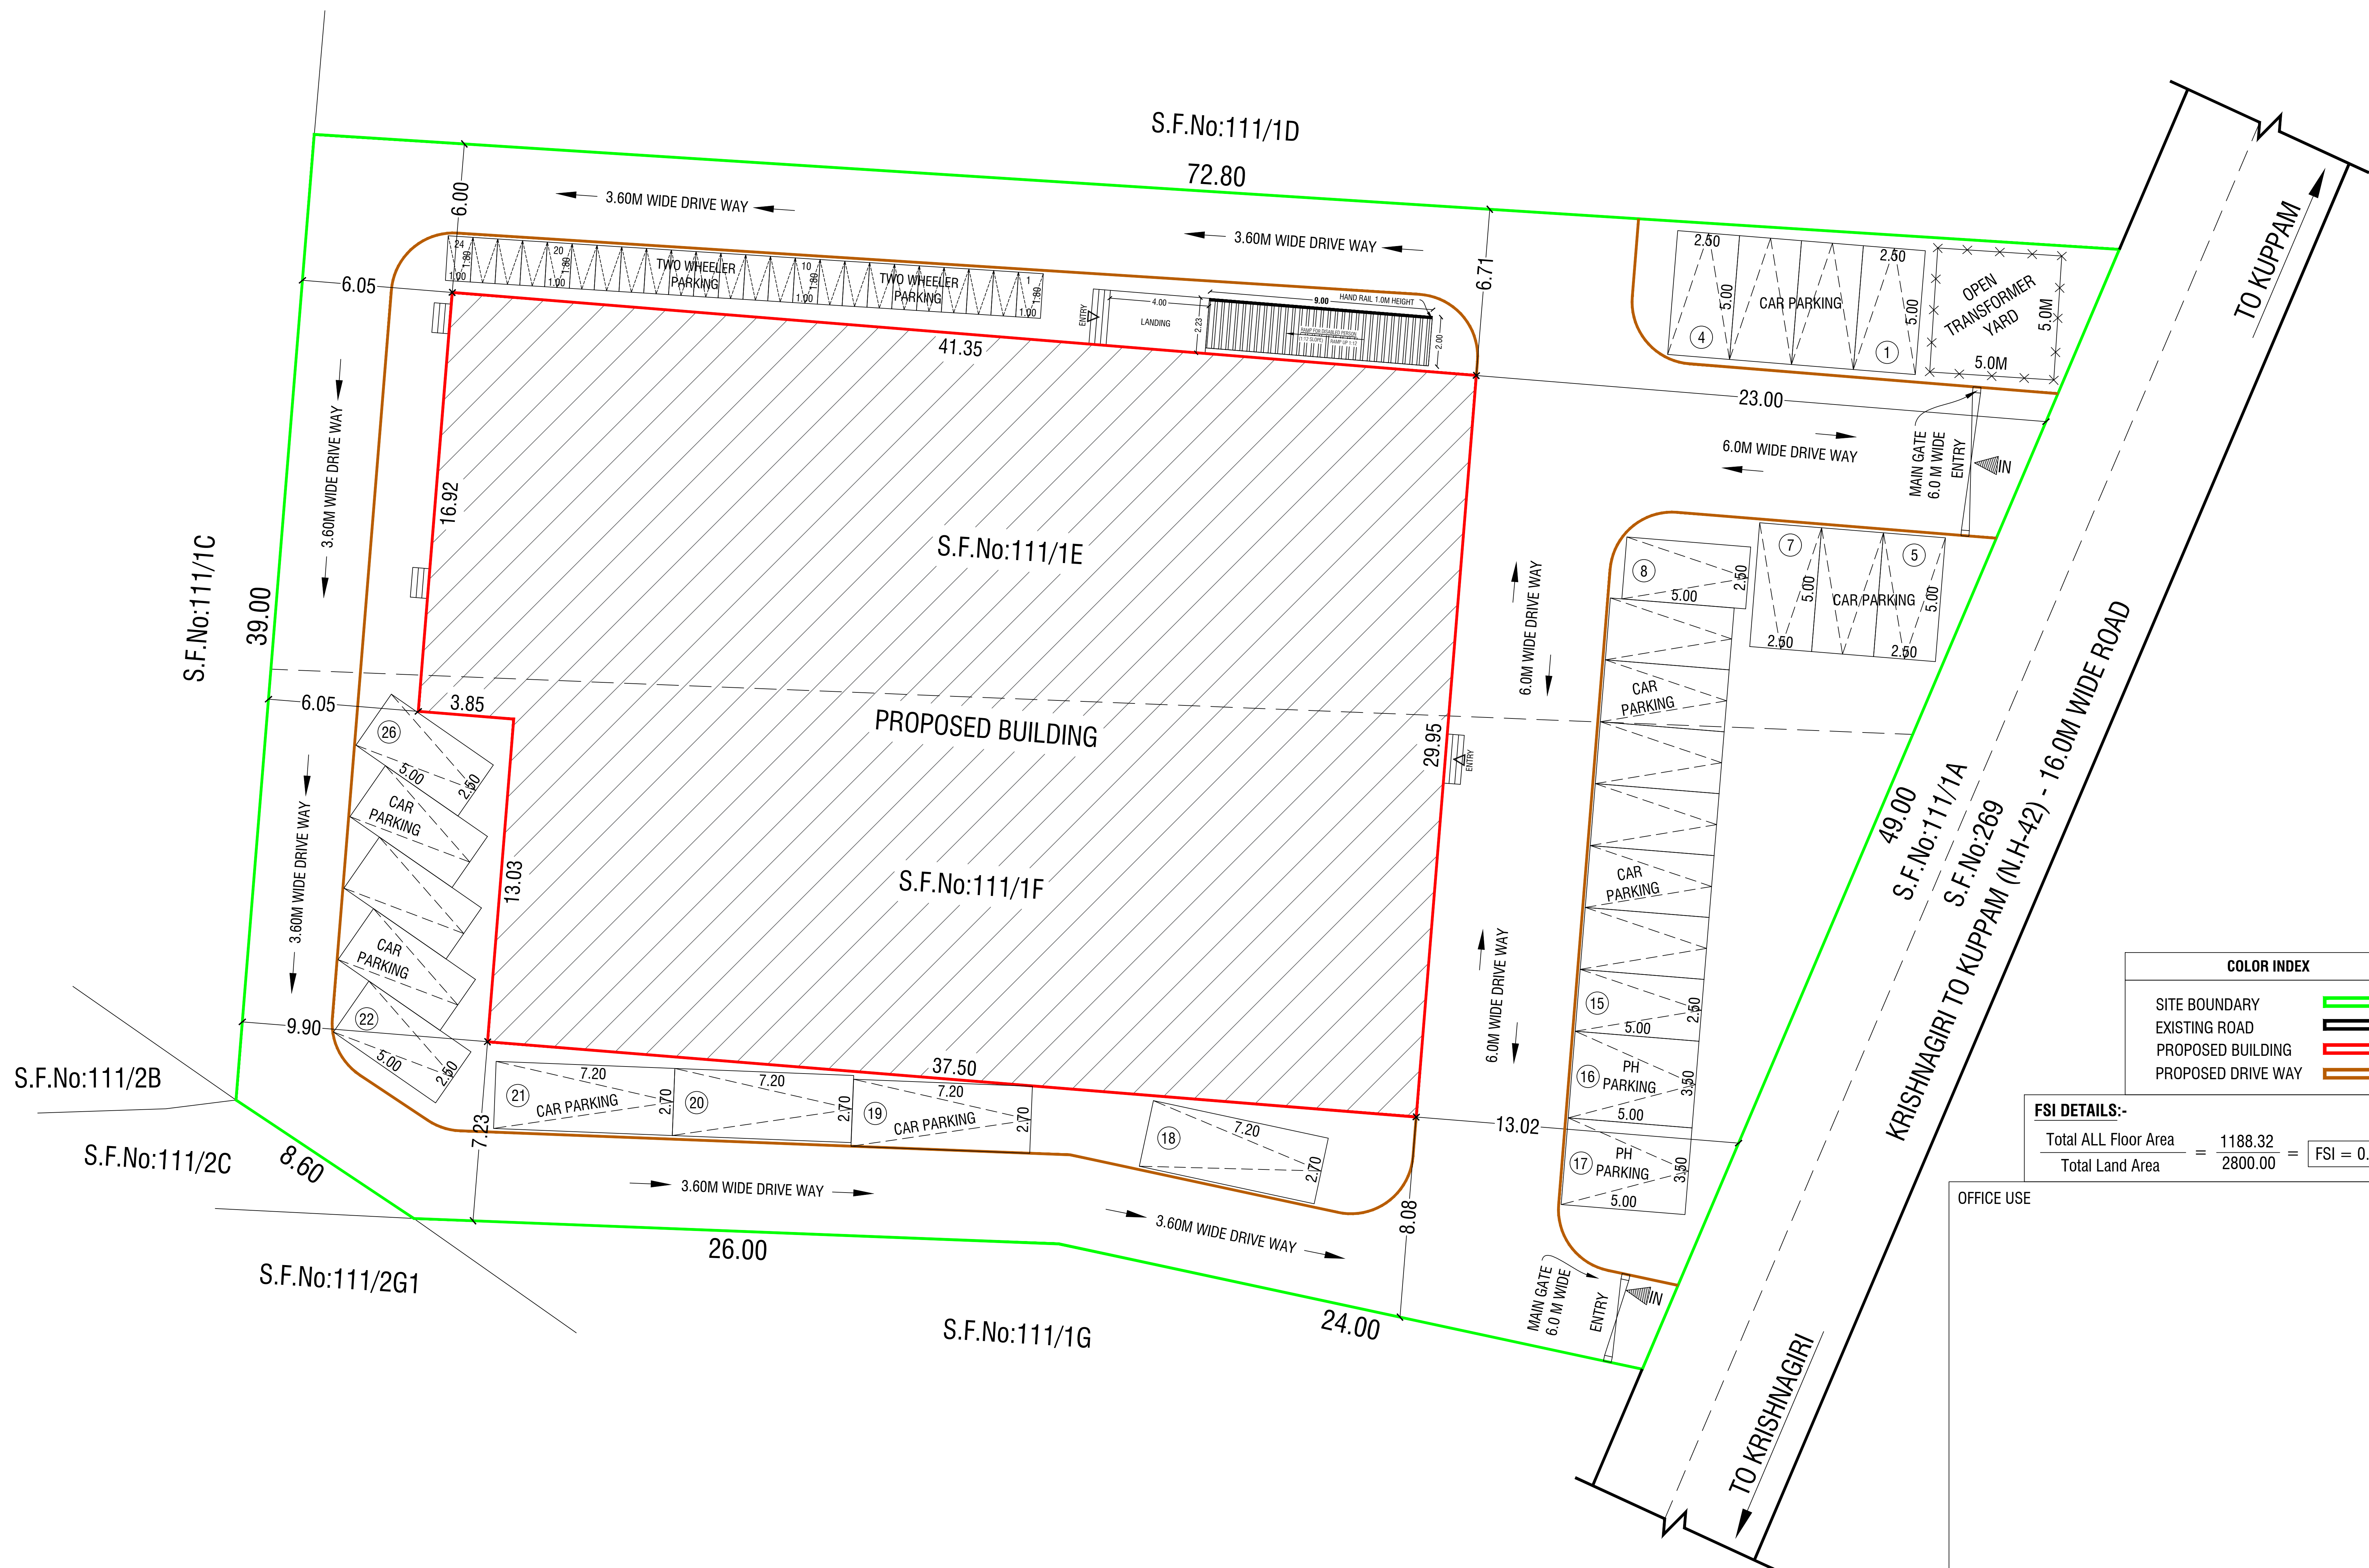**COLOR INDEX**

SITE BOUNDARY	
EXISTING ROAD	
PROPOSED BUILDING	
PROPOSED DRIVE WAY	

FSI DETAILS:-

$$\frac{\text{Total ALL Floor Area}}{\text{Total Land Area}} = \frac{1188.32}{2800.00} = \text{FSI} = 0.424$$

OFFICE USE