

PP

APPROVAL RECORD

Planning Permission

Krishnagiri district, Tamil Nadu

APPROVAL TYPE

Building Plan

ISSUING AUTHORITY

Rural Panchayat

The approval as the planning authority issued it, reproduced in full behind this page.

An approval speaks to what was sanctioned, not to what was built. Completion is a separate record.


PLAN SHOWING THE PROPOSED CONSTRUCTION OF R.C.C.ROOF STILT, FIRST, SECOND,THIRD, FOURTH & TERRACE FLOOR RESIDENTIAL

APARTMENT BUILDING IN PLOT No: A-4, S.No: 11/3, AT (DTCP APPROVED LAYOUT No: 239/92) GOKUL NAGAR OF RANGOPANDITHA

AGRAHARAM VILLAGE, ONNALVADI PANCHYAT, HOSUR PANCHYAT UNION & TALUK, KRISHNAGIRI DISTRICT.

SCALE 1:100

SHEET No: 1/1

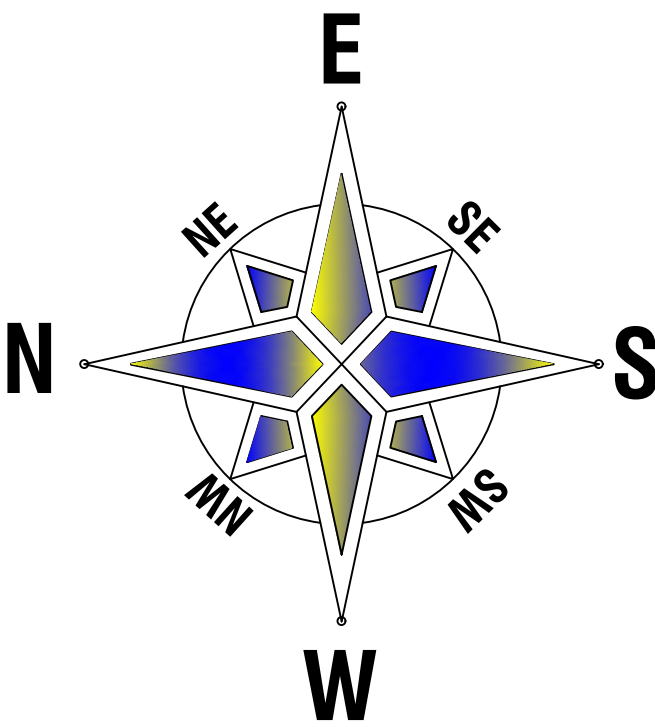

COLOR INDEX

SITE BOUNDRY

PROPOSED BUILDING

EXISTING ROAD

DRIWAY

OFFICE USE

PLANNING PERMISSION

ROC No: SWP/BPA/761658/2026, DATED : 26.03.2026
BUILDING PLAN NUMBER AS B.P/H.N.T.D.A (K.D) No: 53/2026
PLANNING PERMISSION ISSUED.
PLANNING PERMISSION PERIOD - 26.03.2026 TO 25.03.2034

AREA DETAILS/FLOOR

S.No	FLAT NAME	EACH FLAT	UNITS	TOTAL AREA
1	1,3,5,7	132.60	4	530.40
2	2,4,6,8	133.61	4	534.44
TOTAL UNIT AREA		266.21	8	1064.84

UNITS PER FLOOR= 2 UNITS

TOTAL UNITS = (2 UNITS X 4 FLOORS)

TOTAL UNITS = 8 UNITS

AREA DETAILS

PARTICULARS	FSI (Sq.mt.)	Non FSI (Sq.mt.)	Built up (Sq.mt.)
TOTAL AREA OF THE SITE FOR PATTa		450.00	
TOTAL AREA OF THE SITE FOR DOC		472.50	
AREA OF THE SITE		472.50	
AREA OF PRO. STILT FLOOR	-	302.97	302.97
AREA OF PRO. FIRST FLOOR	302.97	-	302.97
AREA OF PRO. SECOND FLOOR	302.97	-	302.97
AREA OF PRO. THIRD FLOOR	302.97	-	302.97
AREA OF PRO. FOURTH FLOOR	302.97	-	302.97
AREA OF PRO. HEAD ROOM	-	26.37	26.37
TOTAL AREA	1211.88	329.34	1541.22

NOTES

PLOT COVERAGE

FLOOR SPACE INDEX

OWNER

REGISTERED ENGINEER/STRUCTURAL ENGINEER

PARKING DETAILS

NAME	REQUIRED	PROVIDED
CAR	10	10

SCHEDULE OF JOINERIES

MD	MAIN DOOR	1.00X2.13
D1	DOOR	0.91X2.13
D2	DOOR	0.76X2.13
W	WINDOW	1.52X1.52
V	VENTILATOR	0.91X0.61
O	OPEN	0.91X2.13
AO	ARCH OPEN	1.22X2.13
LD	LIFT DOOR	1.00X2.13


REGISTERED CONSTRUCTION ENGINEER

Er. V. VINOTHKUMAR, M.E (Structural),
Chartered Engineer & Regd. Professional Engineer,
HCHC Govt. Regd. Engineer Reg. No: 01/2022 (RE-GR-III),
DTCP Govt. Regd. Engineer Reg. No: 36/2024 (RE-GR-II),
36/2024 (CE), 26/2022 (RSE-GR-II), 14/2022 (RD),
Yuktha Construction, Shanthi Nagar East,
2nd Cross, Hosur-635109, Ph: 9750381769.

For VISHWAKARMA BUILDERS
Partner


Er. J. ANAND SUBASH, M.Tech (Struct)
Consulting Civil Engineer & contractor
Govt. Regd. Engineer Grade-I (RE), HNTDA No. 03/2019
Govt. Structural Engineer Grade-I (SE), HNTDA No. 03/2019
M. 144, TNHS-IX, Top, Railway Station, Hosur-635109
Cell - 9585232417

M/s. VISHWAKARMA BUILDERS,

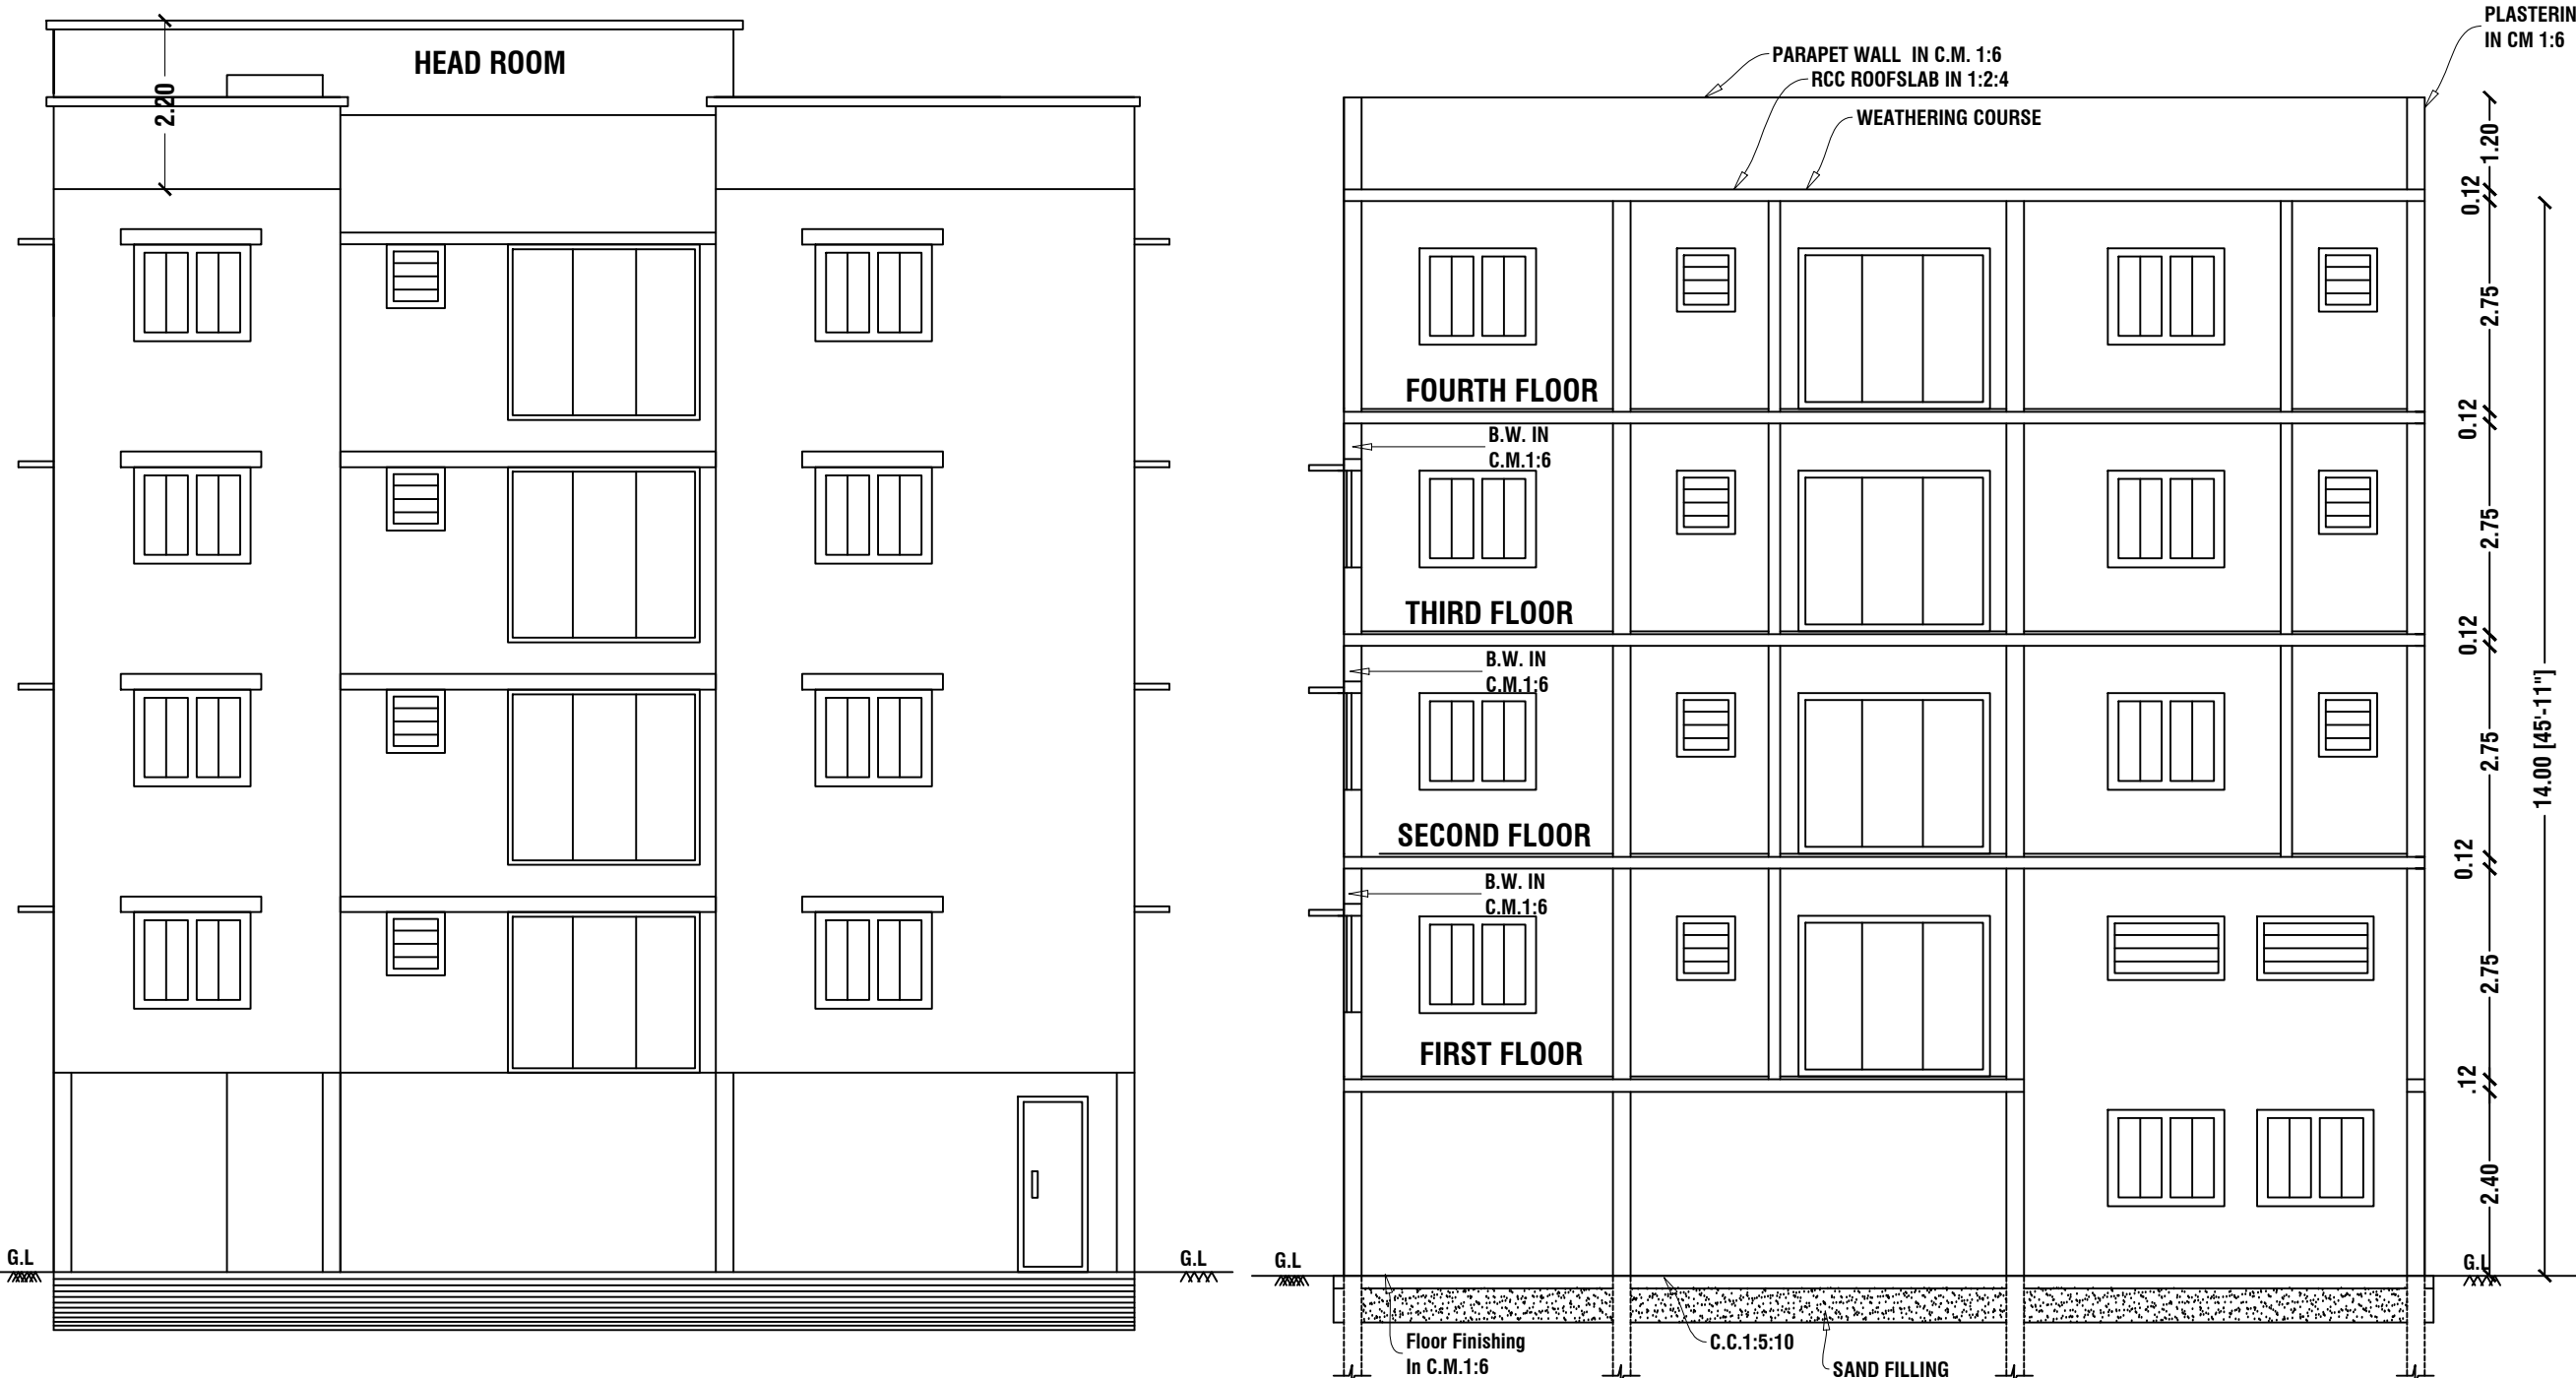


ELEVATION


SECTION -AA

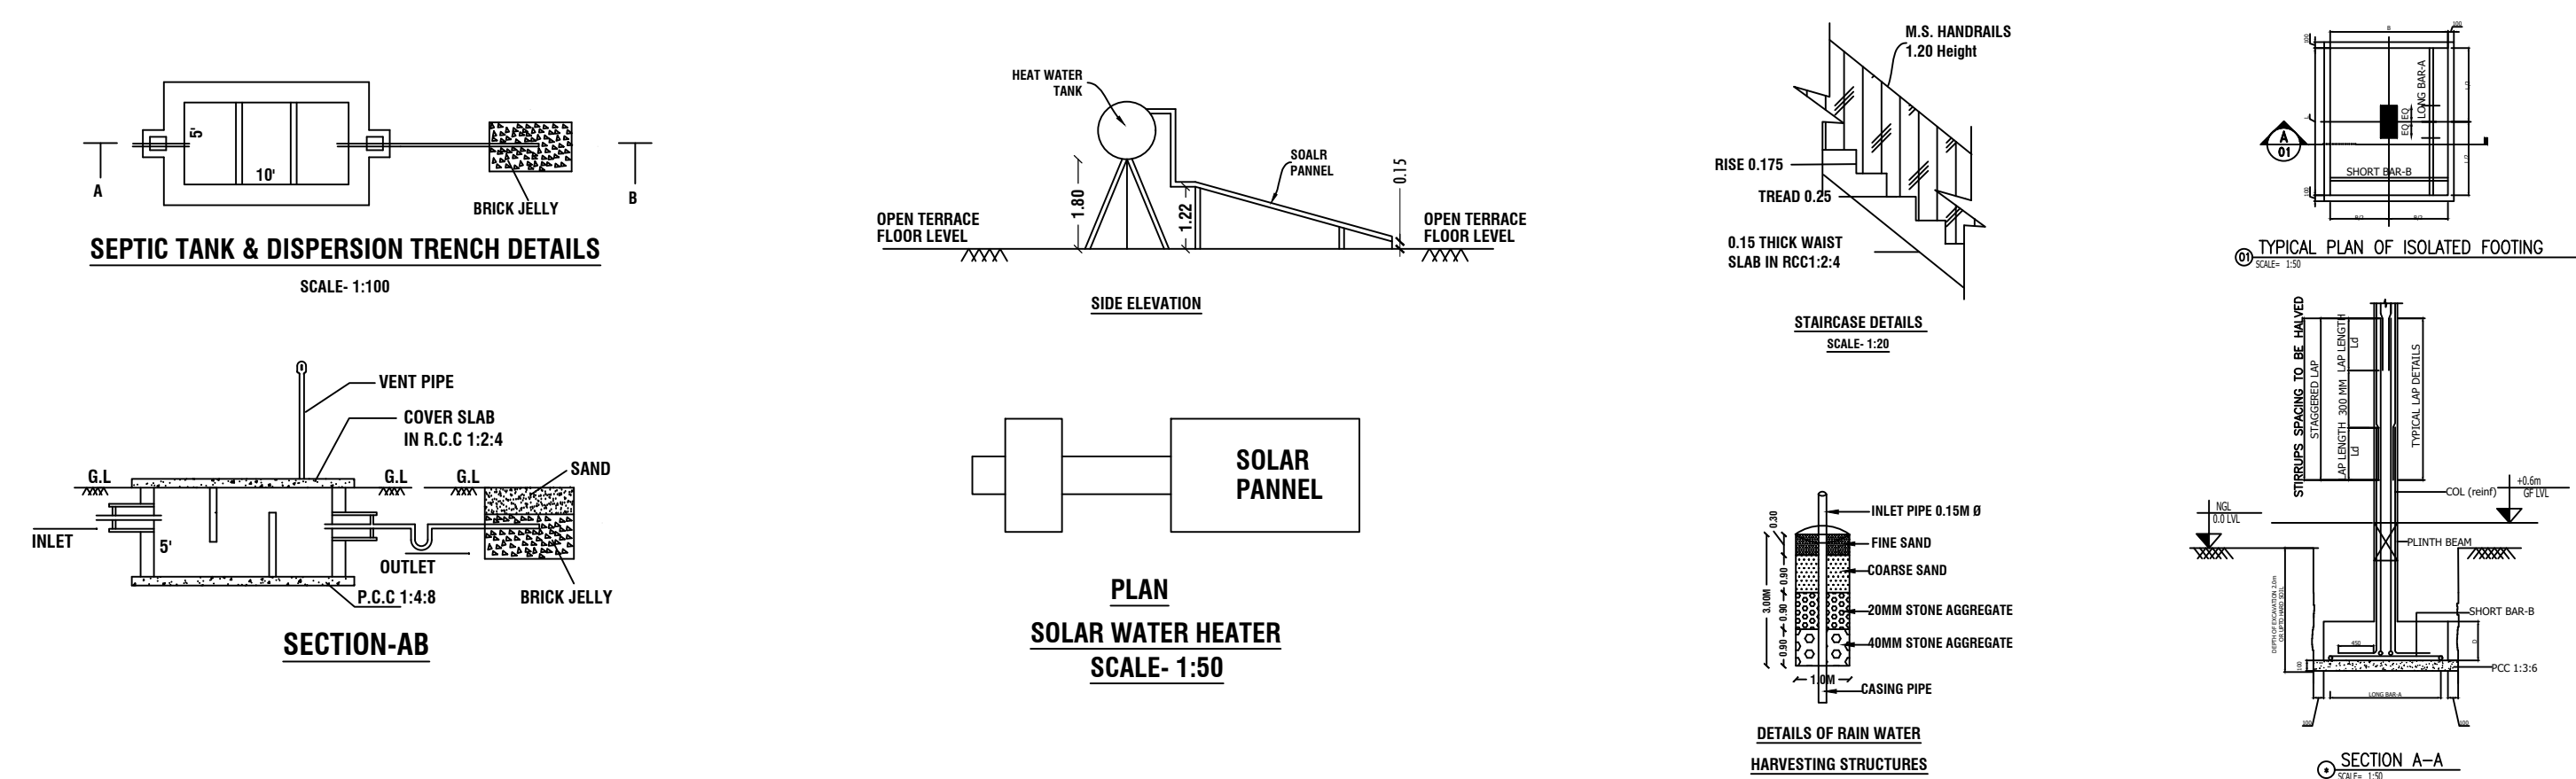


TERRACE FLOOR PLAN

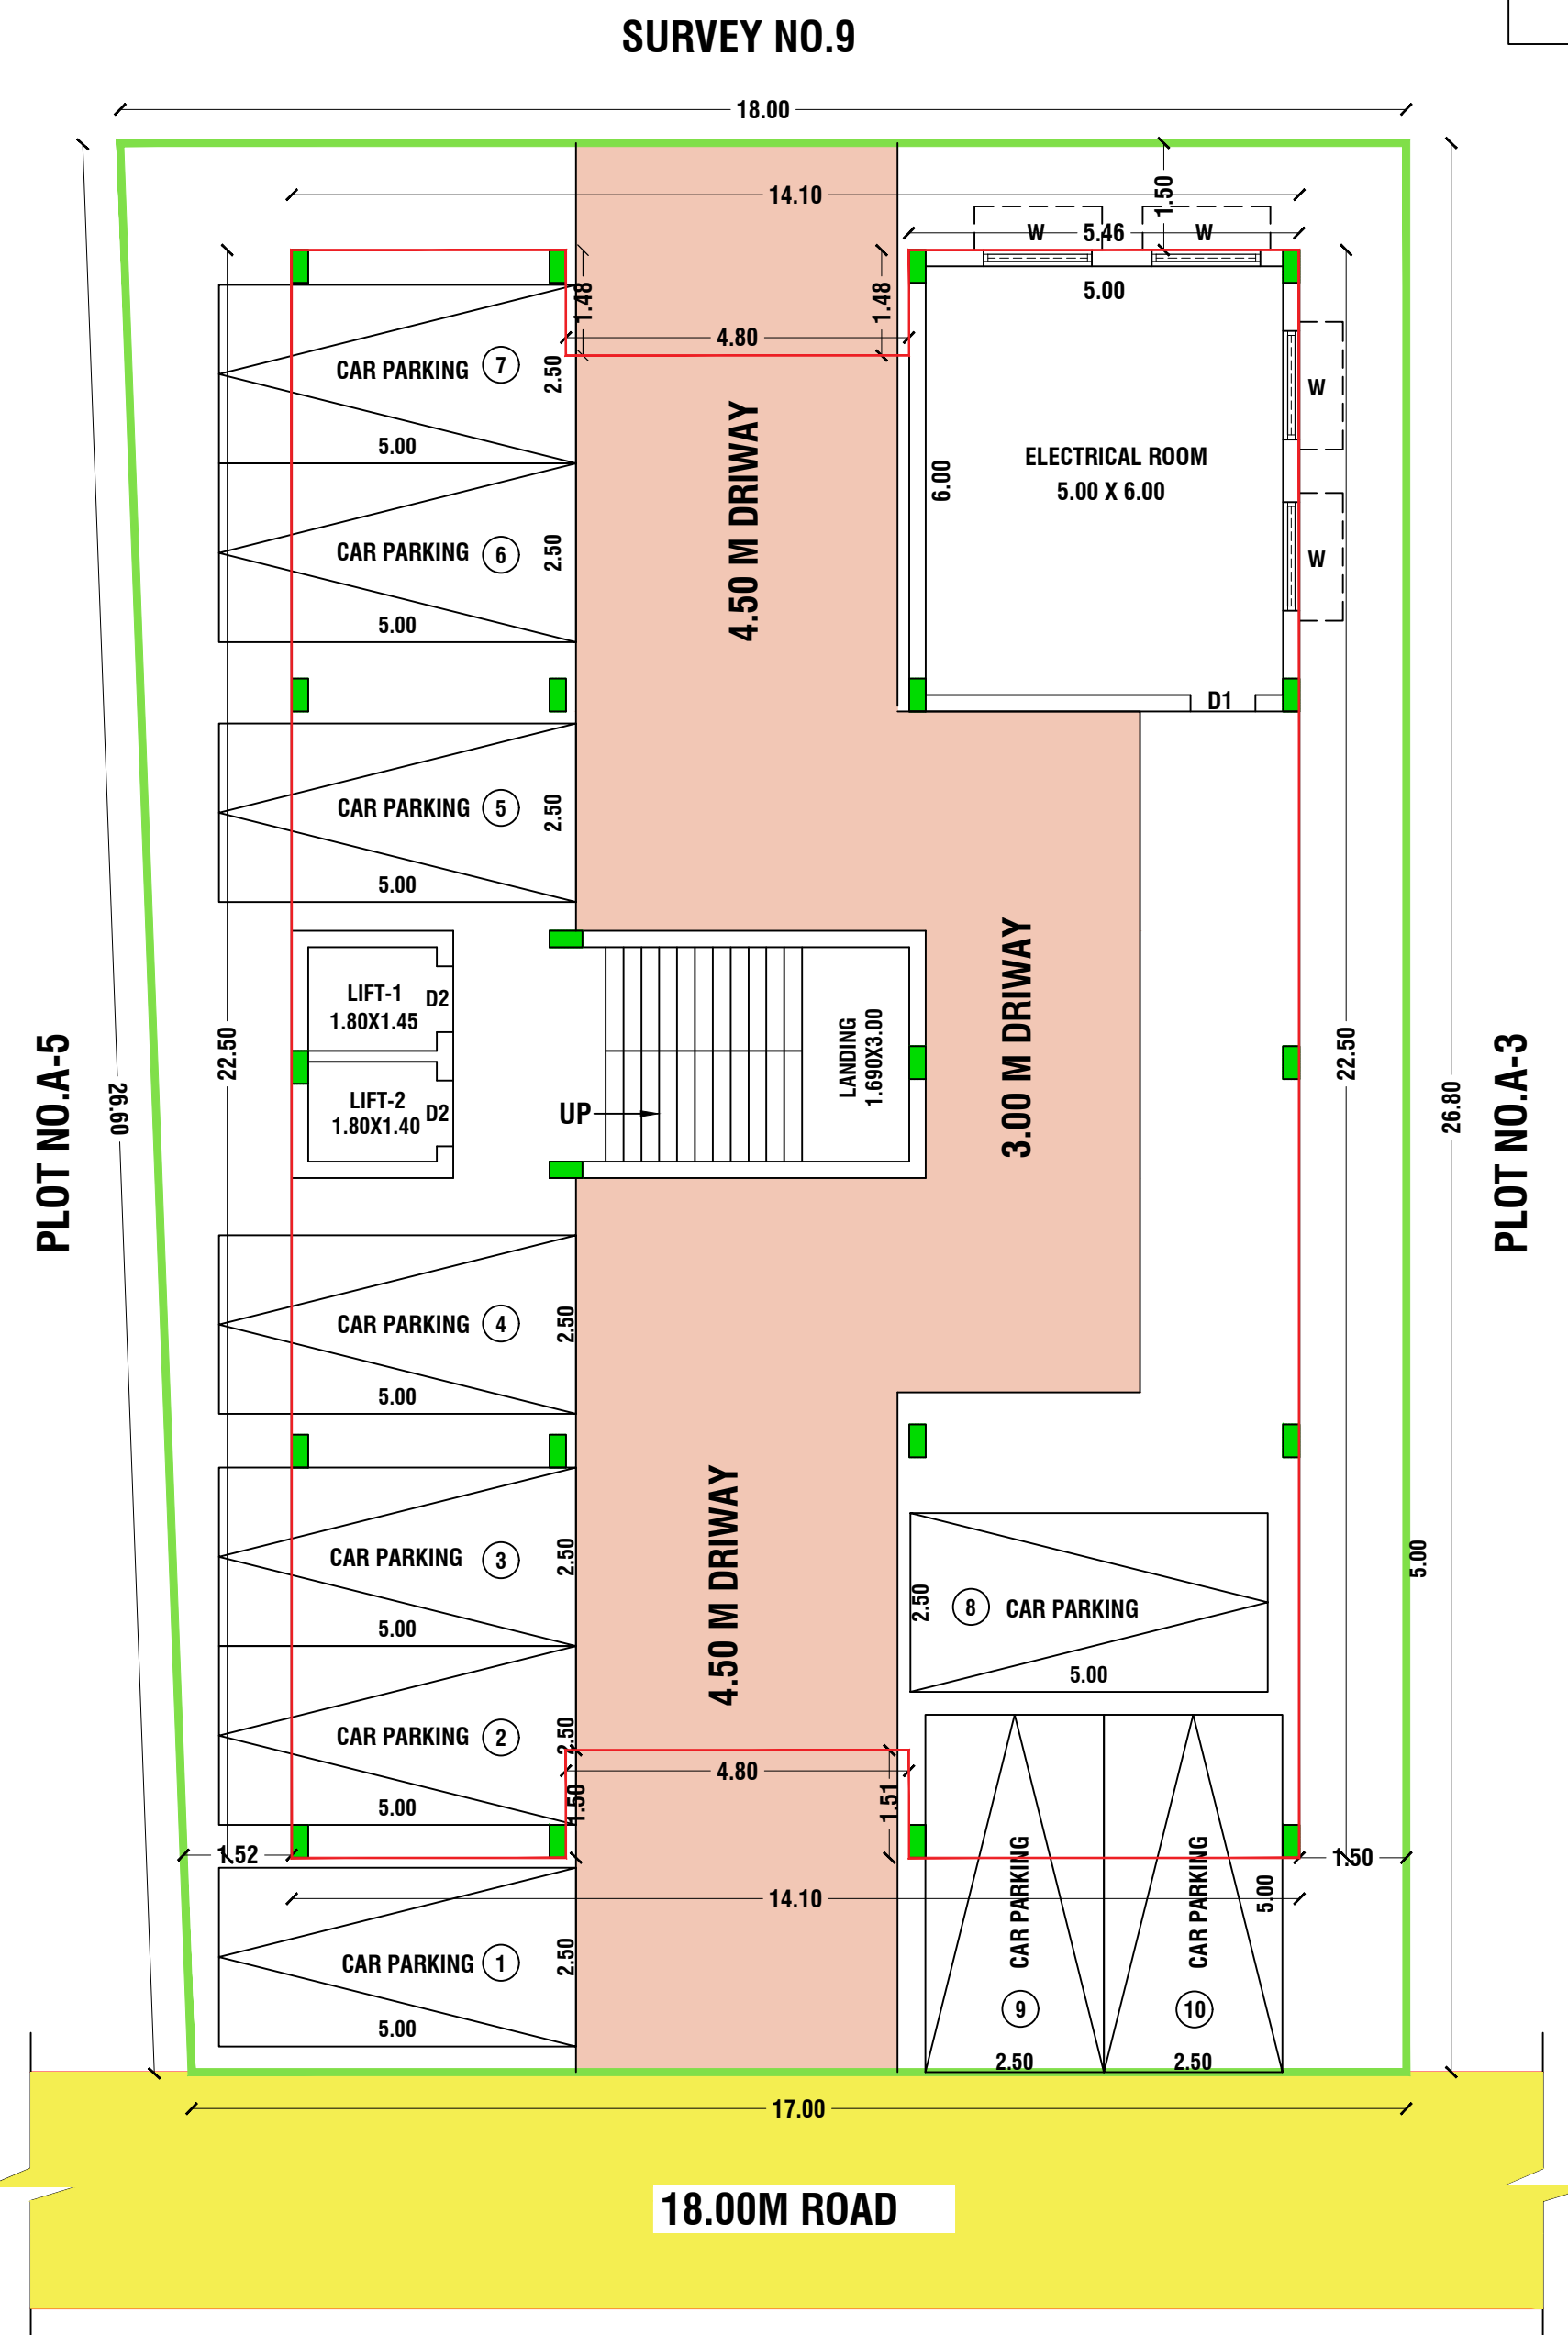


STILT CUM SITE PLAN

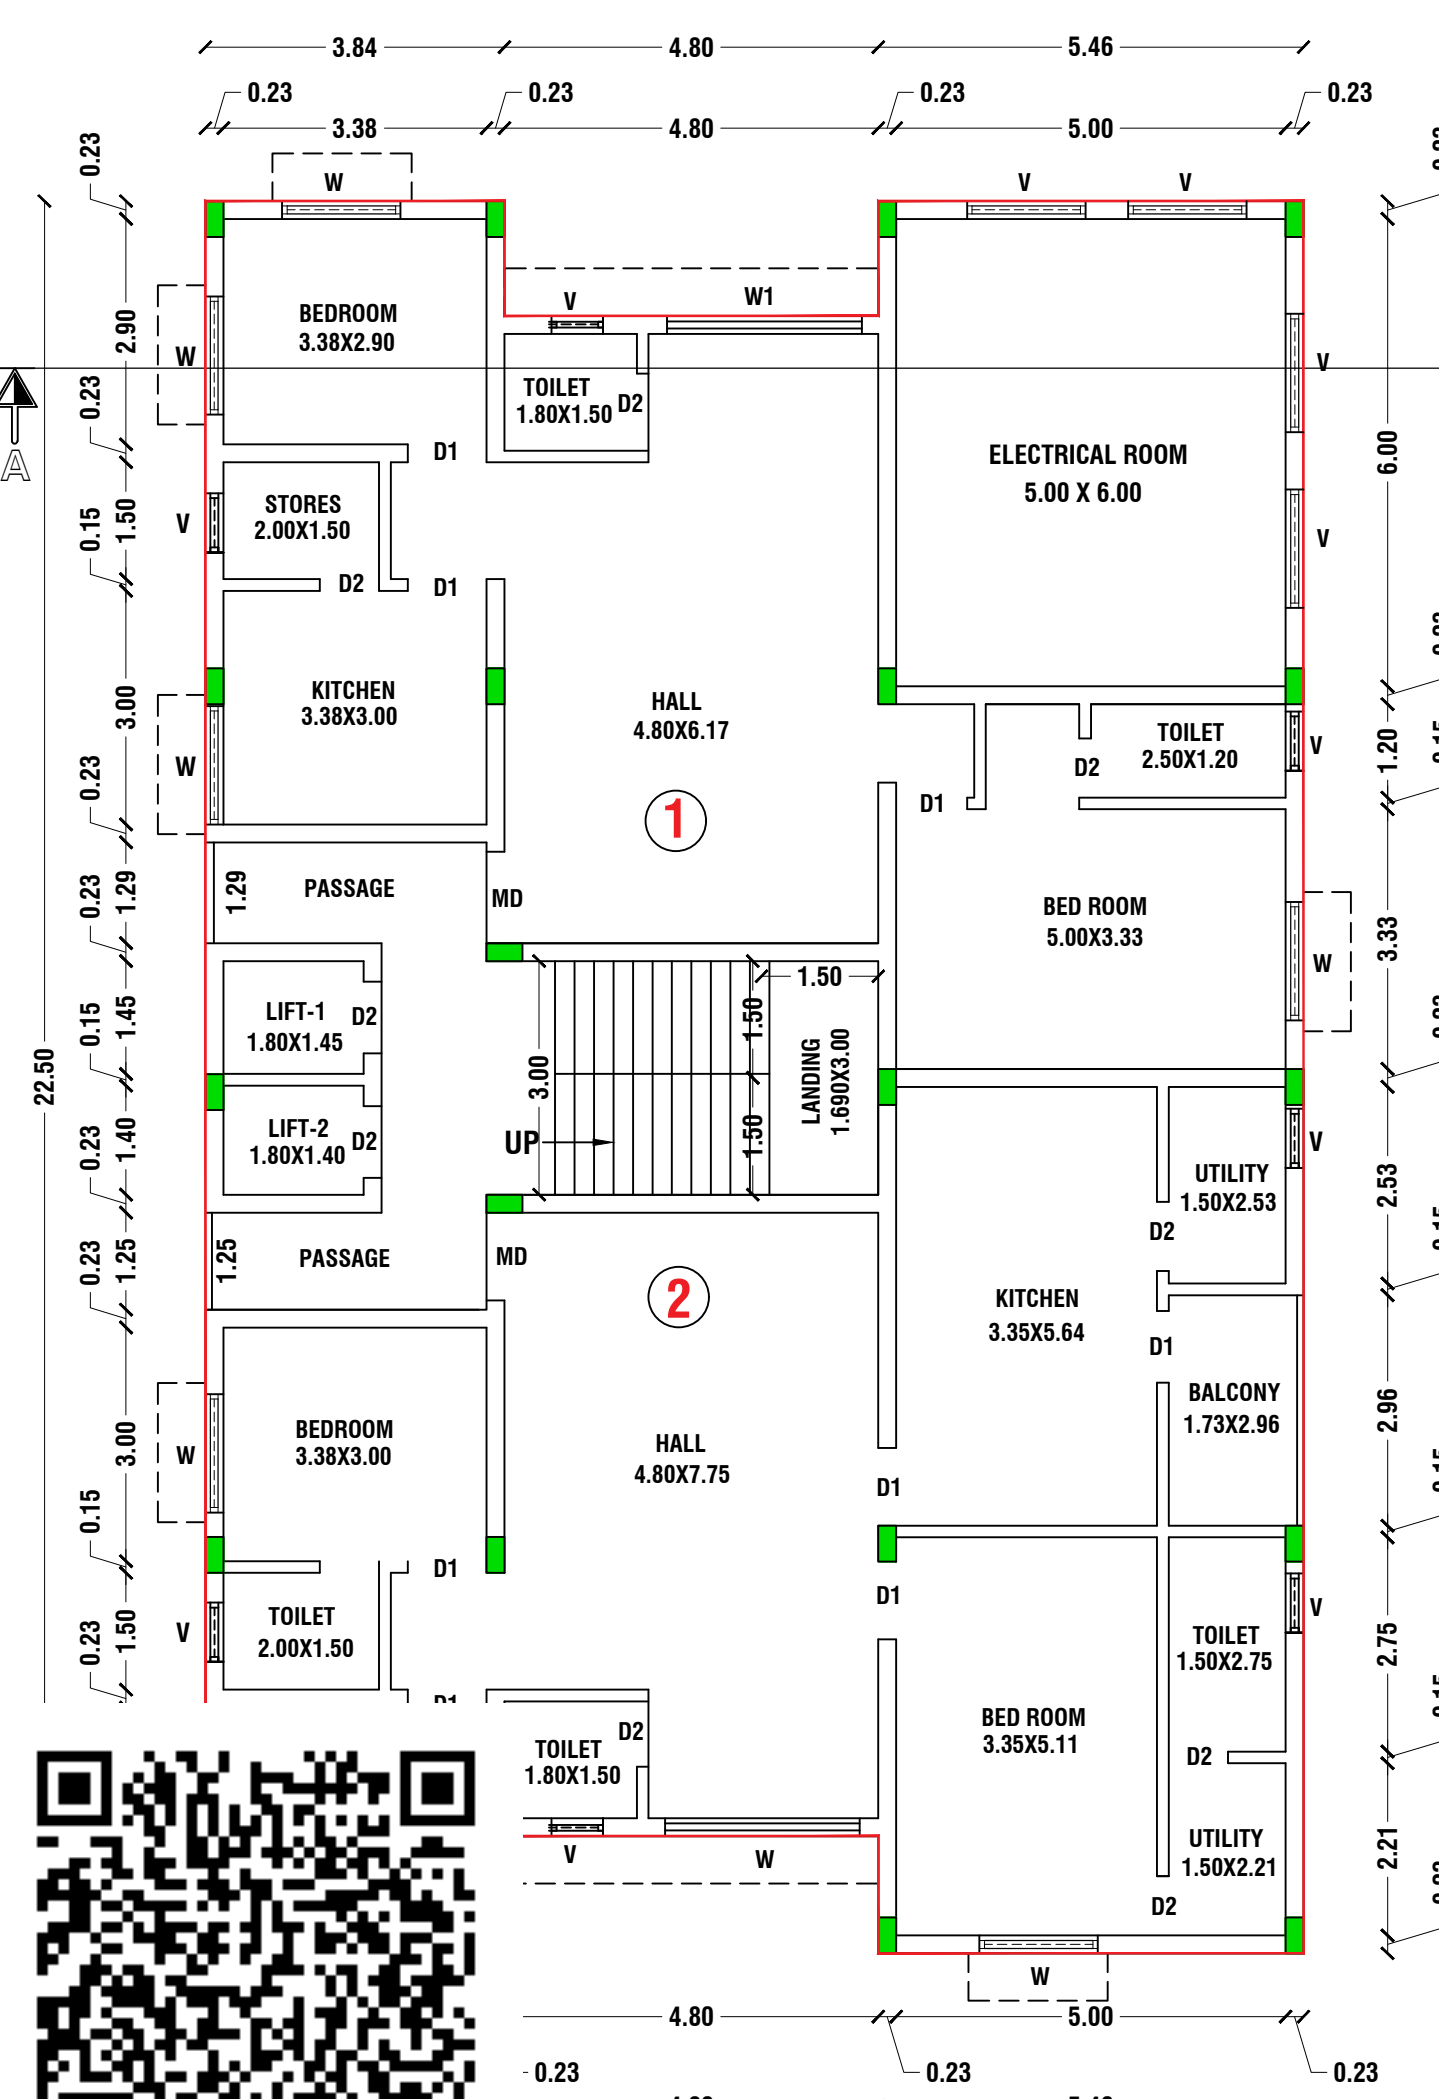


FIRST FLOOR PLAN

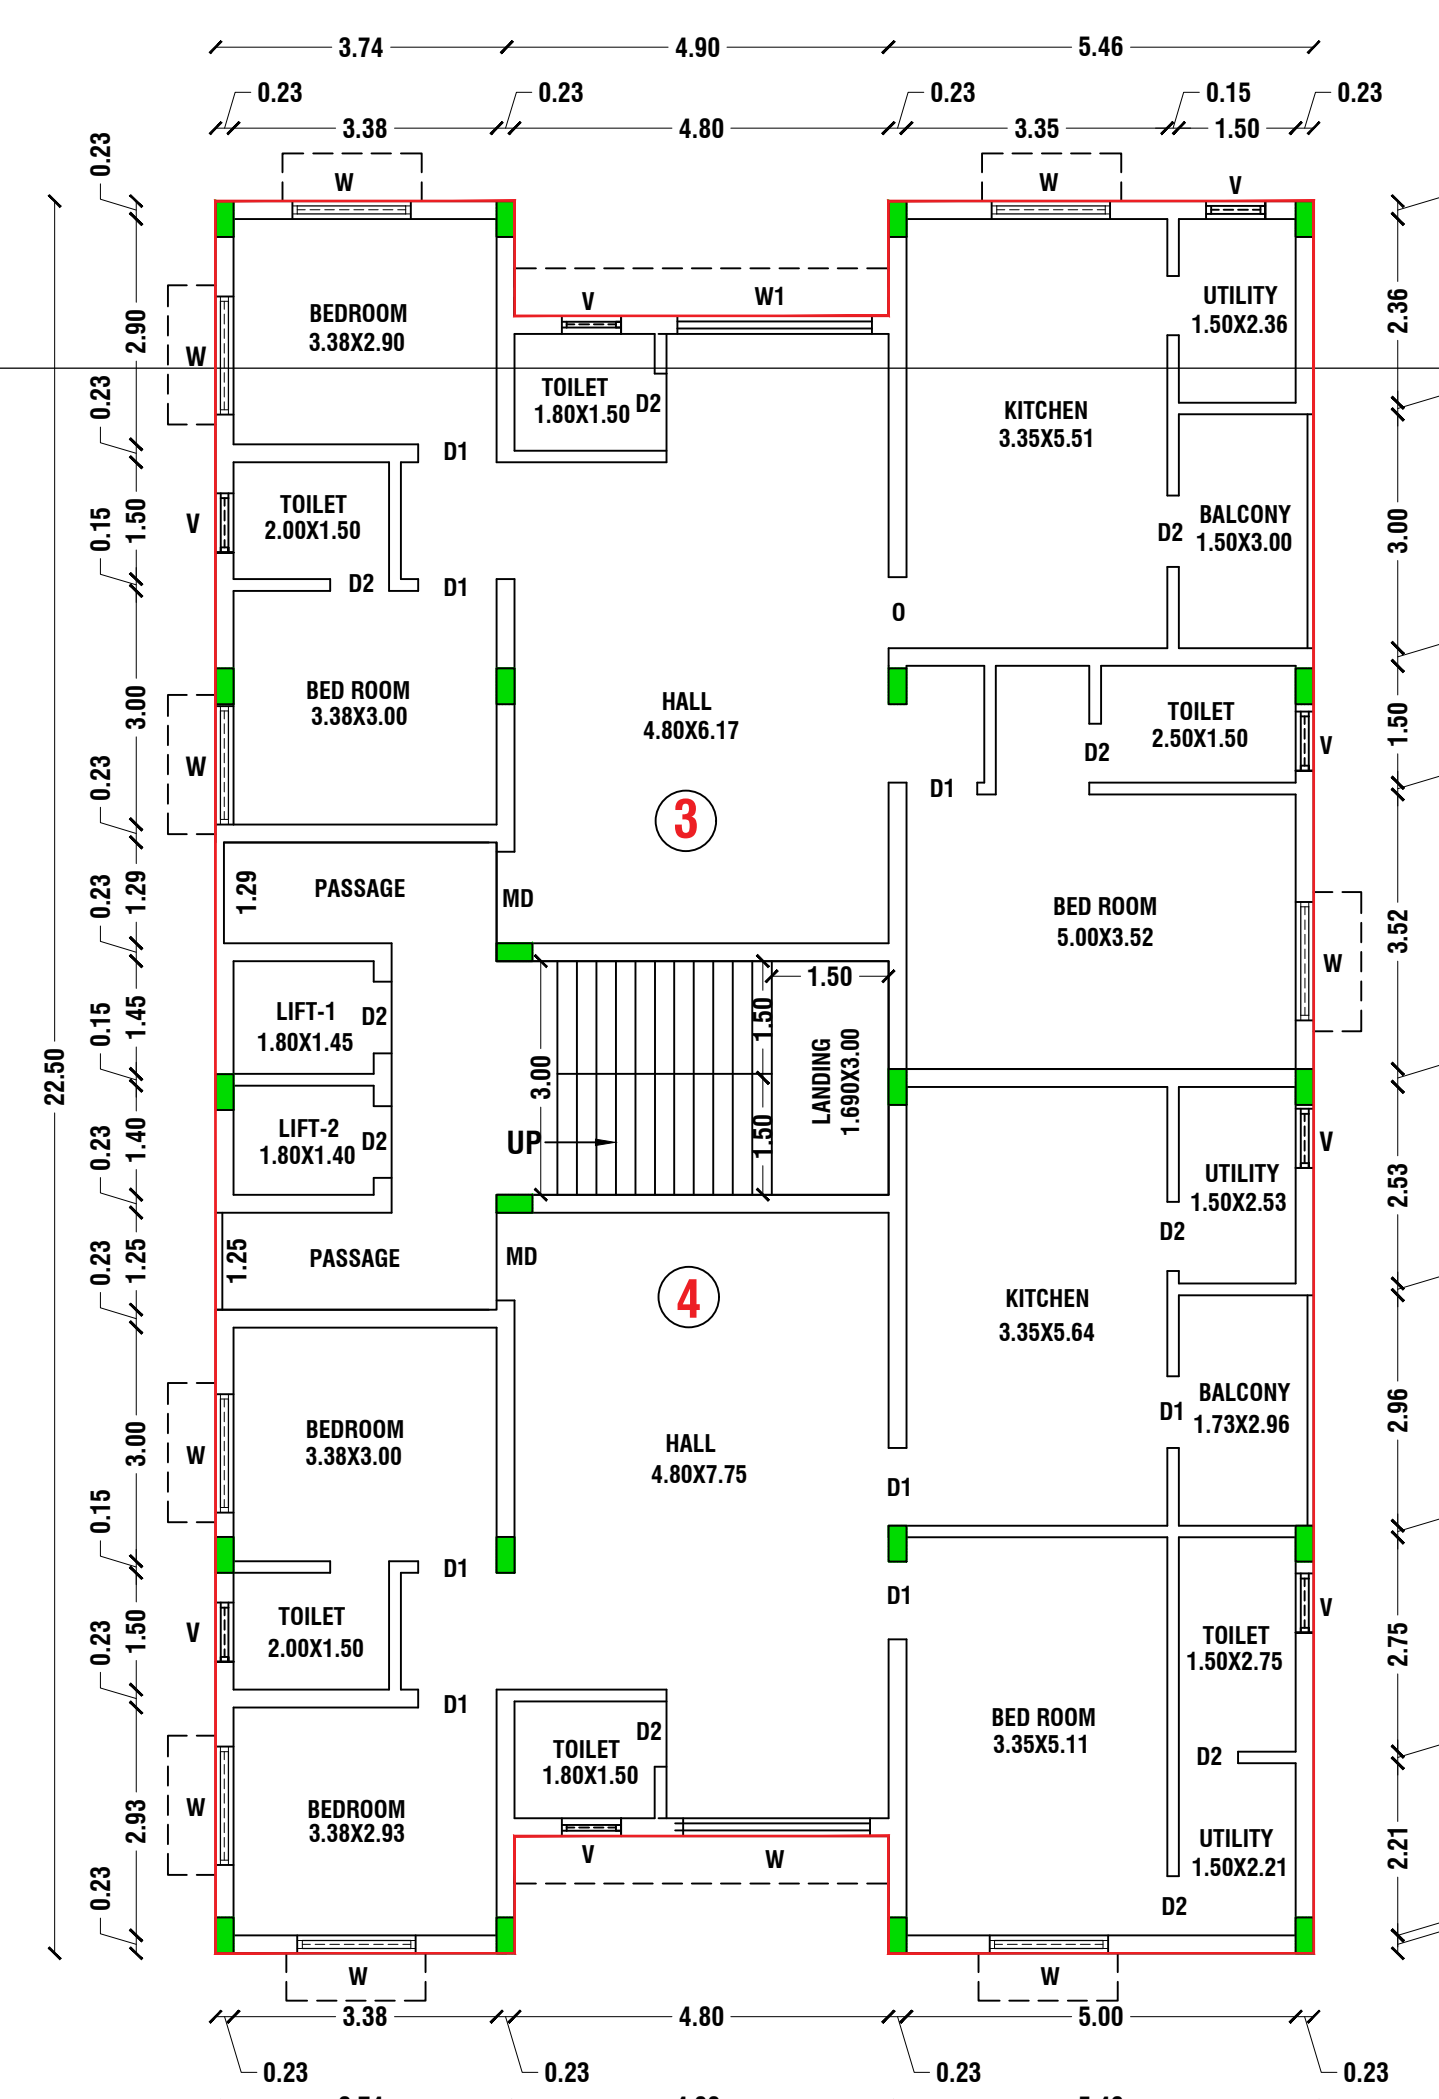

SECOND FLOOR PLAN

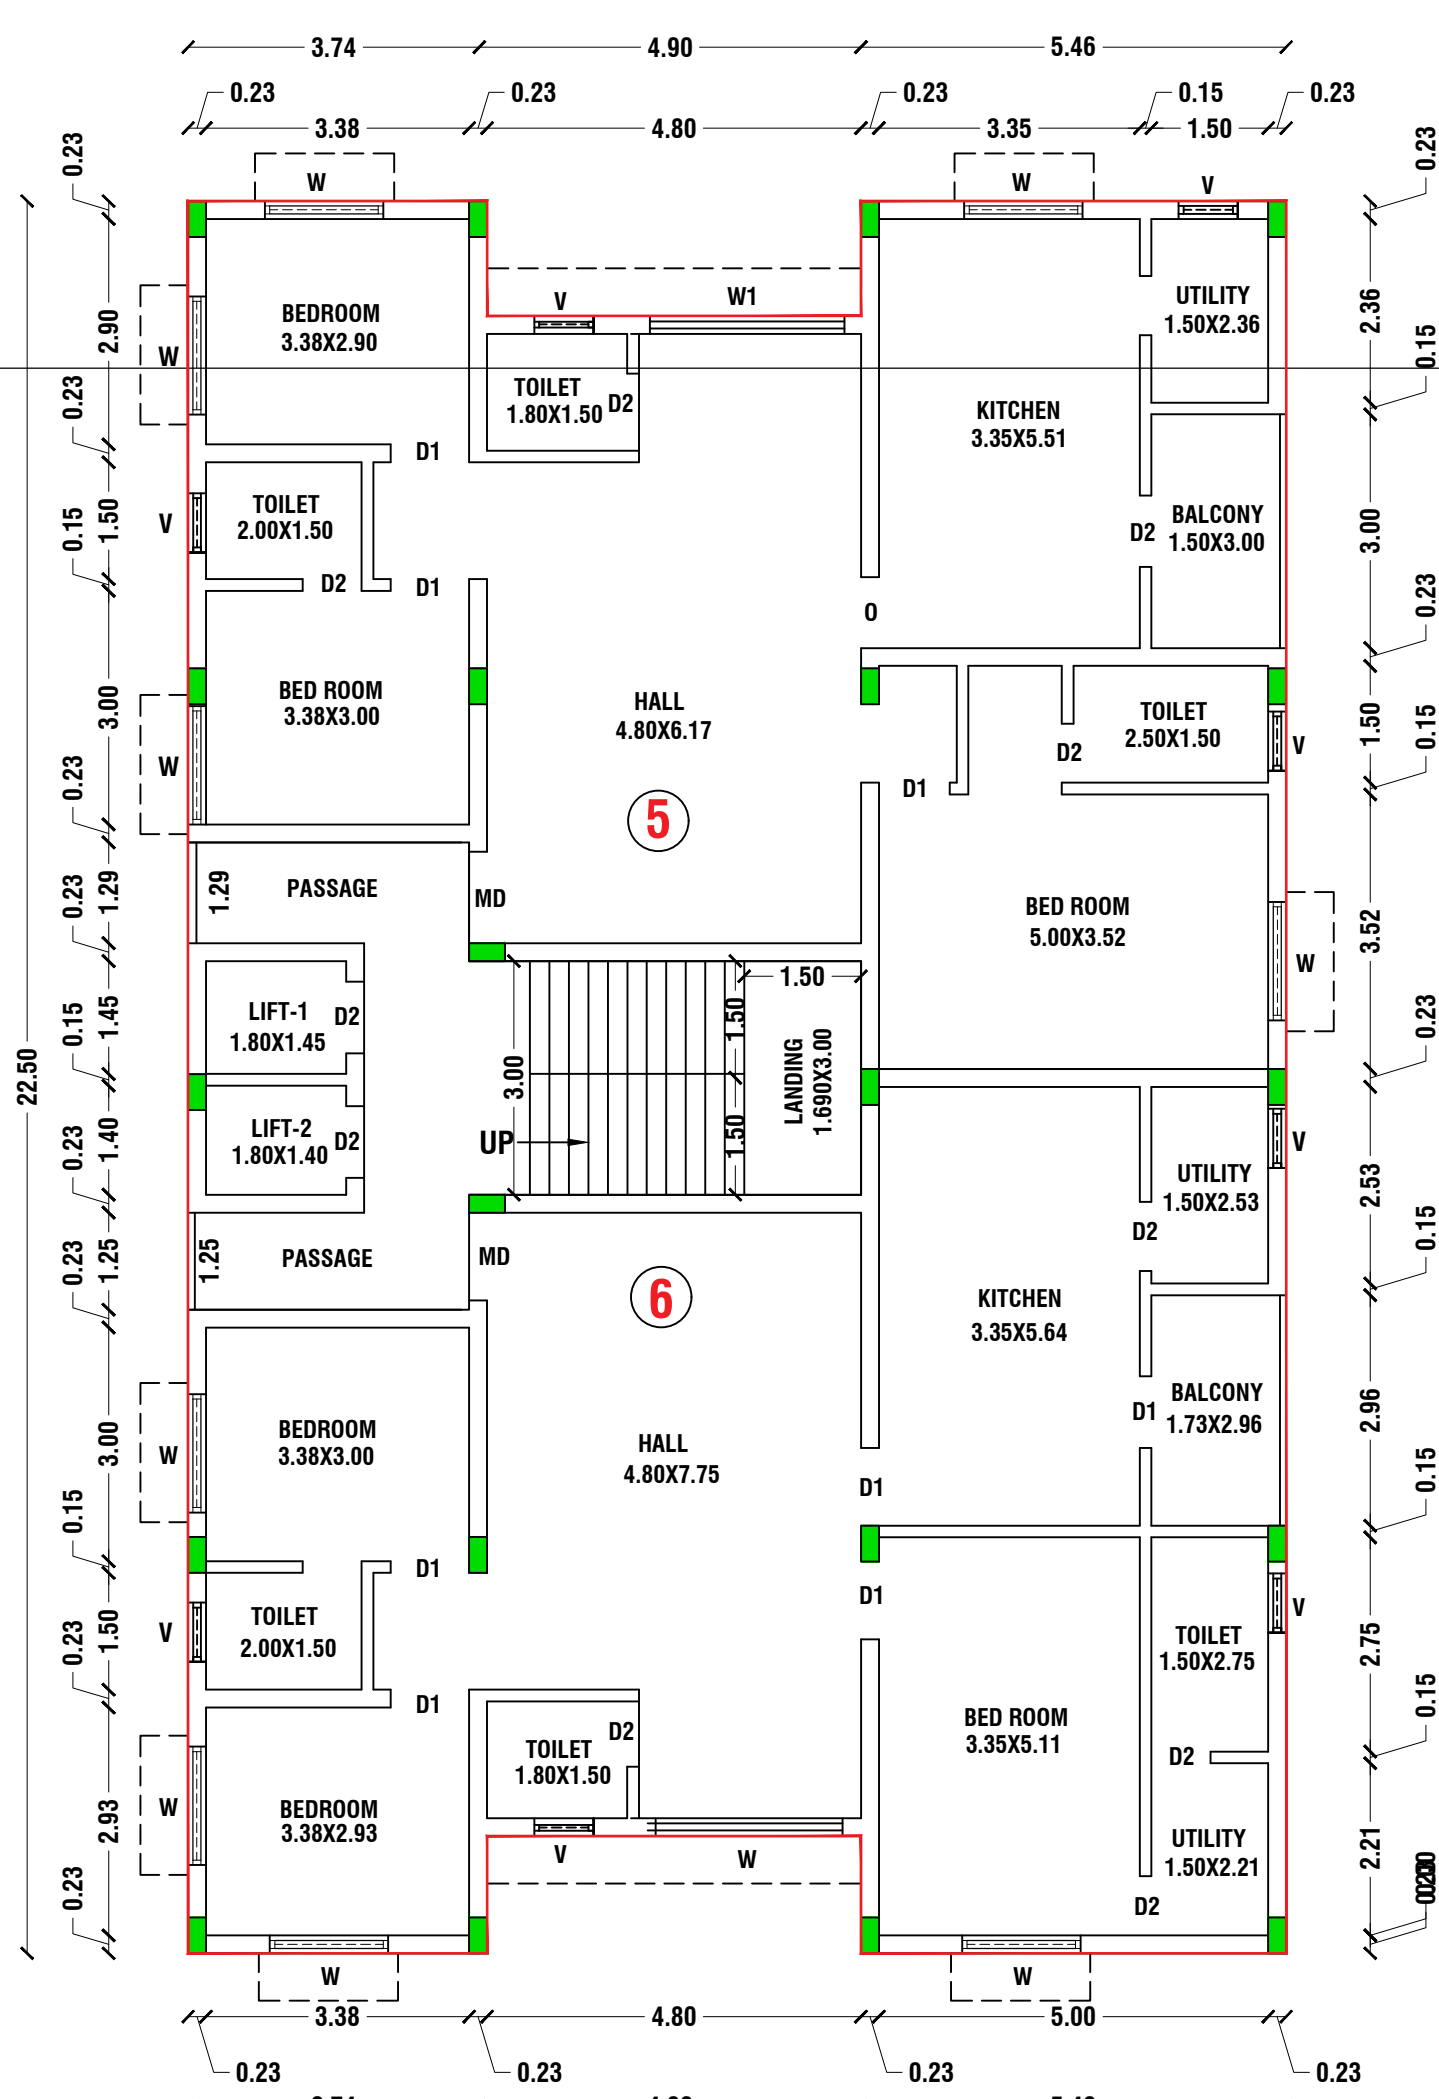

THIRD FLOOR PLAN

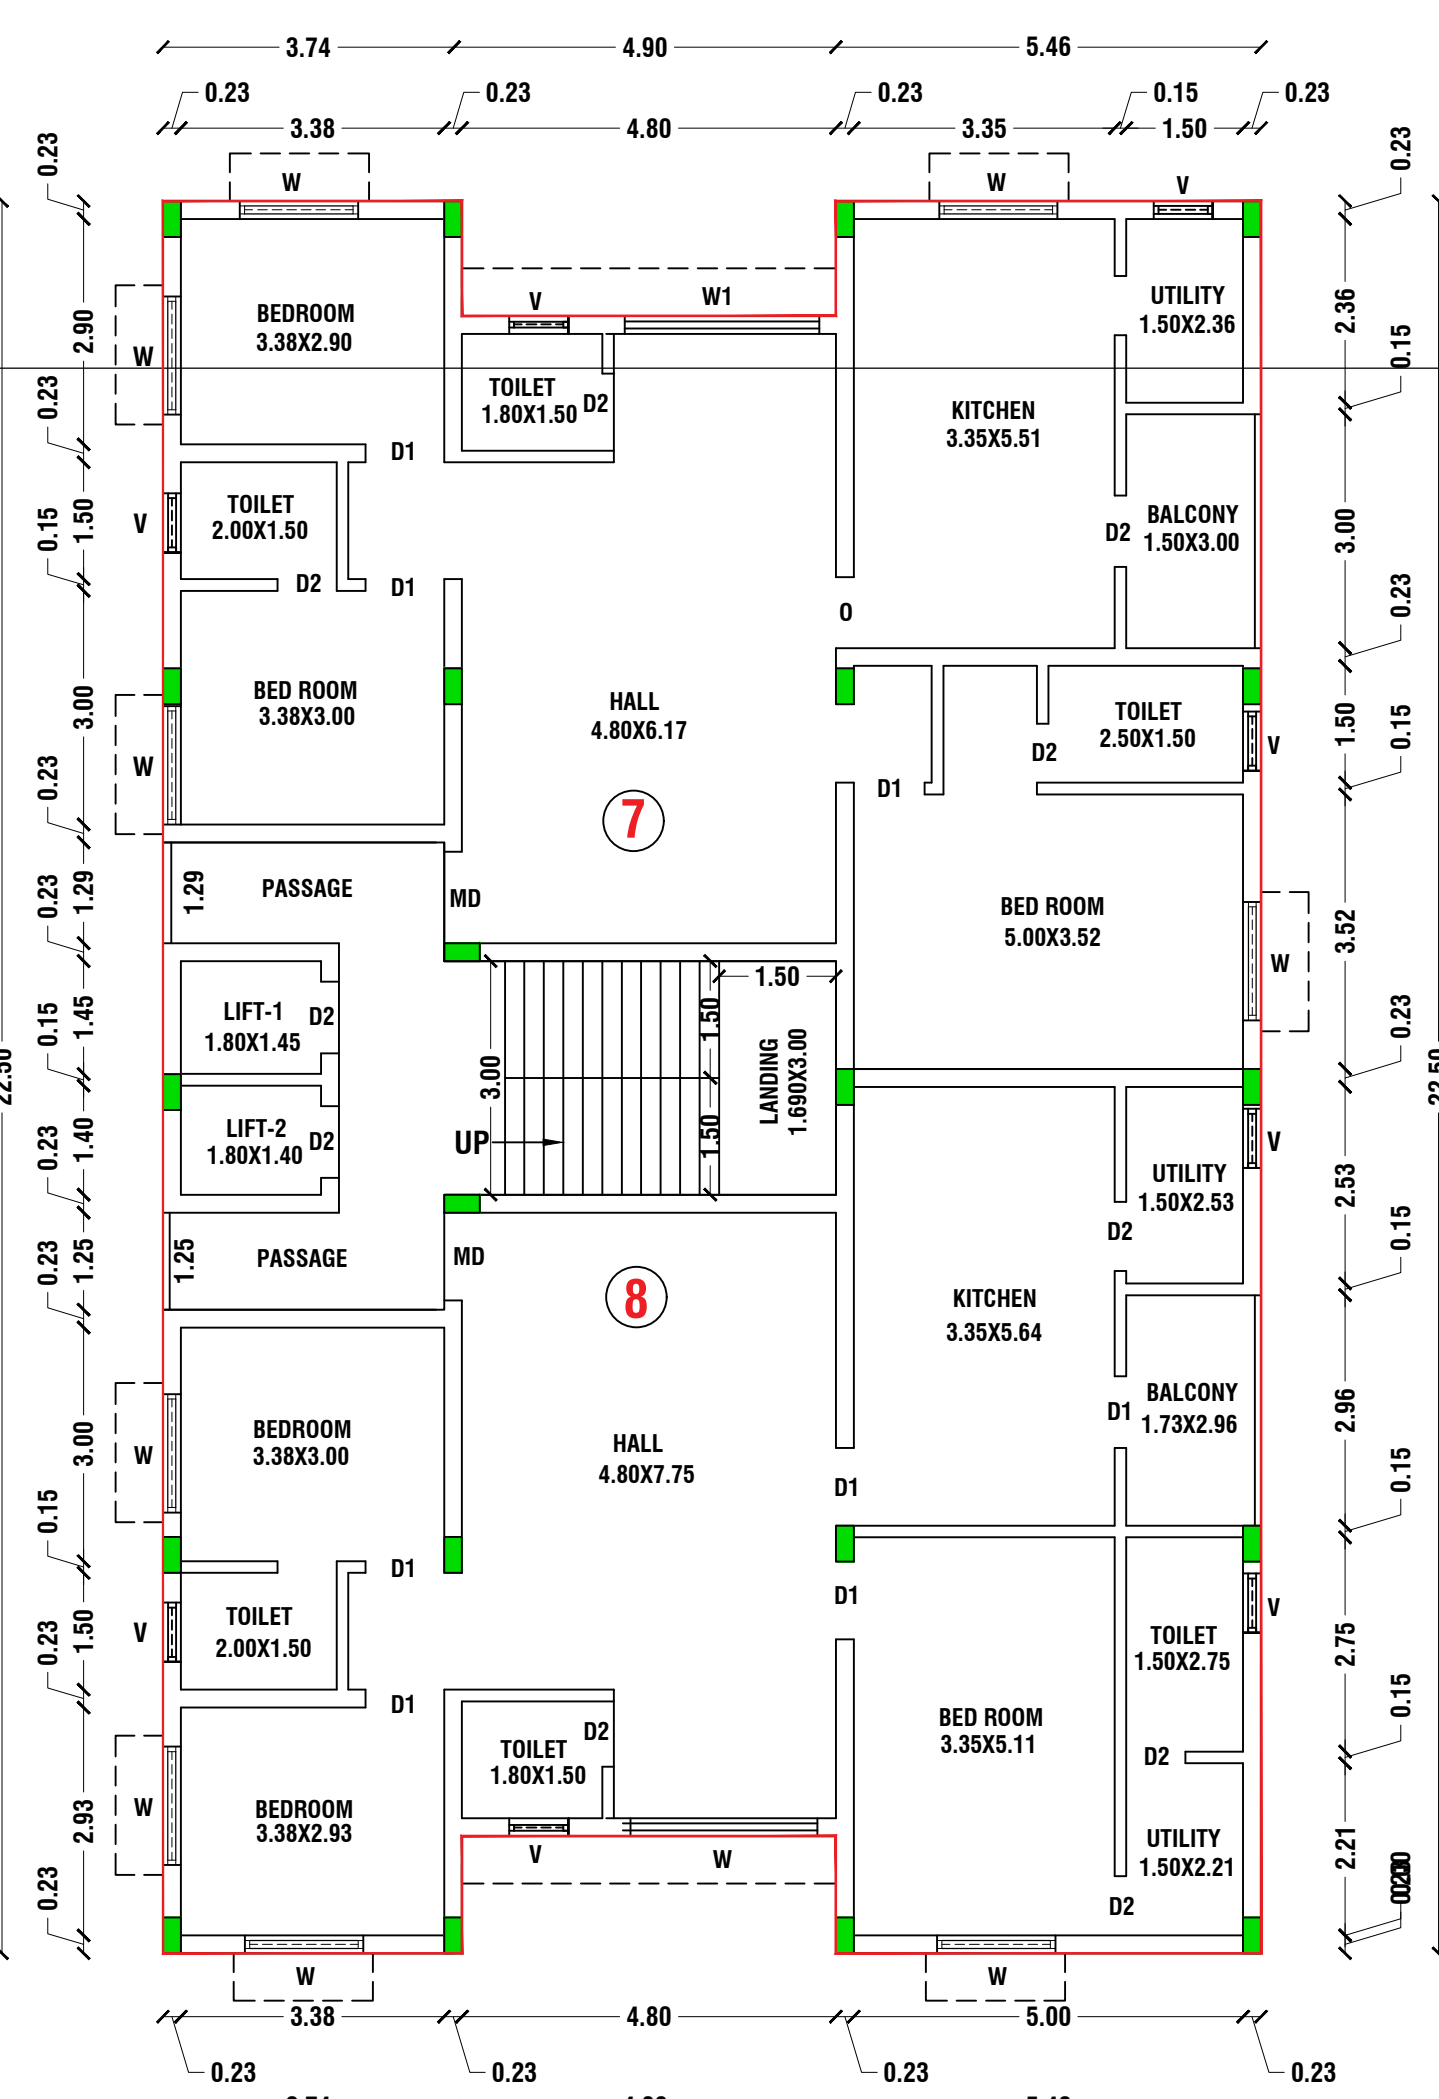

FOURTH FLOOR PLAN

Eight ways to know a piece of land before you pay for it.

This report covers one part of the picture. These cover the rest, drawn from the same government records, for any property in Tamil Nadu.

LandLens One

Ask anything about a property and get an answer grounded in live government records, with the sources shown.

[/landlens/one](#)



Verify My Land

Every record check run on one property and returned as a single report.

[/landlens/verify-my-land](#)



Legal Opinion

An advocate's written opinion on the title, built on the records we pull for it.

[/landlens](#)



One Map

Every layer on one map: the parcel, its boundary, zoning, water bodies and what sits around it.

[/landlens/one/map](#)



PriceMap

What land actually changed hands for around this plot, taken from the registered deeds.

[/landlens/pricemap](#)



Build Scope

What you are allowed to build here: floor space, height, coverage and setbacks.

[/landlens/build-scope](#)



Property Tracker

Watch a property and hear about it when something new is registered against it.

[/landlens/property-tracker](#)



Deal Room

Run the transaction in one place: documents, stamping, signatures and the parties.

[/landlens/deal-room](#)



Twenty-four checks you can run yourself, at no cost.

Records and verification

The registers themselves, read for you.

Encumbrance Certificate

Patta and Chitta

Field Measurement Sketch

EC Analyzer

Bank charge check

Court case search

Seller background check

Approval check by survey

Zoning and land use

What the plan says can happen on this land.

Land use zone finder

CMDA land use check

Coastal regulation zone

Master plan check

Water bodies finder

Airport height clearance

Value and duty

What it is worth and what it costs to register.

Guideline value by street

Guideline value by survey

Stamp duty and registration fees

Capital gains

Floor space index

Area unit converter

Registers and directories

Who holds it, and which office keeps the record.

Find your registering office

Temple property check

Waqf property check

RERA register



Every free tool
/tools



Services we run
for you
/services



The LandLens
suite
/landlens/one



Every claim in this document traces back to a government record.

Legal opinions, due diligence and title verification

Building plan, layout and sub-division approvals

Completion and occupancy certificates, regularisation

Escrow, negotiation and NRI property management

Land survey, soil testing, architecture and construction

Verified RealEstate
3/350/2 Mettukuppam,
OMR Thoraipakkam,
Chennai 600 097, India
hello@verified.realestate
+91 9996 12 9996

Prepared from the registers named on the page each finding sits on. Where a register could not be read, this document says so in its place rather than leaving the gap to be read as a clean result.

