

PP

APPROVAL RECORD

Planning Permission

Krishnagiri district, Tamil Nadu

APPROVAL TYPE

Building Plan

ISSUING AUTHORITY






Rural Panchayat

The approval as the planning authority issued it, reproduced in full behind this page.

An approval speaks to what was sanctioned, not to what was built. Completion is a separate record.

PLAN SHOWING THE PROPOSED CONSTRUCTION OF INDUSTRIAL BUILDING FOR "M/S. AALAM PROPERTIES".
[ANNEXURE- VII- S. NO: 16 -ORANGE INDUSTRIES- ALMIRAH, GRILL MANUFACTURING (DRY MECHANICAL
PROCESS) WITH PAINTING] IN S.F.NO: 738/1B & 741/3B2A AT POONAPALLI VILLAGE & PANCHAYAT, HOSUR
PANCHAYAT UNION, HOSUR TALUK, KRISHNAGIRI DISTRICT.


SCALE - 1:100

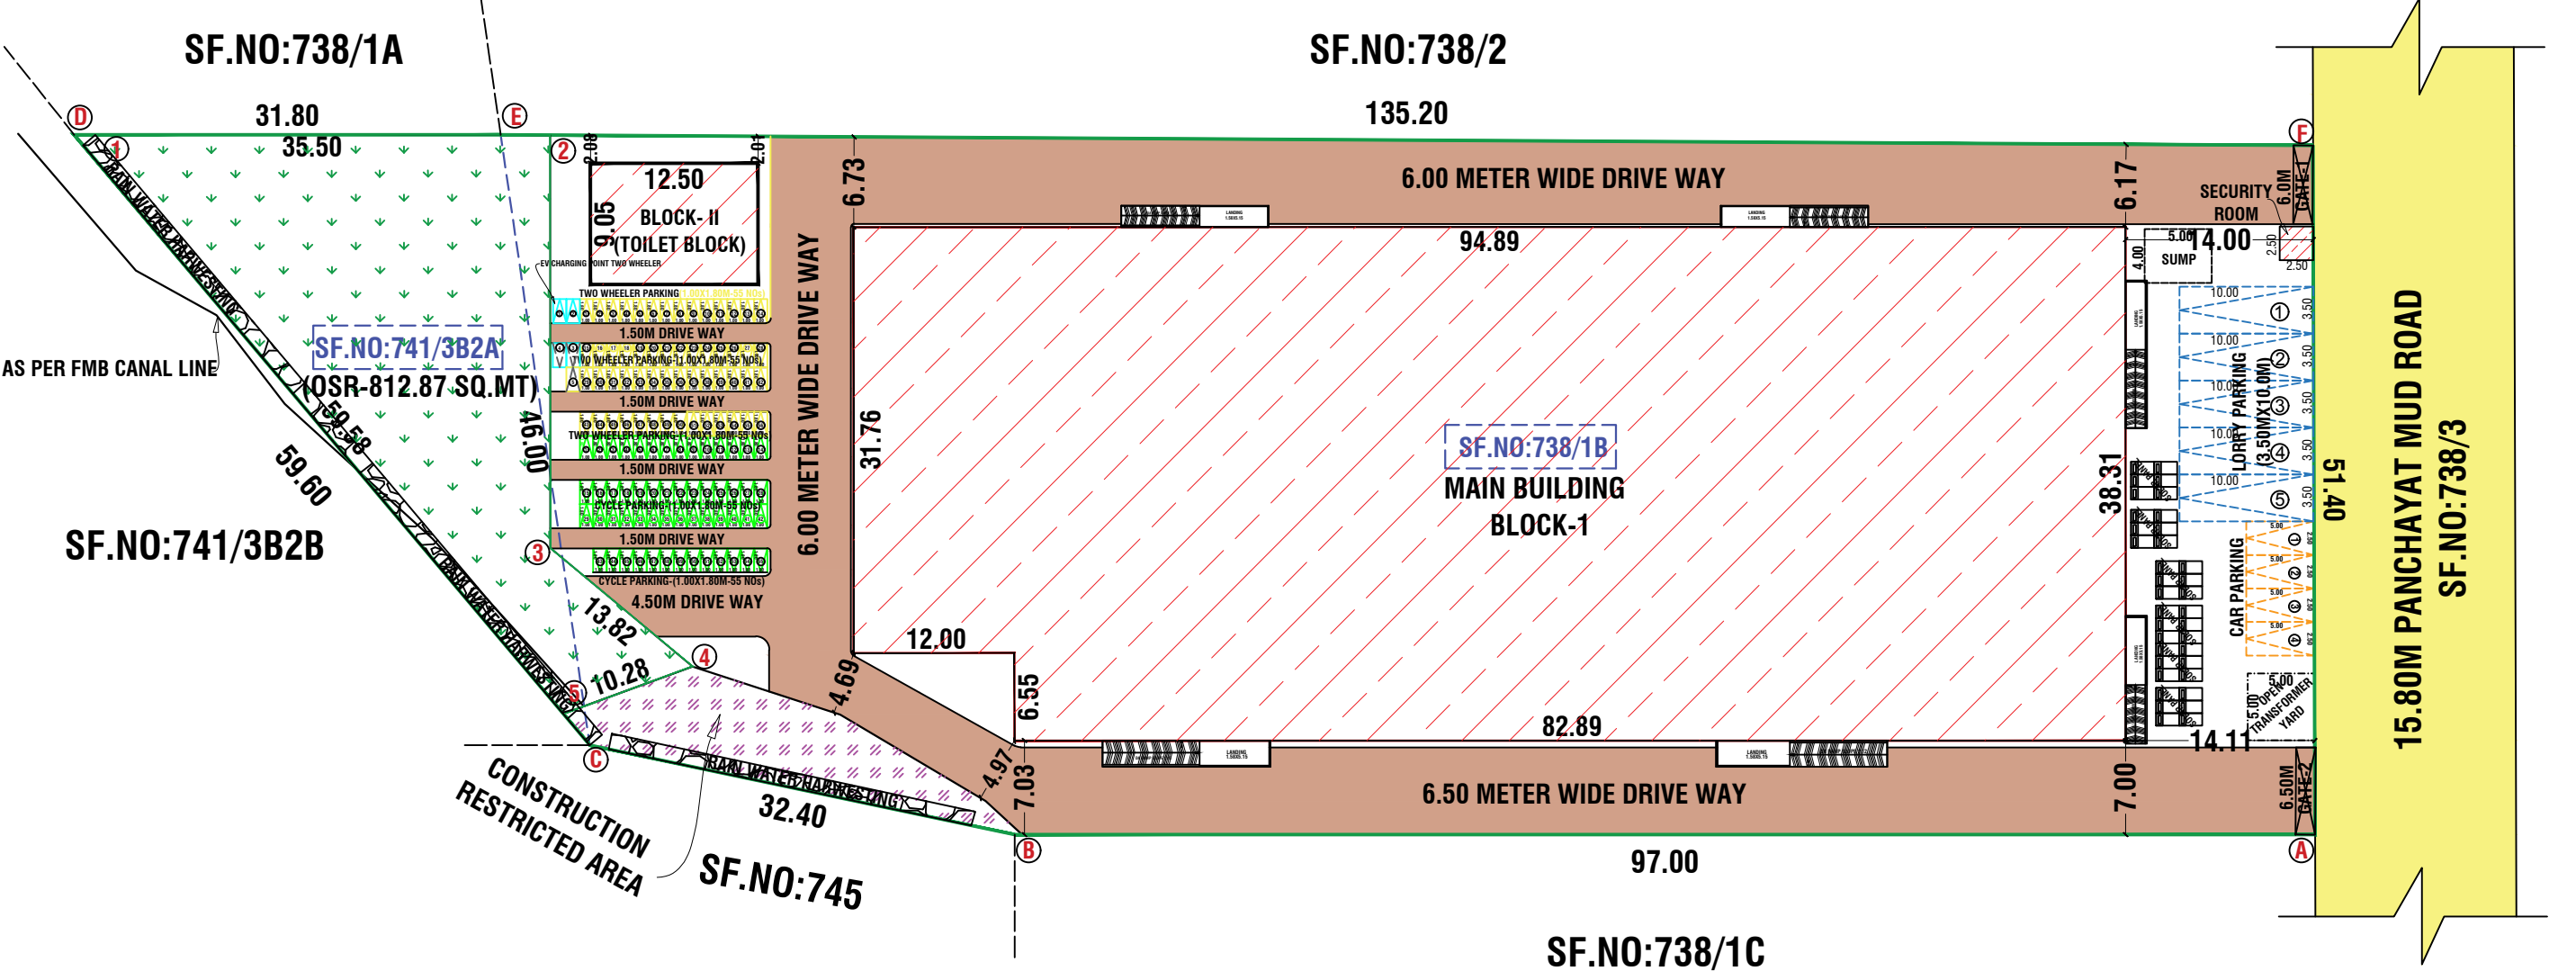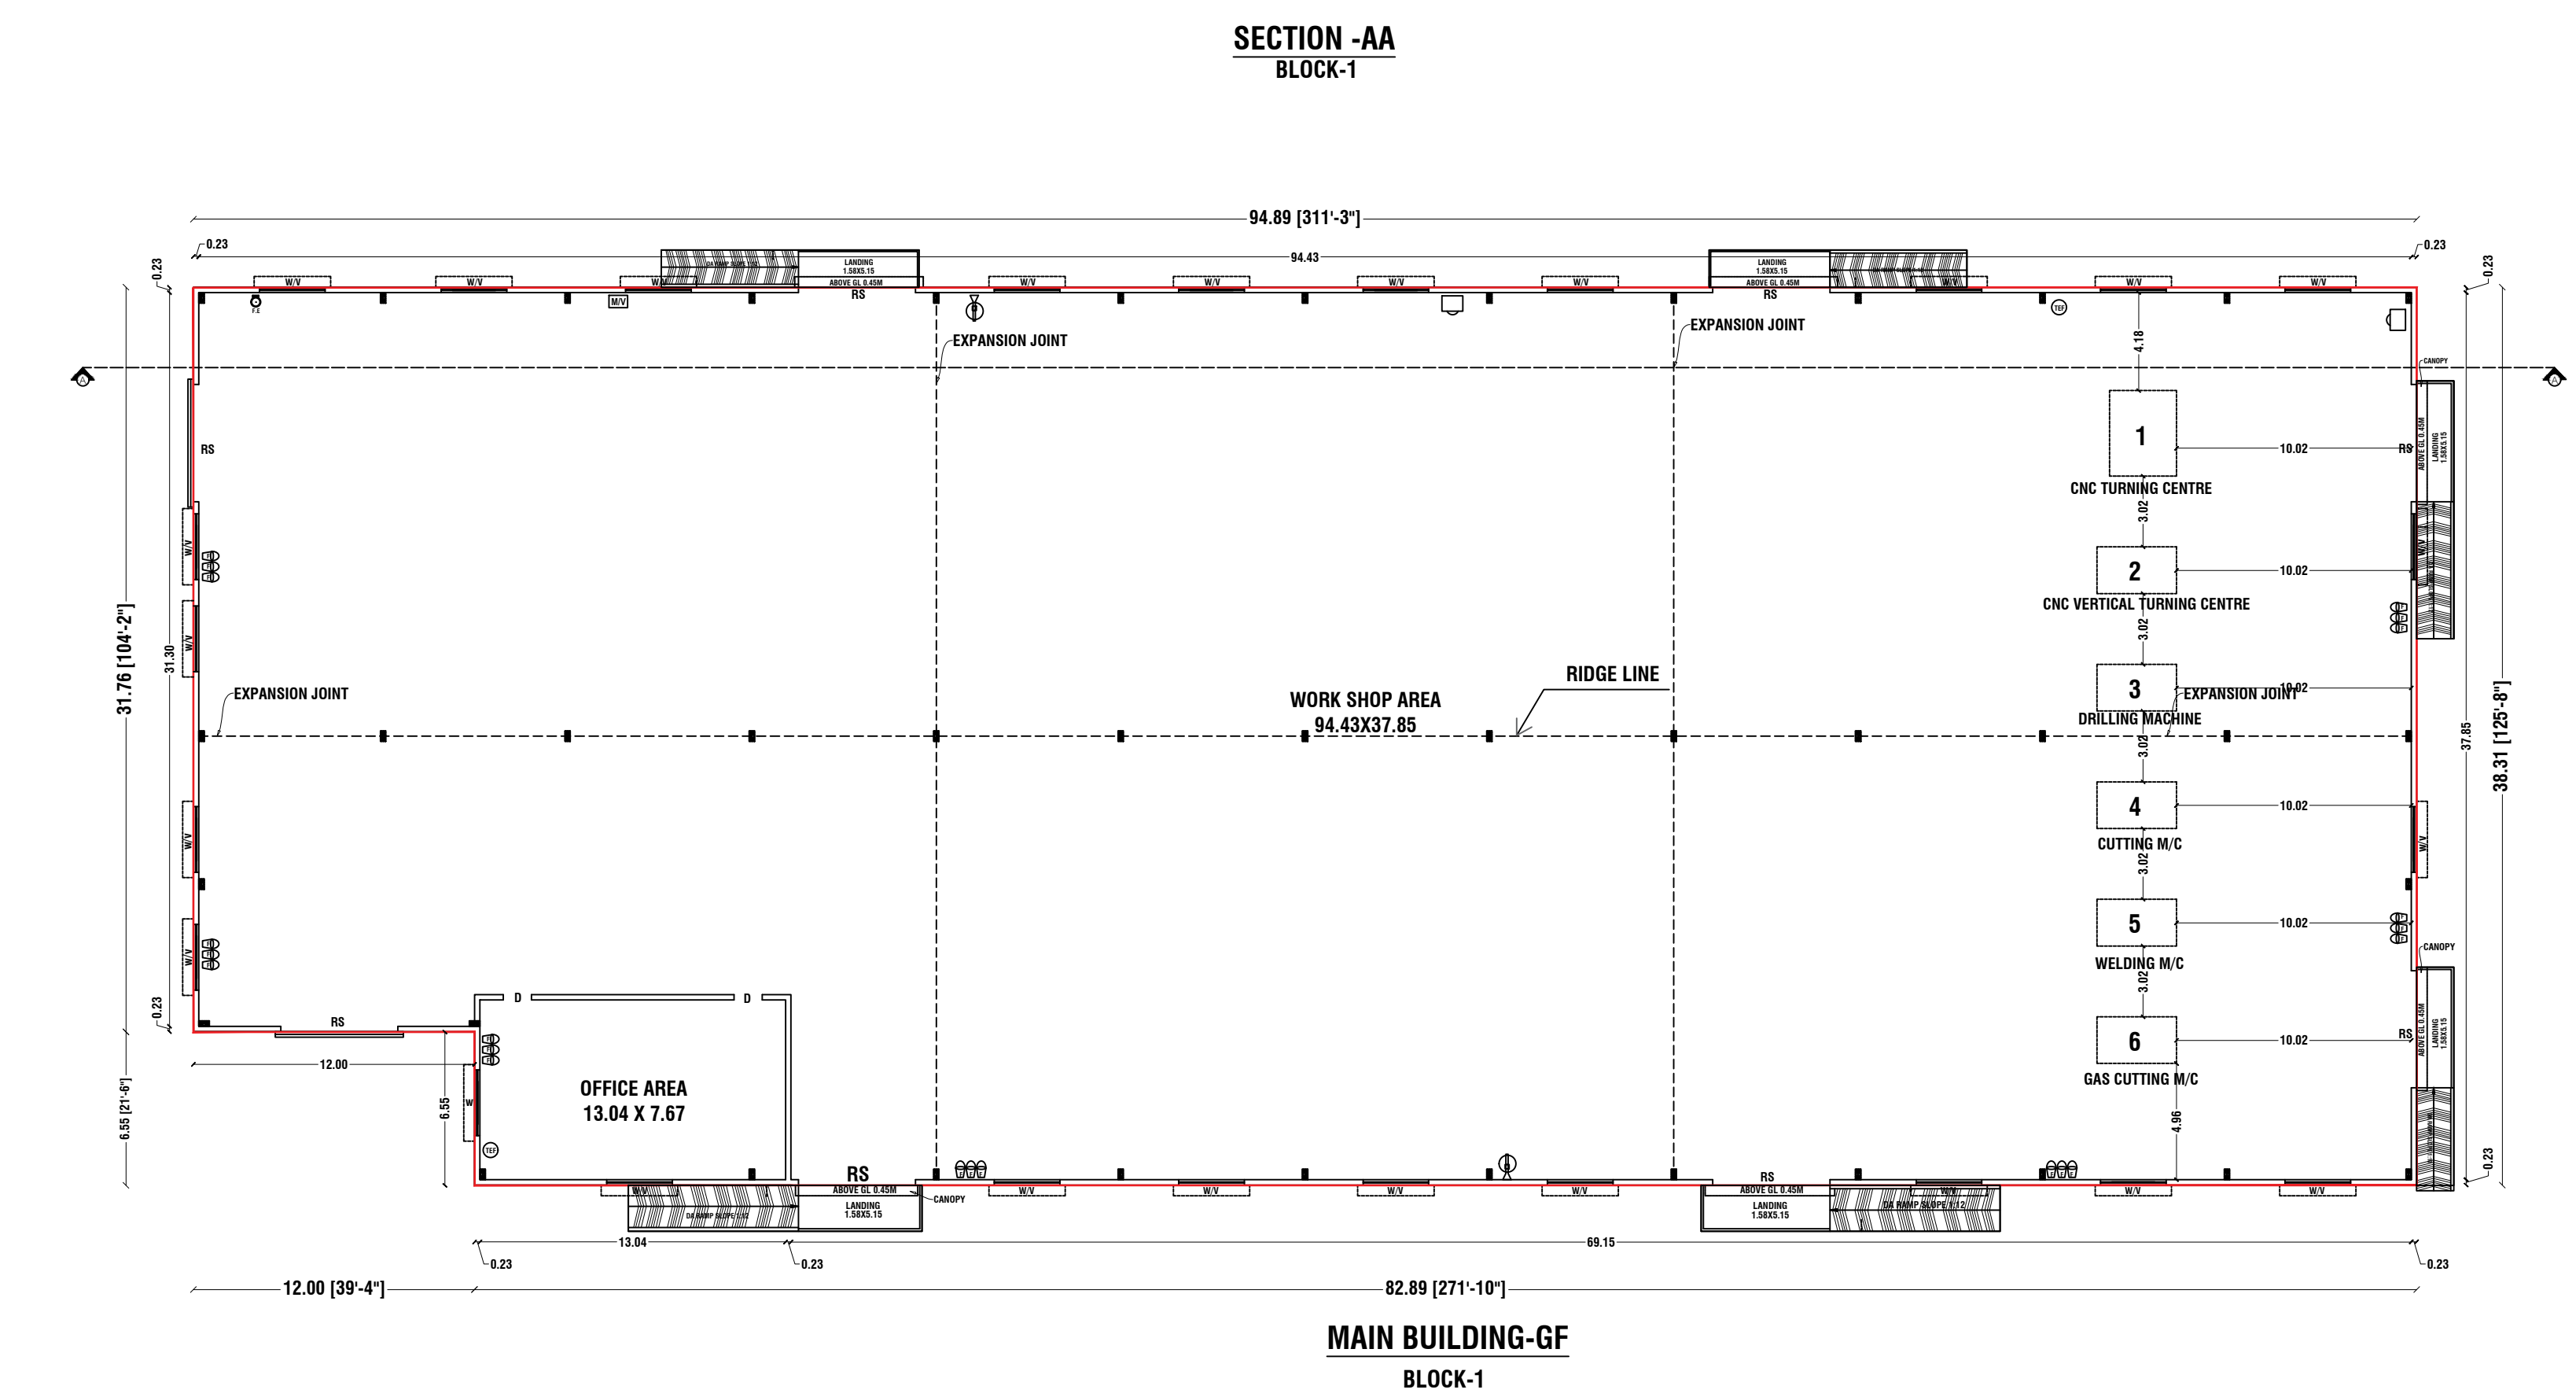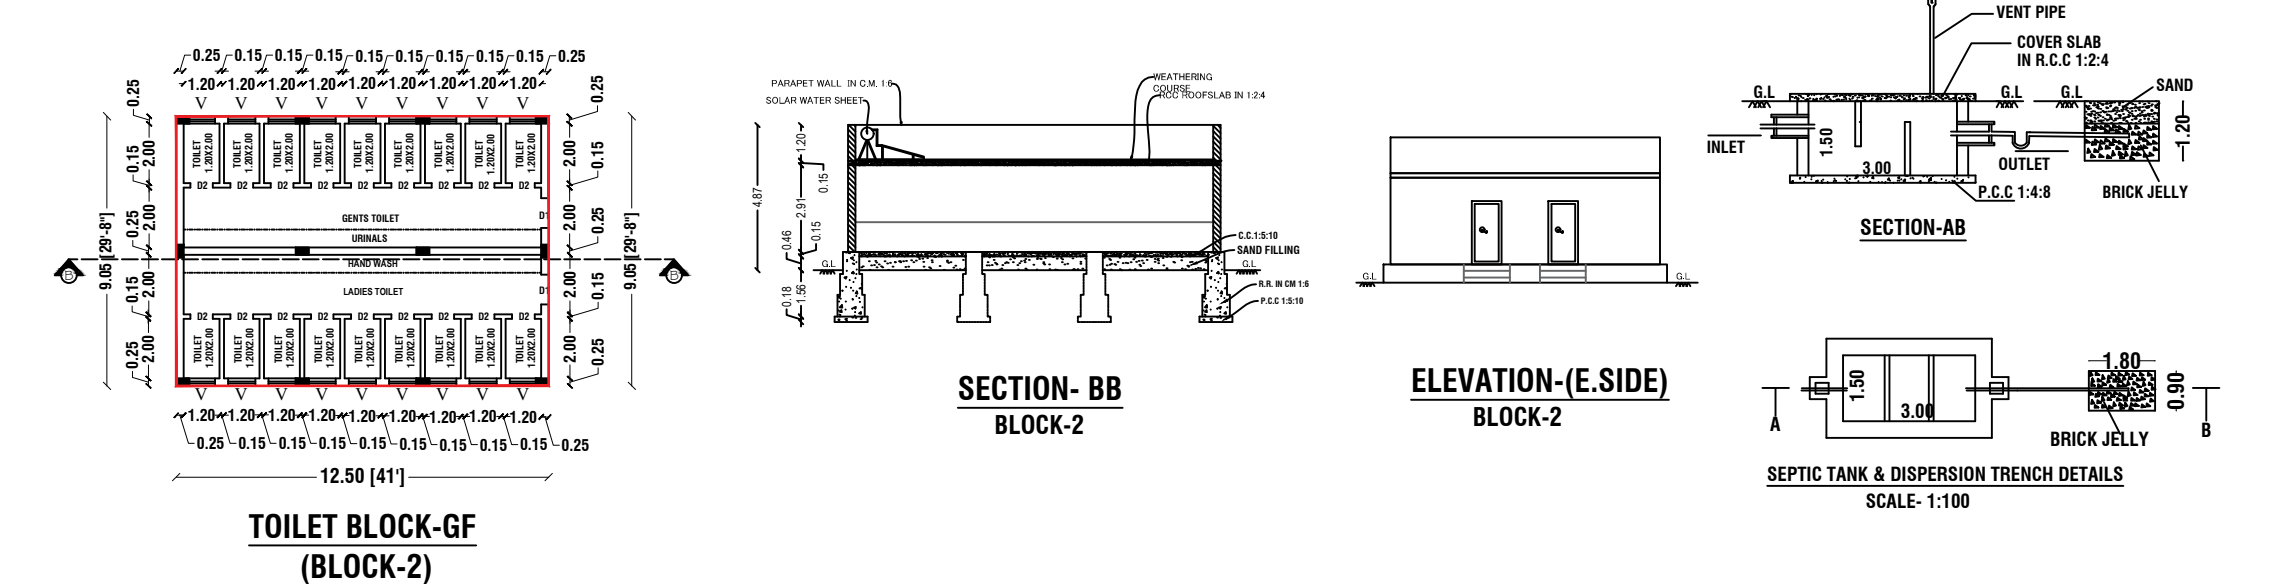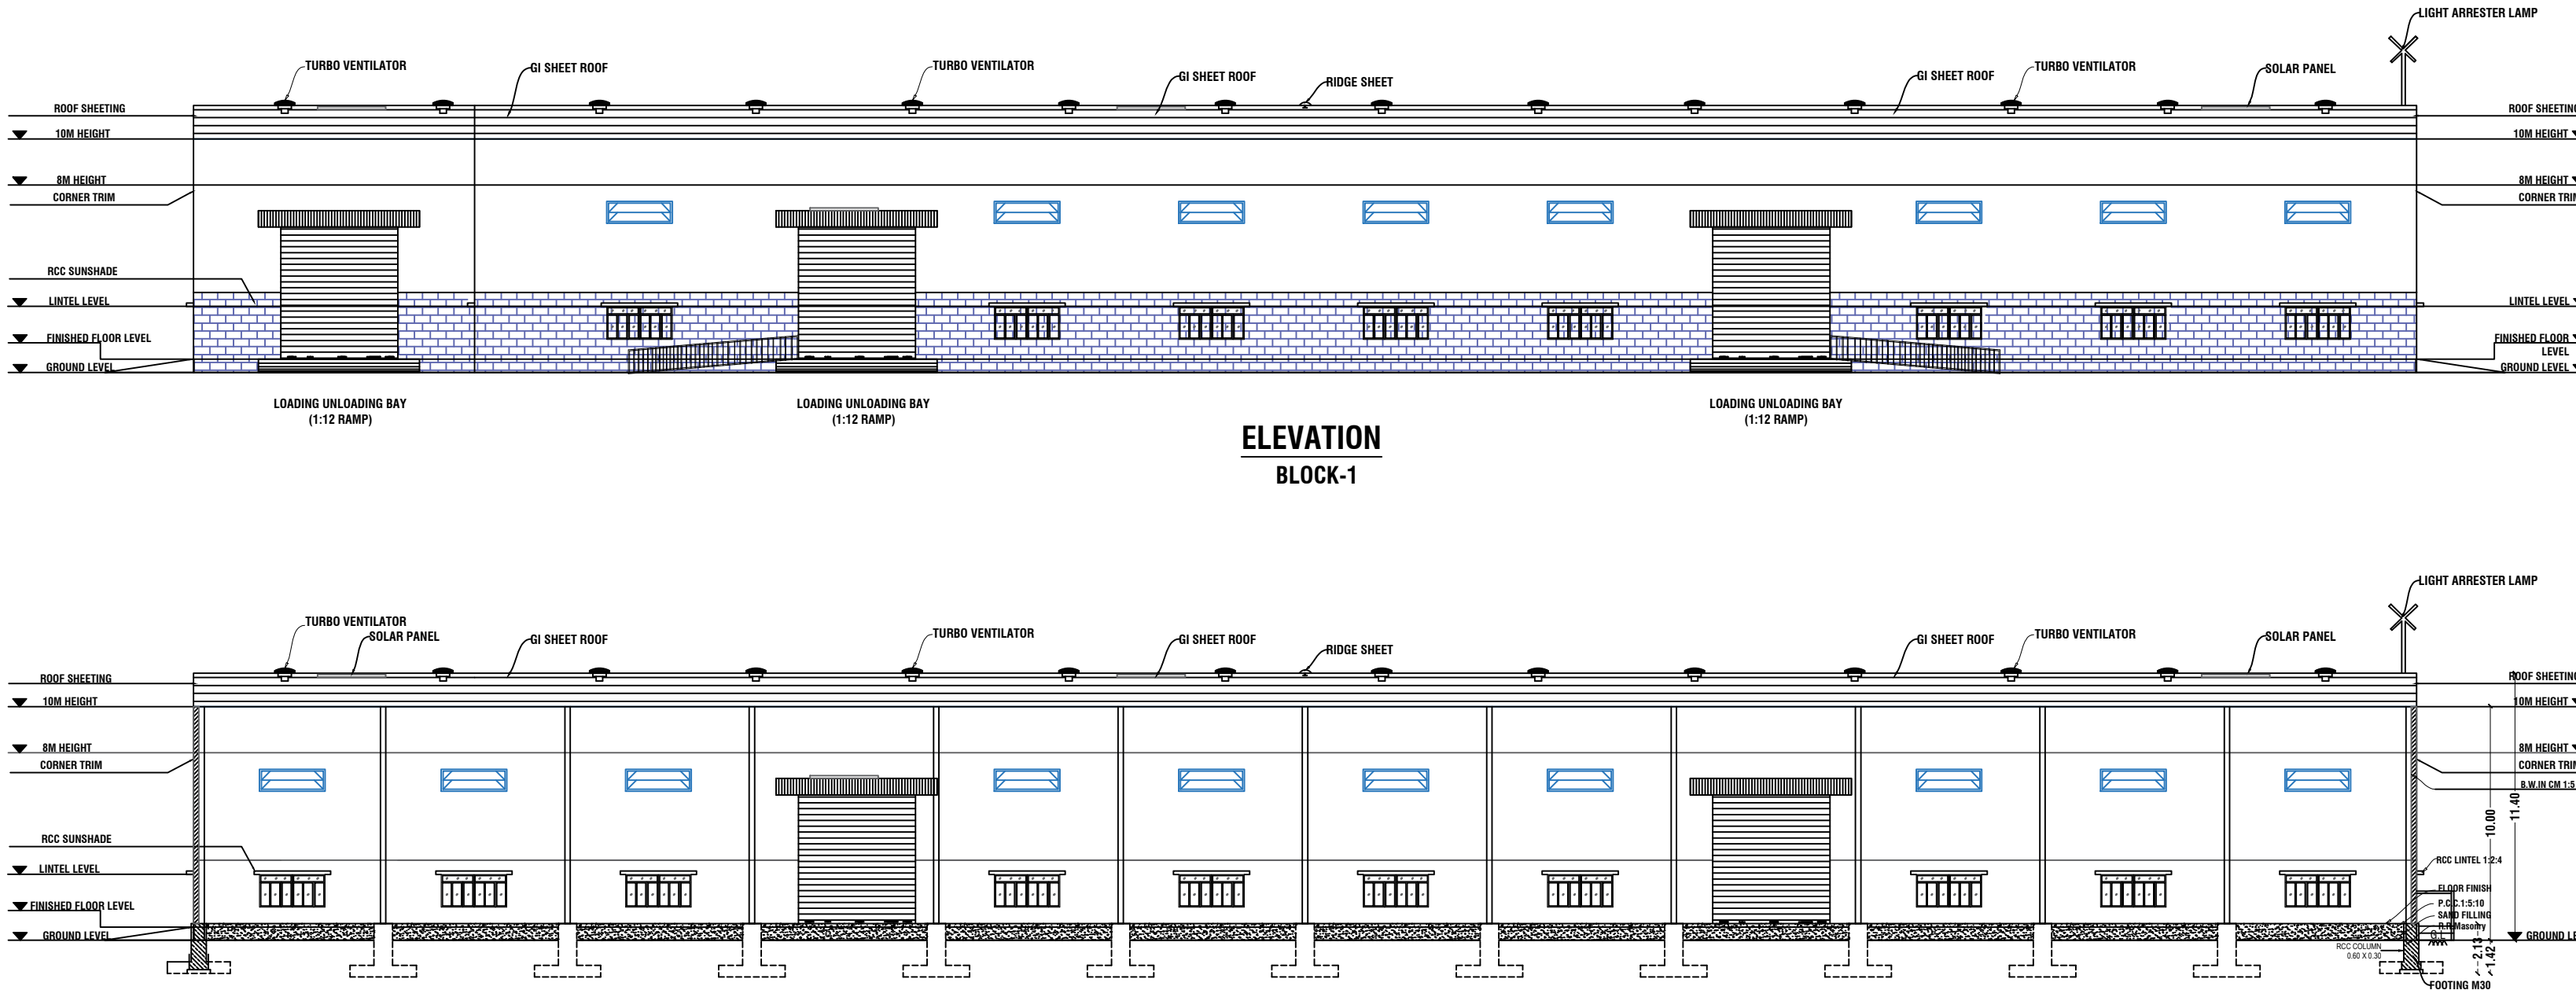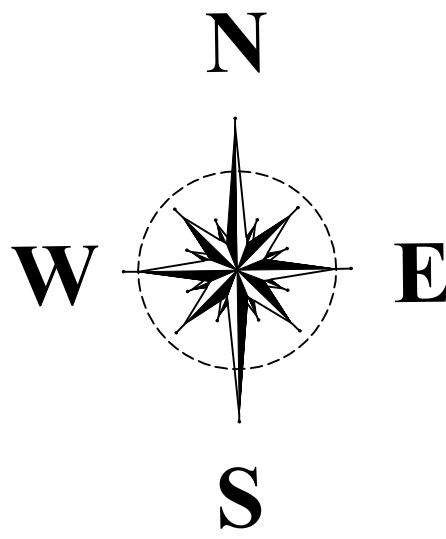

OFFICE USE
SITE APPROVAL
ROC No: SWP/BPA/819167/2026, DATED: 18.05.2026
SITE BOUNDARY EAR MARKED AS "A B C D E F" AND
NUMBERED AS L.P.I.N.T.D.A (K.D) No: 113/2026
SITE APPROVAL ISSUED.
PLANNING PERMISSION
ROC No: SWP/BPA/819167/2026, DATED: 18.05.2026
BUILDING PLAN NUMBER AS B.P.I.N.T.D.A (K.D) No: 78/2026
PLANNING PERMISSION ISSUED.
PLANNING PERMISSION PERIOD - 18.05.2026 TO 17.05.2034.

SITE PLAN
(SCALE 1:100)

COLOR INDEX		
SITE BOUNDARY		(FA) Fire Alarm
PROPOSED BUILDINGS		F.E - FIRE EXTINGUISHER
DRIVE WAY		TEF - THERMO EXHAUST FAN
EXISTING ROAD		SAND BUCKETS
		MECHANICAL VENTILATION

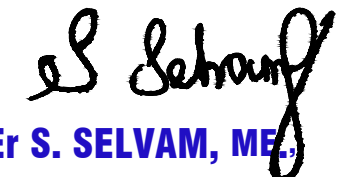WORKERS DETAILS					AREA DETAILS			AREA DETAILS		APPLICANT								
NO OF MALE WORKERS -25					BLOCK	PARTICULARS	FSI (S.MT)	Non FSI (S.MT)	TOTAL									
NO OF FEMALE WORKERS -15																		
TOTAL NO OF WORKERS -40																		
SANITARY CALCULATION DETAILS																		
S. No	PARTICULARS	CALCULATION	REQUIRED	PROVIDED	BLOCK-2	AREA OF TOILET BLOCK- GF	113.12	-	113.12									
1.	WATER CLOSET -(MALE)	1 FOR 15 PERSONS	2	9						AREA OF SECURITY OFFICE	6.25	6.25						
2.	WATER CLOSET -(FEMALE)	1 FOR 1-12 PERSONS	2	9									OSR- 812.87/7429.10*100	10.94%				
3.	URINALS	1 FOR 7-20 PERSONS	1	3											TOTAL AREA	3669.36	6.25	3675.61
PARKING					REQUIRED	PROVIDED	REFERENCE											
LORRY PARKING=3675.61/4.99=5 Nos.					5 Nos.	5 Nos.	REF. ID	DESCRIPTIONS	SIZES									
CYCLE PARKING=3675.61/75= 49 Nos.					49 Nos.	55 Nos.	RS	ROLLING SHUTTER	5.00 X 3.00									
TWO WHEELER PARKING= 3675.61/75 = 49 Nos					49 Nos.	55 Nos.	D1	DOOR	1.00 X 2.13									
CAR PARKING (OFFICE AREA/150)					2 Nos.	4 Nos.	D2	DOOR	0.76 X 2.13									
MACHINERIES LIST					V					WINDOW	2.00 X 1.22							
S. NO.	NAME OF THE MACHINE	QTY	POWER IN H.P. (GACT)	TOTAL H.P	W					VENTILATOR	2.00 X 0.76							
1	CNC TURNING CENTRE	2	15.00	30.00	V1					VENTILATOR	0.91X 0.61							
2	CNC VERTICAL TURNING CENTRE	2	15.00	30.00	ED					EMERGENCY EXIT	1.50X 2.50							
3	DRILLING MACHINE	2	0.50	1.00														
4	CUTTING MACHINE	1	0.75	0.75														
5	WELDING MACHINE	1	2.68	2.68														
6	GAS CUTTING MACHINE	1	1.00	1.00														
TOTAL HP				65.43														
STRUCTURAL ENGINEER										REGISTERED & CONSTRUCTION ENGINEER								
																		
Er. S. SELVAM, ME SAI RAM CONSTRUCTION, Structural Engineer, Govt.HNTDA Reg.Structural Engg-I(19/2025), MOBILE:8682099719, 7395934486, MAIL:mycarrier2000@gmail.com.										Dr. P. KAMARAJAN,B.E.,(Civil), DTPC Govt.Regd. Engg Reg. No: 50/2024 (RE-GR-II), DTPC Govt.Regd. Engg Reg. No: 36/2025 (SE-GR-II), DTPC Govt.Regd. Engg Reg. No: 36/2025 (CE), # ADIYOGI INFRA, L-280, 9th Cross, Phase-10, R.K. Hudco, Hosur-635109. Eml: adiyogiinfra789@gmail.com, Ph: 7892999789.								

Eight ways to know a piece of land before you pay for it.

This report covers one part of the picture. These cover the rest, drawn from the same government records, for any property in Tamil Nadu.

LandLens One

Ask anything about a property and get an answer grounded in live government records, with the sources shown.

[/landlens/one](#)



Verify My Land

Every record check run on one property and returned as a single report.

[/landlens/verify-my-land](#)



Legal Opinion

An advocate's written opinion on the title, built on the records we pull for it.

[/landlens](#)



One Map

Every layer on one map: the parcel, its boundary, zoning, water bodies and what sits around it.

[/landlens/one/map](#)



PriceMap

What land actually changed hands for around this plot, taken from the registered deeds.

[/landlens/pricemap](#)



Build Scope

What you are allowed to build here: floor space, height, coverage and setbacks.

[/landlens/build-scope](#)



Property Tracker

Watch a property and hear about it when something new is registered against it.

[/landlens/property-tracker](#)



Deal Room

Run the transaction in one place: documents, stamping, signatures and the parties.

[/landlens/deal-room](#)



Twenty-four checks you can run yourself, at no cost.

Records and verification

The registers themselves, read for you.

Encumbrance Certificate

Patta and Chitta

Field Measurement Sketch

EC Analyzer

Bank charge check

Court case search

Seller background check

Approval check by survey

Value and duty

What it is worth and what it costs to register.

Guideline value by street

Guideline value by survey

Stamp duty and registration fees

Capital gains

Floor space index

Area unit converter

Zoning and land use

What the plan says can happen on this land.

Land use zone finder

CMDA land use check

Coastal regulation zone

Master plan check

Water bodies finder

Airport height clearance

Registers and directories

Who holds it, and which office keeps the record.

Find your registering office

Temple property check

Waqf property check

RERA register



Every free tool
/tools



Services we run
for you
/services



The LandLens
suite
/landlens/one



Every claim in this document traces back to a government record.

Legal opinions, due diligence and title verification

Building plan, layout and sub-division approvals

Completion and occupancy certificates, regularisation

Escrow, negotiation and NRI property management

Land survey, soil testing, architecture and construction

Verified RealEstate
3/350/2 Mettukuppam,
OMR Thoraipakkam,
Chennai 600 097, India
hello@verified.realestate
+91 9996 12 9996

Prepared from the registers named on the page each finding sits on. Where a register could not be read, this document says so in its place rather than leaving the gap to be read as a clean result.

