




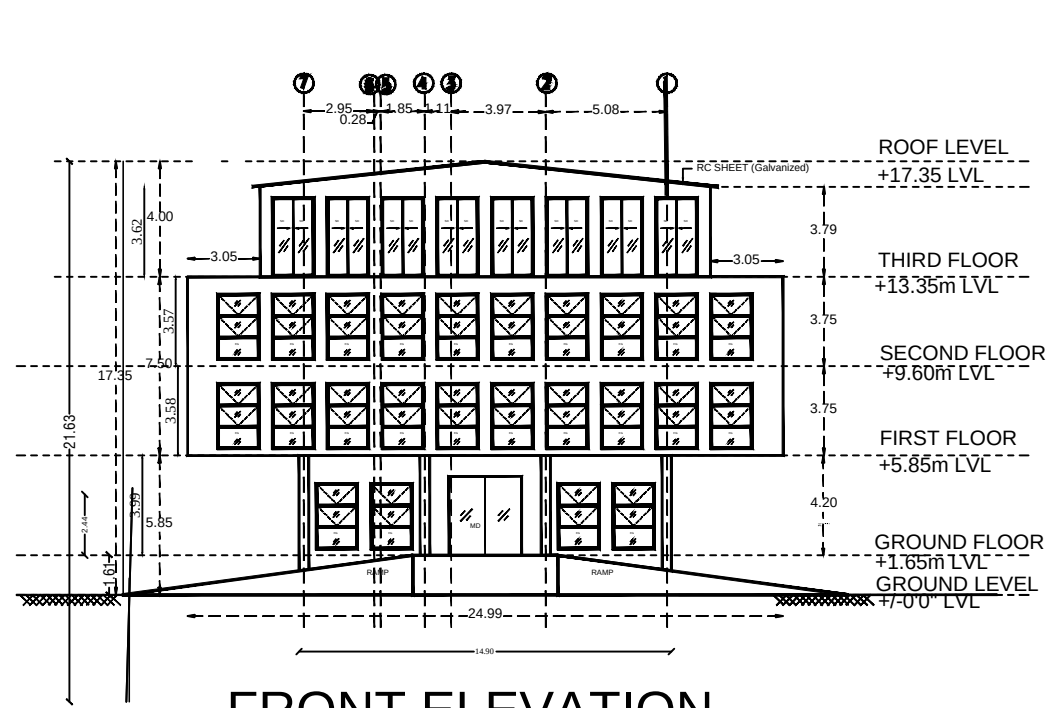


FRONT ELEVATION

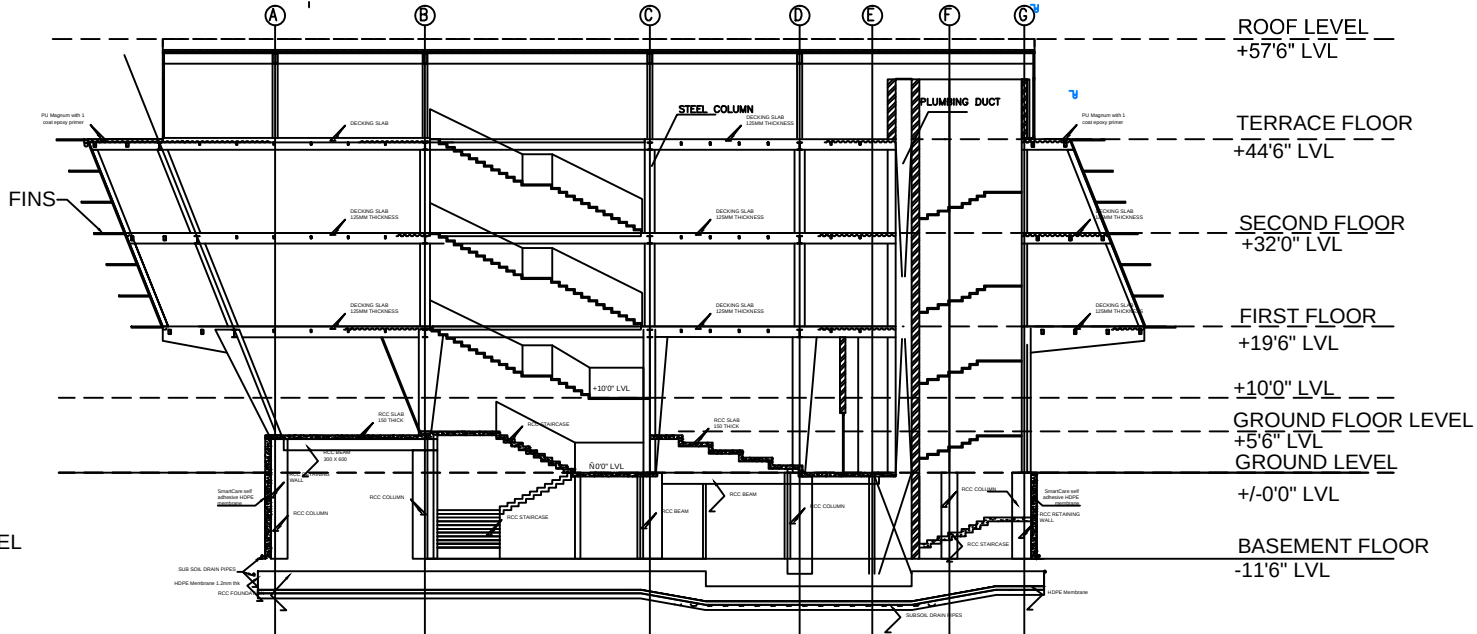


SECTION XX'

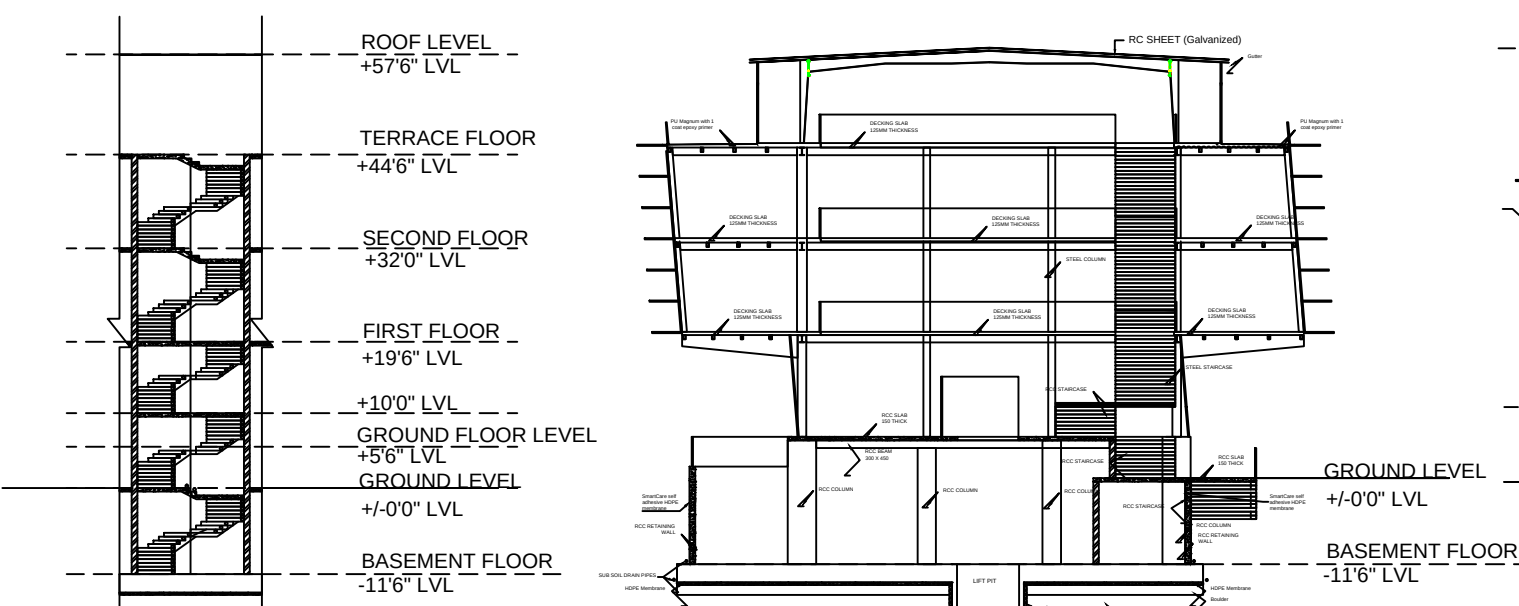


SRAIRCASE DETAIL

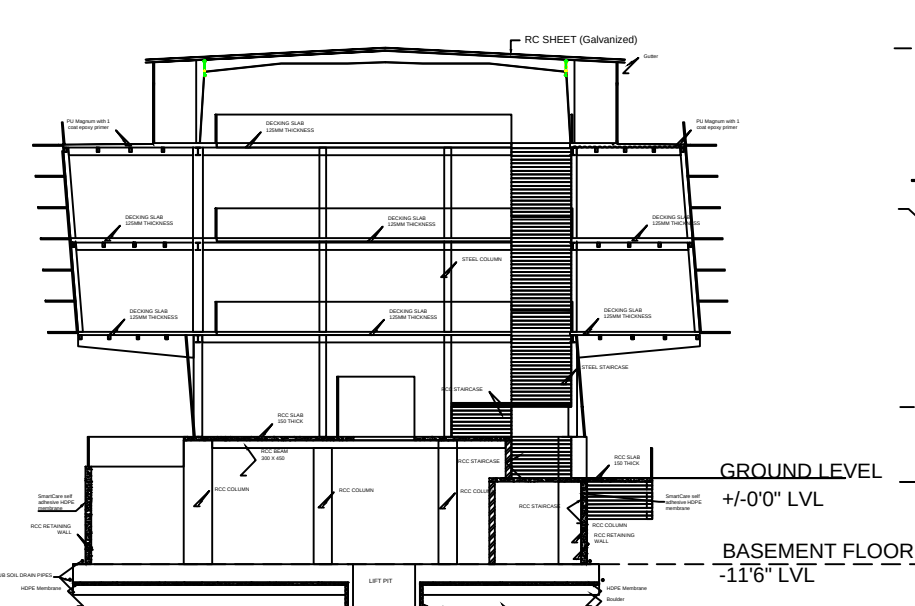


SECTION ZZ'

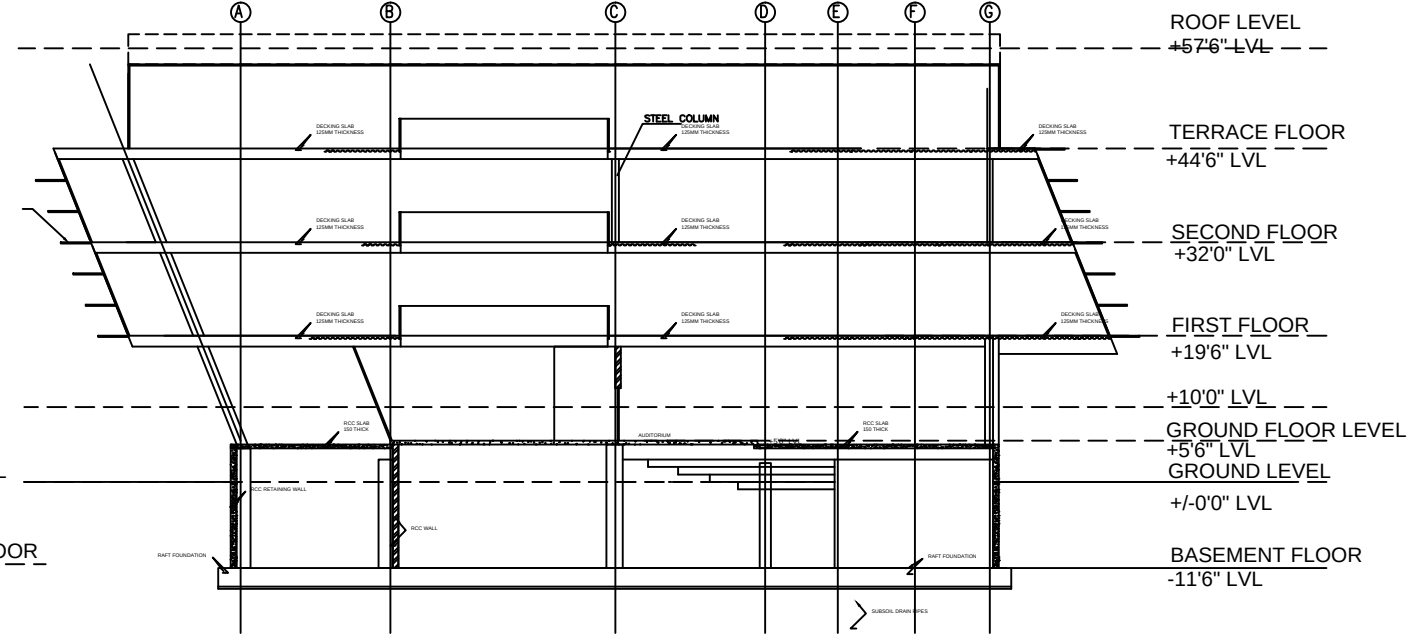


SECTION WW'

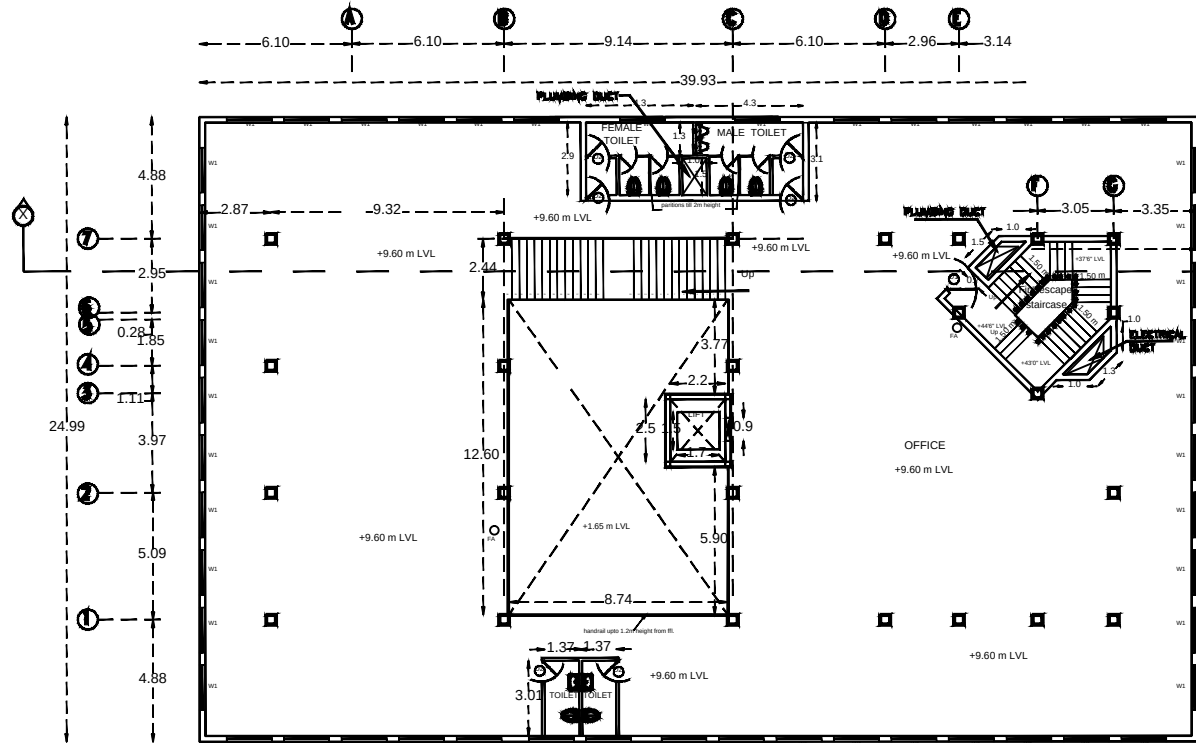


SECOND FLOOR PLAN

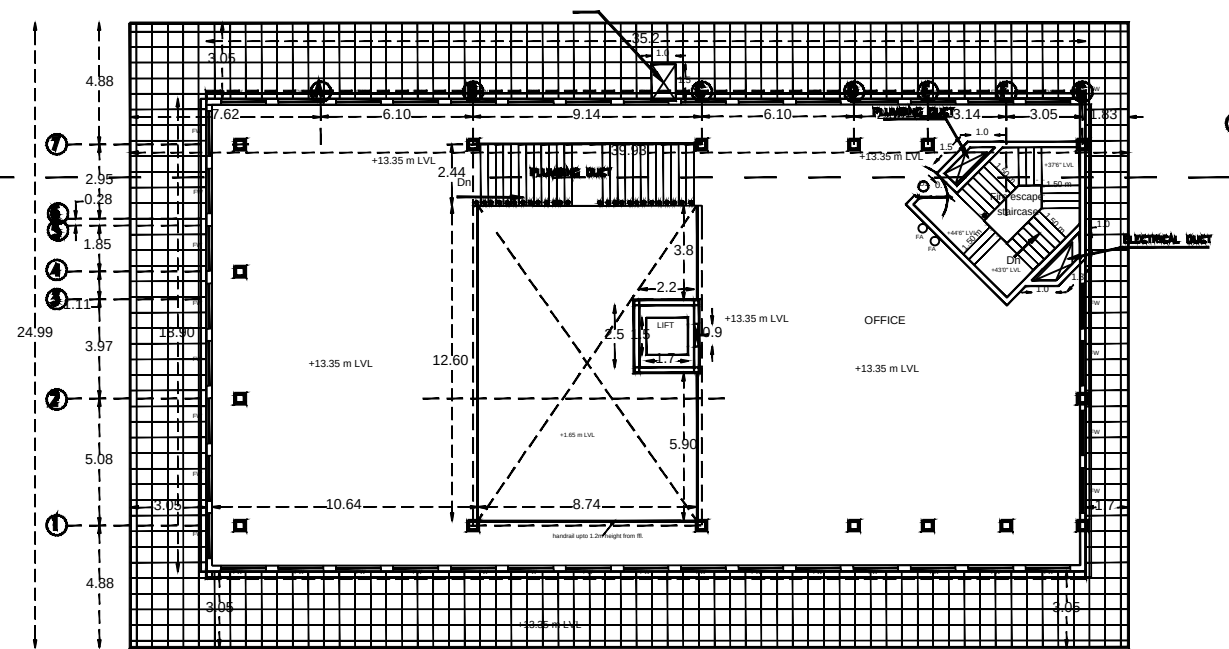


THIRD FLOOR PLAN

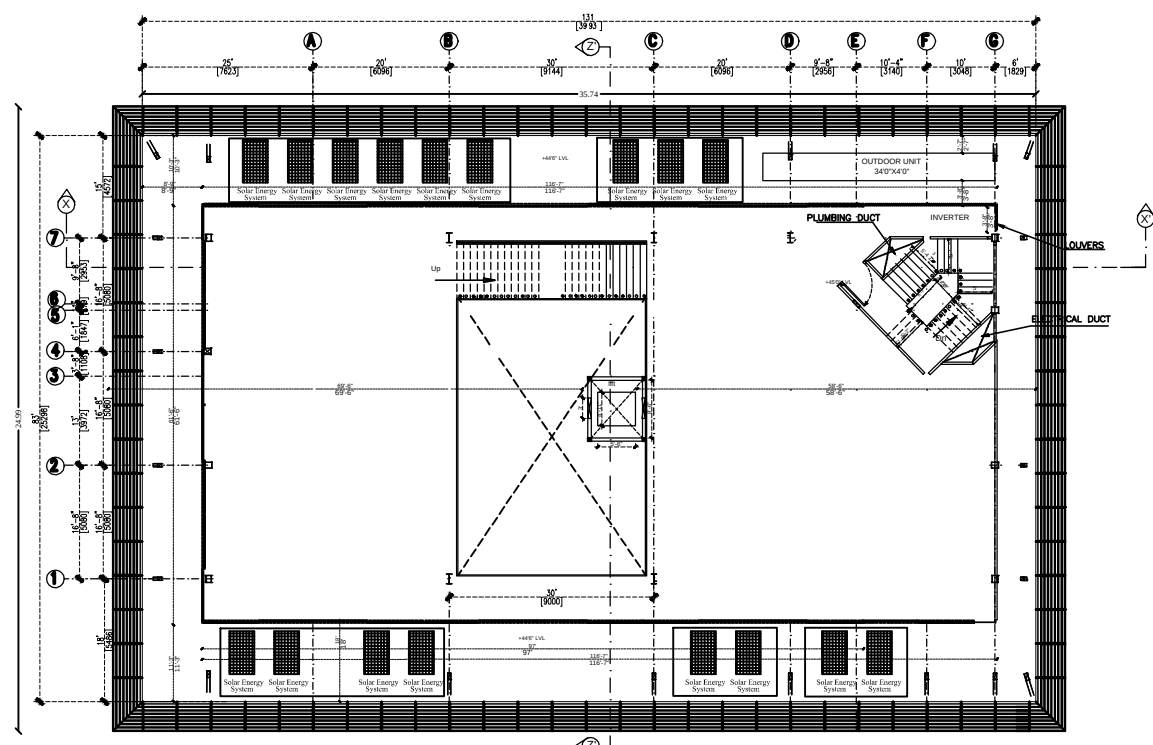


TERRACE FLOOR PLAN

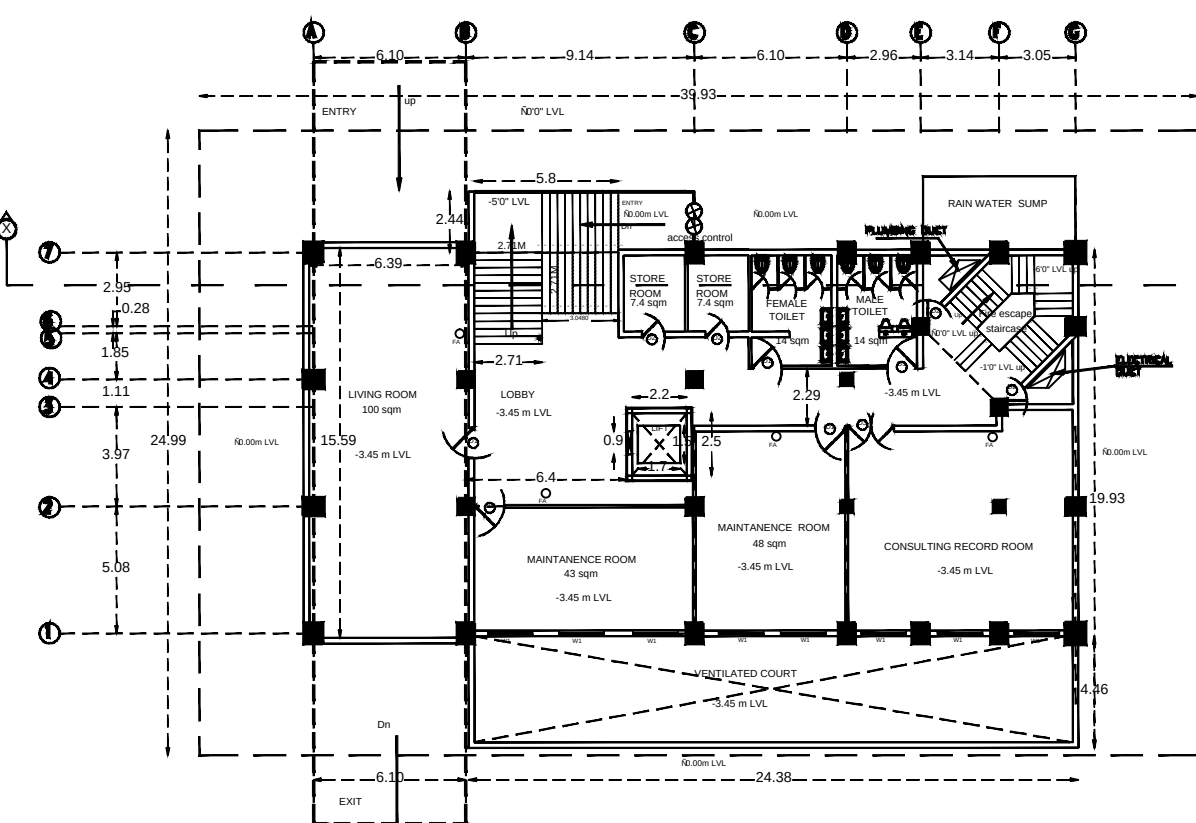


BASEMENT FLOOR PLAN

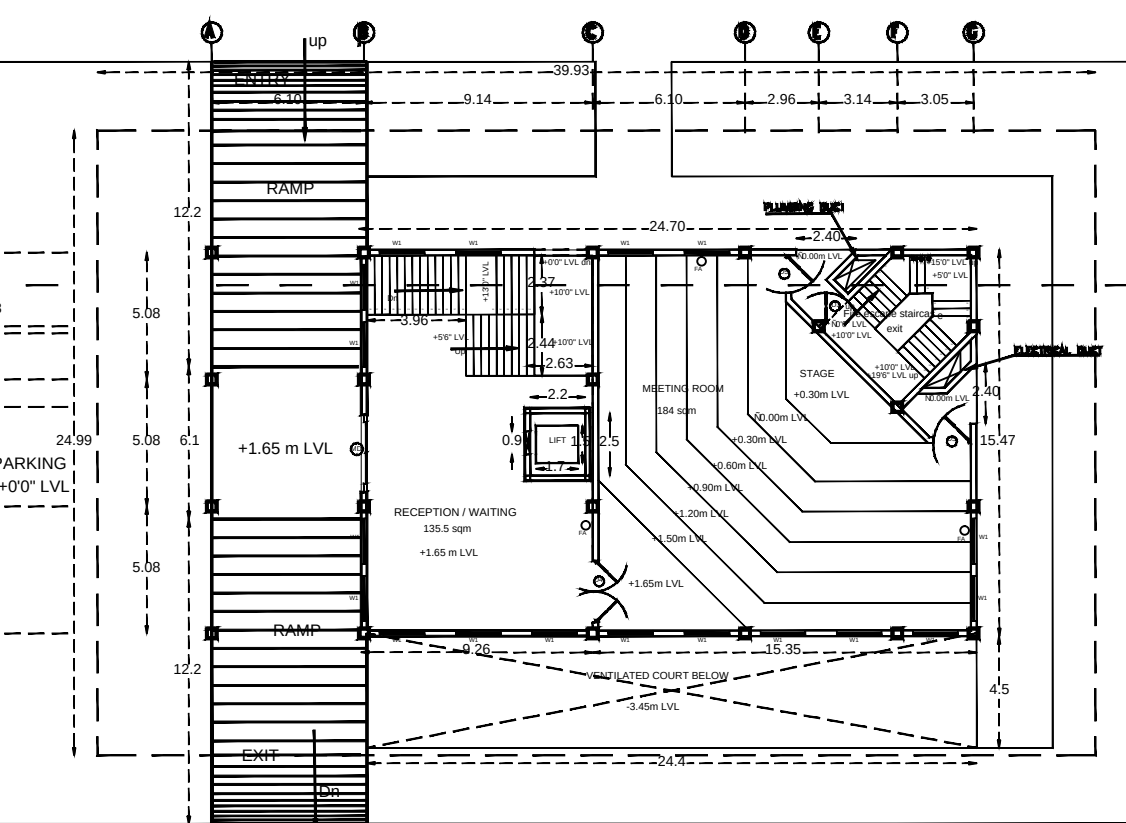

GROUND FLOOR PLAN

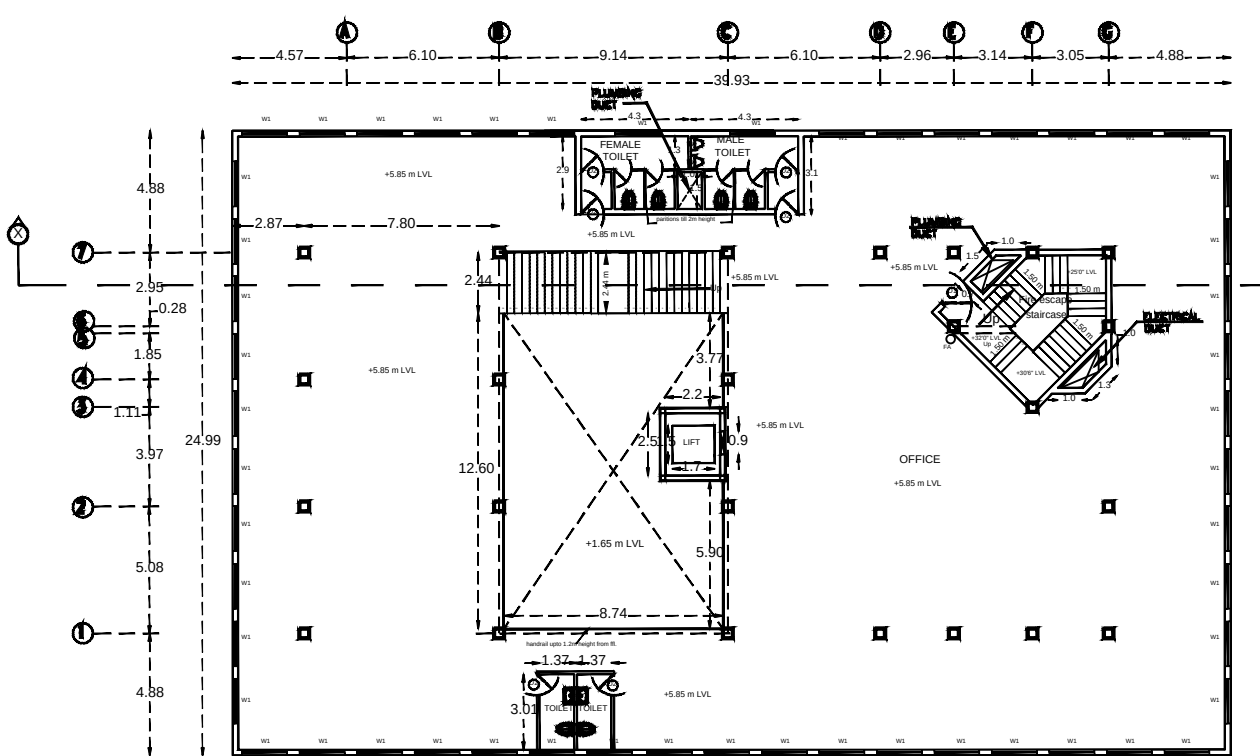

FIRST FLOOR PLAN

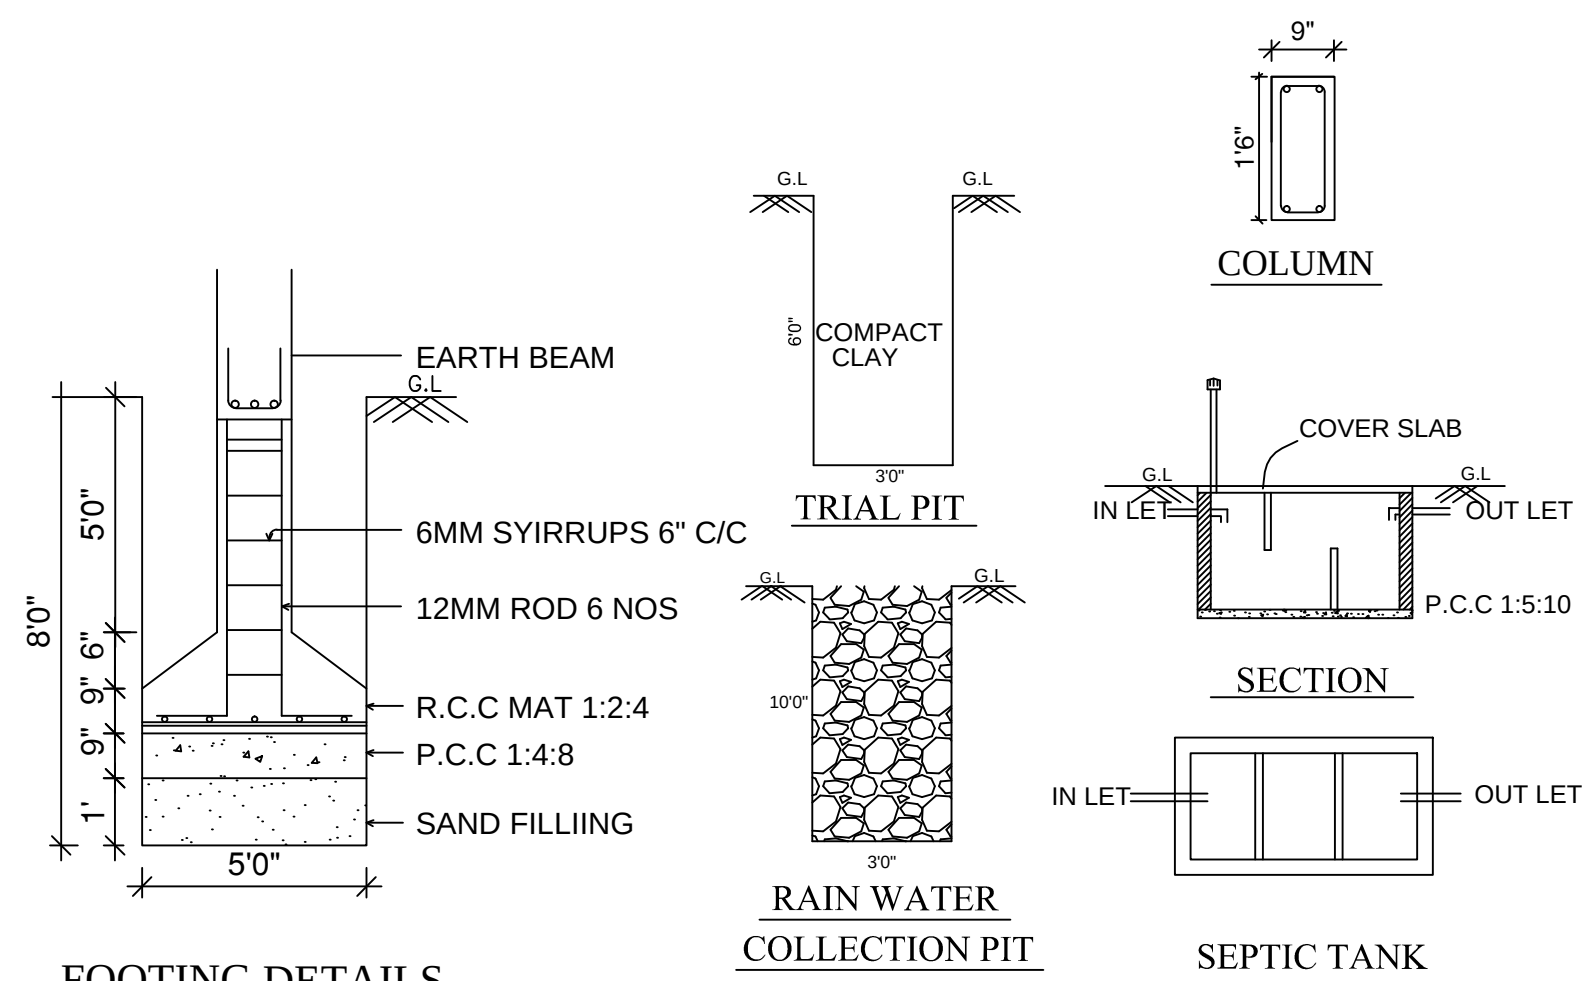

FOOTING DETAILS

திட்ட அனுமதி
மனை ஒப்புதல் மற்றும் திட்ட அனுமதி மதுரை
உள்ளூர் திட்டகுழுவும் மதுரை-17
ந.க.எண்:SWP/BPA/009438/2023 உத்தரவில்
கண்டுள்ளவாறு நிபந்தனைகளுக்குப்பட்டு
'A'முதல் 'L' வரை எல்லையிடப்பட்டு மனையிட
ஒப்புதலும் கட்டிடத்திற்கு திட்ட அனுமதியும்
அளிக்கப்படுகிறது.

ம.வ/ம.உ.தி.கு எண் : 238/2023

திட்ட/அனுமதி எண் : 240B/2023

SITE PLAN SHOWING THE PROPOSED CONSTRUCTION OF PROFESSIONAL CONSULTING OFFICE BUILDING IN BASEMENT, GROUND, FIRST, SECOND & THIRD FLOOR AT R.S.NO.23/1B,24/3B IN MANTHIKULAM VILLAGE, KARUVANOR PANCHAYAT, MADURAI WEST PANCHAYAT UNION, MADURAI NORTH TALUK, MADURAI (SCALE - 1:100)

JOINERY DETAILS		
MD	MAIN DOOR	3.00 X 3.35
D1	DOOR	1.22 X 2.13
D2	DOOR	0.91 X 2.13
D4	DOOR	2.44 X 2.44
D5	DOOR	1.50 X 2.44
W1	WINDOW	1.80 X 2.80
FW	WINDOW	1.80 X 3.35

AREA DETAIL			
Descriptions	Non FSI	FSI	Total Area
Area of the Basement Floor		606.02	606.02
Area of the Ground Floor		375.29	375.29
Area of the First Floor		887.78	887.78
Area of the Second Floor		887.78	887.78
Area of the Third Floor		554.37	554.37
Total Area	3311.15		3311.15

OFFICE USE


For EXPORT Partner

APPLICANT

STRUCTURAL ENGINEER

ARCHITECT

ENGINEER

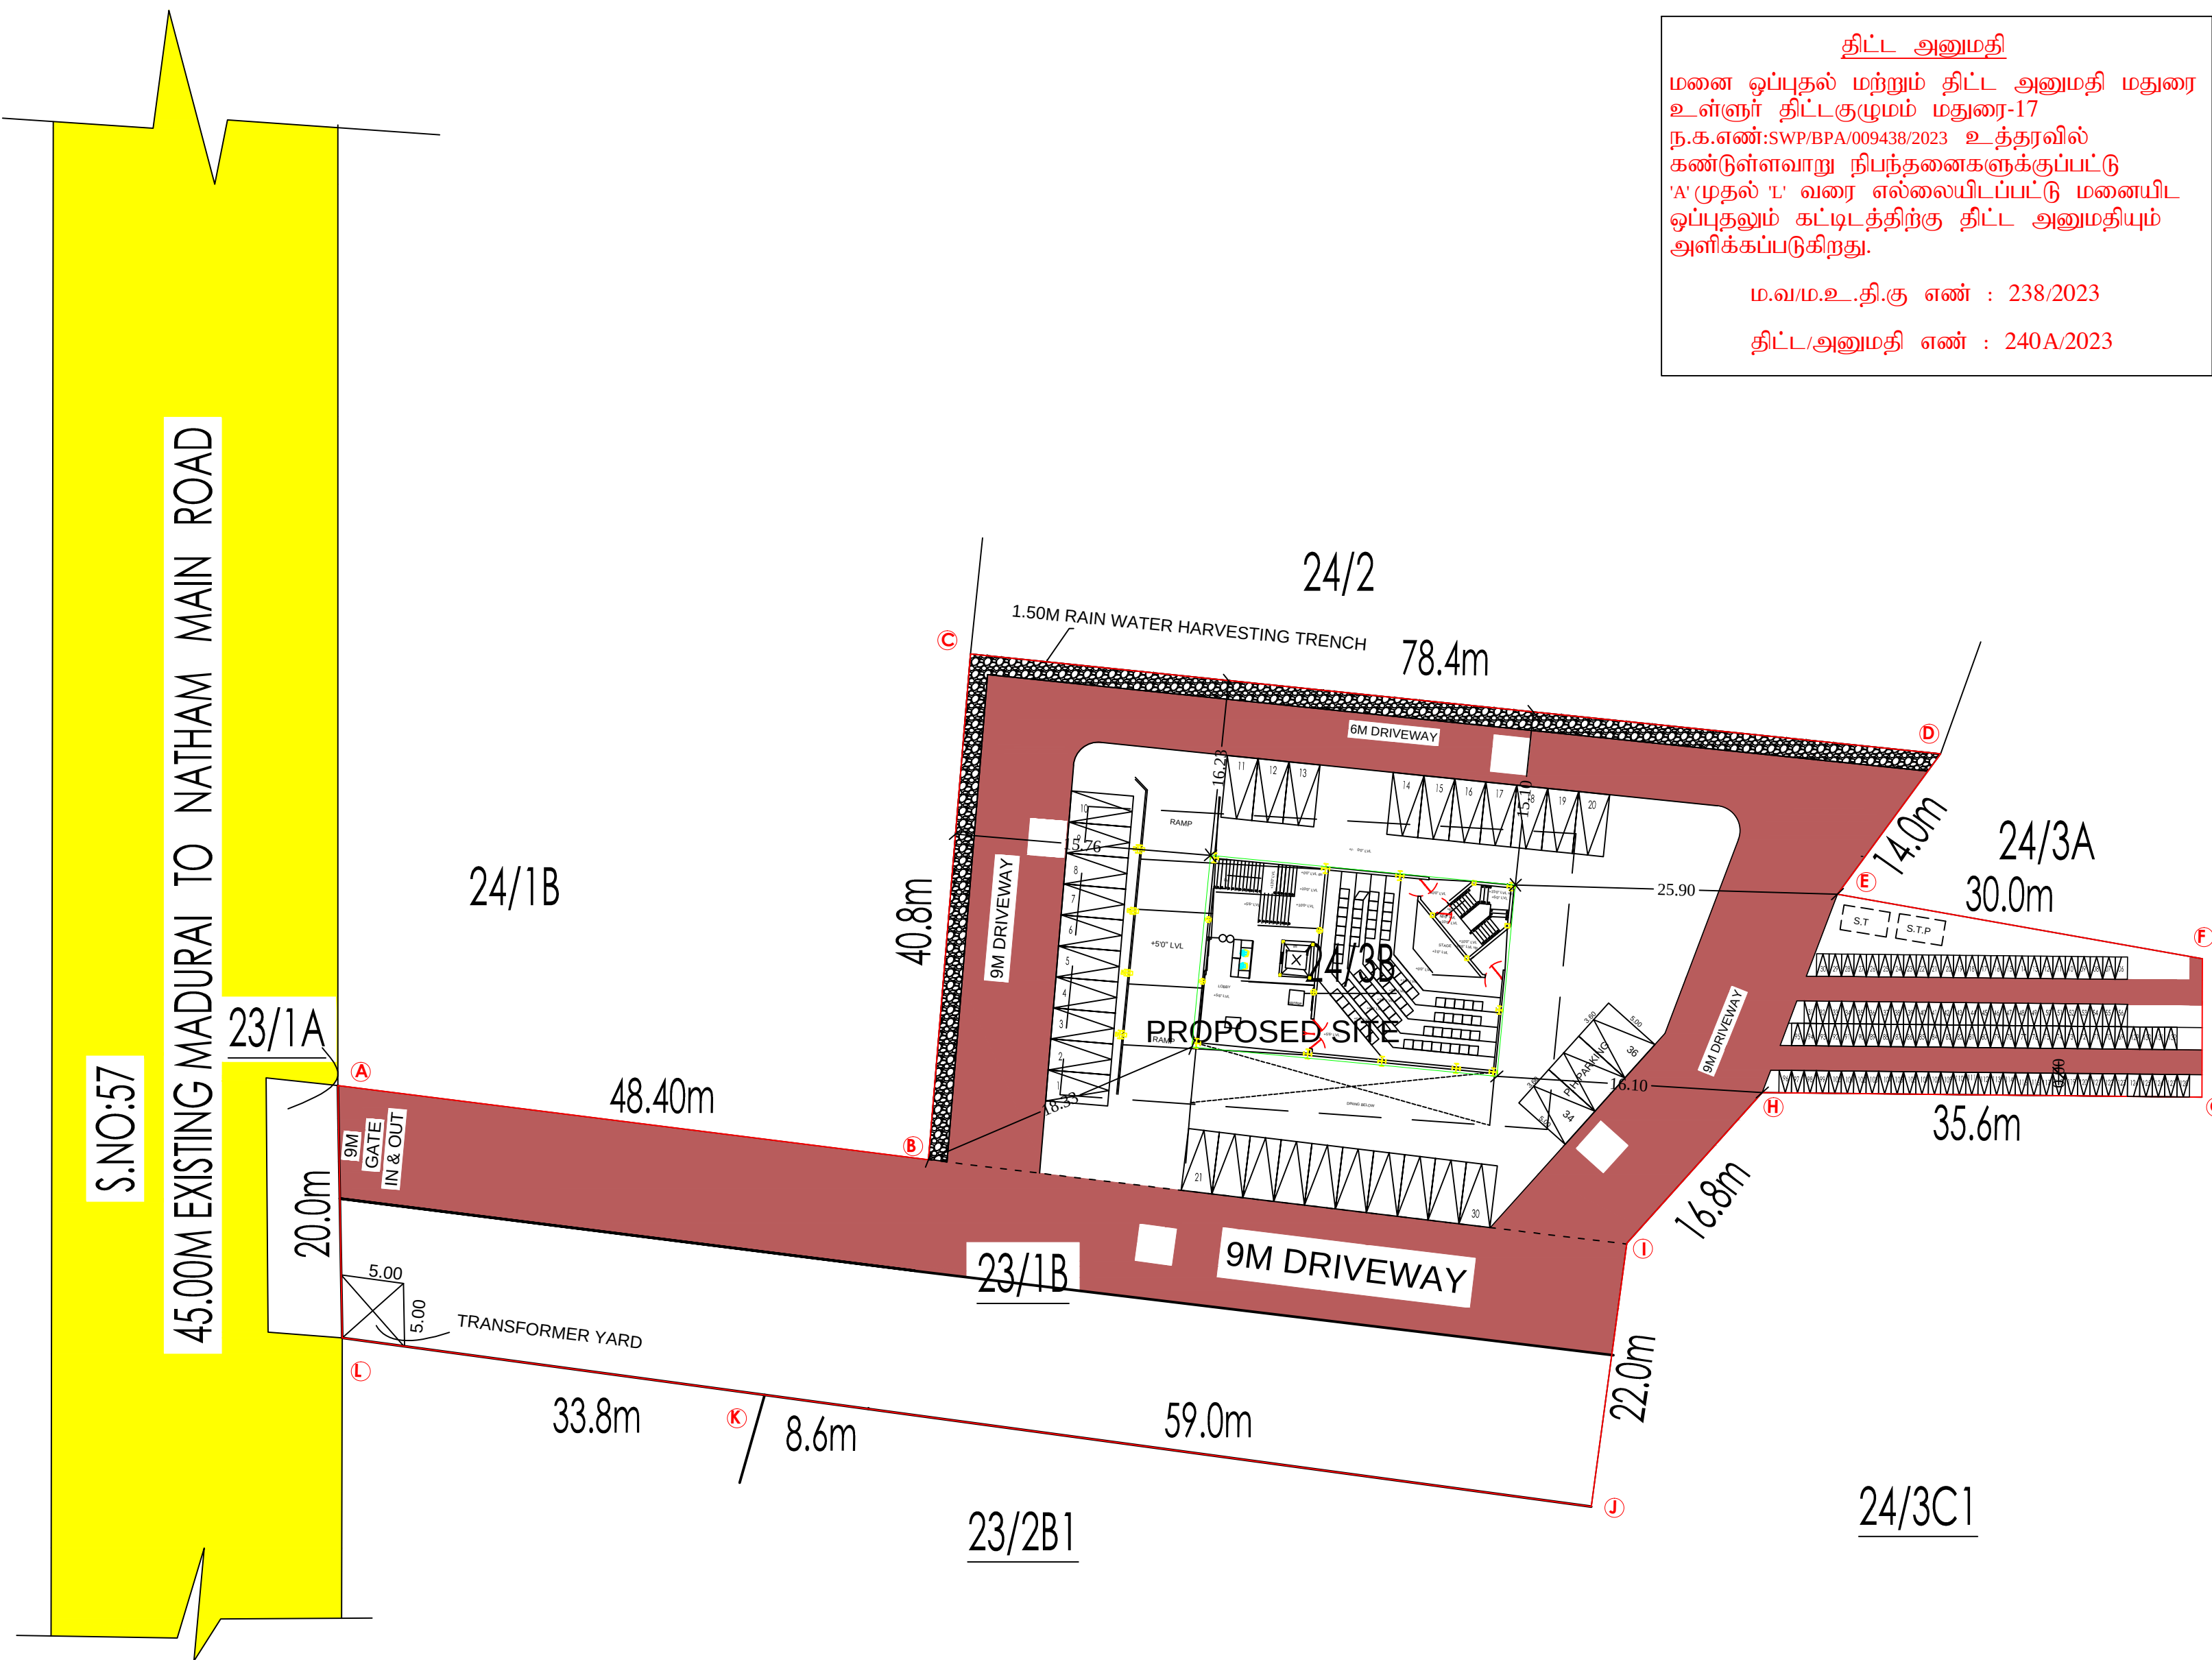

திட்ட அனுமதி

மனை ஒப்புதல் மற்றும் திட்ட அனுமதி மதுரை உள்ளூர் திட்டகுழும் மதுரை-17

ந.க.எண்:SWP/BPA/009438/2023 உத்தரவில் கண்டுள்ளவாறு நிபந்தனைகளுக்குப்பட்டு 'A' முதல் 'L' வரை எல்லையிடப்பட்டு மனையிட ஒப்புதலும் கட்டிடத்திற்கு திட்ட அனுமதியும் அளிக்கப்படுகிறது.

ம.வ/ம.உ.தி.கு எண் : 238/2023

திட்ட/அனுமதி எண் : 240A/2023

SHEET NO:01			
SITE PLAN SHOWING THE PROPOSED CONSTRUCTION OF PROFESSIONAL CONSULTING OFFICE BUILDING IN BASEMENT, GROUND, FIRST, SECOND & THIRD FLOOR AT R.S.NO.23/1B,24/3B IN MANTHIKULAM VILLAGE, KARUVANOR PANCHAYAT, MADURAI WEST PANCHAYAT UNION, MADURAI NORTH TALUK, MADURAI			
(SCALE - 1:400)			
SITE AREA DETAILS:-			
As Per Patta Area	-	5180.00 Sq.m	
As Per Document Area	-	5180.00 Sq.m	
AREA DETAIL			
Descriptions	Non FSI	FSI	Total Area
Area of the Basement Floor		606.02	606.02
Area of the Ground Floor		375.29	375.29
Area of the First Floor		887.78	887.78
Area of the Second Floor		887.78	887.78
Area of the Third Floor		554.37	554.37
Total Area		3311.24	3311.24
FLOOR SPACE INDEX = $\frac{3311.24}{5180.00}$ = 0.63			
CAR PARKING REQUIRED	-	33 Nos	
CAR PARKING PROVIDED	-	30 Nos	
P.H CAR PARKING PROVIDED	-	03 Nos	
TWO WHEELER PARKING REQUIRED	-	132 Nos	
TWO WHEELER PARKING PROVIDED	-	132 Nos	
NOTE:-			
1. FIRE EXTINGUISHER WILL BE PROVIDED			
2. EMERGENCY ALARM WILL BE PROVIDED.			
3. LIGHTNING CONDUCTOR WILL BE PROVIDED.			
4. SOLAR SYSTEM WILL BE PROVIDED.			
5. WASTE WATER RECYCLED & USED FOR GARDEN PURPOSED.			
6. RAIN WATER HARVESTING SYSTEM WILL BE PROVIDED			
7. FIRST AID BOX AND EXHAUSTED FAN WILL BE PROVIDED.			
8. ALL DOORS AND WINDOWS ARE OPEN OUT WARDS.			
9.ALL ROOMS ARE CENTRALIZED AC PROVIDED			
APPLICANT		STRUCTURAL ENGINEER	
ARCHITECT		ENGINEER	