




PLAN SHOWING THE PROPOSED CONSTRUCTION OF A RESIDENTIAL BUILDING AT PLOT NO:28,
S.NO:3/3A,K.P.GARDEN,ALATHUR VILLAGE,ALATHUR PANCHAYAT,MADURAI NORTH TALUK,MADURAI.

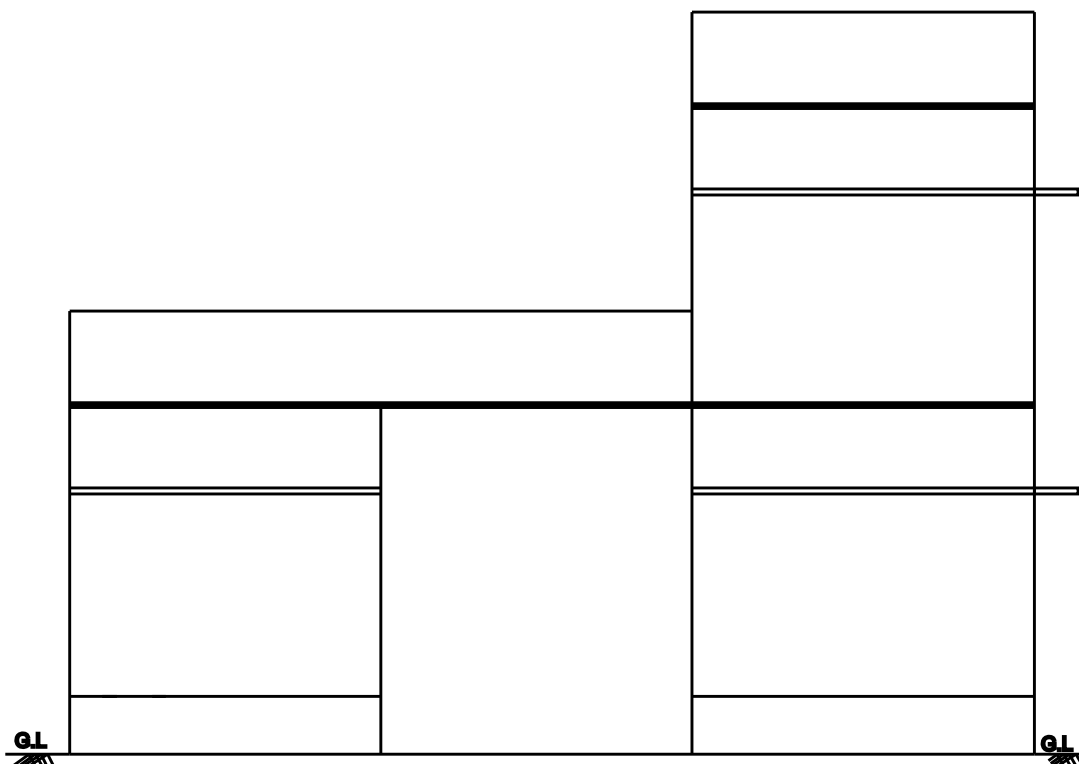


FRONT ELEVATION

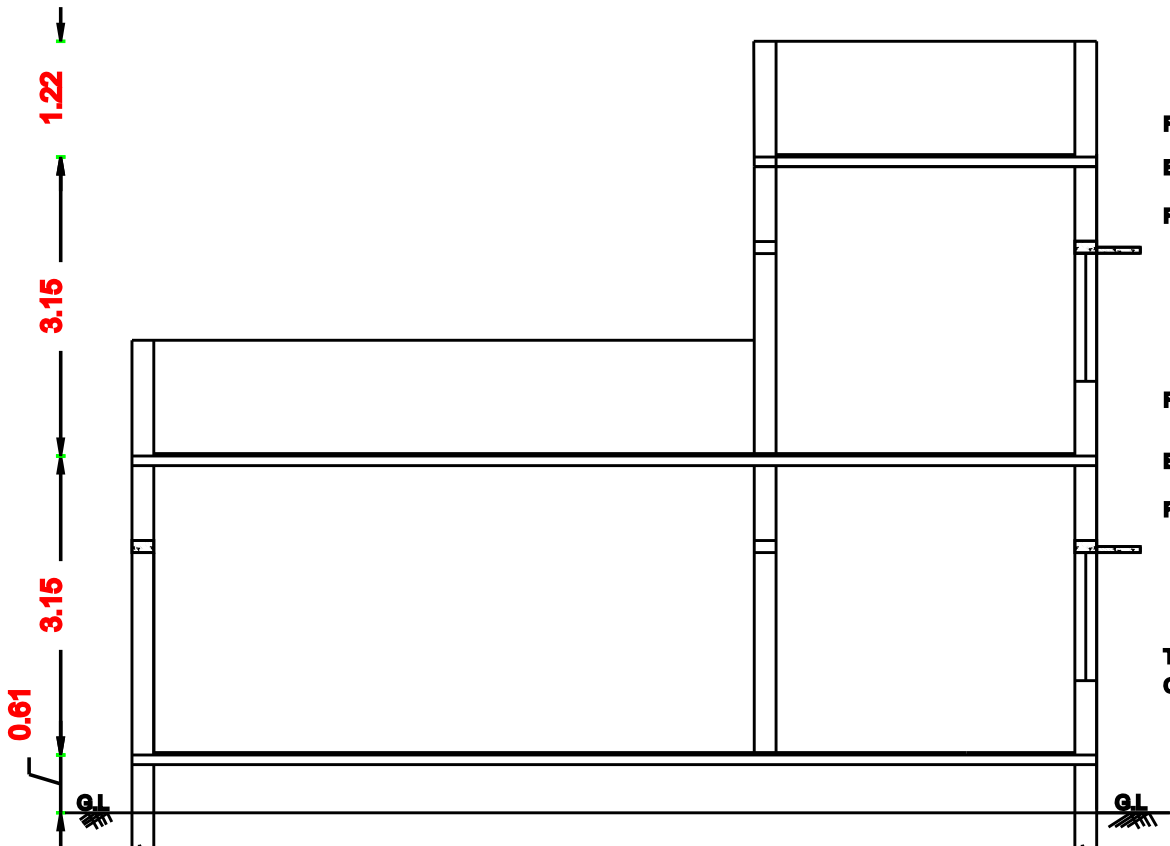







SECTION ON B-B

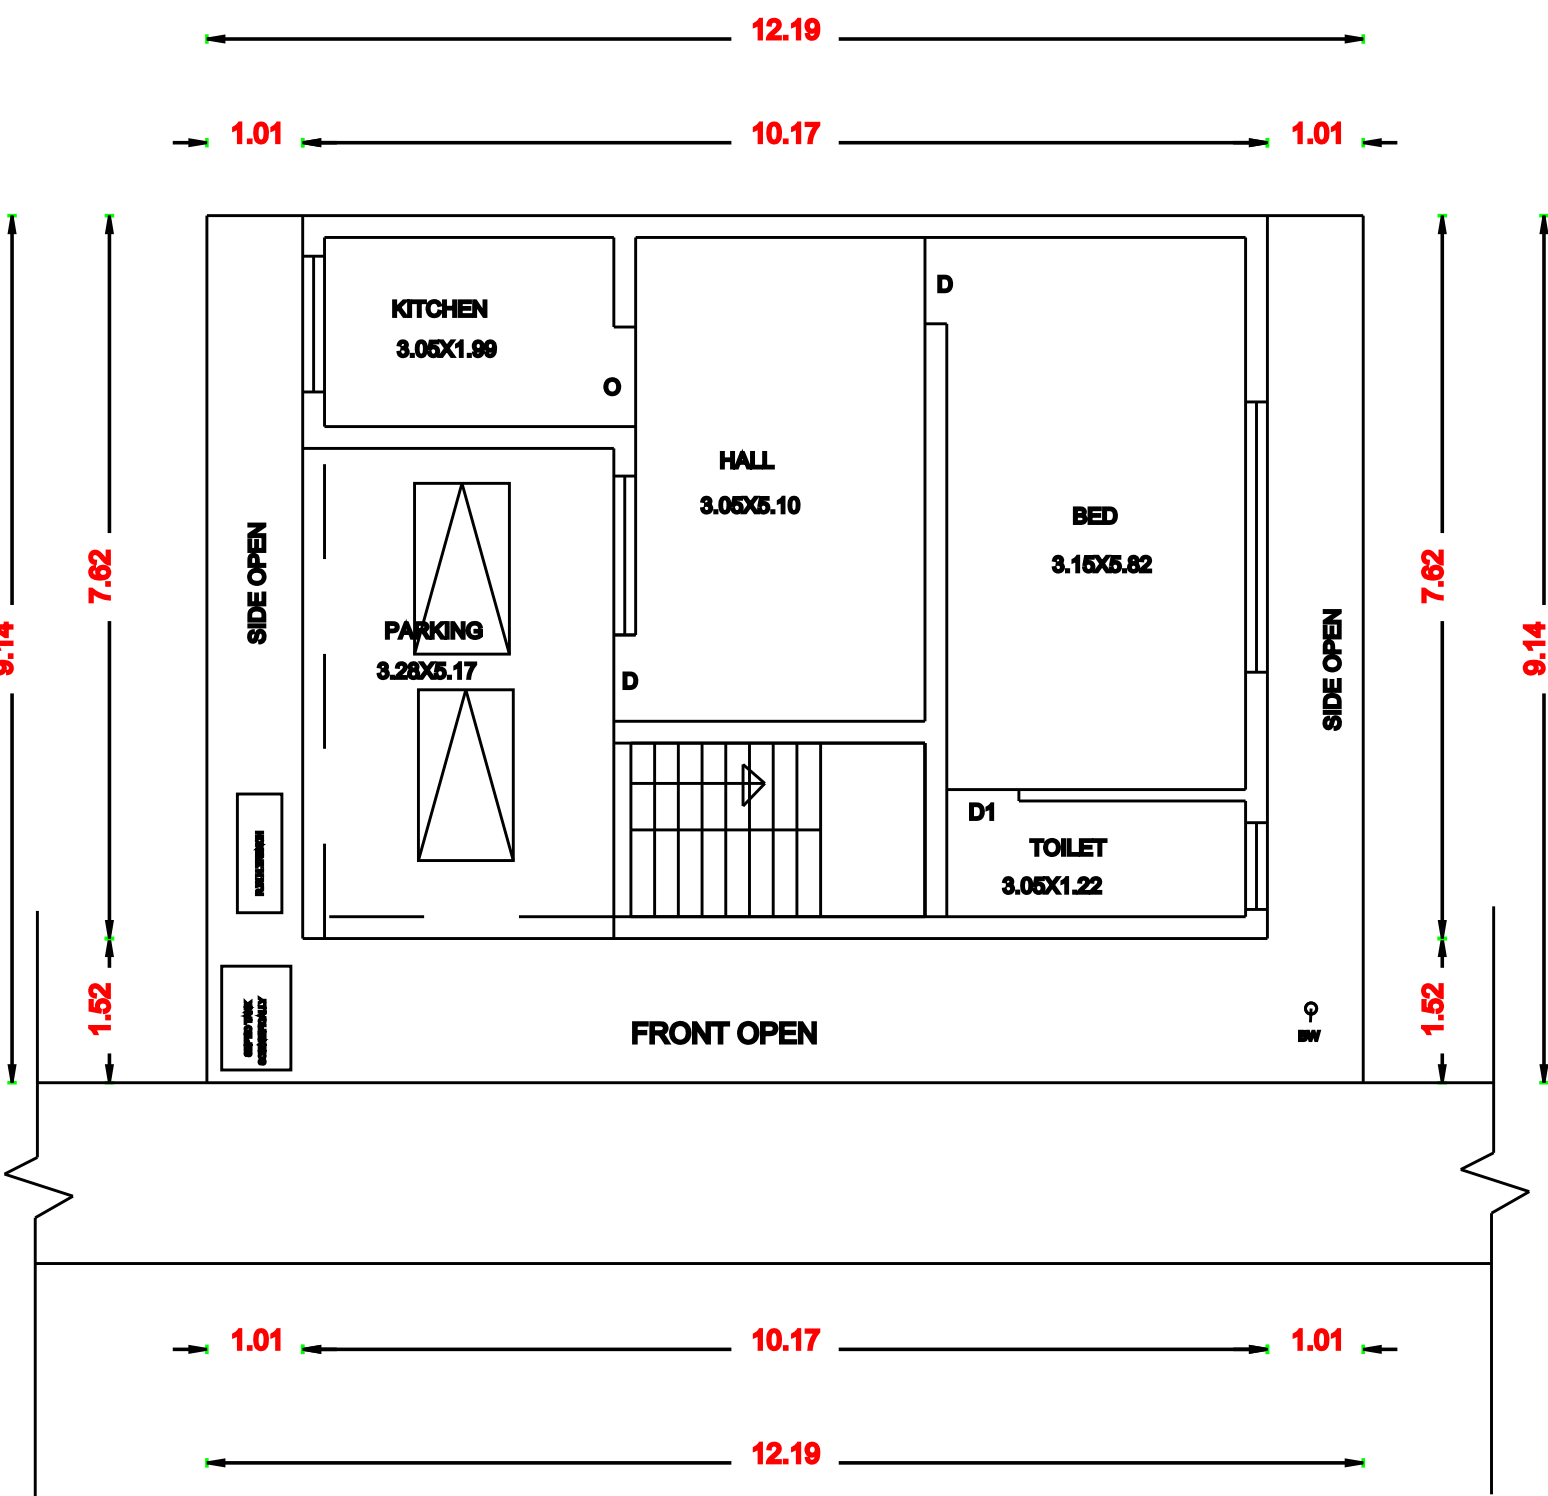


PRO.GROUND FLOOR PLAN

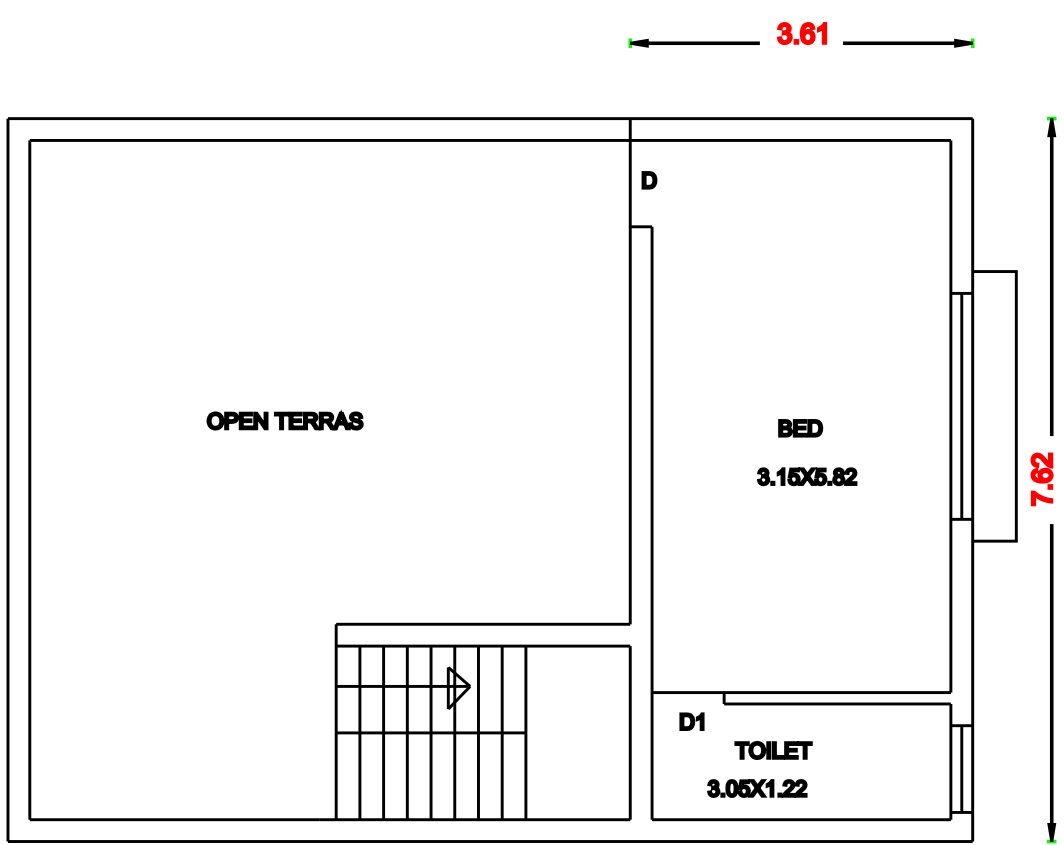

PRO.FIRST FLOOR PLAN

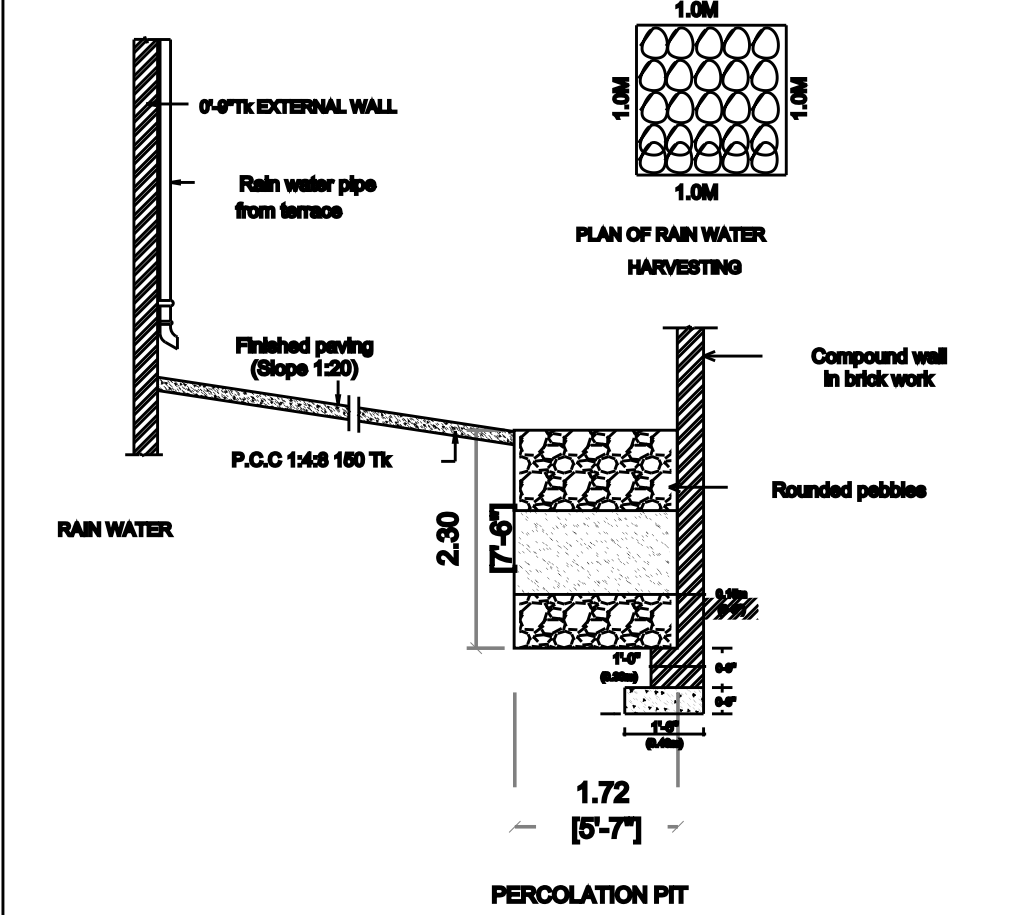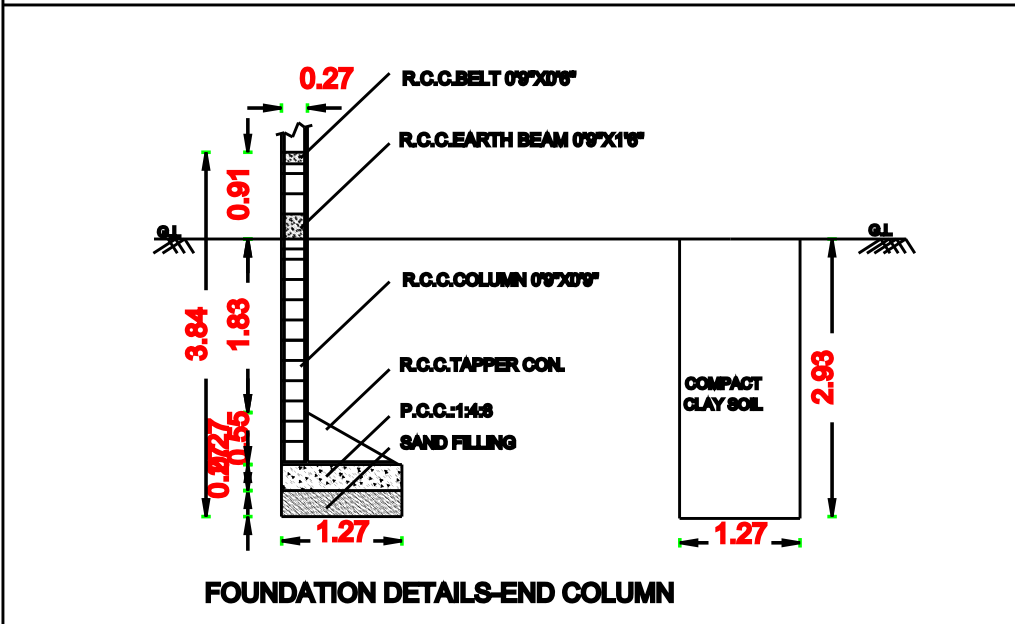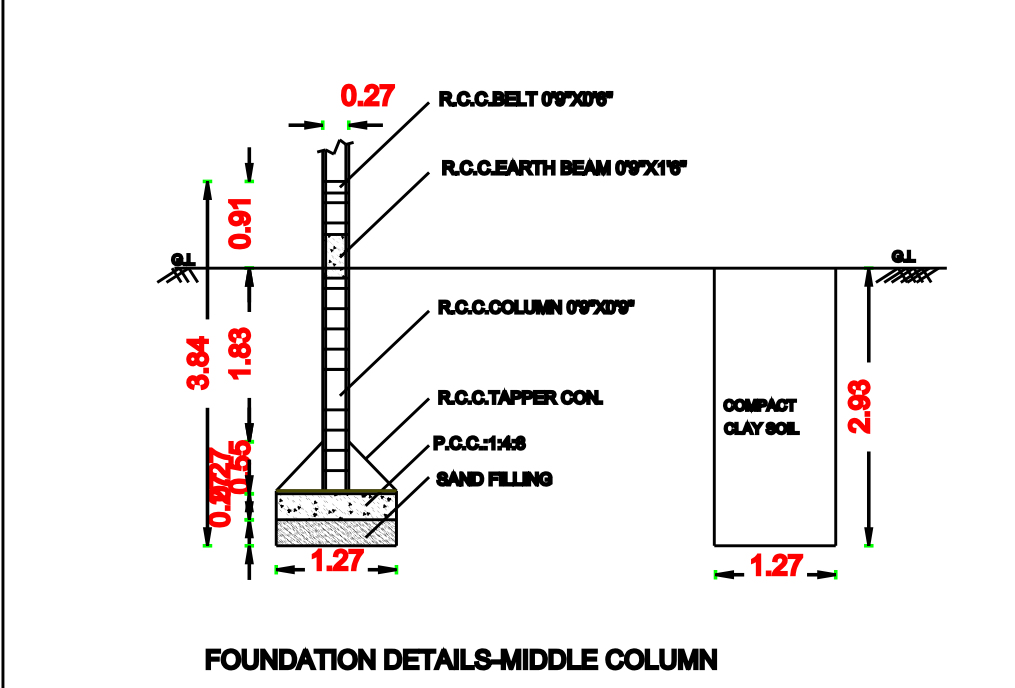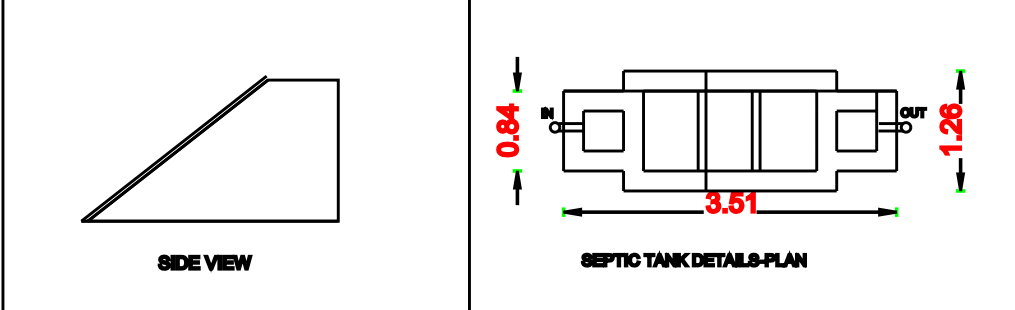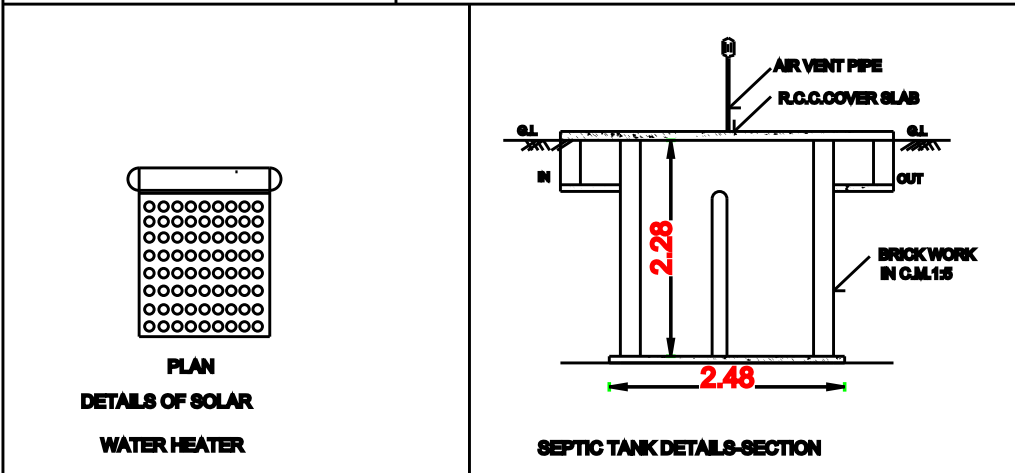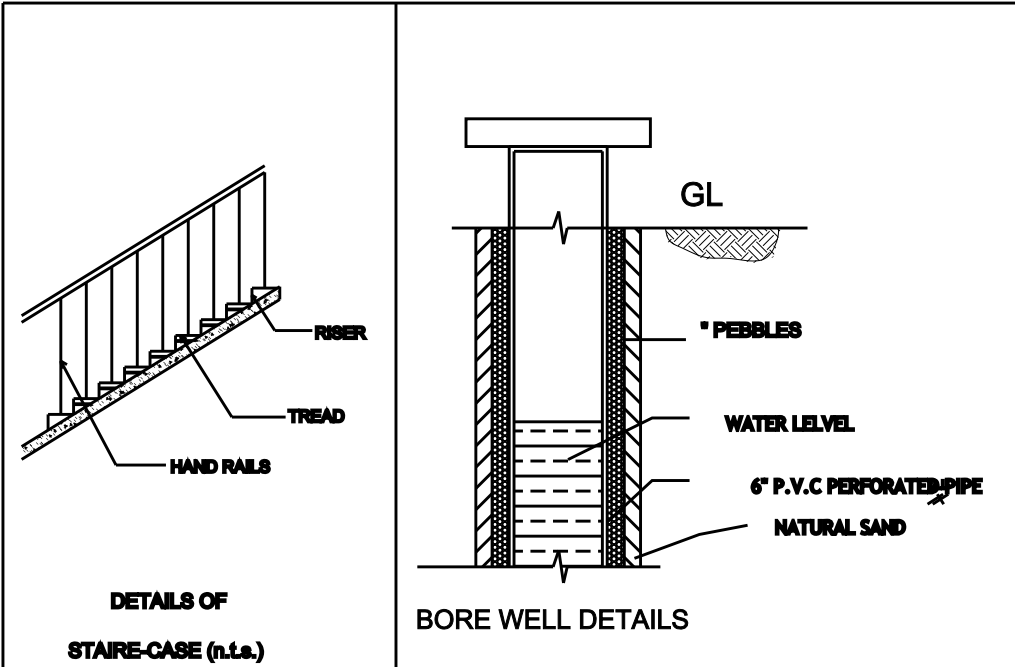

SITE PLAN
SCALENTS

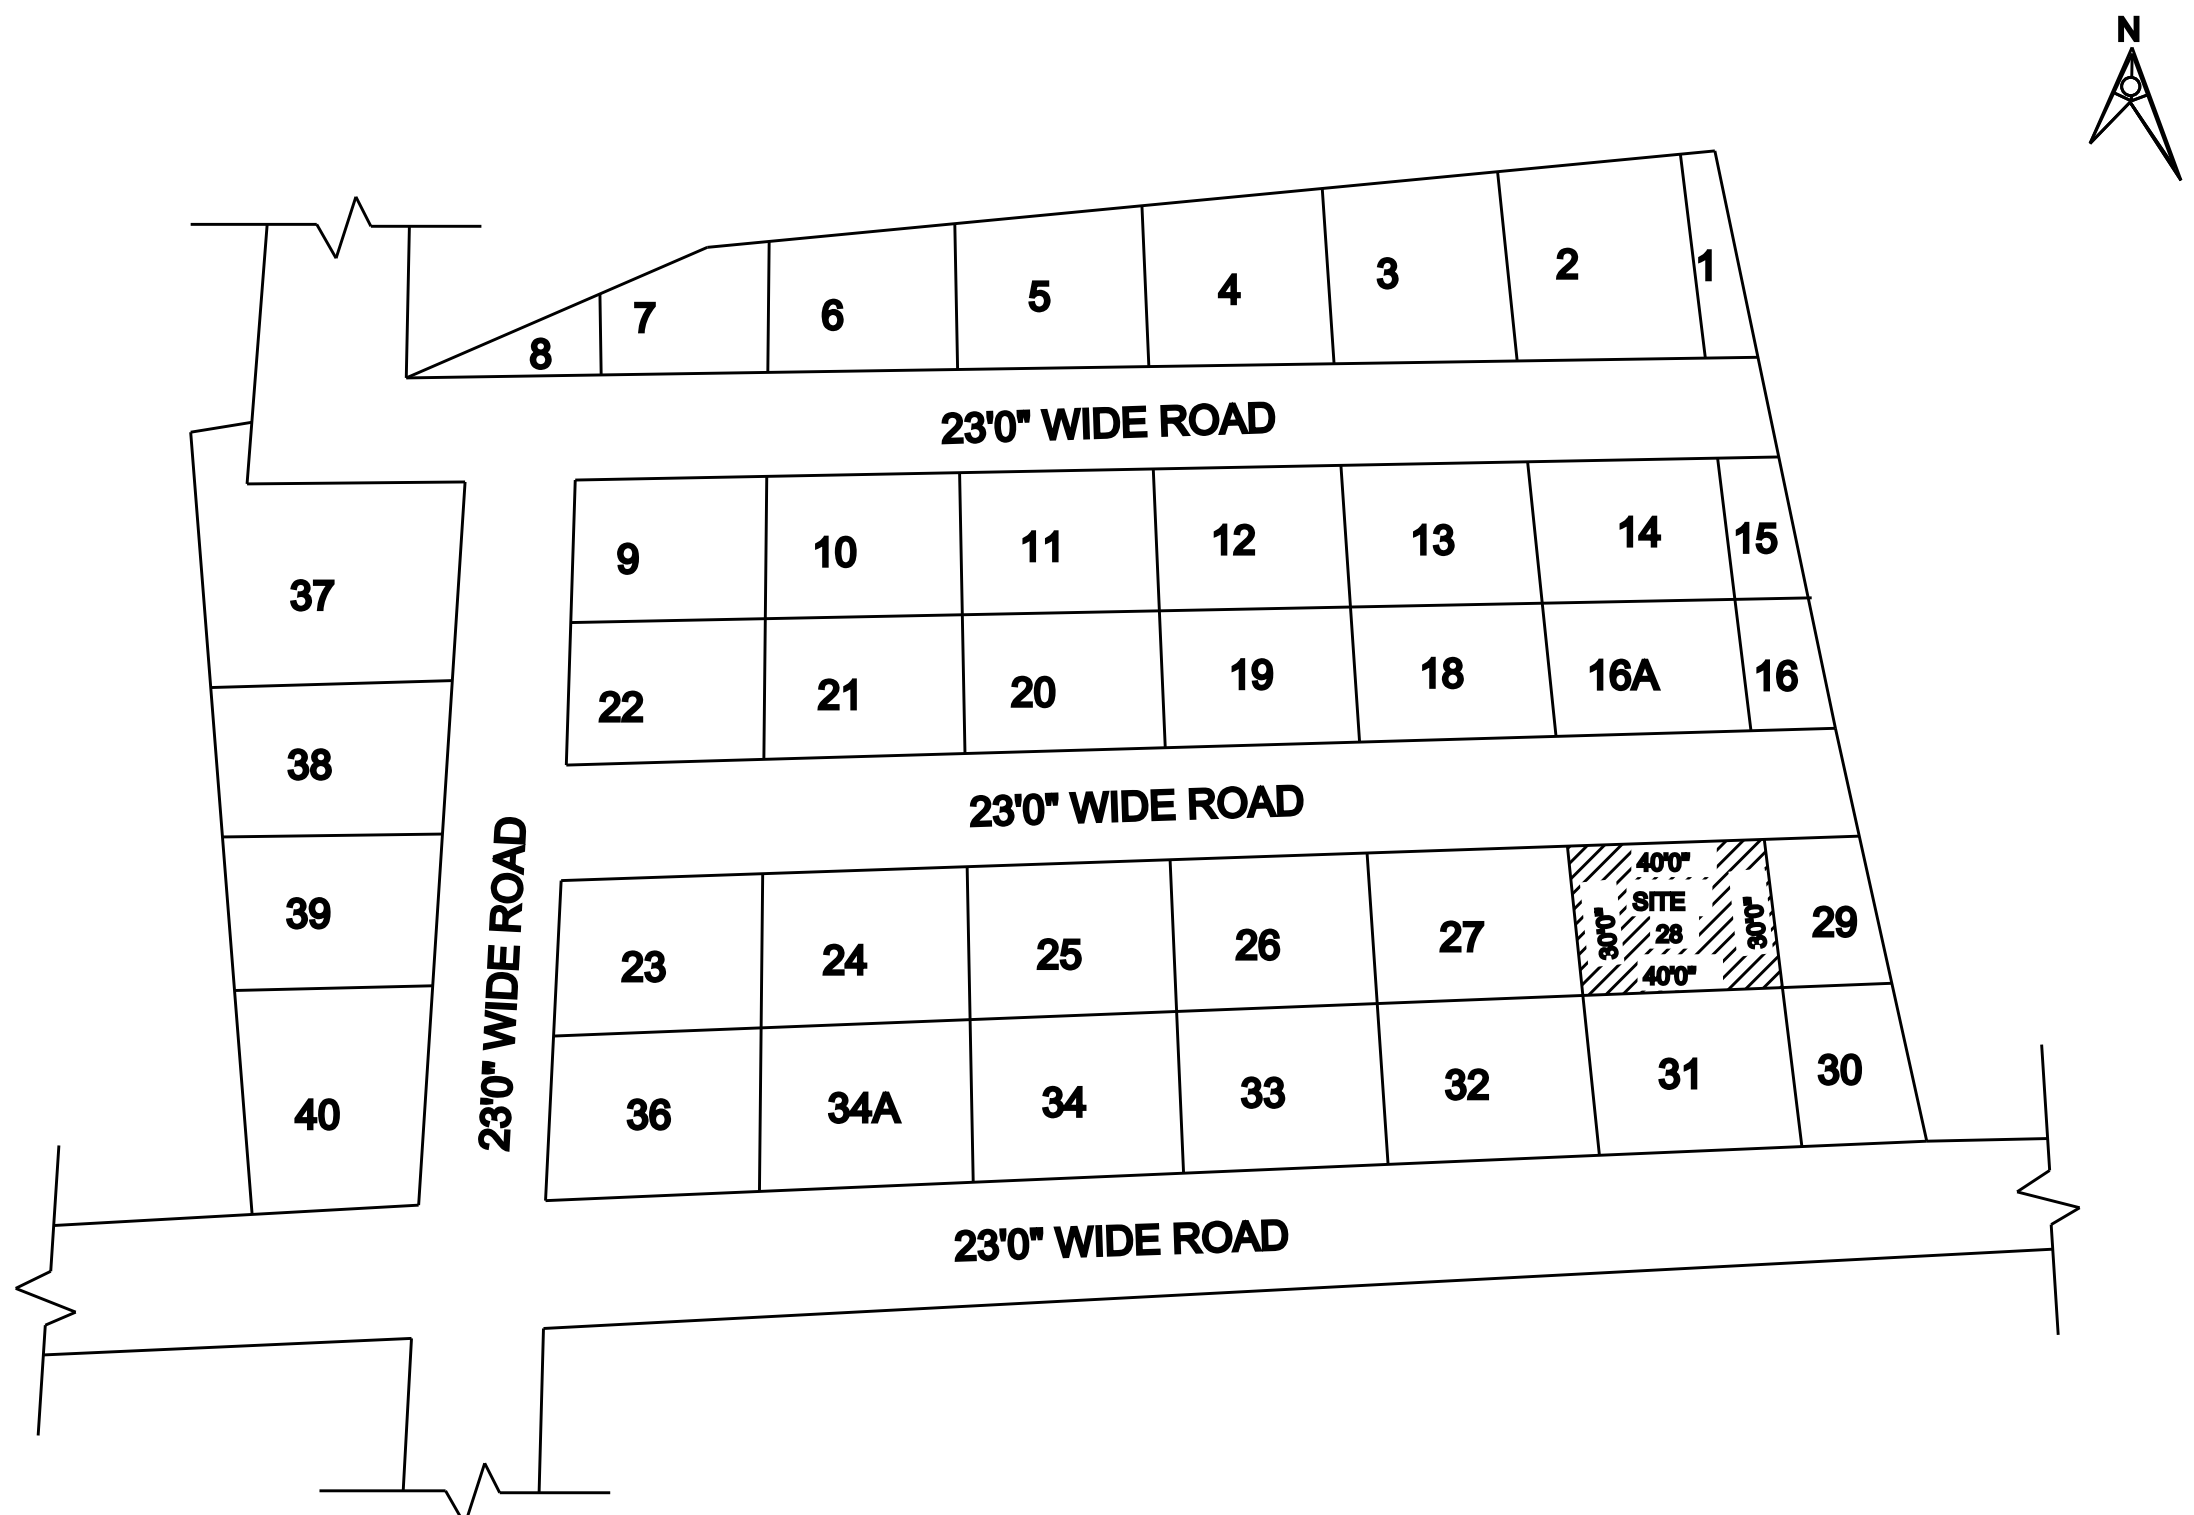

JOINERY SCHEDULE
D - DOOR : 8'0"X7'0"
D1 - DOOR : 2'8"X7'0"
W - WINDOW : 8'0"X4'8"
V - VENTILATOR : 4'0"X2'0"

SITE - ☐
EXG. - ☐
PRO. - ☐
ROAD - ☐

AREA DETAILS

DESCRIPTION	FSI AREA		NON-FSI AREA		TOTAL AREA	
	SQ.M	SQ.FT	SQ.M	SQ.FT	SQ.M	SQ.FT
DOCUMENT AREA	-	-	-	-	111.48	1200.00
SITE AREA	-	-	-	-	111.41	1199.20
PRO.G.FLOOR AREA	60.55	651.75	16.94	182.34	77.49	834.09
PRO.F.FLOOR AREA	27.50	296.00	-	-	27.50	296.00
OPEN AREA	-	-	-	-	33.92	365.11
TOTAL	88.05	947.76	16.94	182.34	-	-

FSI = TOTAL BUILTUP AREA AS PER FSI RULES = 88.05 = 0.79
SITE AREA 111.41

TOTAL FSI AREA = 88.05 SQ.M.

PARKING AREA DETAILS

REQUIRED CAR PARKING AREA : 12.34 SQ.M.

PROVIDED PARKING AREA : 16.94 SQ.M.

NO.OF CAR PARKING PROVIDED - 1 No.

(C.CHELLAYI.)

APPLICANT

Er.M.Nakkeeran,(023)

S.B.N. CONSTRUCTIONS

cell:9655235655

E-mail:sbnconstructions23@gmail.com

Engineer