

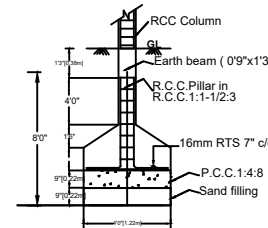


PLAN SHOWING THE PROPOSED NEW CONSTRUCTION OF A RCC DWELLING HOUSE FOR G.F & F.F RESIDETIAL BUILDING OLD S.NO: 77/1B1A, NEW S.NO: 77/10, PLOT.NO: 11, AT CHETTIKULAM VILLAGE AND PANCHAYAT, MADURAI WEST PANCHAYAT UNION, MADURAI NORTH TALUK, MADURAI DIST.


SCALE 1:100

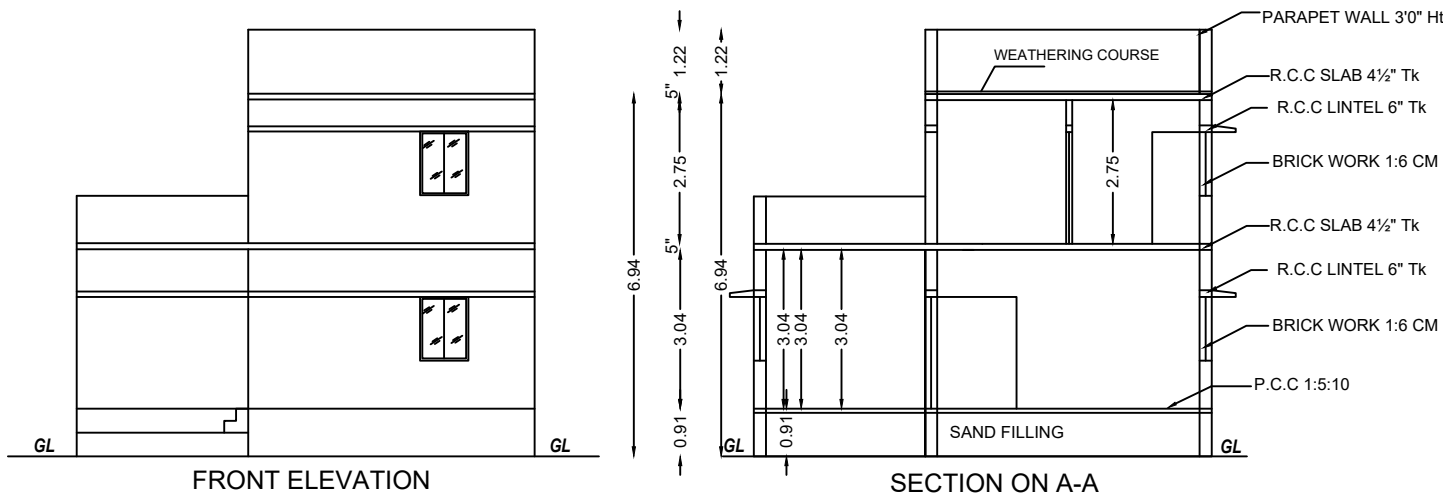


FOUNDATION DETAILS

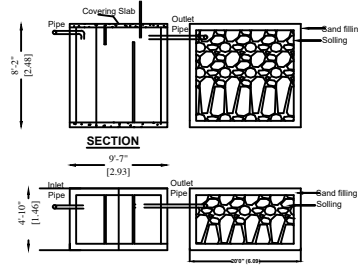


DETAILS OF SEPTIC TANK & DISPERSION TRENCH

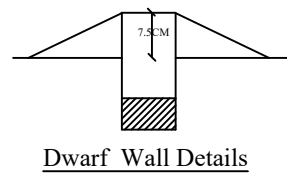


Dwarf Wall Details

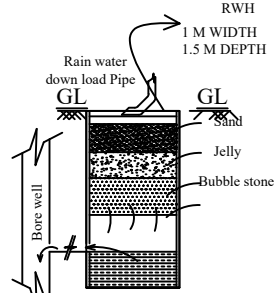



SEC. RAIN WATER HARVEST PIT

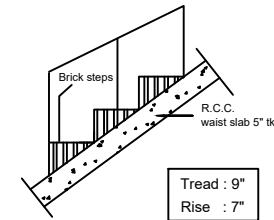

STAIRCASE DETAILS-NTS

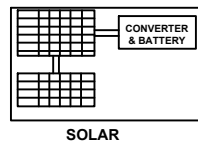

SOLAR

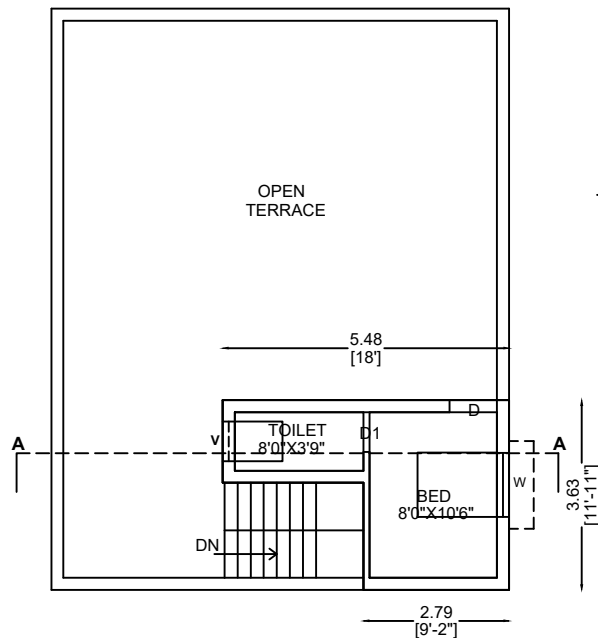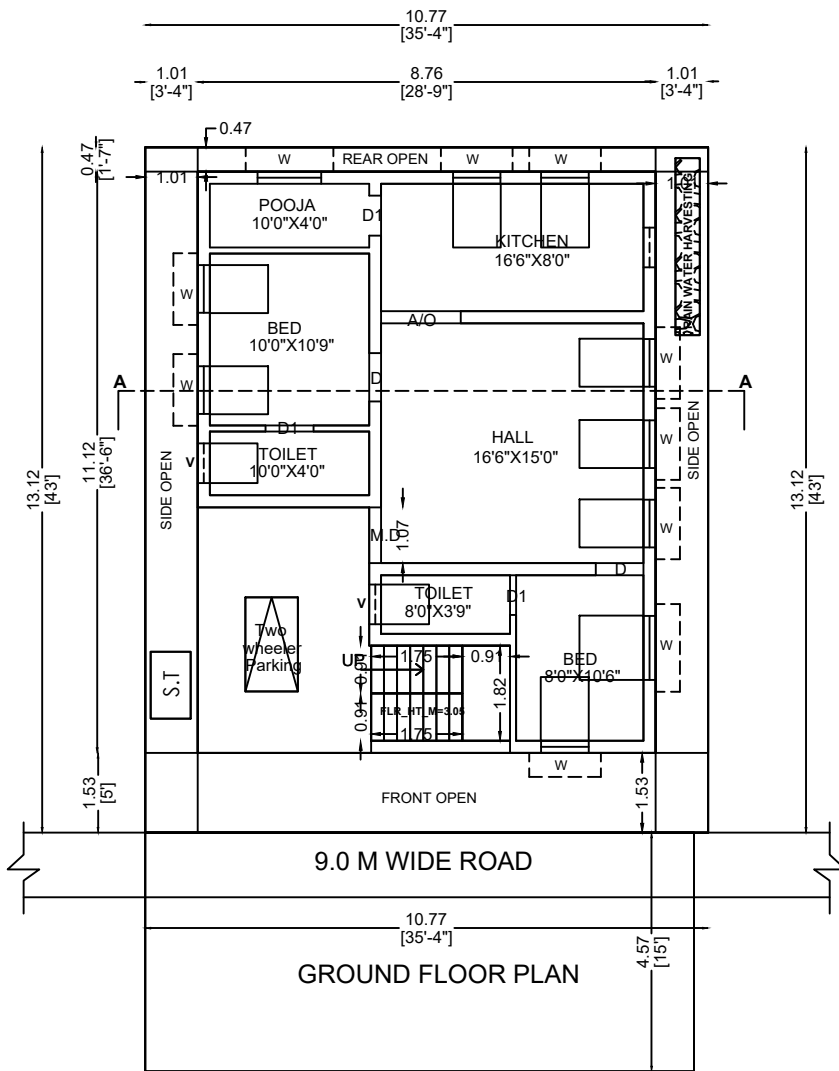


FIRST FLOOR PLAN

Signature Not Verified

Signed by: Village Panchayat President
Location: Madurai
Date: 2024.01.20 10:49:42

TOPO PLAN
(NOT TO SCALE)

LPA APPROVAL NO: 61/2021, DATE: 25.03.2021
LAYOUT APPROVAL NO: 68/2021, DATE: 09.06.2021

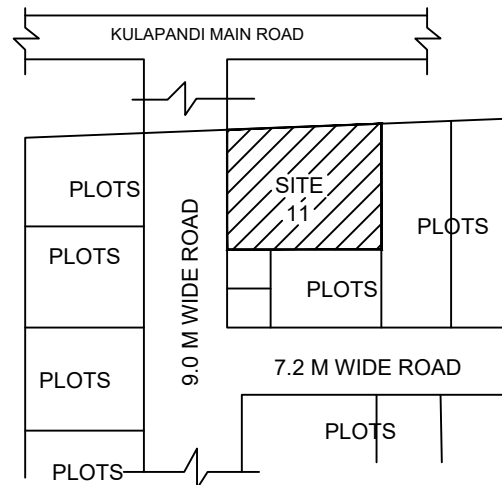

JOINERY DETAILS

M.D	MAIN DOOR	3' 0" X 7' 0"	(0.91 X 2.13)
D	DOOR	3' 0" X 7' 0"	(0.91 X 2.13)
D1	DOOR	2' 6" X 7' 0"	(0.75 X 2.13)
W	WINDOW	5' 0" X 5' 0"	(1.52 X 1.52)
V	VENTILATOR	3' 0" X 2' 0"	(0.91 X 0.61)


AREA STATEMENT

AREA	SQFT	SQM
SITE AREA	1522.20	141.41
GROUND FLOOR AREA	1049.37	97.41
FIRST FLOOR AREA	154.68	14.37
OPEN SPACE	472.83	44.00

COLOUR INDEX

Site
Proposed building
Road

FSI COVER
FSI AREA = 0.79

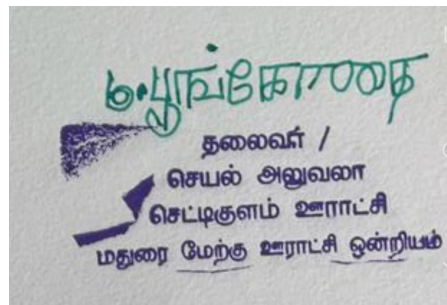

OFFICE USE

Mrs. R.VANATHI
APPLICANT

ENGINEER