


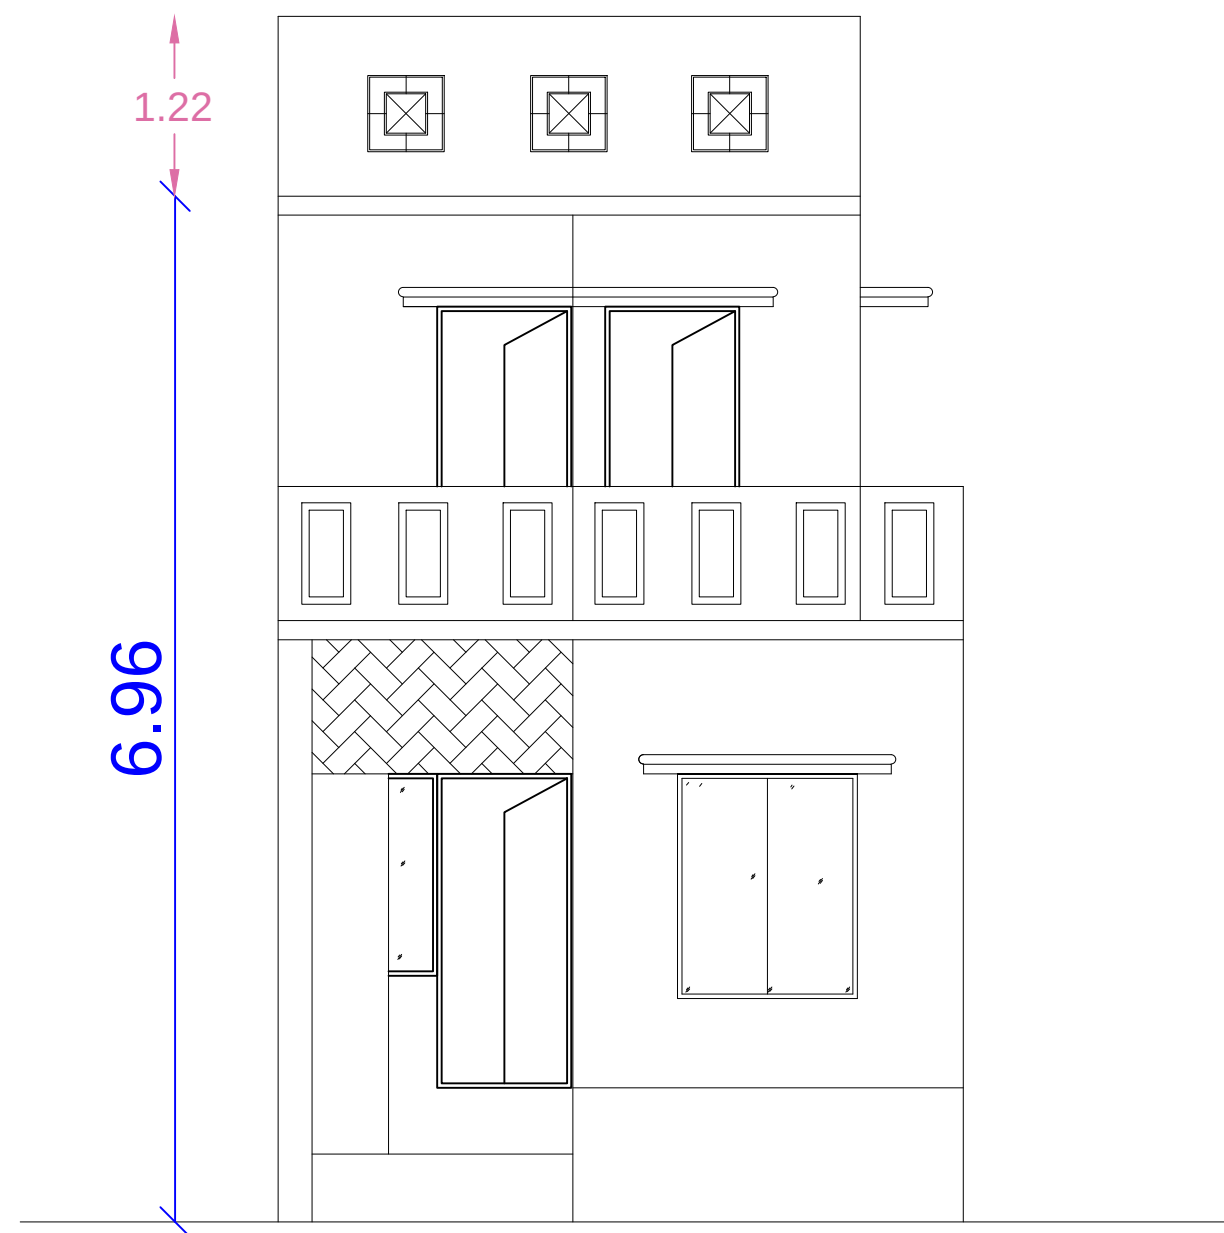


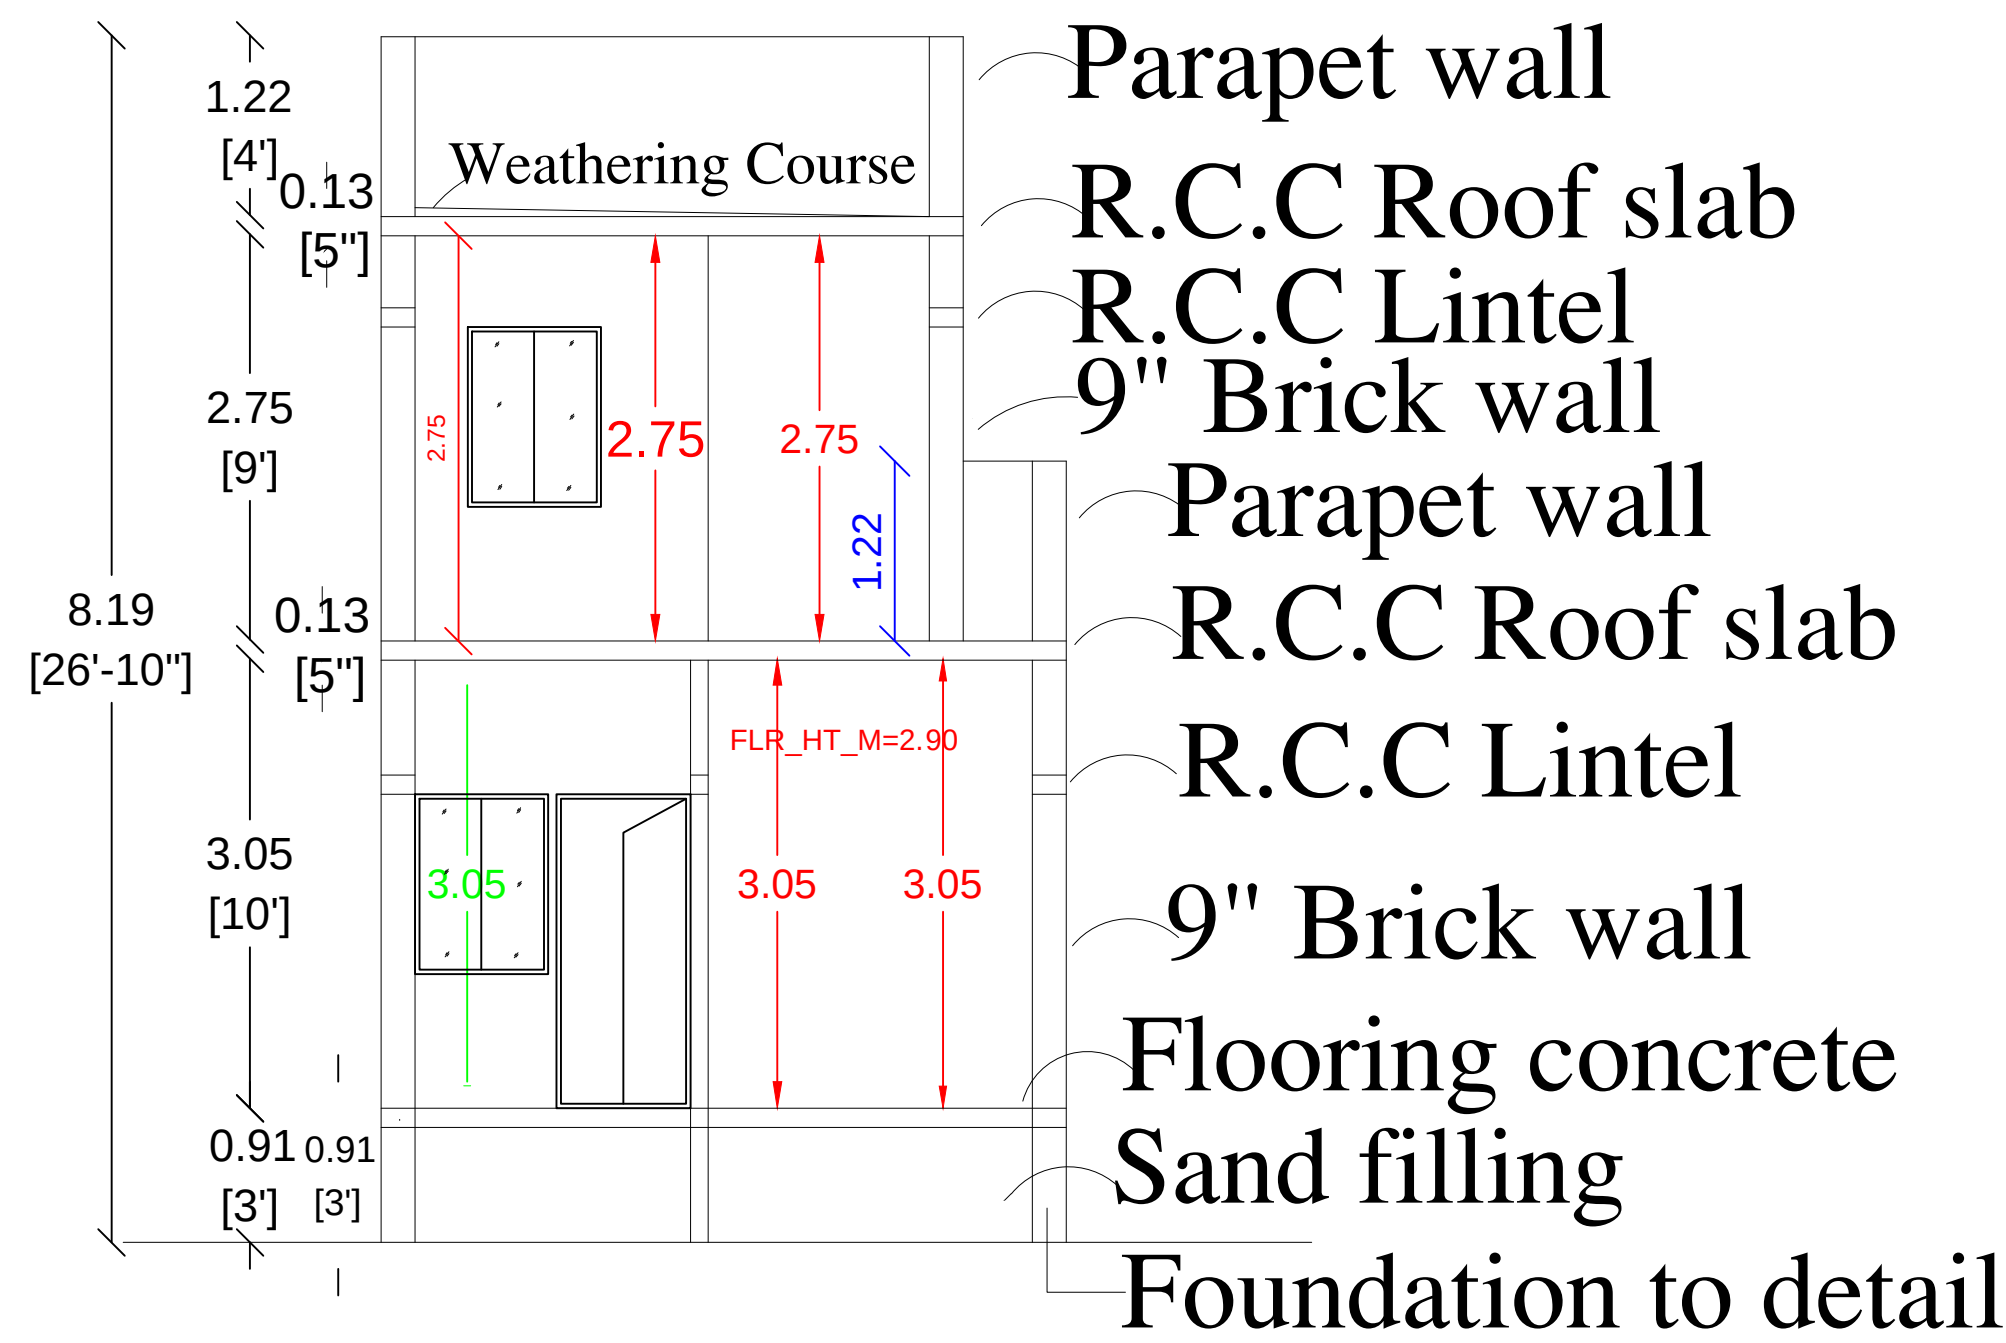



ELEVATION

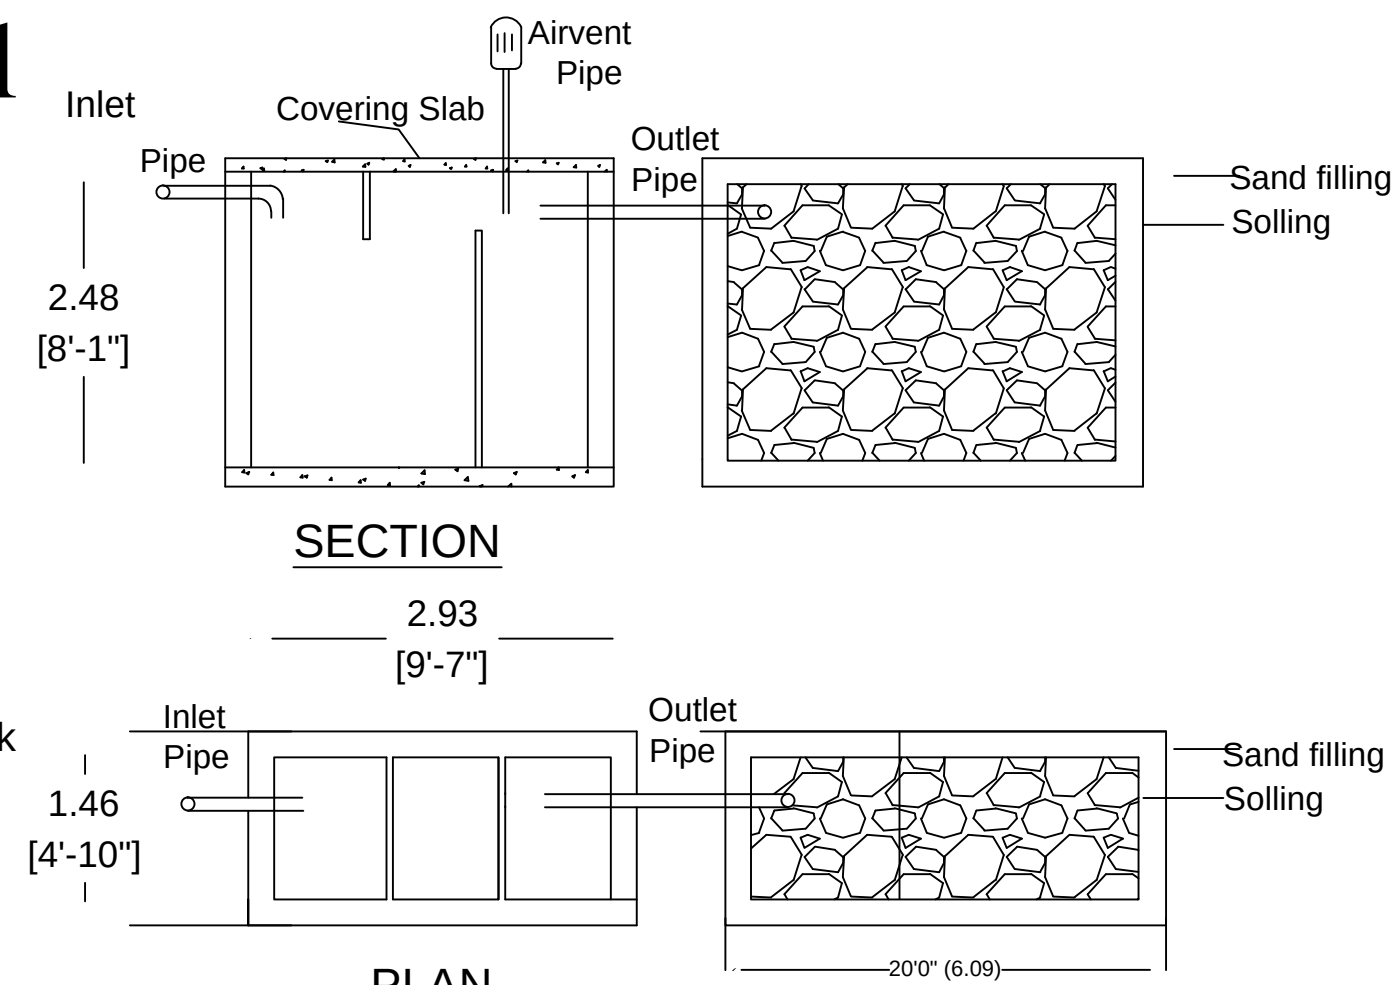

SECTION ON 'A-A'

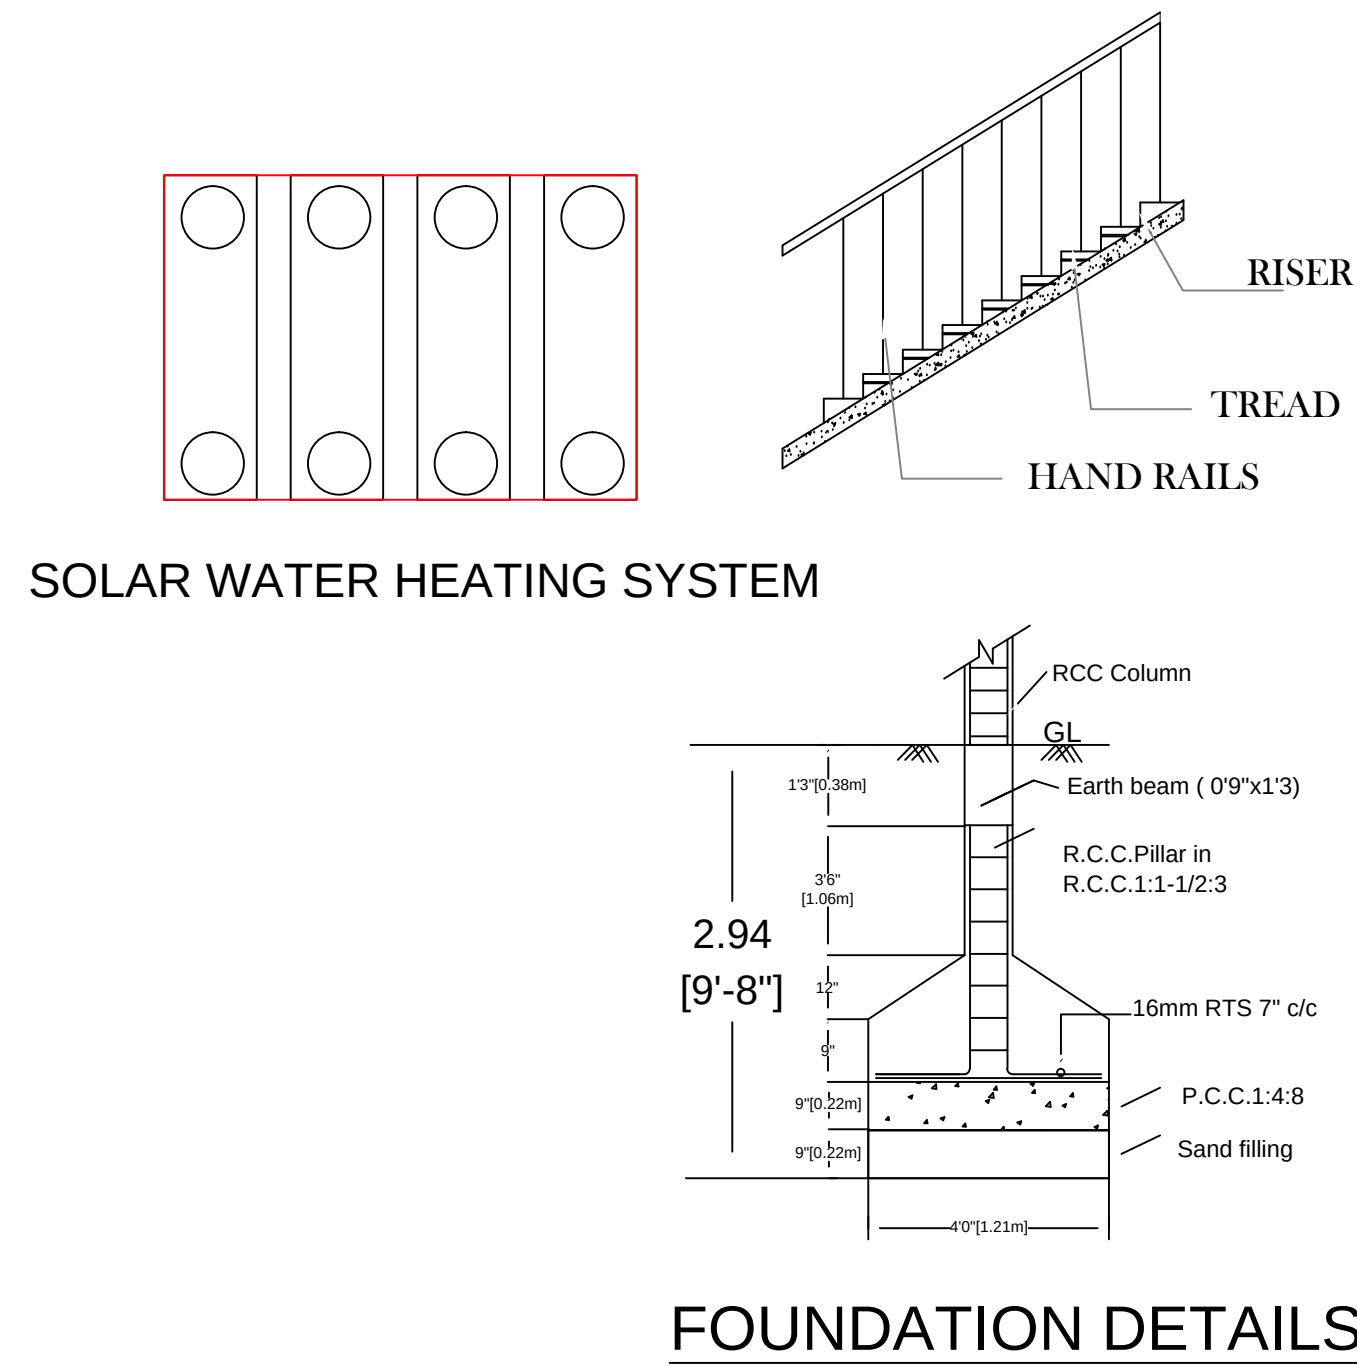

DETAILS OF SEPTIC TANK & DISPERSION TRENCH

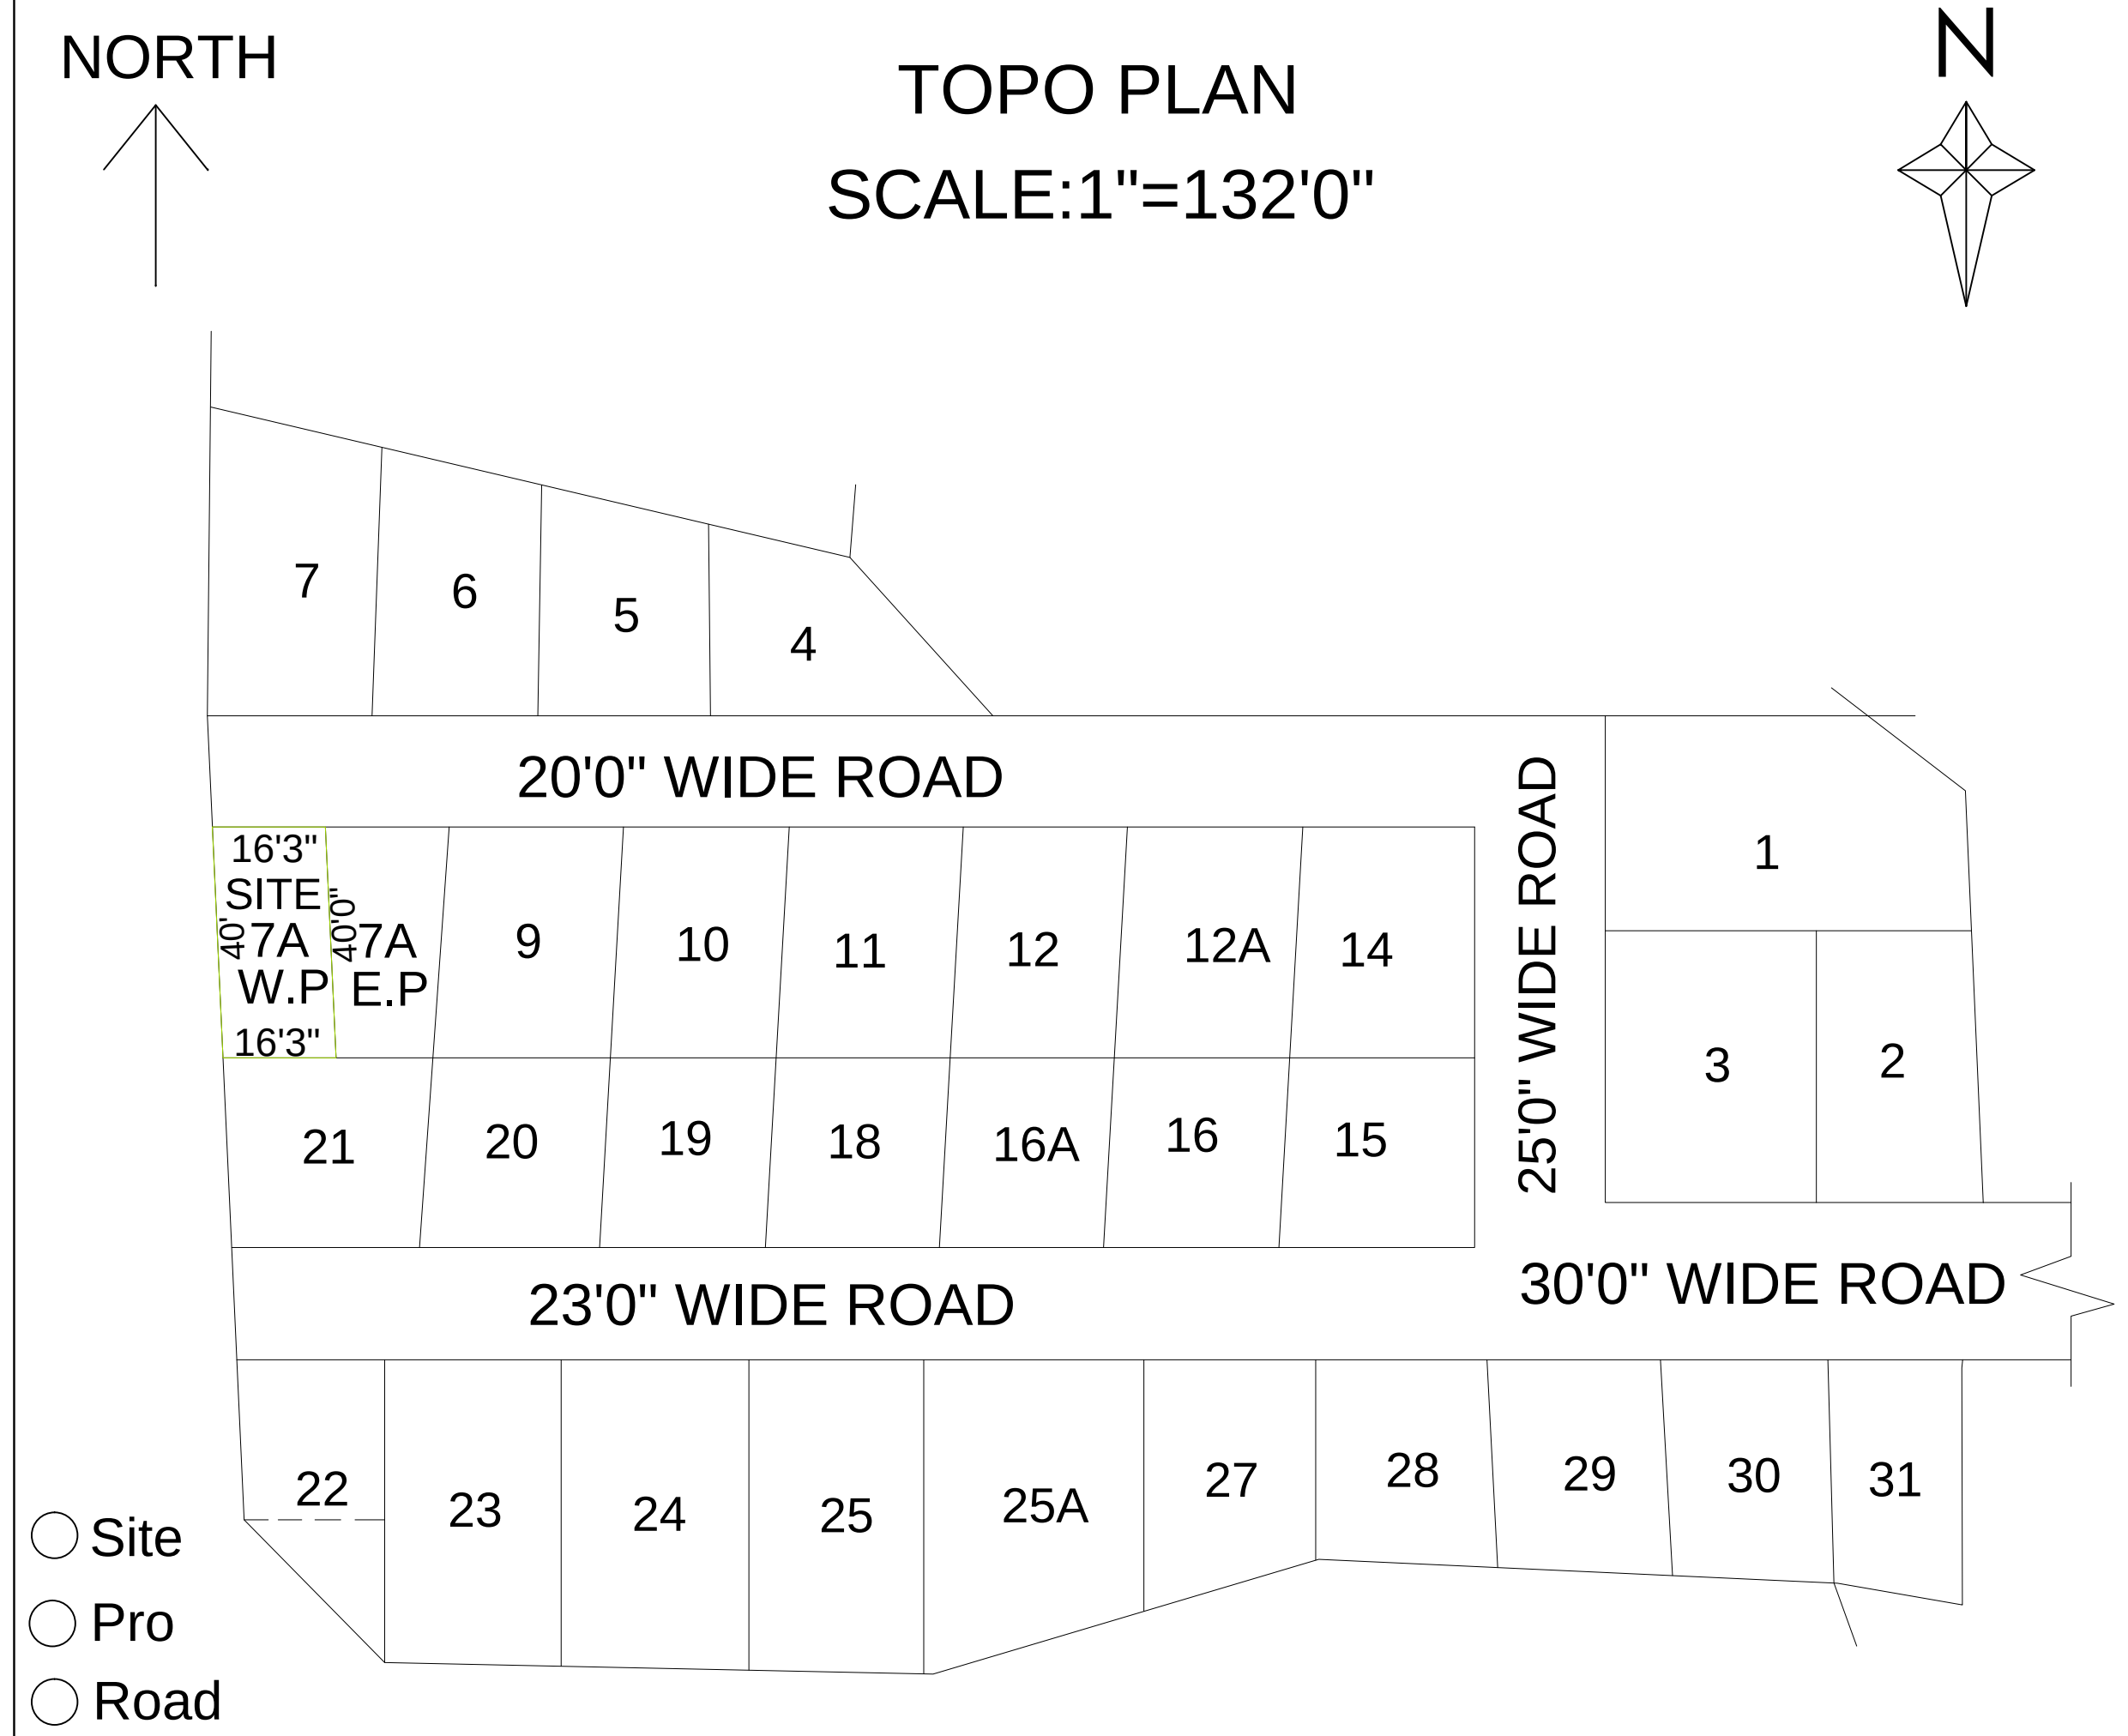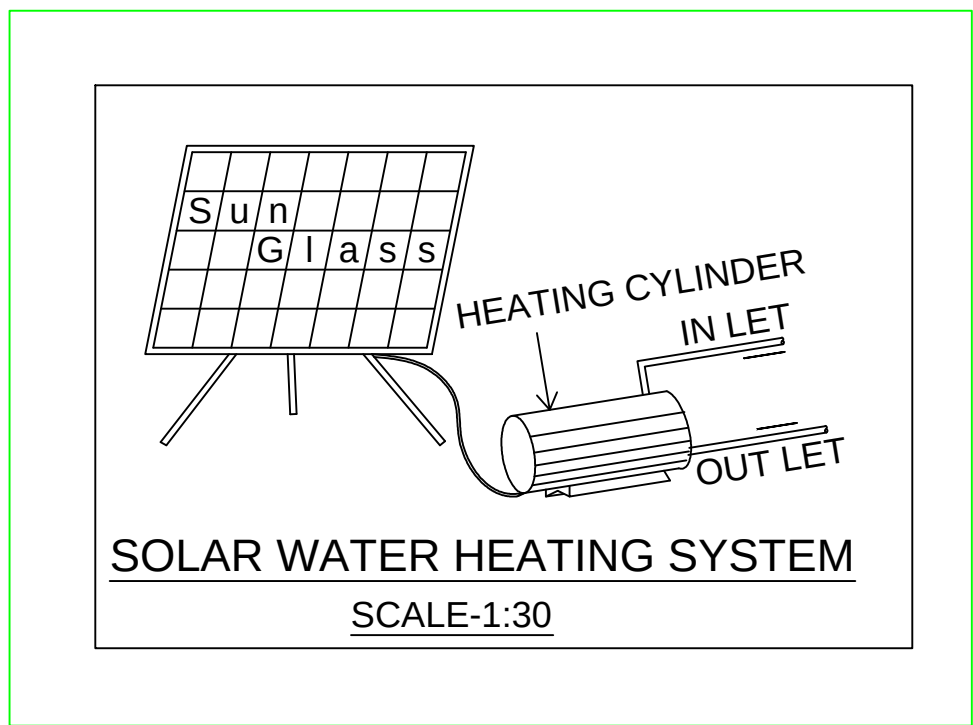

AREA STATEMENT	FSI AREA		NON-FSI AREA		TOTAL AREA	
	SQ.F T	SQ.M T	SQ.F T	SQ.M T	SQ.F T	SQ.M T
SITE AREA	---	---	---	---	650 . 00	60 . 38
EXG.GROUND FLOOR PLAN	584 . 00	54 . 33	---	---	584 . 00	54 . 33
PRO.FIRST FLOOR PLAN	404 . 00	37 . 53	---	---	404 . 00	37 . 53
OPEN SPACE AREA			---	---	066 . 00	06 . 05
TOTAL	988 . 00	91 . 86	---	---		

FSI $\frac{91.86 \text{ SQM}}{60.38 \text{ SQM}} = 1.52\% < 2.0\%$


S.No	Description	Feet	Meter	S.No	Description	Feet	
D	Door	3' 0" X 7' 0"	0.92 X 2.13	KW	Kit.Window	3' 0" X 4' 0"	0.91 X 1.22
D1	Door	2' 6" X 7' 0"	0.75 X 2.13	W2	Window	2' 9" X 4' 6"	0.85 X 1.37
O	Open	3' 0" X 7' 0"	0.92 X 2.13	V	Ventilator	2' 0" X 2' 6"	0.61 X 0.76
W	Window	3' 0" X 4' 6"	0.91 X 1.37				

PLAN SHOWING THE PROPOSED ADDITIONAL CONSTRUCTION OF A RESIDENTIAL BUILDING IN R.S.NO:16/4,AT PLOT NO:7A(W.P), DOOR NO: 2/66 J-1, SREE VINAYAGA NAGAR, KEELAPANANGADI VILLAGE, PETCHIKULAM PANCHAYAT, MADURAI NORTH TALUK, MADURAI.


*All dimensions are in feet and inches and those with in brackets with in mm
*Sewage line connected to Septic Tank main line SCALE : 1"=8'0"

 V.MANICKAVALLI APPLICANT	Er.A.MARUTHU PANDI Er.S.SADAM USHEN B.B.KULAM MADURAI-02. Ph: 9688995348 MCRE3-040
	ENGINEER

EXG.BUILDING ALREADY APPROVED
APPROVED NO: 138/2015-2016
DATE : 25/02/2016

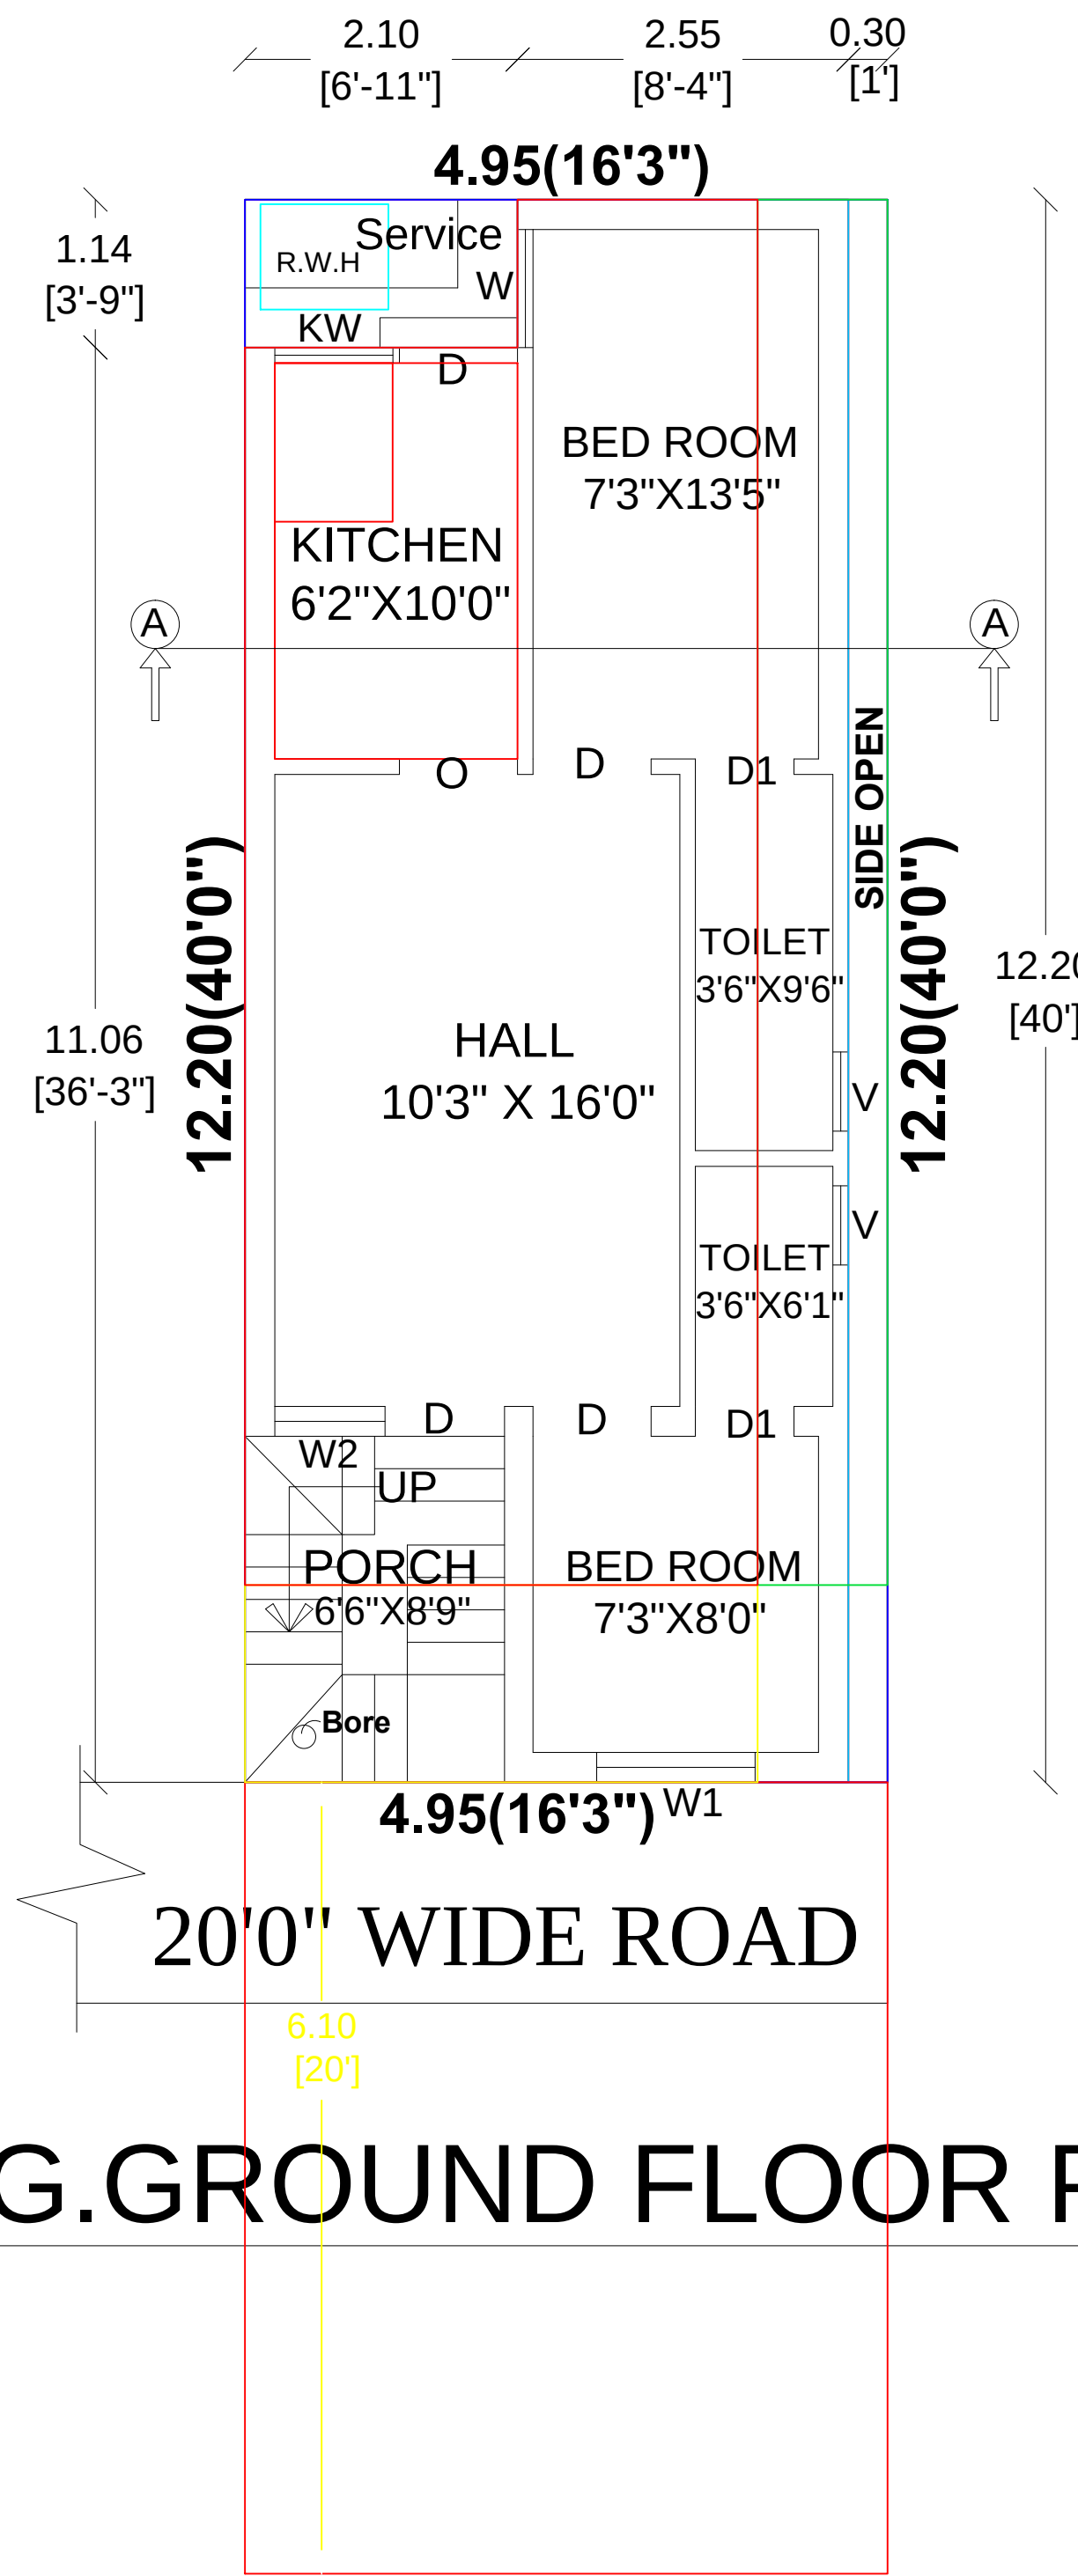

EXG.GROUND FLOOR PLAN

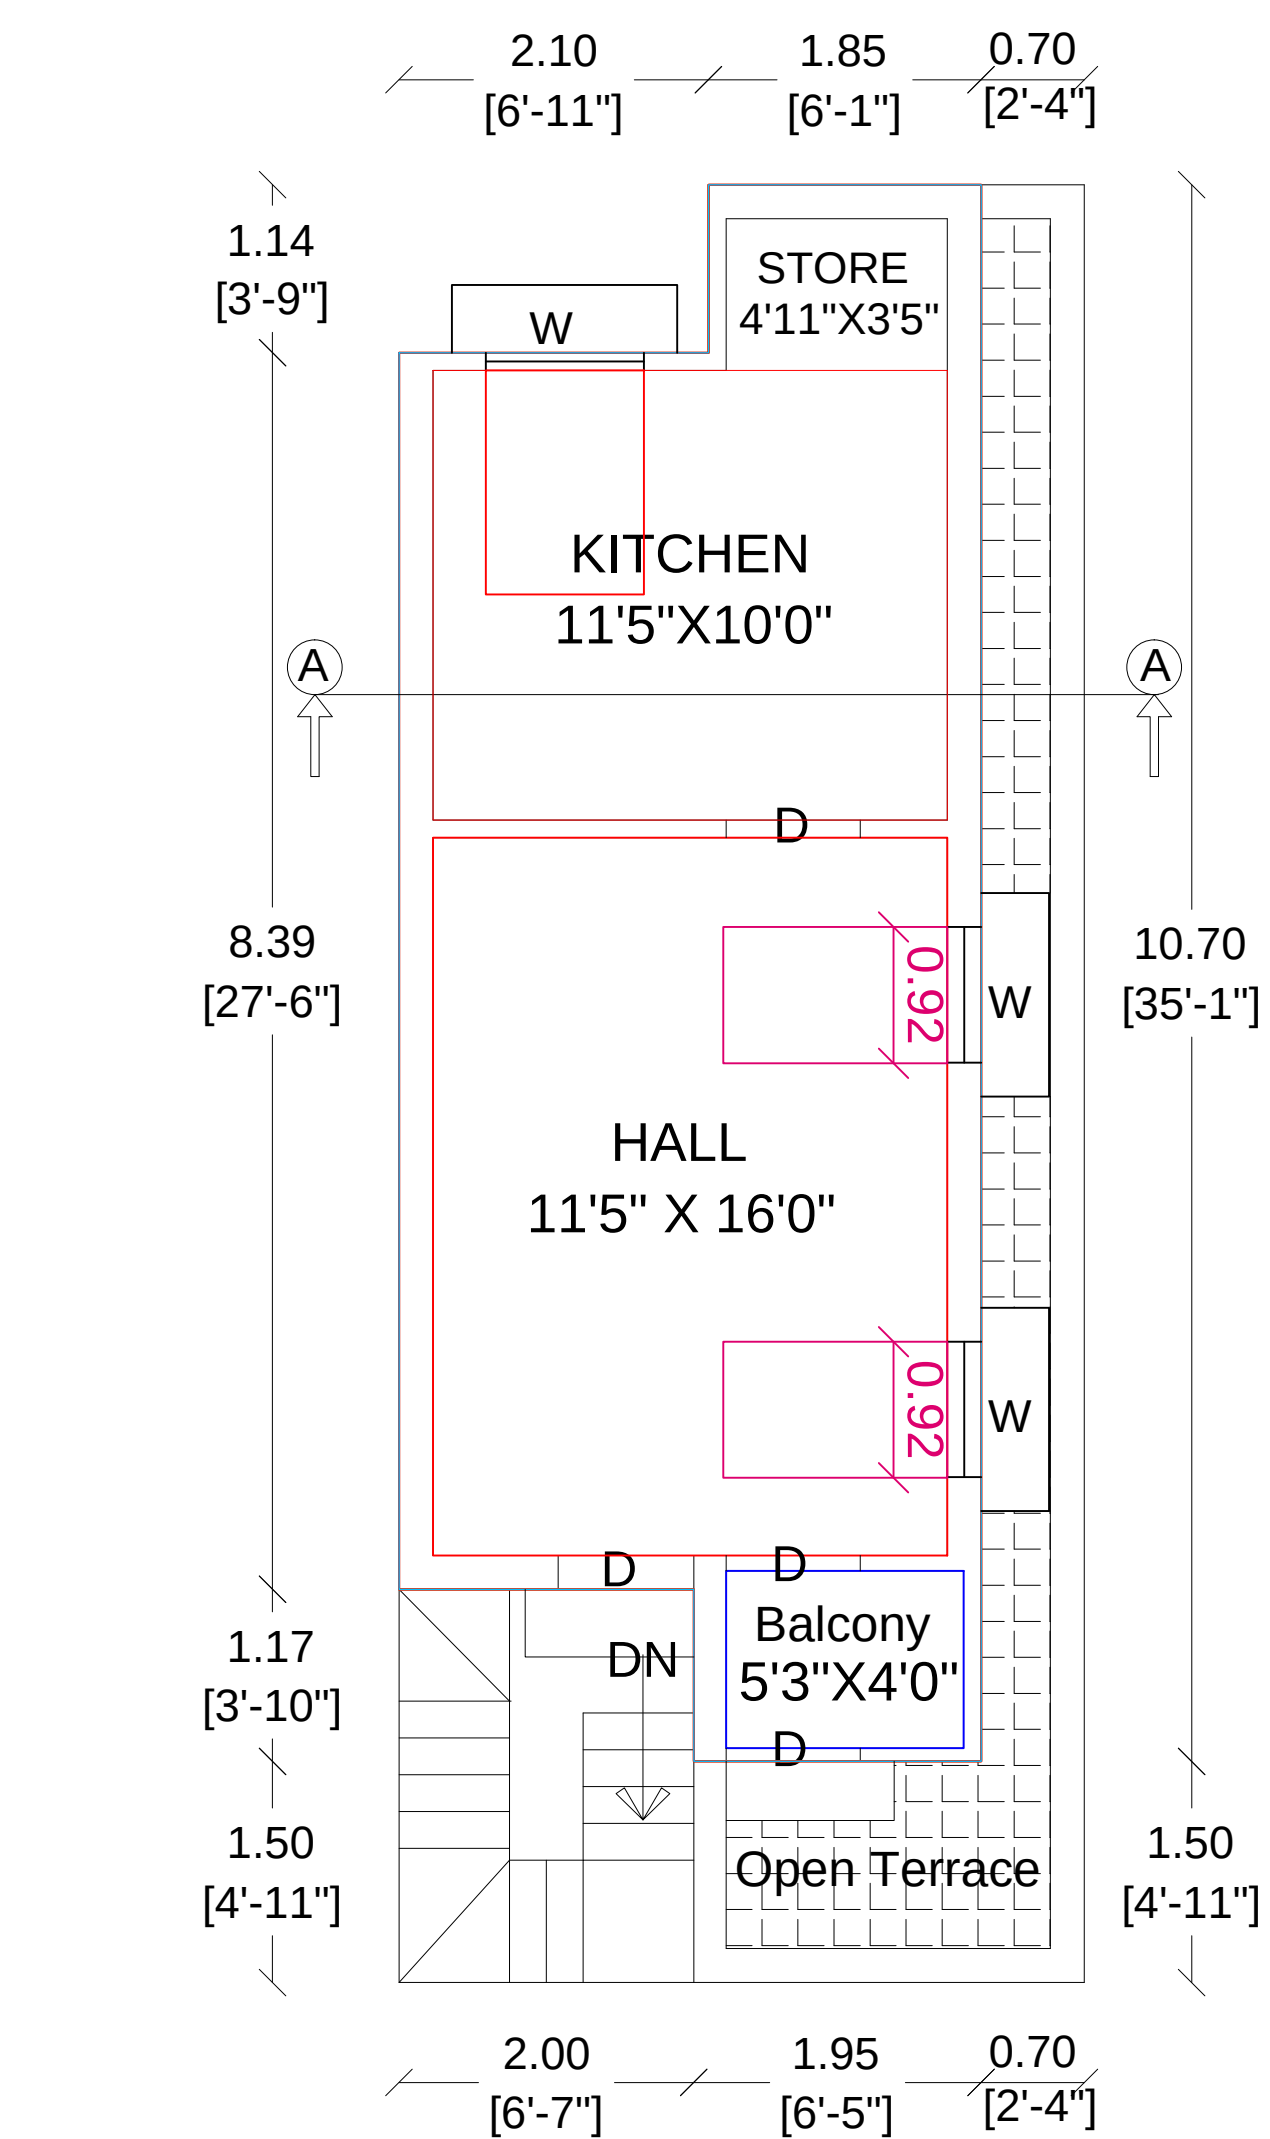

PRO.FIRST FLOOR PLAN