


PLAN SHOWING THE PROPOSED CONSTRUCTION OF R.C.C.ROOF GROUND FLOOR RESIDENTIAL BUILDING IN

" N.M.S. NAGAR " AT SITE No : 87 , SUBDIVISION RE.S.NO : 23/2B1A1A1A1 ,

PODHUMBU VILLAGE IInd BIT & PANCHAYAT , MADURAI NORTH TALUK, MADURAI DISTRICT.


Applicant Name: Mr.M. MUTHU PANDI

Mr.S. RISHIKANTH
SCALE : 1"=8'0"




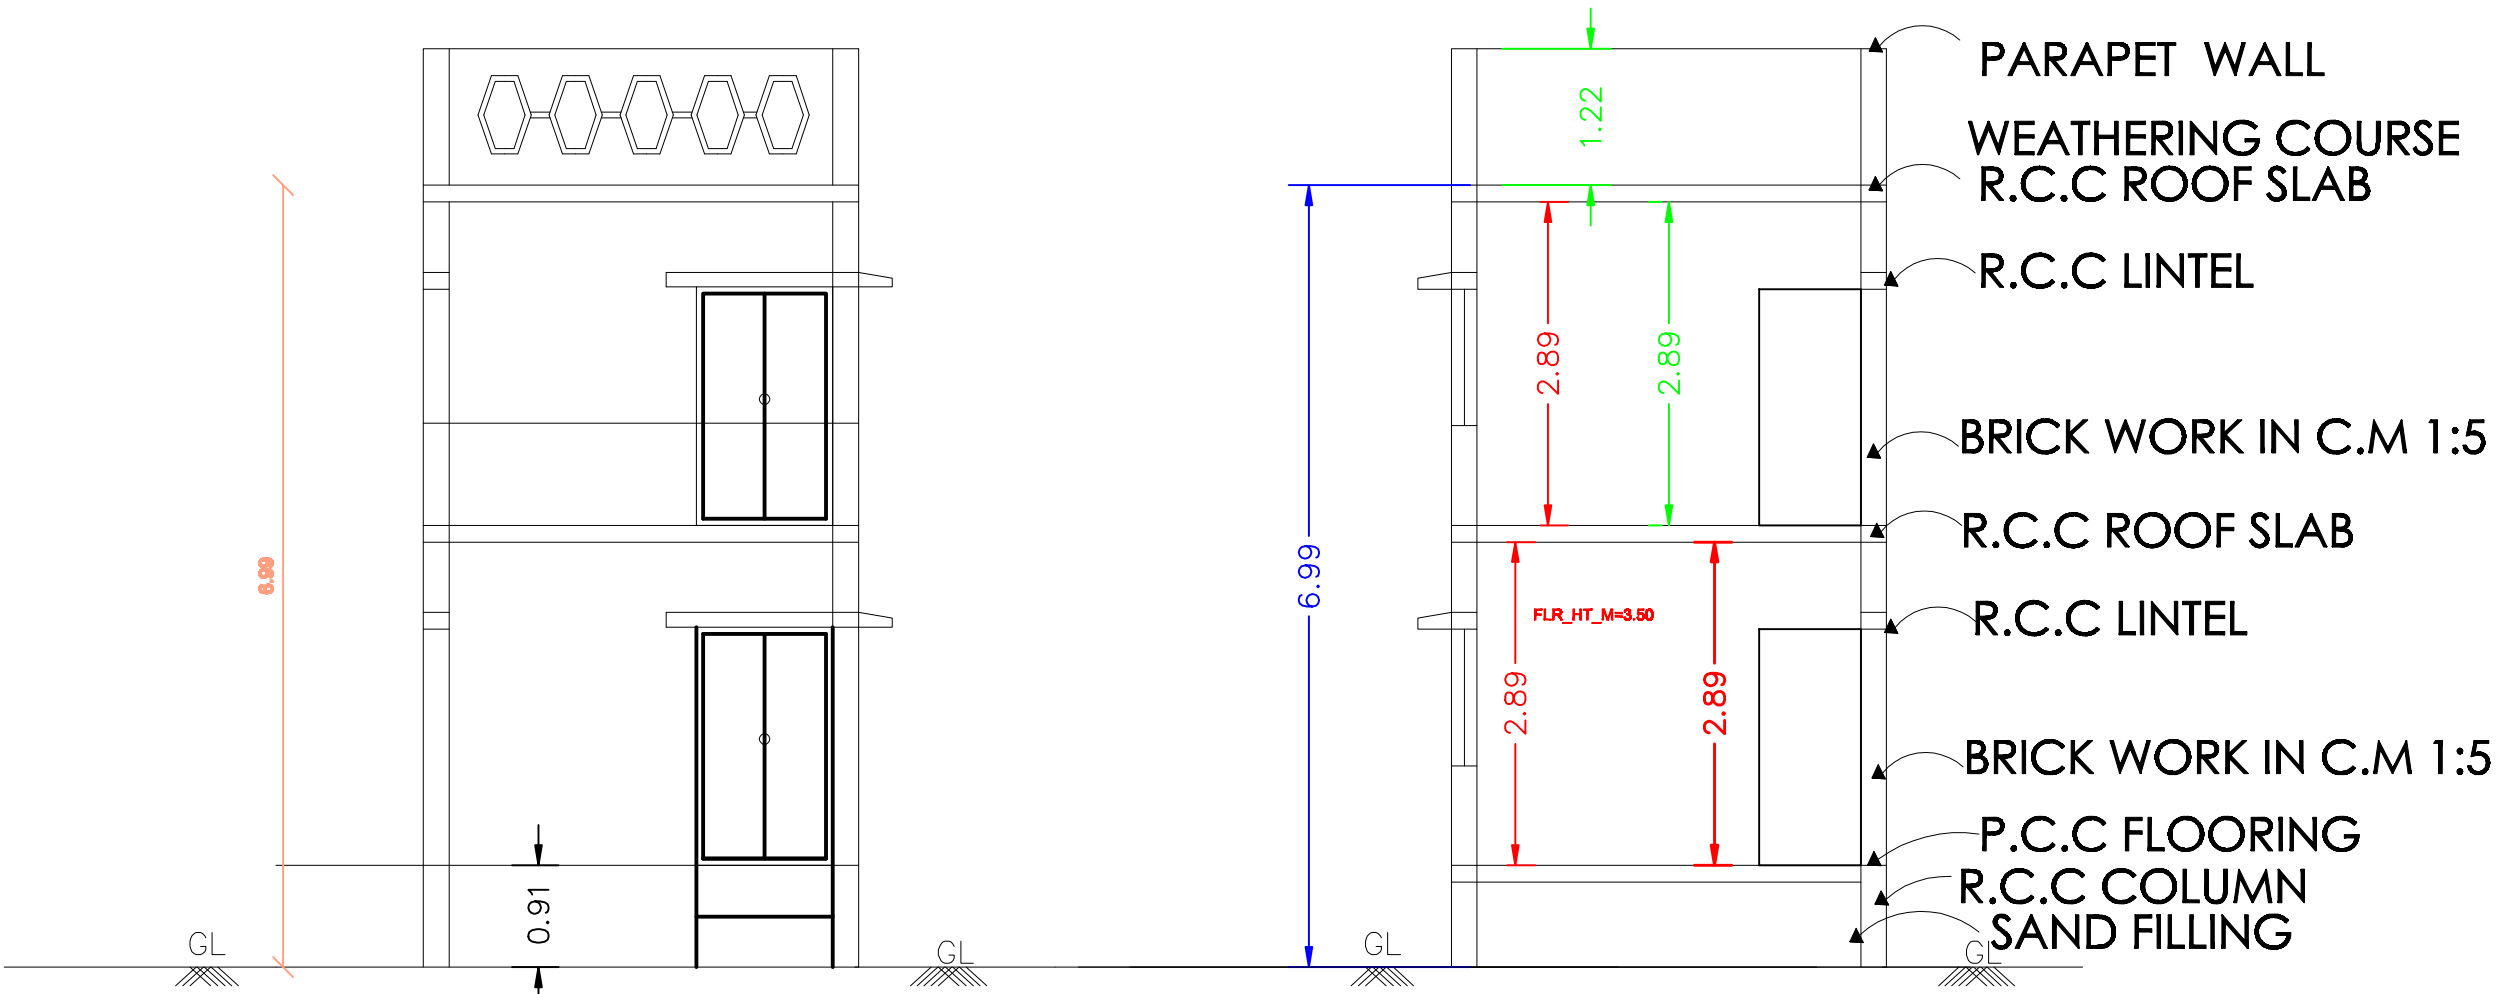


ELEVATION


SECTION ON AA

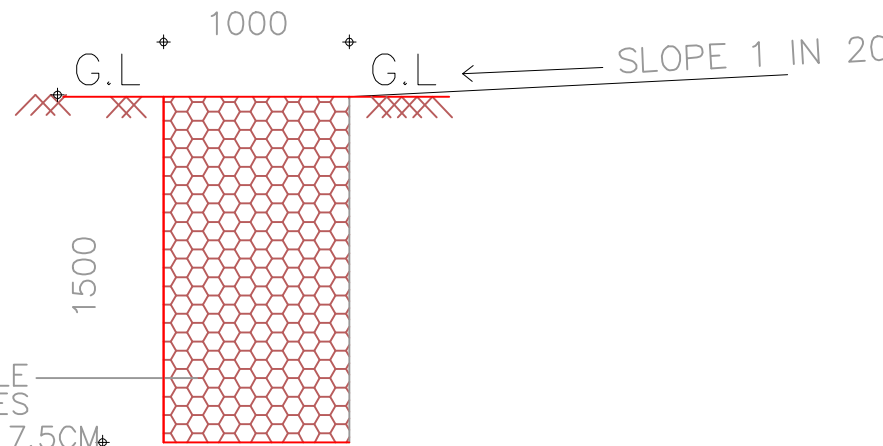


SECTION OF
PEBBLE TRENCH
SCALE : 1: = 100

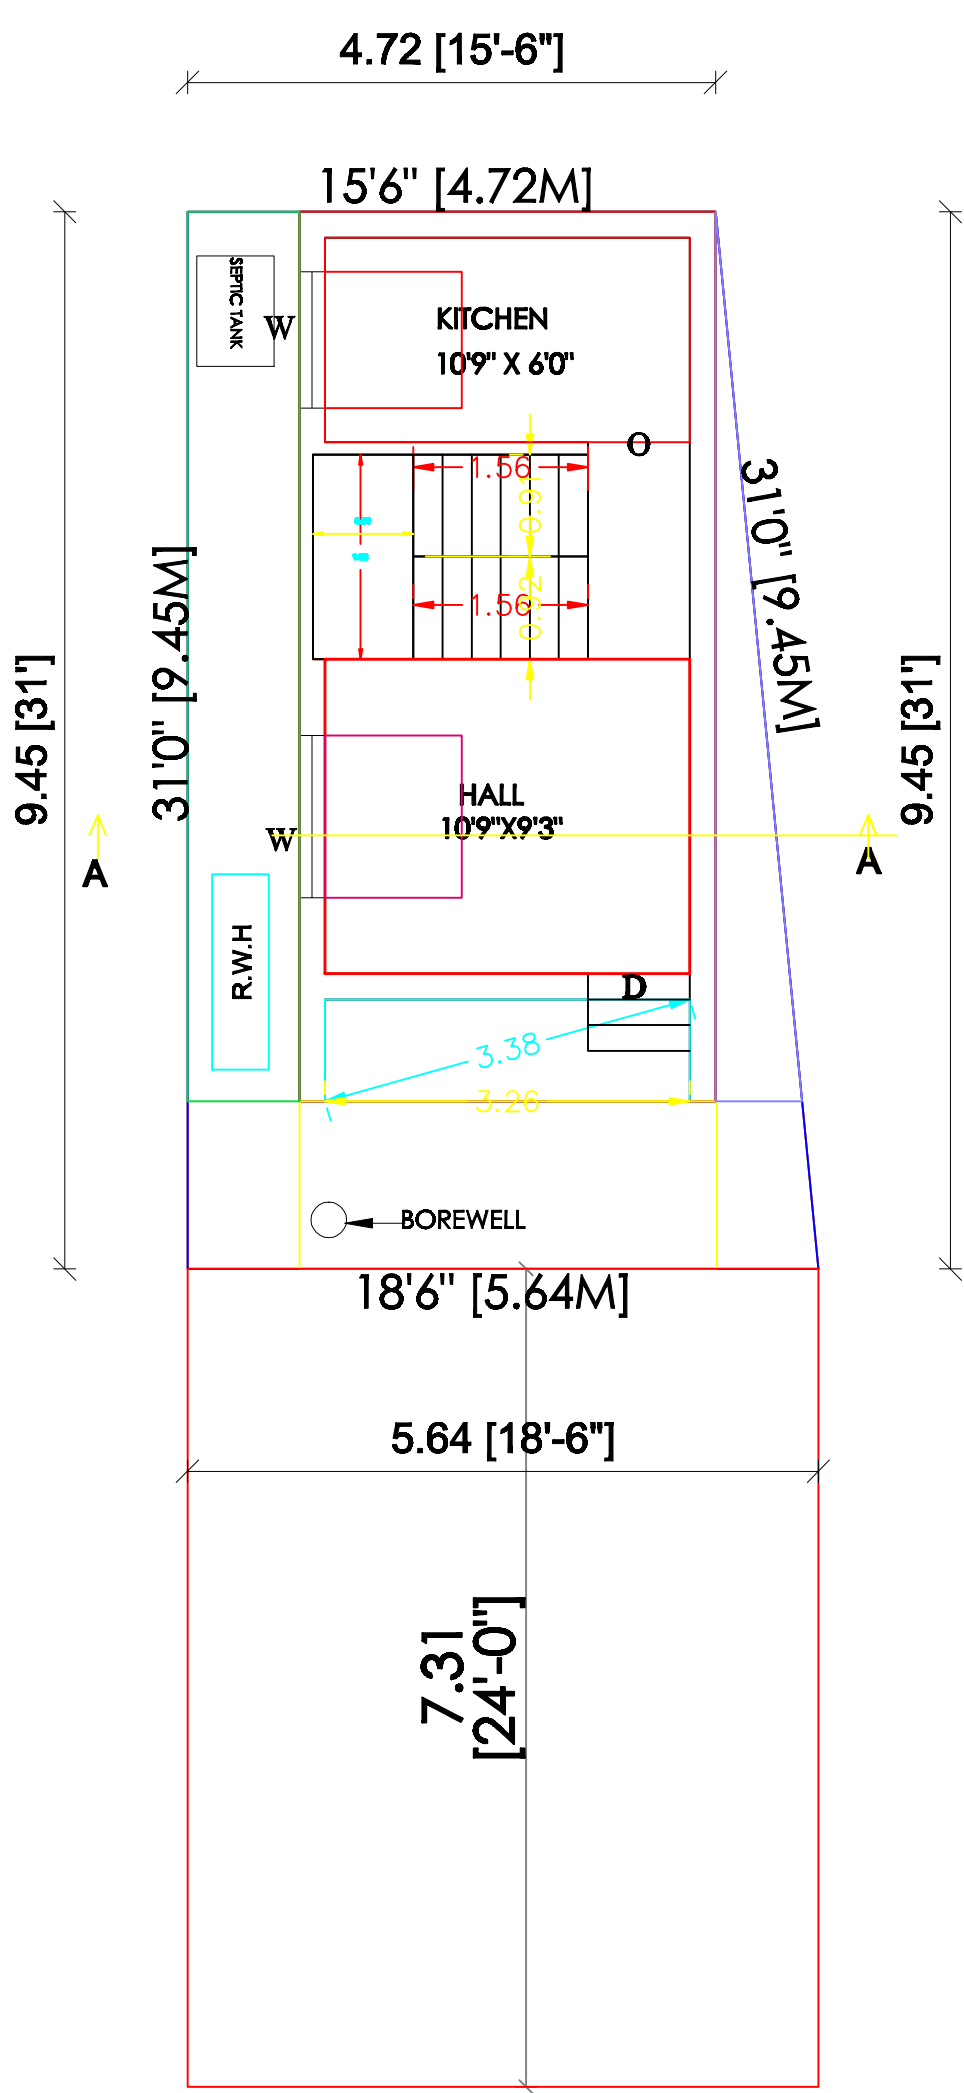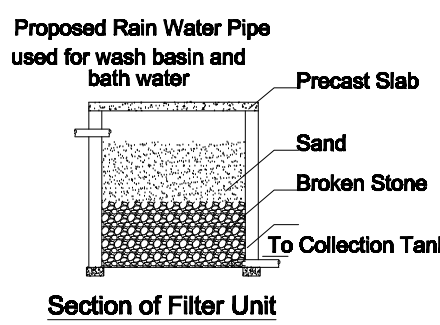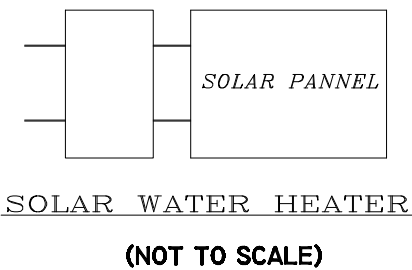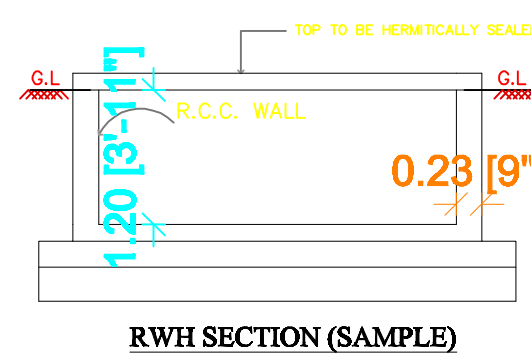



GROUND FLOOR PLAN

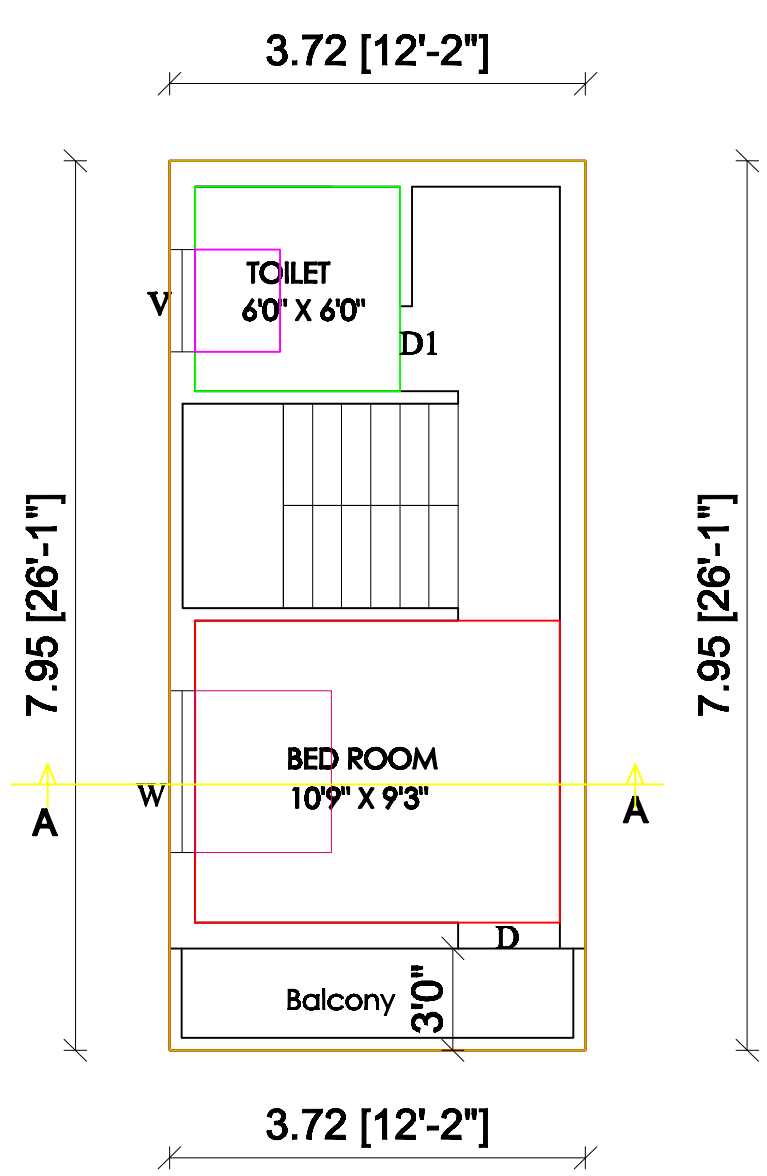


FIRST FLOOR PLAN

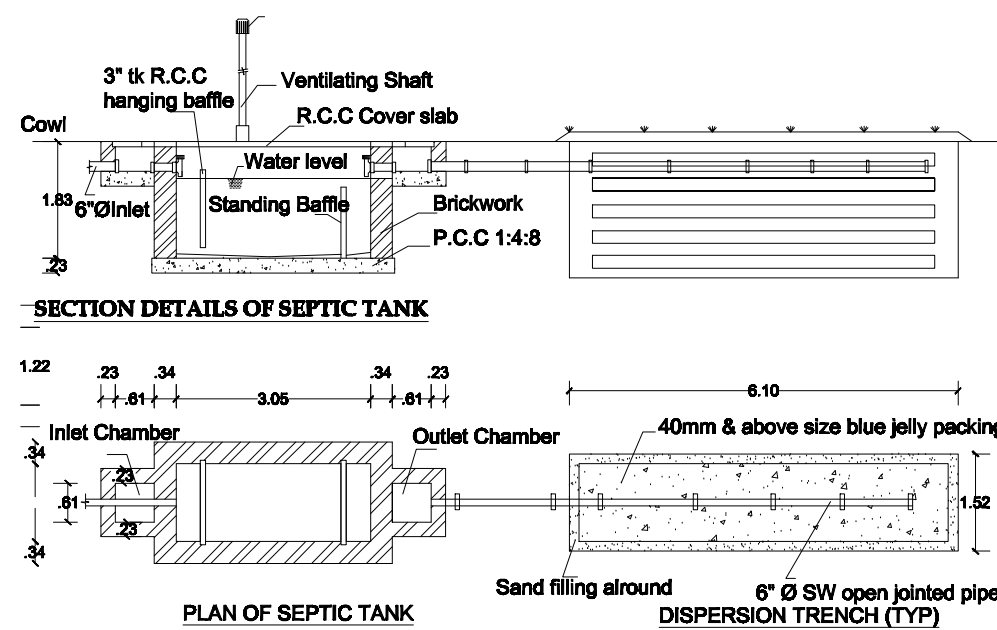

DETAILS OF SEPTIC TANK & DISPERSION TRENCH

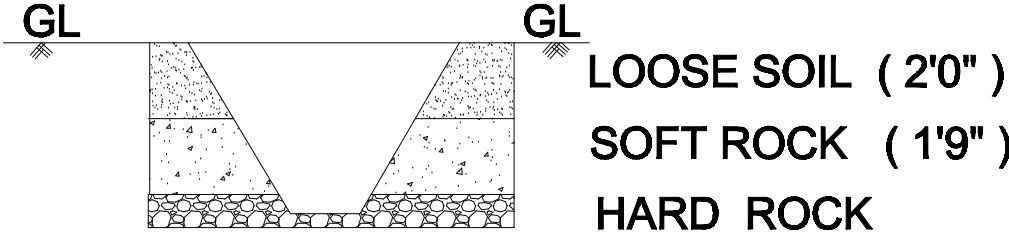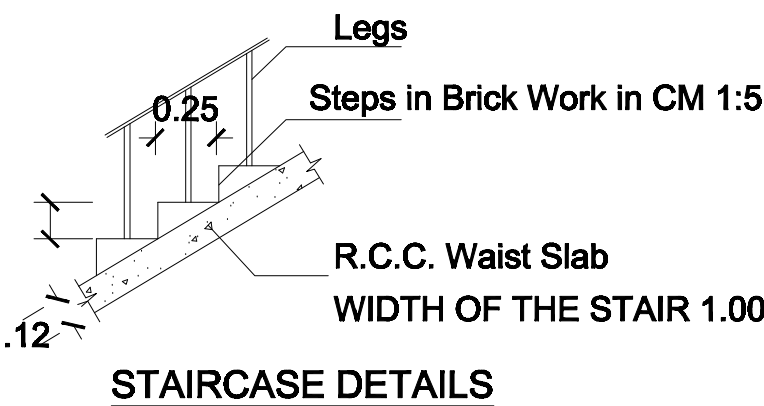

WATER_TANK_CAPACITY_L=5000LTRS

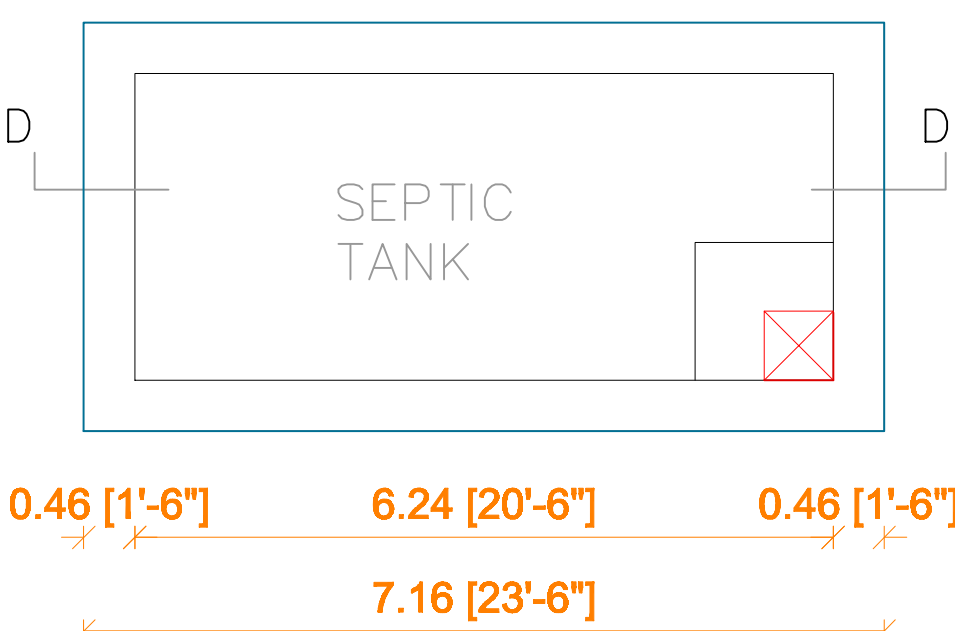

PLAN OF SEPTIC TANK
SCALE 1"=2'0"

OFFICE USE:

த. சுகந்தி
தலைவர்
பொதுமது ஊராட்சி
பஞ்சாயத் மேற்கு ஊராட்சி ஒன்றியம்


Mr.M. MUTHU PANDI
Mr.S. RISHIKANTH
APPLICANT

ER. V. SELVI , D.C.E,
SK BUILDERS,
NO.L2-288,T.N.H.B.COLONY ,
KOODAL PUDHUR ,ANAIYUR , MADURAI -17
MOBILE NO.95664-76569, 86670-80645,
MAIL:skbuilders48@gmail.com
REGISTERED ENGINEER

KEY PLAN
NON SCHEME AREA

SITE PLAN

PLOT NO - 86

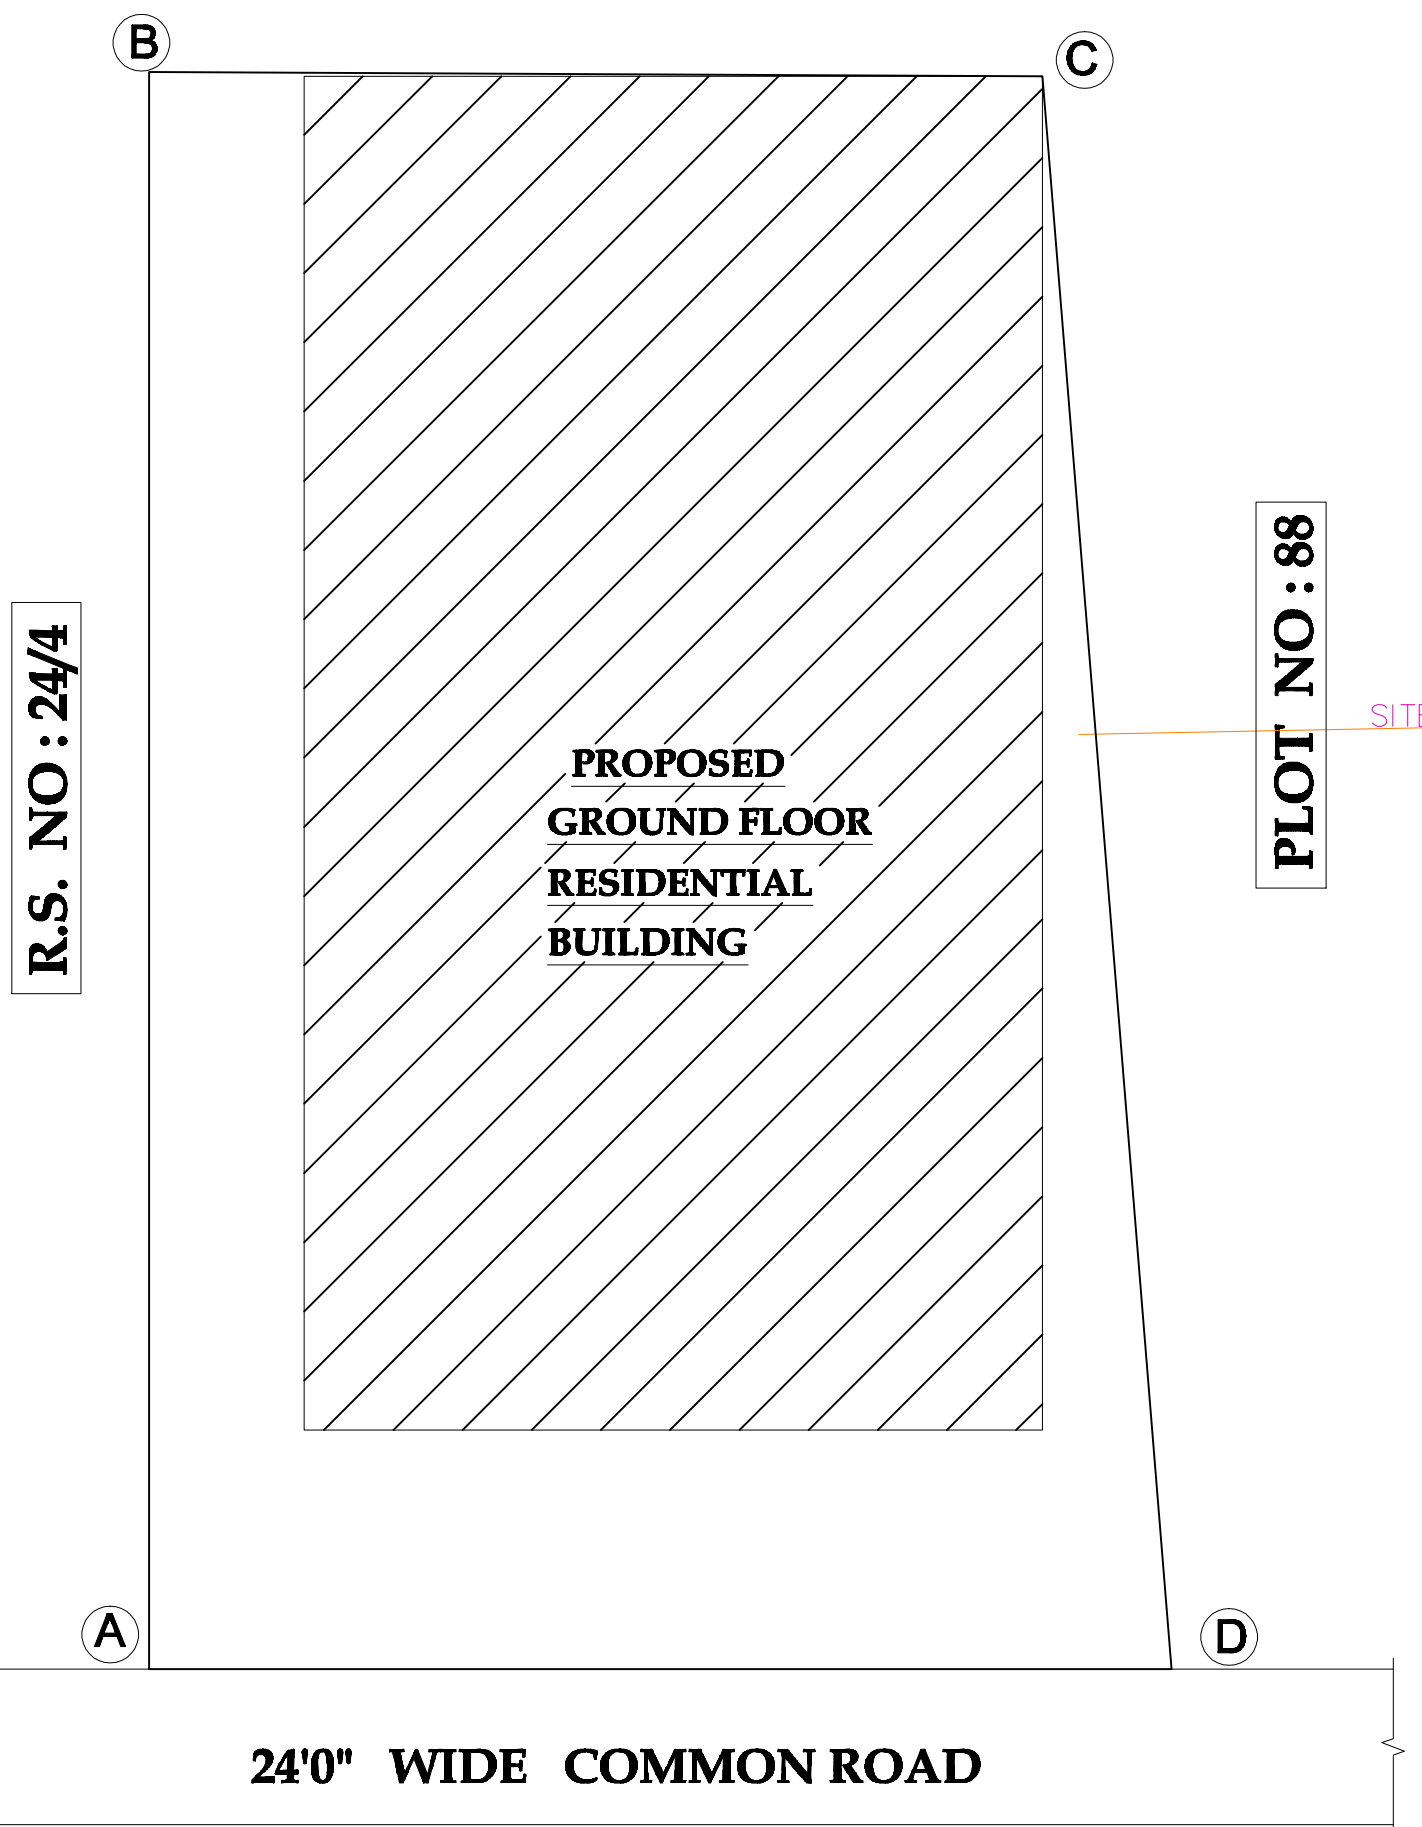

JOINERY DETAILS:-

ED - ENTRANCE DOOR-	1.07 x 2.13	3'-6"x7'-0"
D - DOOR	- 0.91x 2.13	3'-0"x7'-0"
D1 - DOOR	- 0.76 x 2.13	2'-6"x7'-0"
O - OPEN	- 0.91 x 2.13	3'-0"x7'-0"
W - WINDOW	- 0.91 x 1.22	3'-0"x4'-0"
V - VENTILATOR	- 0.91 x 0.61	3'-0"x2'-0"

AREA DETAILS SQ.FT SQ.MT

AREA OF THE SITE	-	527.00	-	48.95
AREA OF THE PROPOSED GROUND FLOOR	-	318.00	-	29.57
AREA OF THE PROPOSED FIRST FLOOR	-	318.00	-	29.57
NET OPEN SPACE	-	209.00	-	19.38

REFERENCE :-

- SITE BOUNDARY
- PROPOSED BUILDING
- ROAD



SCALE:-

PLAN,SECTION & ELEVATION 1" = 1:100
SITE PLAN 1" = 1:200