




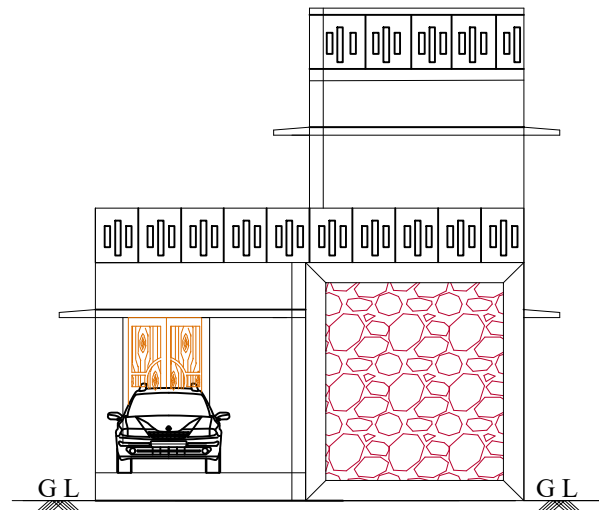


FRONT ELEVATION

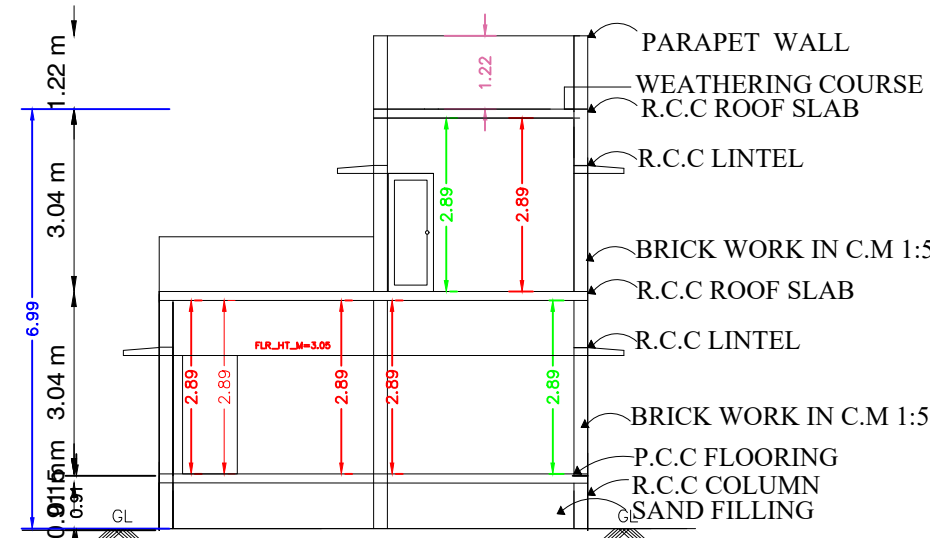

SECTION ON AA

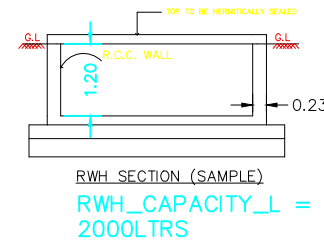


RWL SECTION (SAMPLE)
RWL_CAPACITY_L = 2000LTRS

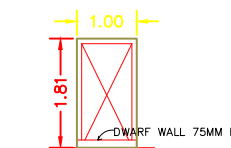


WICKET GATE

NON SCHEME AREA
LAYOUT APPROVAL NO:55(R)/2021

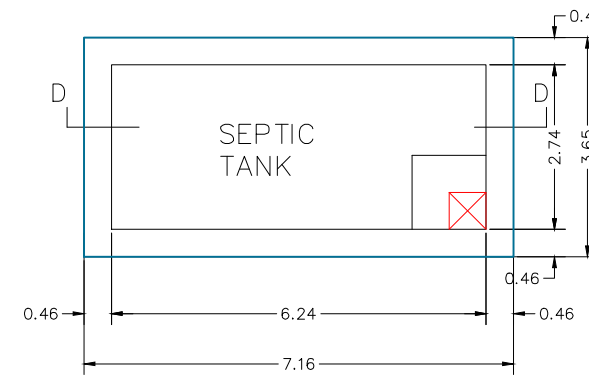


PLAN OF SEPTIC TANK
SCALE 1"=2'0"

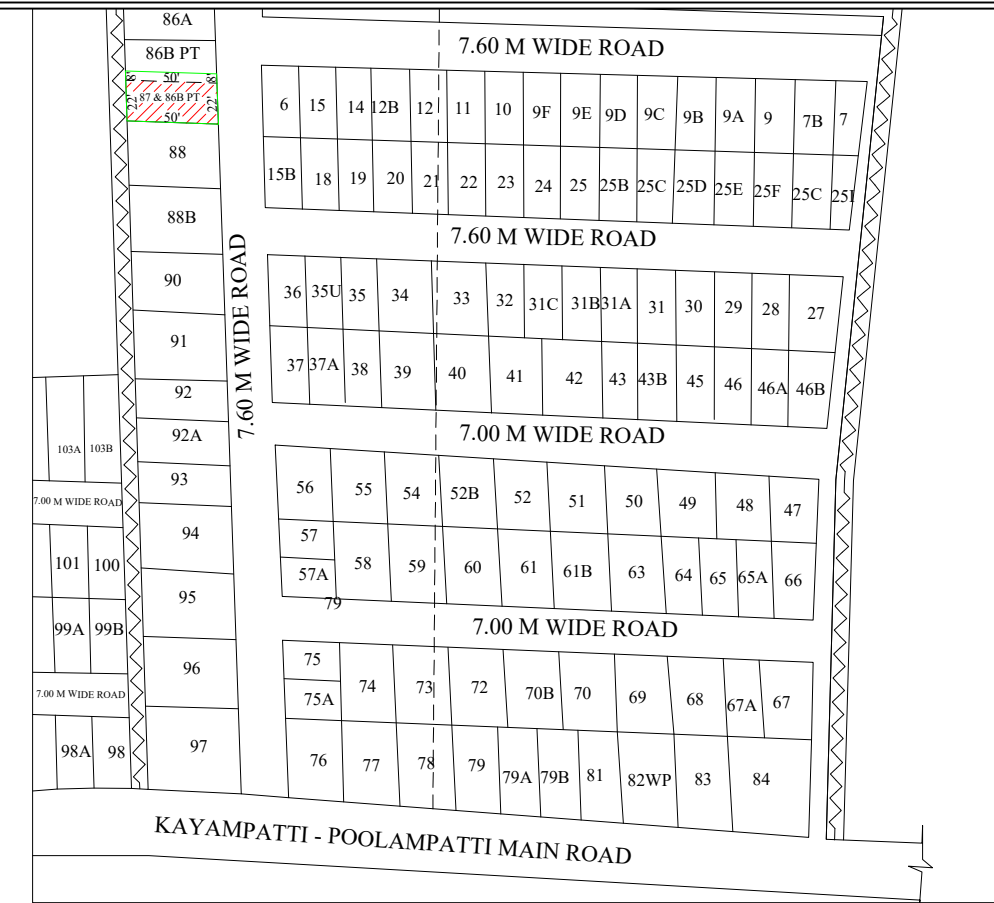


KEY PLAN


Not To Scale

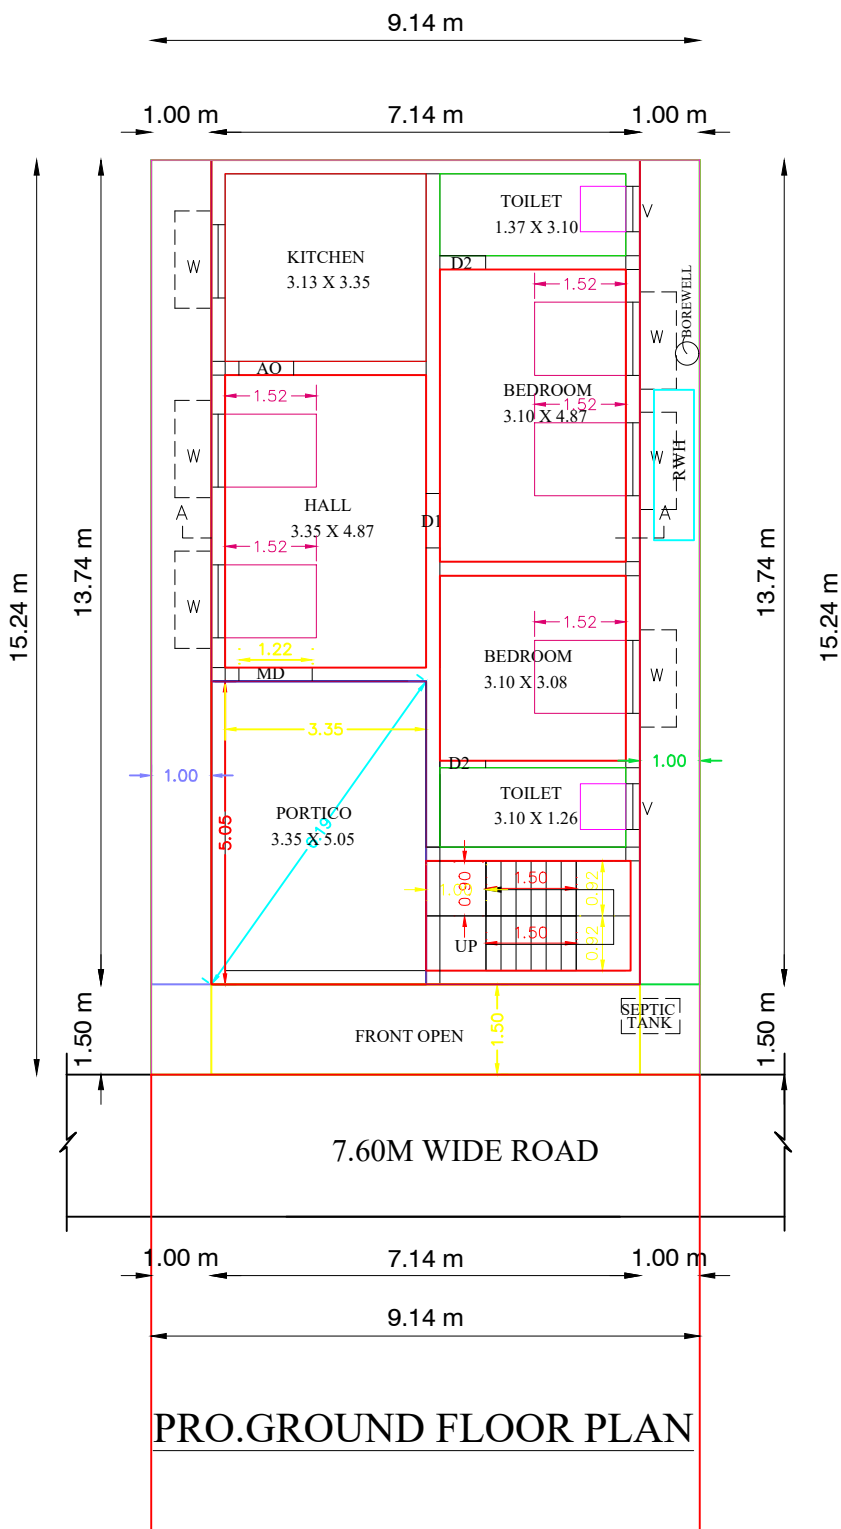


PRO.GROUND FLOOR PLAN

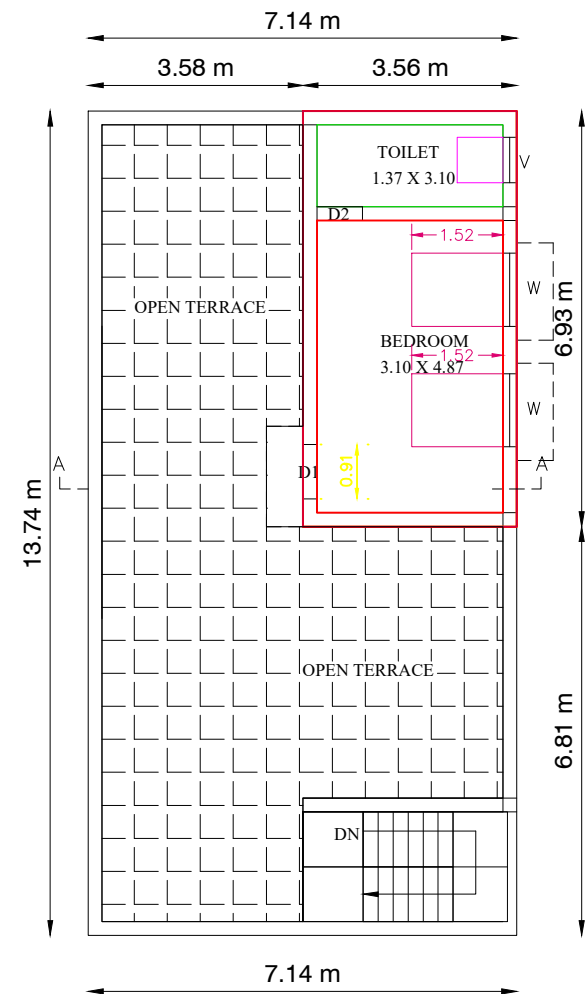


PRO.FIRST FLOOR PLAN

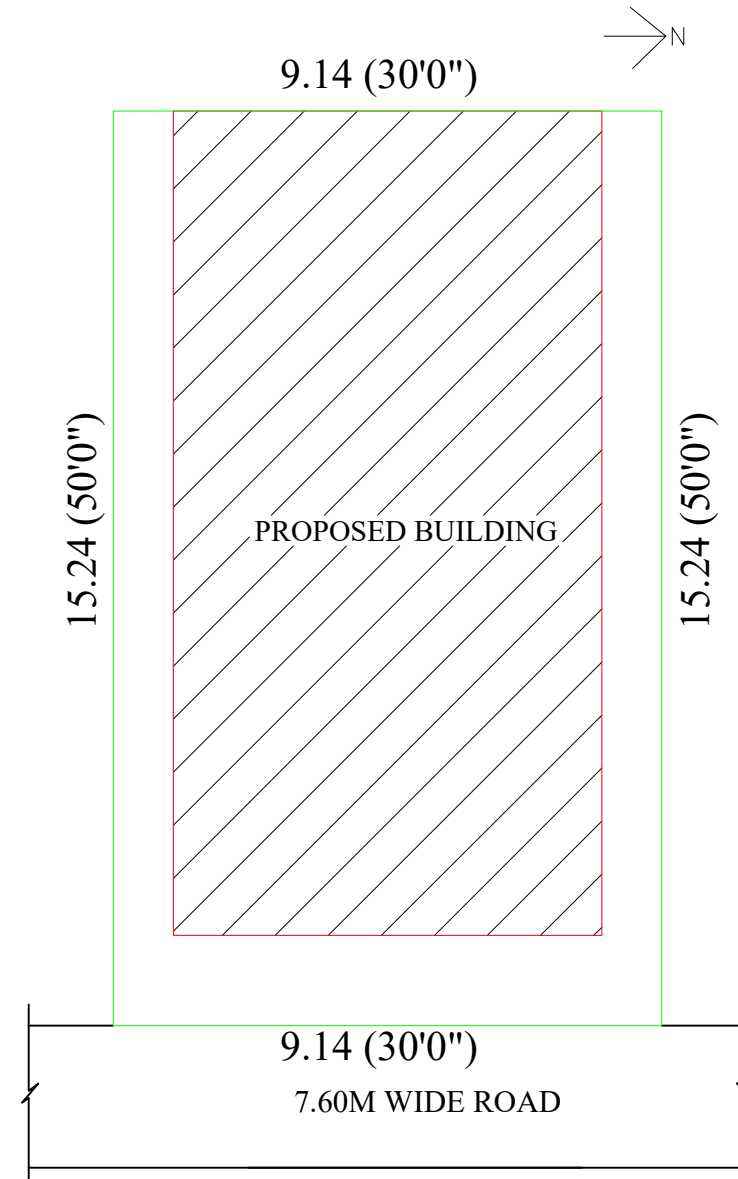


SITE PLAN

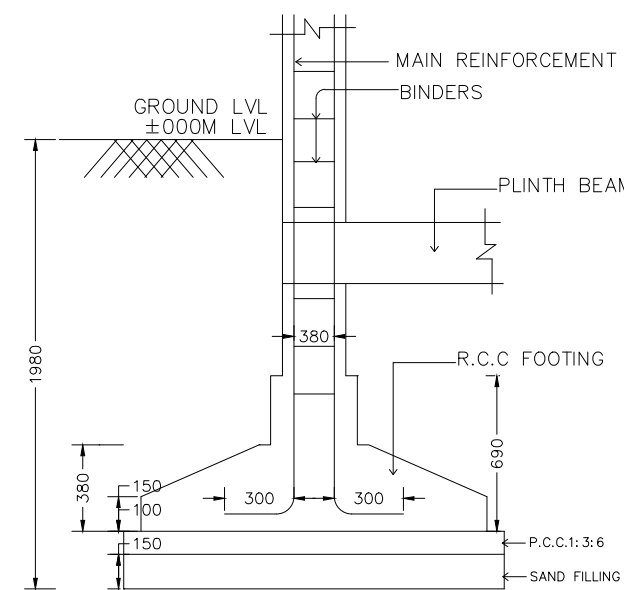

TYPICAL SECTION OF
R.C.C COLUMN FOUNDATION
SCALE : 1" = 2'-0"

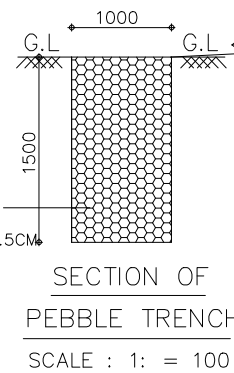

SECTION OF
PEBBLE TRENCH
SCALE : 1: = 100

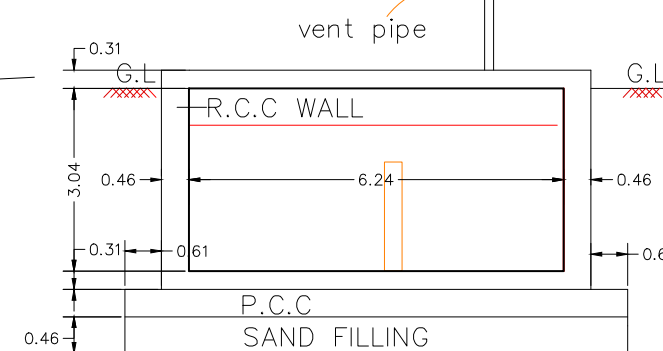

SECTION ON D-D

AREA DETAILS

Description	FSI Area		NON-FSI Area		Total Area	
	SFT	SQM	SFT	SQM	SFT	SQM
SITE AREA (AS PER DOCUMENT)					1500.00	139.35
SITE AREA (AS PER SITE)					1499.30	139.29
PROPOSED:						
GROUND FLOOR	861.22	80.01	194.71	18.09	1055.93	98.10
FIRST FLOOR	265.43	24.66	---	---	265.43	24.66
OPEN SPACE					443.37	41.19
TOTAL	1126.65	104.67	194.71	18.09		
PARKING AREA:						
REQUIRED PARKING AREA			-	12.50 SQM		
PARKING AREA PROVIDED			-	18.09 SQM		
No of Car Parking Provided			-	1Nos.		
No of Two wheeler Parking Provided			-	2No.		
FSI = 104.67/139.29 = 0.75 PLOT COVERAGE = 70%						

PLAN SHOWING THE PROPOSED NEW CONSTRUCTION OF A
RESIDENTIAL BUILDING IN PLOT NO:86B pt & 87,
U.D.R.S.NO:191/9A1A1,SRI SIVASHAKTHI NAGAR,THAMARAIPATTI
1ST BIT VILLAGE ,MADURAI EAST PANCHAYAT UNION,
MADURAI DISTRICT.

SCALE : 1:100

APPLICANT :

M. Malathi

M.MALATHI

SCHEDULE OF JOINERY:

DOOR	MD.	3'6"x7'0"	1.06x2.13m
DOOR	D1	3'0"x7'0"	0.91x2.13m
DOOR	D2	2'6"x7'0"	0.76x2.13m
WINDOW	W	4'0"x4'6"	1.22x1.37m
VENTILATOR	V	2'0"x2'0"	0.61x0.61m

ENGINEER :

Er.VIGNESH KUMAR M.E. A.M.I.E. A.I.V.,
V V CONSTRUCTION
LICENSED BUILDER & REGISTERED ENGINEER
Reg:SE001/2021(Gr II)-MADURAI CORPORATION
26/6, KALAVASAL, THIEN MAIN ROAD,
MADURAI-625016
MOB : 9043497877, 9047229900
REGISTERED ENGINEER

Signature Not
Verified

Signed by: Village Panchayat
President
Location: Madurai
Date: 2024.02.08 14:15:19