

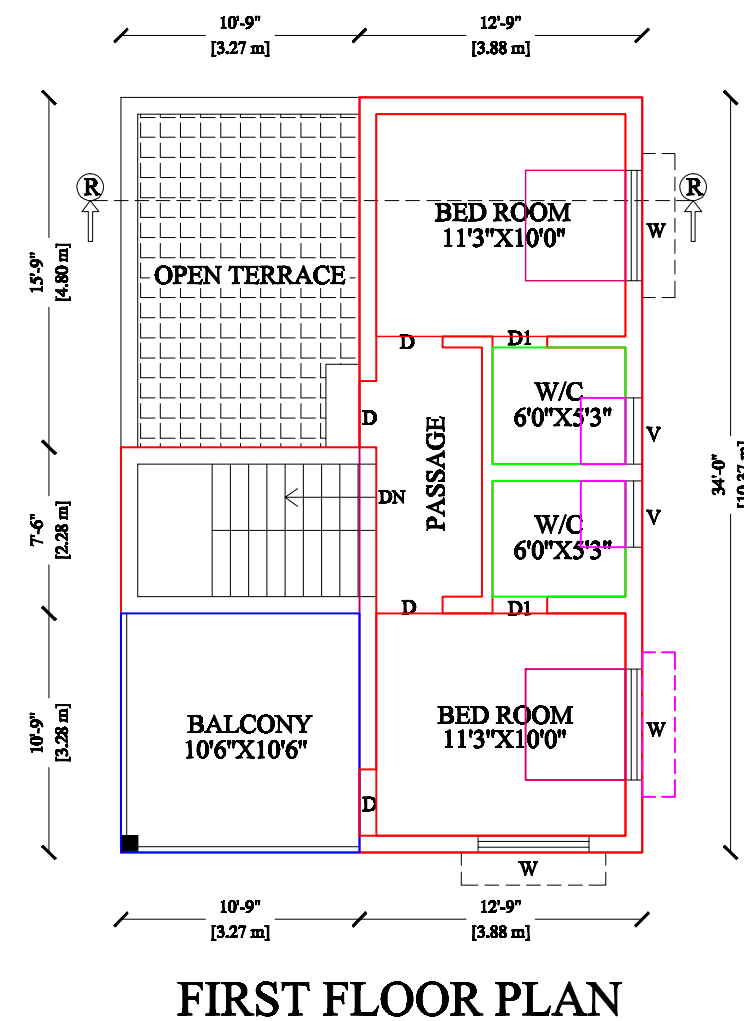
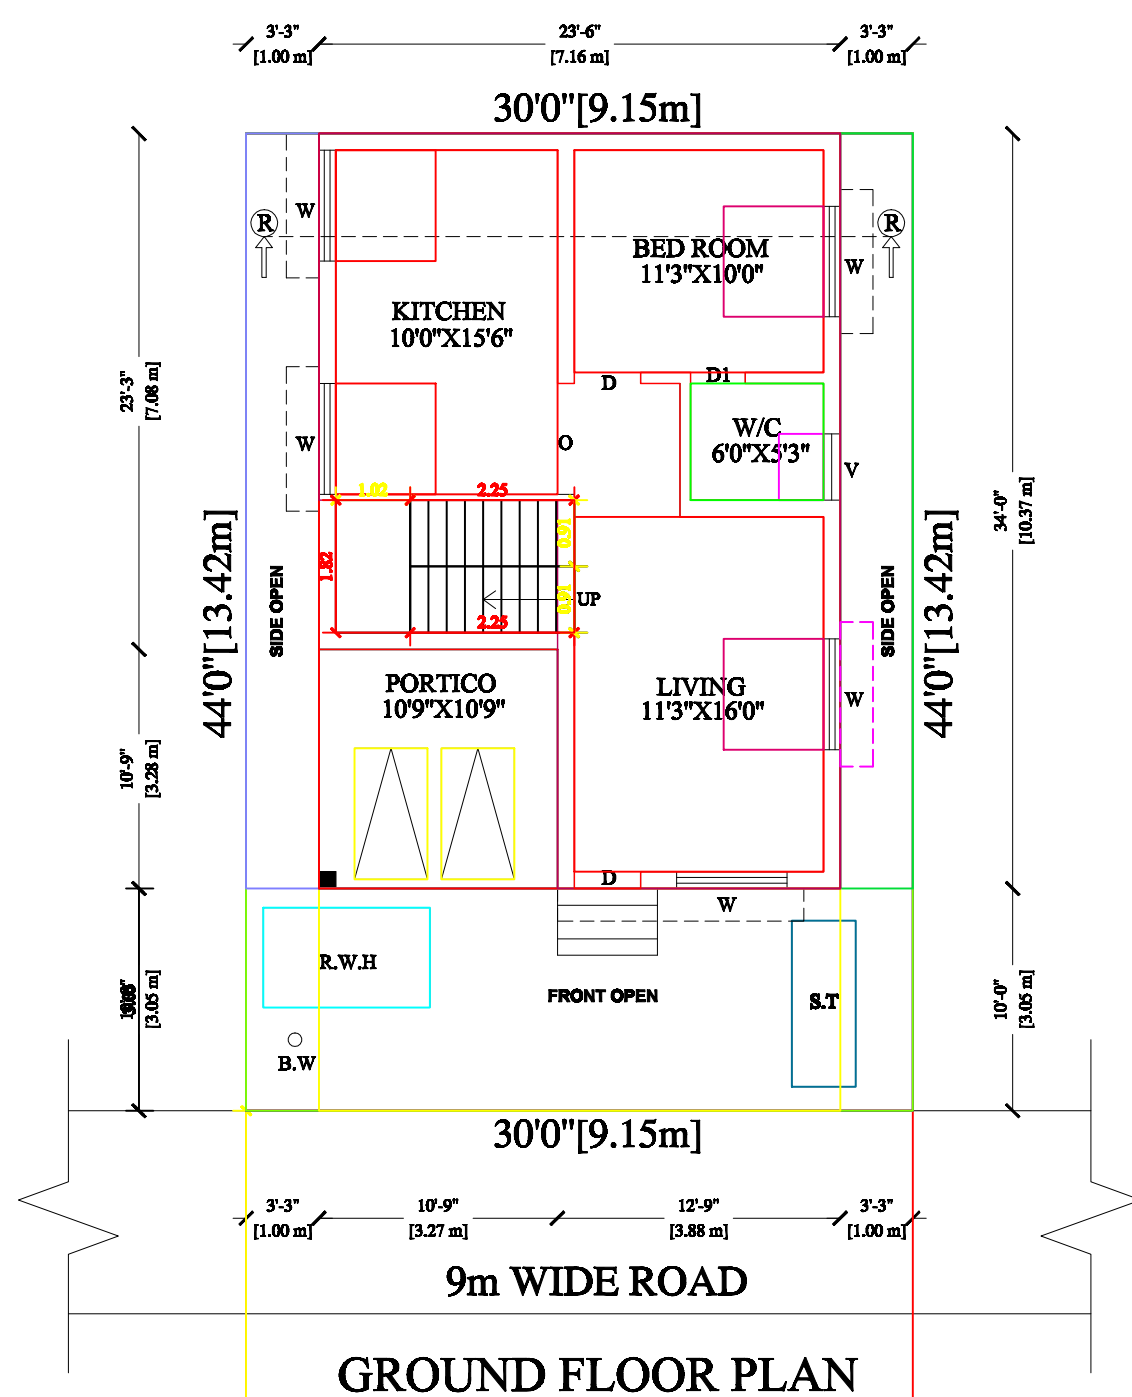
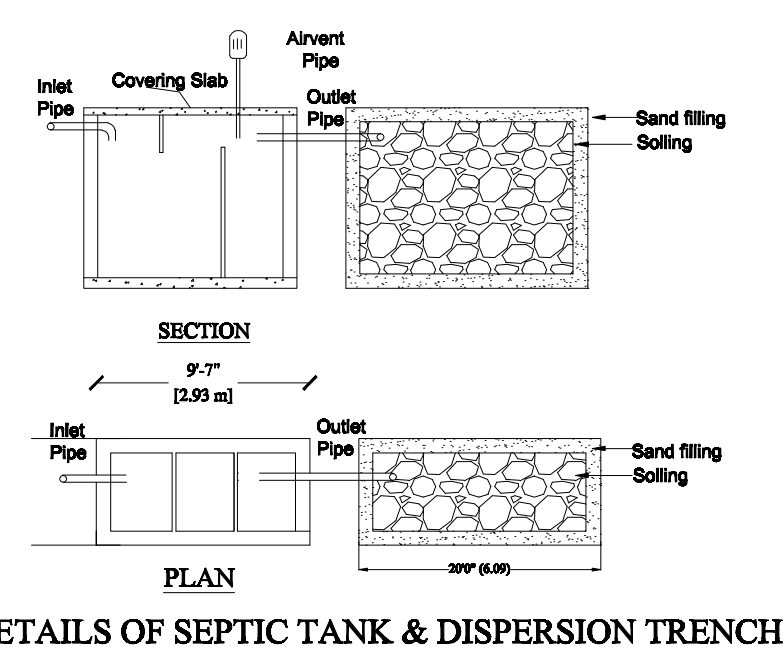
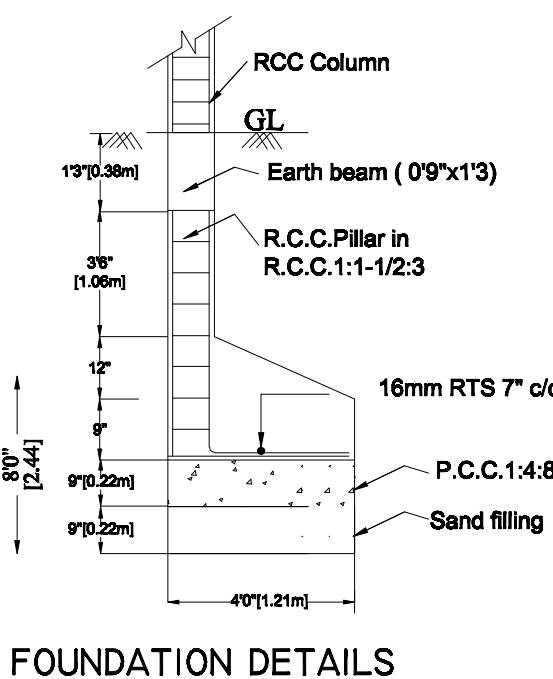
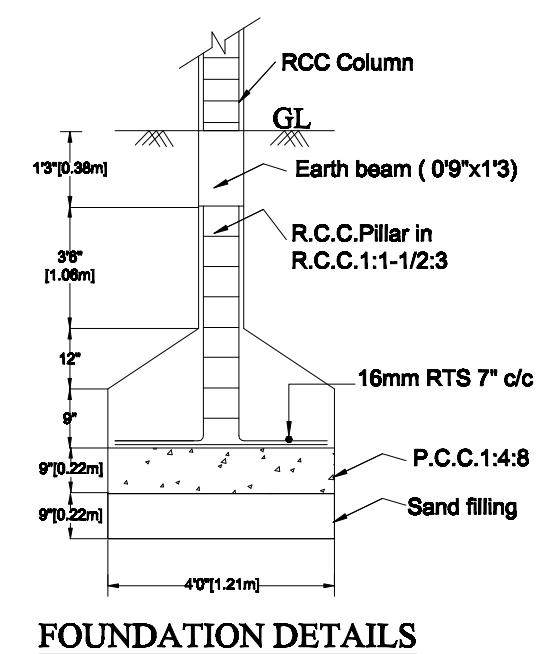
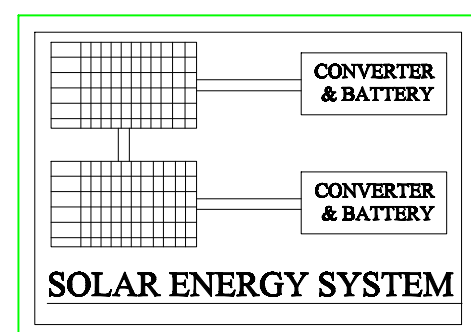
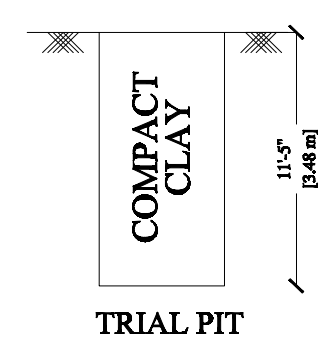
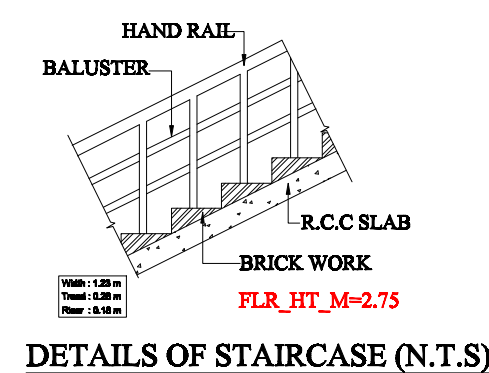
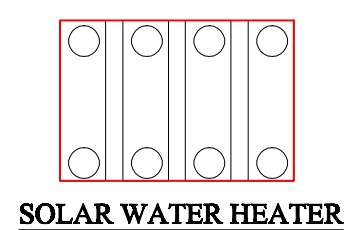
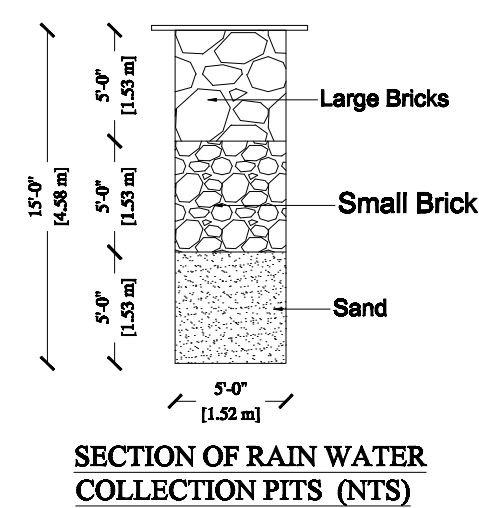


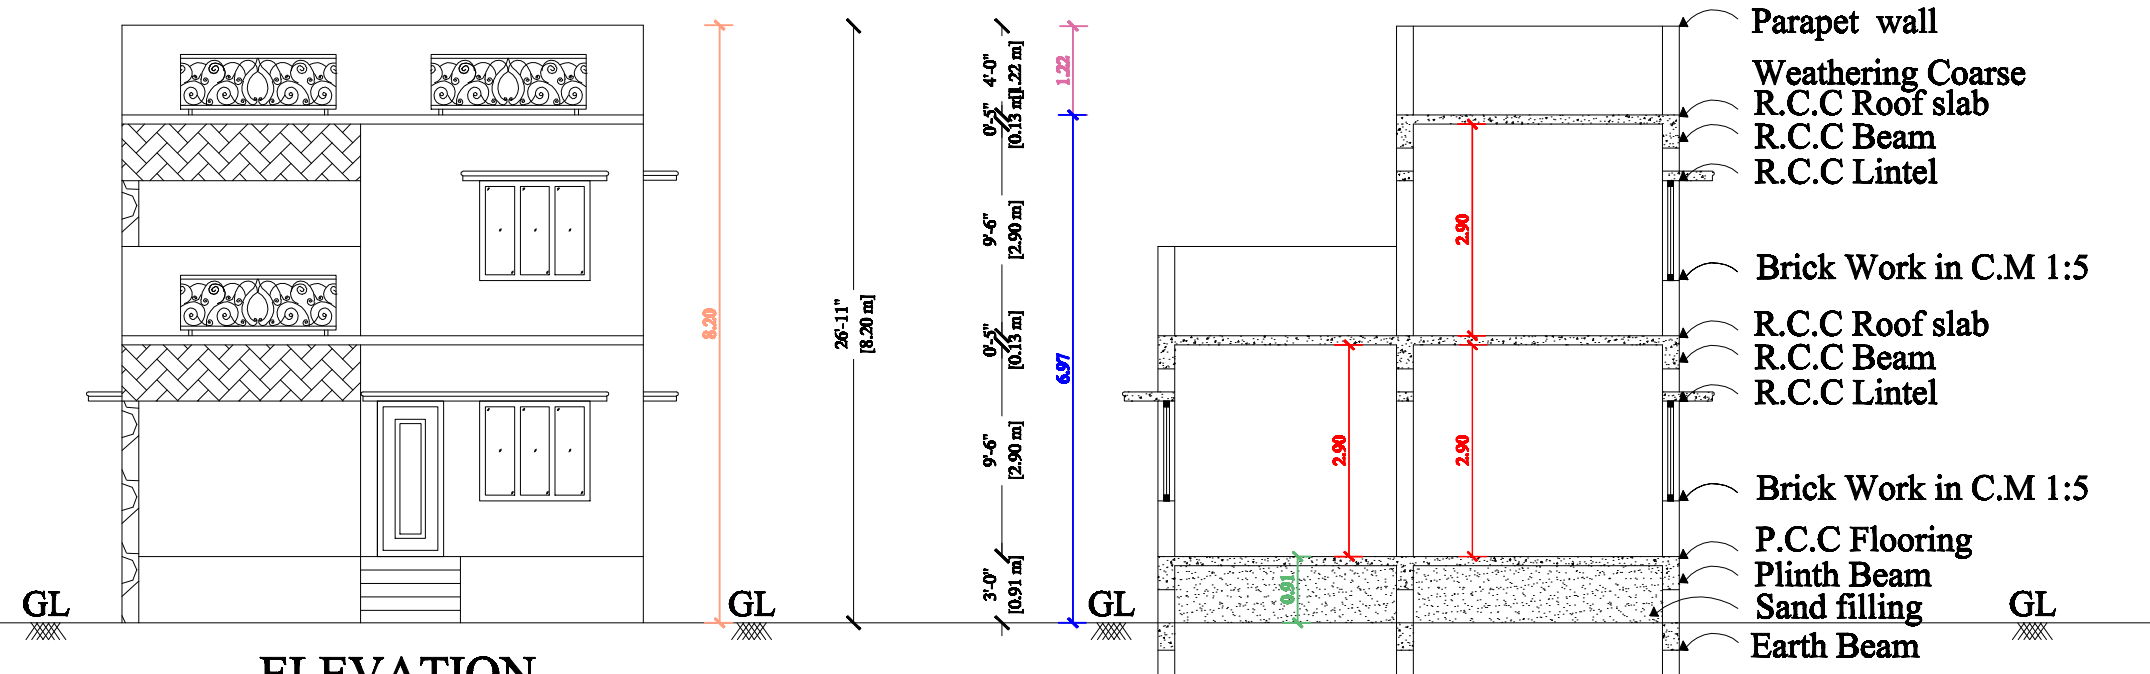

RANA BUILDERS
Er.R.Mani Muthu, L.B.S.NO:MCRE3027,
3/66, Melur Main Road,
Uthangudi, Madurai-625 107.
Cell No:97867 77724, 97867 77725,
Email ID:ranabuilders88@gmail.com

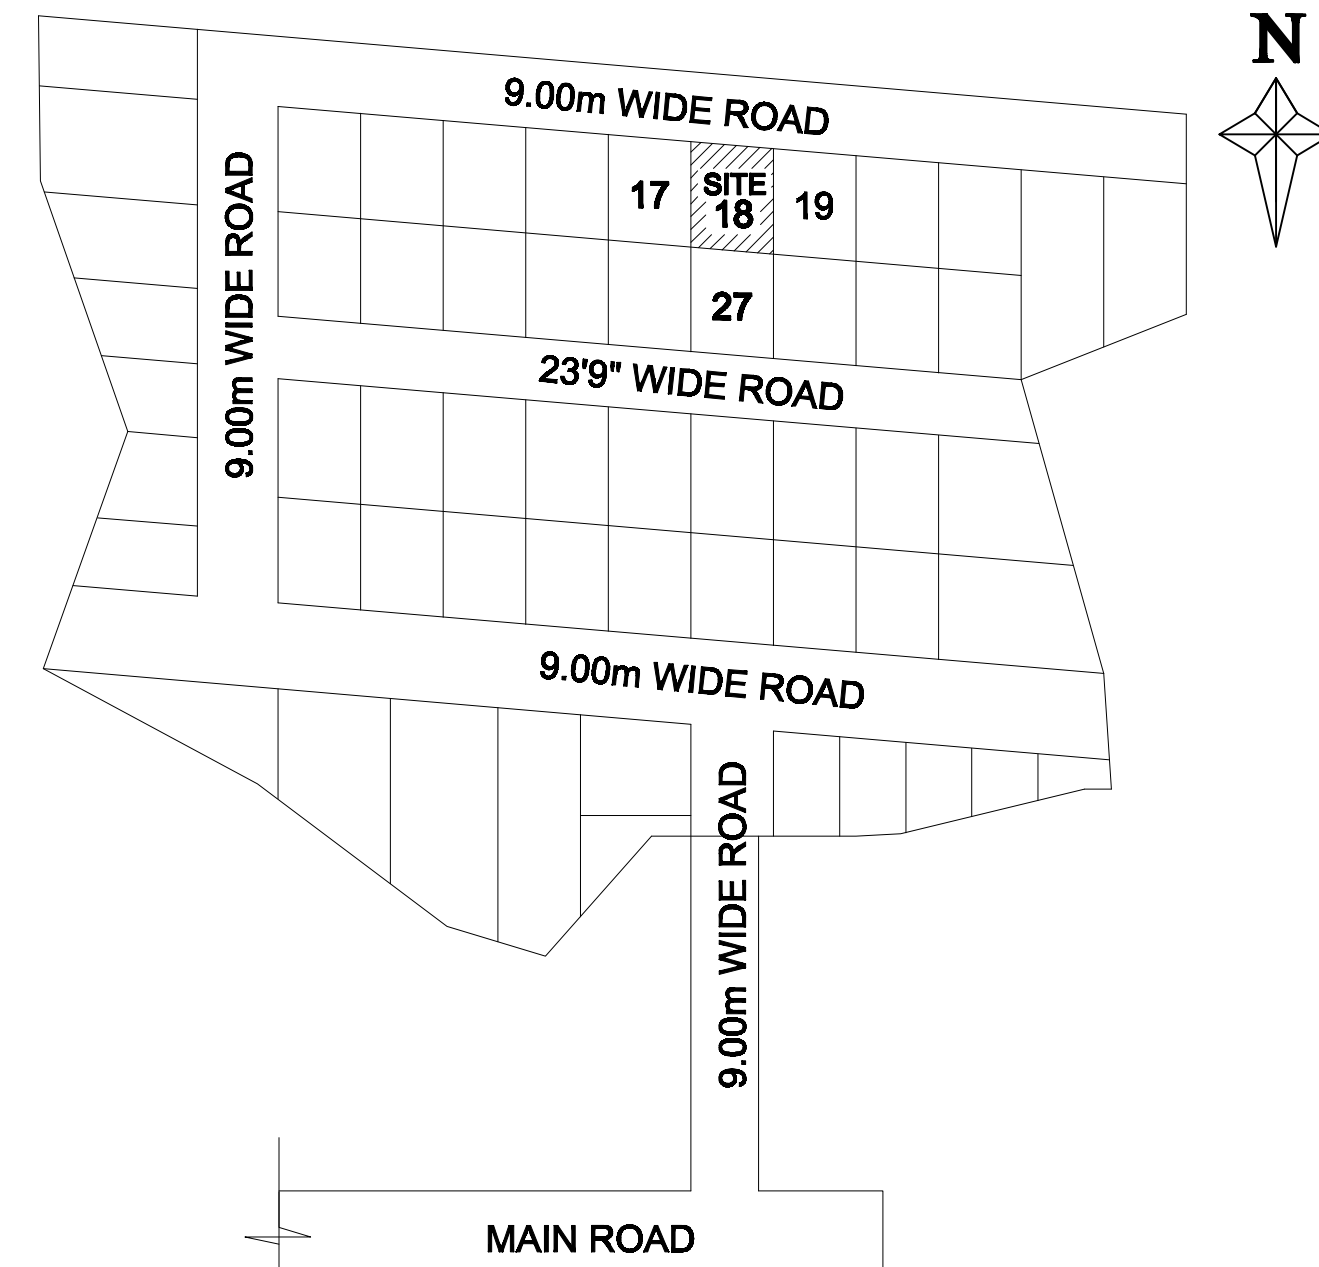

THUVARIMAN PANCHAYAT PLOT APPROVED NO:04/2023-2024, DATE:10.11.2023
SCALE:1"=132'0"

SITE PLAN:AT PLOT NO:18, LOTUS CITY, R.S.NO:133/3B,
U.D.R.S.NO:133/3B1, THUVARIMAN VILLAGE, THUVARIMAN
PANCHAYAT, MADURAI WEST TALUK, THIRUPPARANKUNDRAM
PANCHAYAT UNION, MADURAI DISTRICT.

AREA STATEMENT	FSI AREA		NON-FSI AREA		TOTAL AREA	
	SQ.F T	SQ.M T	SQ.F T	SQ.M T	SQ.F T	SQ.M T
SITE AREA	---	---	---	---	1320 . 00	122 . 68
GROUND FLOOR AREA	0683 . 00	063 . 33	116 . 00	010 . 73	0799 . 00	074 . 06
FIRST FLOOR AREA	0628 . 00	058 . 36	---	---	0628 . 00	058 . 36
OPEN SPACE AREA	---	---	---	---	0521 . 00	048 . 62
TOTAL	1311 . 00	121 . 69	116 . 00	010 . 73		

NO.OF.TWO WHEELER PARKING PROVIDED	- 2 Nos	COLOUR INDEX
NO.OF.CAR PARKING PROVIDED	- 0 No	☐ Site ☐ Road
FSI	121 . 69 sq.m 122 . 68 sq.m	☐ Pro ☐ Exg

S.No	Description	Feet	Meter	S.No	Description	Feet	Meter
D	Door	3' 0" X 7' 0"	0.91 X 2.13	W	Window	4' 0" X 6' 0"	1.22 X 1.83
D1	Door	2' 6" X 7' 0"	0.75 X 2.13	V	Ventilator	2' 0" X 2' 0"	0.61 X 0.61

PLAN SHOWING THE PROPOSED CONSTRUCTION OF A
RESIDENTIAL BUILDING AT PLOT NO:18, LOTUS CITY, R.S.NO:133/3B,
U.D.R.S.NO:133/3B1, THUVARIMAN VILLAGE, THUVARIMAN
PANCHAYAT, MADURAI WEST TALUK, THIRUPPARANKUNDRAM
PANCHAYAT UNION, MADURAI DISTRICT.

*All dimensions are in feet and inches and those with in brackets with in mm
*Sewage line connected to Septic Tank main line SCALE : 1"=8'0"

Signature of Mr.S.Ayyanar

Mr.S.Ayyanar
APPLICANT

Signature of Mr.R.Muthu, B.E.
Mr.R.MUTHU, B.E.
Rana Builders
Consulting Civil Engineer & Licensed Builder
Madurai Corporation, L.B.S. No: MCRE3027
2/64, Melur Main Road, Uthangudi, Madurai-625 107.
Cell : 97867 77724, 97867 77725.

ENGINEER

OFFICE USE