




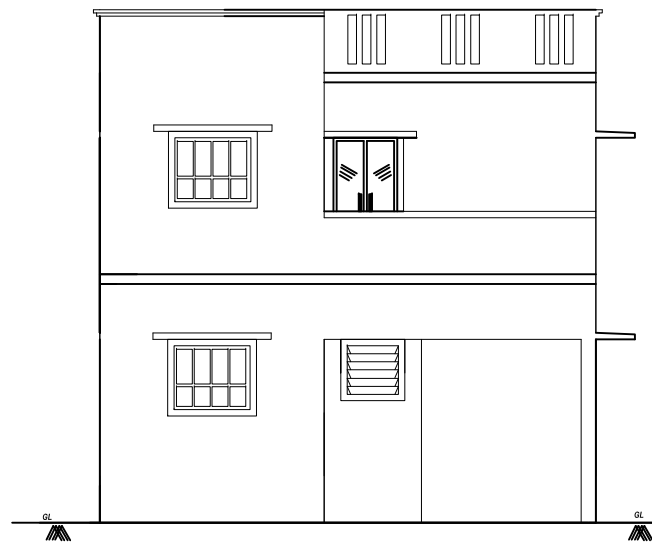


ELEVATION

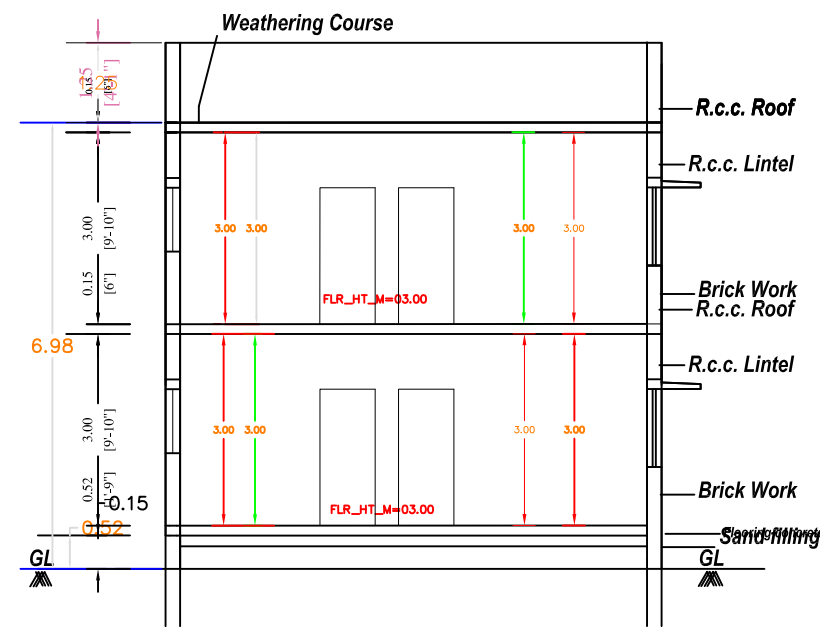

SECTION- BB

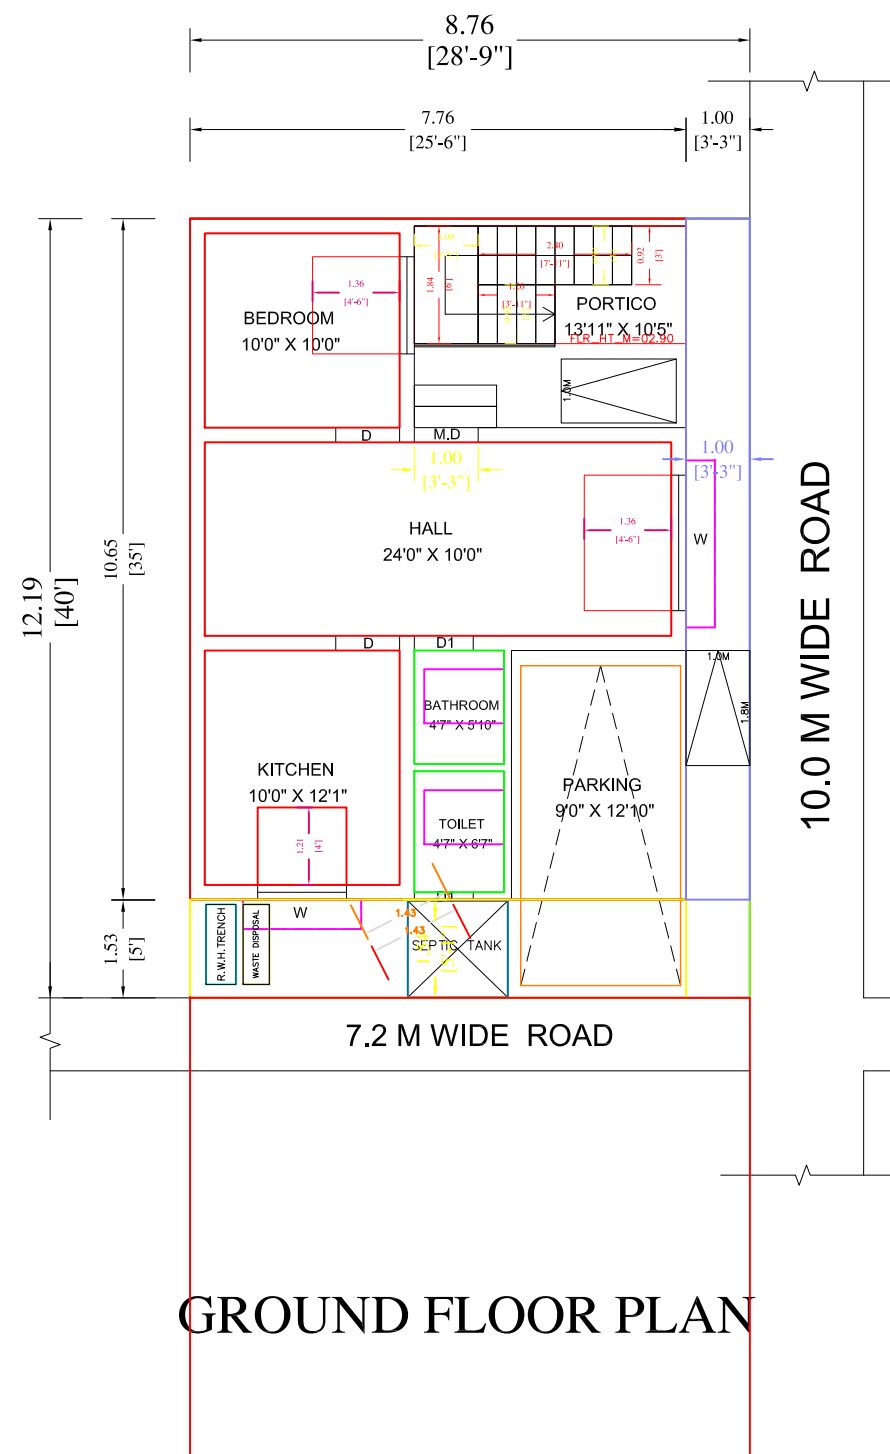


GROUND FLOOR PLAN

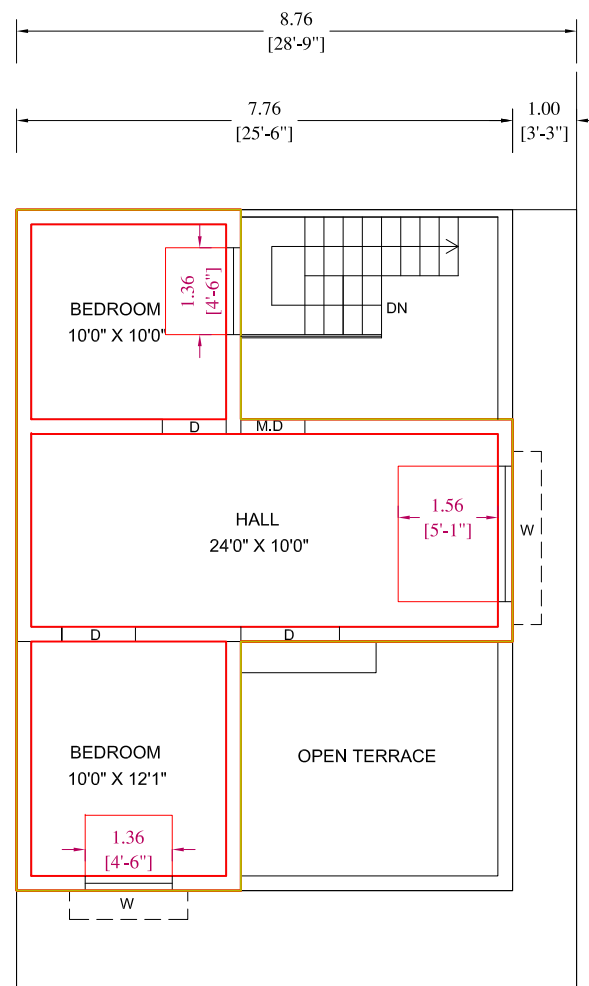


FIRST FLOOR PLAN


Signature Not
Verified
Signed by: [Signature]
Location: Madurai
Date: 2024.02.13 09:11:00

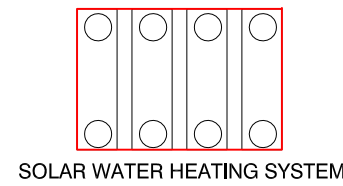


SOLAR WATER HEATING SYSTEM

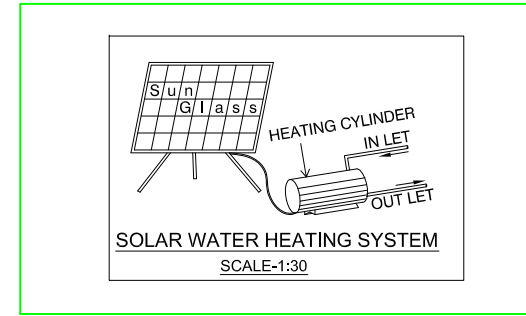

SOLAR WATER HEATING SYSTEM
SCALE: 1:30

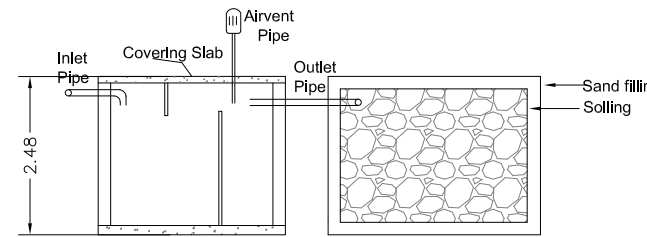


SECTION


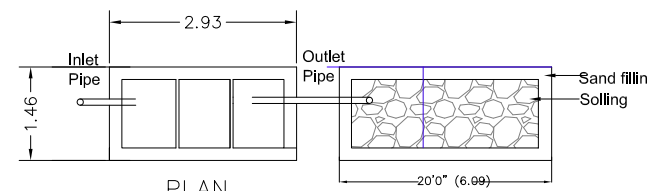


PLAN


DETAILS OF SOLAR WATER HEATING SYSTEM

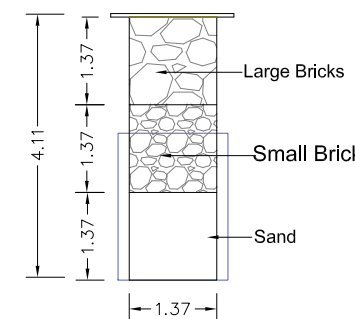

SECTION OF RAIN WATER COLLECTION PITS (NTS)

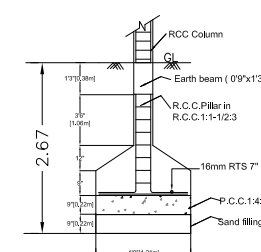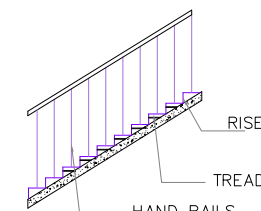

FOUNDATION DETAILS


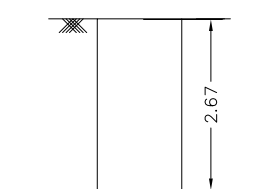


TRIAL PIT.

SITE PLAN

NOTES :-

TOPO PLAN

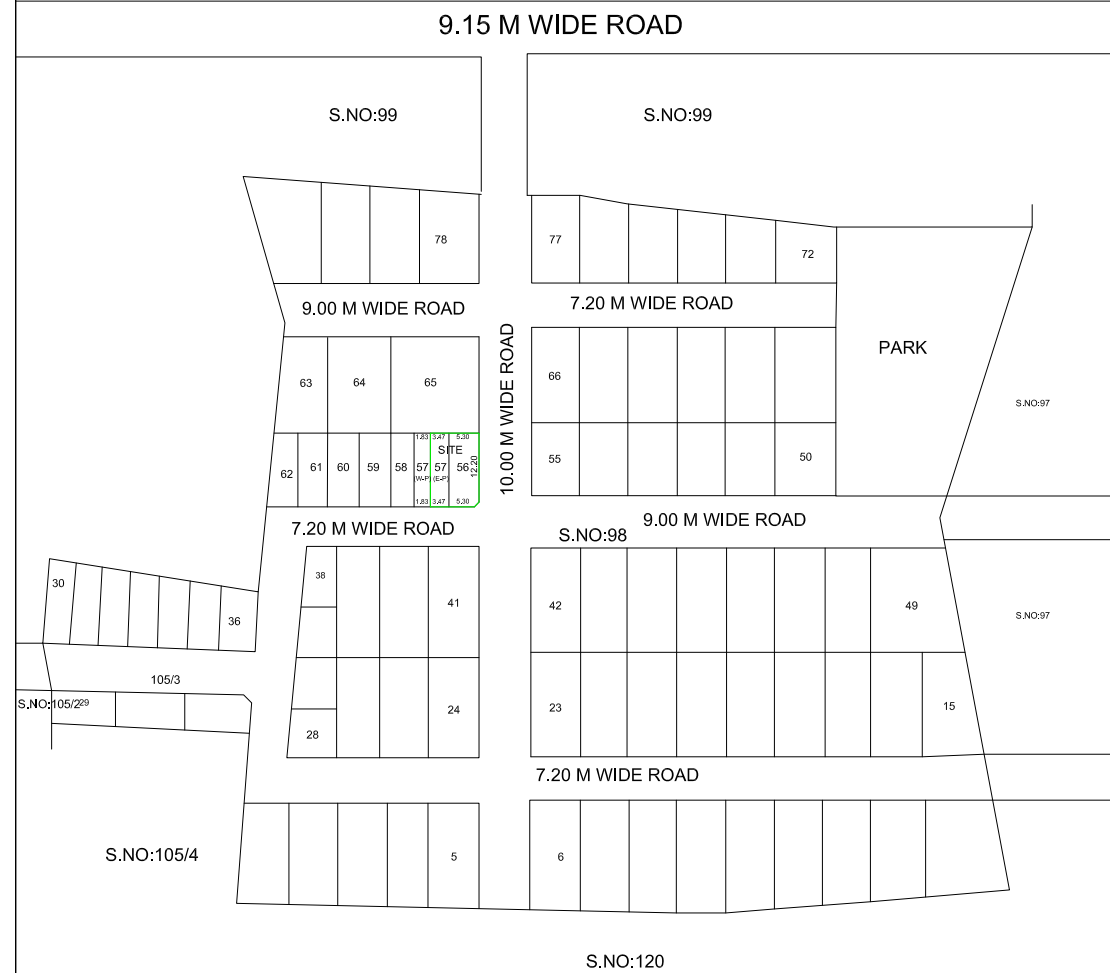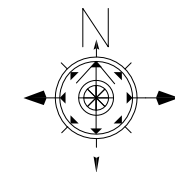

LAYOUT APPROVED NO : 27/2021
NA.GA.NO : 3567 / 2020 / MATHI2
NA.GA.NO: 2 / 2021 DATE : 10.03.2021

JOINERY SCHEDULE
D - DOOR : 3'0" 7'0"
D1 - DOOR : 2'6" 7'0"
W-WINDOW : 4'0" X 4'6"
V-VENTILATOR : 4'0" X 2'0"

SITE :
PRO :
ROAD :

DESCRIPTION	FSI		NON FSI		TOTAL AREA	
	SQFT	SQM	SQFT	SQM	SQFT	SQM
SITE AREA(as per doc)	-	-	-	-	1151.68	106.78
GROUND FLOOR AREA	892.00	82.67	-	-	892.00	82.67
FIRST FLOOR AREA	561.00	52.16	-	-	561.00	52.16
OPEN AREA	-	-	-	-	259.68	24.11
TOTAL	1453.00	134.83	-	-	1453.00	134.83

FSI(FLOOR SPACE INDEX) = $\frac{\text{BUILTUP AREA(AREA COVERED EVERY FLOOR)}}{\text{PLOT AREA}} = \frac{1453.00}{1150.00} = 1.263 < 2.0$

PLAN SHOWING THE PROPOSED CONSTRUCTION OF RESIDENTIAL BUILDING IN U.D.R.S.NO: 98 / 1A11A1A1,PLOT NO :56 & 57 (EAST PART),SREE SIVA SAKTHI NAGAR,VELLIYANKUNDRAM GROUP MATHUR VILLAGE,MATHUR PANCHAYAT,MADURAI EAST, MADURAI.

PARKING AREA DETAILS

NO.OF CAR PARKING PROVIDED - 1 No.
NO.OF TWO WHEELER PARKING PROVIDED - 2 No.

*All dimensions are in feet and inches and those with in brackets with in m
*Sewage line connected to Septic Tank main line

FOR OFFICE USE ONLY

(M.MAHENDRAN)
APPLICANT

ENGINEER