

PP

APPROVAL RECORD

Planning Permission

Madurai district, Tamil Nadu

APPROVAL TYPE

Building Plan


ISSUING AUTHORITY

Rural Panchayat


The approval as the planning authority issued it, reproduced in full behind this page.

An approval speaks to what was sanctioned, not to what was built. Completion is a separate record.


PLAN SHOWING THE PROPOSED CONSTRUCTION OF A DWELLING HOUSE BUILDING AT PLOT NO 2 (WP) ,
R.S.NO : 26/1B1 , MEENAKSHI GARDEN , MELAPANANGADI VILLAGE , PETCHIKULAM PANCHAYAT ,
MADURAI NORTH TALUK , MADURAI .

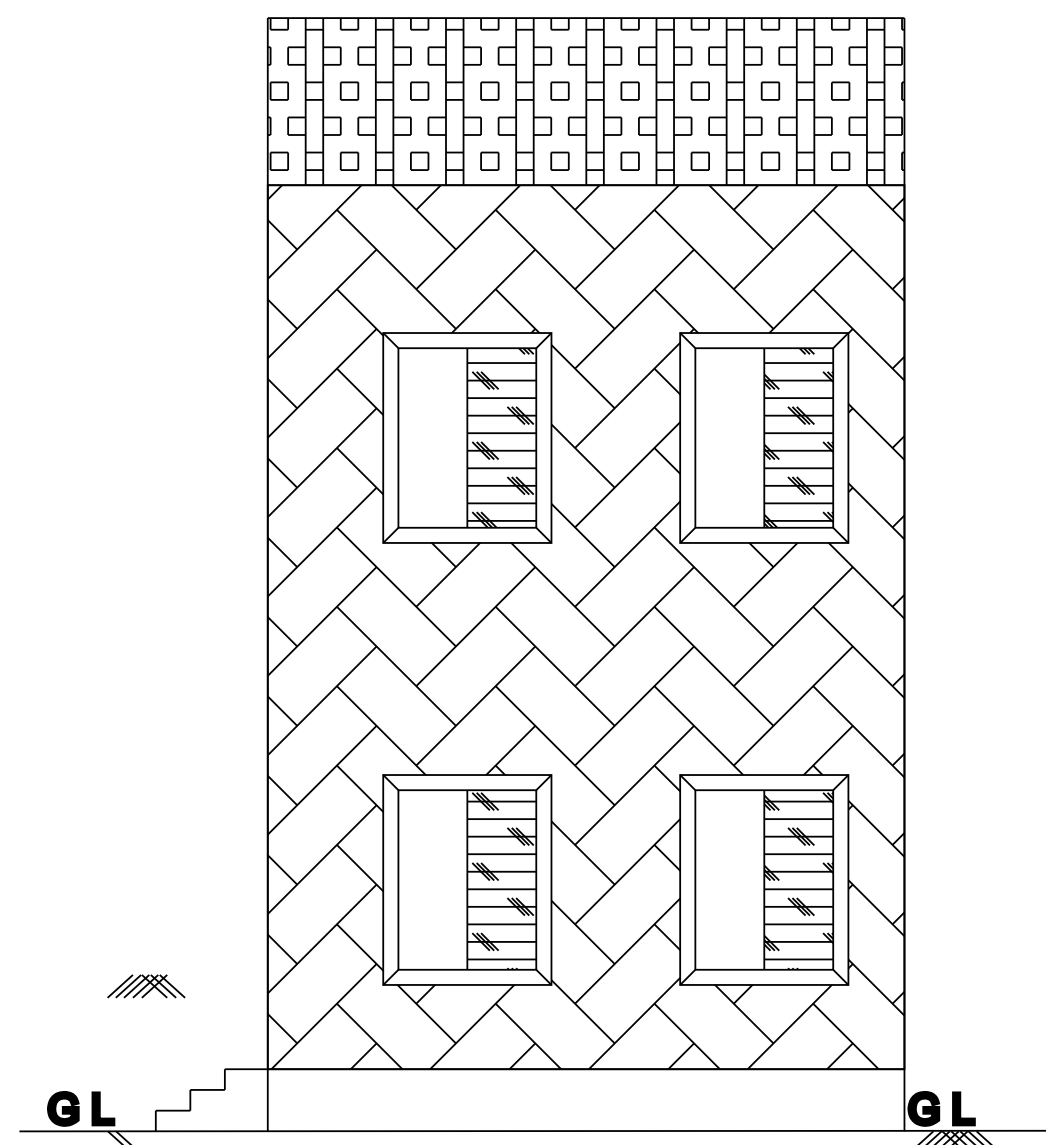


FRONT ELEVATION

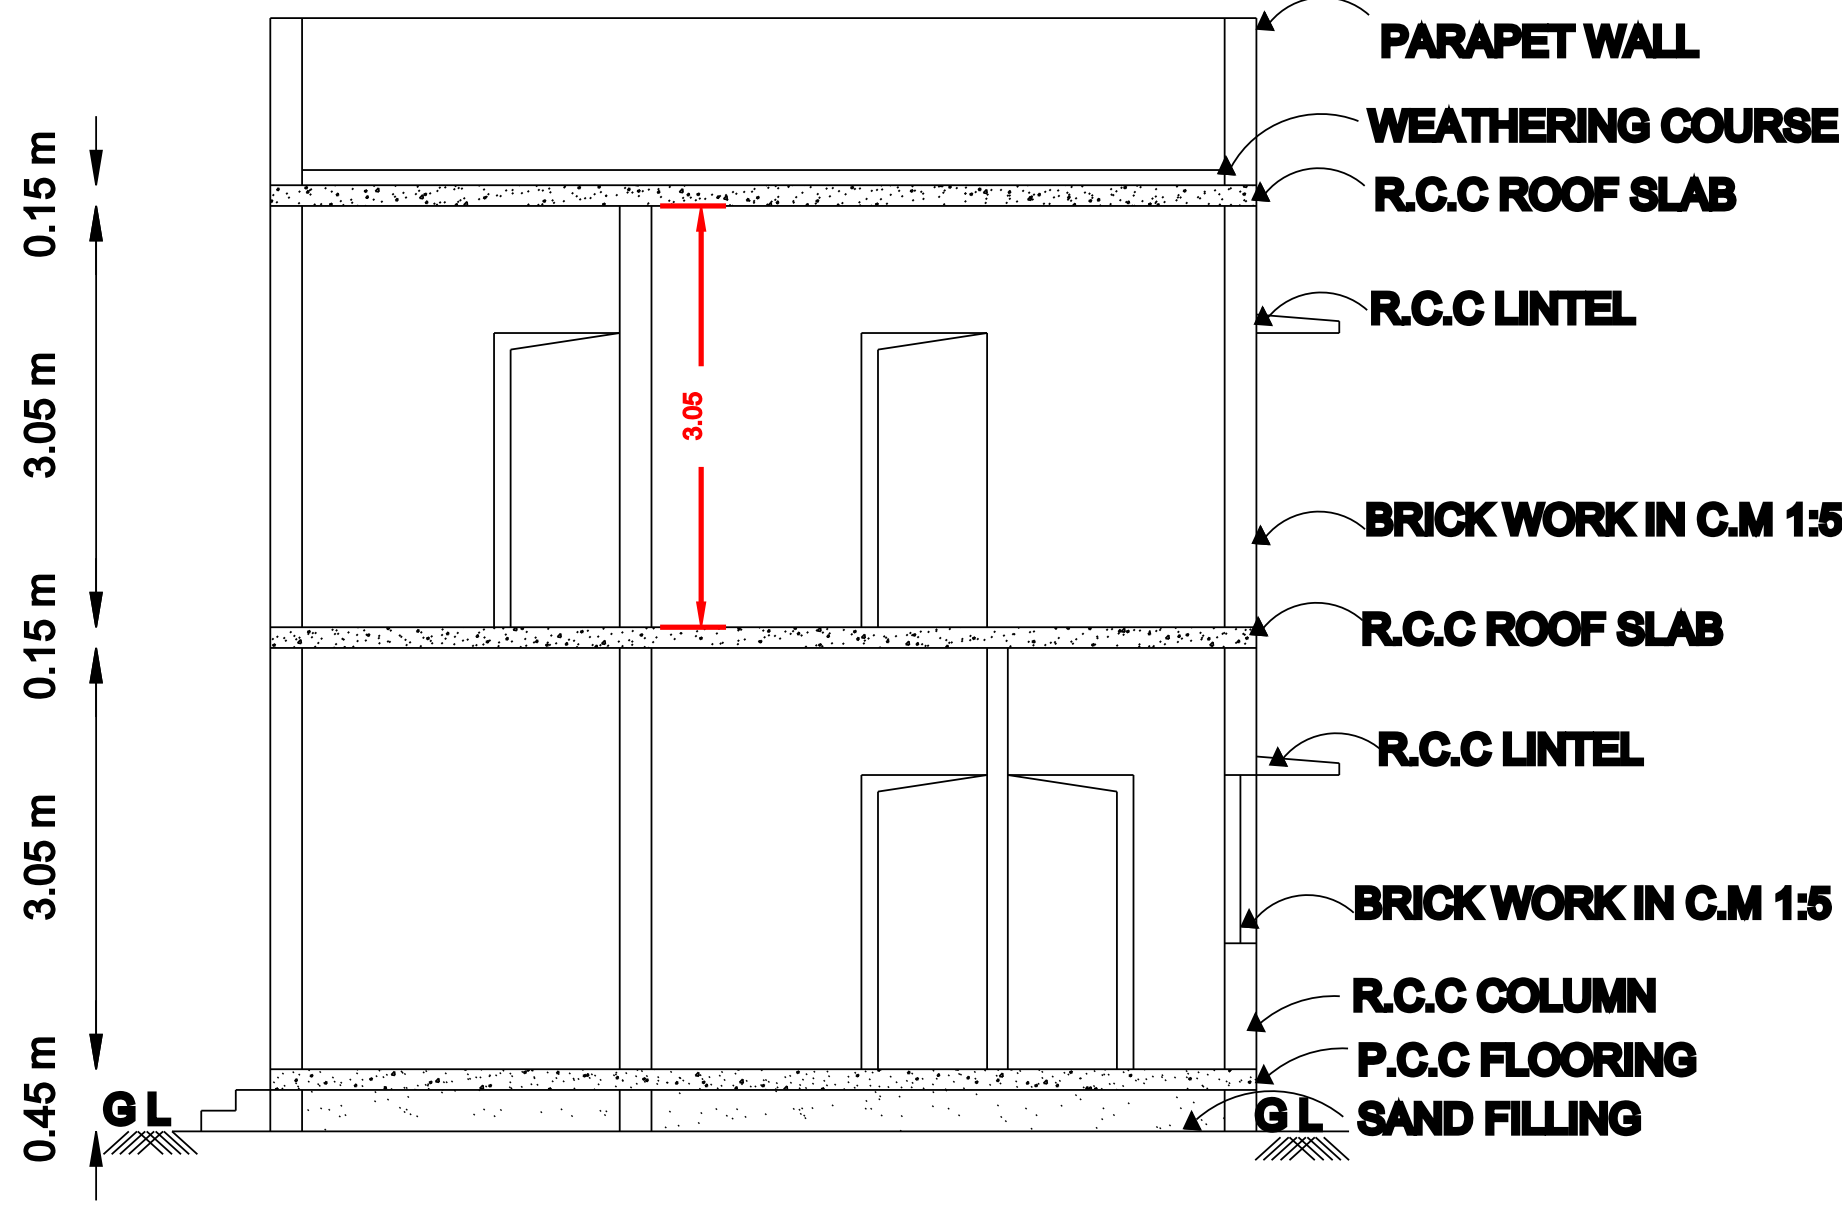


SECTION ON 'A-A'

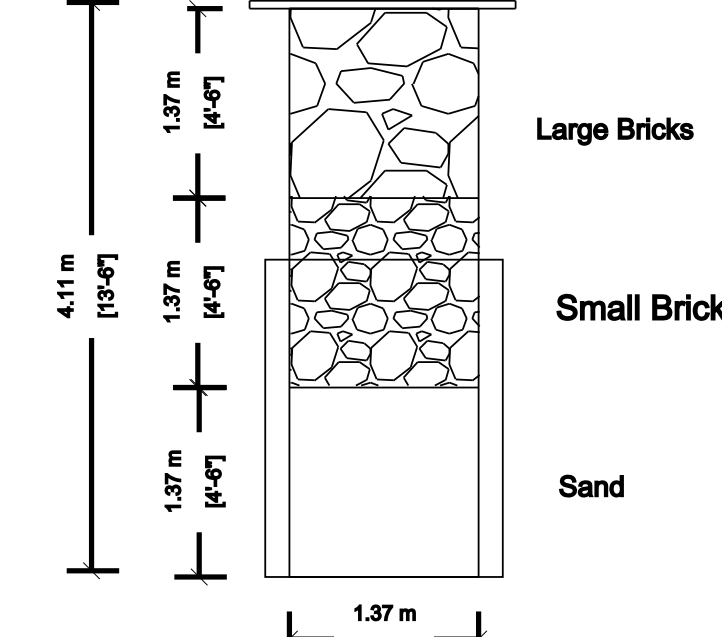

SECTION OF RAIN WATER
COLLECTION PITS (NTS)

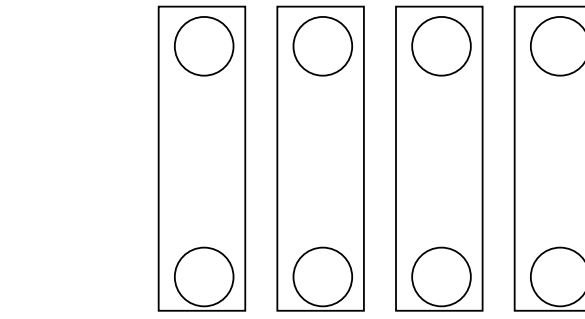


SOLAR WATER HEATING SYSTEM

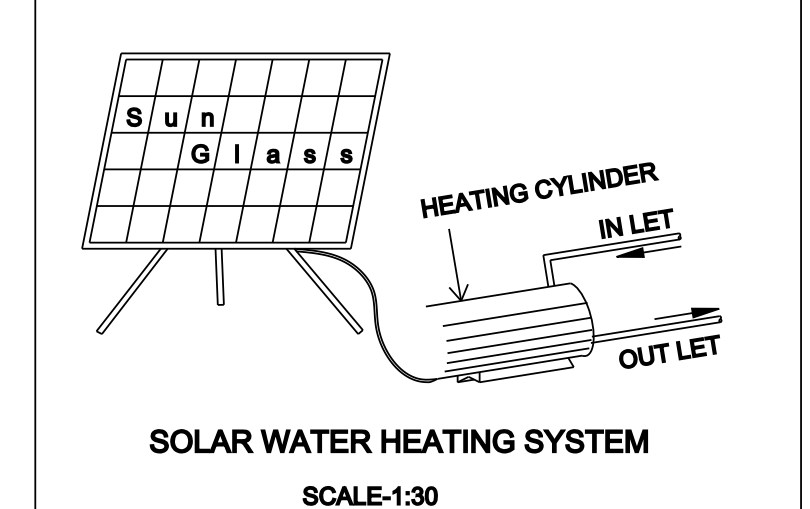


SOLAR WATER HEATING SYSTEM
SCALE:1:30


LAYOUT NO: 03/2023

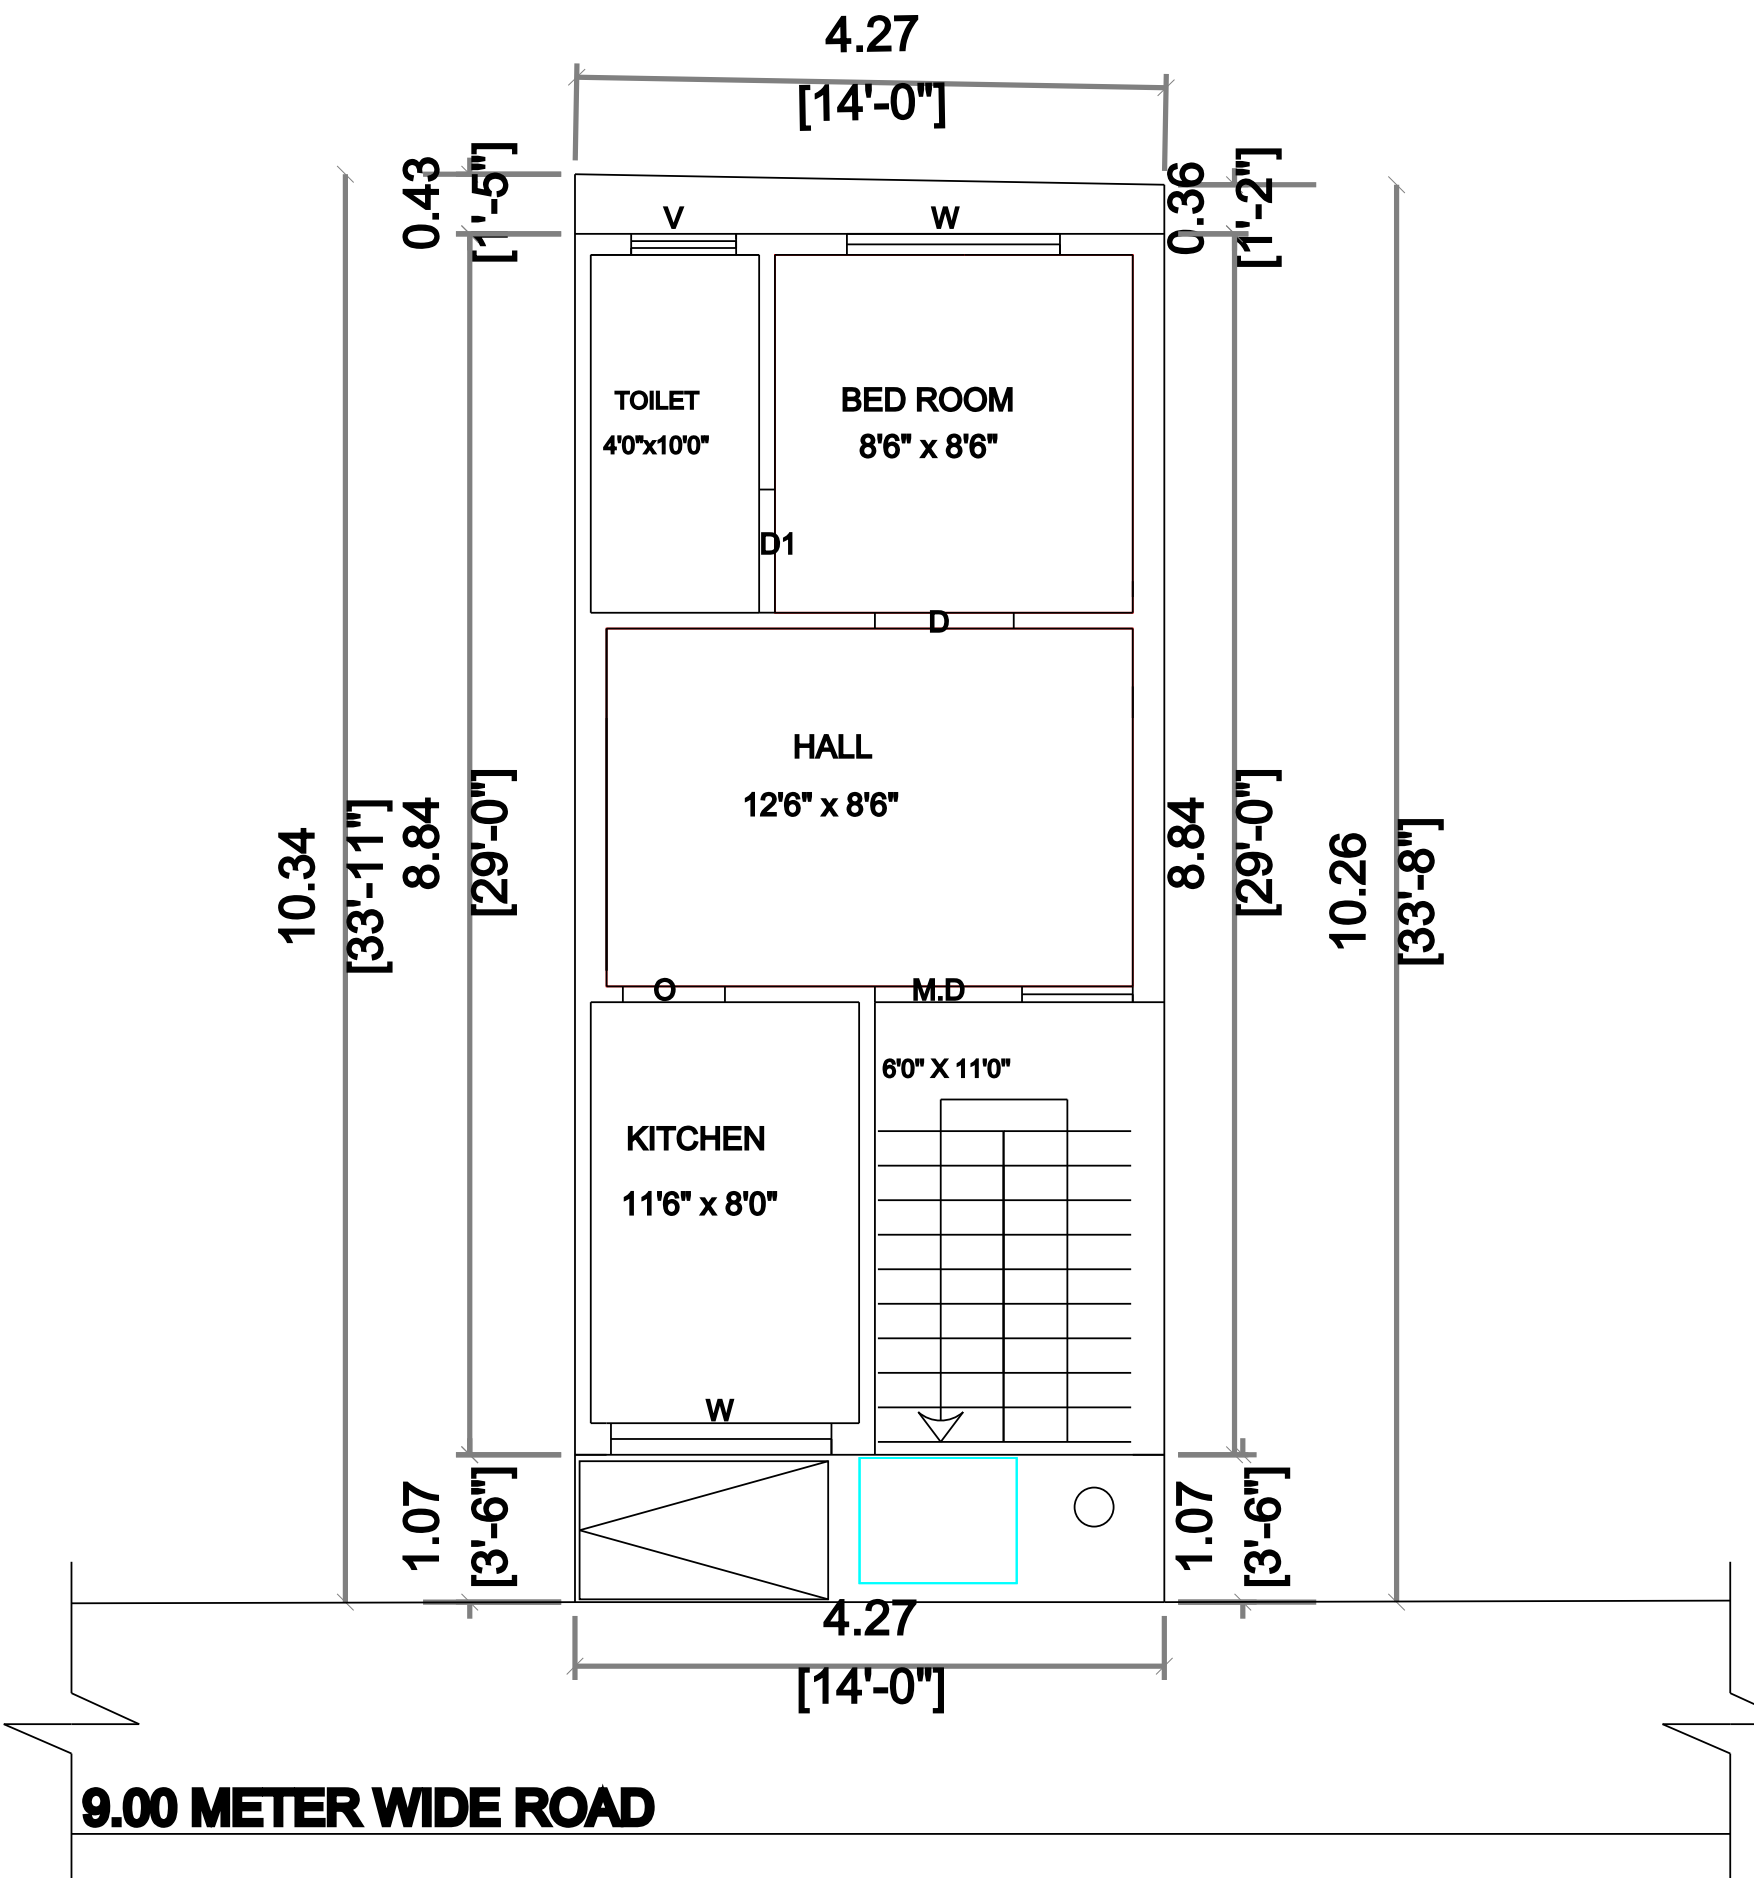


PRO.GROUND FLOOR PLAN

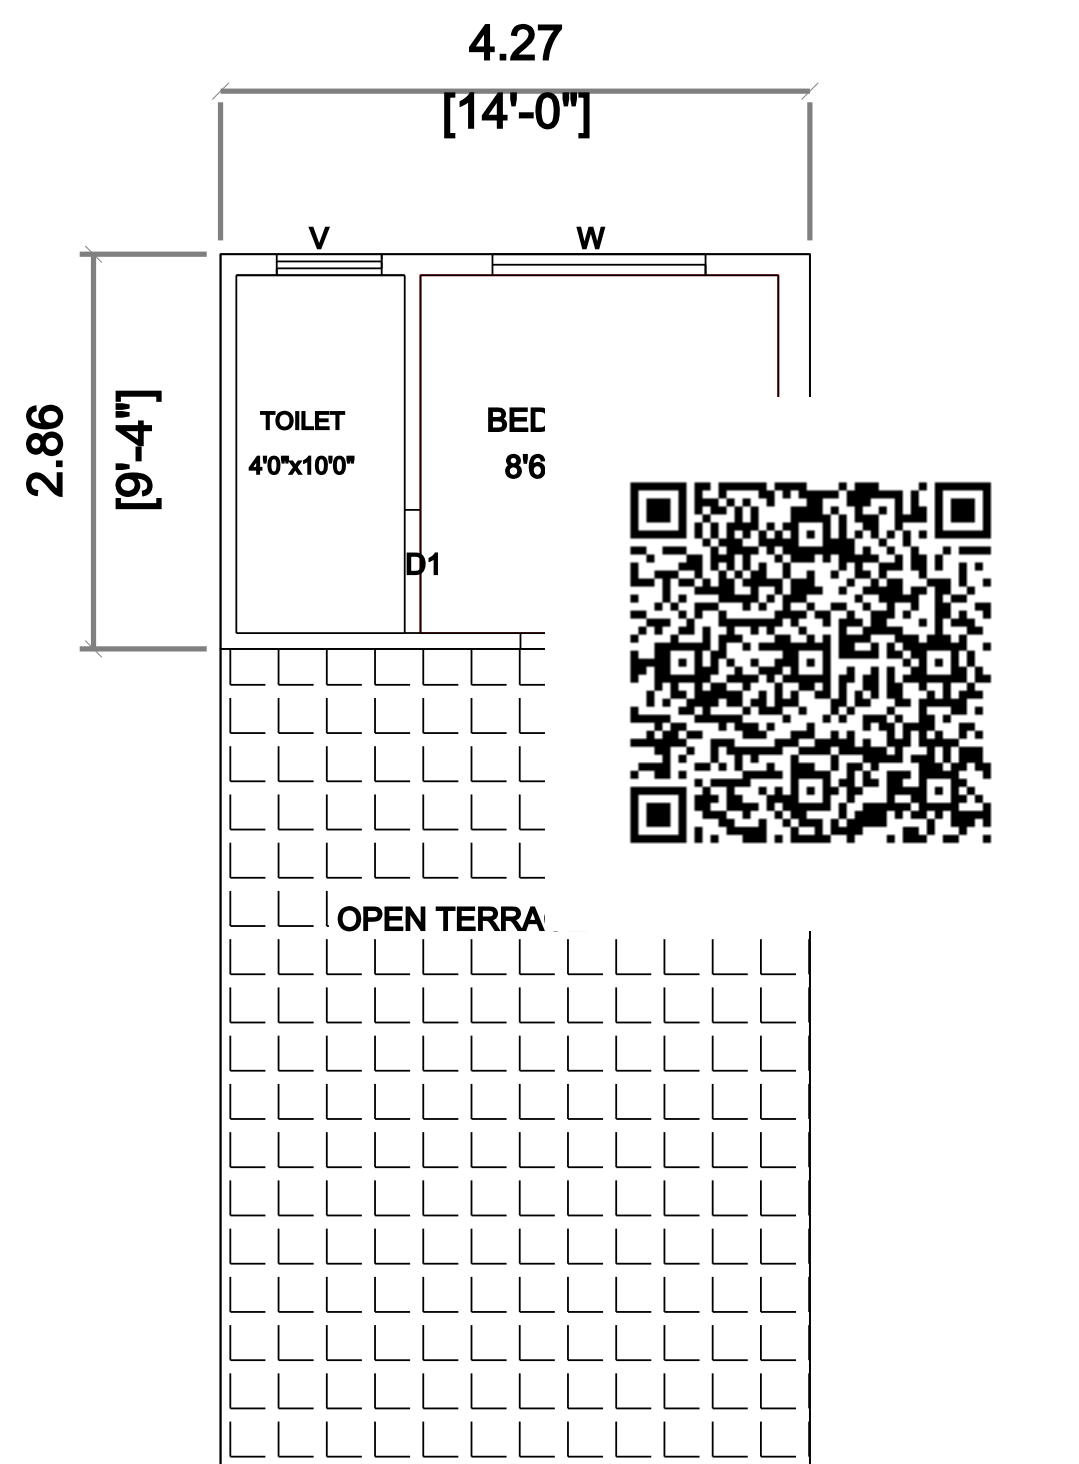



PRO.FIRST FLOOR PLAN

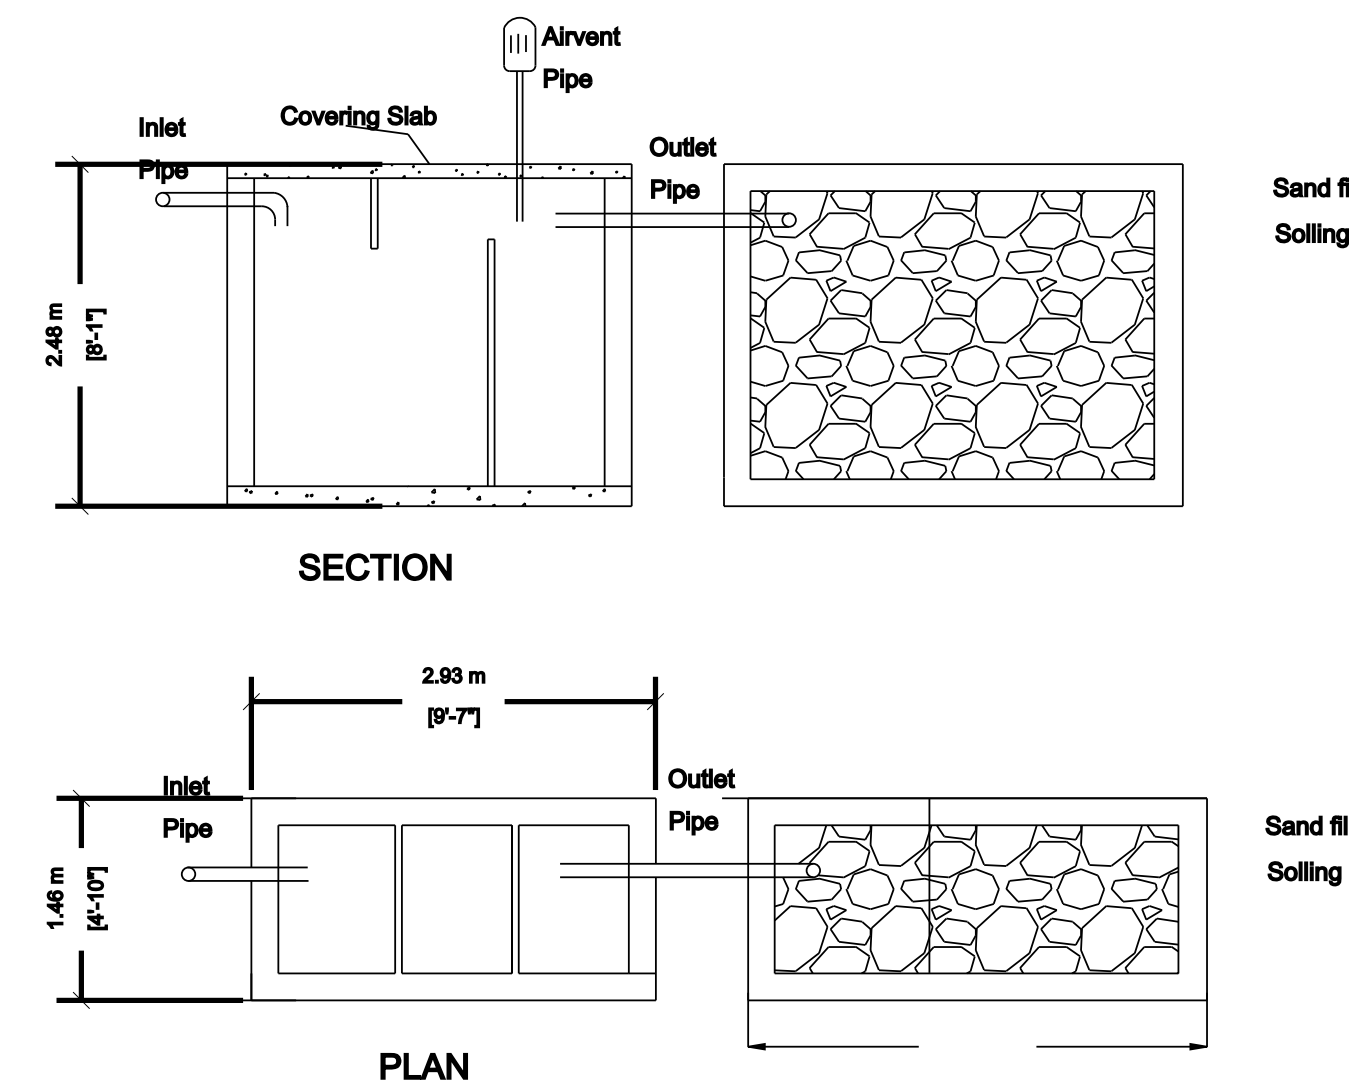

DETAILS OF SEPTIC TANK & DISPERSION TRENCH

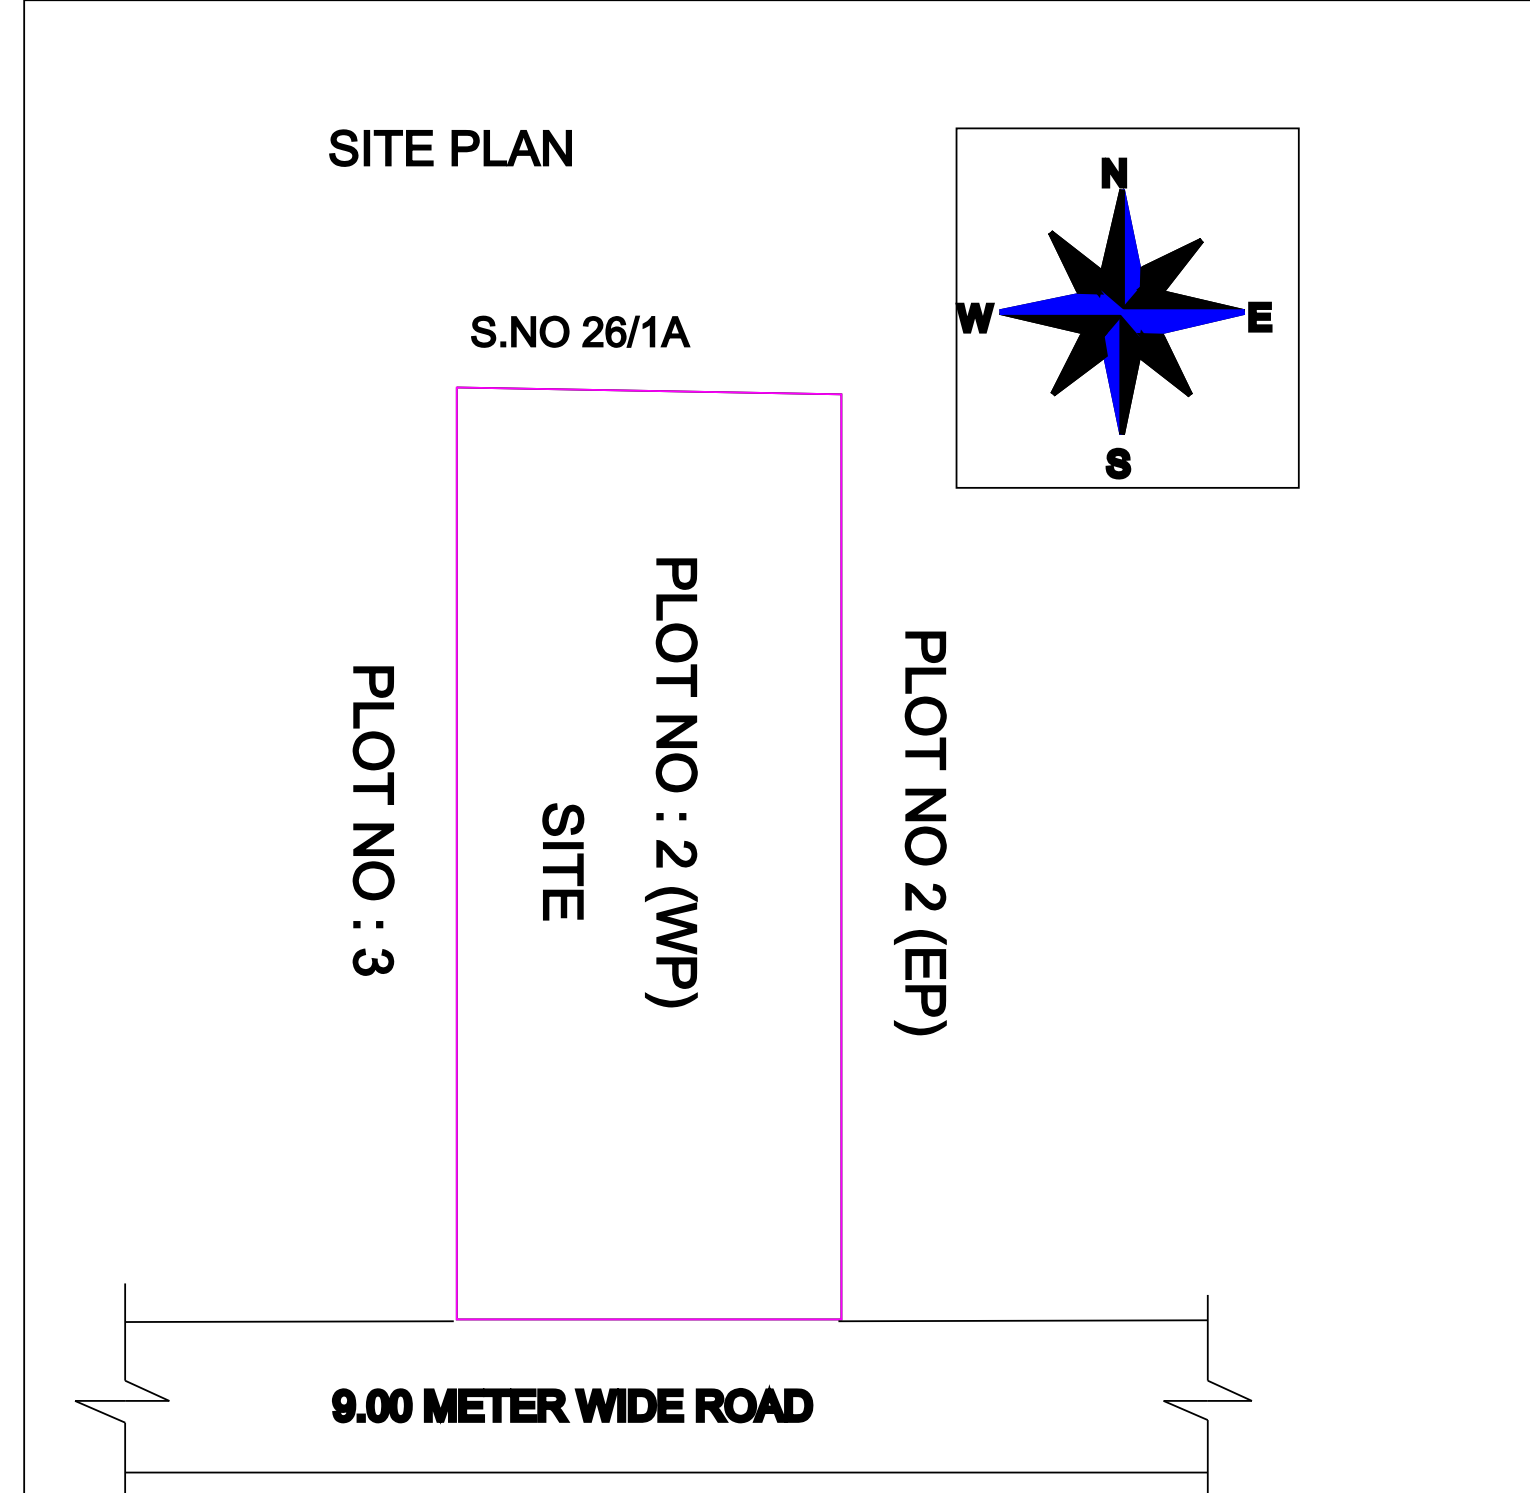

SITE PLAN

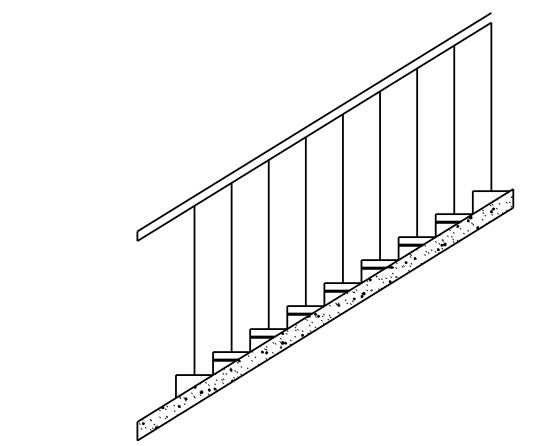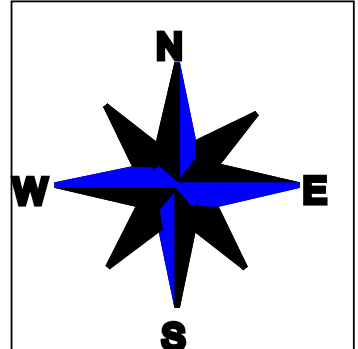

FOUNDATION DETAILS

REFERENCE IN FEETIN METER
MDMAIN DOOR4'0" X 7'0"1.21 X 2.13
DDOOR3'3" X 7'0"1.00 X 2.13
DIDOOR2'6" X 7'0"0.76 X 2.13
OOPEN3'3" X 7'0"1.00 X 2.13
W WINDOW 4'0" X 4'0" 1.21 X 1.21
FWWINDOW6'0" X 5'0"1.82 X 1.52
V VENTILATOR 3'3" X 2'0"1.00 X 0.61EXEXHAUST FAN12" DIA

AREA OF CALCULATION SQ.FT SQ.M
AREA-OF PLOT-EXTENT-472.00-43.85
FMB/TSLR PLOT EXTENT 472.00 43.85
AREA AS PER DOCUMENT 472.00 43.85
AREAOF R.C.C BUILDING IN G.F 406.01 37.72
AREA OF R.C.C BUILDING IN F.F 131.21 12.19
AREA OF OPEN SPACE 65.99 6.13
TOTAL AREA (G.F + F.F) 537.22 49.91
PERCENTAGE OF SITE COVERAGE -86.02
NO.OF DWELLING UNITS- 1 No's.HEIGHT OF THE BUILDING-6.85M

PARKING DETAILS:NO.OF OPEN CAR PARKING -0 No's.NO.OF OPEN TWO WHEELER PARKING -1 No's.

EXISTING ROAD SHOWN IN-
BOUNDARY SHOWN IN -
PRO.BUILDING SHOWN IN-RAIN WATER COLLECTION TANK-

NOTE:-*ALL DIMENSIONS ARE IN METRE AND FEET
*ALL ROUND COMPOUND WALL PROVIDED.
*RAINWATER PERCOLATION PITS PROVIDED ALL ROUND
THE SITE.
*S.T.P PROVIDED IN THE SE CORNER OF THE SITE.
*SUMP AND FIRE SUMP PROVIDED.
*LIGHTNING CONDUCTOR PROVIDED IN THE ROOF.
*FIRE EXTINGUISHER & EMERGENCY ALARM IS PROVIDED.
*BORE WELL WITH MOTAR, WATER TANK AND
MUNICIPAL WATER SUPPLY WILL BE PROVIDED.
*SULLAGE WASTE FROM TOILET WILL BE CONNECTED
INTO SEPTIC TANK.
*RAIN WATER PERCOLATION BED 1.0m WIDE PROVIDED
AS PER GO (MS) NO: 138 DATED 11-02-02.
*RAIN WATER TAKEN TO THE BOREWELL THROUGH
150MM DIA PIPES
*SOLAR WATER HEATER WILL BE PROVIDED.*AT KITCHEN EXHAUST FAN TO BE PROVIDED.

Er.S.MATHYALAGAN, M.E
REGISTRATION NO : MCRE2070 -
MATHYALAGAN SANSARA NARAYANAN-22285
PLOT NO 12, S.NO : 24/108, KULAMANGALAM MAIN ROAD
PANANGADI, MADURAI-625017
CELL : 9776910338
Email: smathyalagan17@yahoo.co.in

ENGINEER

தலைவர்
பேச்சிதளம் உறாட்சி
மதுரை மேற்கு ஒன்றியம்

OFFICE USE

Eight ways to know a piece of land before you pay for it.

This report covers one part of the picture. These cover the rest, drawn from the same government records, for any property in Tamil Nadu.

LandLens One

Ask anything about a property and get an answer grounded in live government records, with the sources shown.

[/landlens/one](#)



Verify My Land

Every record check run on one property and returned as a single report.

[/landlens/verify-my-land](#)



Legal Opinion

An advocate's written opinion on the title, built on the records we pull for it.

[/landlens](#)



One Map

Every layer on one map: the parcel, its boundary, zoning, water bodies and what sits around it.

[/landlens/one/map](#)



PriceMap

What land actually changed hands for around this plot, taken from the registered deeds.

[/landlens/pricemap](#)



Build Scope

What you are allowed to build here: floor space, height, coverage and setbacks.

[/landlens/build-scope](#)



Property Tracker

Watch a property and hear about it when something new is registered against it.

[/landlens/property-tracker](#)



Deal Room

Run the transaction in one place: documents, stamping, signatures and the parties.

[/landlens/deal-room](#)



Twenty-four checks you can run yourself, at no cost.

Records and verification

The registers themselves, read for you.

Encumbrance Certificate

Patta and Chitta

Field Measurement Sketch

EC Analyzer

Bank charge check

Court case search

Seller background check

Approval check by survey

Zoning and land use

What the plan says can happen on this land.

Land use zone finder

CMDA land use check

Coastal regulation zone

Master plan check

Water bodies finder

Airport height clearance

Value and duty

What it is worth and what it costs to register.

Guideline value by street

Guideline value by survey

Stamp duty and registration fees

Capital gains

Floor space index

Area unit converter

Registers and directories

Who holds it, and which office keeps the record.

Find your registering office

Temple property check

Waqf property check

RERA register



Every free tool
/tools



Services we run
for you
/services



The LandLens
suite
/landlens/one



Every claim in this document traces back to a government record.

Legal opinions, due diligence and title verification

Building plan, layout and sub-division approvals

Completion and occupancy certificates, regularisation

Escrow, negotiation and NRI property management

Land survey, soil testing, architecture and construction

Verified RealEstate
3/350/2 Mettukuppam,
OMR Thoraipakkam,
Chennai 600 097, India
hello@verified.realestate
+91 9996 12 9996

Prepared from the registers named on the page each finding sits on. Where a register could not be read, this document says so in its place rather than leaving the gap to be read as a clean result.

