

PP

APPROVAL RECORD

Planning Permission

Madurai district, Tamil Nadu

APPROVAL TYPE




Building Plan

ISSUING AUTHORITY

Rural Panchayat

The approval as the planning authority issued it, reproduced in full behind this page.

An approval speaks to what was sanctioned, not to what was built. Completion is a separate record.

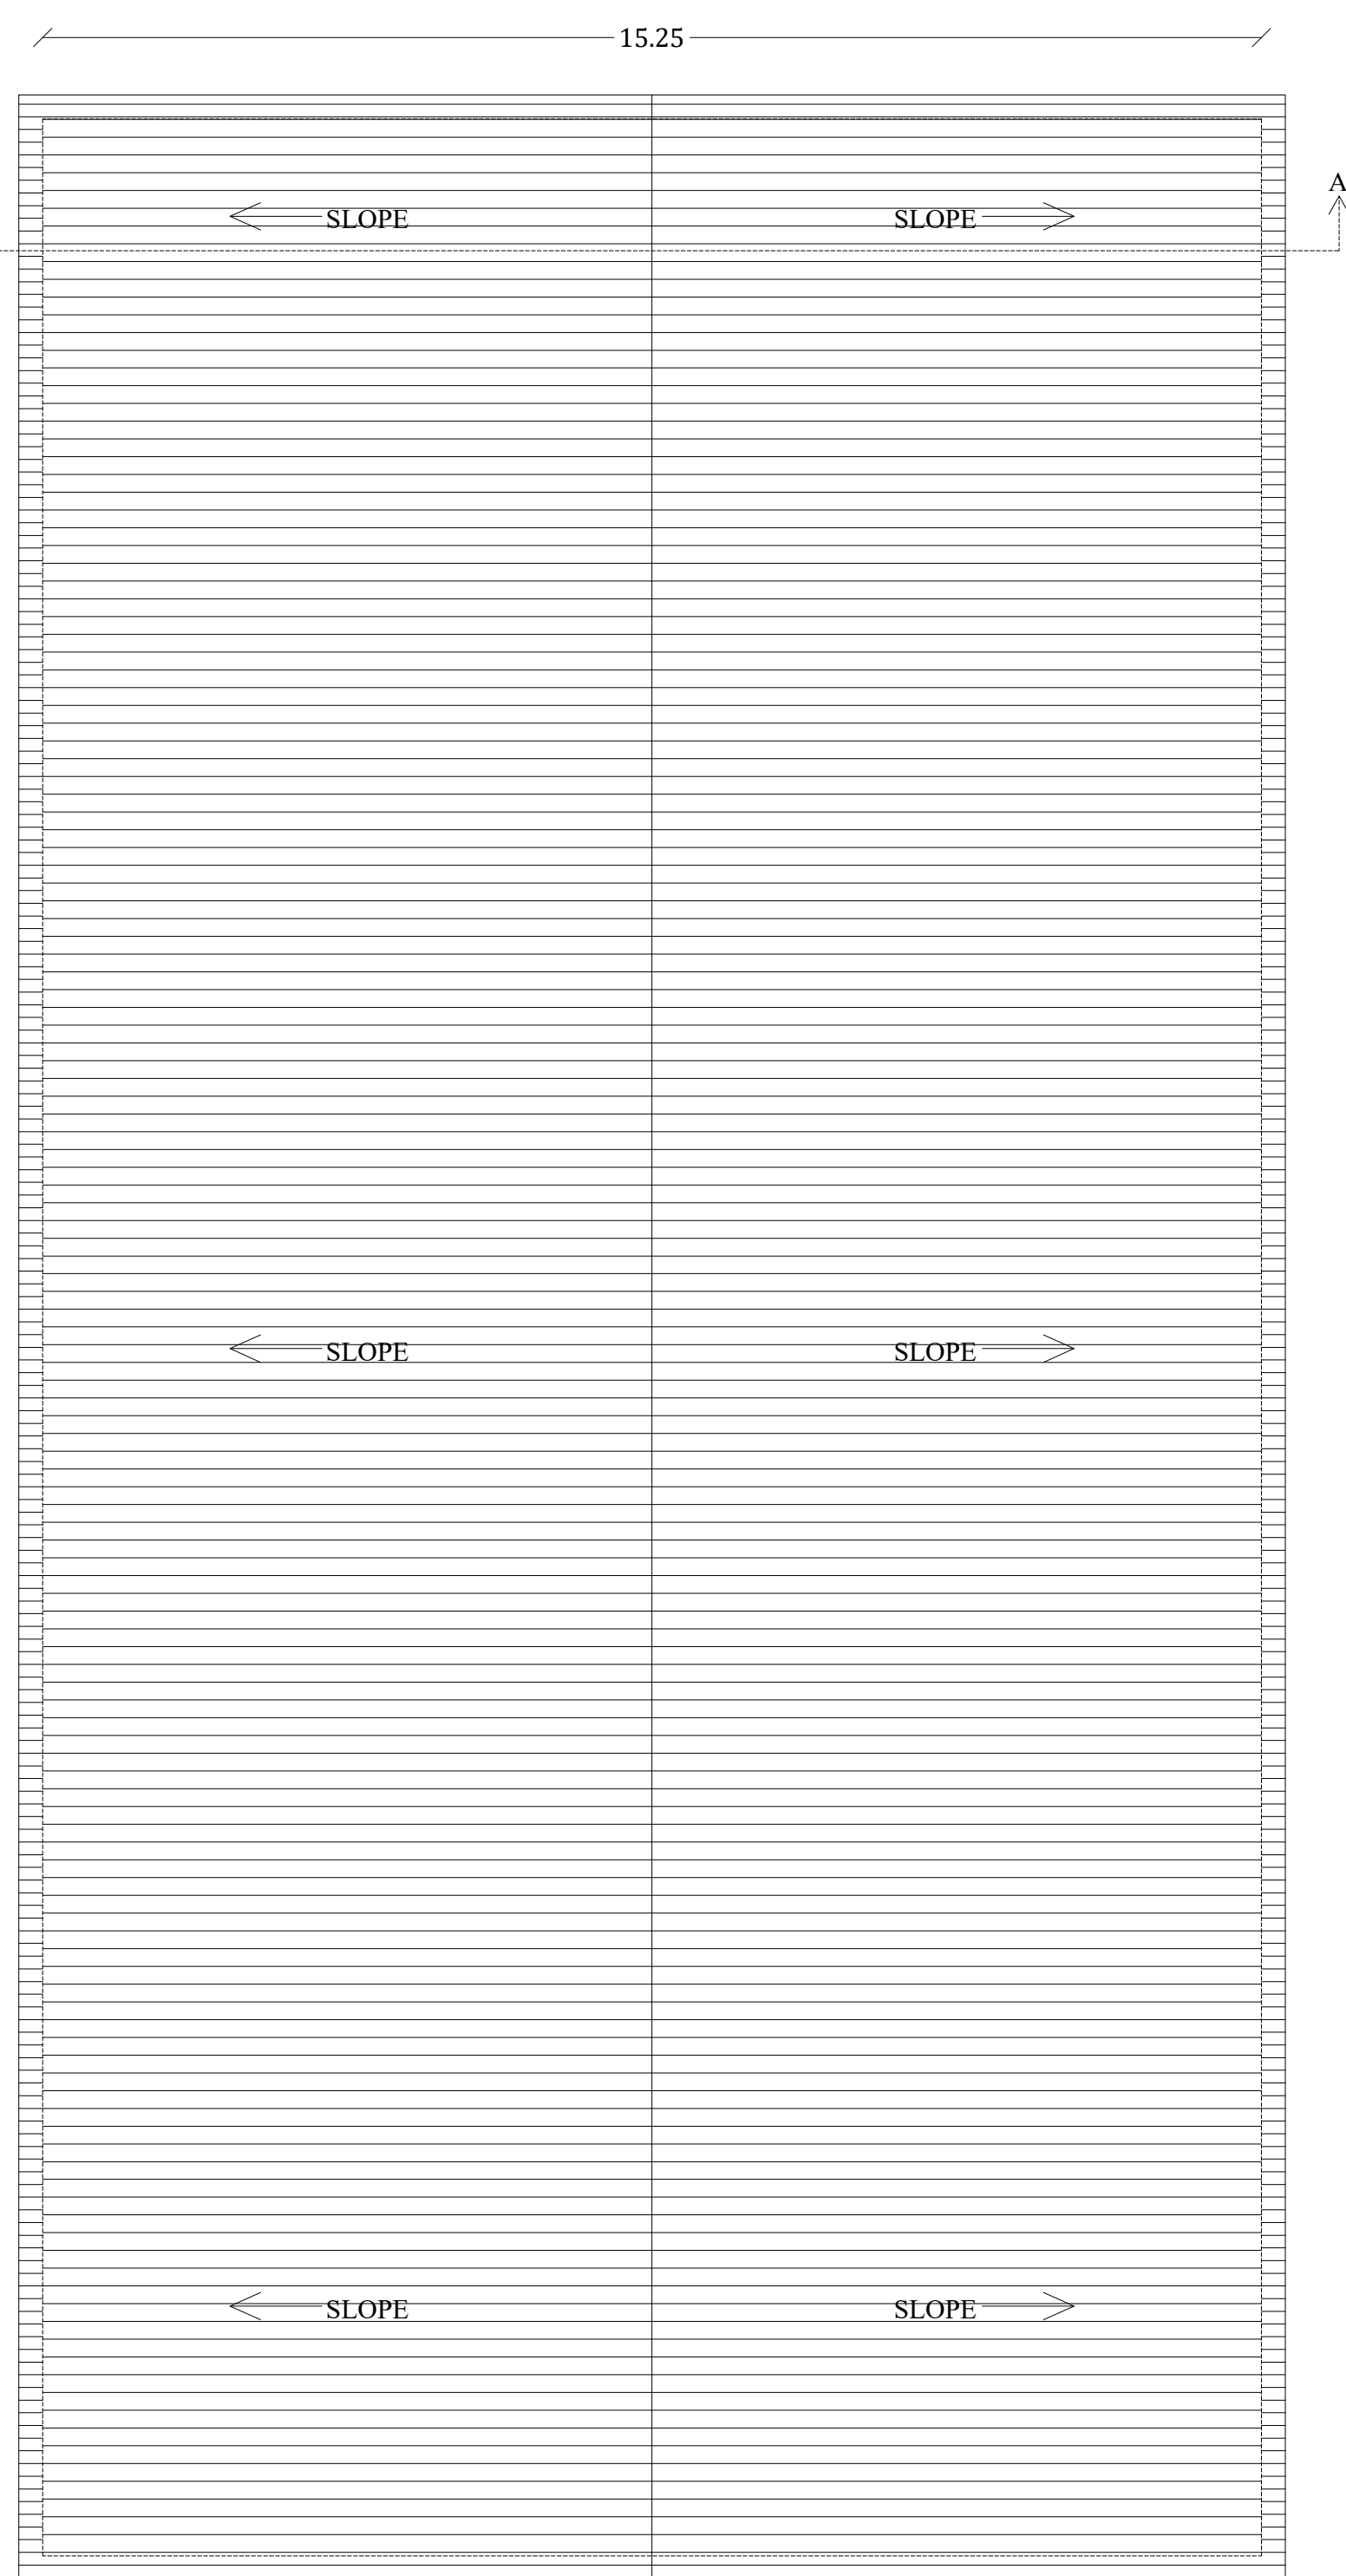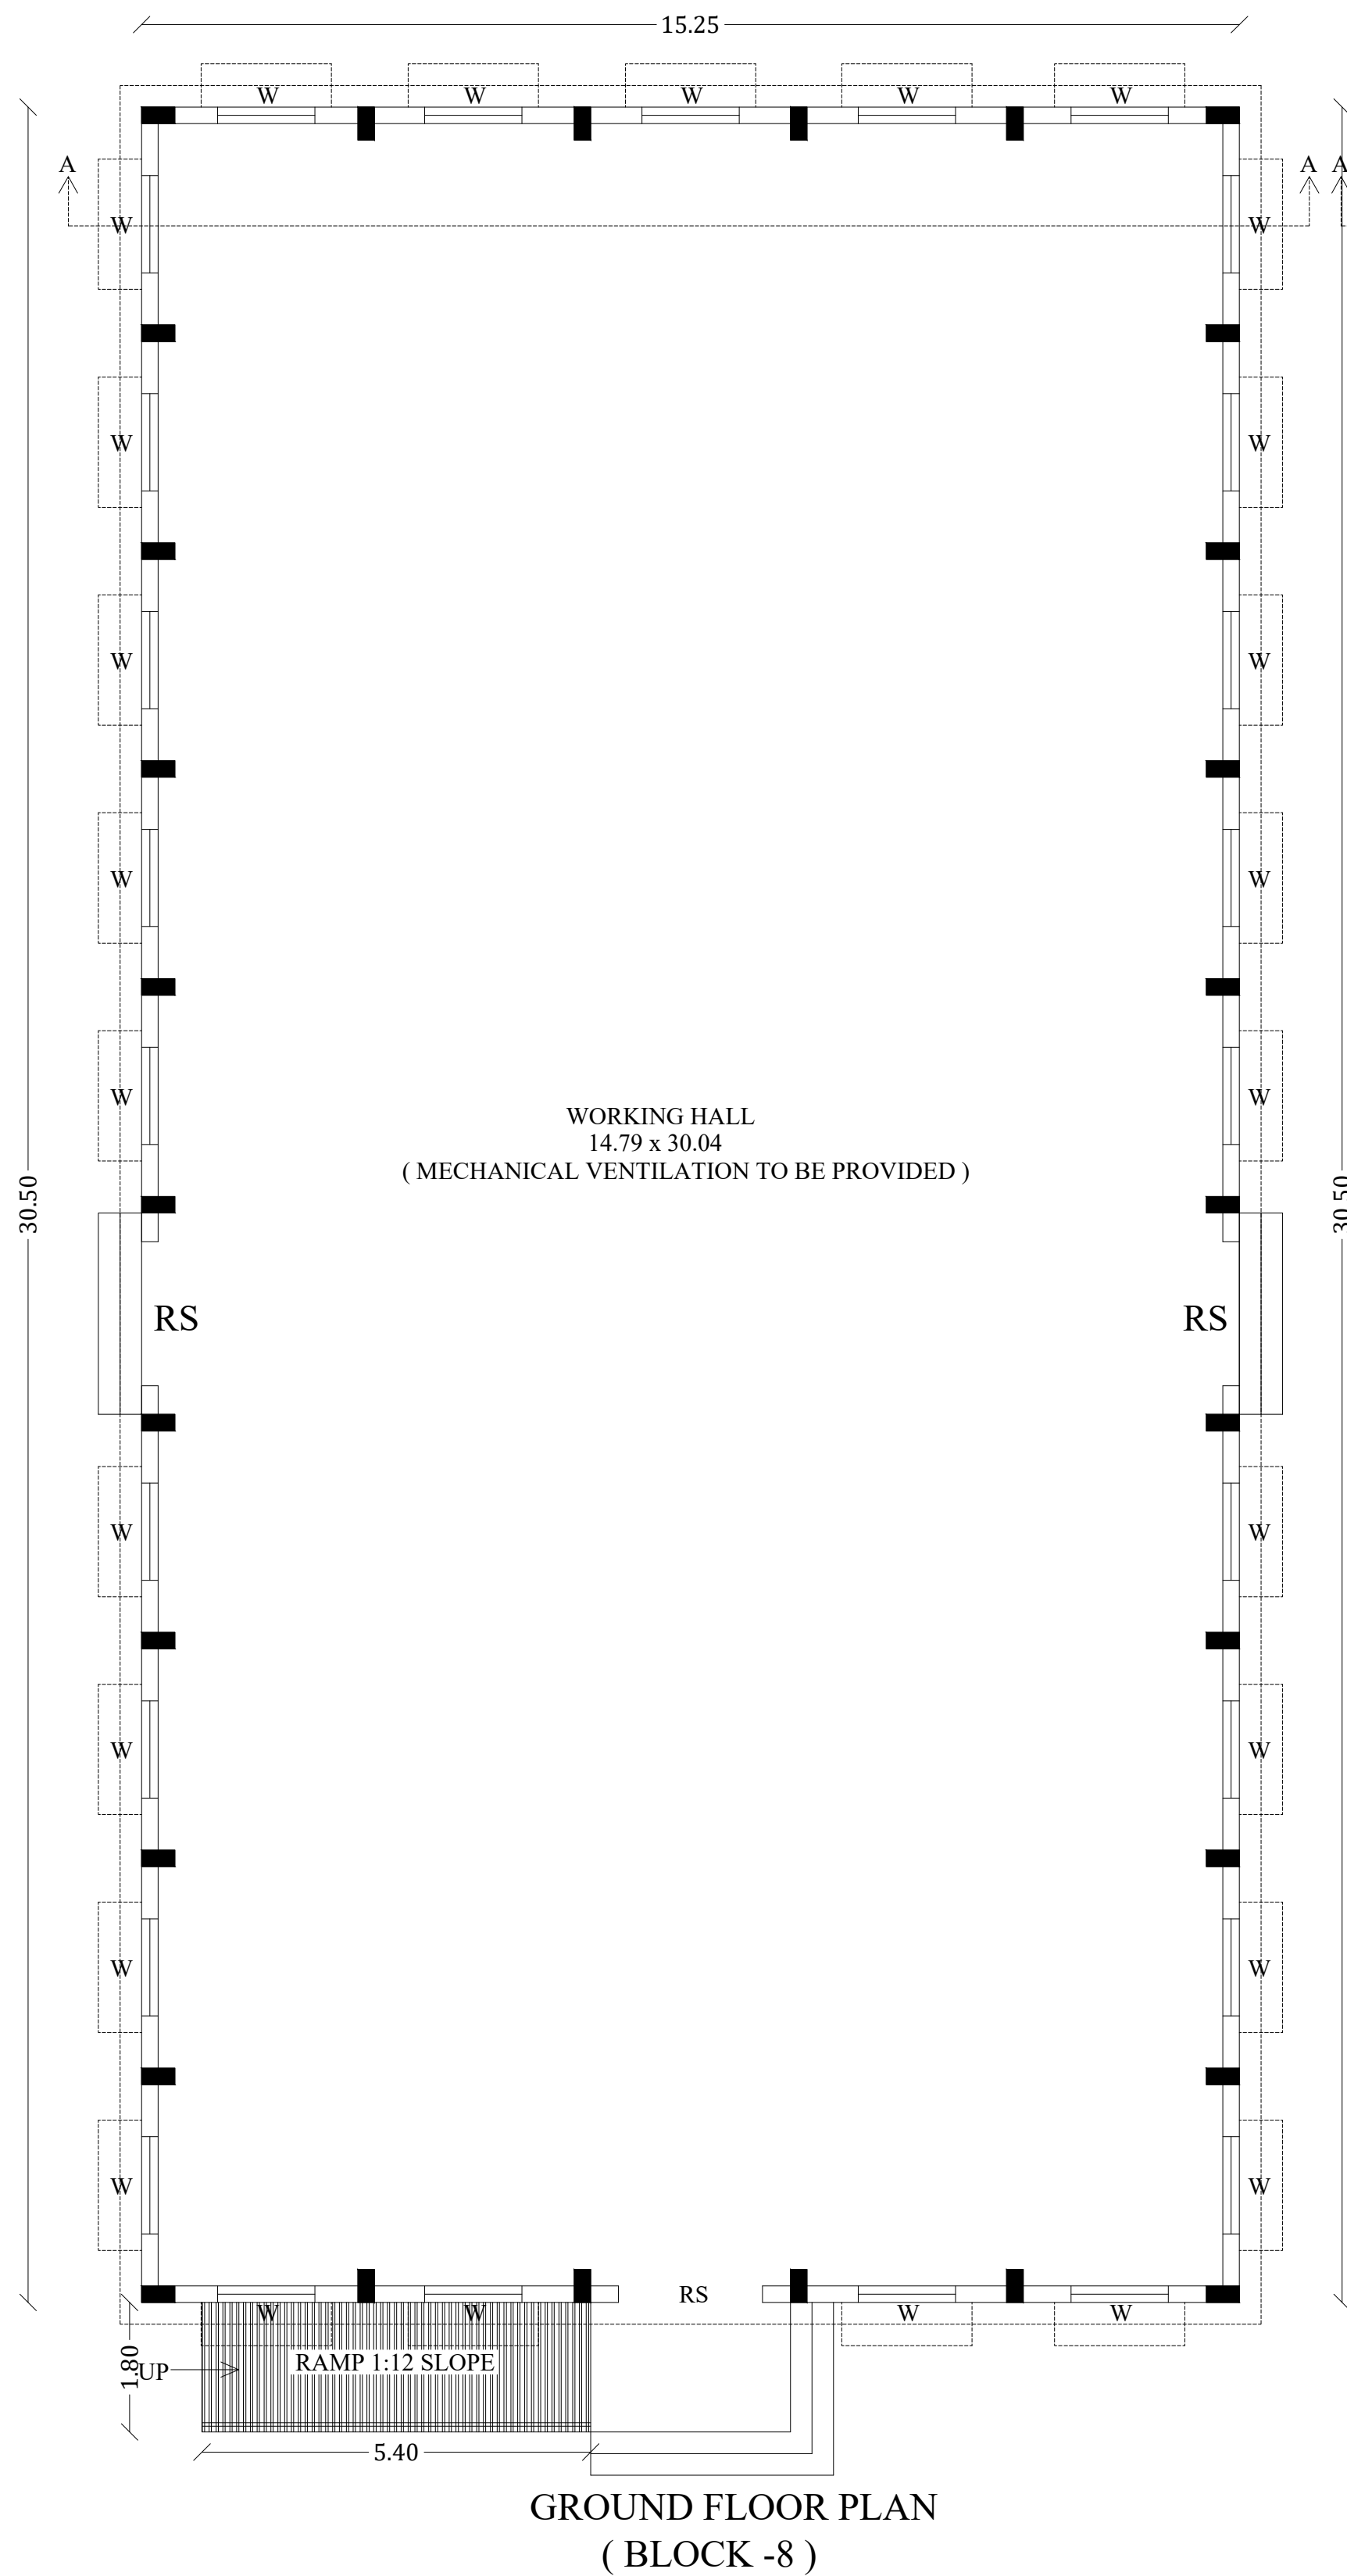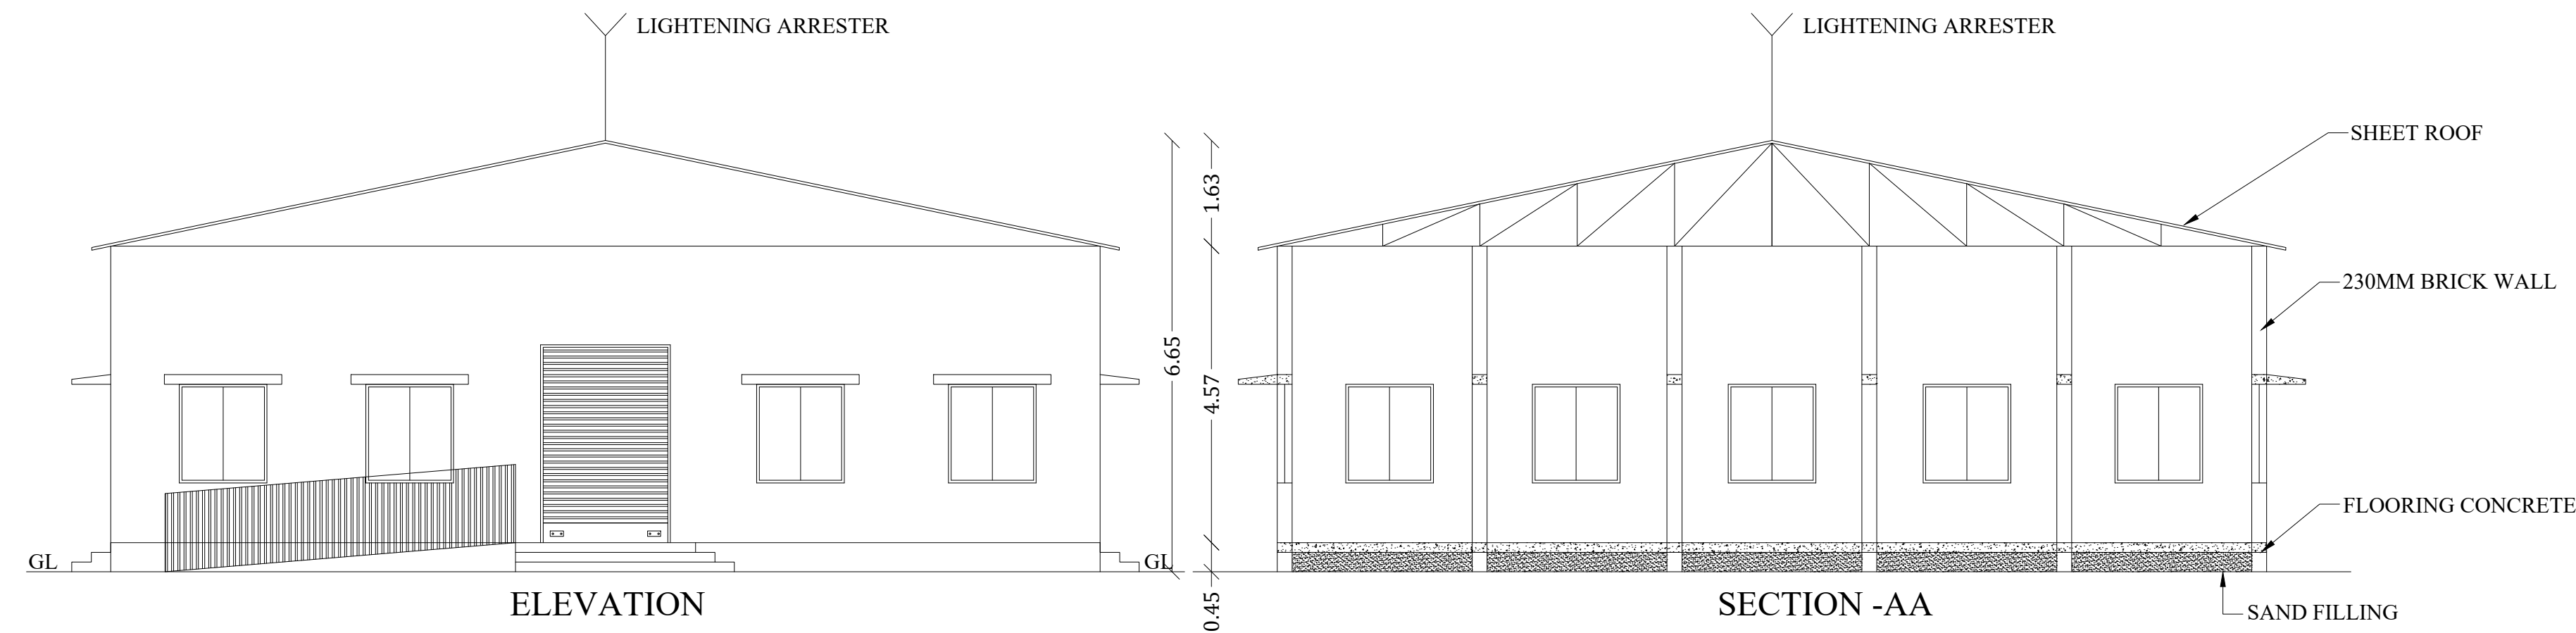


SHEET NO: 8

PLAN SHOWING THE PROPOSED CONSTRUCTION OF (FENNER CONVEYOR BELTING PVT. LTD " CONVEYOR BELTING ORANGE CATEGORY ") INDUSTRIAL BUILDING IN S.NO:54/1A,56, 57/8A1A,57/8A2A,57/9A1,57/10A1,58/4C2, 58/4D,58/6A,58/6B, AT NAGARI VILLAGE, VADIPATTI TALUK, MADURAI DISTRICT.

(SCALE-1:100)


JOINERY DETAILS		
R.S	ROLLING SHUTTER	2.00 x 3.05
W	WINDOW	1.35 x 1.52

 Er.K.GANAPATHI , B.E., M.E., F.I.E., F.I.V., D.LIN(USA) REGISTERED Engineer Grade-II / Chartered Engineer (CMAA Regn No: REGRA419050564 Dt: 07.05.2019) (MLPA Regn No: RE0142019(Gr-II) DL05.08.2019) GEOMATRIX CONSULTANCY (Regn No: 336242233482E No.22, Thomas Street, Narimedu, Madurai-625002, Ph: 7598031360, 0452-2965566 Email: geomatrixconsultancy@gmail.com	 Er.K.GANAPATHI , B.E., M.E., F.I.E., F.I.V., D.LIN(USA) Registered Structural Engineer Grade - II Chartered Engineer (Regn No: CMAA/SE-GR - 011904/067) (Regn No: MLPA/SE 3962019(GR - 1956/09/2019) GEOMATRIX CONSULTANCY No.22, Thomas Street, Narimedu, Madurai - 625 002, Ph: 7598031360, 7708758596 Email: geomatrixconsultancy@gmail.com
ARCHITECT	STRUCTURAL ENGINEER
 For Fenner Conveyor Belting Pvt. Ltd. Authorised Signatory	 Er.T.BABU, B.E., PLAN CENTER Registration No: RE 016/2019 (Grade.II) No.25, South Street, Near Amma Mess, Talakuttam, Madurai - 2, Ph: 8220044343, 9786948414
APPLICANT	ENGINEER

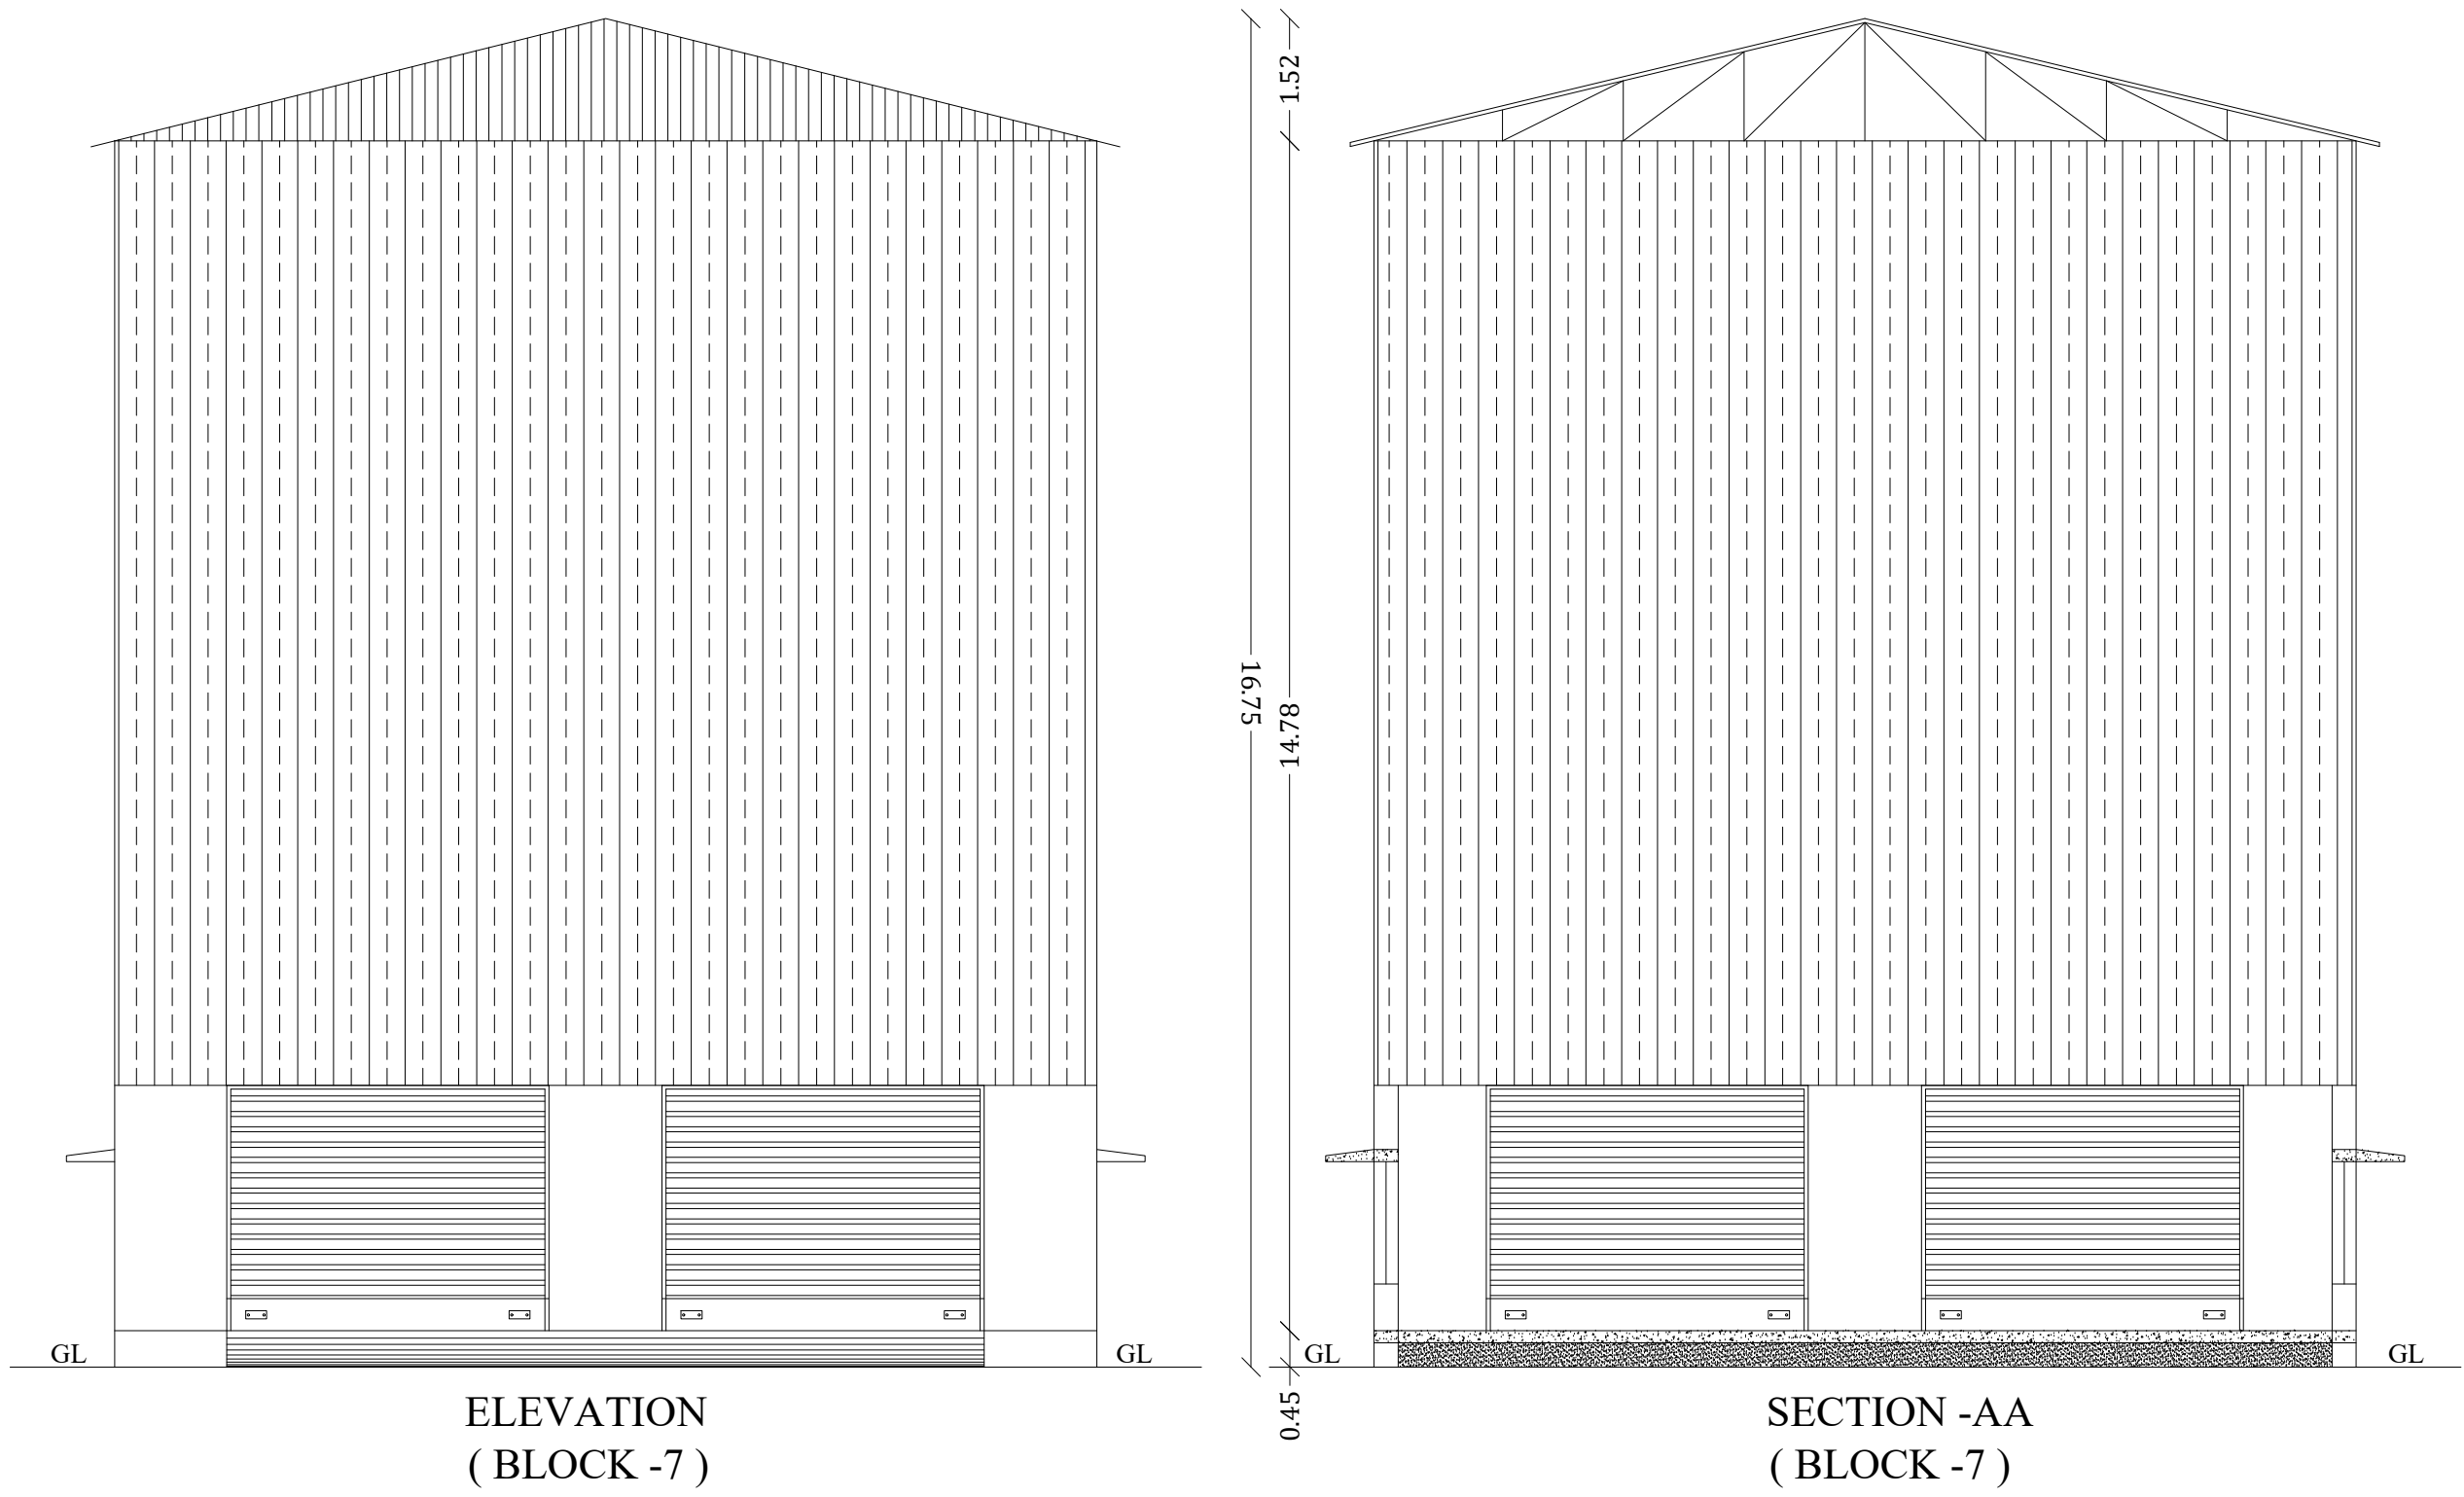

ELEVATION
(BLOCK -7)

SECTION -AA
(BLOCK -7)

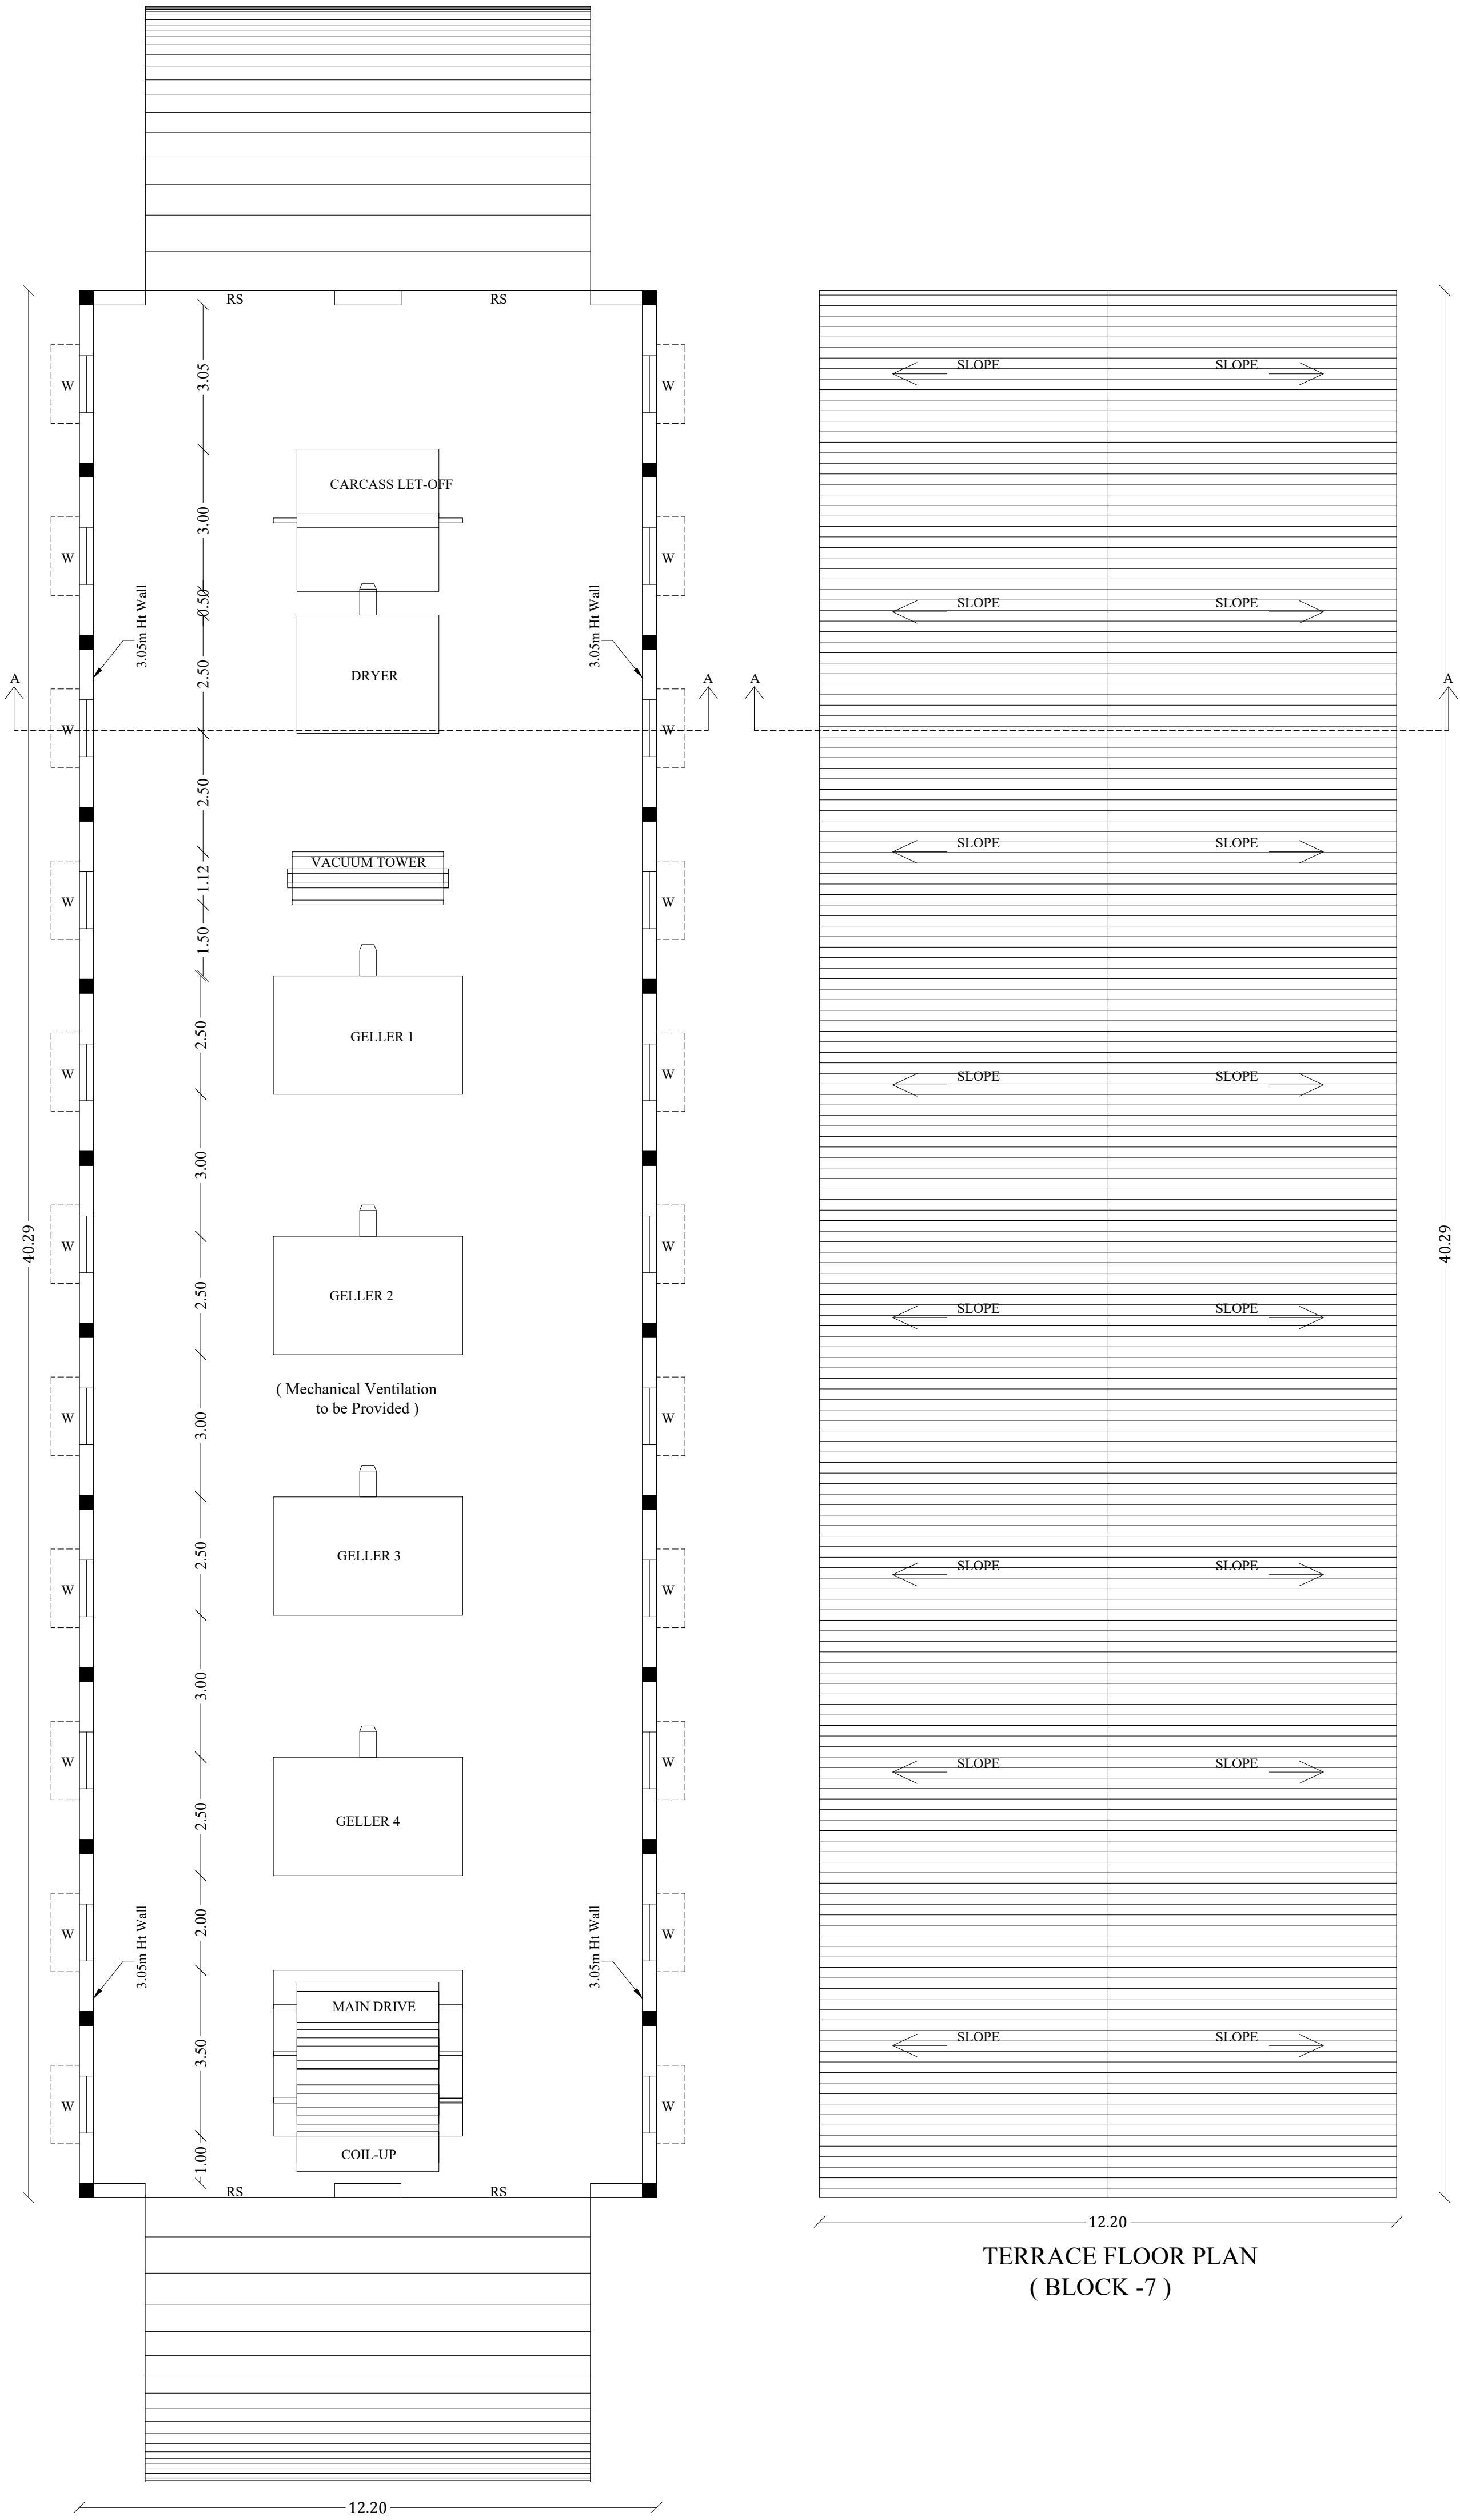

GROUND FLOOR PLAN
(BLOCK -7)

TERRACE FLOOR PLAN
(BLOCK -7)

PLAN SHOWING THE PROPOSED CONSTRUCTION
OF (FENNER CONVEYOR BELTING PVT. LTD "
CONVEYOR BELTING ORANGE CATEGORY ")
INDUSTRIAL BUILDING IN S.NO:54/1A,56,
57/8A1A,57/8A2A,57/9A1,57/10A1,58/4C2,
58/4D,58/6A,58/6B,AT NAGARI VILLAGE,
VADIPATTI TALUK, MADURAI DISTRICT.
(SCALE-1:100)

JOINERY DETAILS		
R.S	ROLLING SHUTTER	4.00 x 3.05
W	WINDOW	1.20 x 1.52

HP / MACHINERY DETAILS				
NO	NAME OF THE MACHINE	NOS	EACH HP	TOTAL HP
1	CARCASS LET-OFF	1	5.00	5.00
2	DRYER	1	1.00	1.00
3	VACUUM TOWER	1	2.00	2.00
4	GELLER	4	22.50	90.00
5	MAIN DRIVE	1	5.00	5.00
TOTAL HP			35.50	103.00

STRUCTURAL
ENGINEER


ARCHITECT

APPLICANT



ENGINEER



TERRACE FLOOR PLAN
(Block-6)

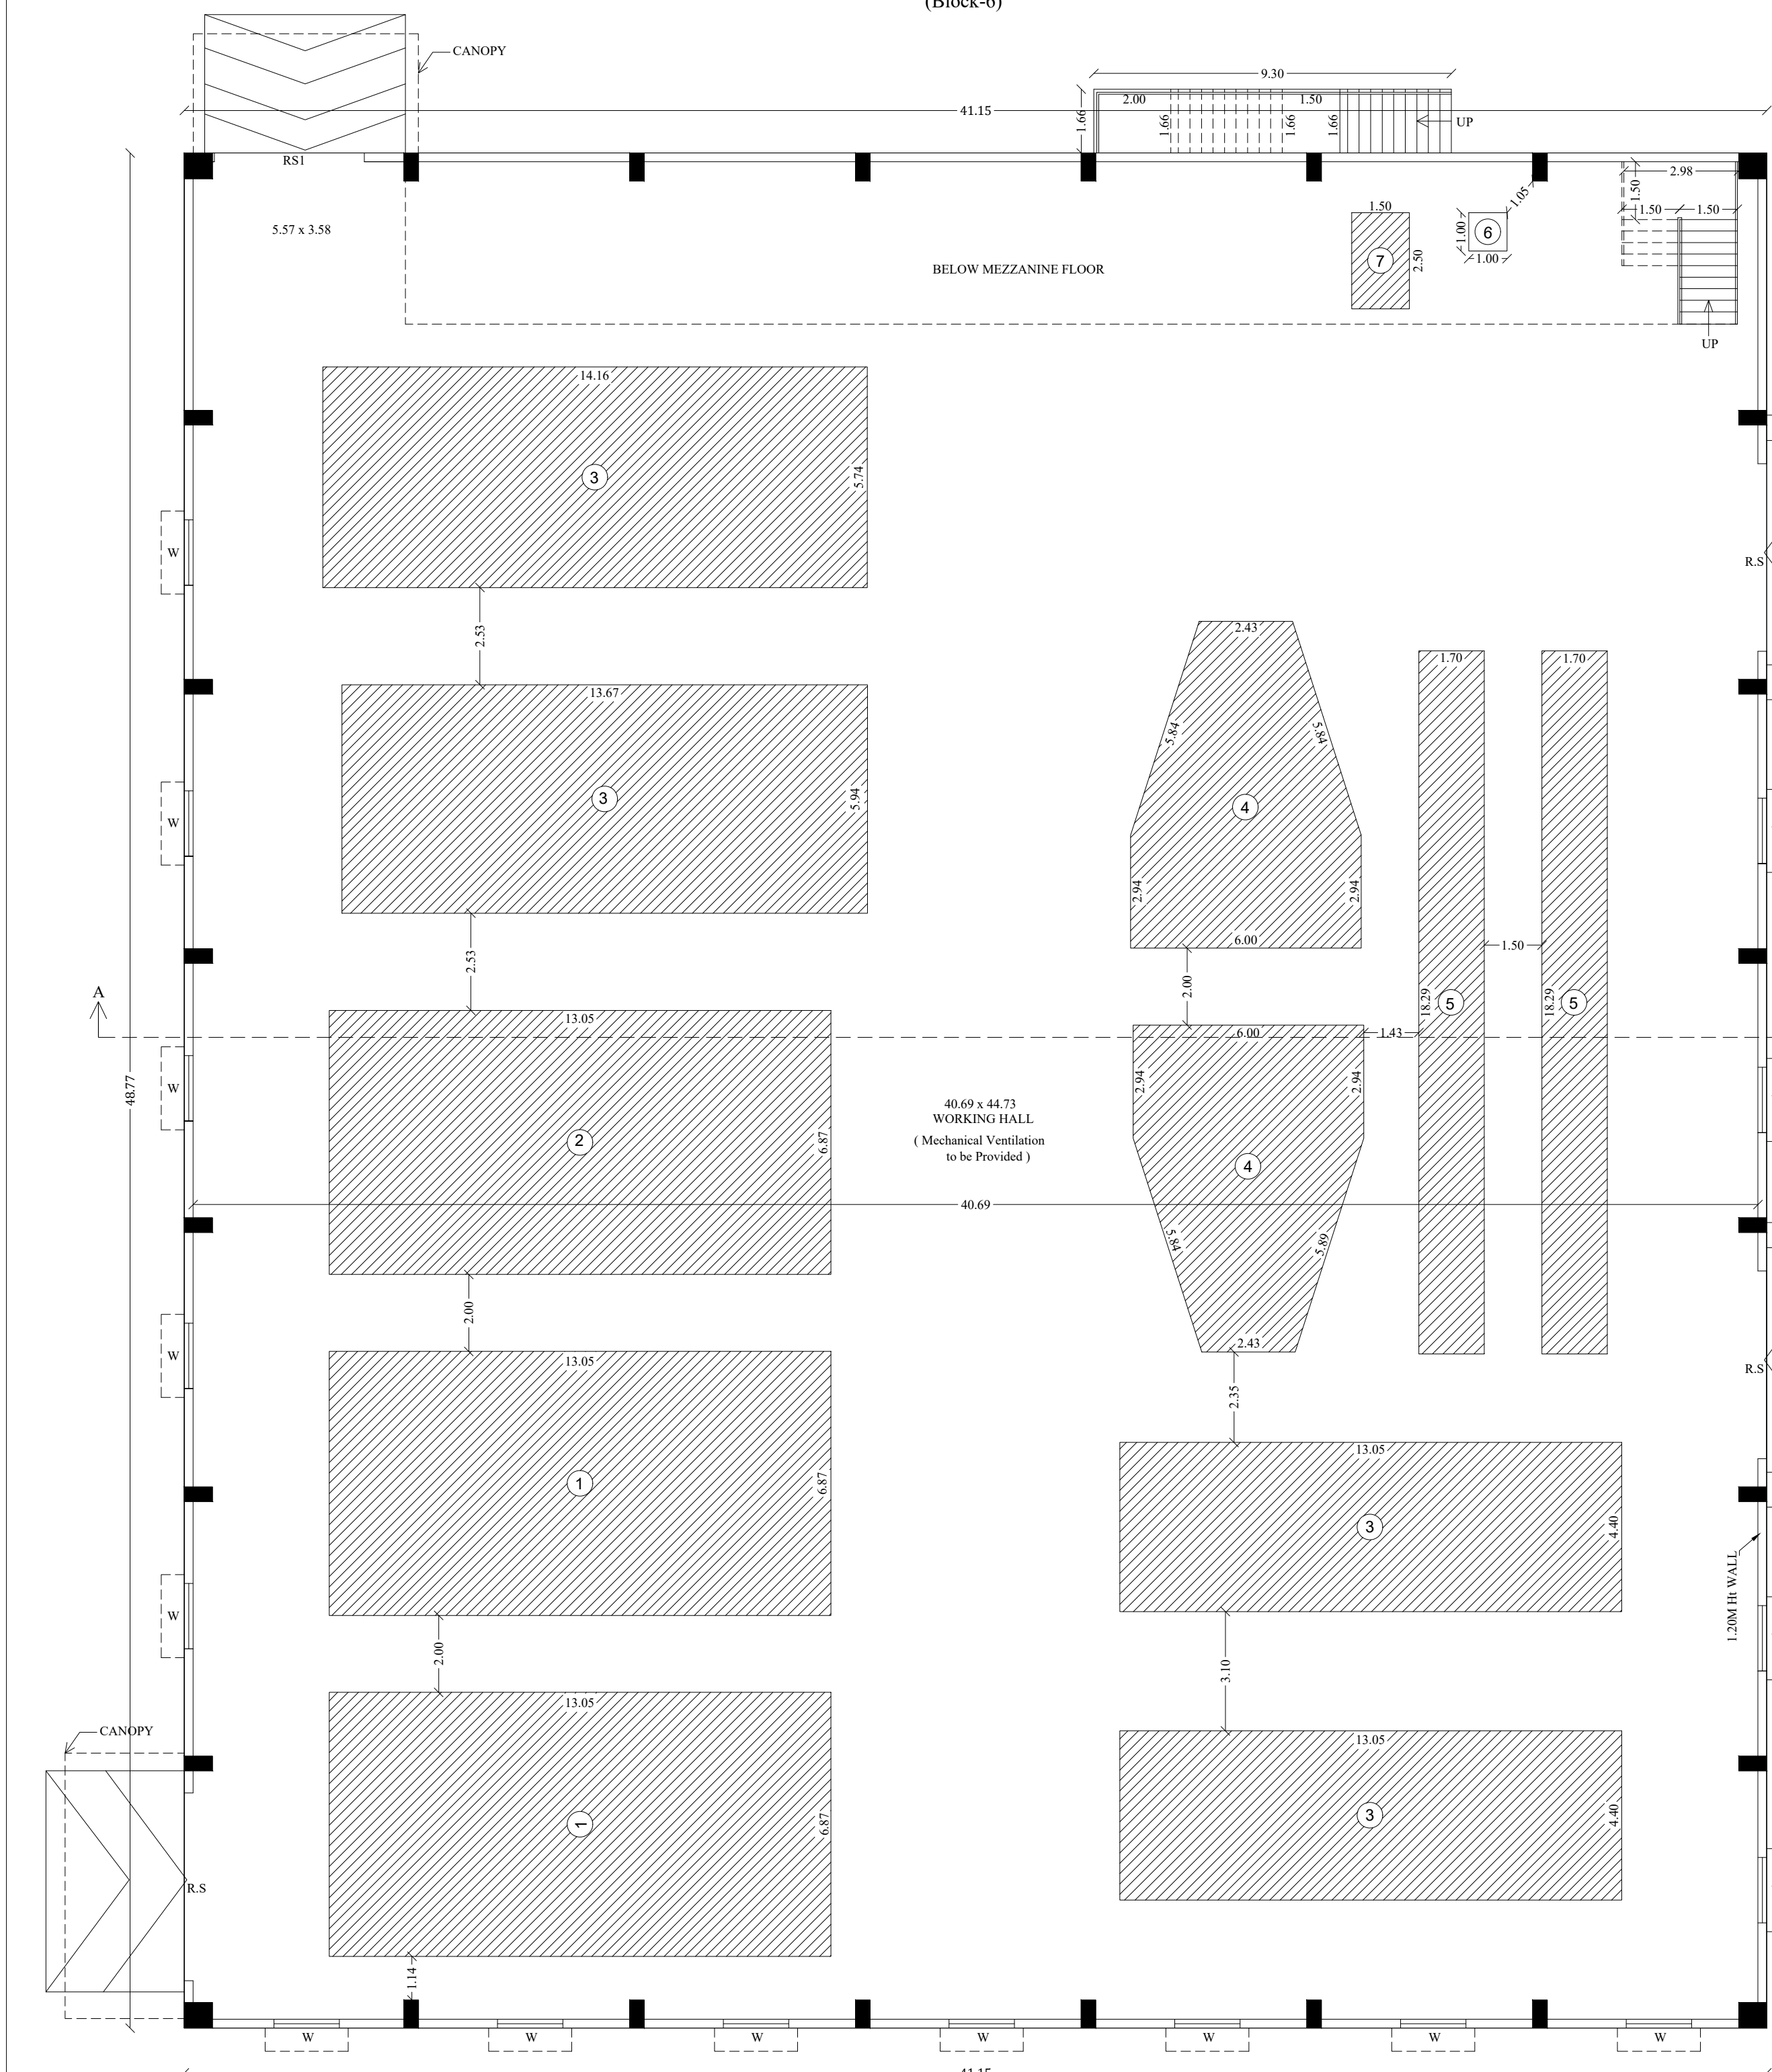

GROUND FLOOR PLAN
(Block-6)

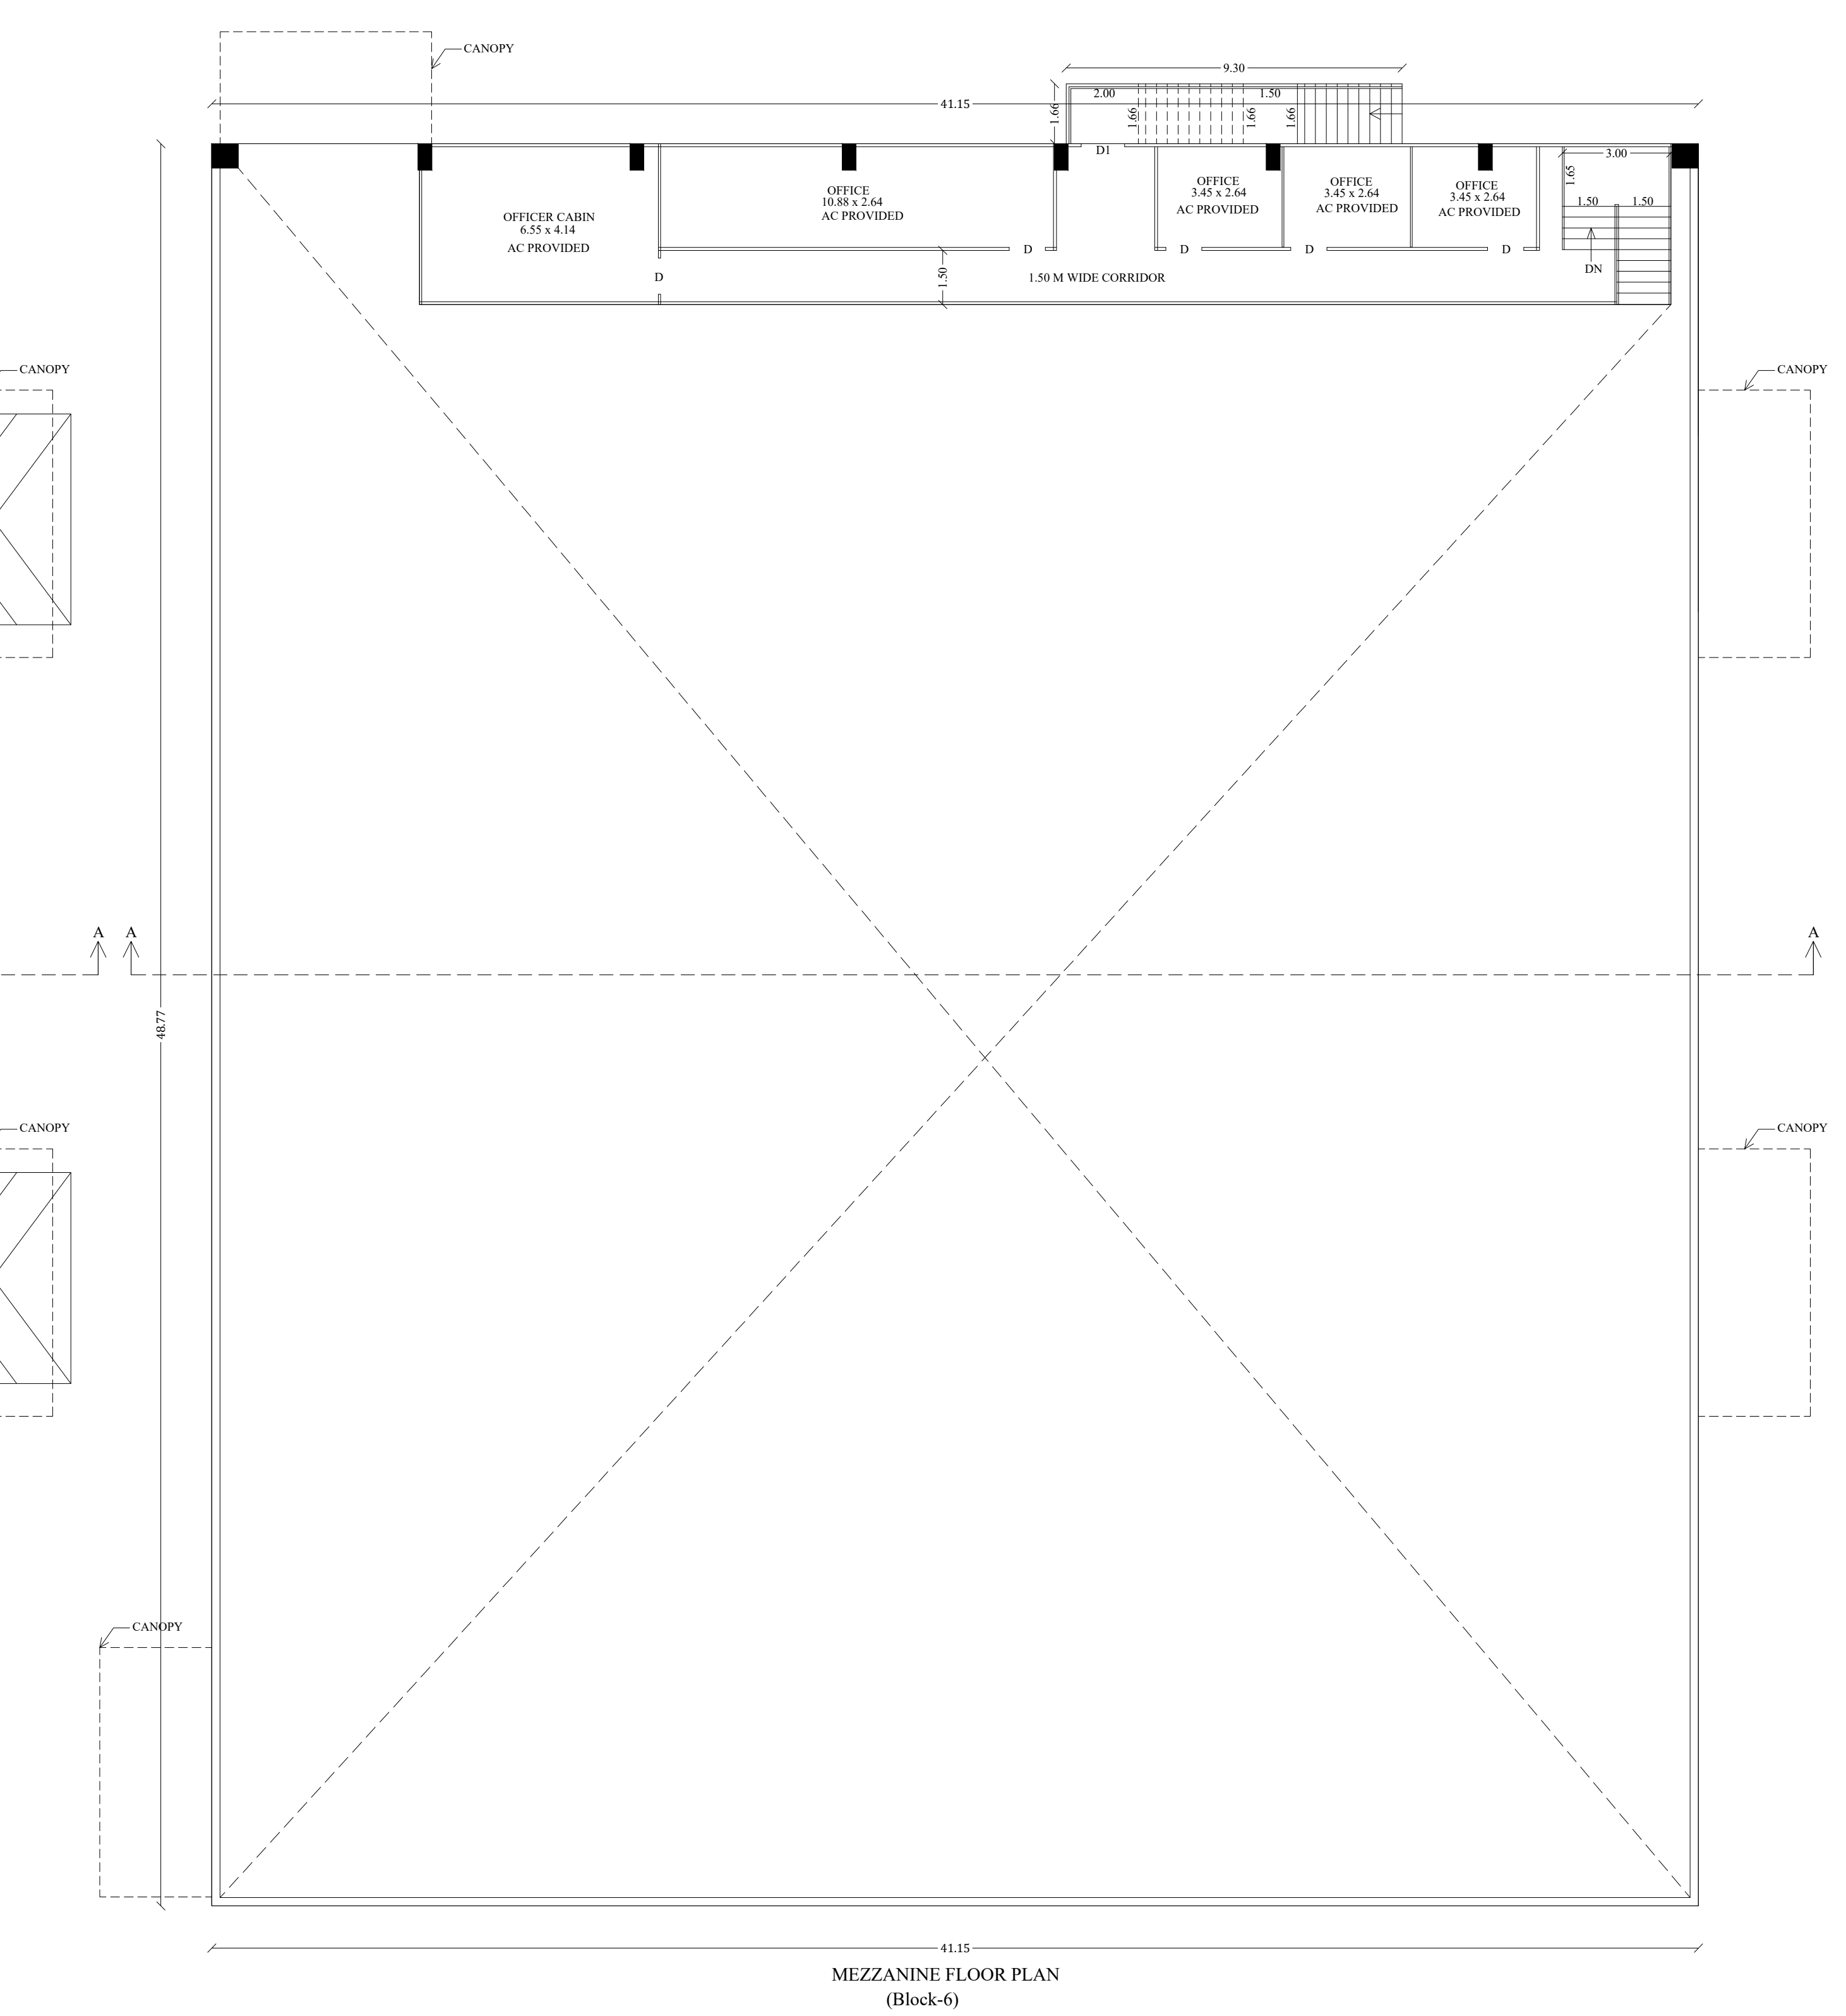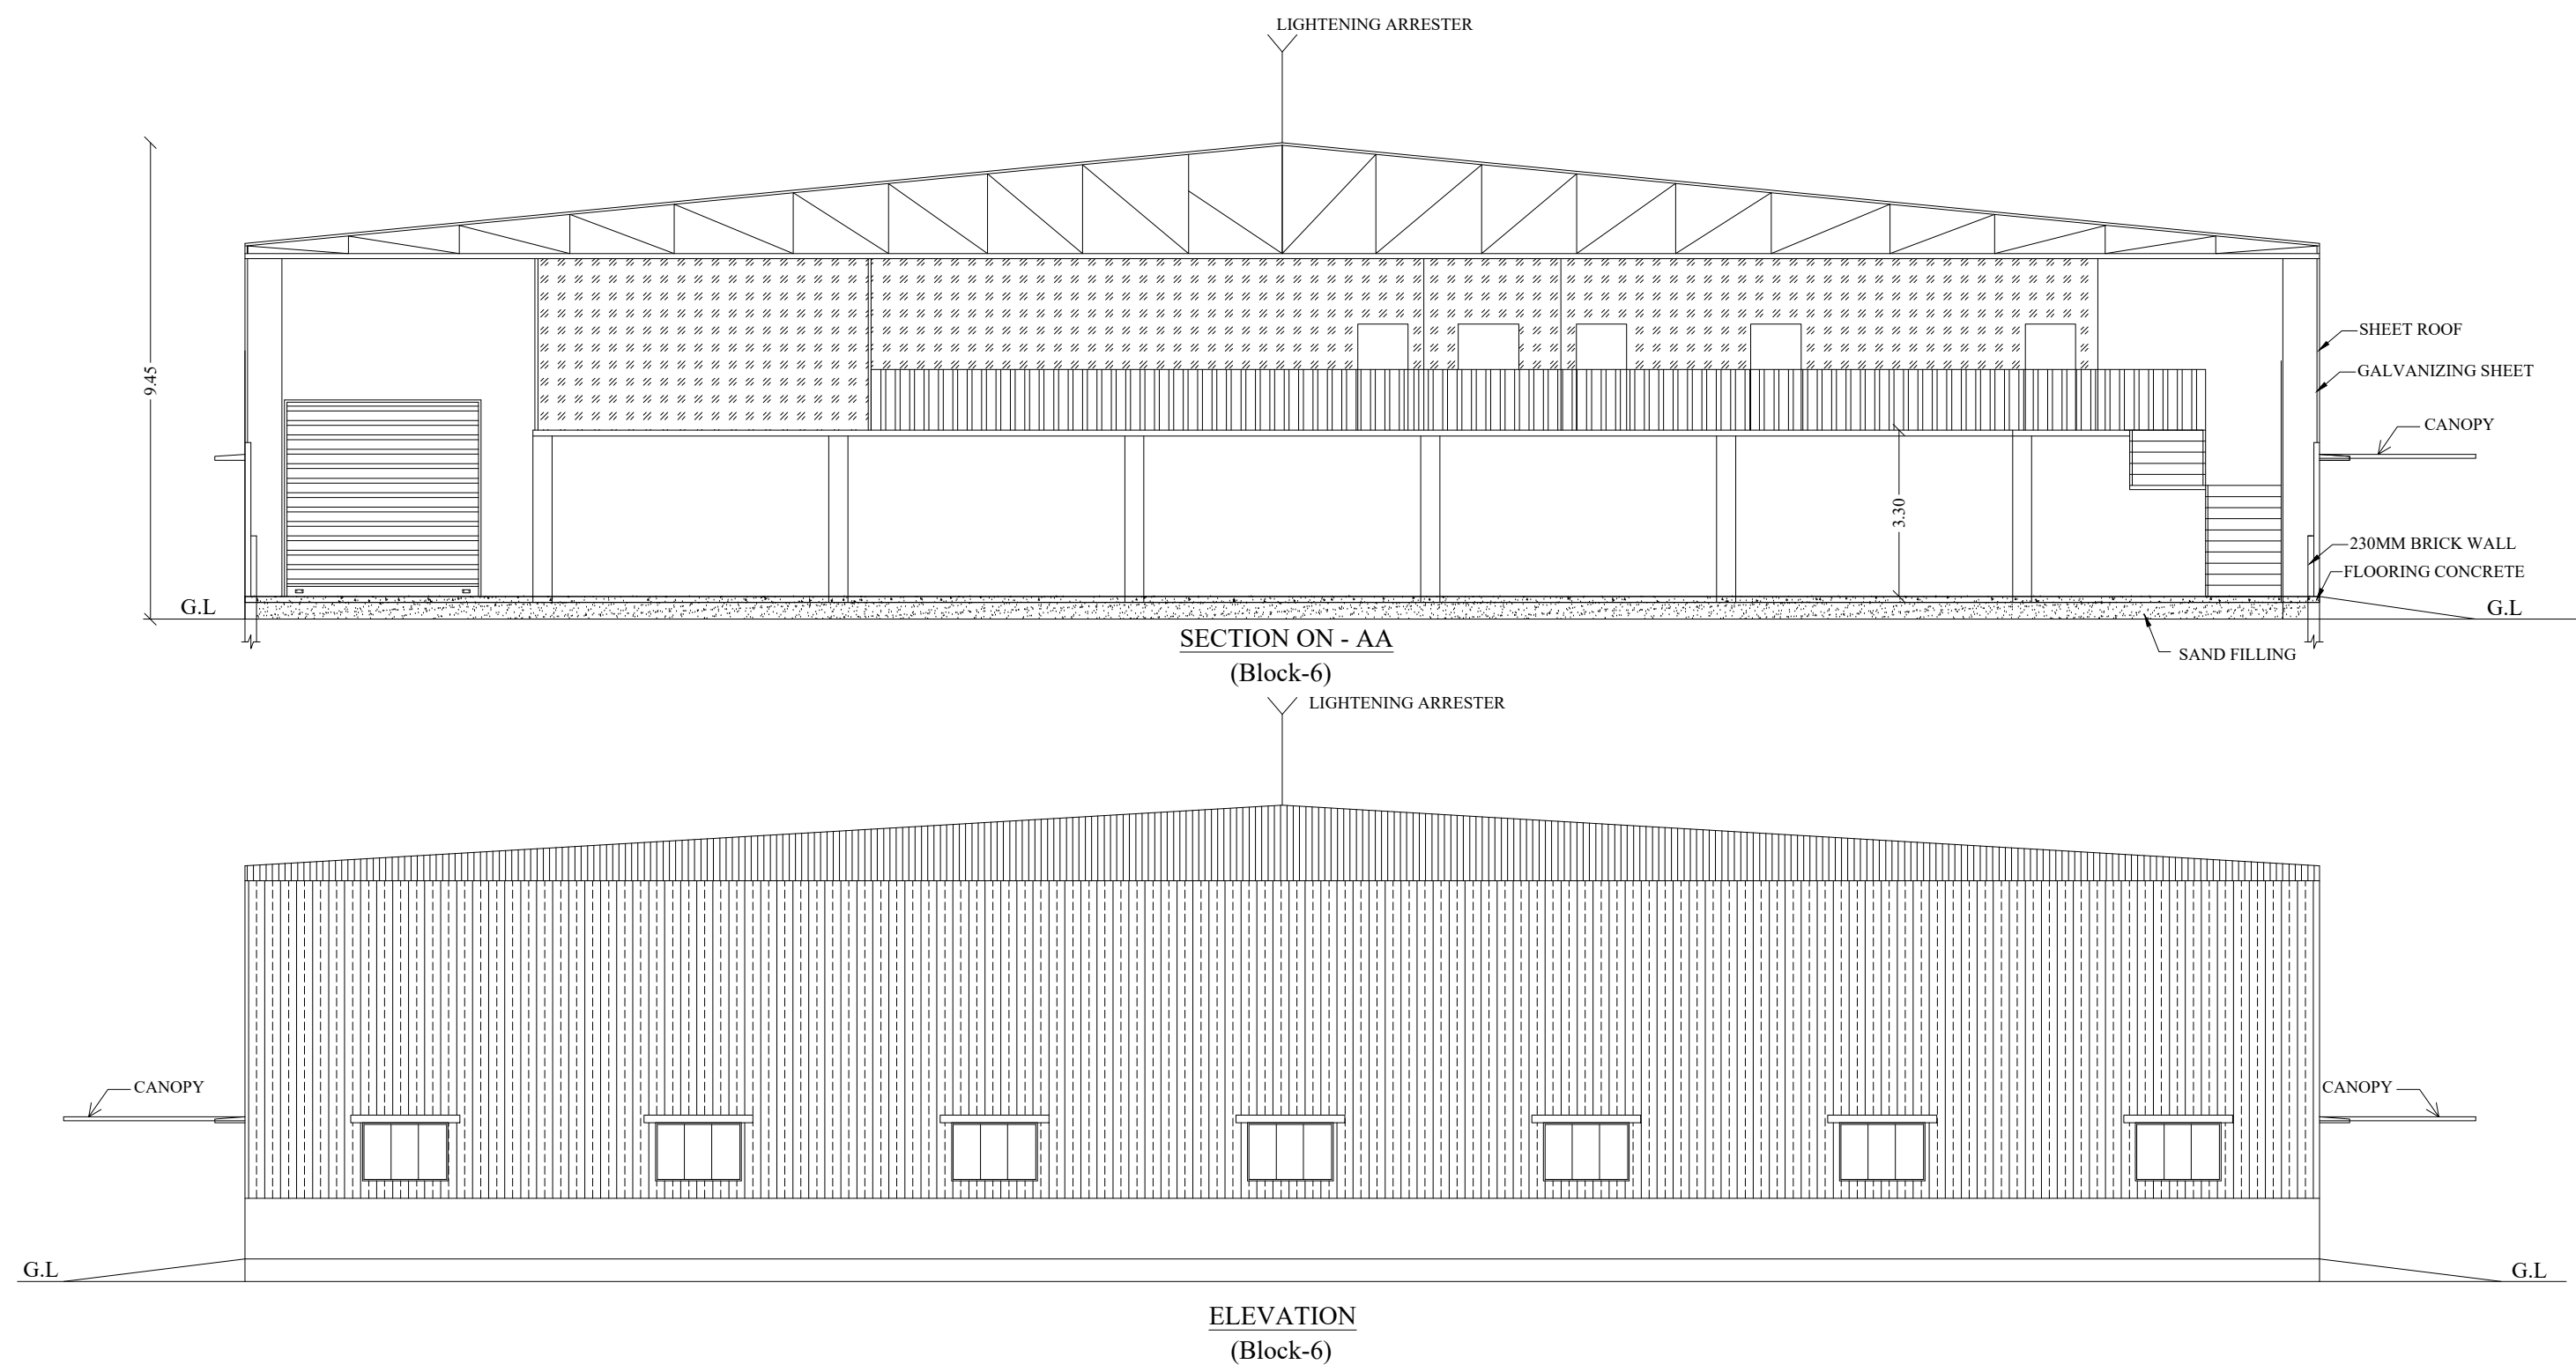

MEZZANINE FLOOR PLAN
(Block-6)

PLAN SHOWING THE EXISTING INDUSTRIAL BUILDING OF FENNER CONVEYOR BELTING PVT. LTD * CONVEYOR BELTING ORANGE CATEGORY * IN S.NO:54/1A,56,57/8A1A,57/8A2A, 57/9A1,57/10A1,58/4C2,58/4D,58/6A,58/6B, AT NAGARI VILLAGE, VADIPATTI TALUK, MADURAI DISTRICT.

JOINERY DETAILS				
D	DOOR		1.00 x 2.10	
R.S	ROLLING SHUTTER		4.88 x 3.90	
R.SI	ROLLING SHUTTER		3.90 x 3.90	
W	WINDOW		1.70 x 1.15	
HP/ MACHINERY DETAILS				
S.NO	NAME OF THE MACHINE	NOS	EACH HP	TOTAL HP
1	RAPIER LOOMS	2	229.00	458.00
2	RAPIER LOOMS	1	216.00	216.00
3	WINDING LOOMS	4	70.50	282.00
4	GILBOS WINDING LOOMS	2	19.50	39.00
5	RITM TWISTER	2	45.00	90.00
6	CUTTING MACHINE	1	3.00	3.00
7	UTM TESTING MACHINE	1	3.00	3.00
8	AIR COMPRESSOR	2	50.00	100.00
9	DRYER	1	5.00	5.00
TOTAL HP				1196.00

ganapati
E.K. GANAPATHI S.E. (P.E. & C.E.)
Registered Structural Engineer Grade - II (Civil)
(Reg. No. CND/SL/CP/ 87954/08)
(Sign to MR.PAISE 09/23/19 OR - 565020101)
GEOMATICS CONSULTANCY
No.22, Thomas Street, Madurai,
Madurai - 625 002, Ph: 778037150, 778750596
Email: geomaticsconsultancy@gmail.com

STRUCTURAL
ENGINEER

ganapati
E.K. GANAPATHI S.E. (P.E. & C.E.)
Registered Structural Engineer Grade - II (Civil)
(Reg. No. CND/SL/CP/ 87954/08)
(Sign to MR.PAISE 09/23/19 OR - 565020101)
GEOMATICS CONSULTANCY (Reg. No. 330242234820)
No.22, Thomas Street, Madurai,
Madurai - 625 002, Ph: 778037150, 778750596
Email: geomaticsconsultancy@gmail.com

ARCHITECT

For Fenner Conveyor Belting Pvt. Ltd.
Authorised Signatory


APPLICANT

T.BABU
E.T. BABU, B.E.,
PLAN CENTER
Registration No. RC 1162019 (Grade-I)
No.25, South Street, Near Annamatha,
Tallakulam, Madurai - 2,
Ph: 8220044843, 9780548414

ENGINEER

PLAN SHOWING THE EXISTING INDUSTRIAL BUILDING OF (FENNER CONVEYOR BELTING PVT. LTD " CONVEYOR BELTING ORANGE CATEGORY ") IN S.NO:54/1A,56,57/8A1A,57/8A2A, 57/9A1,57/10A1,58/4C2,58/4D,58/6A,58/6B, AT NAGARI VILLAGE, VADIPATTI TALUK, MADURAI DISTRICT.

JOINERY DETAILS		
R.S	ROLLING SHUTTER	3.40 x 3.40
D	DOOR	1.00 x 2.10
D1	DOOR	0.91 x 2.10
D2	DOOR	1.80 x 2.10
D3	DOOR	1.50 x 2.10
W	WINDOW	0.90 x 1.20
W1	WINDOW	1.20 x 1.20

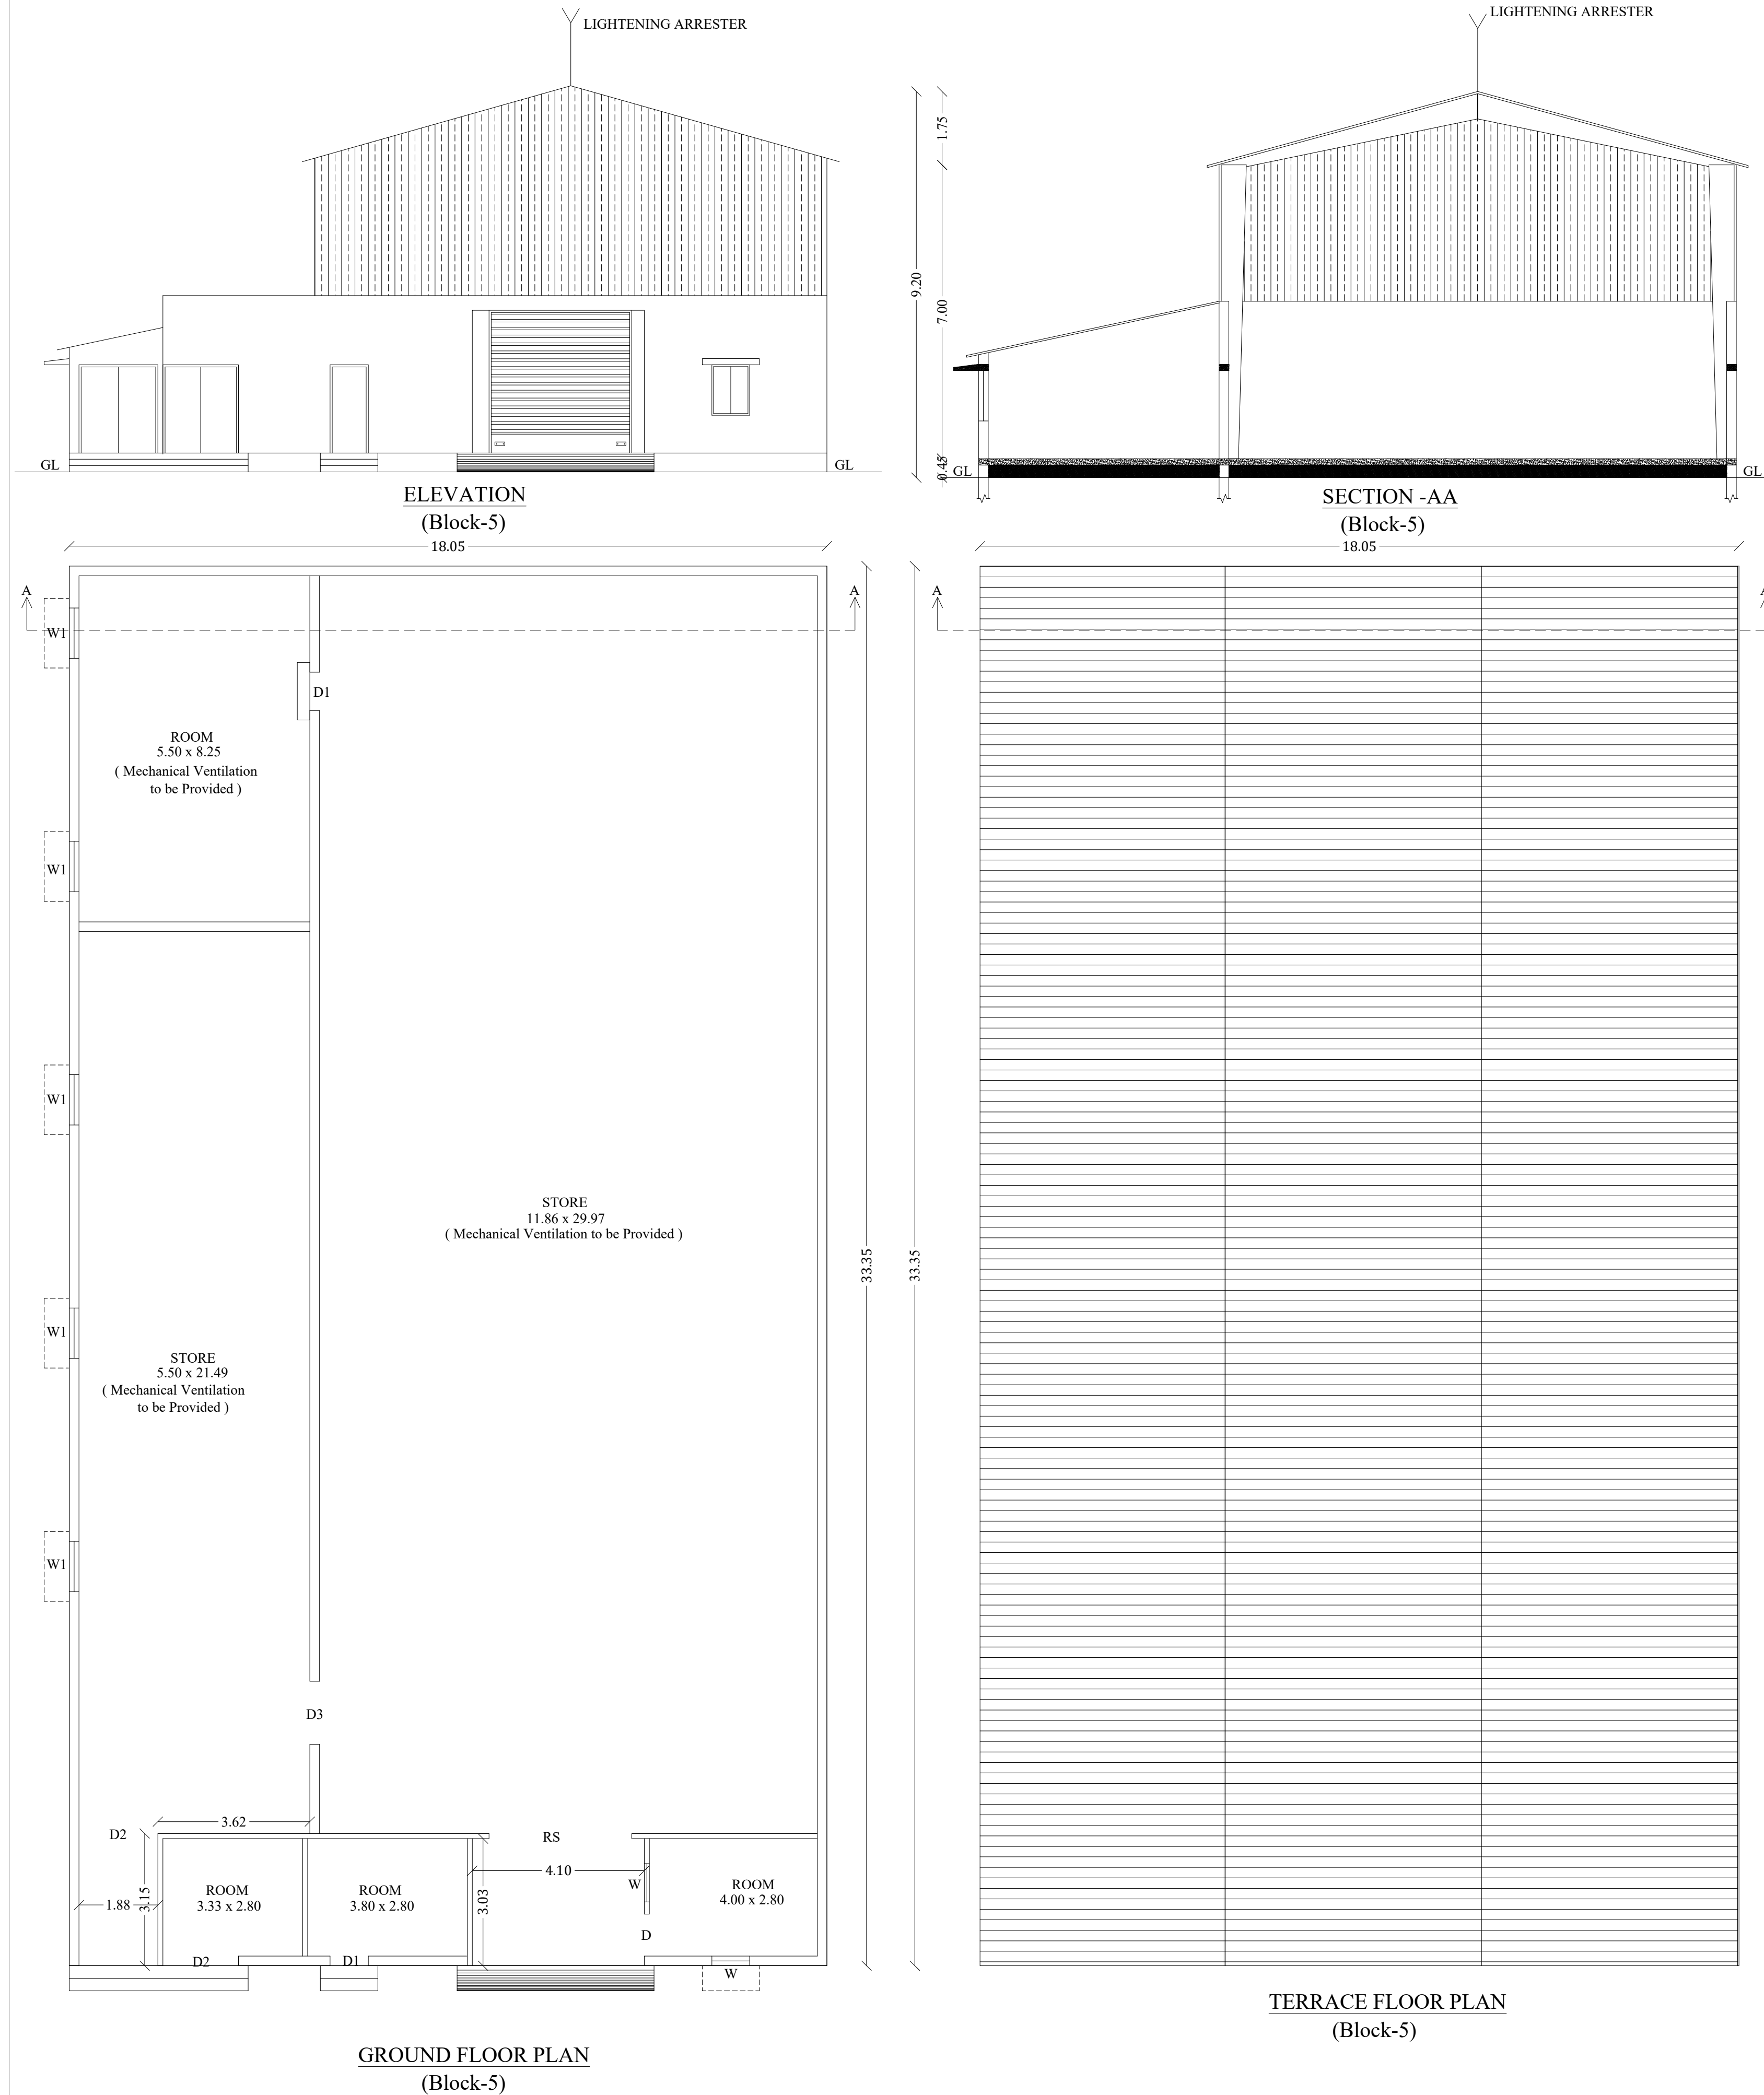

b. Geomatrix

E.R. GANAPATHI B.E. M.E. F.I.E. F.I.V.D. (LHUSA)
Registered Structural Engineer Grade - II Chartered Engineer
(Regn No. CMA/ISE/IGR - II/504/067)
(Regn No. M.PAISE 0952019GR - II/0509/2019)
GEOMATRIX CONSULTANCY
No.22, Thomas Street, Narimedu,
Madurai - 625 002, Ph: 7580313560, 7708758590
Email: geomatrixconsultancy@gmail.com

STRUCTURAL
ENGINEER

Er. K. GANAPATHI, B.E., M.E., F.I.E., F.I.V., D.LIM(USA)
REGISTERED Engineer Grade-II / Chartered Engineer
(CIMA Regn No: RE/GR/19/05/060 Dd: 07.05.2019)
(MLPA Regn No: RE/14/2019/Gr(II) DL 05.08.2019)
GEOMATRIX CONSULTANCY (Regn No: 330242233442E)
No.22, Thomas Street, Narimedu,
Madurai-625002. Ph: 7598031360, 0452-2905566
Email: geomatrixconsultancy@gmail.com

ARCHITECT

For Fenner Conveyor Belting Pvt. Ltd.

Authorised Signatory

APPLICANT


Er. T. BABU, B.E.,
PLAN CENTER
Registration No: RE 016/2019 (Grade.II)
No.25, South Street, Near Amma Mess
Tallakulam, Madurai - 2.
Ph: 8220044943 9786948414

ENGINEER

PLAN SHOWING THE EXISTING AND
ADDITIONAL PROPOSED CONSTRUCTION OF
(FENNER CONVEYOR BELTING PVT. LTD "
CONVEYOR BELTING ORANGE CATEGORY ")
INDUSTRIAL BUILDING IN S.NO:54/1A,56,
57/8A1A,57/8A2A,57/9A1,57/10A1,58/4C2,
58/4D,58/6A,58/6B, AT NAGARI VILLAGE,
VADIPATTI TALUK, MADURAI DISTRICT.



(SCALE-1:100)

JOINERY DETAILS


D	DOOR	1.05 x 2.10
D1	DOOR	0.76 x 2.10
D2	DOOR	1.70 x 2.10
D3	DOOR	1.22 x 1.50
G.G	GRILL GATE	1.22 x 1.50
W	WINDOW	1.50 x 1.50
W1	WINDOW	1.22 x 1.22
W2	WINDOW	2.40 x 1.50
V	VENTILATOR	0.76 x 0.60
V1	VENTILATOR	1.00 x 0.60

REFERENCE:


PROPOSED AREA -

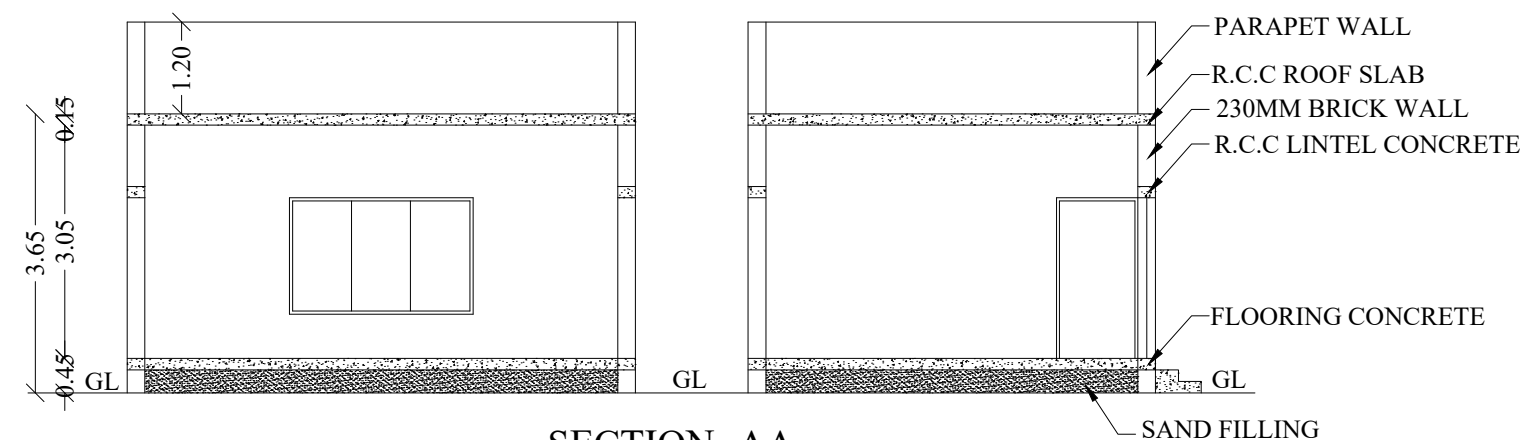 


SECTION -AA
(Block-04)

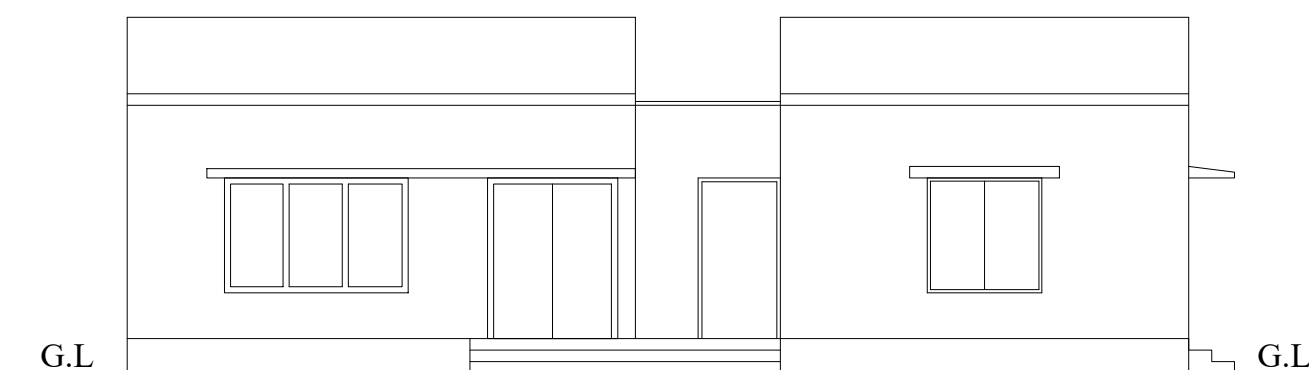


ELEVATION
(Block-04)

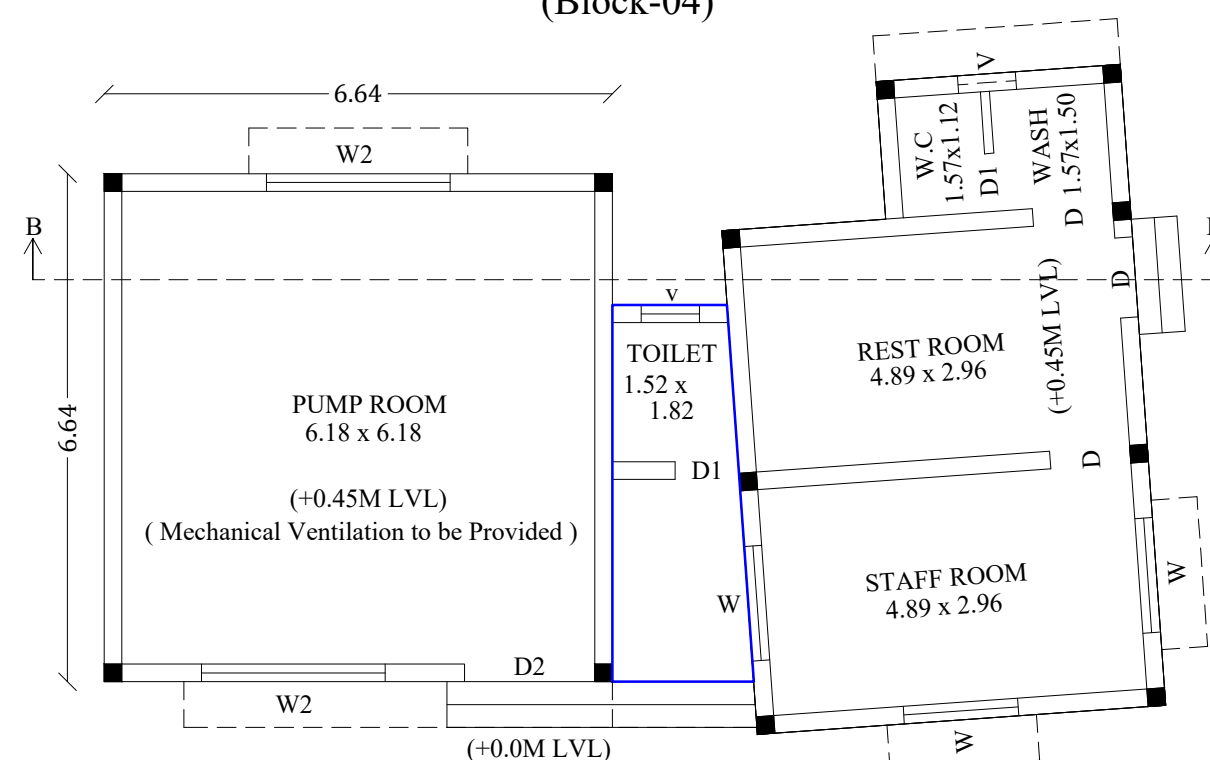


GROUND FLOOR PLAN
(Block-04)

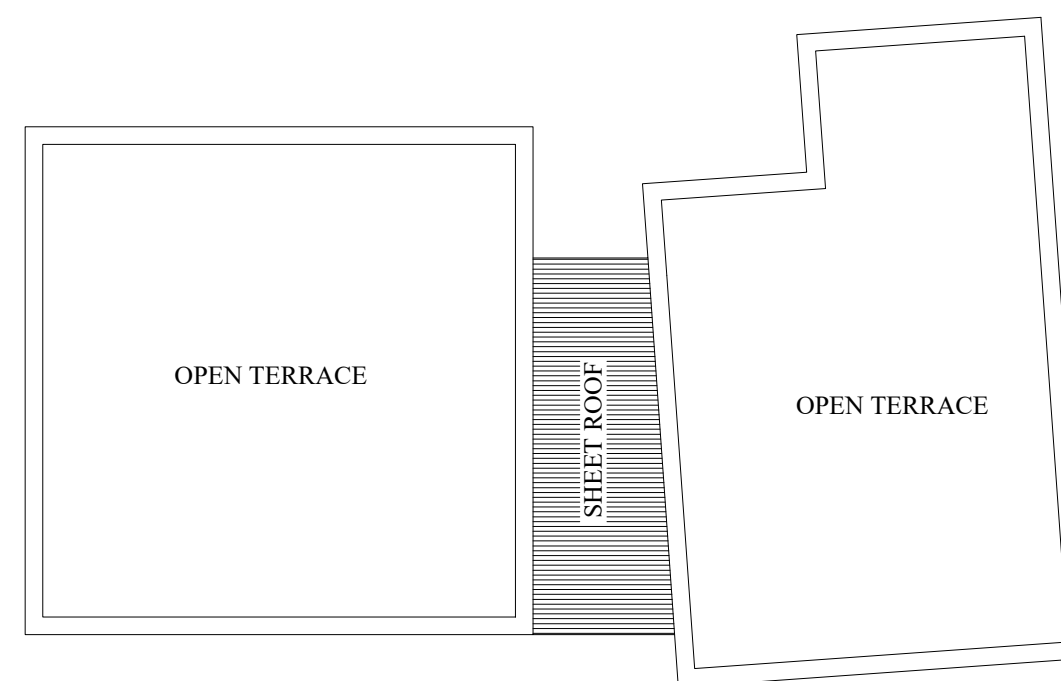


TERRACE FLOOR PLAN
(Block-04)

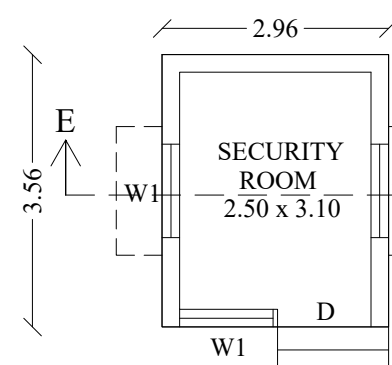


GROUND FLOOR PLAN
(Block-9)

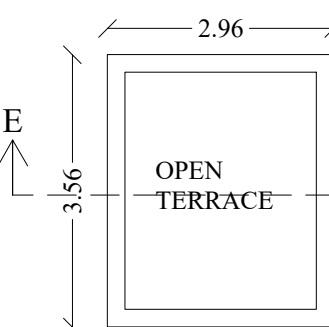

TERRACE FLOOR PLAN
(Block-9)

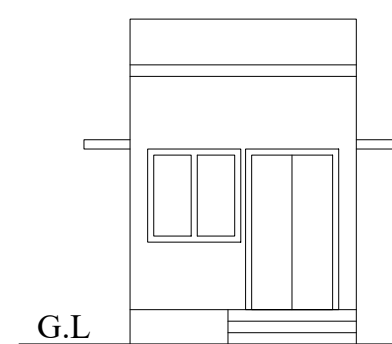

ELEVATION
(Block-9)

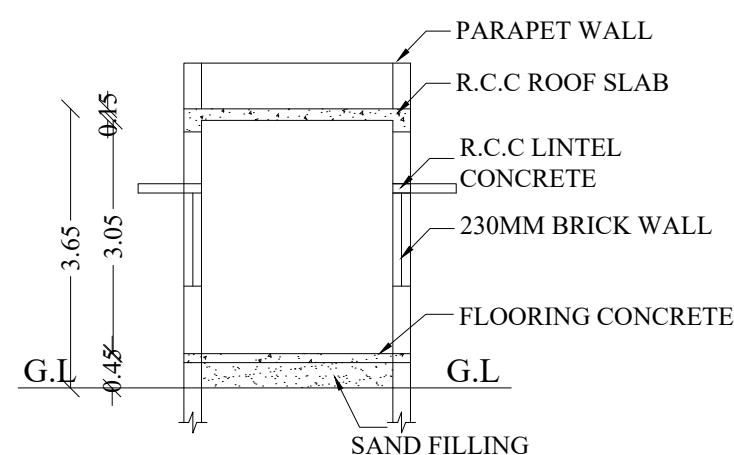

SECTION ON - AA
(Block-9)

b. Ganapathi
Er.K.GANAPATHI,B.E.,F.I.E.,F.I.D.(USA)
Registered Structural Engineer Grade - II Chartered Engineer
[Regn No.CMDA/SE/GR - II/19/04/067]
[Regn No.MLPA/SE 005/2019/GR - II/05/09/2019]
GEOMATICS CONSULTANCY
No.22, Thomas Street,Marimedu,
Madurai - 625 002, Ph: 7598013660, 7708758598
Email geomatricsconsultancy@gmail.com

STRUCTURAL
ENGINEER

Er.K.GANAPATHI, B.E., M.E., F.I.E., F.I.Y.D., I.M.(USA)
REGISTERED Engineer Grade-II & Chartered Engineer
(CMAA Regn No: REJR-41910/0660 Dir: 07.05.2019)
(ILPA Regn No: RE014/10 (Gr.II) Dt:05.09.2019)
GEOMATIK CONSULTANCY (Regn No: 33024223348)
No.22, Thomas Street, Narimedu,
Madurai-625002. Ph: 9589031360, 0452-2985568
Email: geomatikkonsultancy@gmail.com

ARCHITECT









For Fenner Conveyor Belting Pvt. Ltd.

Authorised Signatory

APPLICANT

Er. T. BABU, B.E.,
PLAN CENTER
Registration No: RE 016/2019 (Grade.I)
No.25, South Street, Near Amma Mess
Tallakulam, Madurai - 2.
Ph: 8220044943 9786948414

ENGINEER

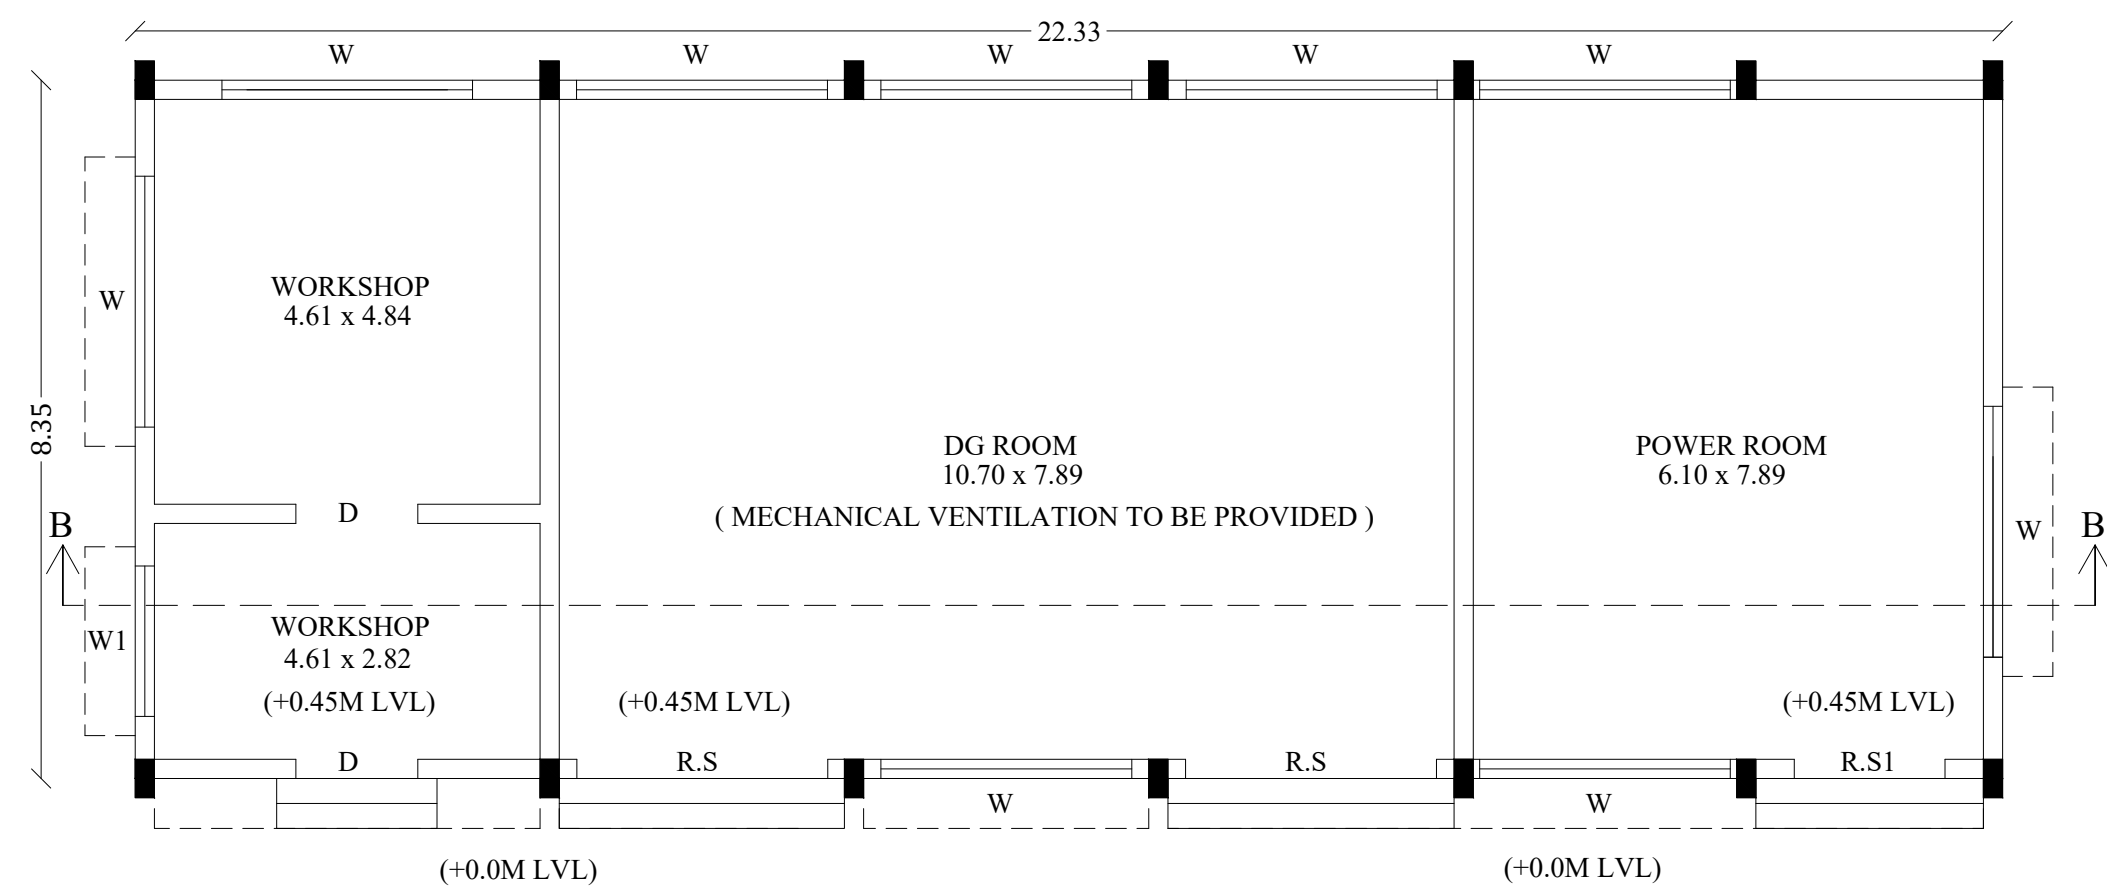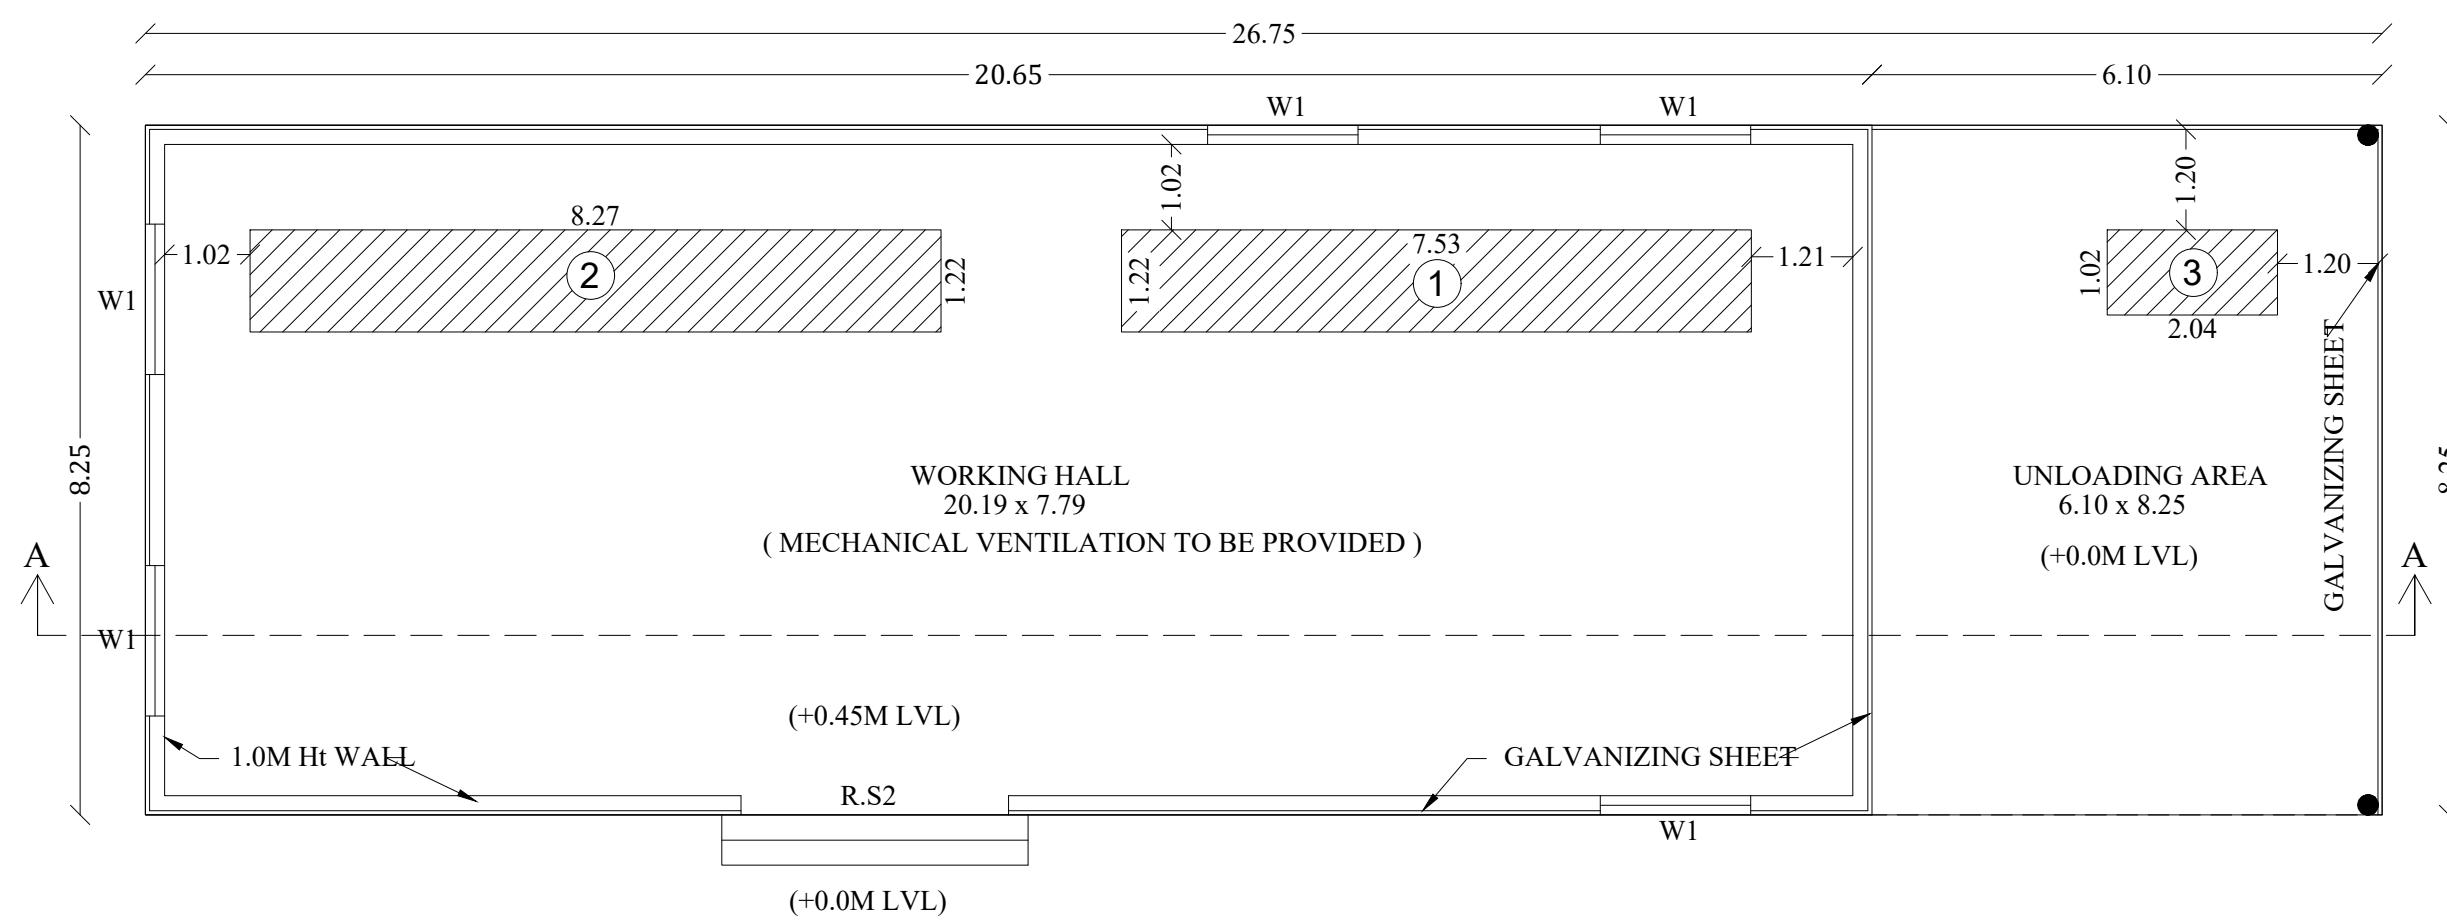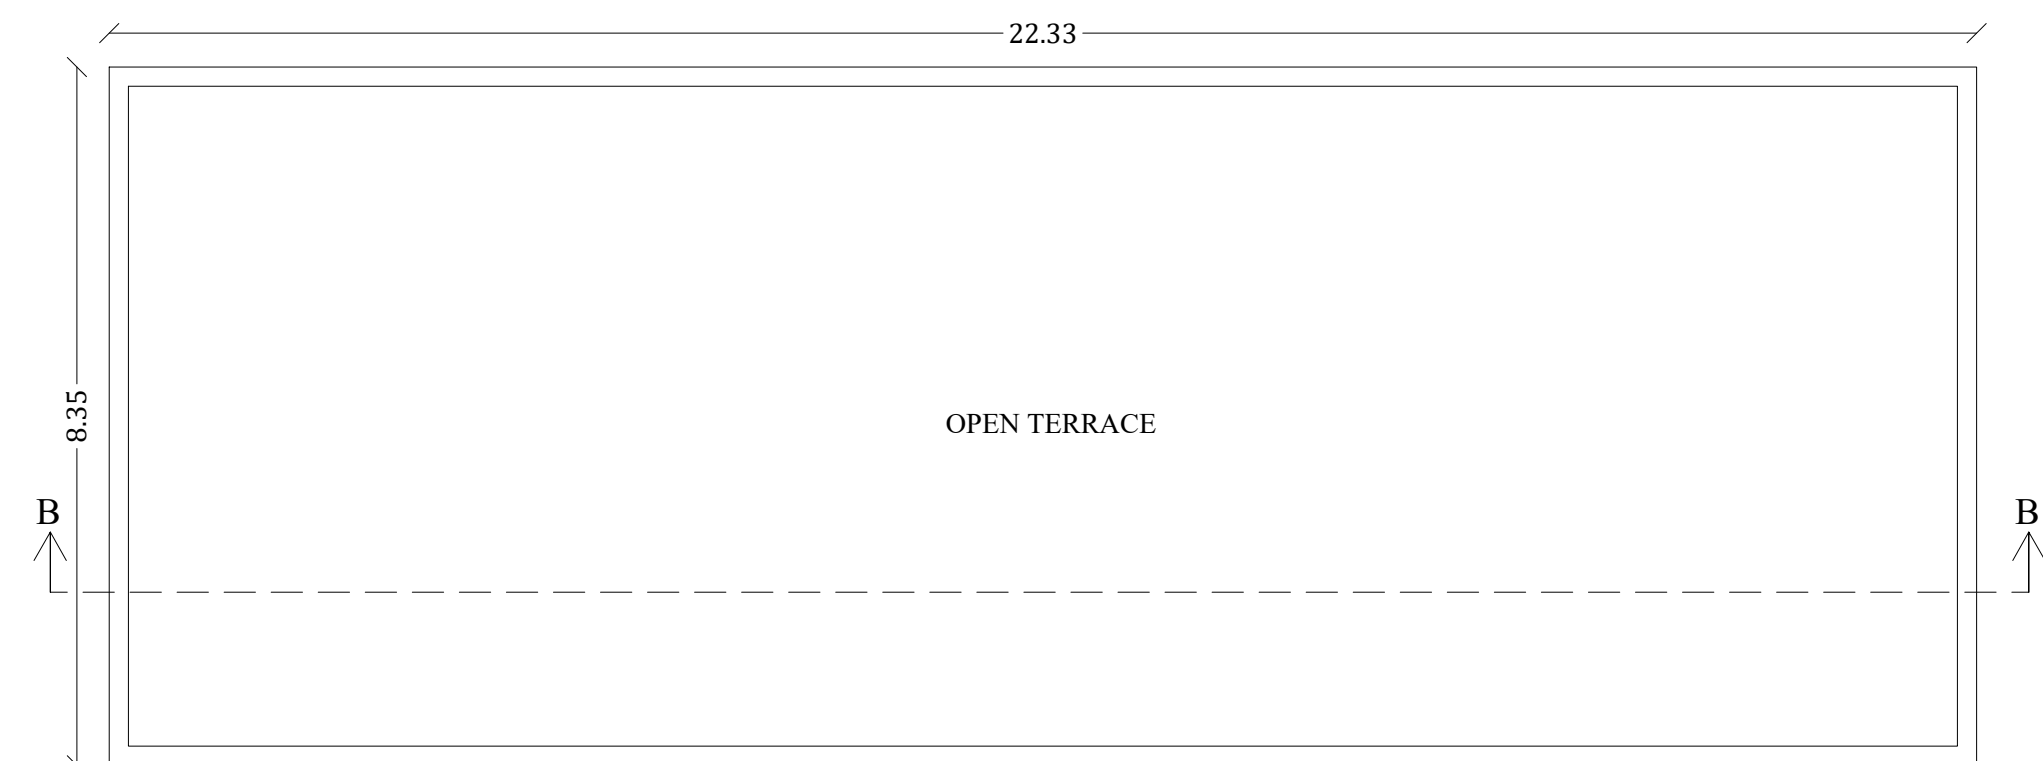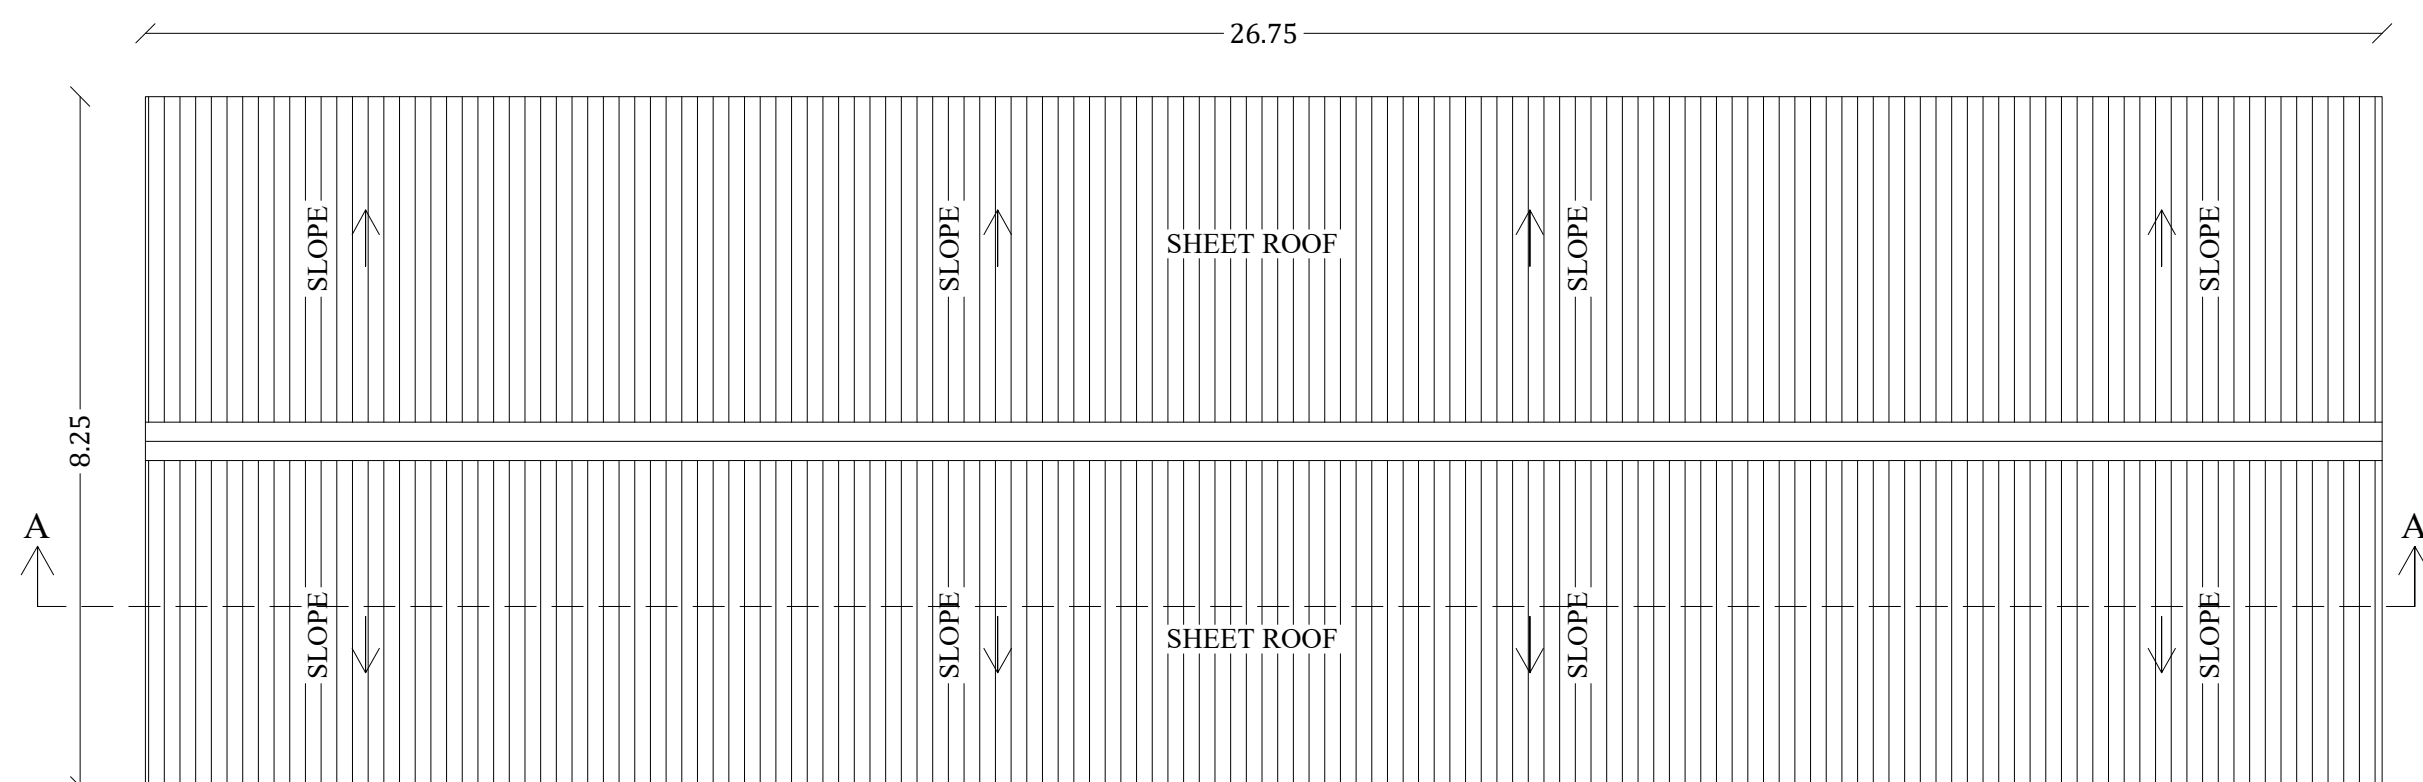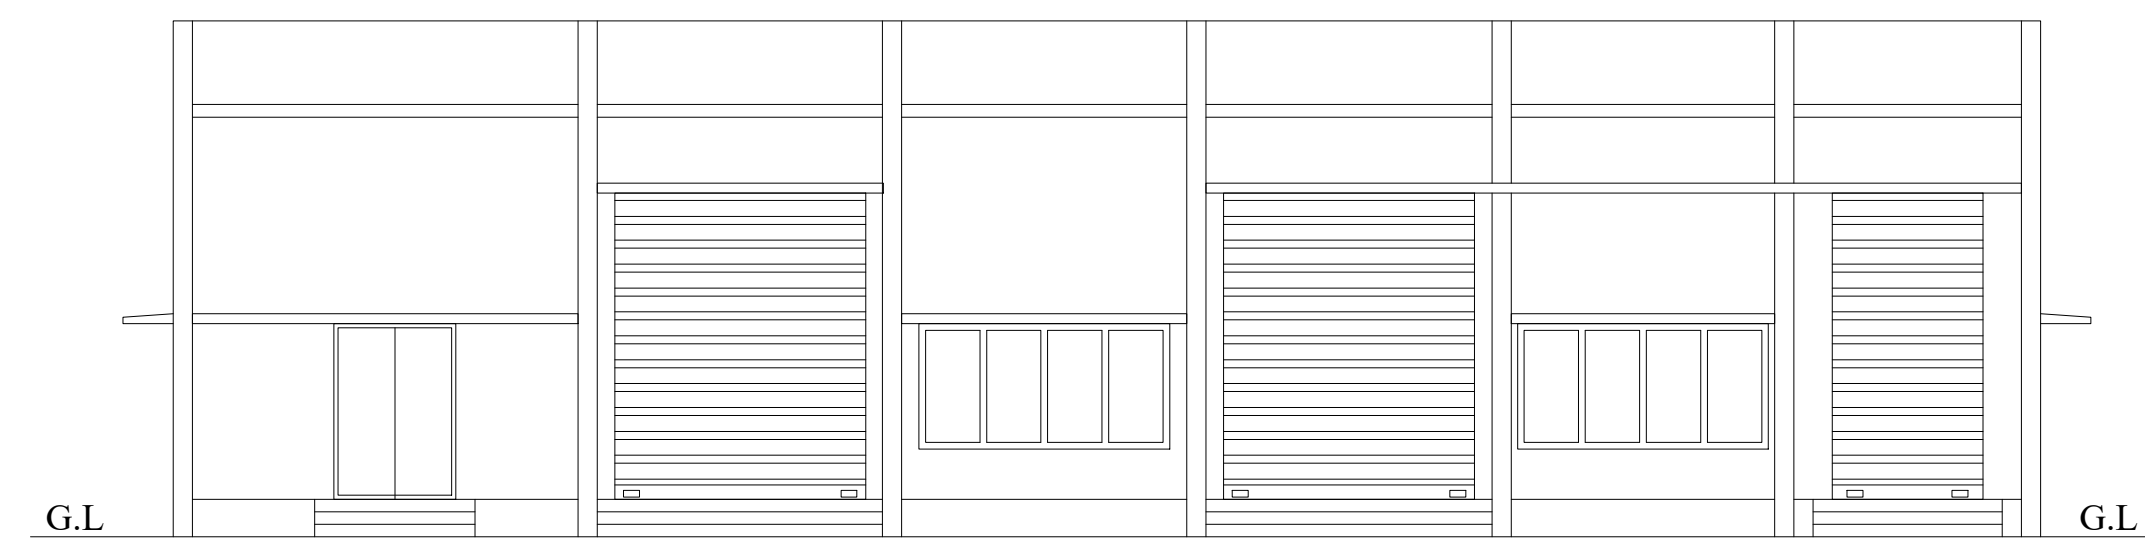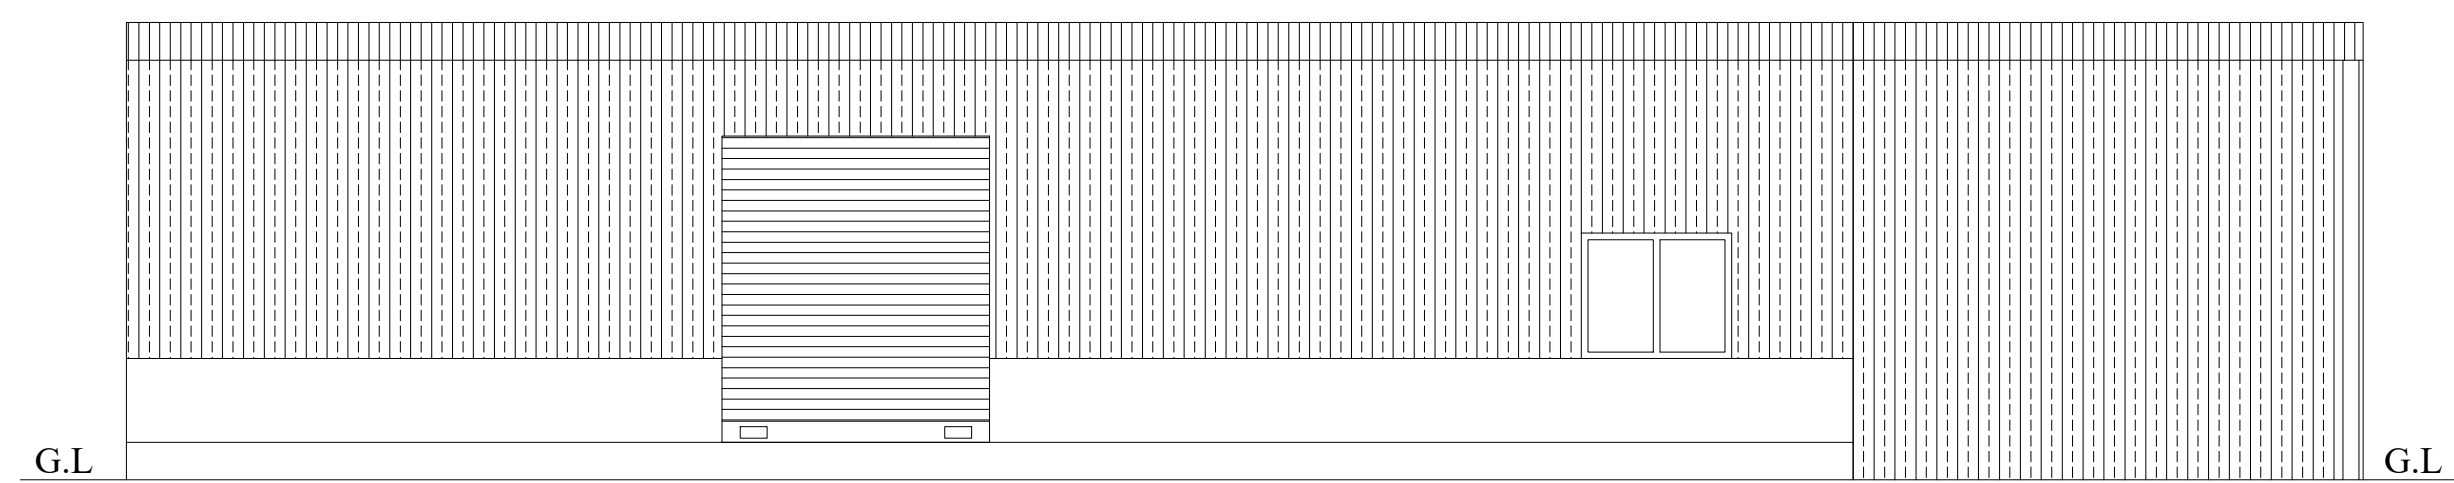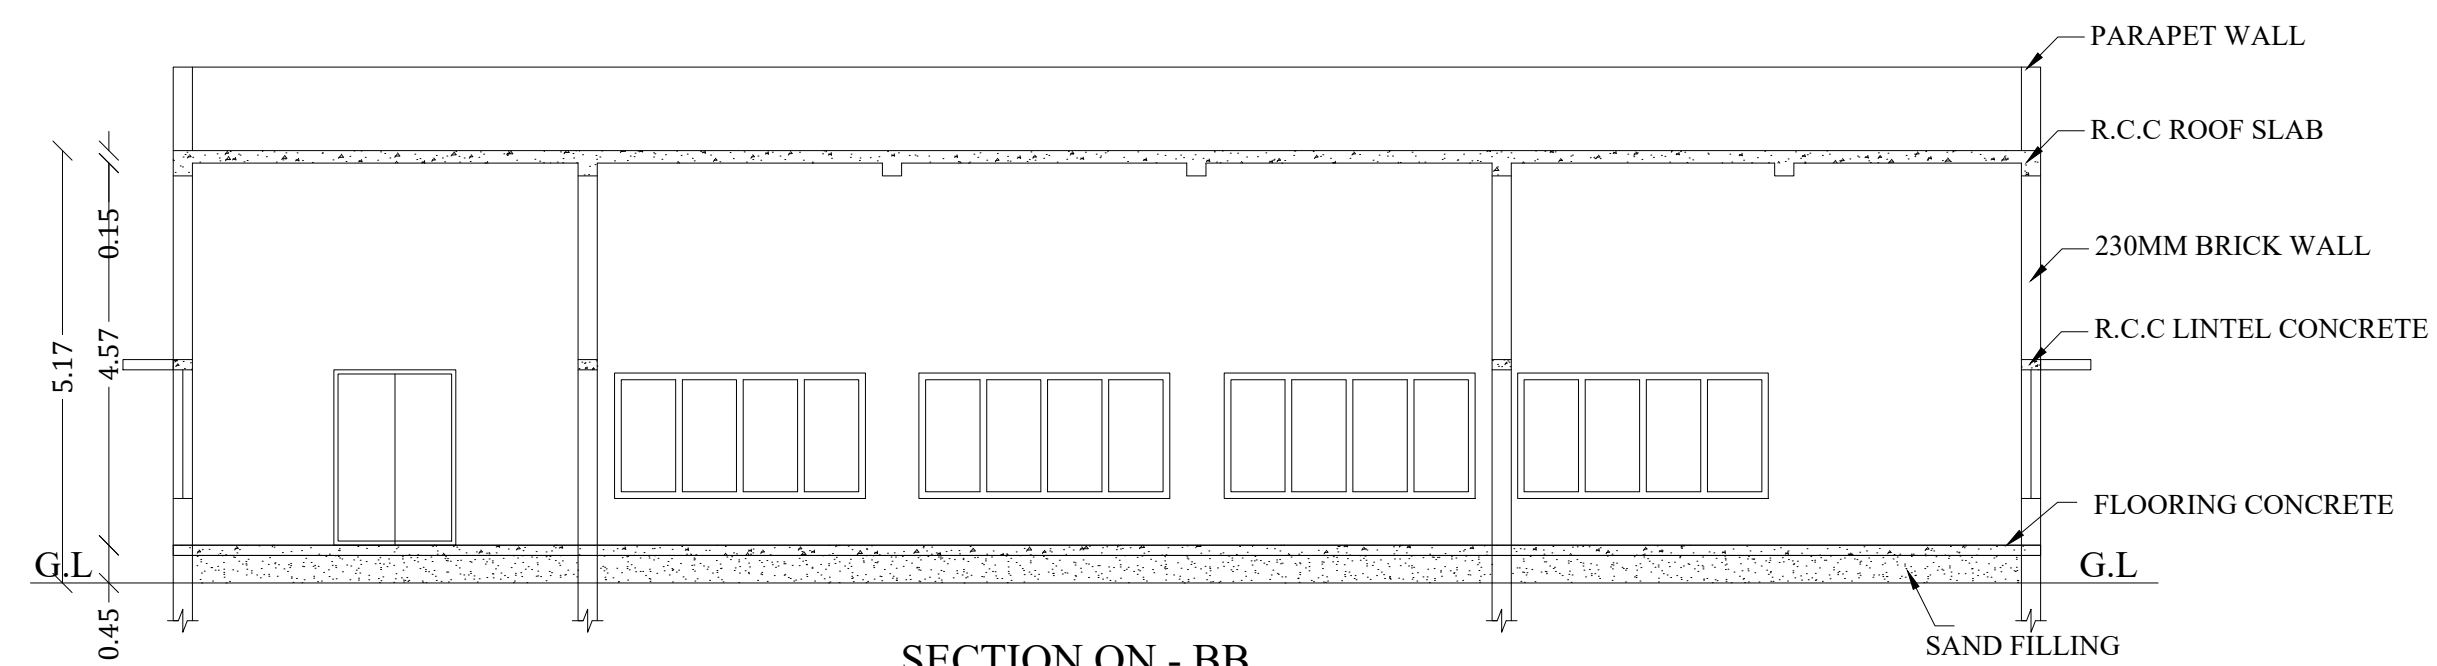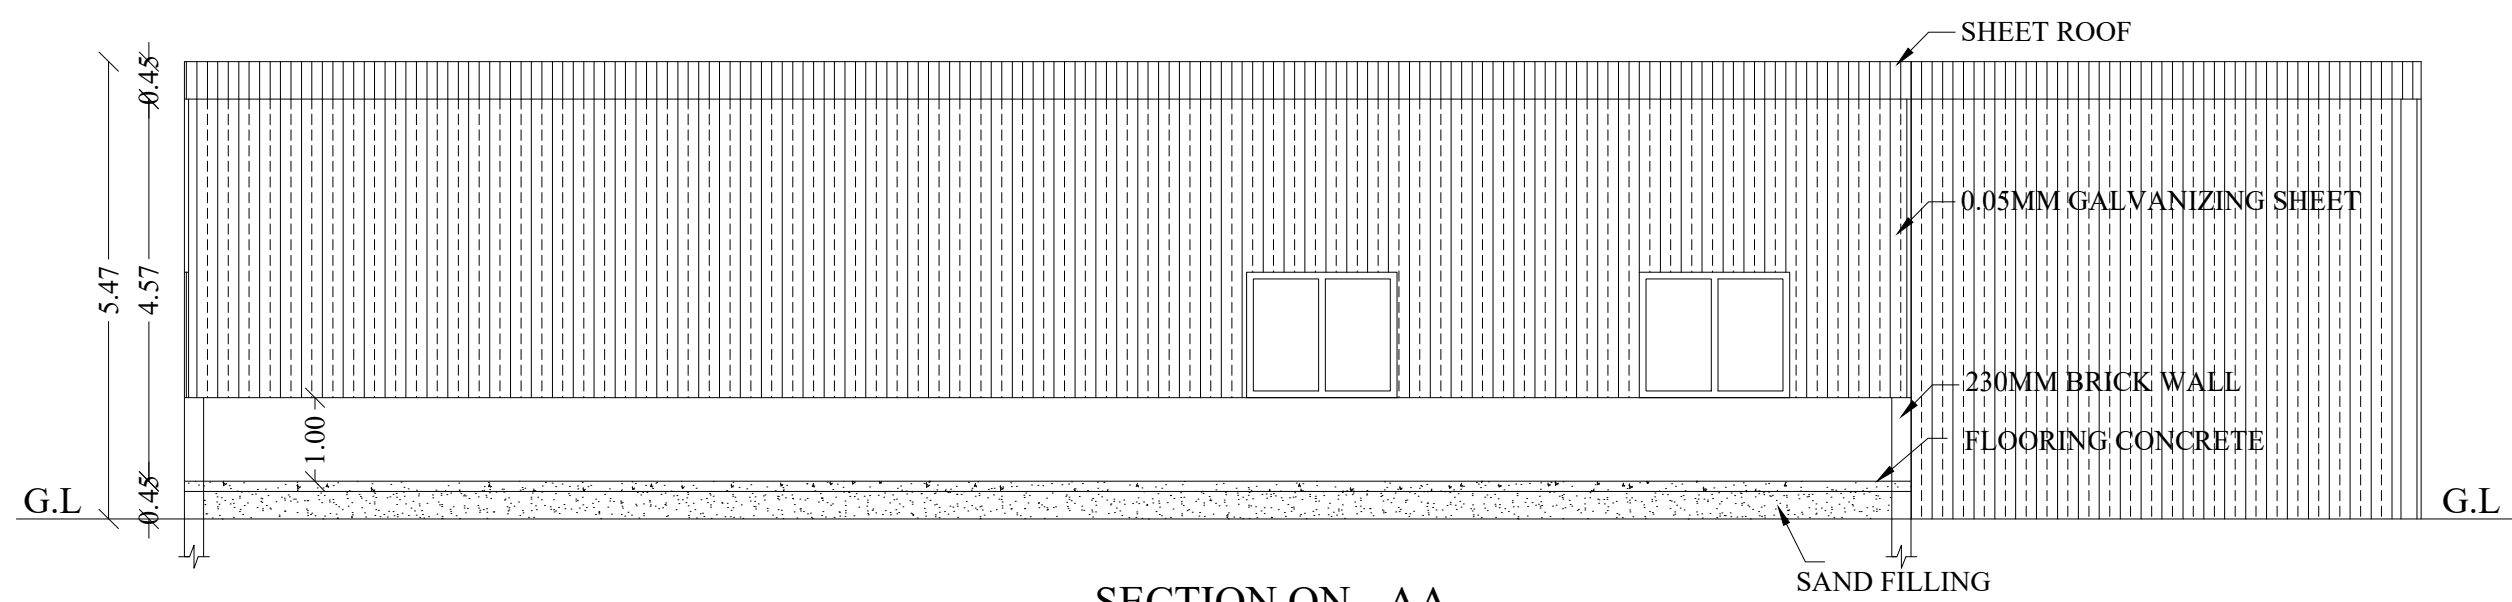

	SHEET NO: 3
PLAN SHOWING THE EXISTING INDUSTRIAL BUILDING OF (FENNER CONVEYOR BELTING PVT. LTD " CONVEYOR BELTING ORANGE CATEGORY ") IN S.NO:54/1A,56,57/8A1A,57/8A2A, 57/9A1,57/10A1,58/4C2,58/4D,58/6A,58/6B, AT NAGARI VILLAGE, VADIPATTI TALUK, MADURAI DISTRICT. (SCALE-1:100)	

JOINERY DETAILS		
D	DOOR	1.46 x 2.10
R.S	ROLLING SHUTTER	3.00 x 3.66
R.S	ROLLING SHUTTER	1.80 x 3.66
W	WINDOW	3.00 x 1.50
W1	WINDOW	1.80 x 1.50


HP / MACHINERY DETAILS				
S.NO	NAME OF THE MACHINE	NOS	EACH HP	TOTAL HP
1	TASLAN MACHINE	1	53.00	53.00
2	WINDING MACHINE	1	12.00	12.00
3	AIR COMPRESSOR	1	60.00	60.00
TOTAL HP			125.00	125.00

STRUCTURAL
ENGINEER


ARCHITECT

APPLICANT


ENGINEER

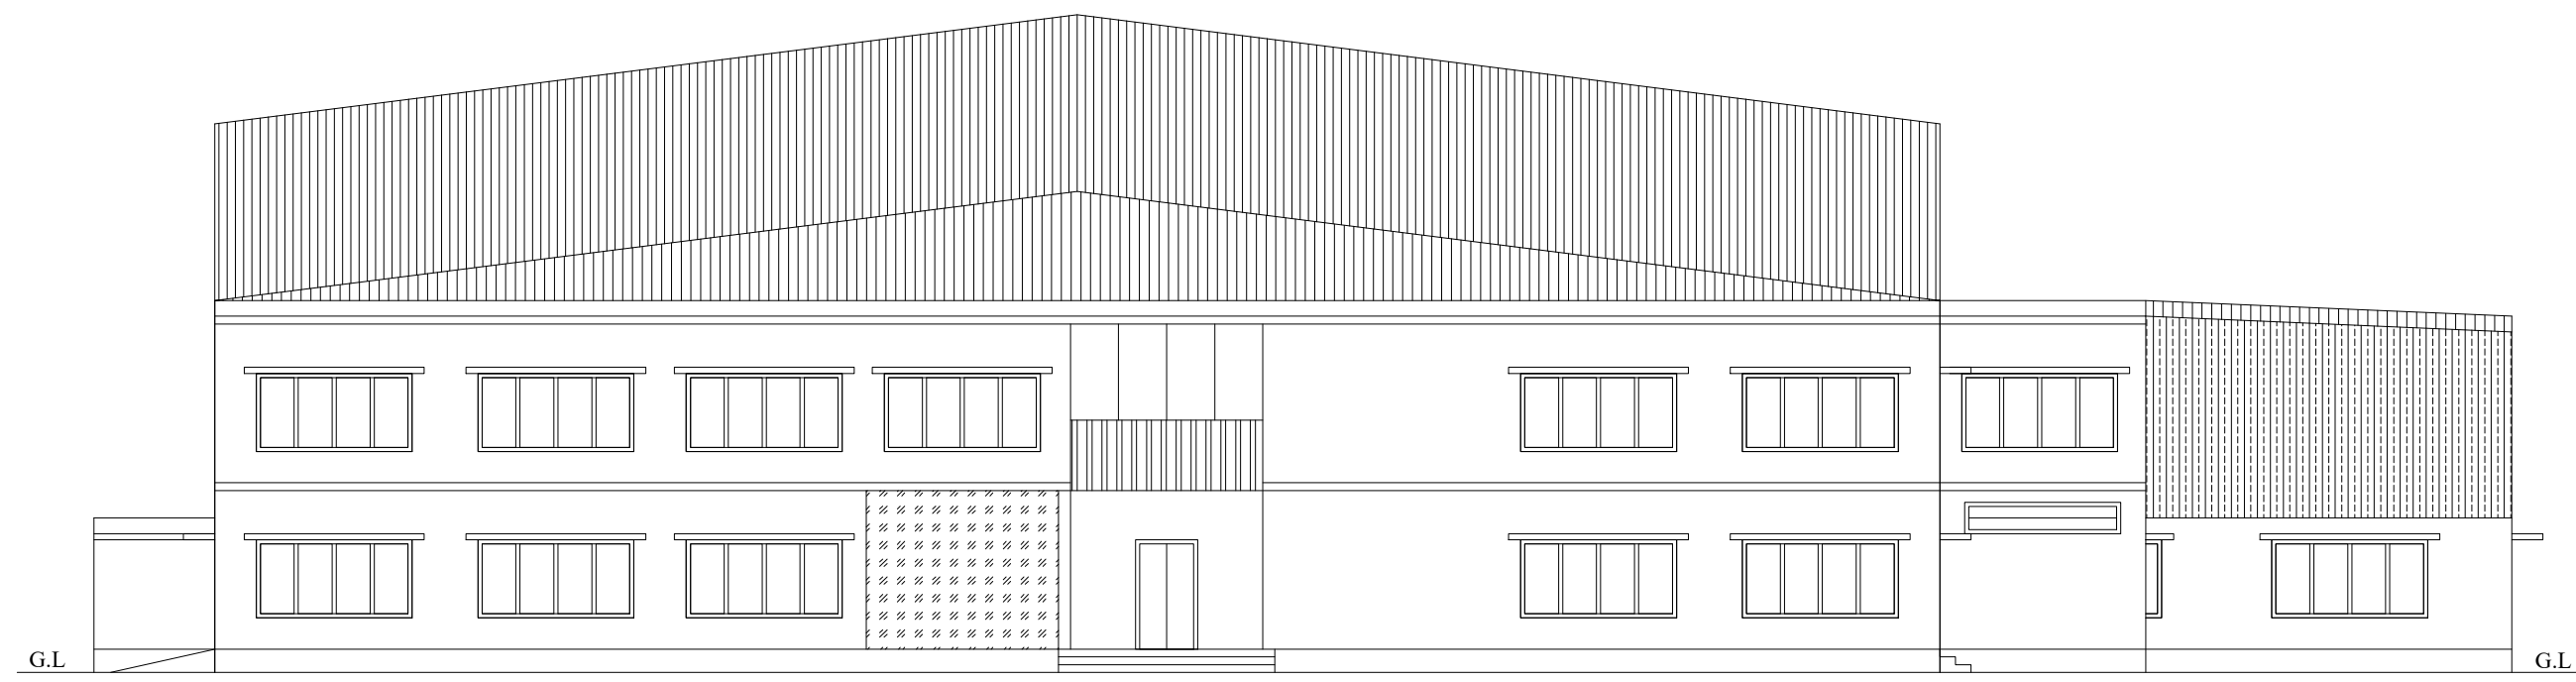


ELEVATION
(Block-01)

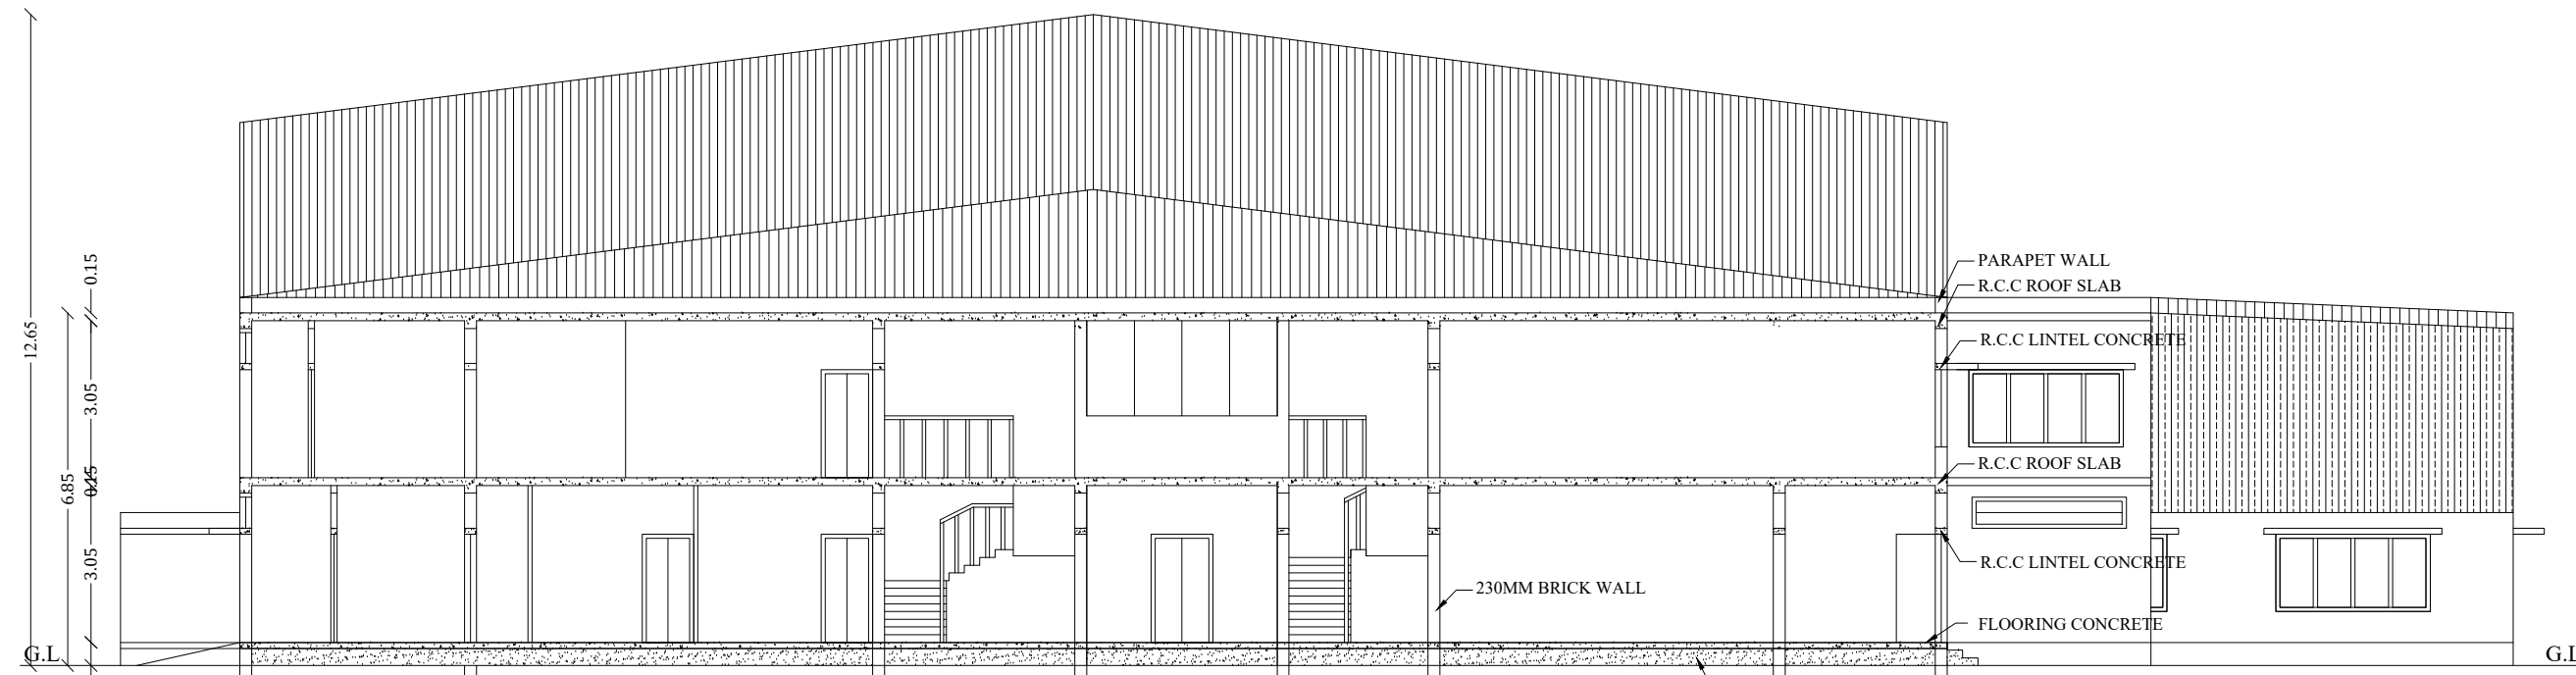


SECTION ON - AA
(Block-01)

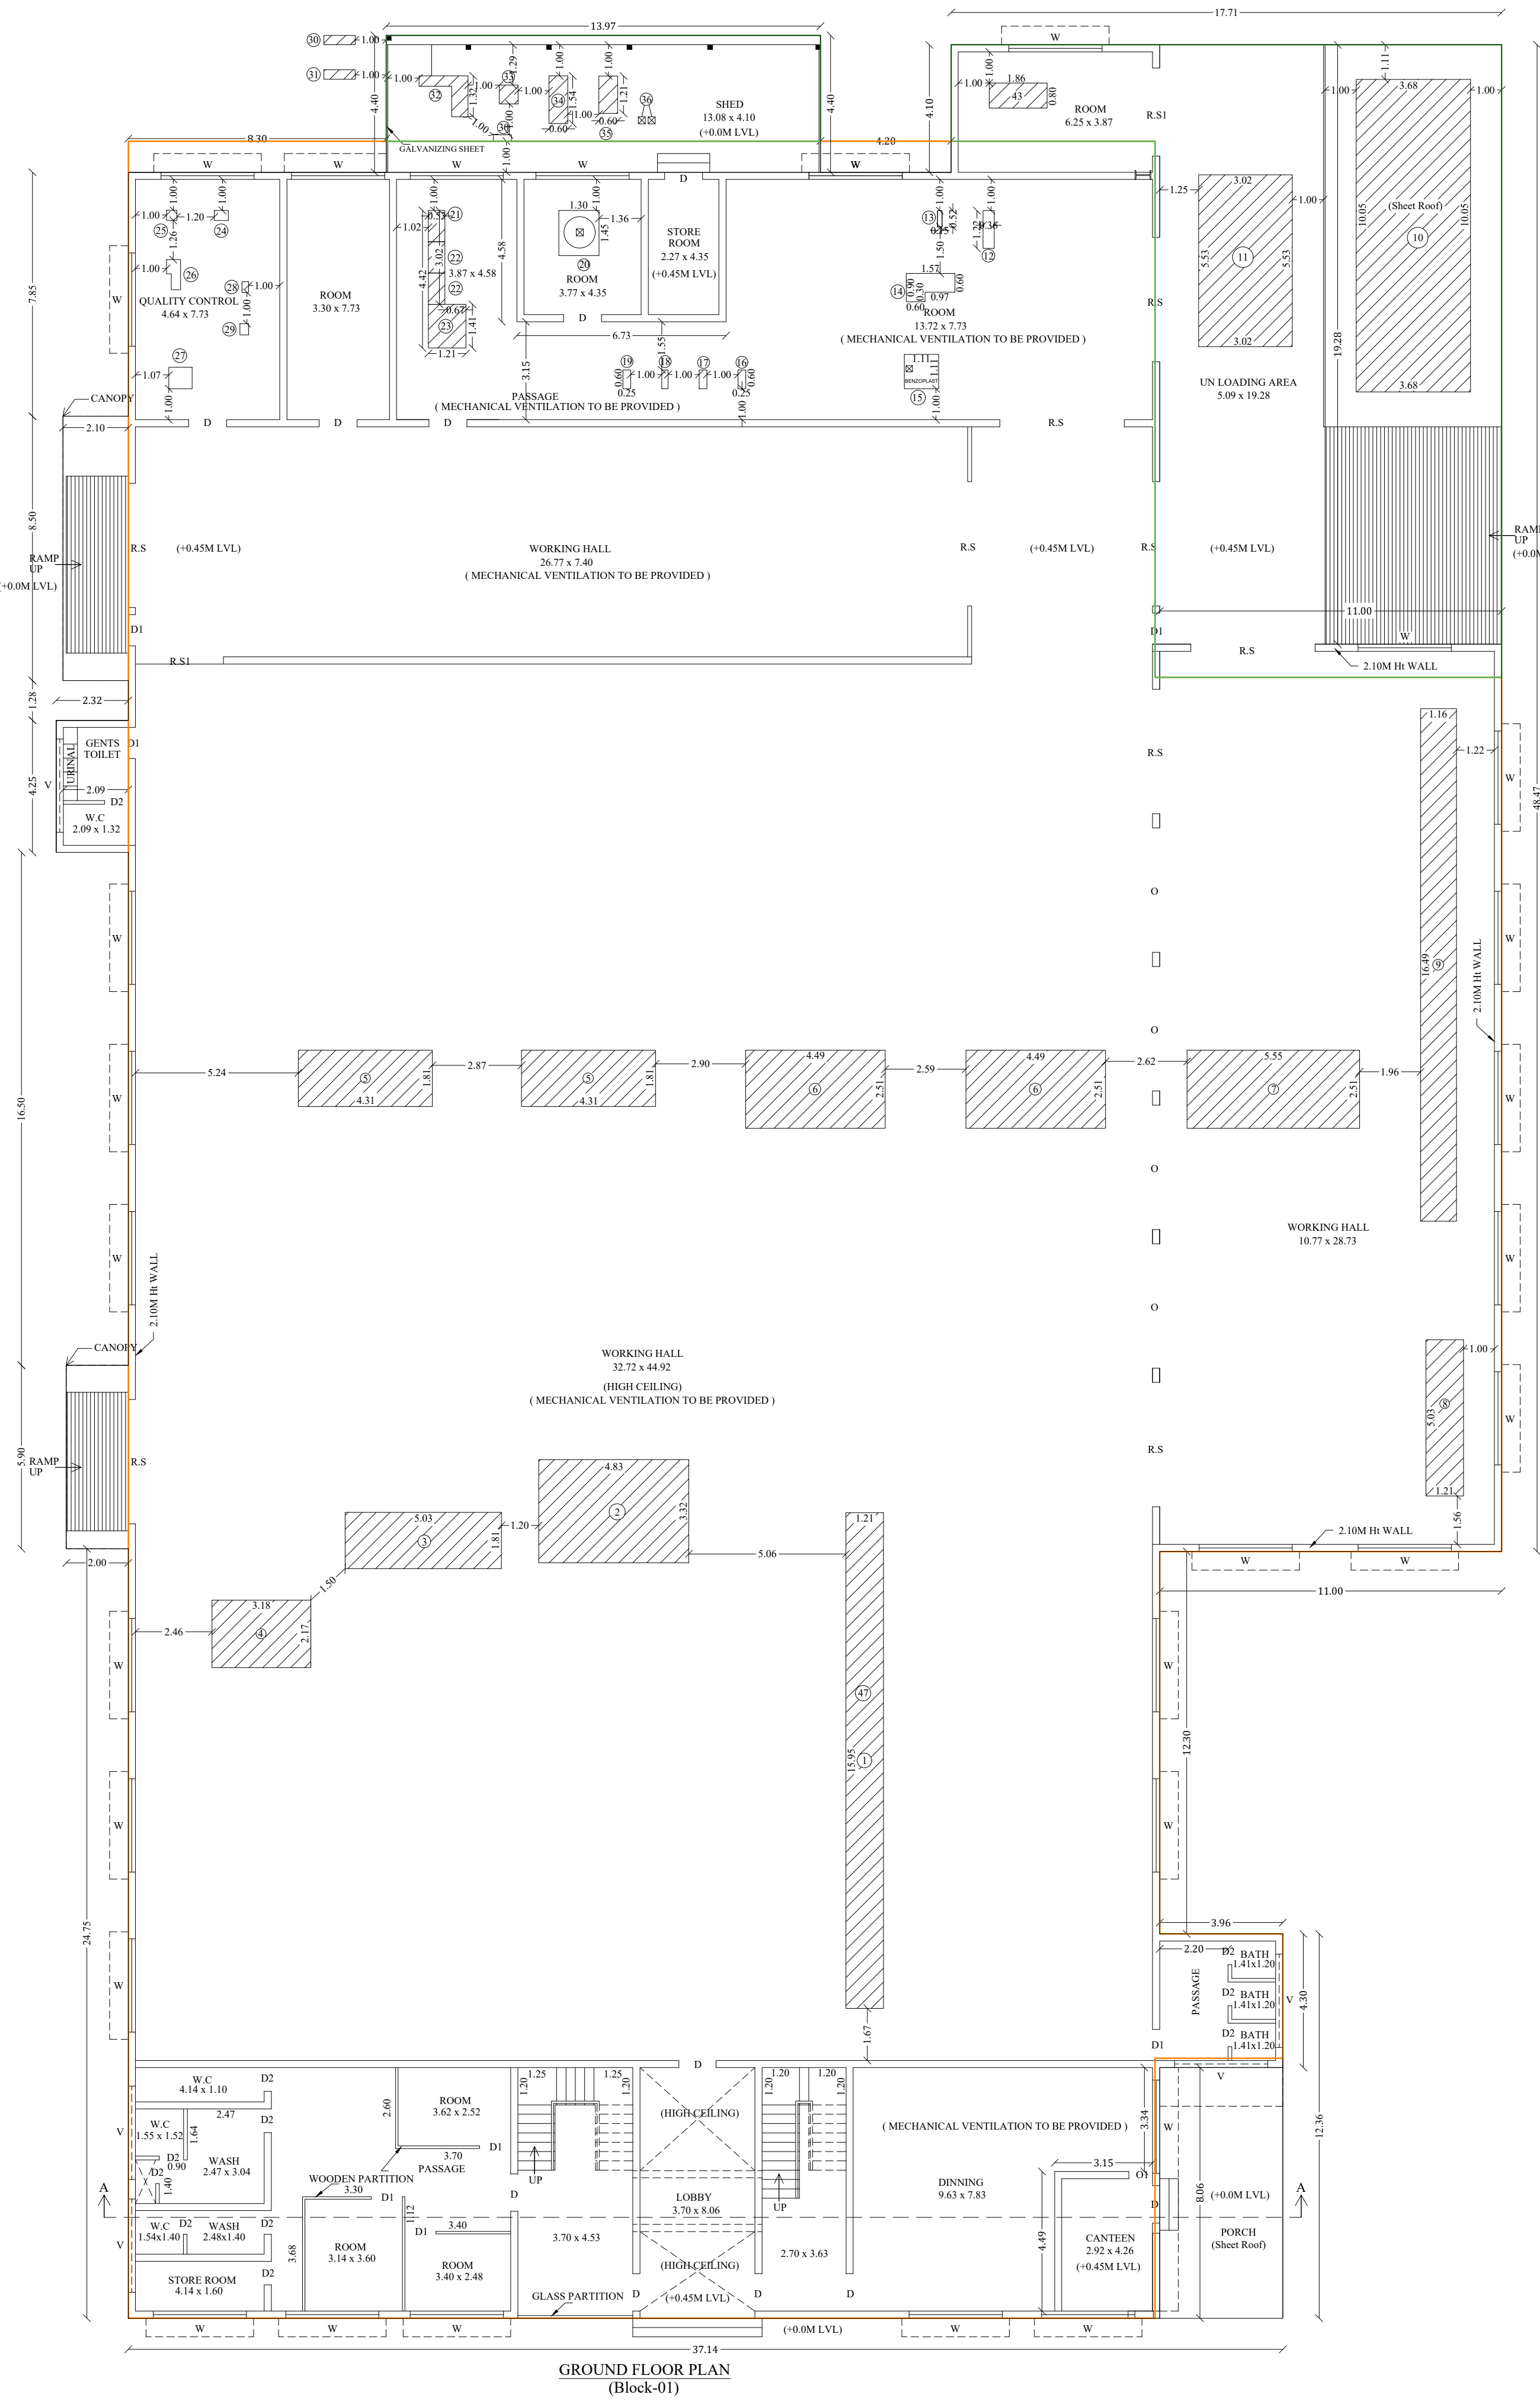

GROUND FLOOR PLAN
(Block-01)

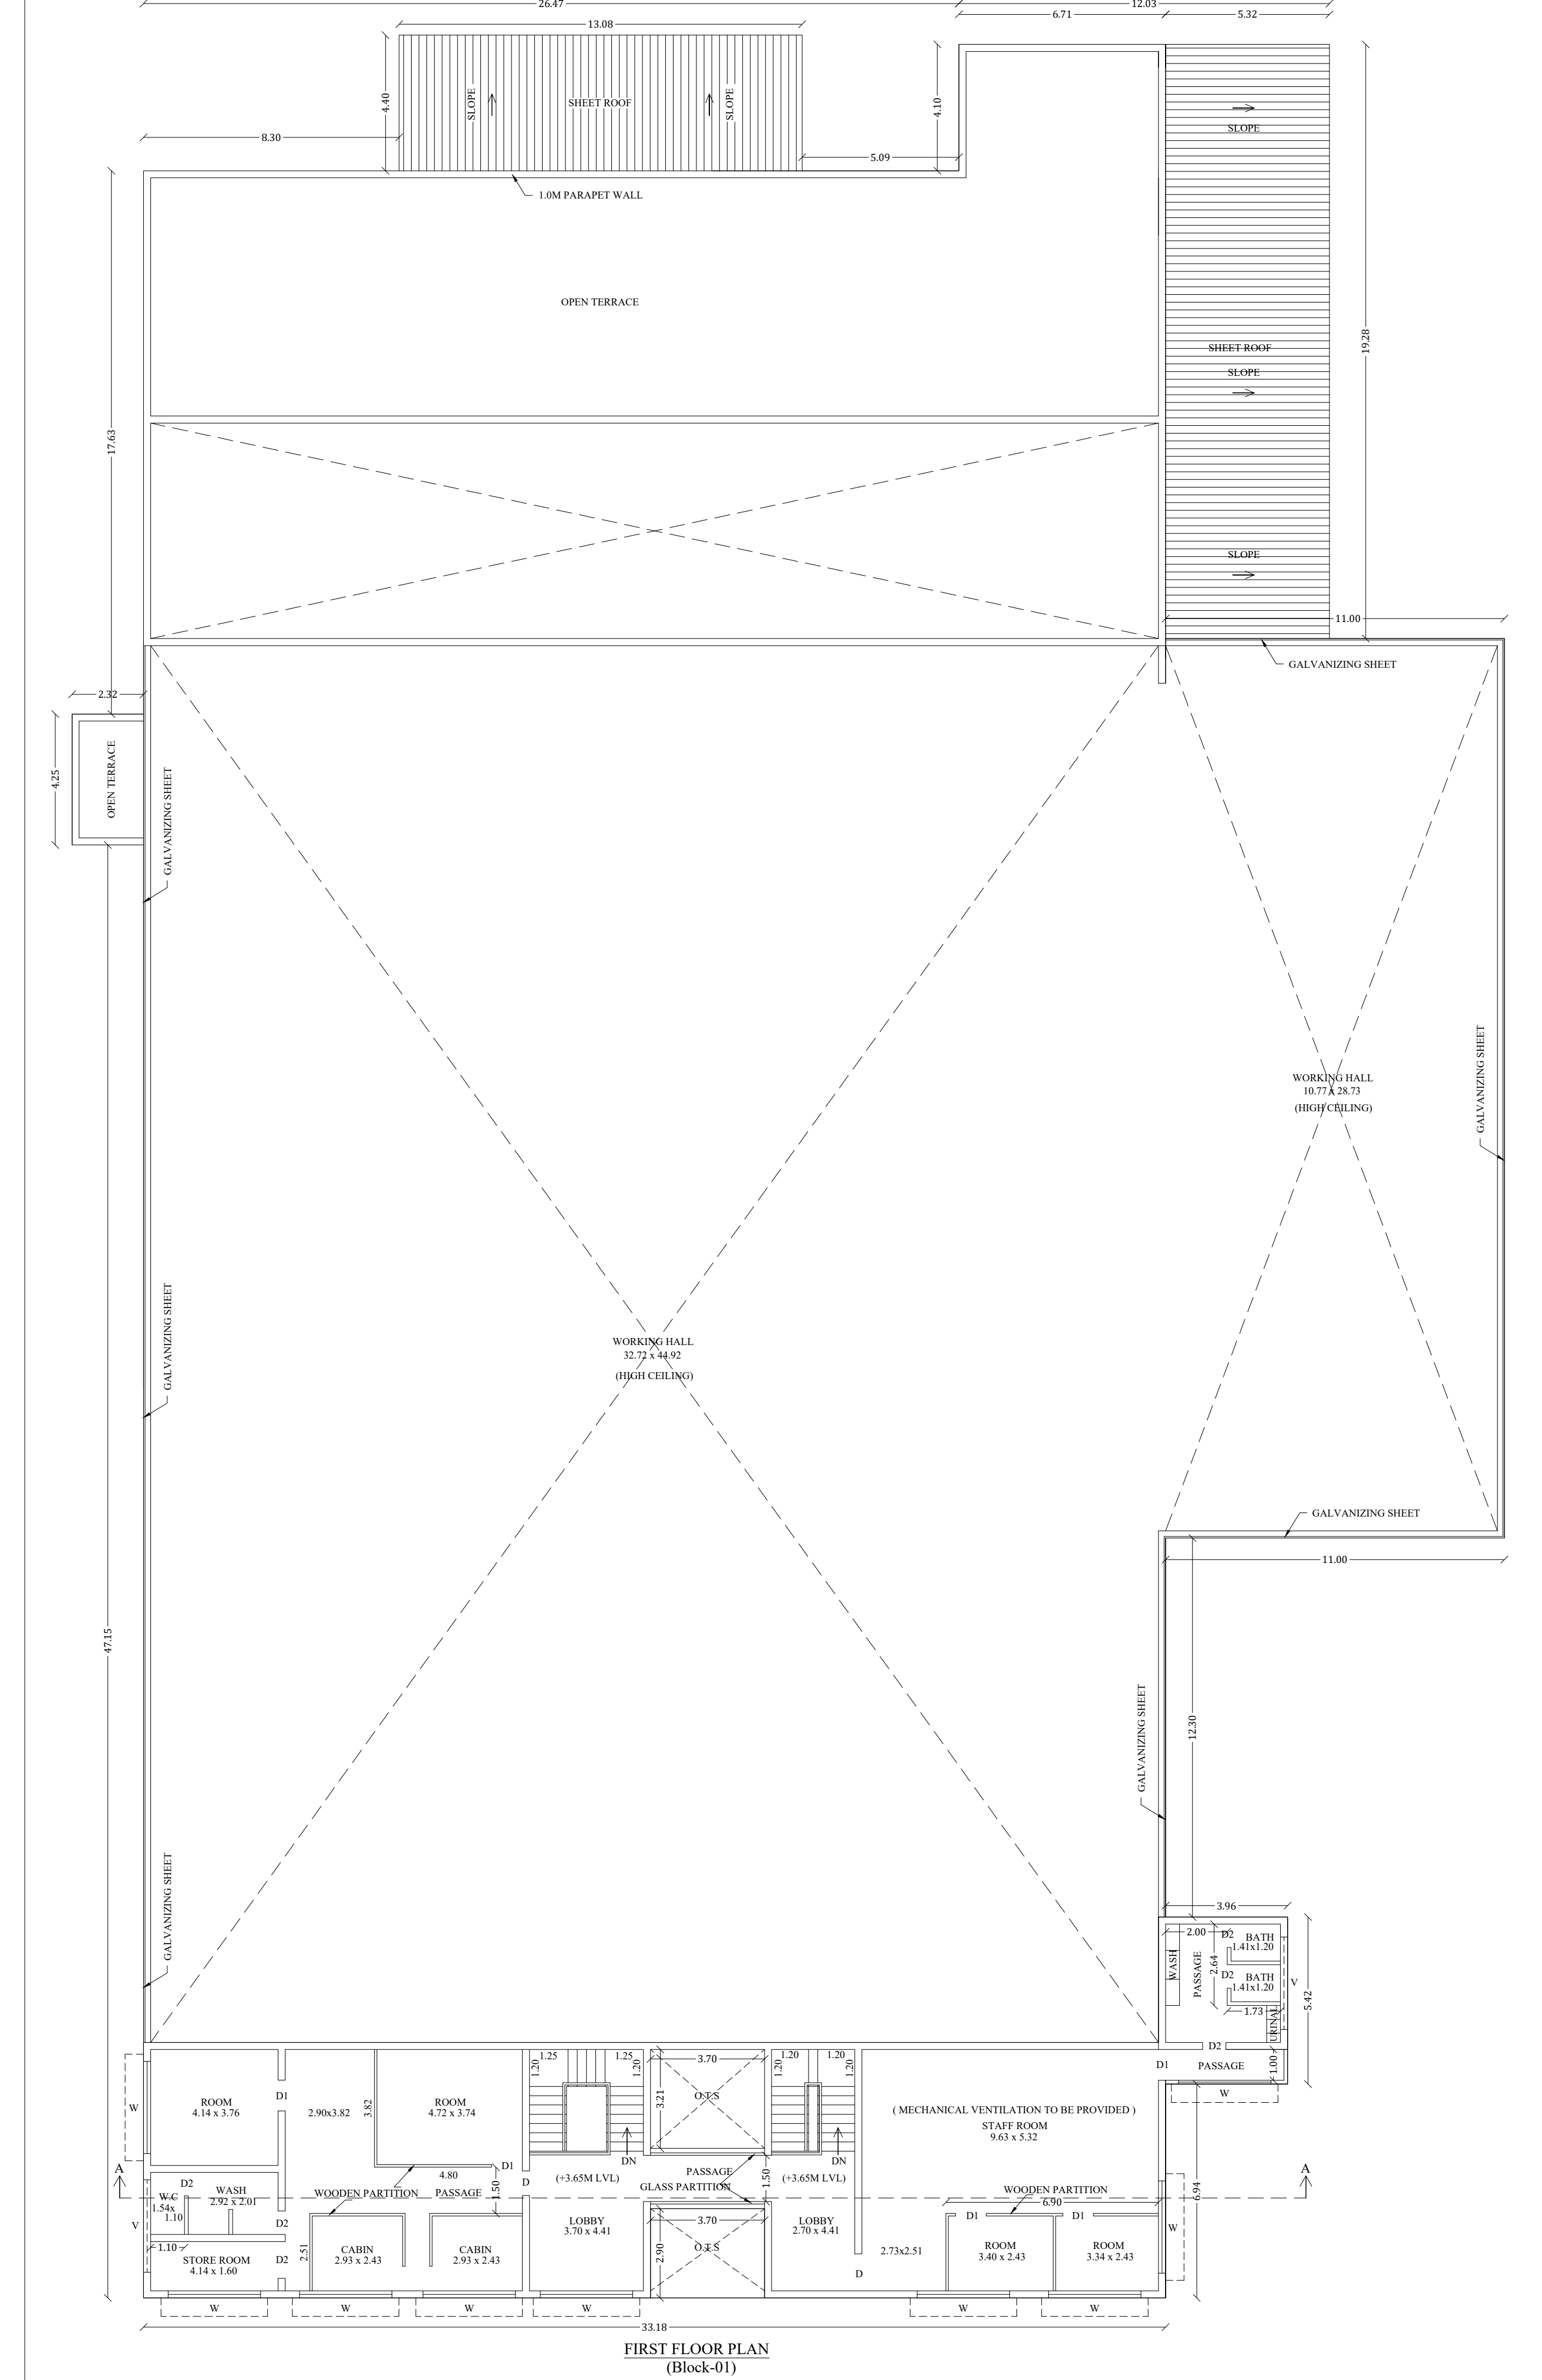

FIRST FLOOR PLAN
(Block-01)

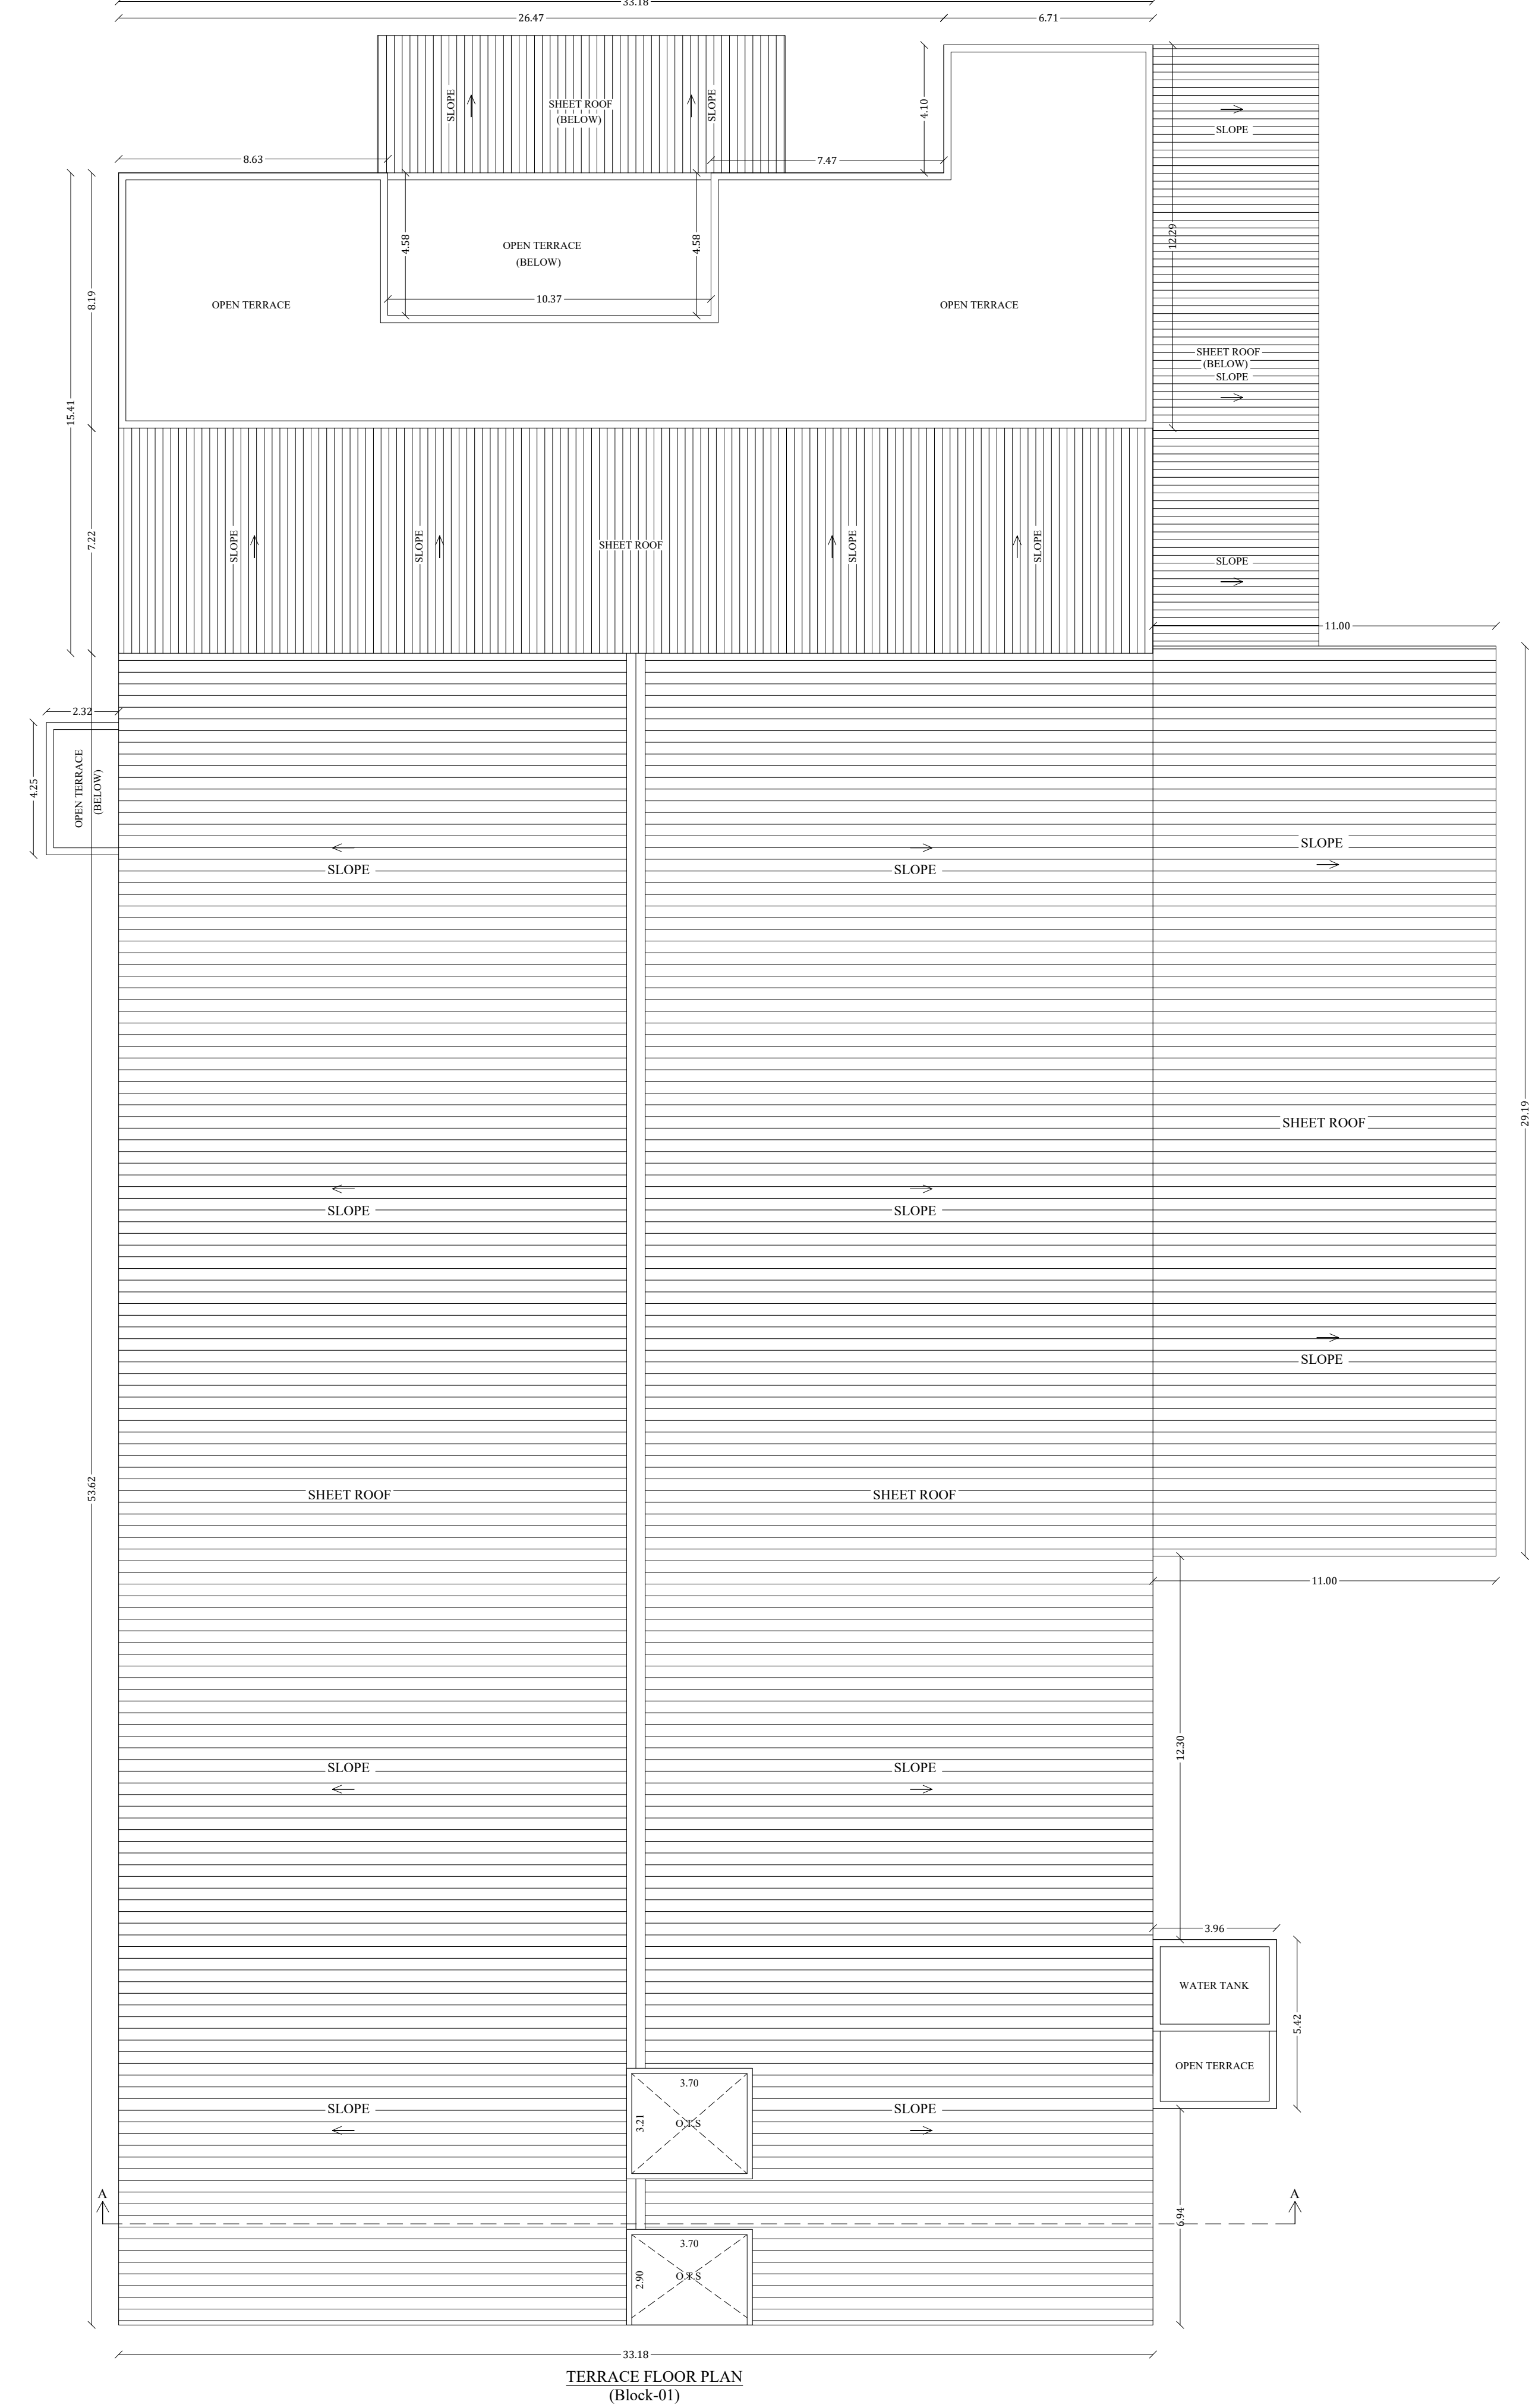

TERRACE FLOOR PLAN
(Block-01)

PLAN SHOWING THE EXISTING INDUSTRIAL BUILDING OF (FENNER CONVEYOR BELTING PVT. LTD - CONVEYOR BELTING ORANGE CATEGORY 'I' IN S.NO.54/1A,56,57/8A1A,57/8A2A, 57/9A1,57/10A1,58/4C,2,58/4D,58/6A,58/6B, AT NAGARI VILLAGE, VADIPATTI TALUK, MADURAI DISTRICT. (SCALE:1:100)

JOINERY DETAILS		
D	DOOR	1.20 x 2.10
D1	DOOR	1.00 x 2.10
D2	DOOR	0.76 x 2.10
R.S	ROLLING SHUTTER	4.00 x 4.57
R.S1	ROLLING SHUTTER	2.83 x 3.66
O	OPEN	4.00 x 2.10
O1	OPEN	0.76 x 2.10
W	WINDOW	3.00 x 1.50
V	VENTILATOR	3.00 x 0.60

EXISTING BUILDING - APPROVED
EXISTING BUILDING - UN APPROVED

S.NO	NAME OF THE MACHINE	NOR	EACH HP	TOTAL HP
1	DOUBLING AND TWISTING MACHINE	1	60.50	60.50
2	BAKATA BRAIDING MACHINE	1	15.00	15.00
3	HACOBIA BRAIDING MACHINE	1	15.50	15.50
4	RAPER LOOM	1	15.00	15.00
5	RAPER LOOM	2	20.00	40.00
6	RAPER LOOM	2	21.20	42.40
7	RAPER LOOM	1	21.50	21.50
8	WINDING MACHINE	1	4.00	4.00
9	TRD MACHINE	1	31.75	31.75
10	CORING MACHINE	1	27.00	27.00
11	CORING MACHINE	1	13.00	13.00
12	VACUUM PUMP	1	15.00	15.00
13	OVER FLOW OIL PUMP	1	1.00	1.00
14	VACUUM PUMP FOR EMULSIFIER	1	15.00	15.00
15	STIRRED MOTOR	1	0.50	0.50
16	ANTISTATIC PUMP	1	5.00	5.00
17	LASTING PUMP	1	5.00	5.00
18	NAVAPLAST PUMP	1	5.00	5.00
19	TEP 40 PUMP	1	5.00	5.00
20	REDUCING TANK WITH STIRRED	1	11.00	11.00
21	VACUUM PUMP	1	15.00	15.00
22	VACUUM PUMP	2	10.00	20.00
23	SAMPLE CUTTER	1	5.00	5.00
24	STIRRED	1	0.25	0.25
25	SHUTTLE FURNACE	1	3.00	3.00
26	TENSILE TESTING MACHINE	1	0.25	0.25
27	VAN TENSILE TESTER	1	0.25	0.25
28	ELECTRICAL RESISTANCE TESTER	1	1.30	1.30
29	MELTING POINT APPARATUS	1	0.60	0.60
30	WATER PUMP	2	2.00	4.00
31	WATER PUMP	1	5.00	5.00
32	DRUM FRICTION TESTING MACHINE	1	15.00	15.00
33	DRYER	1	6.50	6.50
34	AIR COMPRESSOR	1	24.10	24.10
35	AIR COMPRESSOR	2	17.00	34.00
36	CHILLING PLANT CIRCULATION PUMP	2	5.00	10.00
37	UTM TESTING MACHINE	1	2.00	2.00
TOTAL HP			652.50	742.40

STRUCTURAL ENGINEER		
ARCHITECT		
APPLICANT		
ENGINEER		

For Fenner Conveyor Belting Pvt. Ltd.
PLANT LOCATED AT NAGARI VILLAGE, VADIPATTI TALUK, MADURAI DISTRICT.
Registration No. REC 1862/19 (Grade II)
No.25, South Street, Near Kaveri - 625 004
Pw: 822044515, 976544514



SITE PLAN SHOWING THE EXISTING AND ADDITIONAL PROPOSED CONSTRUCTION OF (FENNER CONVEYOR BELTING PVT. LTD " CONVEYOR BELTING " ORANGE CATEGORY ") INDUSTRIAL BUILDING IN S.NO:54/1A,56,57/8A1A, 57/8A2A,57/9A1,57/10A1,58/4C2,58/4D,58/6A,58/6B, AT NAGARI VILLAGE, VADIPATTI TALUK, MADURAI DISTRICT.

(SCALE 1:400)

AS PER PATTA & DOCUMENT AREA - 29245.00 SQ.M
AS PER FMB AREA - 29415.88 SQ.M
AS PER SITE AREA - 29338.67 SQ.M

EXISTING BUILDING APPROVED AREA DETAILS

(APPROVED NO: 9A/2003 TO 9H/2003)			
Description	NON FSI SQ.M	FSI SQ.M	TOTAL AREA
(Block -1) Ground floor		2651.20	2651.20
(Block -1) First floor		274.89	274.89
Total Area		2926.09	2926.09

EXISTING BUILDING AREA DETAILS

Description	NON FSI SQ.M	FSI SQ.M	TOTAL AREA
(Block -1) Ground floor		362.32	362.32
(Block -2) Ground floor		220.69	220.69
(Block -3) Ground floor		186.46	186.46
(Block -4) Ground floor		93.41	93.41
(Block -5) Ground floor		601.97	601.97
(Block -6) Ground floor		2107.73	2107.73
(Block -6) First floor		154.13	154.13
(Block -9) Ground floor		10.54	10.54
TOTAL AREA		3737.25	3737.25

PROPOSED BUILDING AREA DETAILS

Description	NON FSI SQ.M	FSI SQ.M	TOTAL AREA
(Block -7) Ground floor		491.59	491.59
(Block -8) Ground floor		465.12	465.12
Total Area		956.71	956.71

TOTAL BUILDING AREA

Description	NON FSI SQ.M	FSI SQ.M	TOTAL AREA
Existing Building Approved Area		2926.09	2926.09
Existing Building Area		3737.25	3737.25
Proposed Building Area		956.71	956.71
Total Area		7620.05	7620.05

FLOOR SPACE INDEX = $\frac{7620.05}{29245.00} = 0.260$

NO OF LORRY PARKING REQUIRED - 16
NO OF LORRY PARKING PROVIDED - 20
NO OF TWO WHEELER PARKING REQUIRED - 153
NO OF TWO WHEELER PARKING PROVIDED - 153
Cycle Space (Area) REQUIRED - 153.00
Cycle Space (Area) PROVIDED - 153.00
CAR PARKING PROVIDED - 5

O.S.R AREA REQUIRED - 2924.50 SQ.M (10.00 %)
O.S.R AREA PROVIDED - 2949.80 SQ.M (10.08 %)

NO OF WORKERS
GENTS - 60 NO
LADIES - 60 NO
TOTAL - 120 NO
EXISTING TOTAL HP - 2063.40 HP
PROPOSED TOTAL HP - 103.00 HP

Er.K.GANAPATHI,B.E.,M.E.,F.I.E.,F.I.V.D.(USA)
Registered Structural Engineer Grade-II / Chartered Engineer
(Regn.No.CMDA/SE/GR-I/19/04/067)
(Regn.No.MLP/ASE 005/2019/GR-I/05/09/2019)
GEOMATRIX CONSULTANCY
No.22, Thomas Street,Narimedu,
Madurai - 625 002. Ph: 758031360, 7708758598
Email: geomatrixconsultancy@gmail.com

STRUCTURAL ENGINEER

Er.K.GANAPATHI,B.E.,M.E.,F.I.E.,F.I.V.D.(USA)
REGISTERED Engineer Grade-II / Chartered Engineer
(CMDA Regn.No. RE/GR-I/19/05/060 Dt: 07.05.2019)
(MLPA Regn.No. RE/14/2019(Gr-II) Dt:05.09.2019)
GEOMATRIX CONSULTANCY (Regn.No. 33024233482E
No.22, Thomas Street, Narimedu,
Madurai-625002 Ph: 758031360, 8452-290506
Email: geomatrixconsultancy@gmail.com


ARCHITECT

For Fenner Conveyor Belting Pvt. Ltd.
Authorised Signatory

APPLICANT

Er.T.BABU,B.E.,
PLAN CENTER
Registration No: RE 016/2019 (Grade.I)
No.25, South Street, Near Amma Mess
Tallakulam, Madurai - 2.
Ph: 8220044943 9786943414

ENGINEER

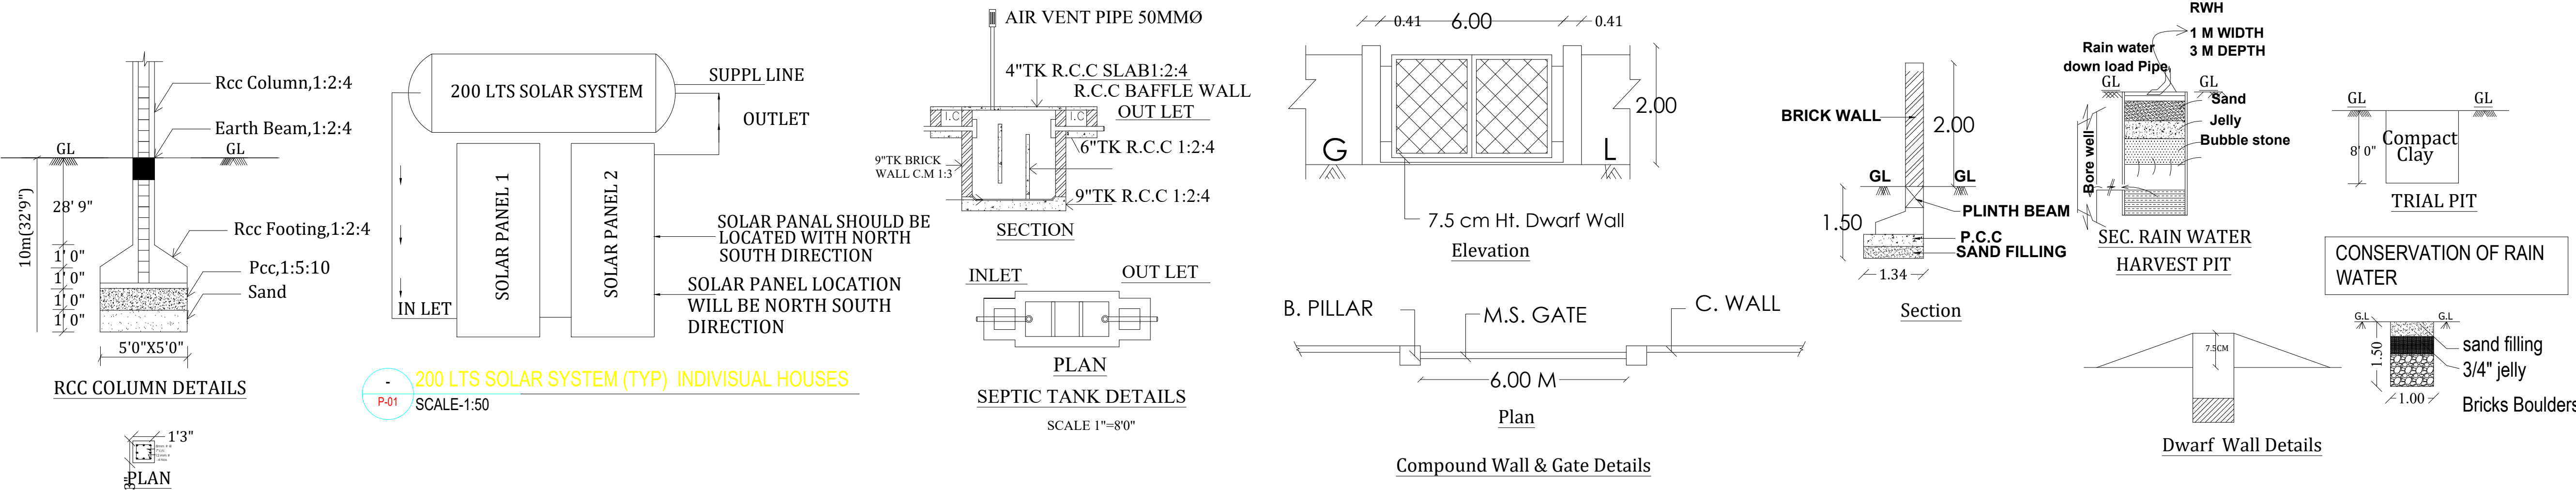

Eight ways to know a piece of land before you pay for it.

This report covers one part of the picture. These cover the rest, drawn from the same government records, for any property in Tamil Nadu.

LandLens One

Ask anything about a property and get an answer grounded in live government records, with the sources shown.

[/landlens/one](#)



Verify My Land

Every record check run on one property and returned as a single report.

[/landlens/verify-my-land](#)



Legal Opinion

An advocate's written opinion on the title, built on the records we pull for it.

[/landlens](#)



One Map

Every layer on one map: the parcel, its boundary, zoning, water bodies and what sits around it.

[/landlens/one/map](#)



PriceMap

What land actually changed hands for around this plot, taken from the registered deeds.

[/landlens/pricemap](#)



Build Scope

What you are allowed to build here: floor space, height, coverage and setbacks.

[/landlens/build-scope](#)



Property Tracker

Watch a property and hear about it when something new is registered against it.

[/landlens/property-tracker](#)



Deal Room

Run the transaction in one place: documents, stamping, signatures and the parties.

[/landlens/deal-room](#)



Twenty-four checks you can run yourself, at no cost.

Records and verification

The registers themselves, read for you.

Encumbrance Certificate

Patta and Chitta

Field Measurement Sketch

EC Analyzer

Bank charge check

Court case search

Seller background check

Approval check by survey

Value and duty

What it is worth and what it costs to register.

Guideline value by street

Guideline value by survey

Stamp duty and registration fees

Capital gains

Floor space index

Area unit converter

Zoning and land use

What the plan says can happen on this land.

Land use zone finder

CMDA land use check

Coastal regulation zone

Master plan check

Water bodies finder

Airport height clearance

Registers and directories

Who holds it, and which office keeps the record.

Find your registering office

Temple property check

Waqf property check

RERA register



Every free tool
/tools



Services we run
for you
/services



The LandLens
suite
/landlens/one



Every claim in this document traces back to a government record.

Legal opinions, due diligence and title verification

Building plan, layout and sub-division approvals

Completion and occupancy certificates, regularisation

Escrow, negotiation and NRI property management

Land survey, soil testing, architecture and construction

Verified RealEstate
3/350/2 Mettukuppam,
OMR Thoraipakkam,
Chennai 600 097, India
hello@verified.realestate
+91 9996 12 9996

Prepared from the registers named on the page each finding sits on. Where a register could not be read, this document says so in its place rather than leaving the gap to be read as a clean result.

