



PLAN SHOWING THE PROPOSED CONSTRUCTION OF COMMERCIAL BUILDING (PROFESSIONAL CONSULTING OFFICE)
AT OLD S.No:58/3A1 & NEW S.NO:58/3A1A, MADURAI TO ALAGAR KOVIL MAIN ROAD, NAYAKKANPATTY VILLAGE,
MADURAI EAST TALUK, MADURAI EAST UNION, MADURAI.

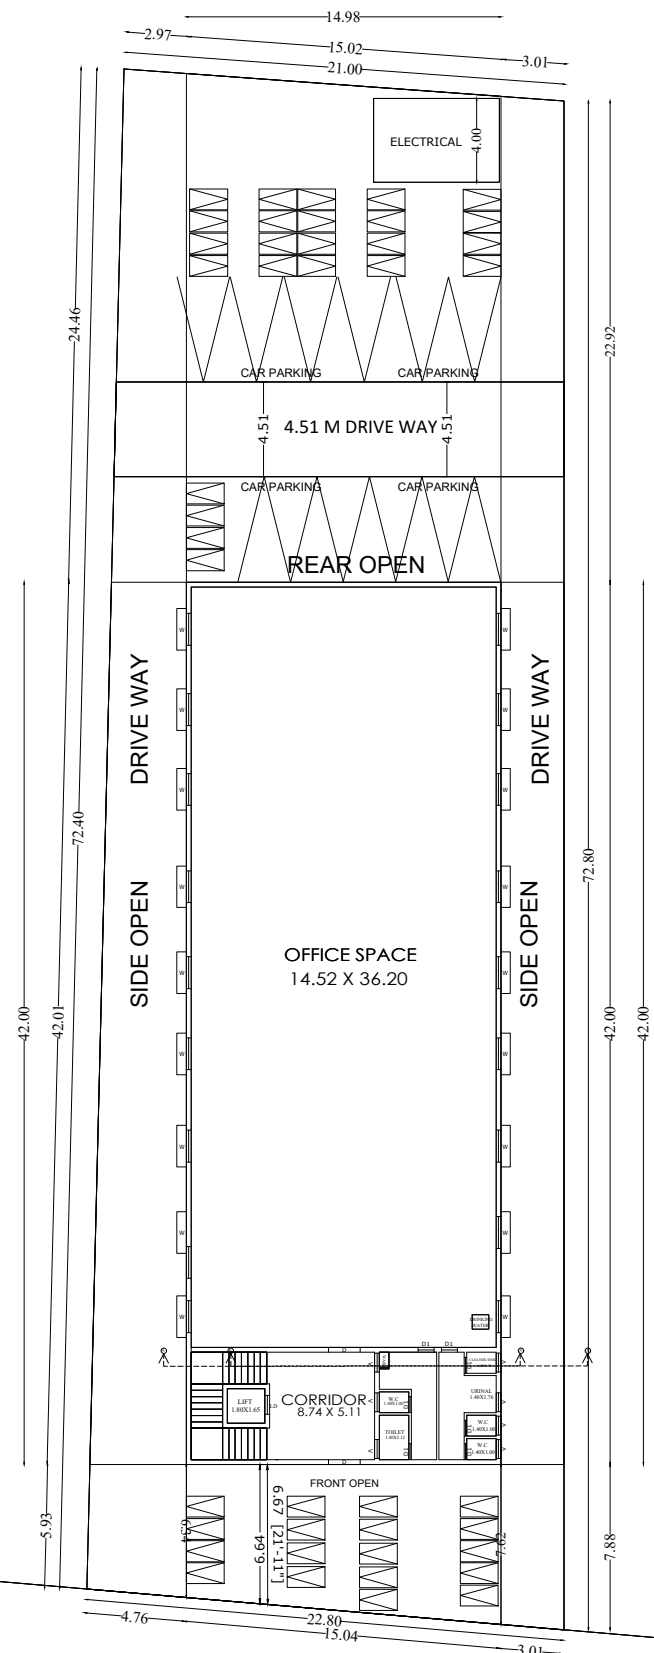


35M WIDE ROAD


SITE / GROUND FLOOR PLAN

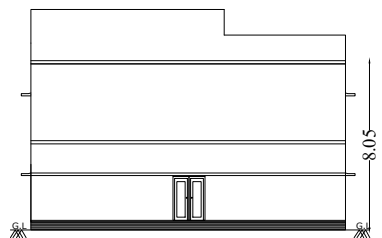


ELEVATION

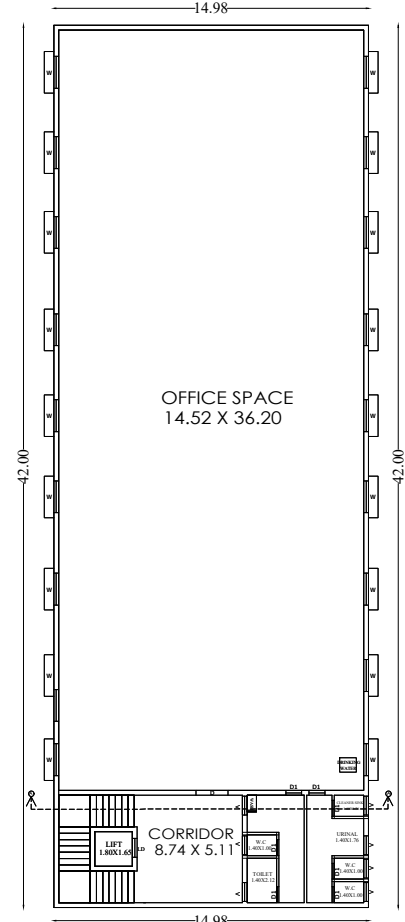


FIRST FLOOR PLAN

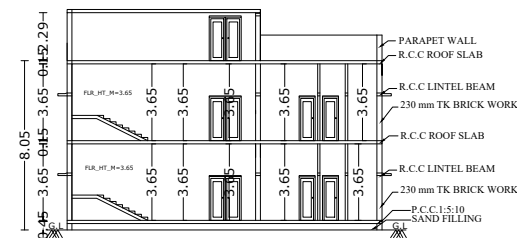

SECTION A-A

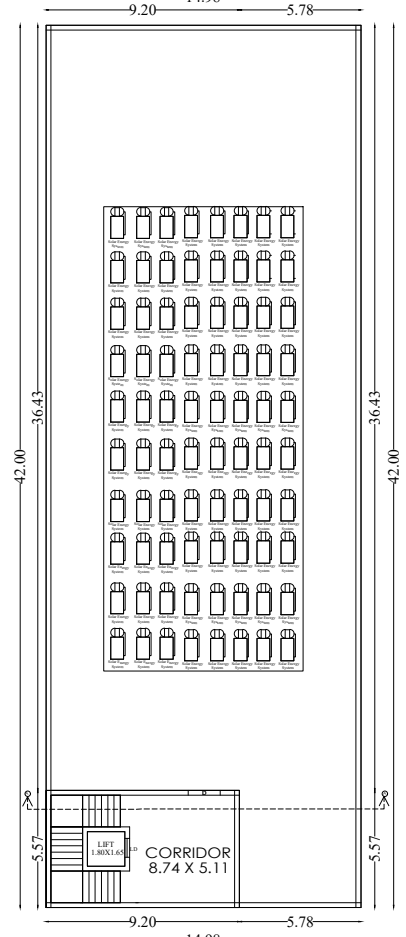

TERRACE FLOOR PLAN

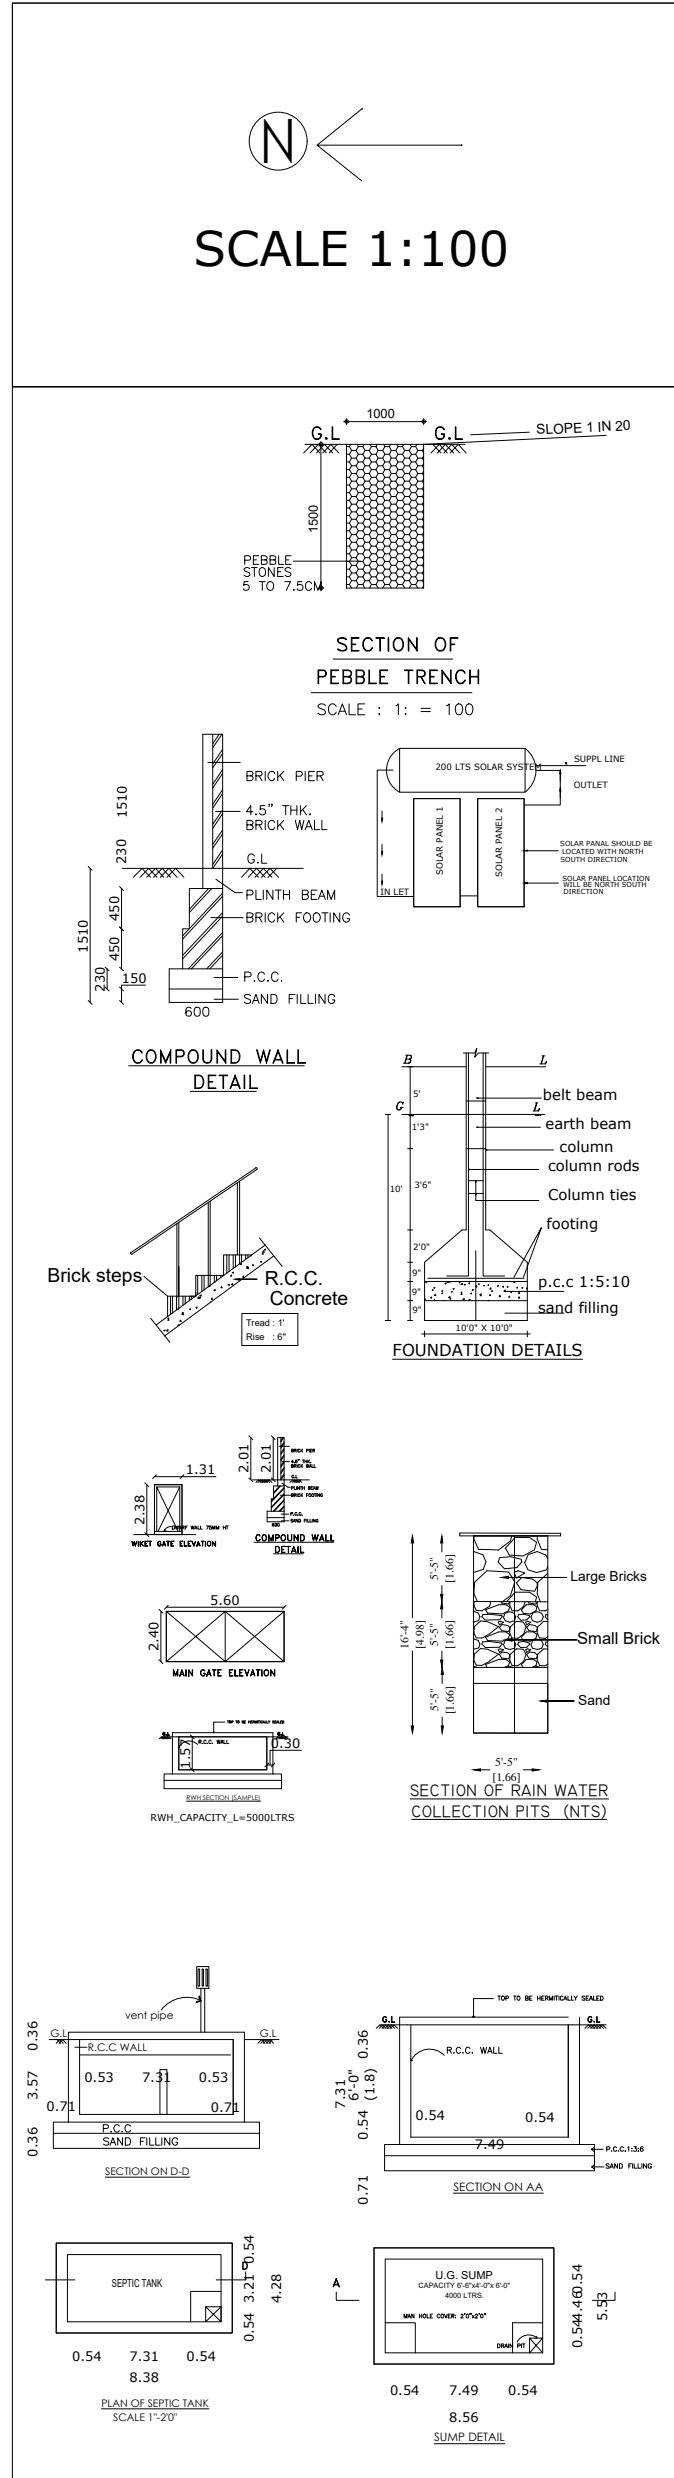

SITE AREA DETAILS

SHEET NO 1

AS PER DOCUMENT AREA

- 1551.02 SQ.M

AS PER PATTA AREA

- 1551.00 SQ.M

SUPER IMPOSED AREA

- 1586.27 SQ.M

JOINERY DETAILS

D	DOOR	1.52 x 2.13
D1	DOOR	0.76 x 2.13
O	OPEN	1.00 x 2.13
W	WINDOW	1.52 x 1.52
V	VENTILATOR	0.90 x 0.90

REFERENCE:

SITE BOUNDARY -

DRIVEWAY -

PROPOSED -

BUILDING

AREA DETAILS

SITE EXTENT

- 1586.27 Sq.m

Descriptions	Non FSI	FSI	Total Area
Area of the Ground Floor	-	629.18	629.18
Area of the First Floor	-	629.18	629.18
Area of the Head Room	51.24	-	51.24
Total Area	51.24	1258.36	1309.60

FLOOR SPACE INDEX =

$\frac{1258.36}{1586.27}$

= 0.79<2.0

No. of Car Parking Required

— 11 Nos

No. of Car Parking Provided

— 11 Nos

No. of Two Wheeler Parking Required

— 42 Nos

No. of Two Wheeler Parking Provided

— 42 Nos

FIRE EXTINGUISHER TO BE PROVIDED

FIRE ALARM TO BE PROVIDED

OFFICE USE

P. Nagarajan

S. Das

A. Sahil Hameed

APPLICANT

Signature

Er. A. G. JAGADEESH B.Tec

Structural Engineers (MDTCP)

Reg. No - SE-06/2021 (Gr-II)

16/16, Indira Gandhi Street,

Villapuram, Madurai - 625012.

Cell: 8883342220

STRUCTURAL ENGINEER

Signature

S.B.N. CONSTRUCTIONS

Er. M. Nakkeeran, B.E., Archt, Cad,

Registered Engineer

Madurai Corporation & L.P.A

Madurai Corporation, Narayanampurem

4/3, Thevar Colony, Madurai-625014, Cell: 98562 35655

MADURAI-14, Cell: 98562 35655

RE 02/2019 on 31.07.2019

REGISTERED ENGINEER