


PLAN SHOWING THE PROPOSED CONSTRUCTION OF INDUSTRIAL BUILDING "FOOD BACKING" COTTAGE INDUSTRIAL) IN SURVEY NO: 35/1B1, IN MANJAMPATTI VILLAGE / PANCHAYAT, MADURAI NORTH TALUK, MADURAI DISTRICT. (SCALE 1:100)

JOINERY DETAILS		
RS	ROLLING SHUTTER	3.00 x 2.10
RS1	ROLLING SHUTTER	1.82 x 2.10
D	DOOR	1.00 x 2.10
D1	DOOR	0.76 x 2.10
SD	SLIDING DOOR	1.20 x 2.10
W	WINDOW	1.82 x 1.52

PROPOSED BUILDING AREA DETAIL			
Descriptions	Non FSI	FSI	Total Area
Area of the Ground Floor		650.50	650.50
Head Room Area	24.42		24.42
Total Area	24.42	650.50	674.92

OFFICE USE

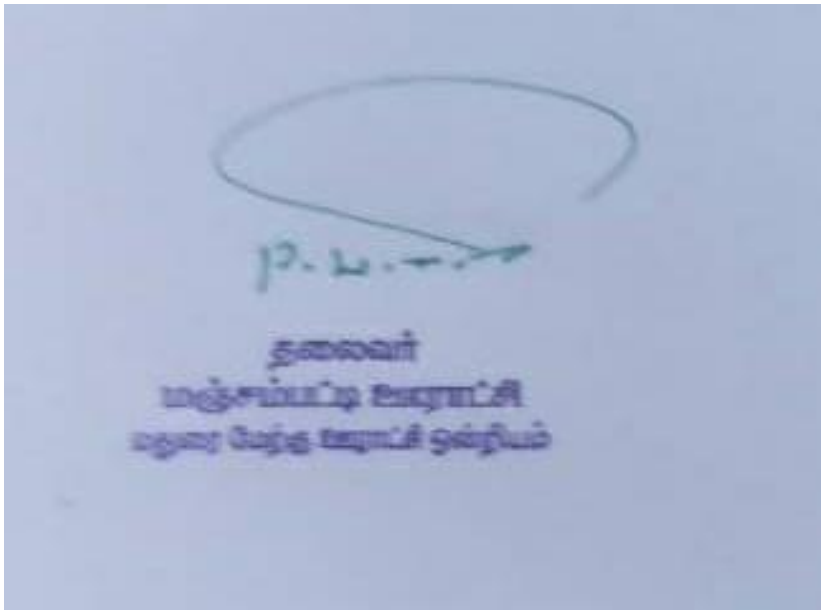

Ex. P. MUTHANAND,
B.E(Civil),.M.E(Structure),.M.I.E.,
Structural Engineer Grade-I
Civil Engineer & Structural Consultant
Registration No.SE 014/2019 (GR.I)
Madurai Local Planning Authority (MLPA)
6/4, Manoranjitham Street, I.O.C. Nagar
Vilangudi, Madurai-625 018
Ph 98948 45019
E-mail id: muthanandpandian@gmail.com

STRUCTURAL ENGINEER

P. D. Prathixa,
Registered Architect
Regn No CA/22/151266
4/779, Annai Street,
Anna Nagar, Madurai - 625020
Phone 90801 84255


ARCHITECT

Applicant:


APPLICANT

En.T.BABU,B.E.,
PLAN CENTER
Registration No RE 016/2019 (Grade.1)
No.25, South Street, Near Amma Mess
Tallakulam, Madurai - 2.
Ph 8220044943 9786948414


ENGINEER

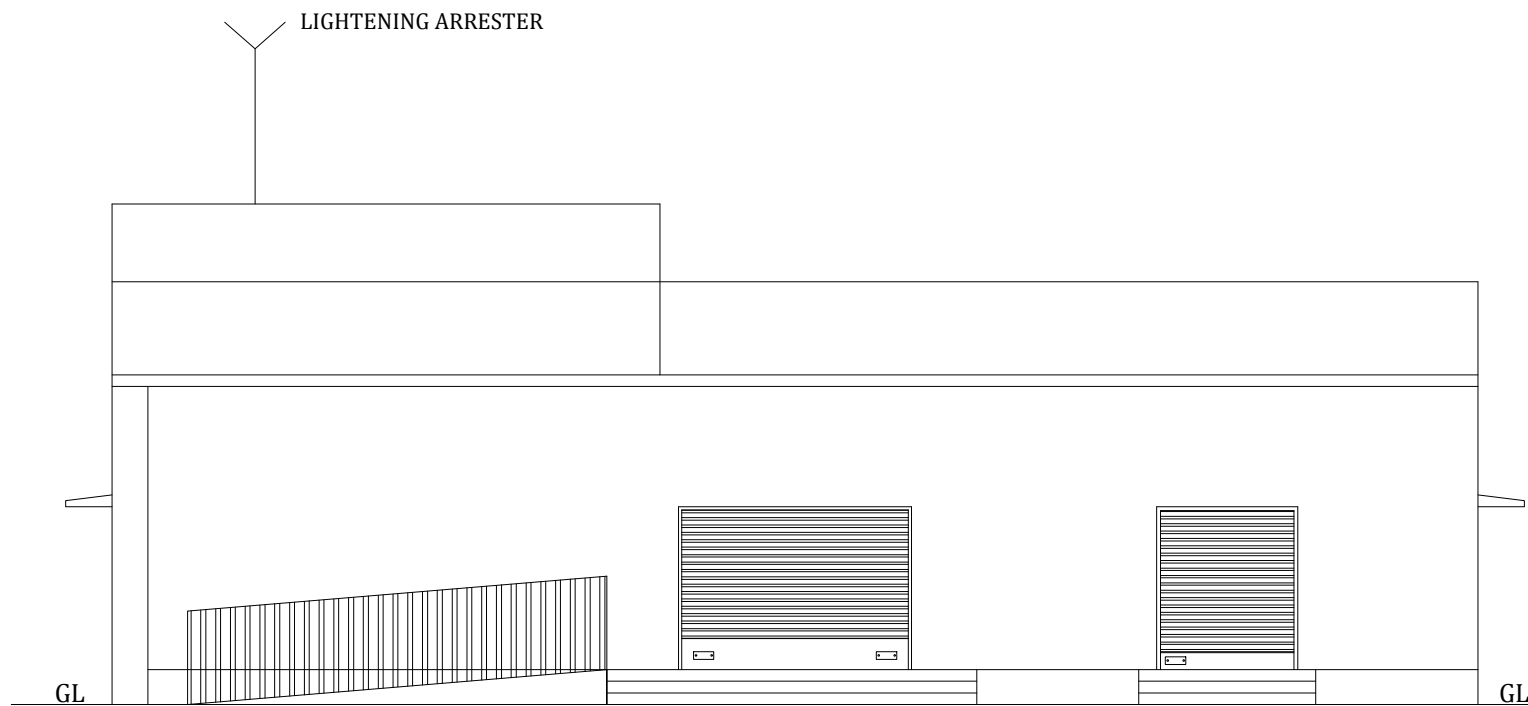


ELEVATION

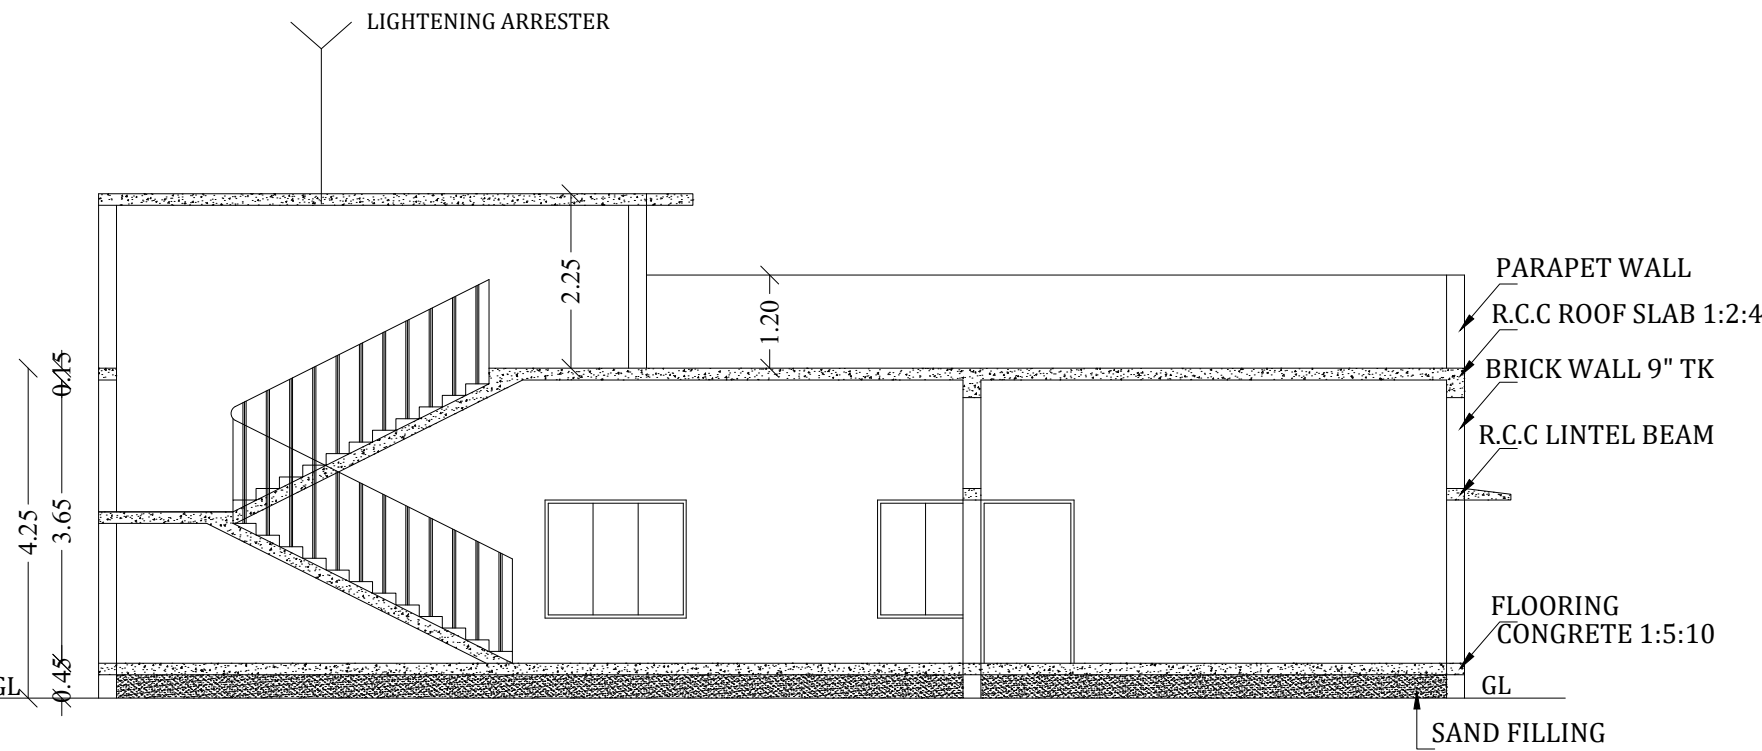

SECTION-AA

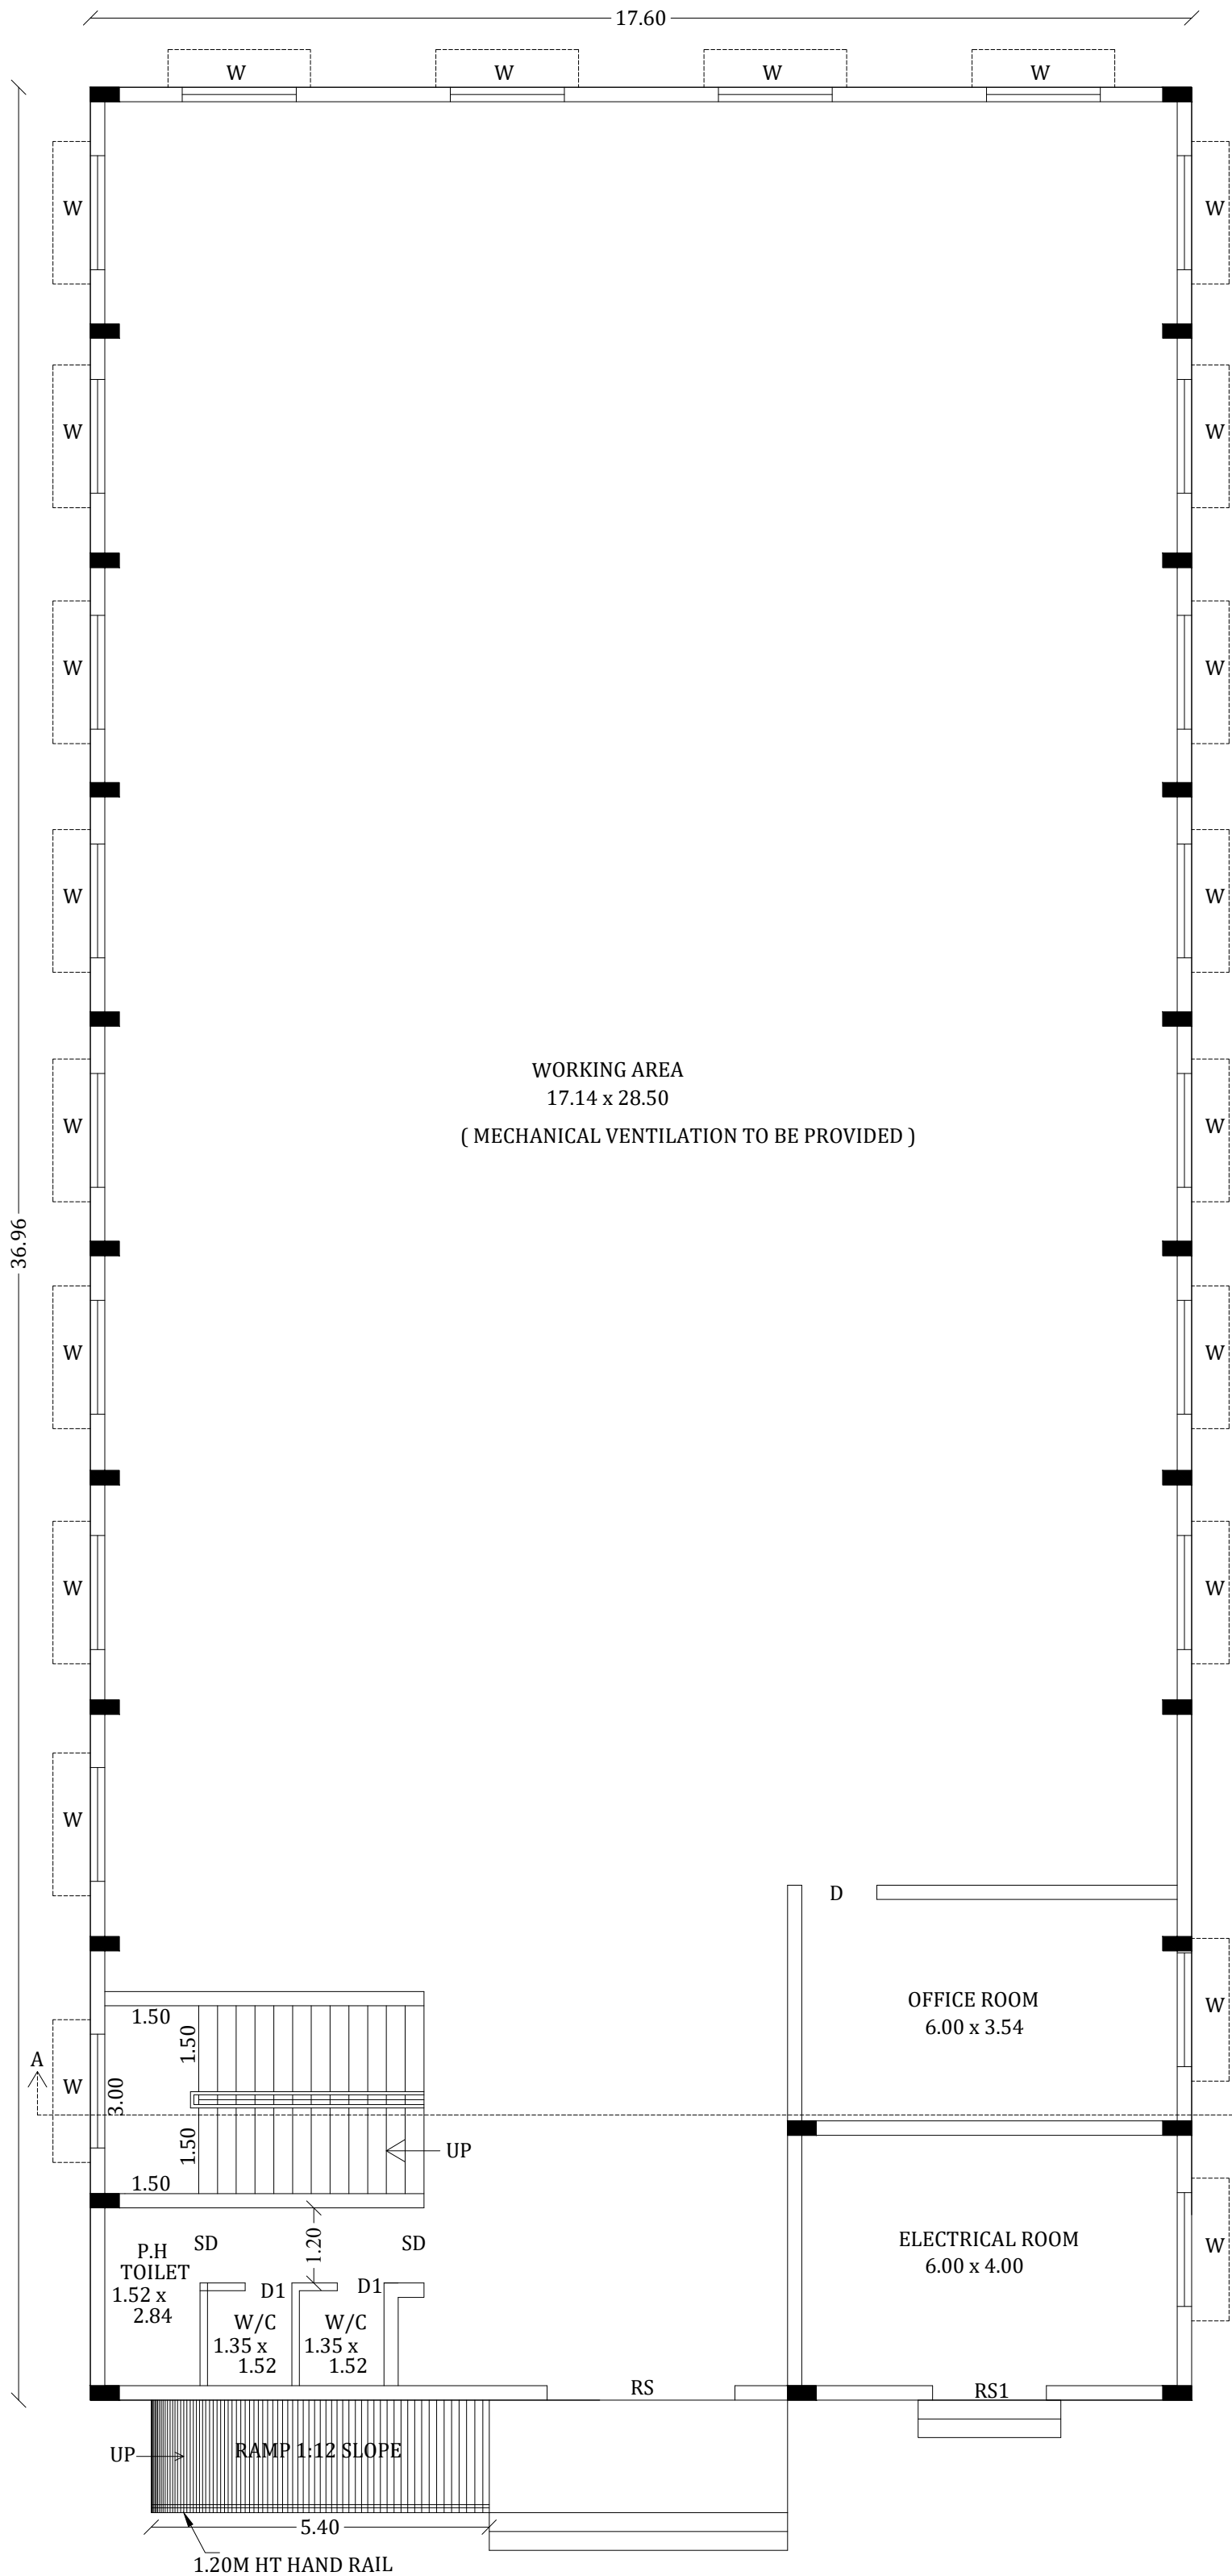

GROUND FLOOR PLAN

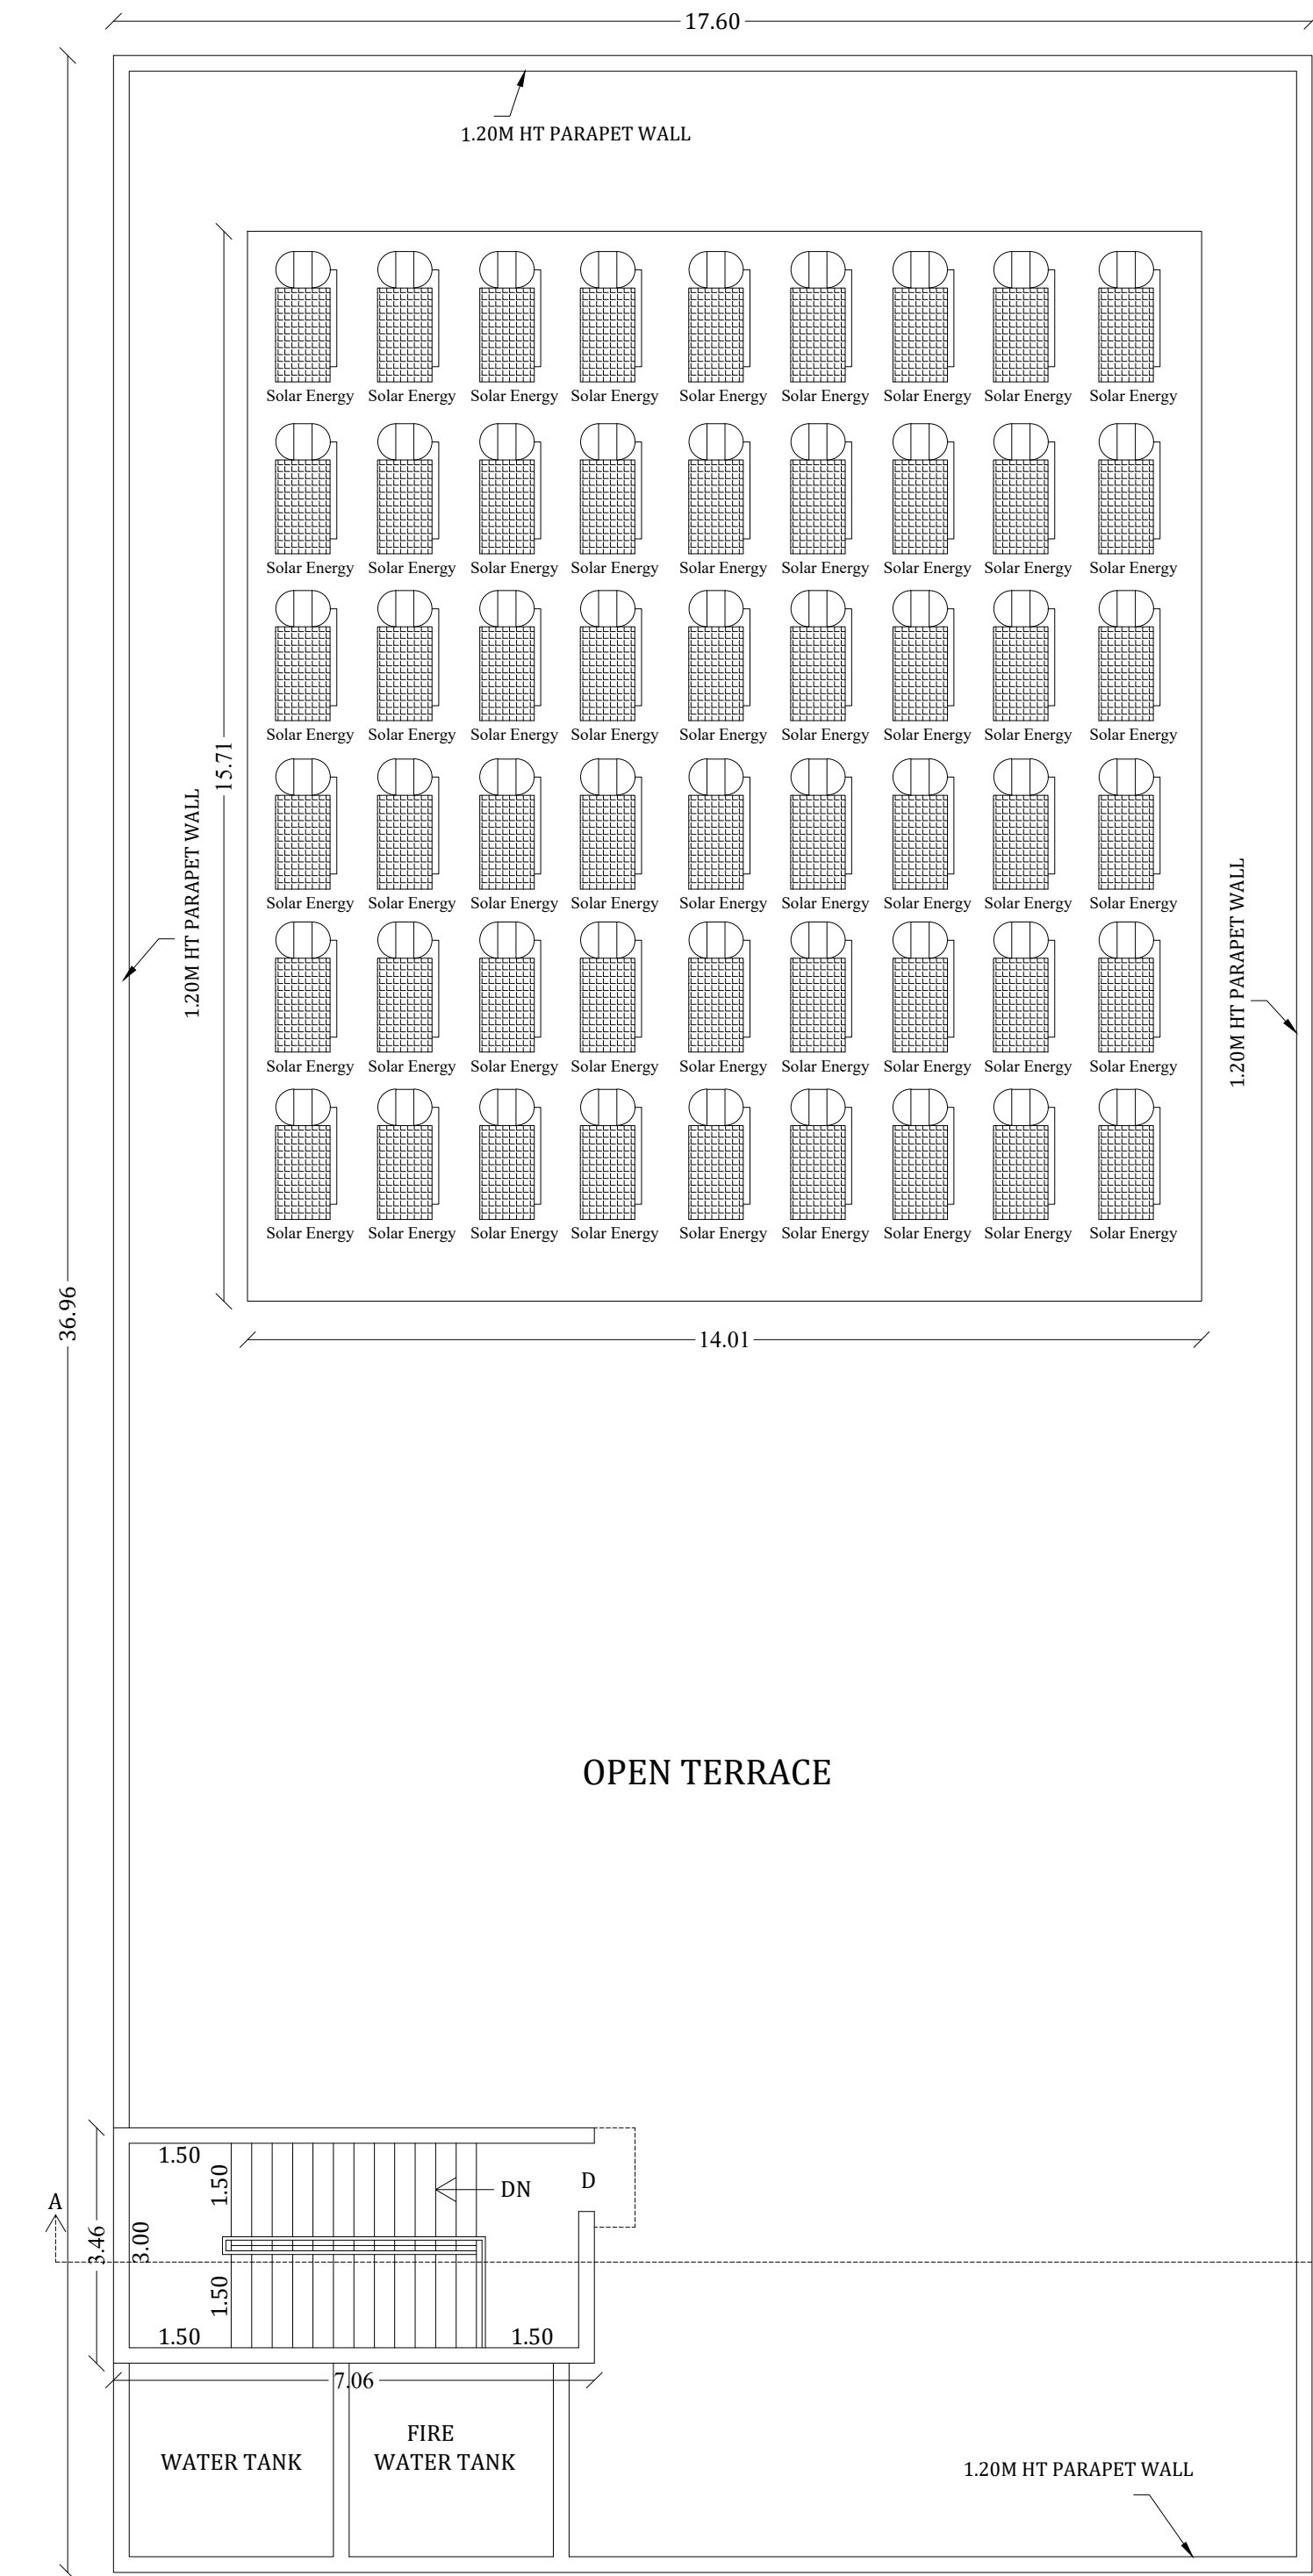

TERRACE FLOOR PLAN