

PP

APPROVAL RECORD

Planning Permission

Madurai

Madurai district, Tamil Nadu

APPROVAL TYPE

Building Plan

ISSUING AUTHORITY


DTCP

The approval as the planning authority issued it, reproduced in full behind this page.


An approval speaks to what was sanctioned, not to what was built. Completion is a separate record.




FRONT ELEVATION

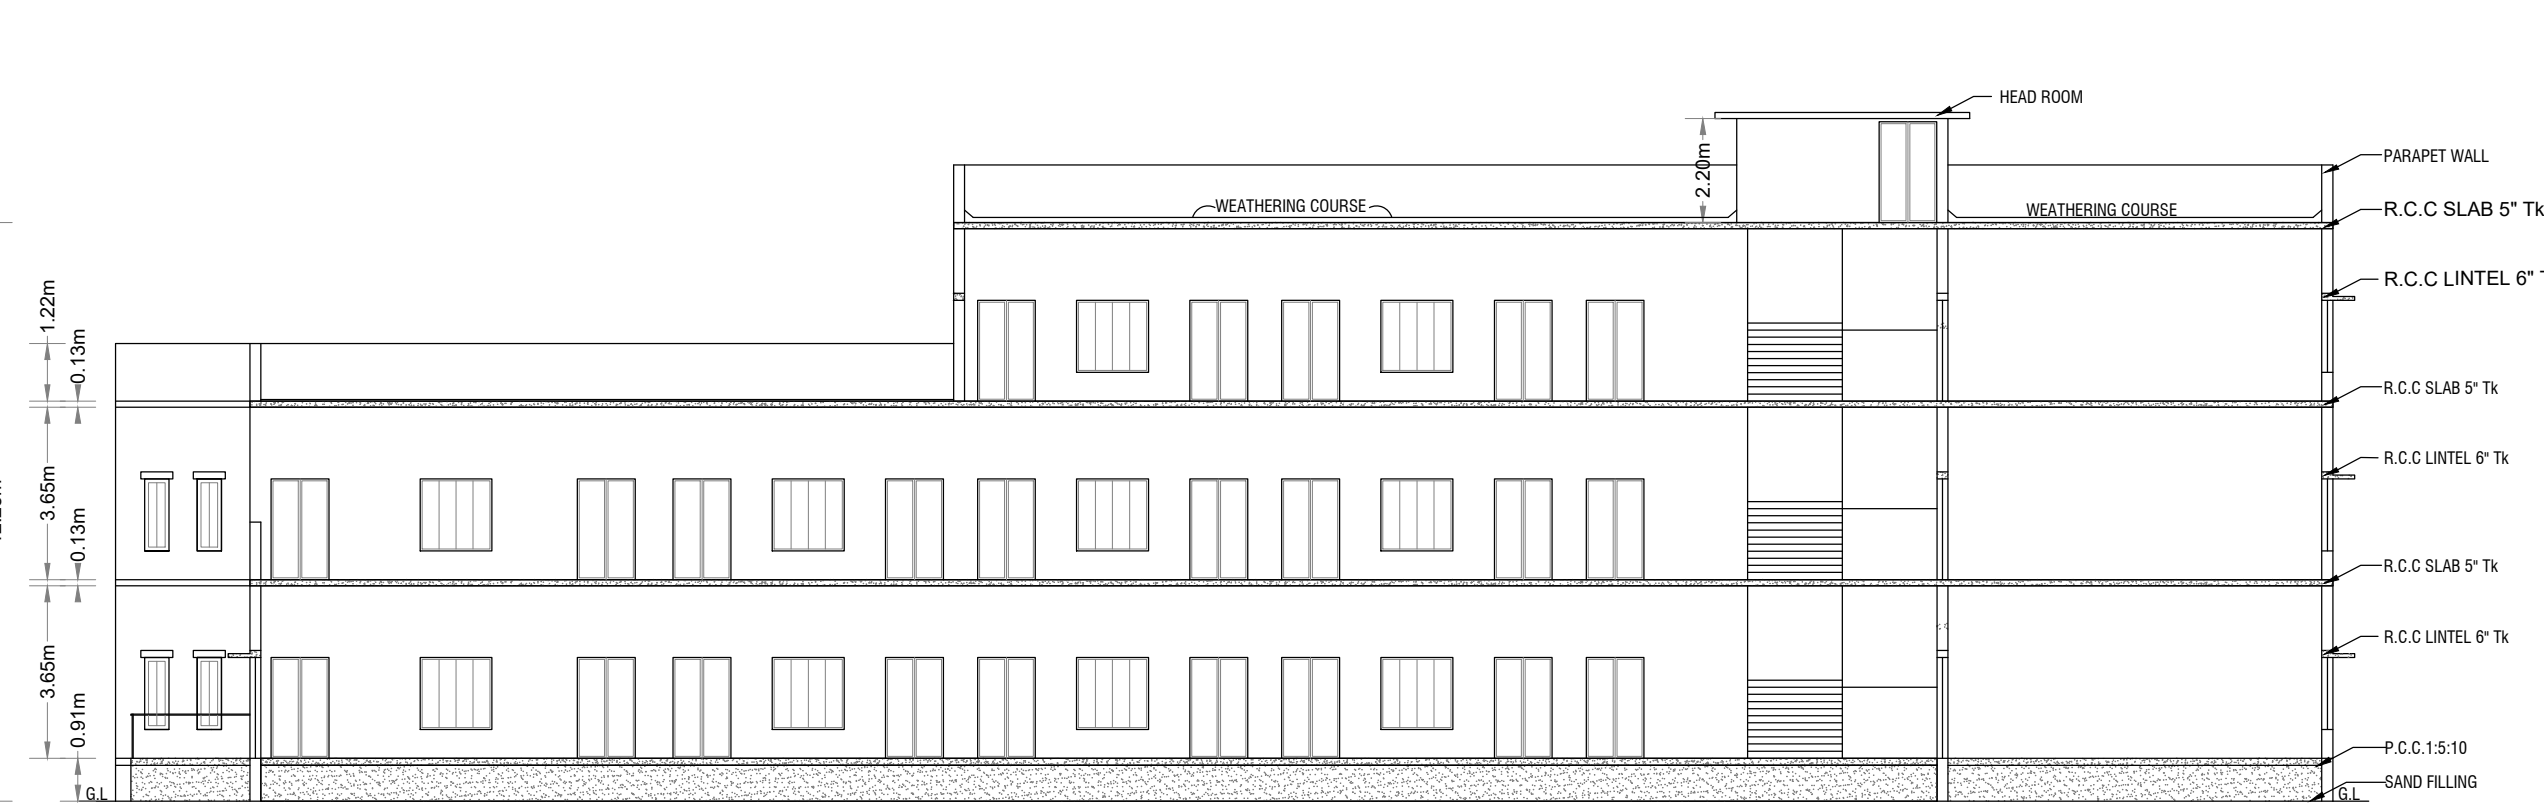


SECTION ON A-A

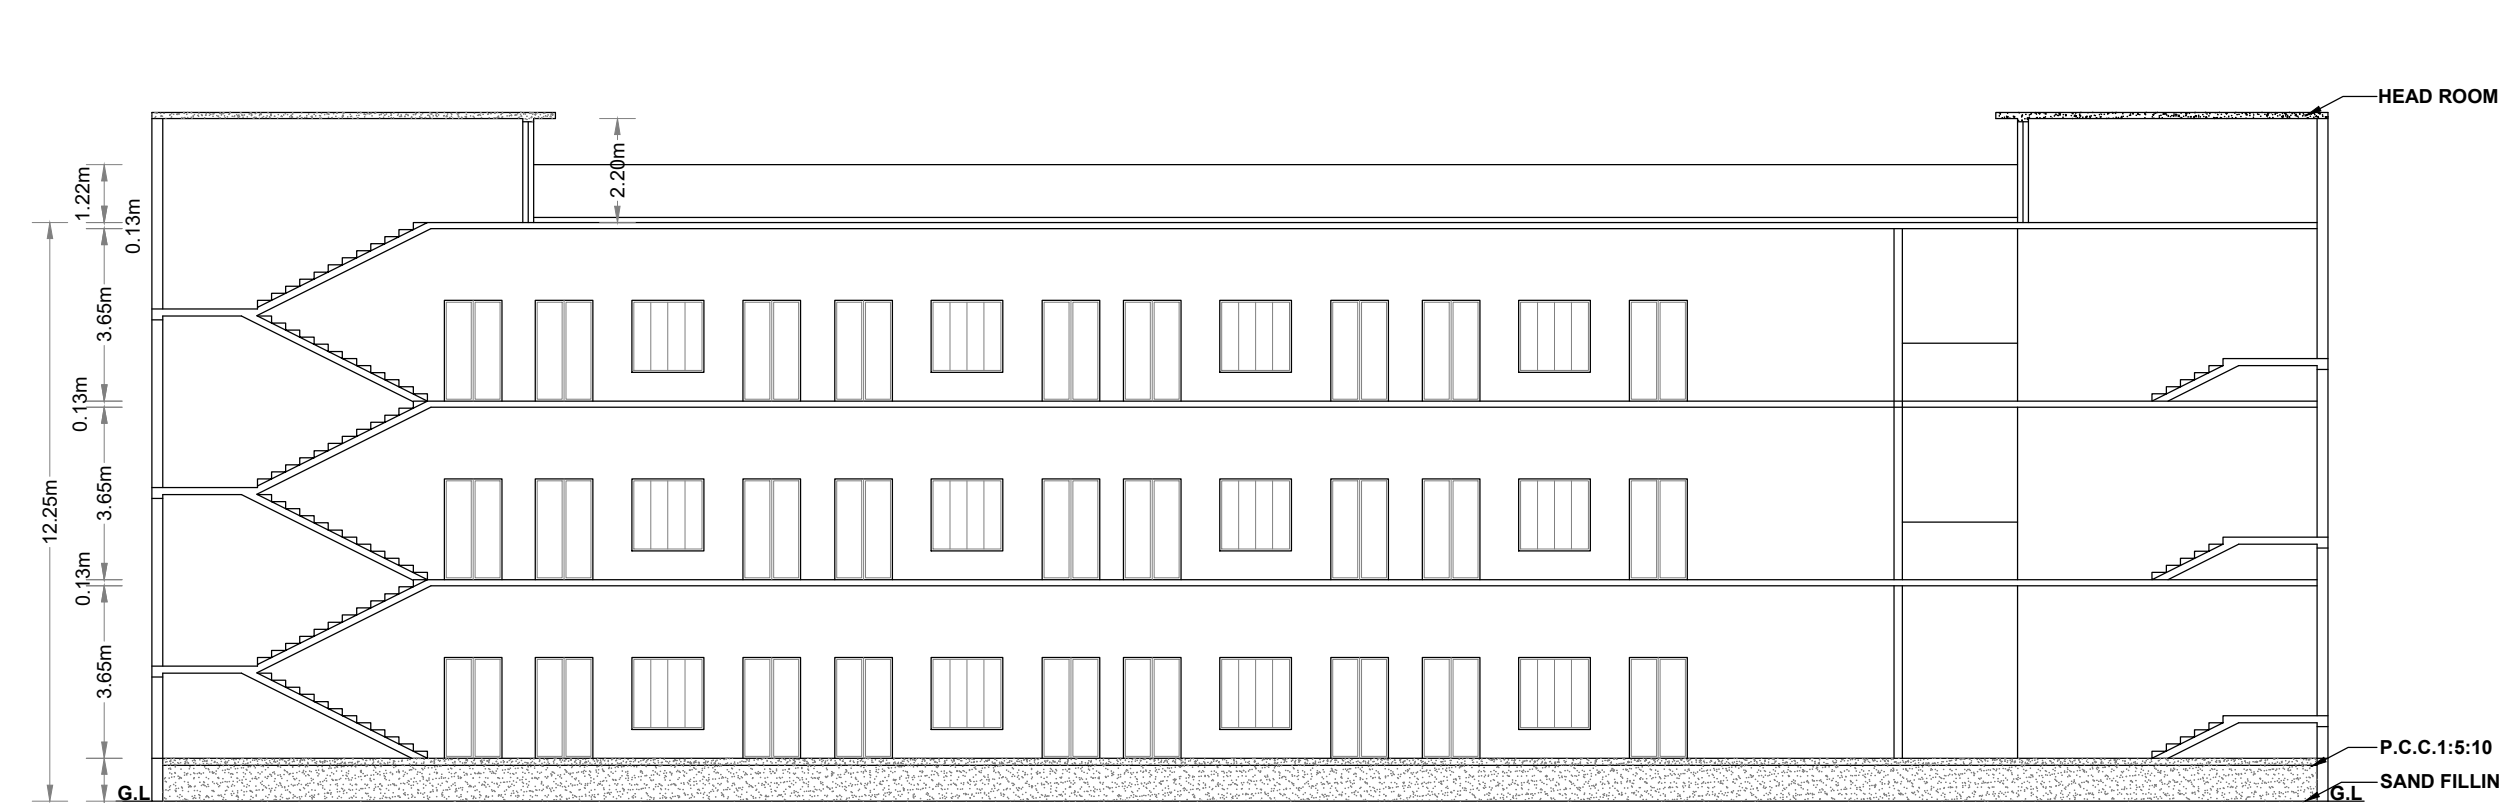


SECTION ON B-B

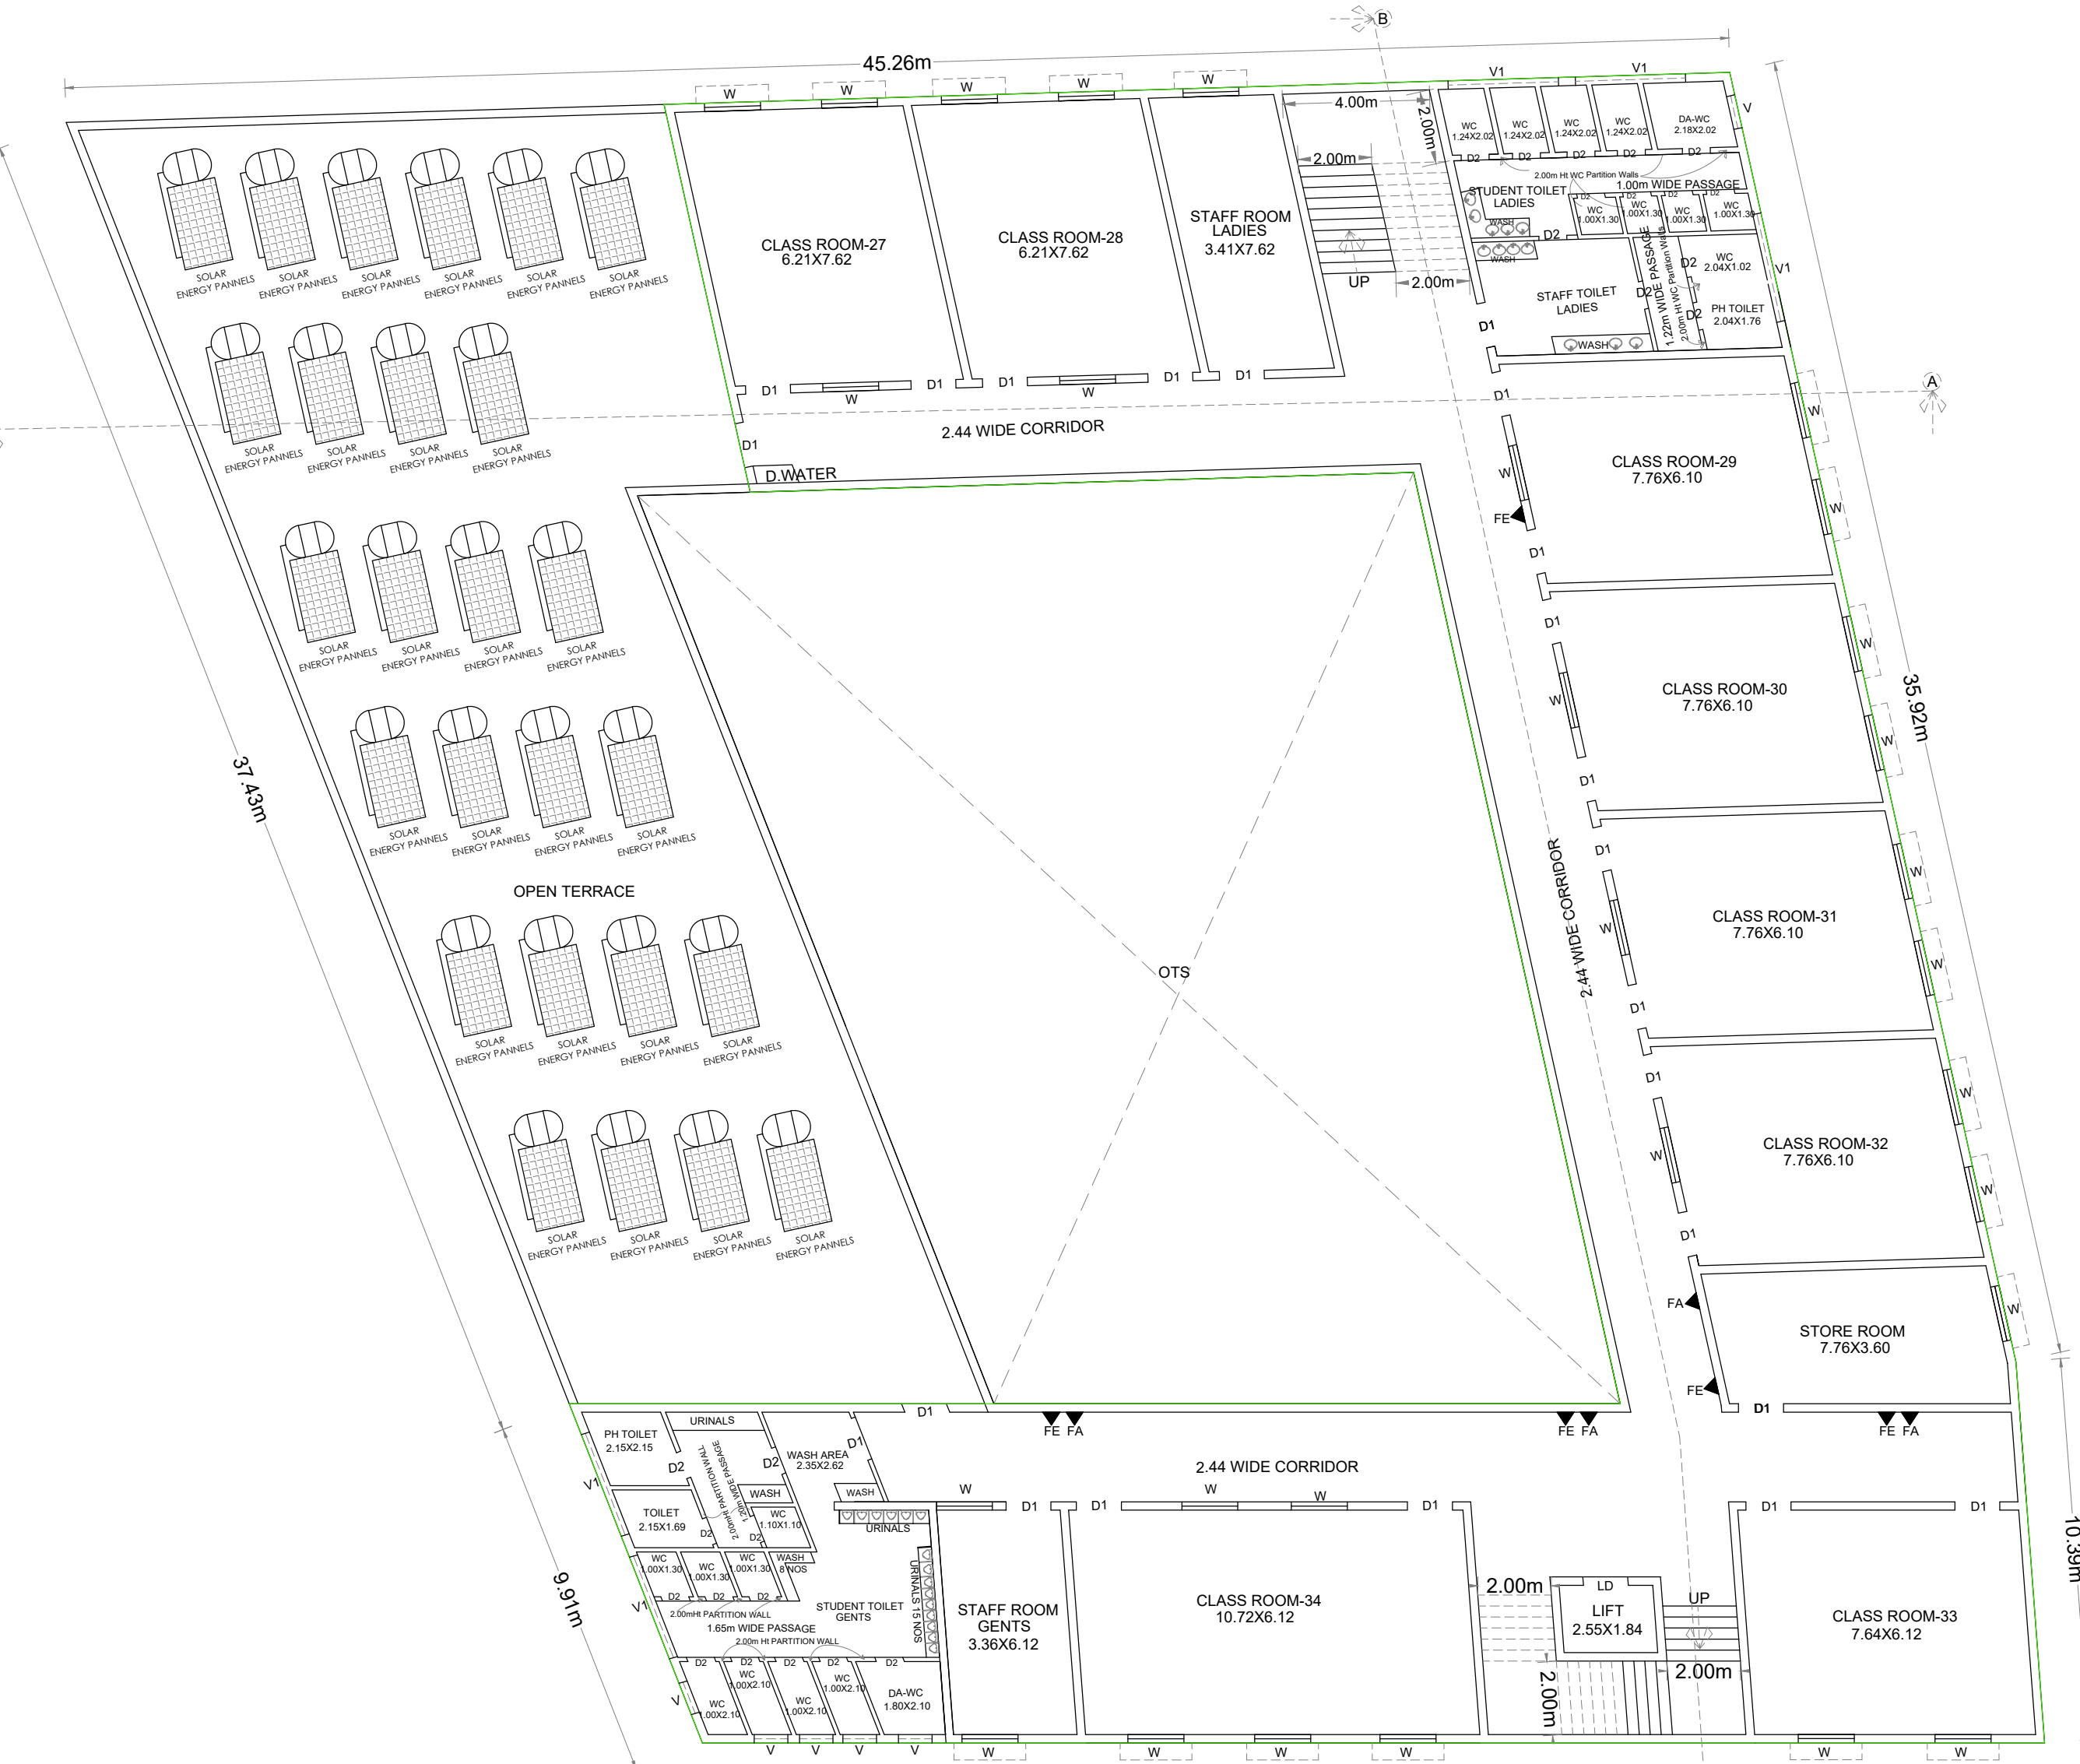


SECOND FLOOR PLAN

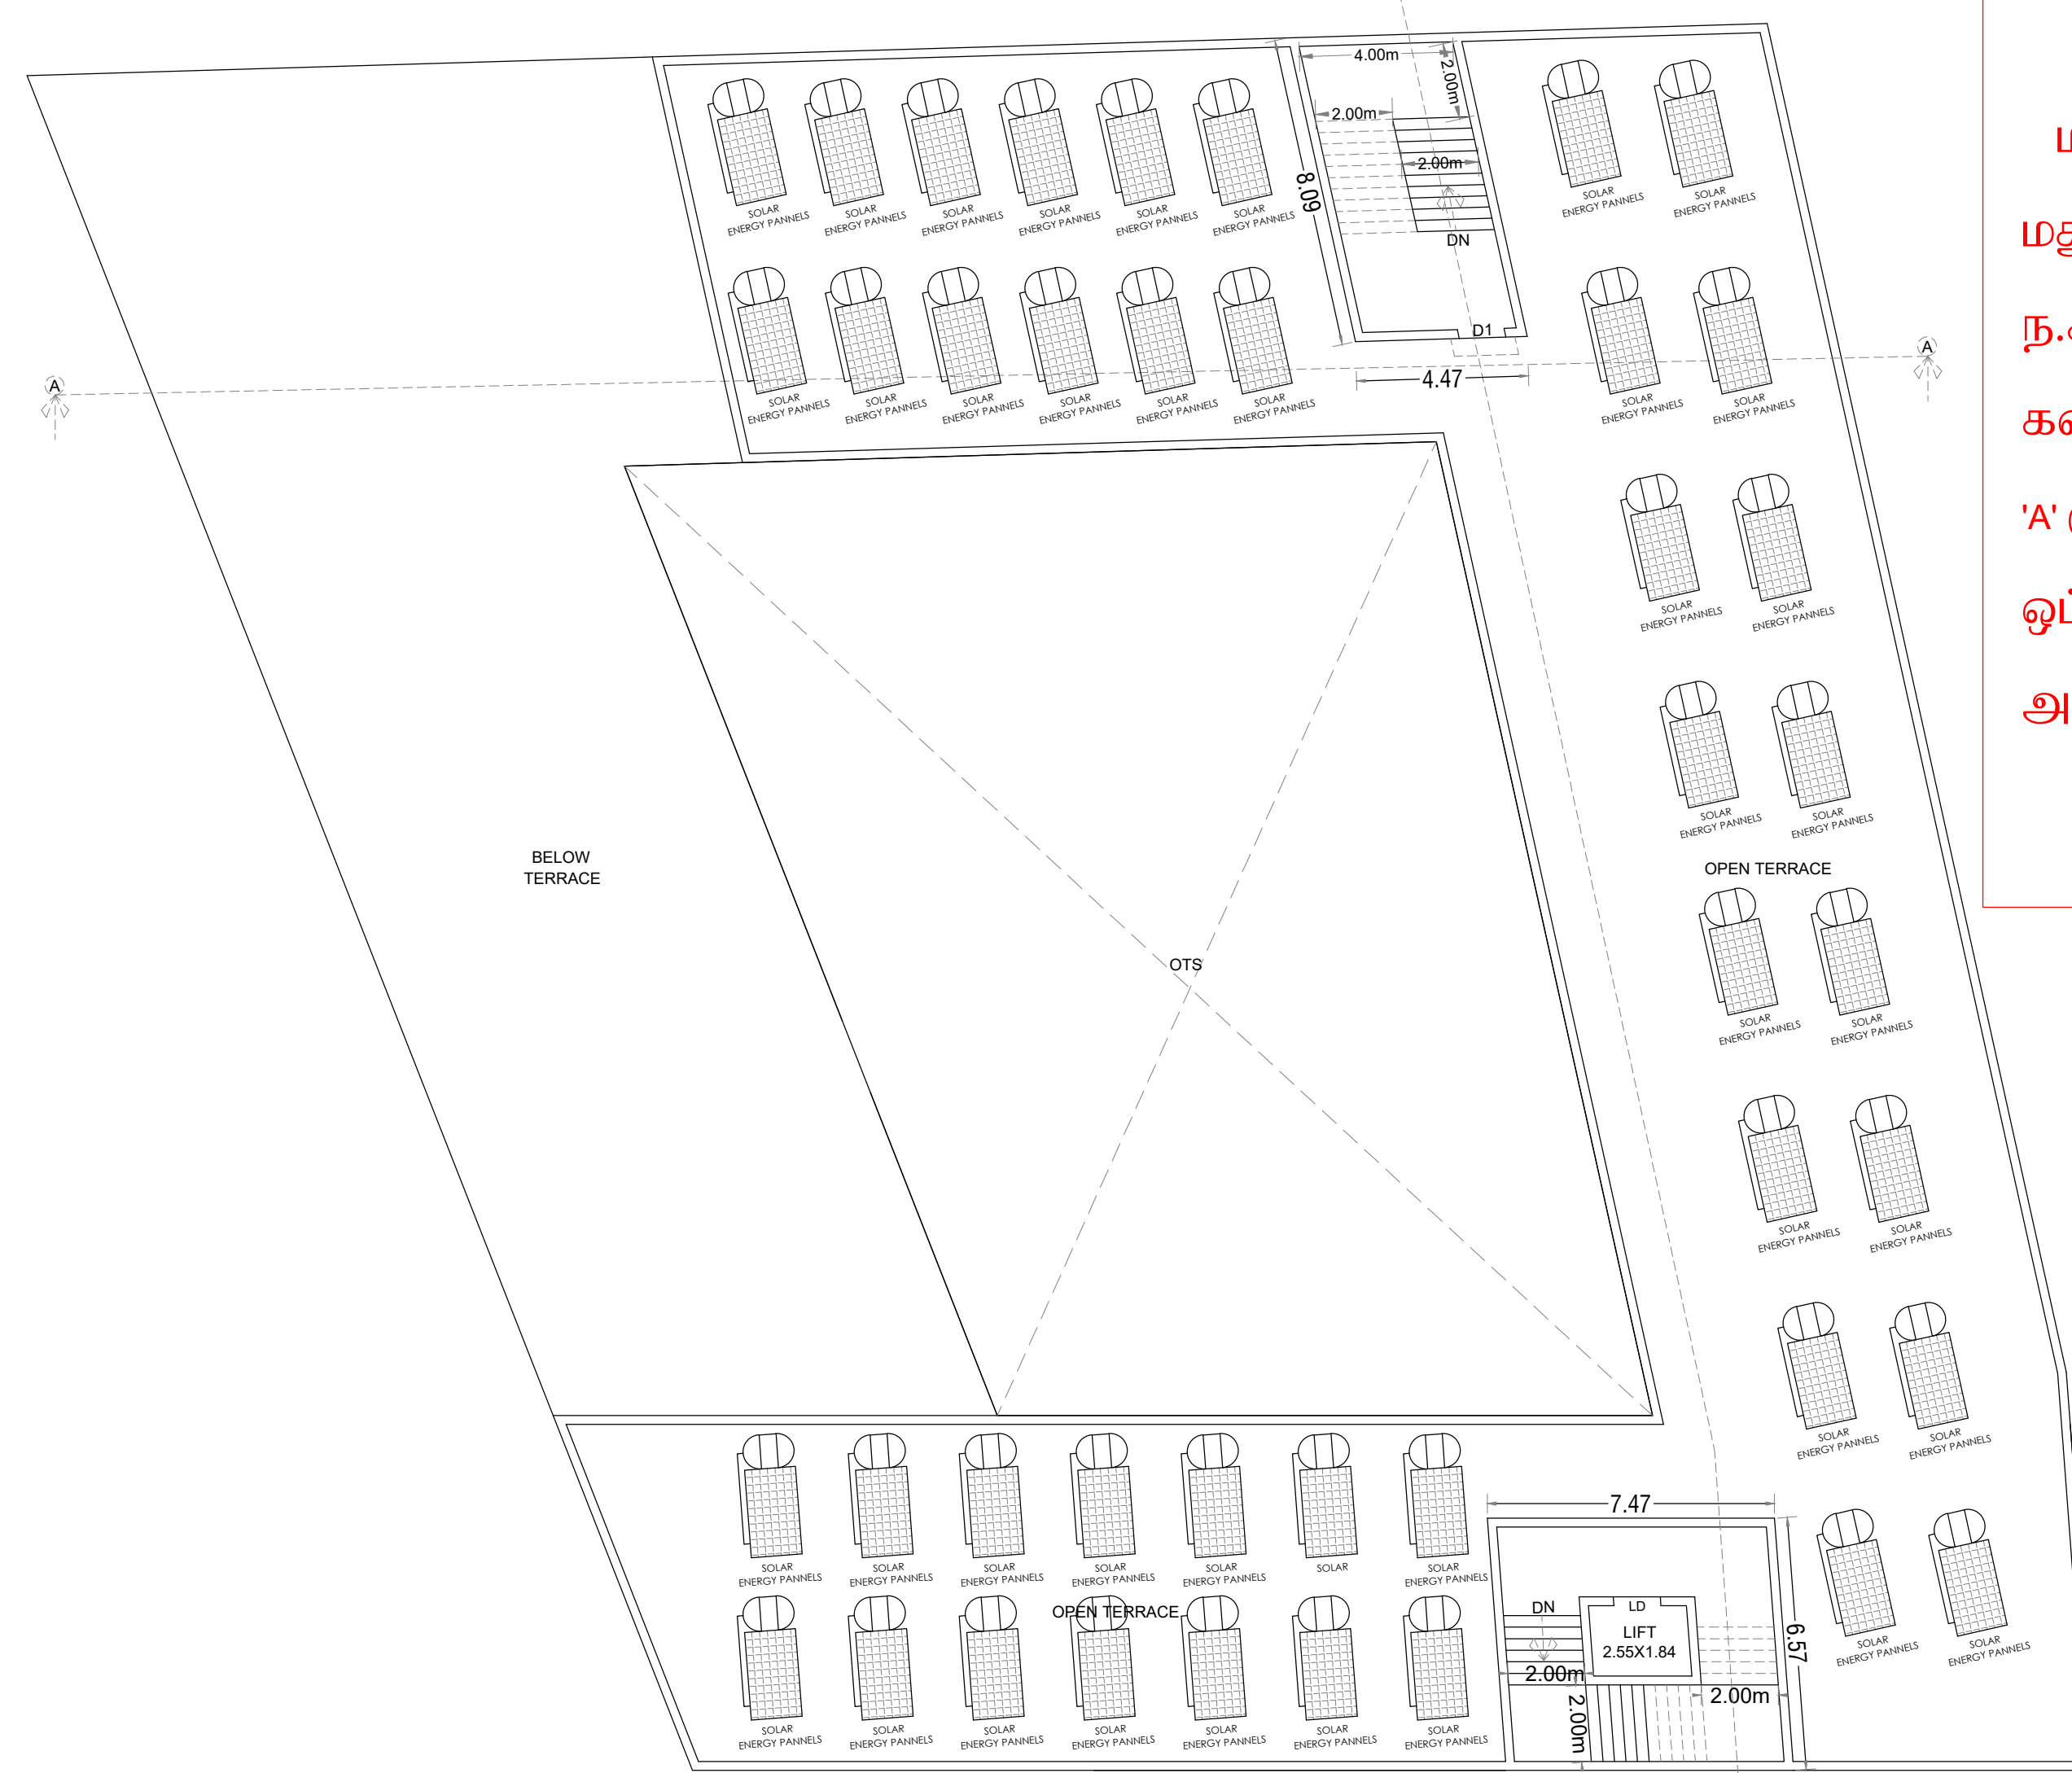

TERRACE FLOOR PLAN

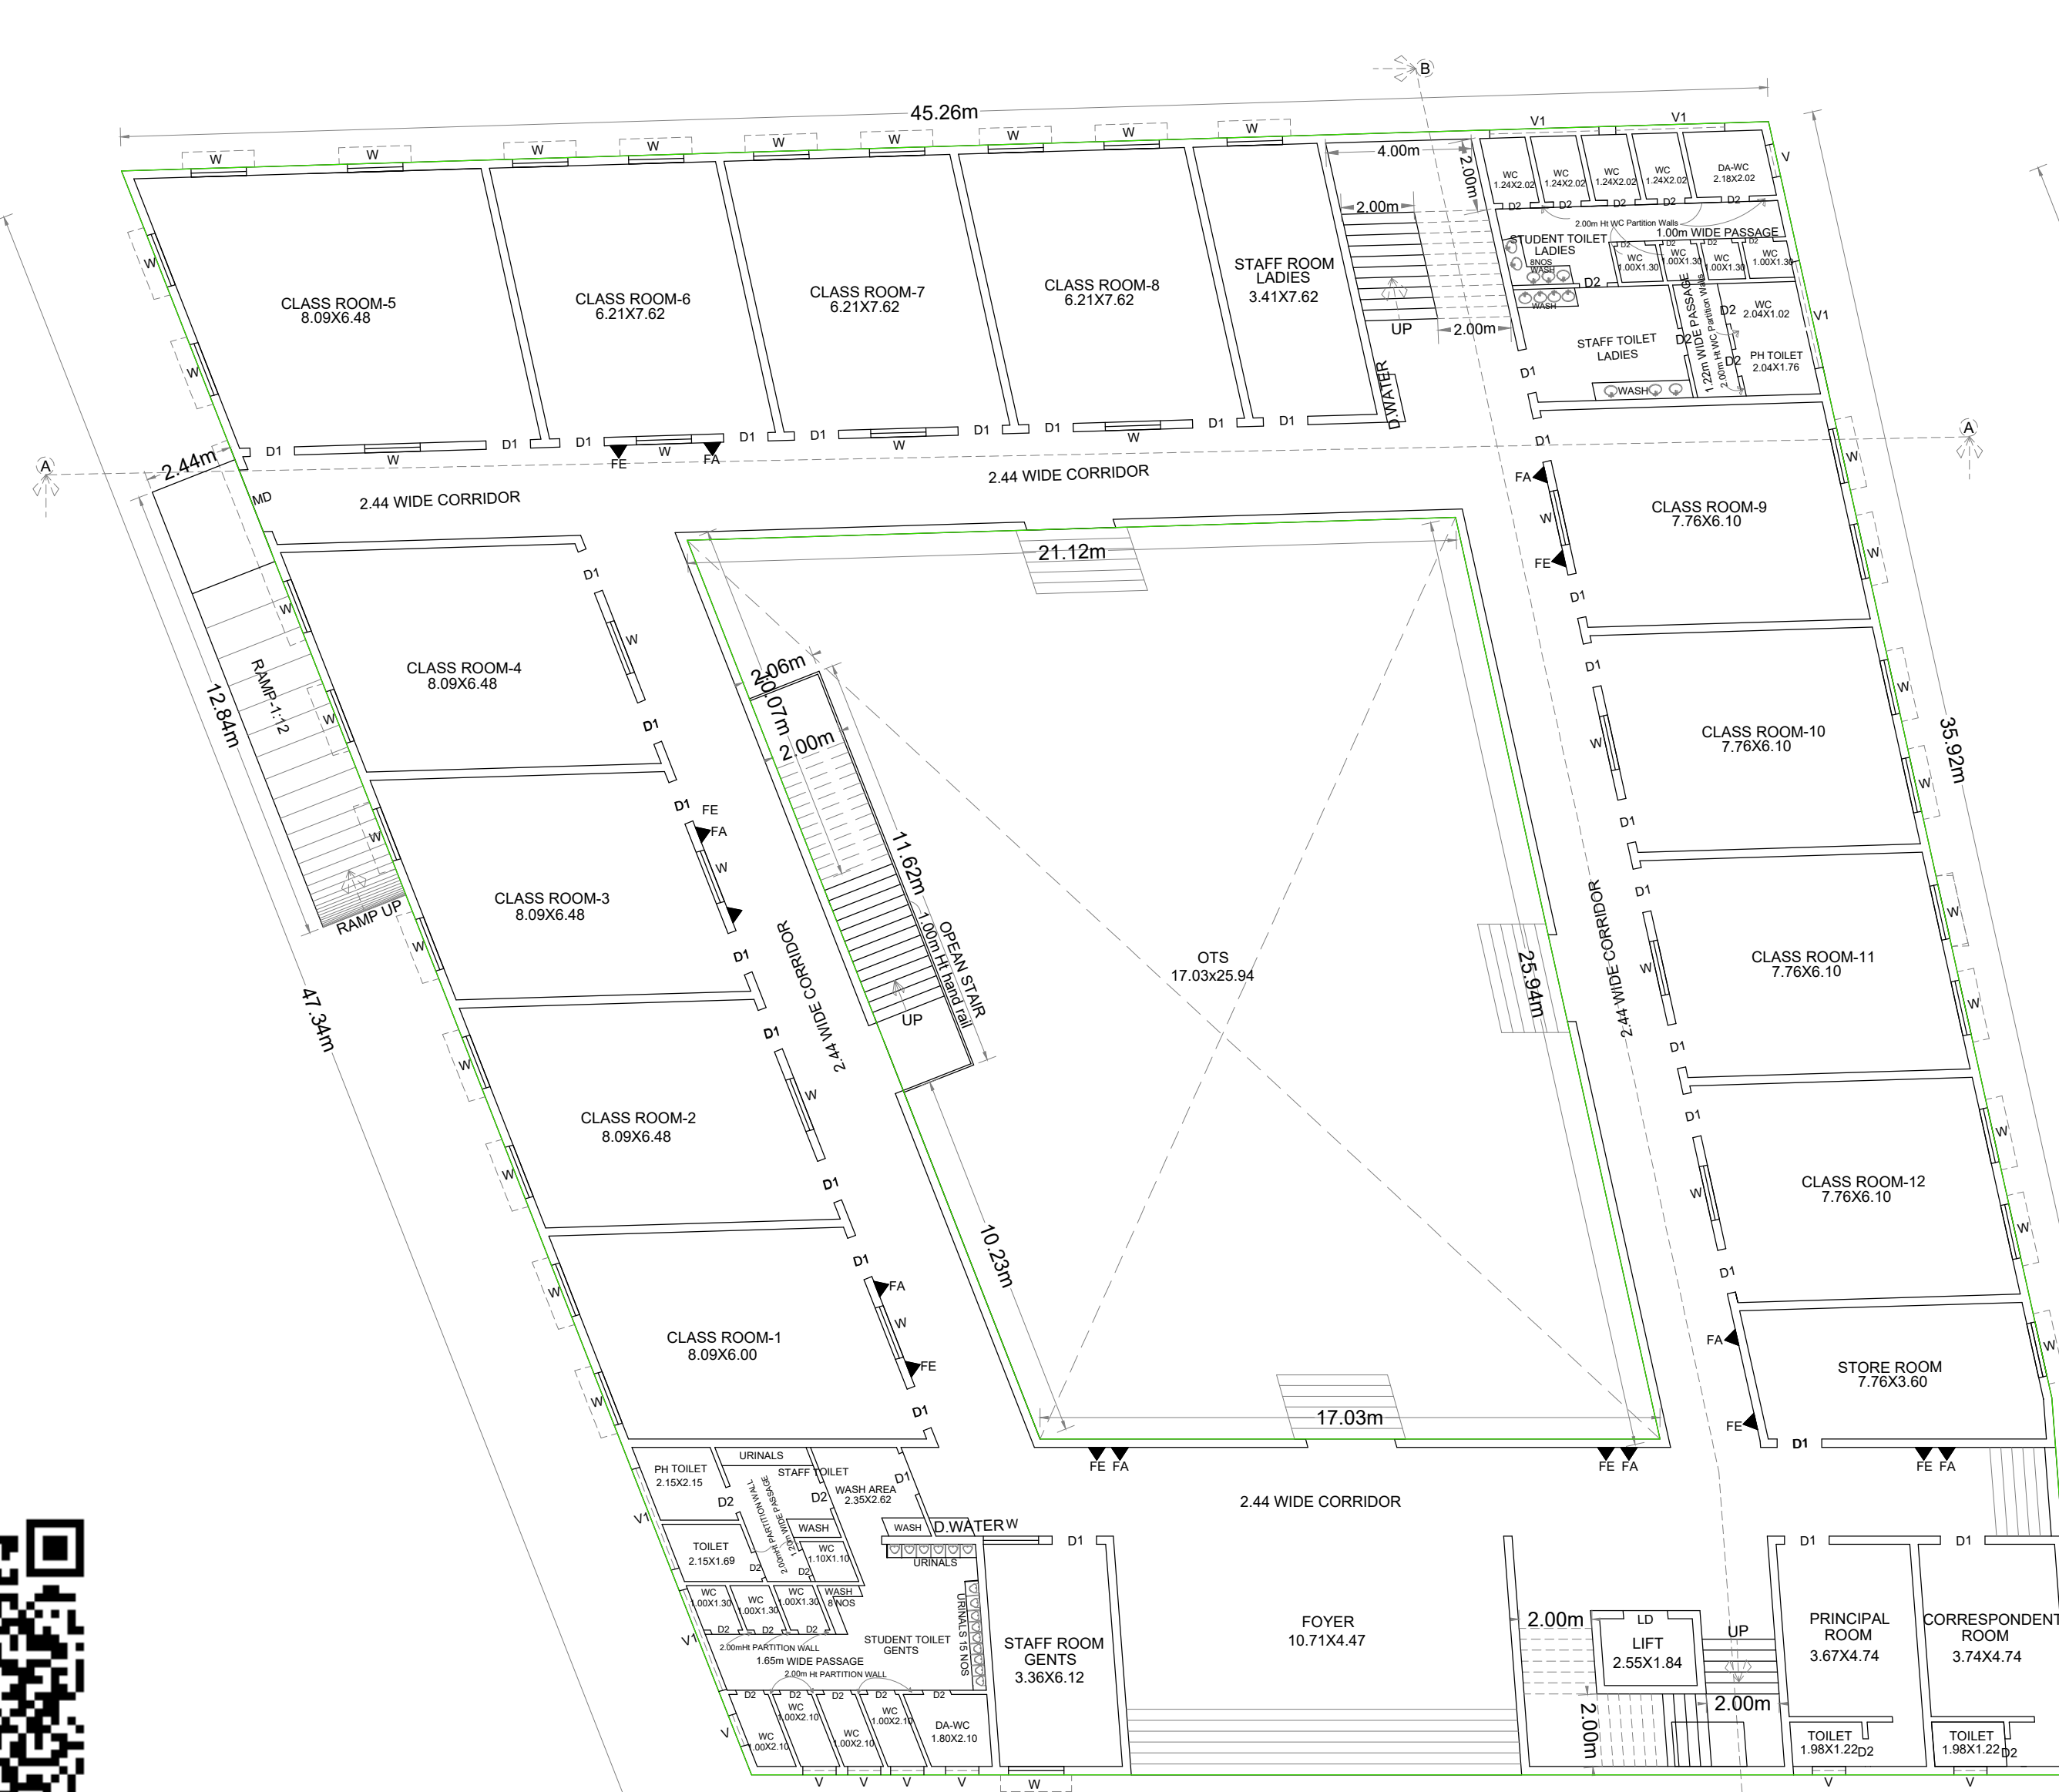

GROUND FLOOR PLAN

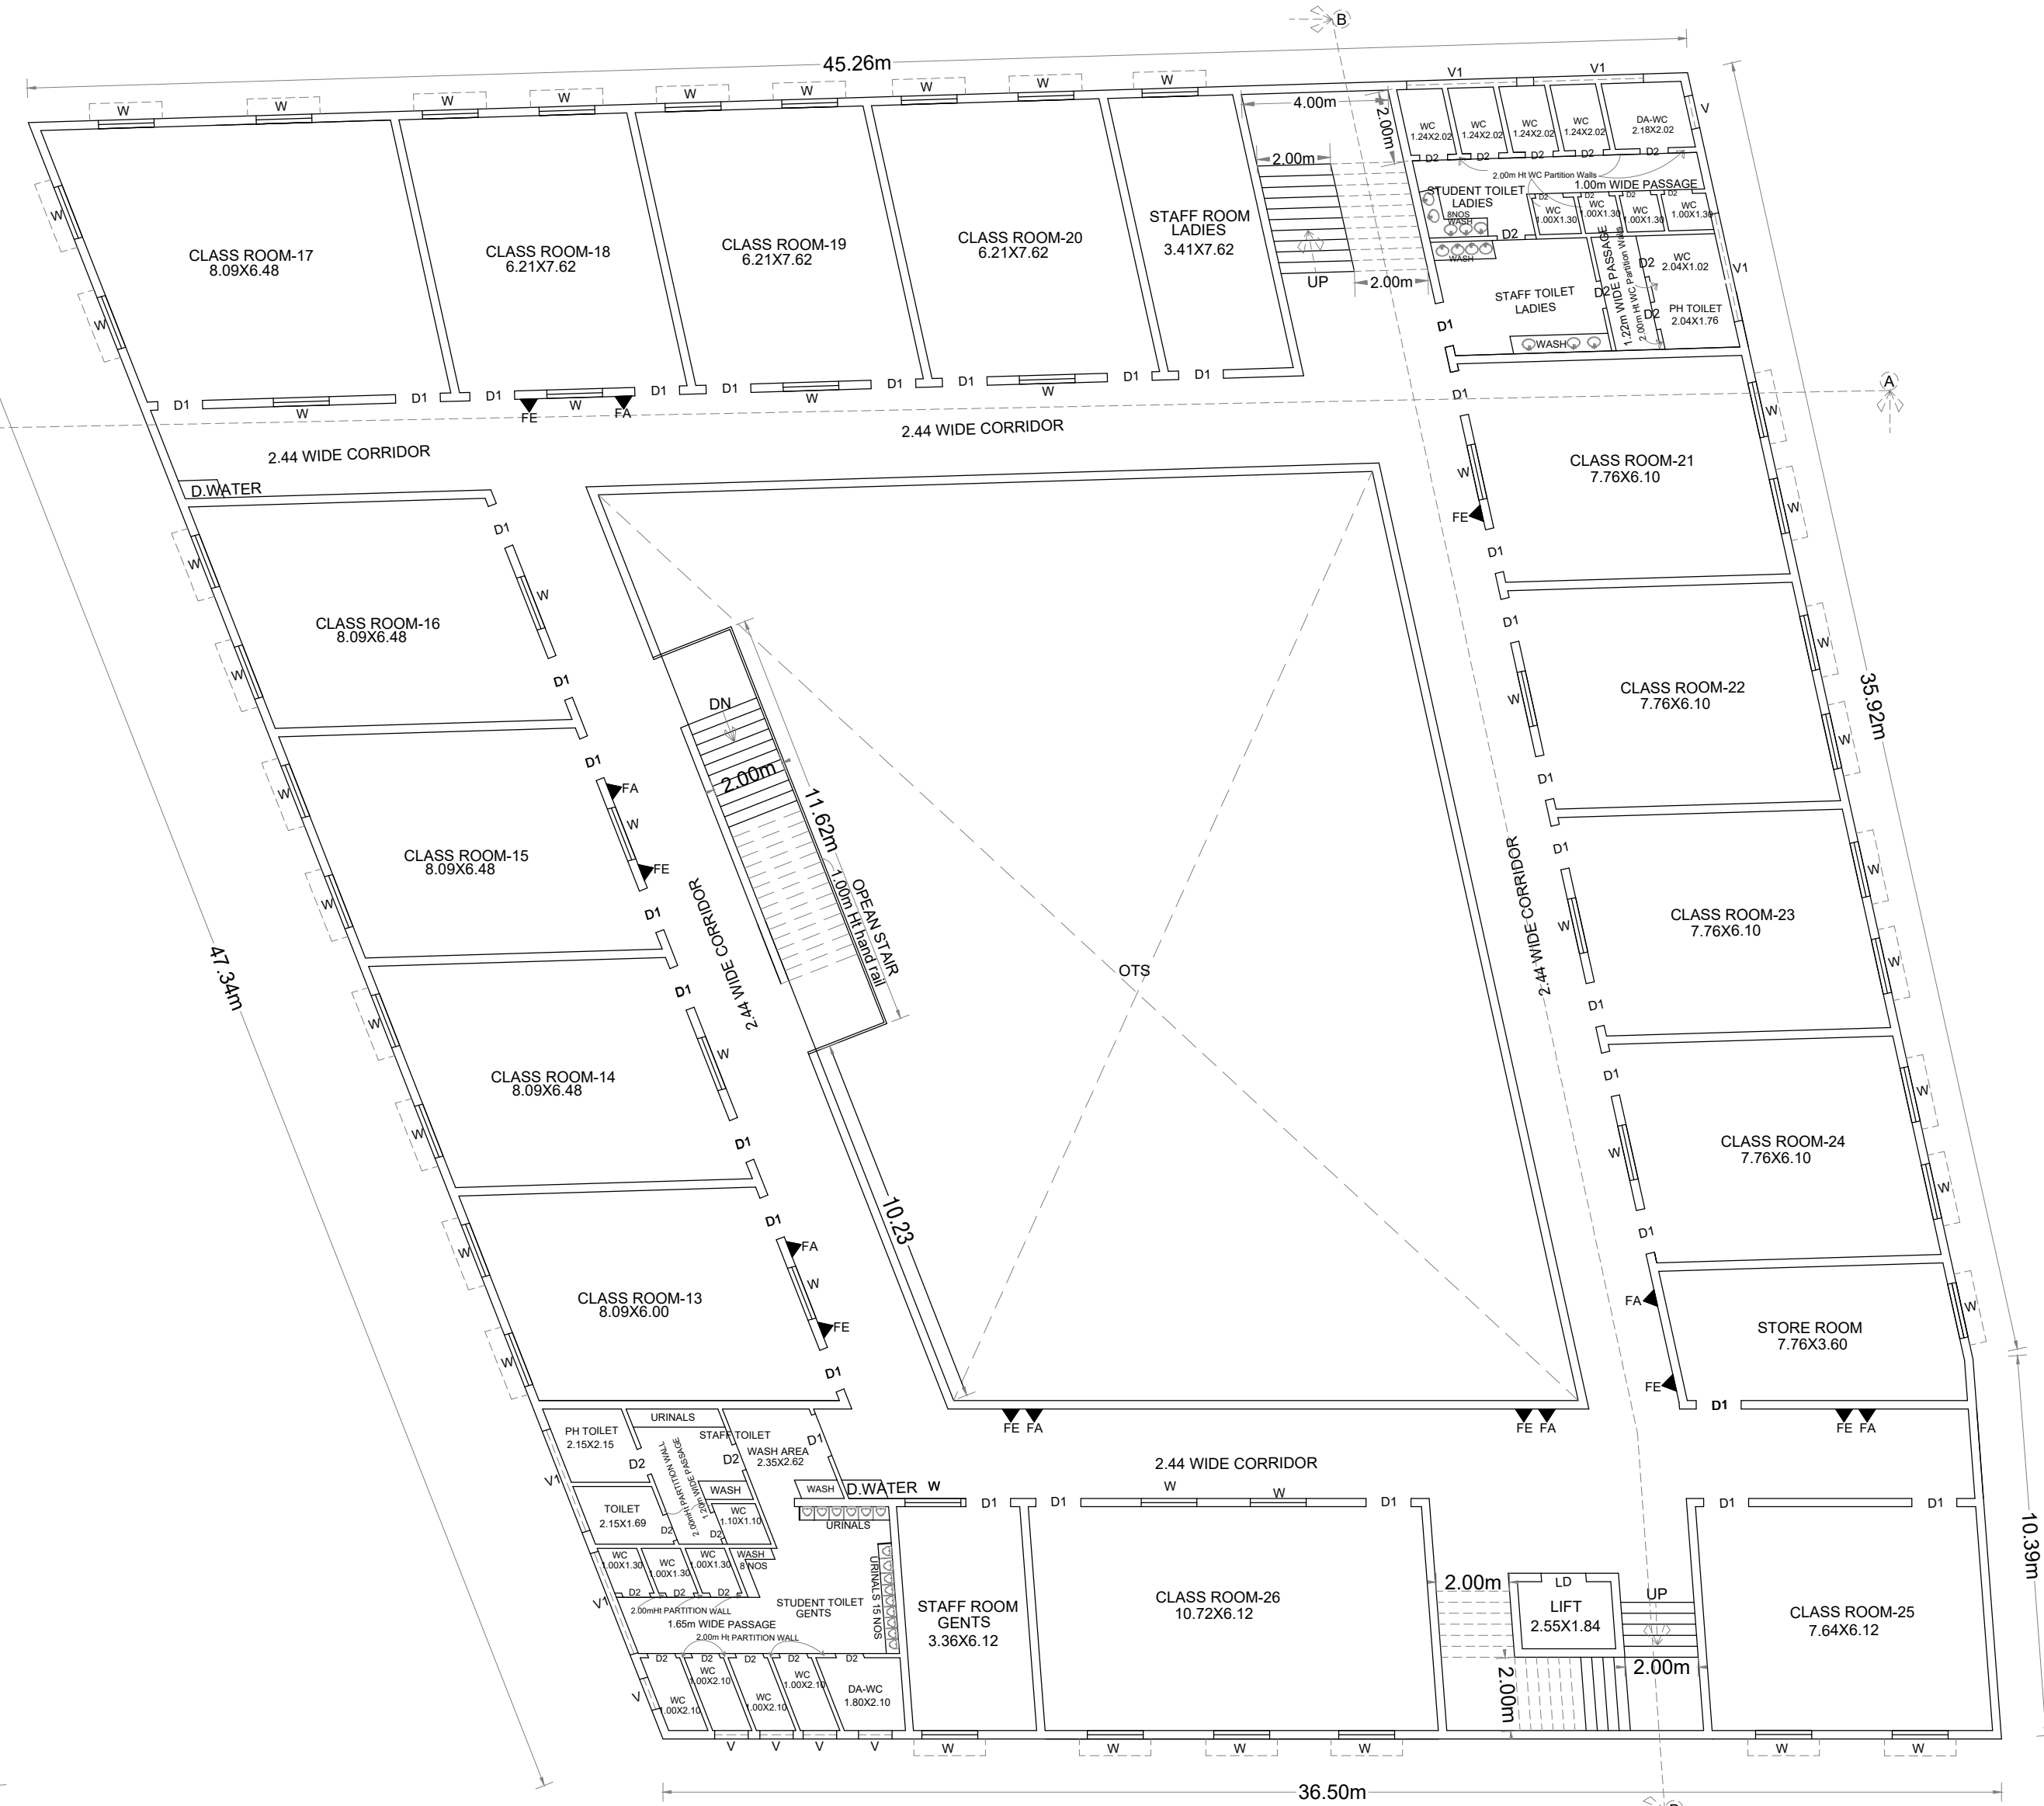


FIRST FLOOR PLAN

திட்ட அனுமதி

மனை ஒப்புதல் மற்றும் திட்ட அனுமதி
மதுரை உள்ளூர் திட்டக்குழுமம் மதுரை-17
ந.க.எண்:SWP/BPA/336641/2024 உத்தரவில்
கண்டுள்ளவாறு நிபந்தனைகளுக்குப்பட்டு
'அ'முதல் 'ஹ' வரை எல்லையிடப்பட்டு மனையிட
ஒப்புதலும் கட்டிடத்திற்கு திட்ட அனுமதியும்
அளிக்கப்படுகிறது.

ம.வ.ம.உ.தி.கு எண் :311/2024
திட்ட/அனுமதி எண் :346B/2024

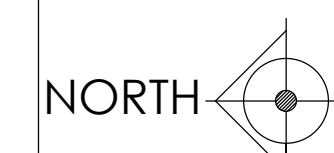

SHEET NO - 2

**PLAN SHOWING THE PROPOSED CONSTRUCTION
OF A SCHOOL BUILDING OLD S.NO:36/1, 36/1B,
37/5A2, NEW S.NO:36/1B,1C,& 37/5A2B, AT
SILAYANERI VILLAGE, MADURAI NORTH TALUK,
MADURAI CORPORATION, MADURAI.**

SCALE 1:100

	FSI AREA Sqm	NON FSI AREA Sqm	TOTAL AREA Sqm
GROUND FLOOR AREA	1384.68	-	1384.68
FIRST FLOOR AREA	1384.68	-	1384.68
SECOND FLOOR AREA	938.38	-	938.38
TERRACE HEAD ROOM	-	84.47	84.47
TOTAL AREA	3707.74	84.47	3792.21

JOINERY DETAILS

LD	LIFT DOOR	1.22X2.13
MD	MAIN DOOR	1.83X2.13
D1	DOOR	1.22X2.13
D2	DOOR	0.76X2.13
W	WINDOW	2.43X1.52
W1	WINDOW	1.22X1.52
V	VENTILATOR	1.21X1.00
V1	VENTILATOR	3.00X1.00



B. Ling

APPLICANT

A. Vign

REGISTERED ARCHITECT
STRUCTURAL ENGINEER

SITE PLAN SHOWING THE PROPOSED CONSTRUCTION OF A SCHOOL BUILDING OLD S.NO:36/1, 36/1B,37/5A2, NEW S.NO:36/1B,1C,& 37/5A2B, AT SILAYANERI VILLAGE, MADURAI NORTH TALUK, MADURAI CORPORATION, MADURAI.

SCALE 1:400

AREA DETAILS

AREA OF THE SITE (AS PER DOCUMENT)	14987.85 Sqm		
AREA OF THE SITE (AS PER PATTa)	15000.00 Sqm		
PROPOSED BUILDING	FSI AREA Sqm	NON FSI AREA Sqm	TOTAL AREA Sqm
GROUND FLOOR AREA	1384.68	-	1384.68
FIRST FLOOR AREA	1384.68	-	1384.68
SECOND FLOOR AREA	938.38	-	938.38
TERRACE HEAD ROOM	-	84.47	84.47
TOTAL AREA	3707.74	84.47	3792.21
FLOOR SPACE INDEX (F.S.I)	3707.74 / 14987.85		0.25 < 2.00
CAR PARKING (REQUIRED)	17 NOS		
CAR PARKING (PROVIDED)	24 NOS		
TWO WHEELER PARKING (REQUIRED)	34 NOS		
TWO WHEELER PARKING (PROVIDED)	36 NOS		
PHYSICALLY CHALLENGED (REQUIRED)	02 NOS		
PHYSICALLY CHALLENGED (PROVIDED)	03 NOS		
CYCLE PARKING (PROVIDED)	373 NOS		

COLOR INDEX

SITE	EXG., ROAD	DRIVE WAY
PRO.,BUILDING		OSR

NOTE:

1. FIRE EXTINGUISHER WILL BE PROVIDED - FE
2. FIRE ALARM TO BE PROVIDED -FA
3. RAIN WATER HARVESTING SYSTEM WILL BE PROVIDED.
4. SOLAR SYSTEM TO BE PROVIDED.
5. STRUCTURE IS DESIGNED SAFELY FOR EARTH QUAKE RESISTANCE.
6. WASTE WATER TO BE CONNECTED TO UNDER GROUND SEWAGE SYSTEM
7. MECHANICAL VENTILATION TO BE PROVIDED

OFFICE USE


APPLICANT

Dr.T.MAYILVAHANAN,M.E(Struct),A.I.I.Arch,Ph.D(Transp)
REGISTERED ARCHITECT / STRUCTURAL ENGINEER /
CHARTERED ENGINEER / PANEL VALUER
Registration(COA) No:CA/2001 / 28531.
Structural Engineer SEO15/2019(Grade-1)
6/13, Kamaraj Nagar 4th Street, Tallakulam, Madurai-625 002.

REGISTERED ARCHITECT

Dr.T.MAYILVAHANAN,M.E(Struct),A.I.I.Arch,Ph.D(Transp)
REGISTERED ARCHITECT / STRUCTURAL ENGINEER /
CHARTERED ENGINEER / PANEL VALUER
Registration(COA) No:CA/2001 / 28531.
Structural Engineer SEO15/2019(Grade-1)
6/13, Kamaraj Nagar 4th Street, Tallakulam, Madurai-625 002.

STRUCTURAL ENGINEER

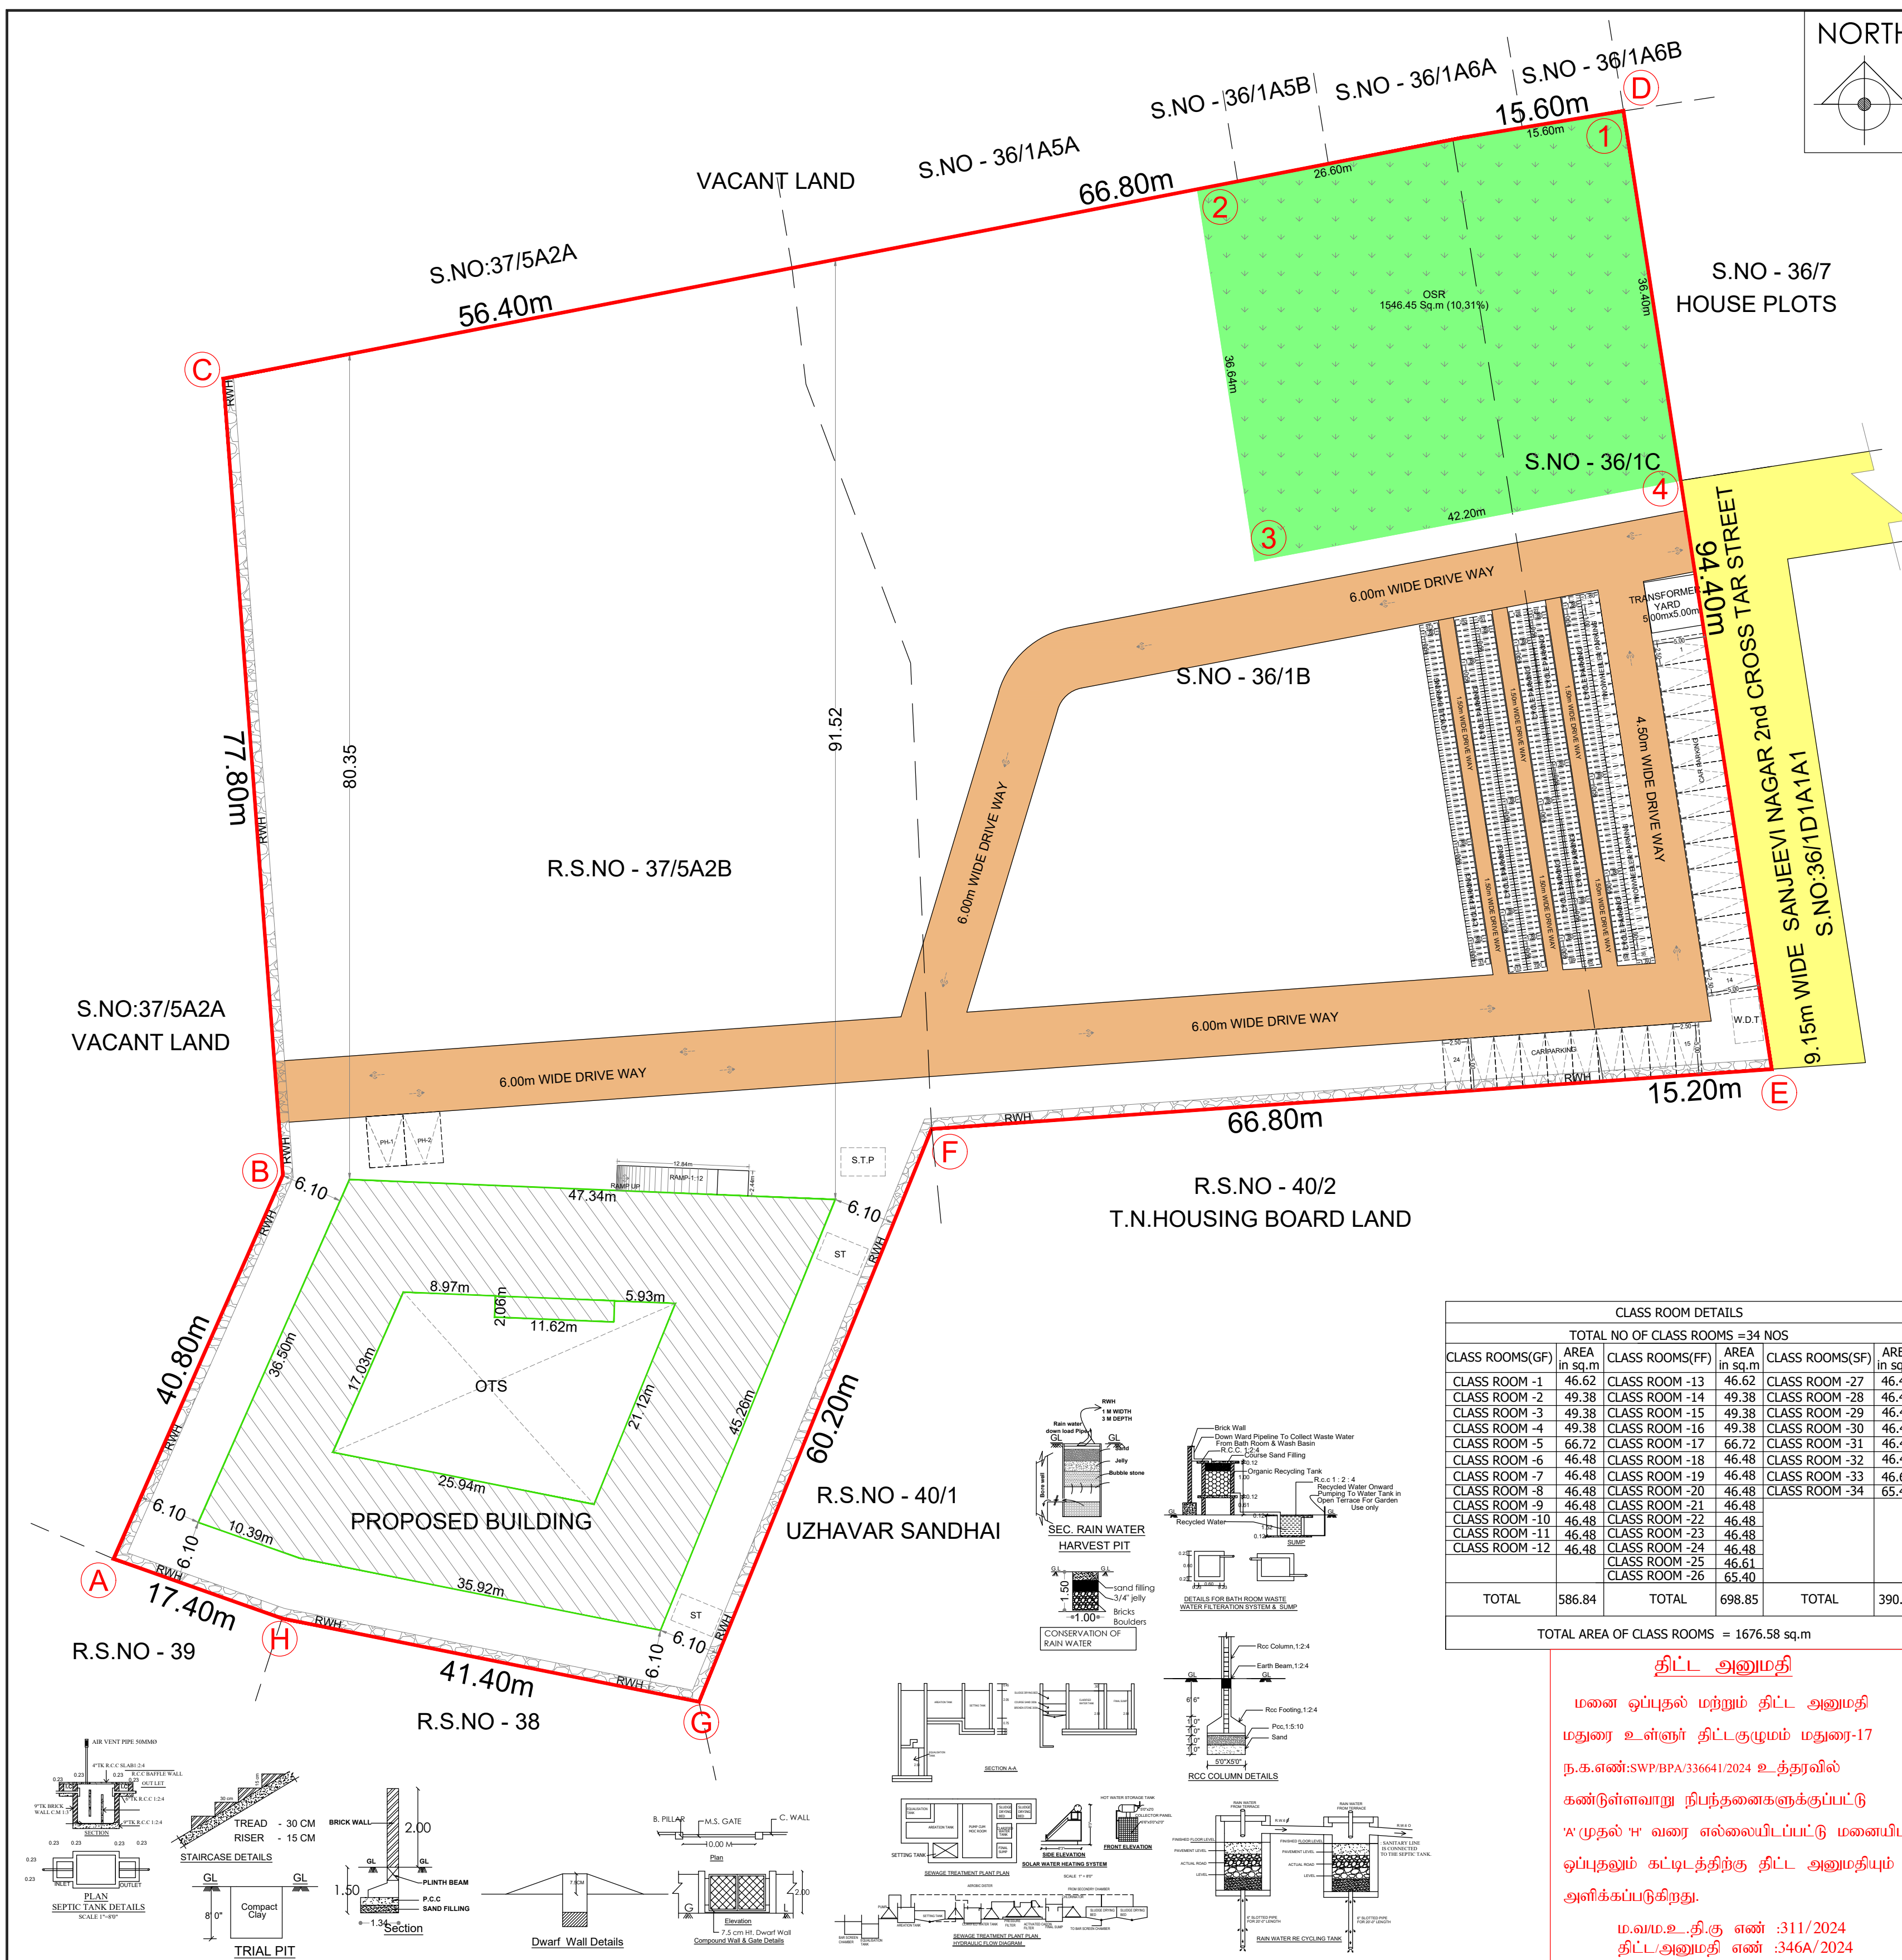

CLASS ROOM DETAILS					
TOTAL NO OF CLASS ROOMS = 34 NOS					
CLASS ROOMS(GF)	AREA in sq.m	CLASS ROOMS(FF)	AREA in sq.m	CLASS ROOMS(SF)	AREA in sq.m
CLASS ROOM -1	46.62	CLASS ROOM -13	46.62	CLASS ROOM -27	46.48
CLASS ROOM -2	49.38	CLASS ROOM -14	49.38	CLASS ROOM -28	46.48
CLASS ROOM -3	49.38	CLASS ROOM -15	49.38	CLASS ROOM -29	46.48
CLASS ROOM -4	49.38	CLASS ROOM -16	49.38	CLASS ROOM -30	46.48
CLASS ROOM -5	66.72	CLASS ROOM -17	66.72	CLASS ROOM -31	46.48
CLASS ROOM -6	46.48	CLASS ROOM -18	46.48	CLASS ROOM -32	46.48
CLASS ROOM -7	46.48	CLASS ROOM -19	46.48	CLASS ROOM -33	46.61
CLASS ROOM -8	46.48	CLASS ROOM -20	46.48	CLASS ROOM -34	65.40
CLASS ROOM -9	46.48	CLASS ROOM -21	46.48		
CLASS ROOM -10	46.48	CLASS ROOM -22	46.48		
CLASS ROOM -11	46.48	CLASS ROOM -23	46.48		
CLASS ROOM -12	46.48	CLASS ROOM -24	46.48		
		CLASS ROOM -25	46.61		
		CLASS ROOM -26	65.40		
TOTAL	586.84	TOTAL	698.85	TOTAL	390.89
TOTAL AREA OF CLASS ROOMS = 1676.58 sq.m					

திட்ட அனுமதி

மனை ஒப்புதல் மற்றும் திட்ட அனுமதி மதுரை உள்நாள் திட்டக்குழுமம் மதுரை-17 ந.க.எண்:SWP/BPA/336641/2024 உத்தரவில் கண்டுள்ளவாறு நிபந்தனைகளுக்குப்பட்டு 'அ'முதல் 'ஈ' வரை எல்லையிடப்பட்டு மனையிட ஒப்புதலும் கட்டிடத்திற்கு திட்ட அனுமதியும் அளிக்கப்படுகிறது.

ம.வ.ம.உ.தி.கு எண் :311/2024
திட்ட/அனுமதி எண் :346A/2024

Eight ways to know a piece of land before you pay for it.

This report covers one part of the picture. These cover the rest, drawn from the same government records, for any property in Tamil Nadu.

LandLens One

Ask anything about a property and get an answer grounded in live government records, with the sources shown.

[/landlens/one](#)



Verify My Land

Every record check run on one property and returned as a single report.

[/landlens/verify-my-land](#)



Legal Opinion

An advocate's written opinion on the title, built on the records we pull for it.

[/landlens](#)



One Map

Every layer on one map: the parcel, its boundary, zoning, water bodies and what sits around it.

[/landlens/one/map](#)



PriceMap

What land actually changed hands for around this plot, taken from the registered deeds.

[/landlens/pricemap](#)



Build Scope

What you are allowed to build here: floor space, height, coverage and setbacks.

[/landlens/build-scope](#)



Property Tracker

Watch a property and hear about it when something new is registered against it.

[/landlens/property-tracker](#)



Deal Room

Run the transaction in one place: documents, stamping, signatures and the parties.

[/landlens/deal-room](#)



Twenty-four checks you can run yourself, at no cost.

Records and verification

The registers themselves, read for you.

Encumbrance Certificate

Patta and Chitta

Field Measurement Sketch

EC Analyzer

Bank charge check

Court case search

Seller background check

Approval check by survey

Value and duty

What it is worth and what it costs to register.

Guideline value by street

Guideline value by survey

Stamp duty and registration fees

Capital gains

Floor space index

Area unit converter

Zoning and land use

What the plan says can happen on this land.

Land use zone finder

CMDA land use check

Coastal regulation zone

Master plan check

Water bodies finder

Airport height clearance

Registers and directories

Who holds it, and which office keeps the record.

Find your registering office

Temple property check

Waqf property check

RERA register



Every free tool
/tools



Services we run
for you
/services



The LandLens
suite
/landlens/one



Every claim in this document traces back to a government record.

Legal opinions, due diligence and title verification

Building plan, layout and sub-division approvals

Completion and occupancy certificates, regularisation

Escrow, negotiation and NRI property management

Land survey, soil testing, architecture and construction

Verified RealEstate
3/350/2 Mettukuppam,
OMR Thoraipakkam,
Chennai 600 097, India
hello@verified.realestate
+91 9996 12 9996

Prepared from the registers named on the page each finding sits on. Where a register could not be read, this document says so in its place rather than leaving the gap to be read as a clean result.

