

PP

APPROVAL RECORD

Planning Permission

Madurai

Madurai district, Tamil Nadu

APPROVAL TYPE

Building Plan

ISSUING AUTHORITY

DTCP

The approval as the planning authority issued it, reproduced in full behind this page.

An approval speaks to what was sanctioned, not to what was built. Completion is a separate record.



SHEET NO.2/3

PLAN SHOWING THE PROPOSED CONSTRUCTION OF
COMMERCIAL BUILDING (KALYANA MANDAPAM) IN
T.S.NO- 17/3,BLOCK NO:6, S.WARD : B, OLD R.S.NO:75/3,
VENKATASAMUTHIRAM VILLAGE, THIRUMANGALAM TALUK,
MADURAI DISTRICT.

Scale: 1"=8'0" (1:100)

AREA DETAILS

AREA OF THE SITE	SQ.MT
(AS PER DOCUMENT)	1638.96
(AS PER PATTA)	1650.00
(AS PER FMB)	1681.81

AREA DETAILS	TOTAL COVERED AREA (FSI) SQ.M	NON F.S.I	TOTAL BUILT UP AREA SQ.M
STILT FLOOR AREA		476.14	476.14
FIRST FLOOR AREA	476.14		476.14
SECOND FLOOR AREA	437.52		437.52
THIRD FLOOR AREA	437.52		437.52
HEAD ROOM AREA		51.97	51.97
	1351.18	527.11	1878.29

MAXIMUM ONE FLOOR AREA = 476.14 Sq.M

$$F.S.I = \frac{\text{TOTAL COVERED AREA ON ALL FLOORS}}{\text{PLOT AREA}} = \frac{1351.18 \text{ Sq.M}}{1650.00 \text{ Sq.M}} = 0.819 < 2$$

PLOT COVERAGE = $\frac{\text{MAX. ONE FLOOR AREA}}{\text{SITE EXTENT}} \times 100$
= $\frac{476.14 \text{ Sq.M}}{1650.00 \text{ Sq.M}} \times 100 = 28.86\%$

	Required	Provided
CAR PARKING (INCLUDING PHYSICALLY CHALLENGED PARKING)	27 Nos (25 + 2)	37 Nos (35 + 2)
TWO WHEELER PARKING (INCLUDING PHYSICALLY CHALLENGED PARKING)	27 Nos (26 + 1)	32 Nos (31 + 1)

JOINERY DETAILS

TYPE	DESCRIPTION	SIZE IN M
MD	Main Door	1.53 X 2.13
D	Door	0.91 X 2.13
D1	Door	0.76 X 2.13
W	Window	1.83 X 1.53
V	Ventilator	0.91 X 0.91

NOTE :

- 1) DRAINAGE TO BE CONNECTED WITH PUBLIC SEWER WITH NECESSARY PERMISSION
- 2) SOLAR WATER HEATING SYSTEM TO BE PROVIDED IN TERRACE FLOOR
- 3) RAIN WATER HARVESTING SYSTEM TO BE PROVIDED
- 4) STP AND RECYCLING UNIT OF WASTE WATER TO BE PROVIDED IN THE SITE
- 5) STRUCTURE IS SAFE FOR EARTHQUAKE
- 6) FE: FIRE EXTINGUISHING SYSTEM PROVIDED IN ALL FLOORS
- 7) EA: EXISTING ALARM PROVIDED IN ALL FLOORS

NOTE : ALL DIMENSION ARE IN METER

Er. S.KANNAN M.E.MIE.,
STRUCTURAL ENGINEER GRADE - 1 (SE)
(Reg No - SE/011/2018 (Gr.I), M.P.A)
2/4 H, Maravankulam Village, Thirumangalam,
Madurai - 625 705 Cell : 97908 38799


STRUCTURAL ENGINEER

Cell: 98421 63994
Er. K. SAKTHIVEL
Licensed Builder & Consulting Civil Engineer
RE. No: 026/2019 (GR III) Madurai Corporation
110, Vivekanandam Street,
SELLUR, MADURAI - 625 002

M. சின்னசாமி


APPLICANT

ENGINEER

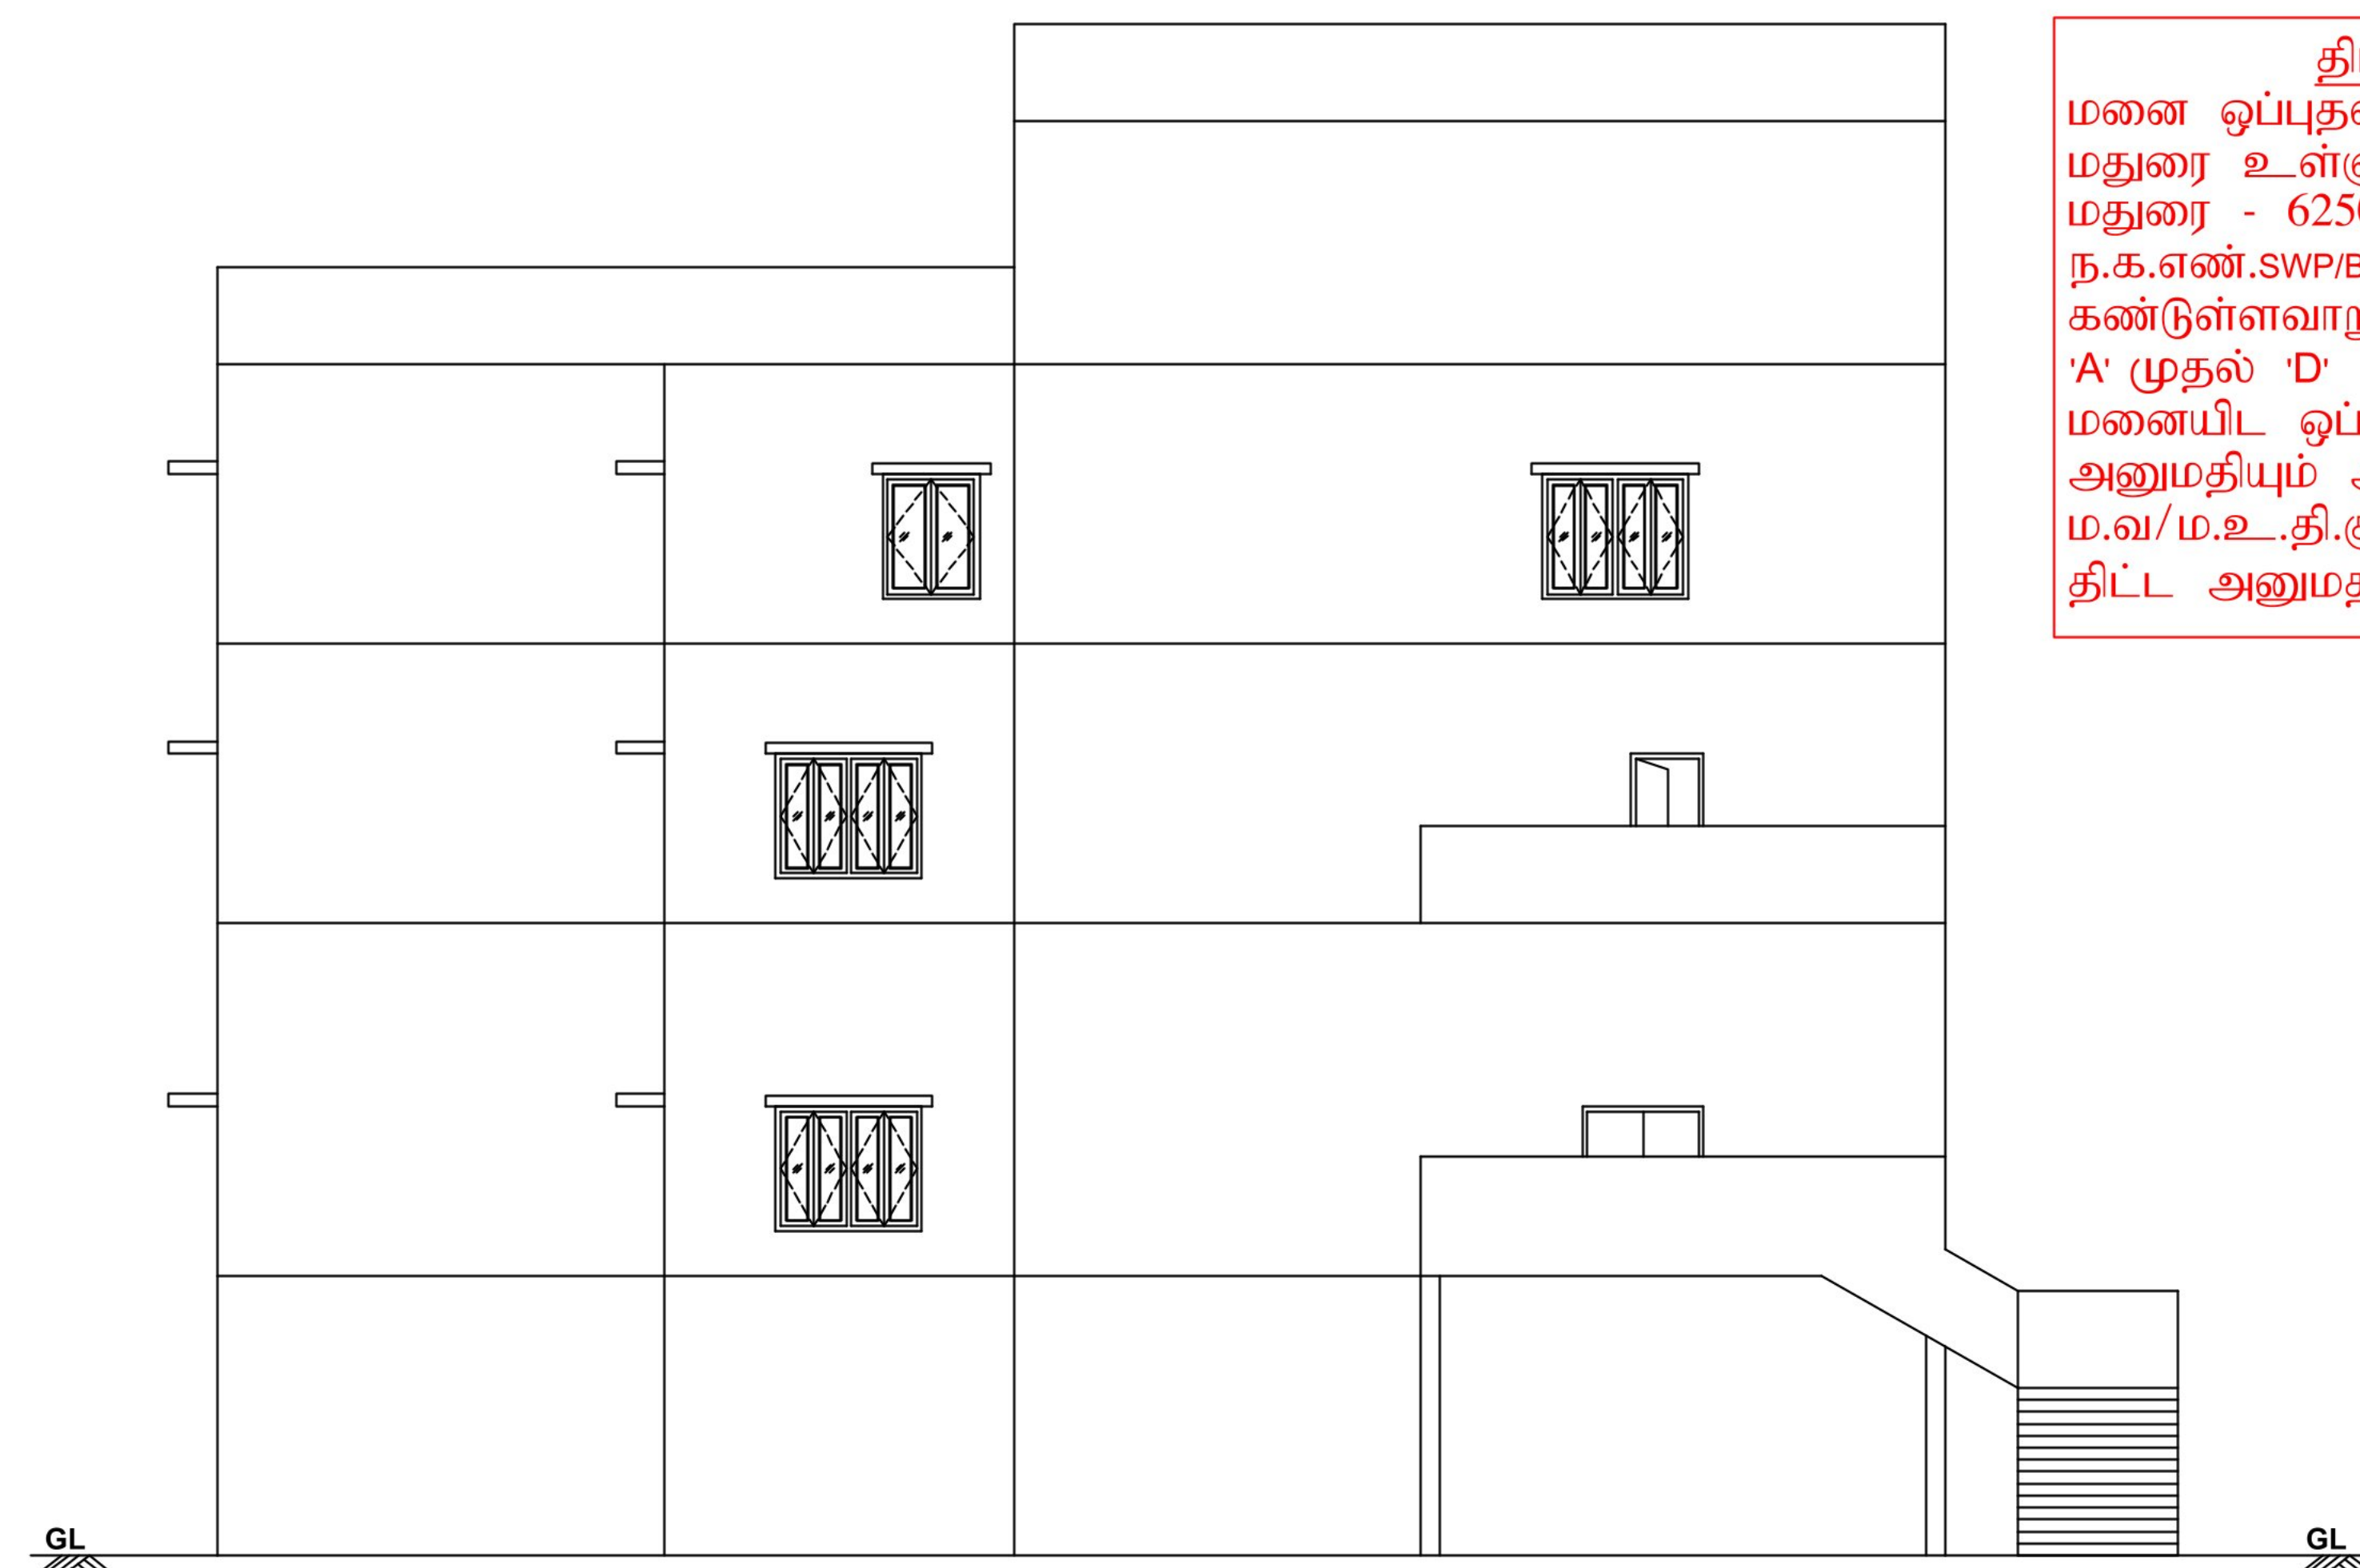


ELEVATION


திட்ட அனுமதி
மனை ஒப்புதல் மற்றும் திட்ட அனுமதி
மதுரை உள்ளூர் திட்ட குழுமம்,
மதுரை - 625017.
ந.க.எண்.SWP/BPA/392182/2024 உத்தரவில்
கண்டுள்ளவாறு நிபந்தனைகளுக்குப்பட்டு
'A' முதல் 'D' வரை எல்லையிடப்பட்டு
மனையிட ஒப்புதலும், கட்டடதிற்கு திட்ட
அனுமதியும் அளிக்கப்படுகிறது.
ம.வ/ம.உ.தி.கு. எண்: 364/2024
திட்ட அனுமதி எண்: 401B/2024

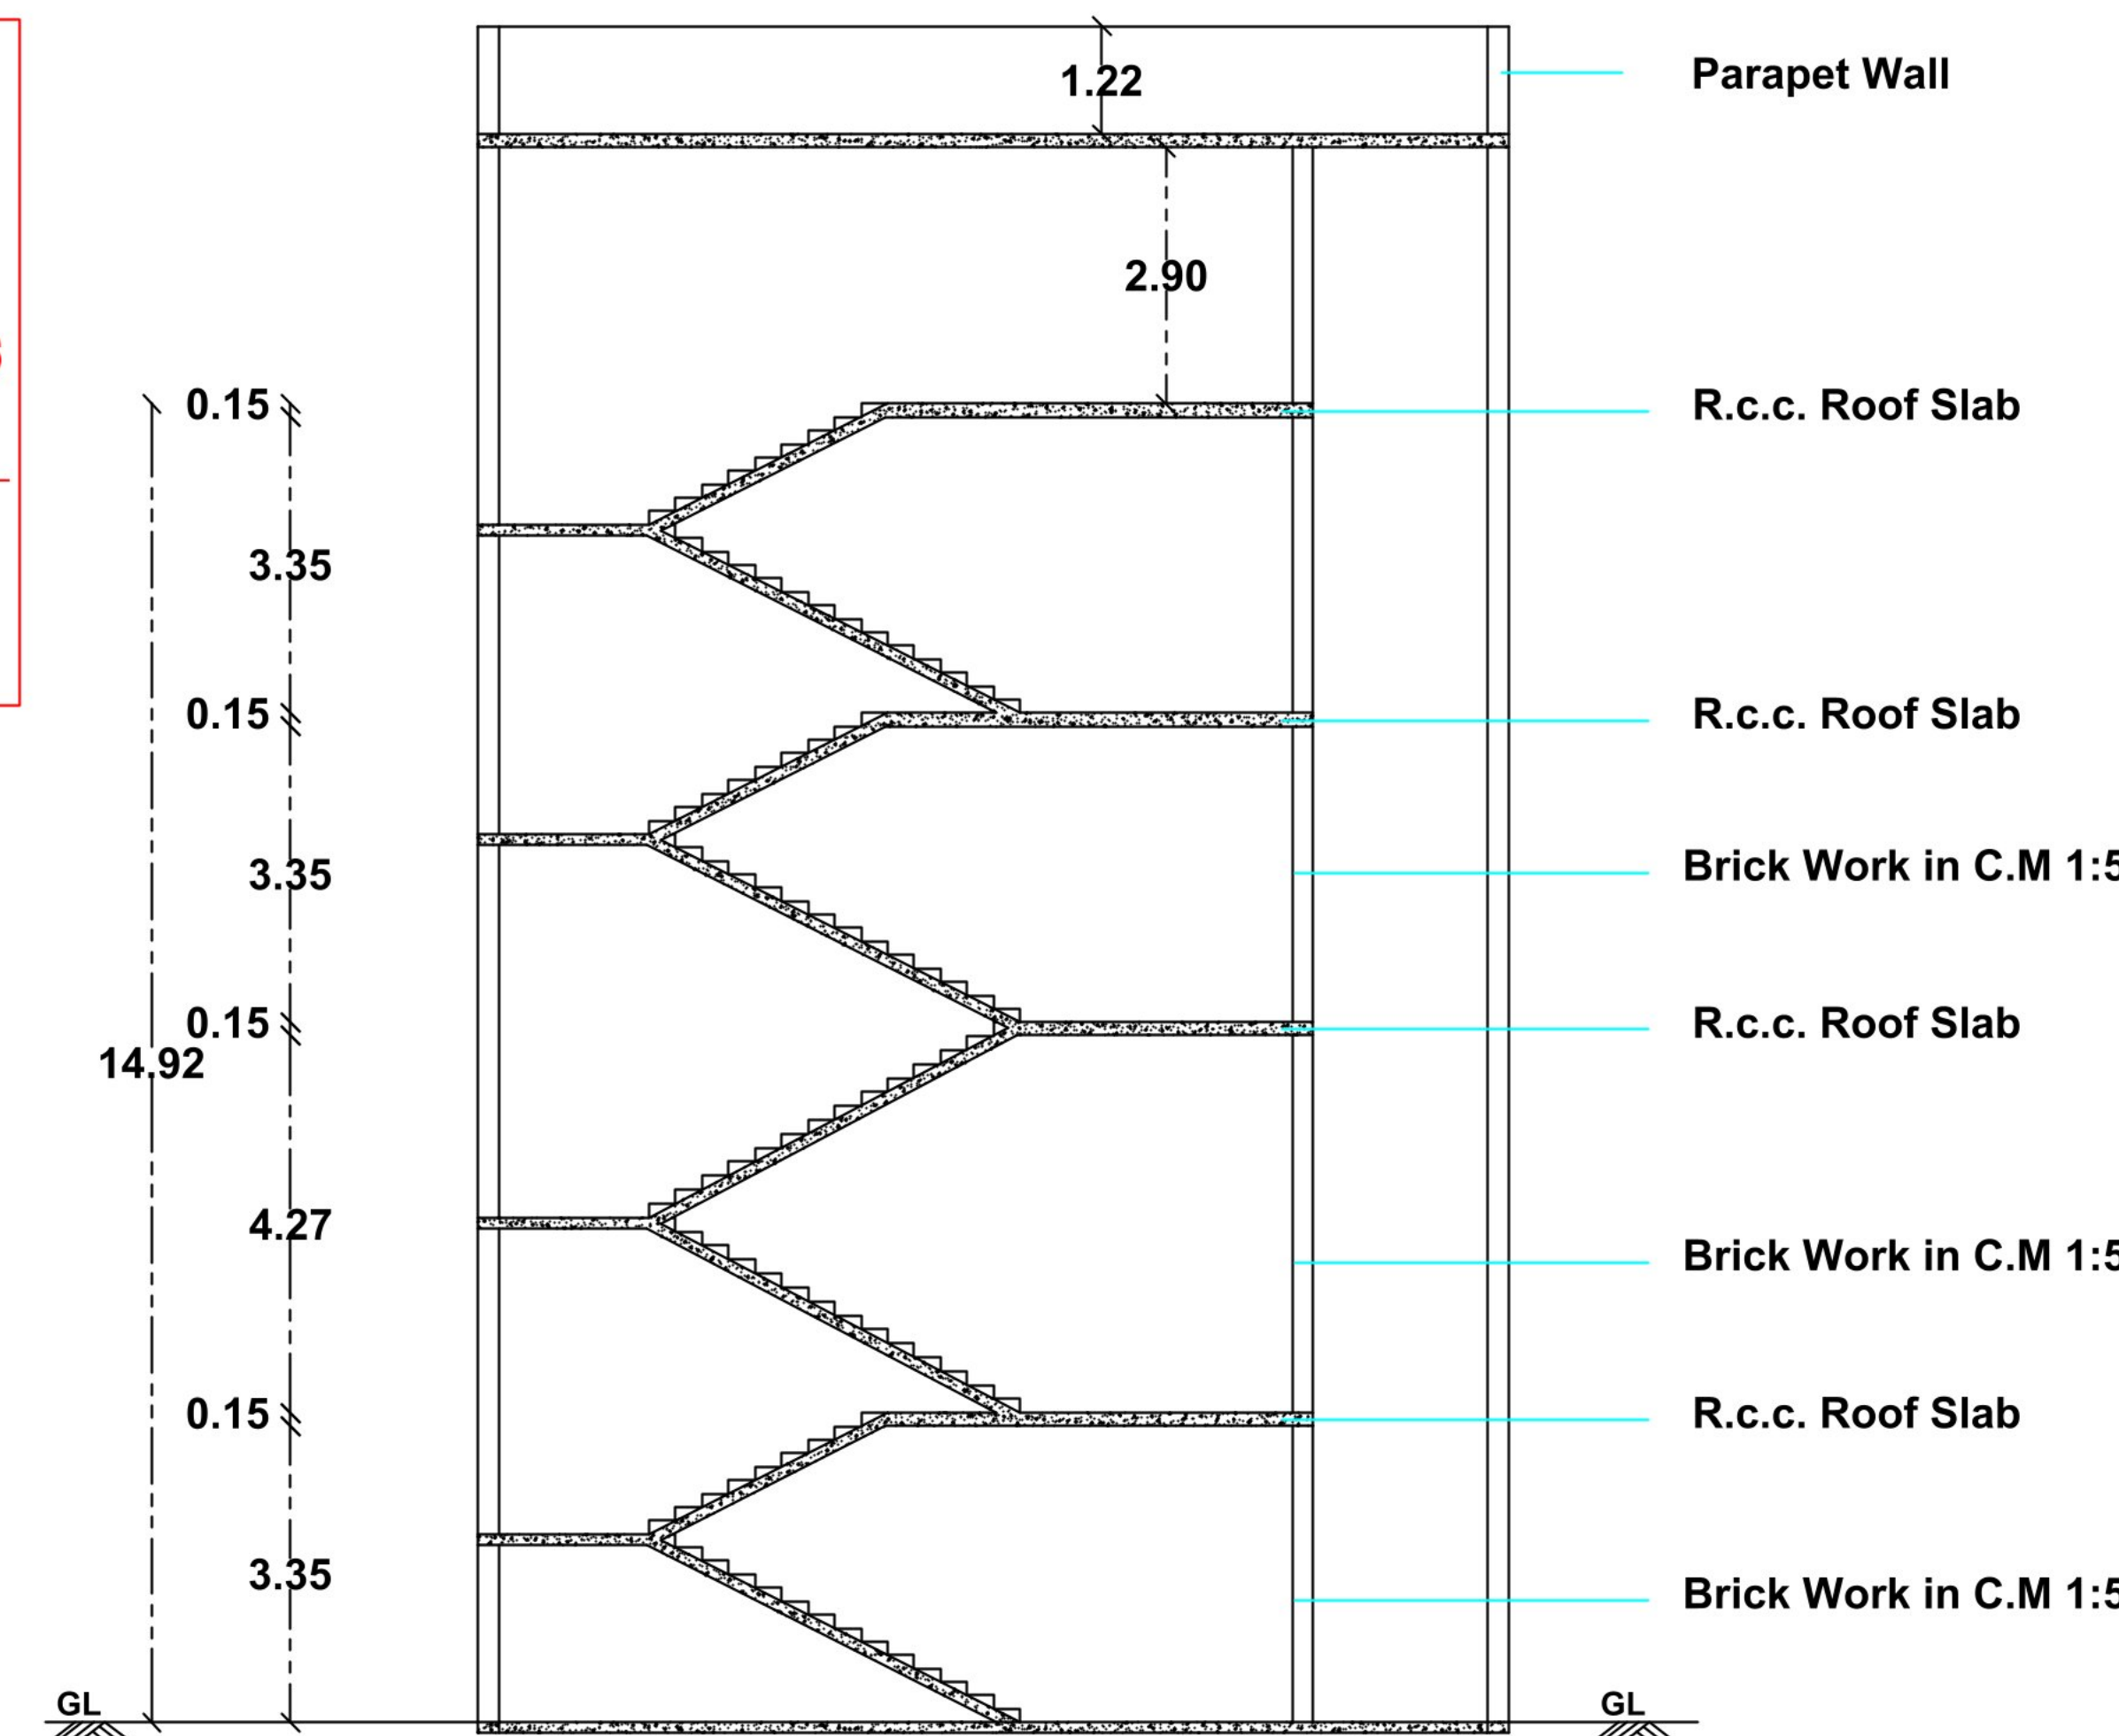

SECTION-AA









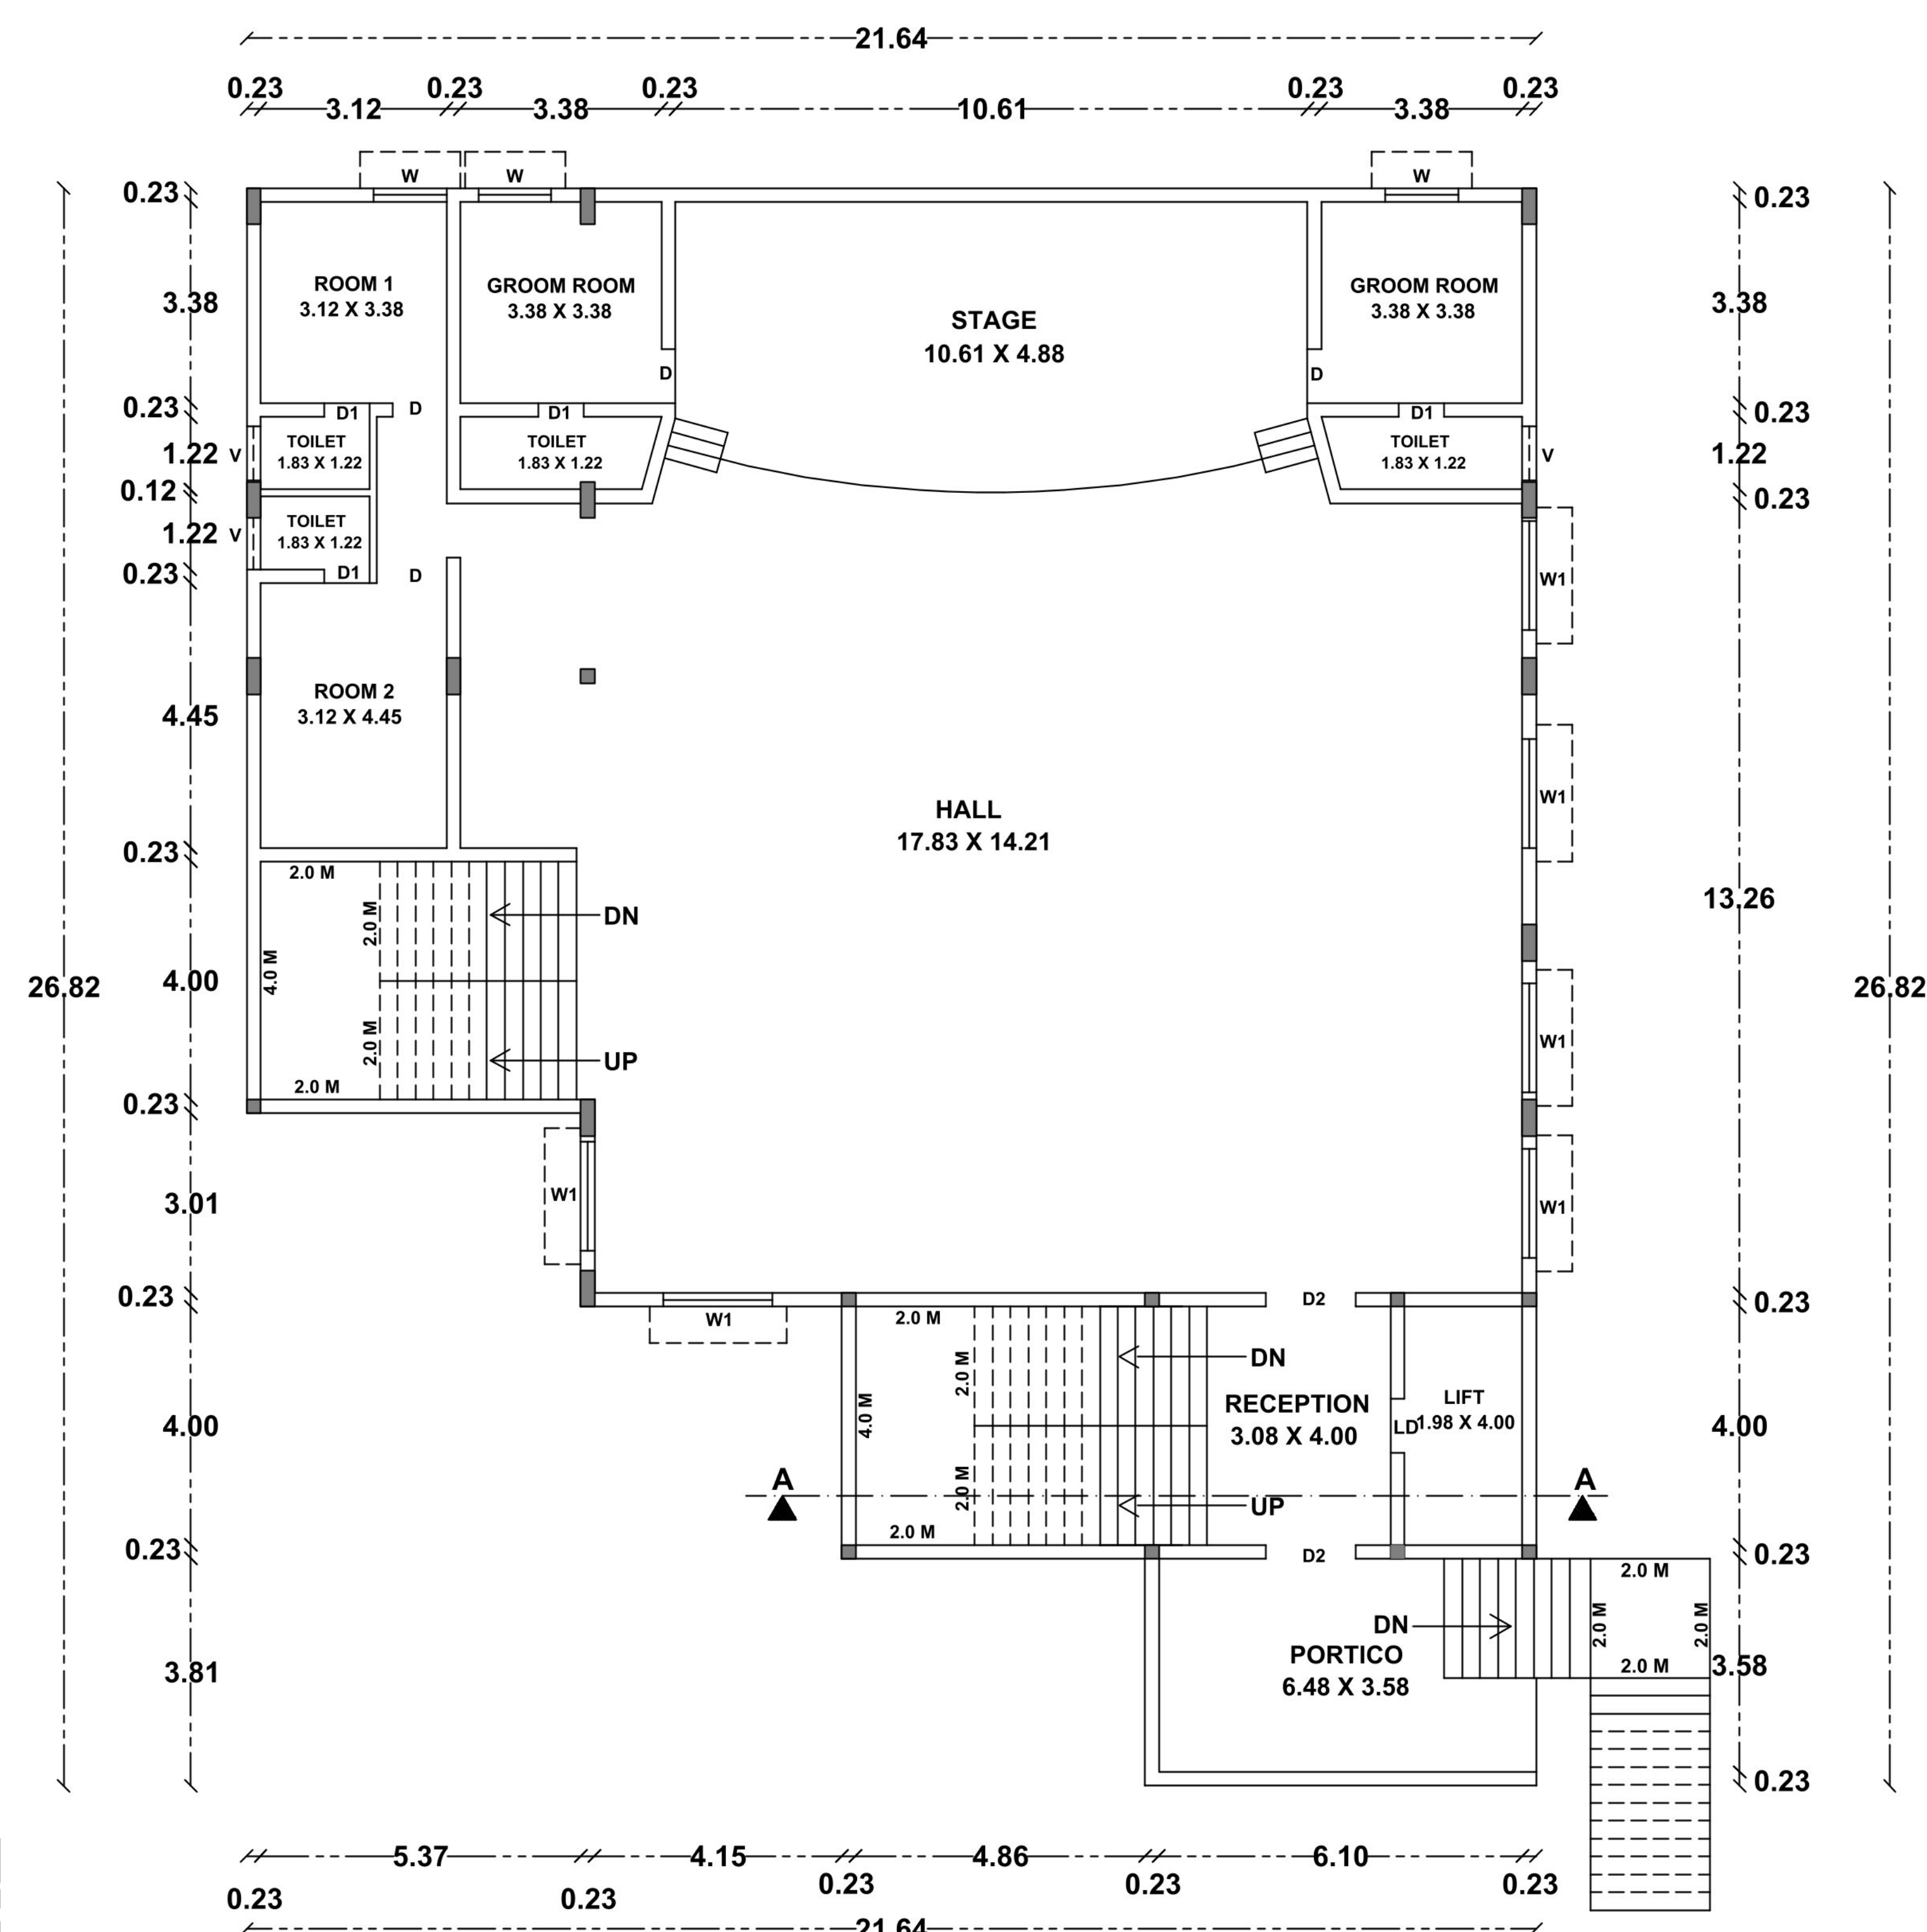


FIRST FLOOR PLAN


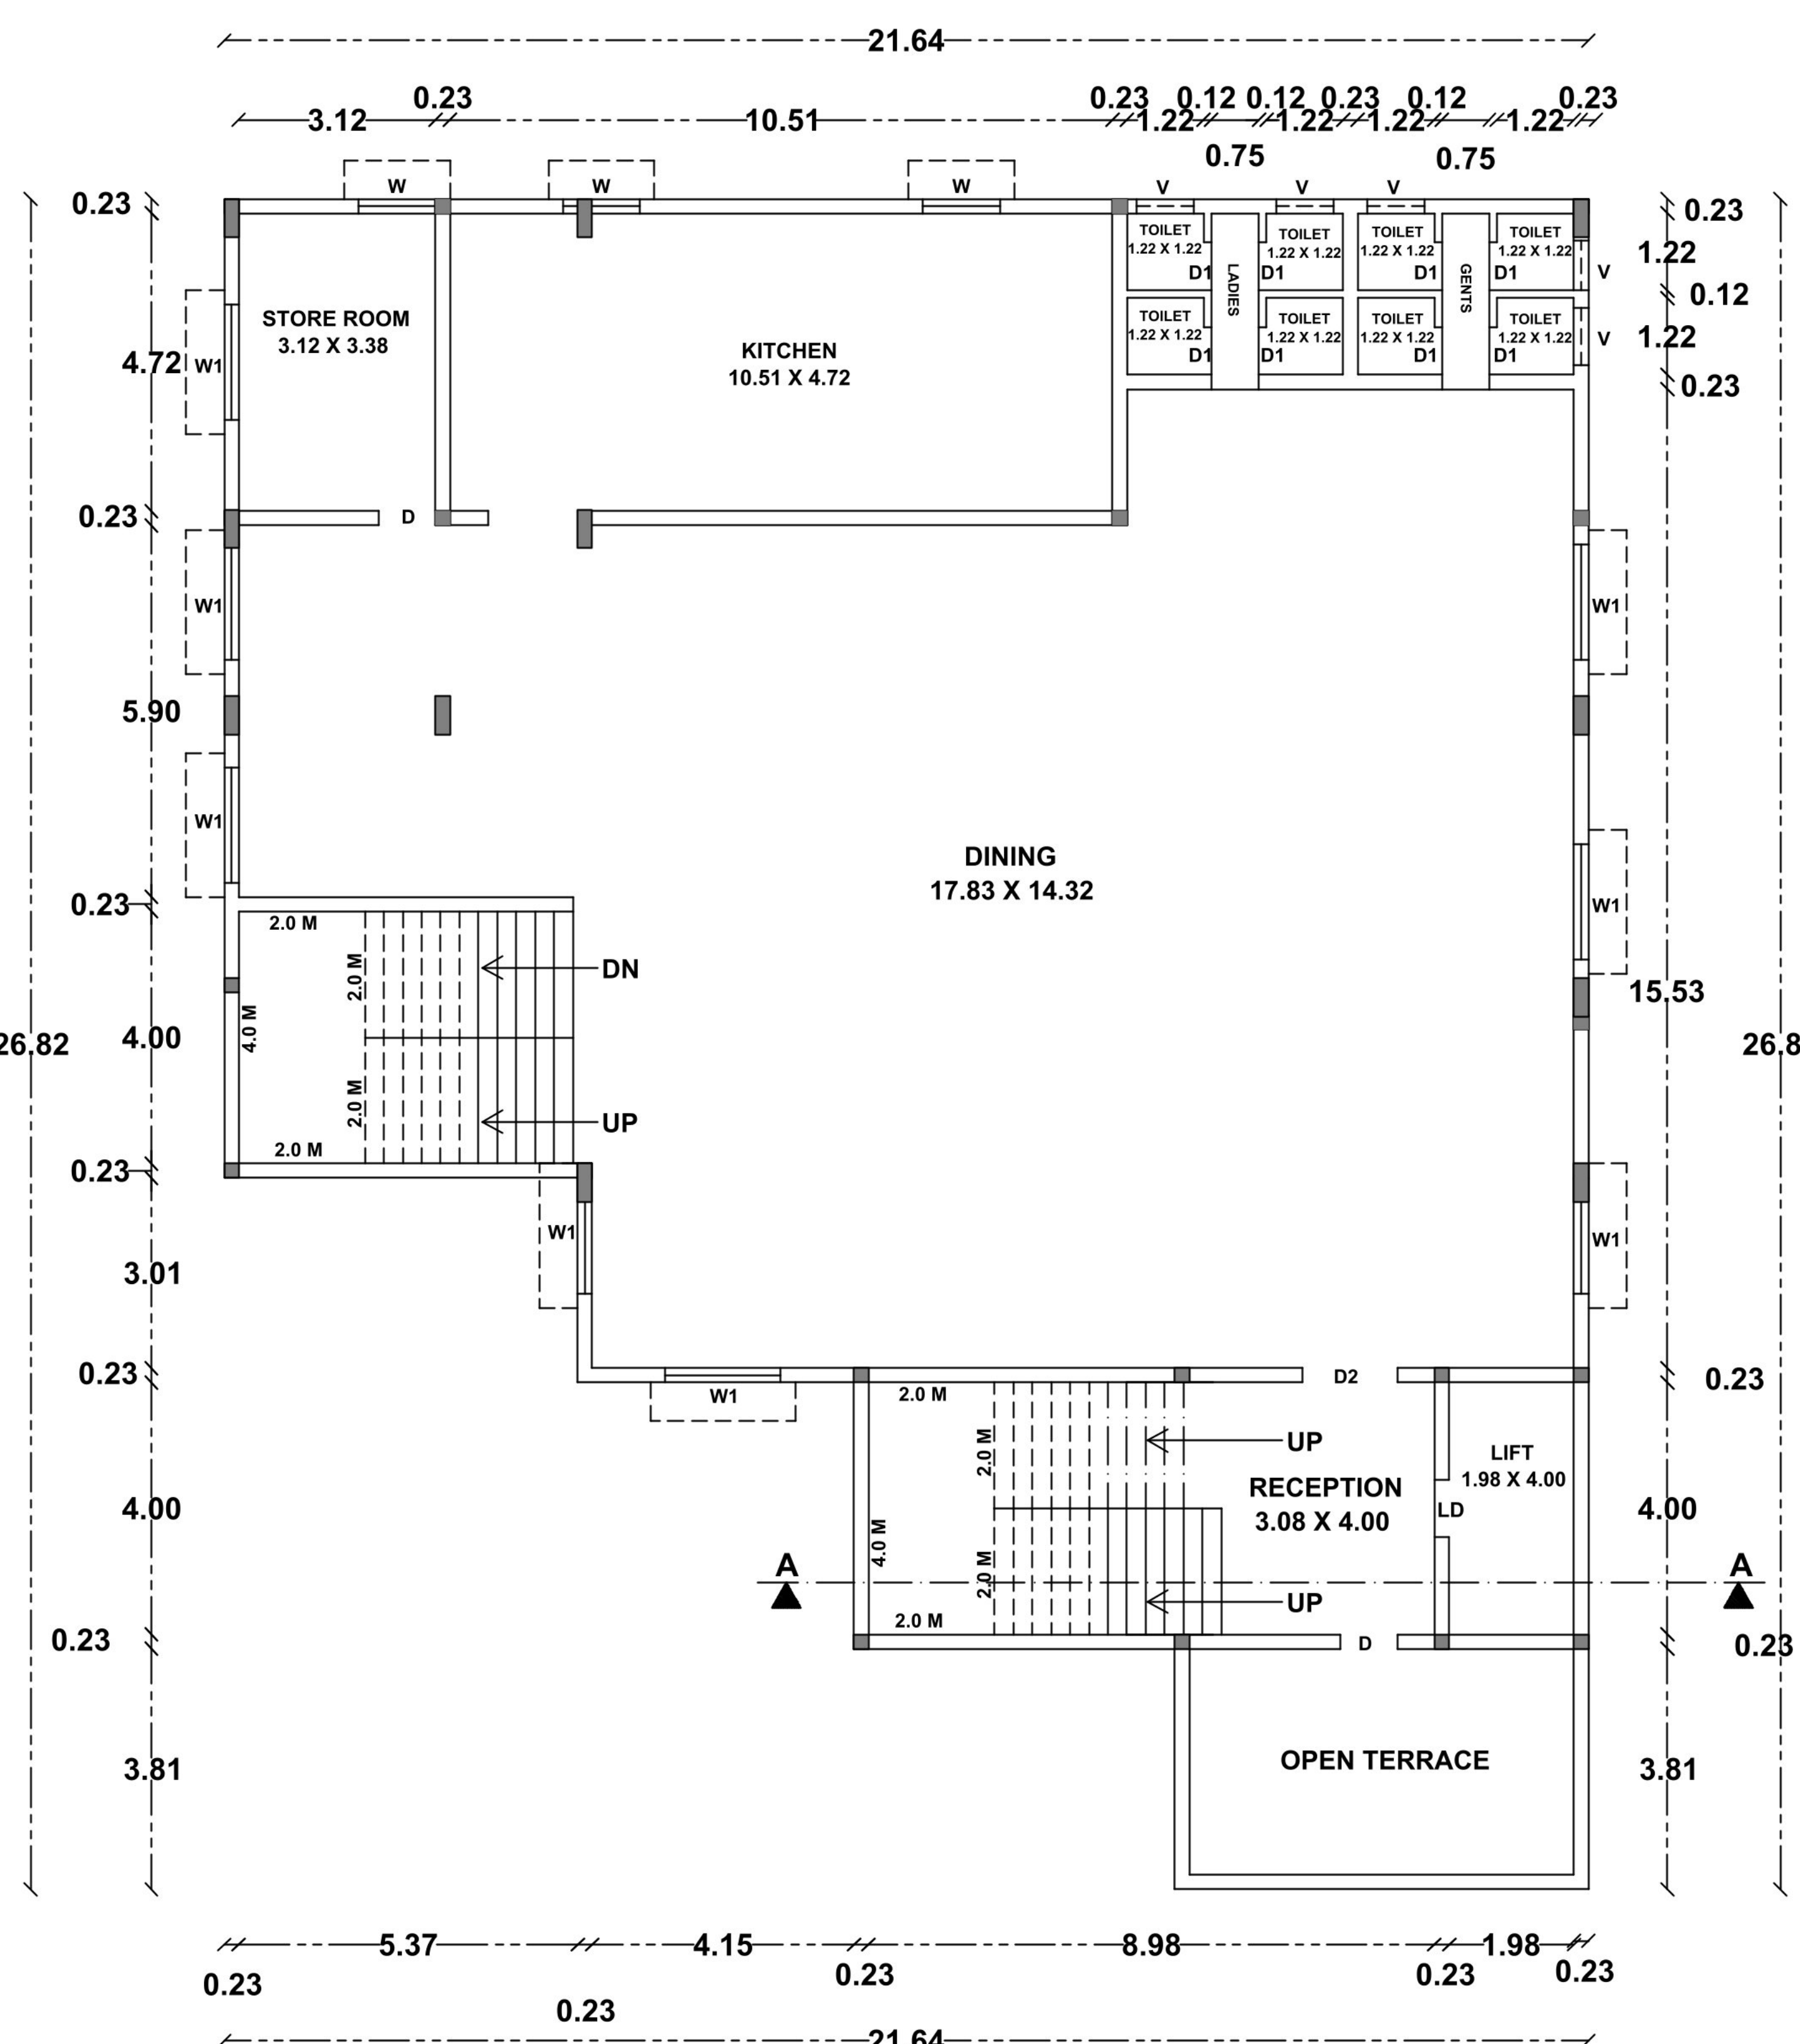


SECOND FLOOR PLAN



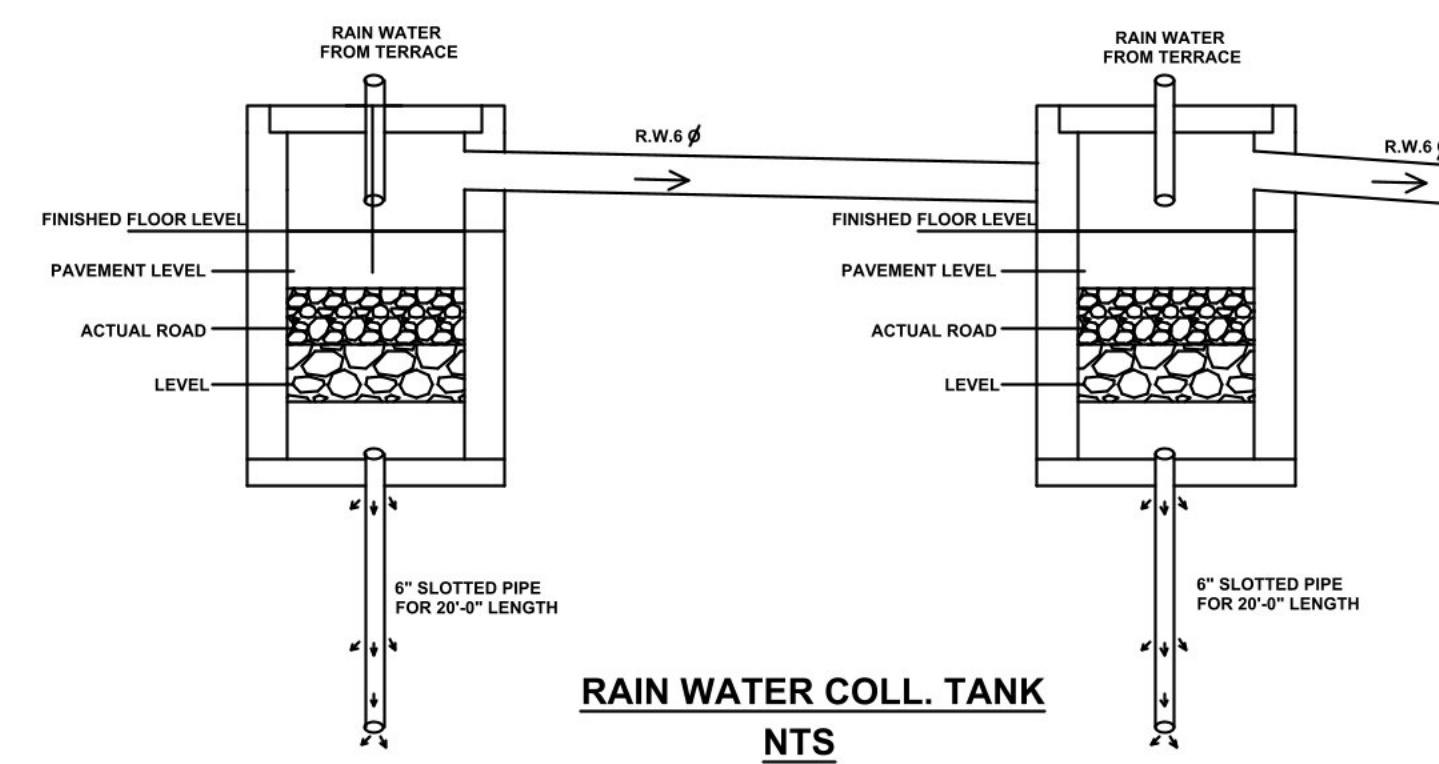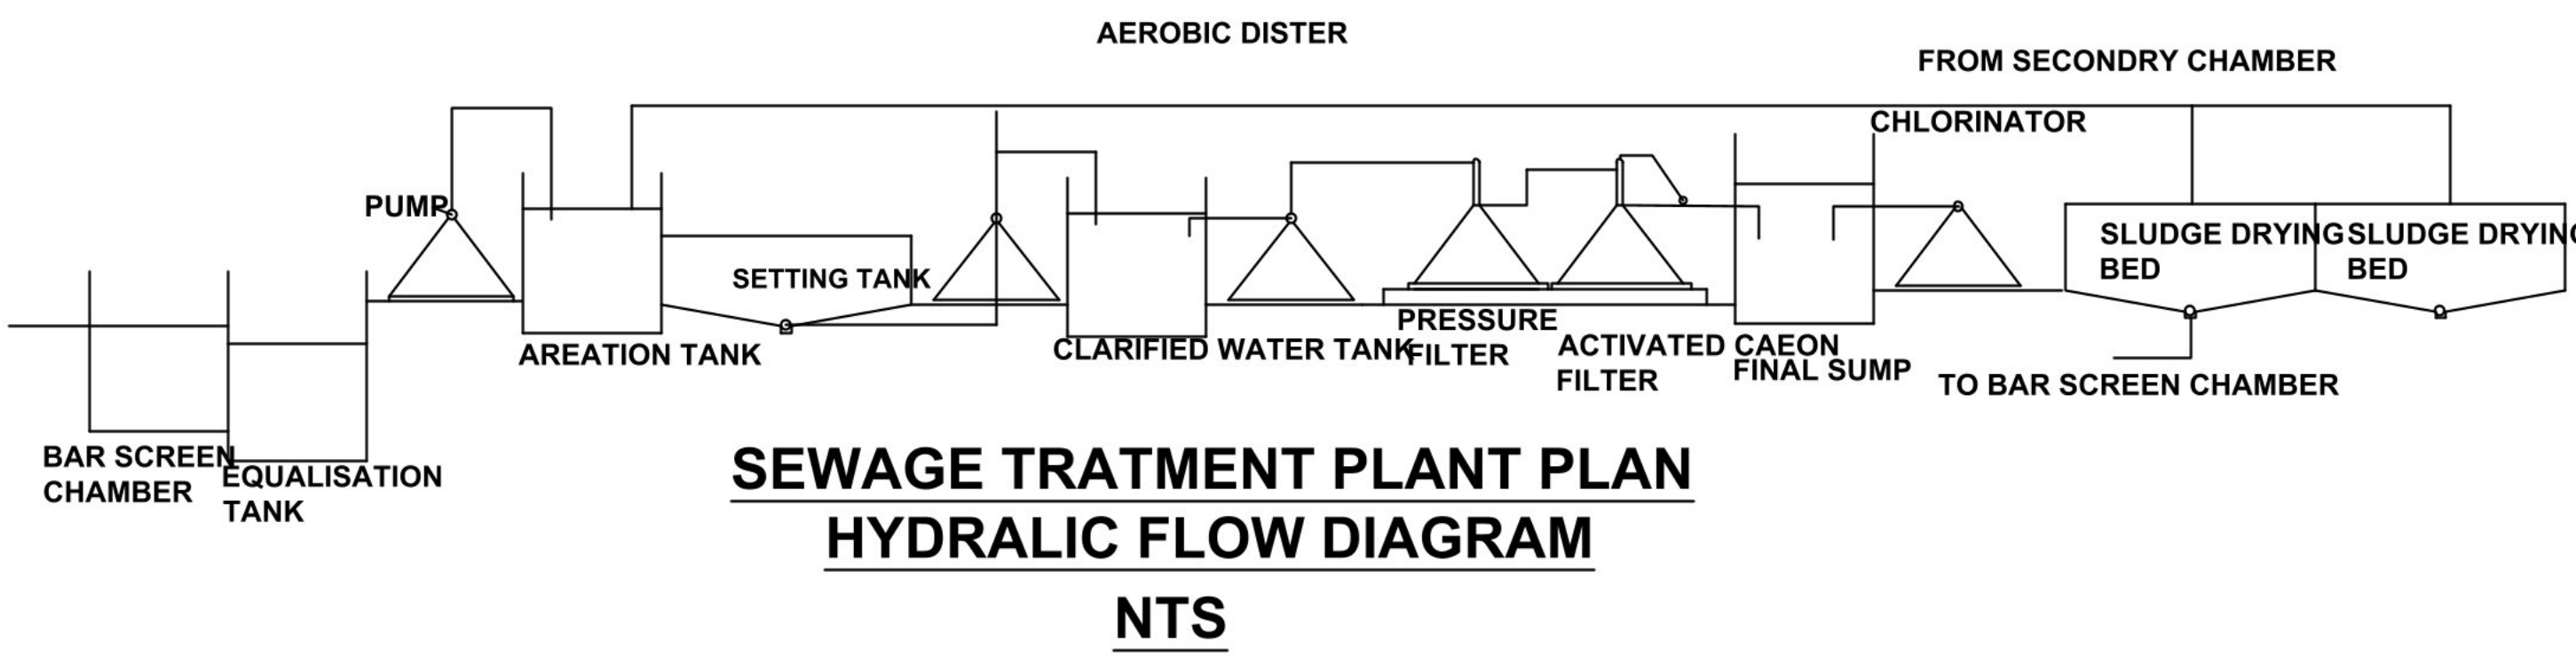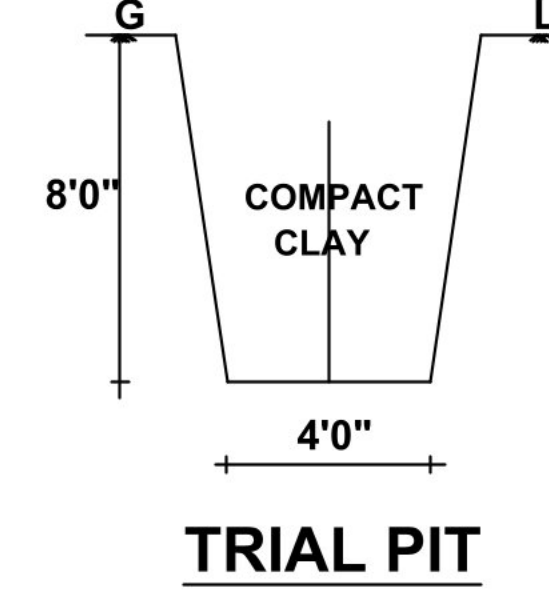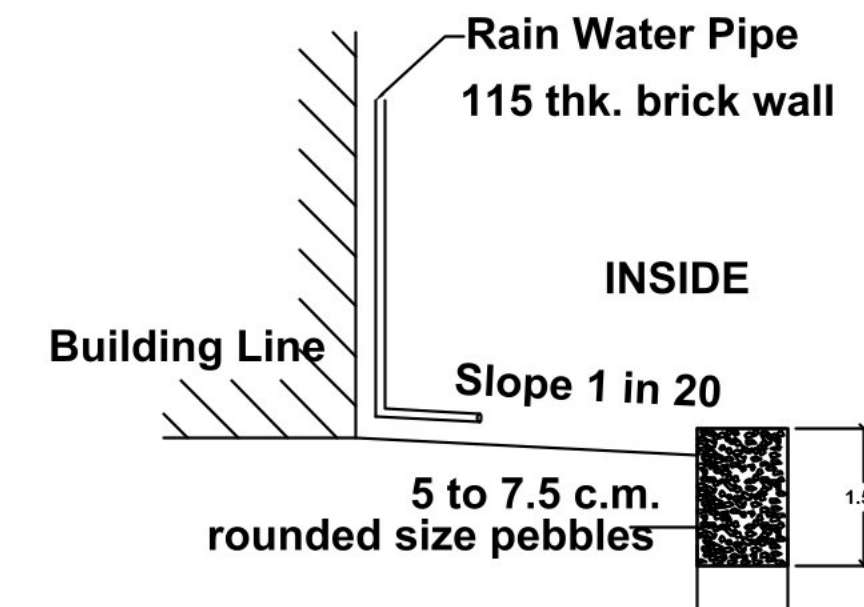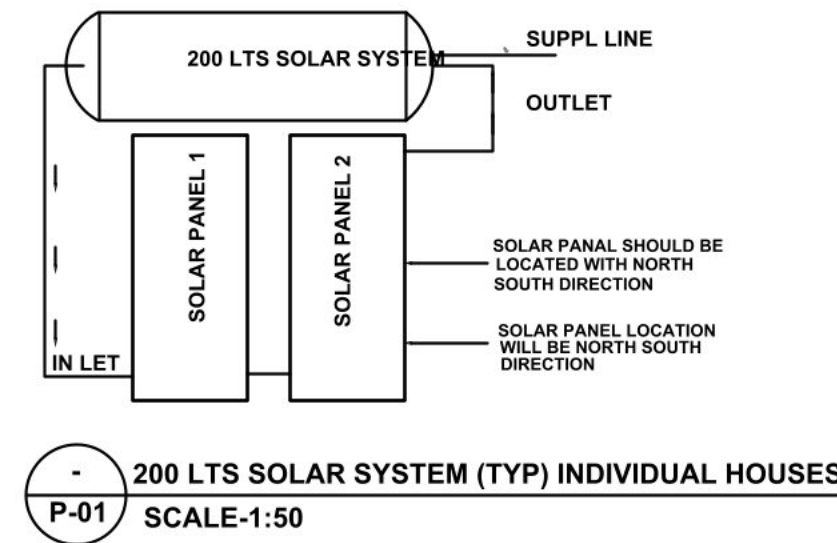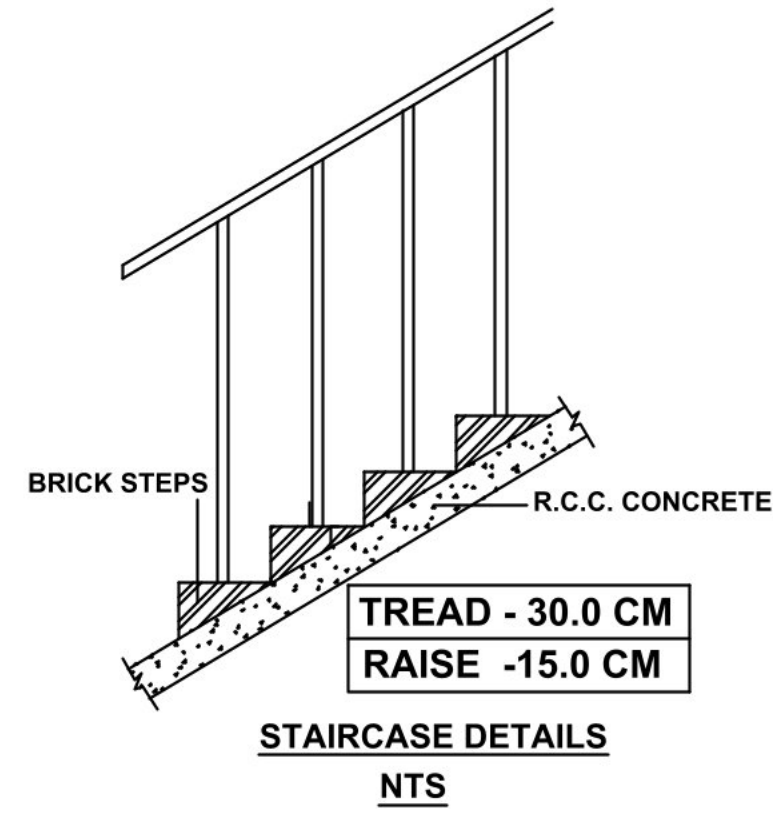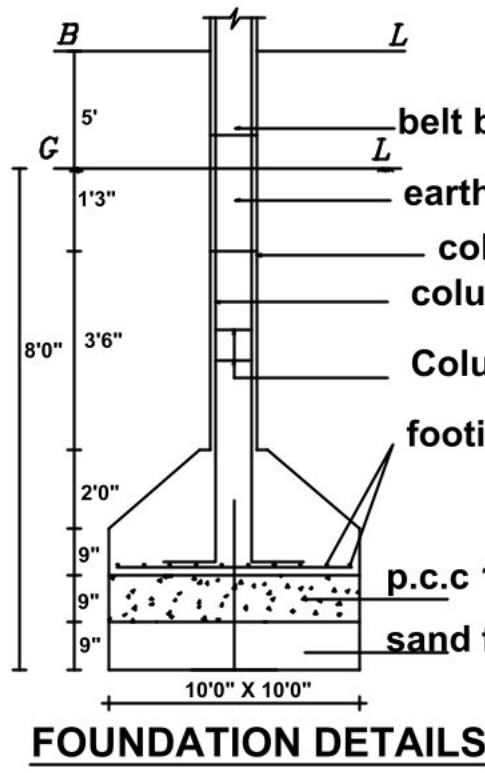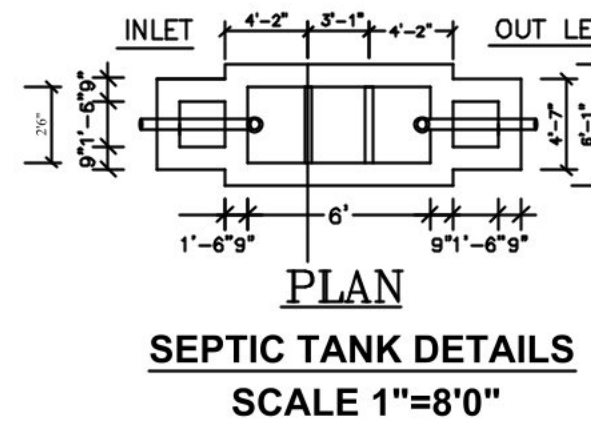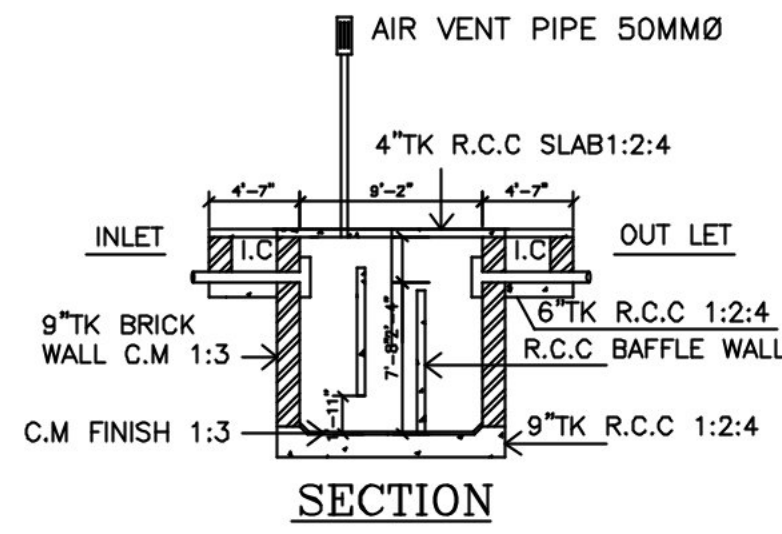

திட்ட அனுமதி
மனை ஒப்புதல் மற்றும் திட்ட அனுமதி
மதுரை உள்ளூர் திட்ட குறும்,
மதுரை - 625017.
ந.க.என்.SWP/BPA/392182/2024 உத்தரவில்
கண்டுள்ளவாறு நிபந்தனைகளுக்குட்பட்டு
'A' முதல் 'D' வரை எல்லையிடப்பட்டு
மனையில் ஒப்புதலும், கட்டடதிற்கு திட்ட
அனுமதியும் அளிக்கப்படுகிறது.
ம.வ/ம.உ.தி.கு. எண்: 364/2024
திட்ட அனுமதி எண்: 401C/2024

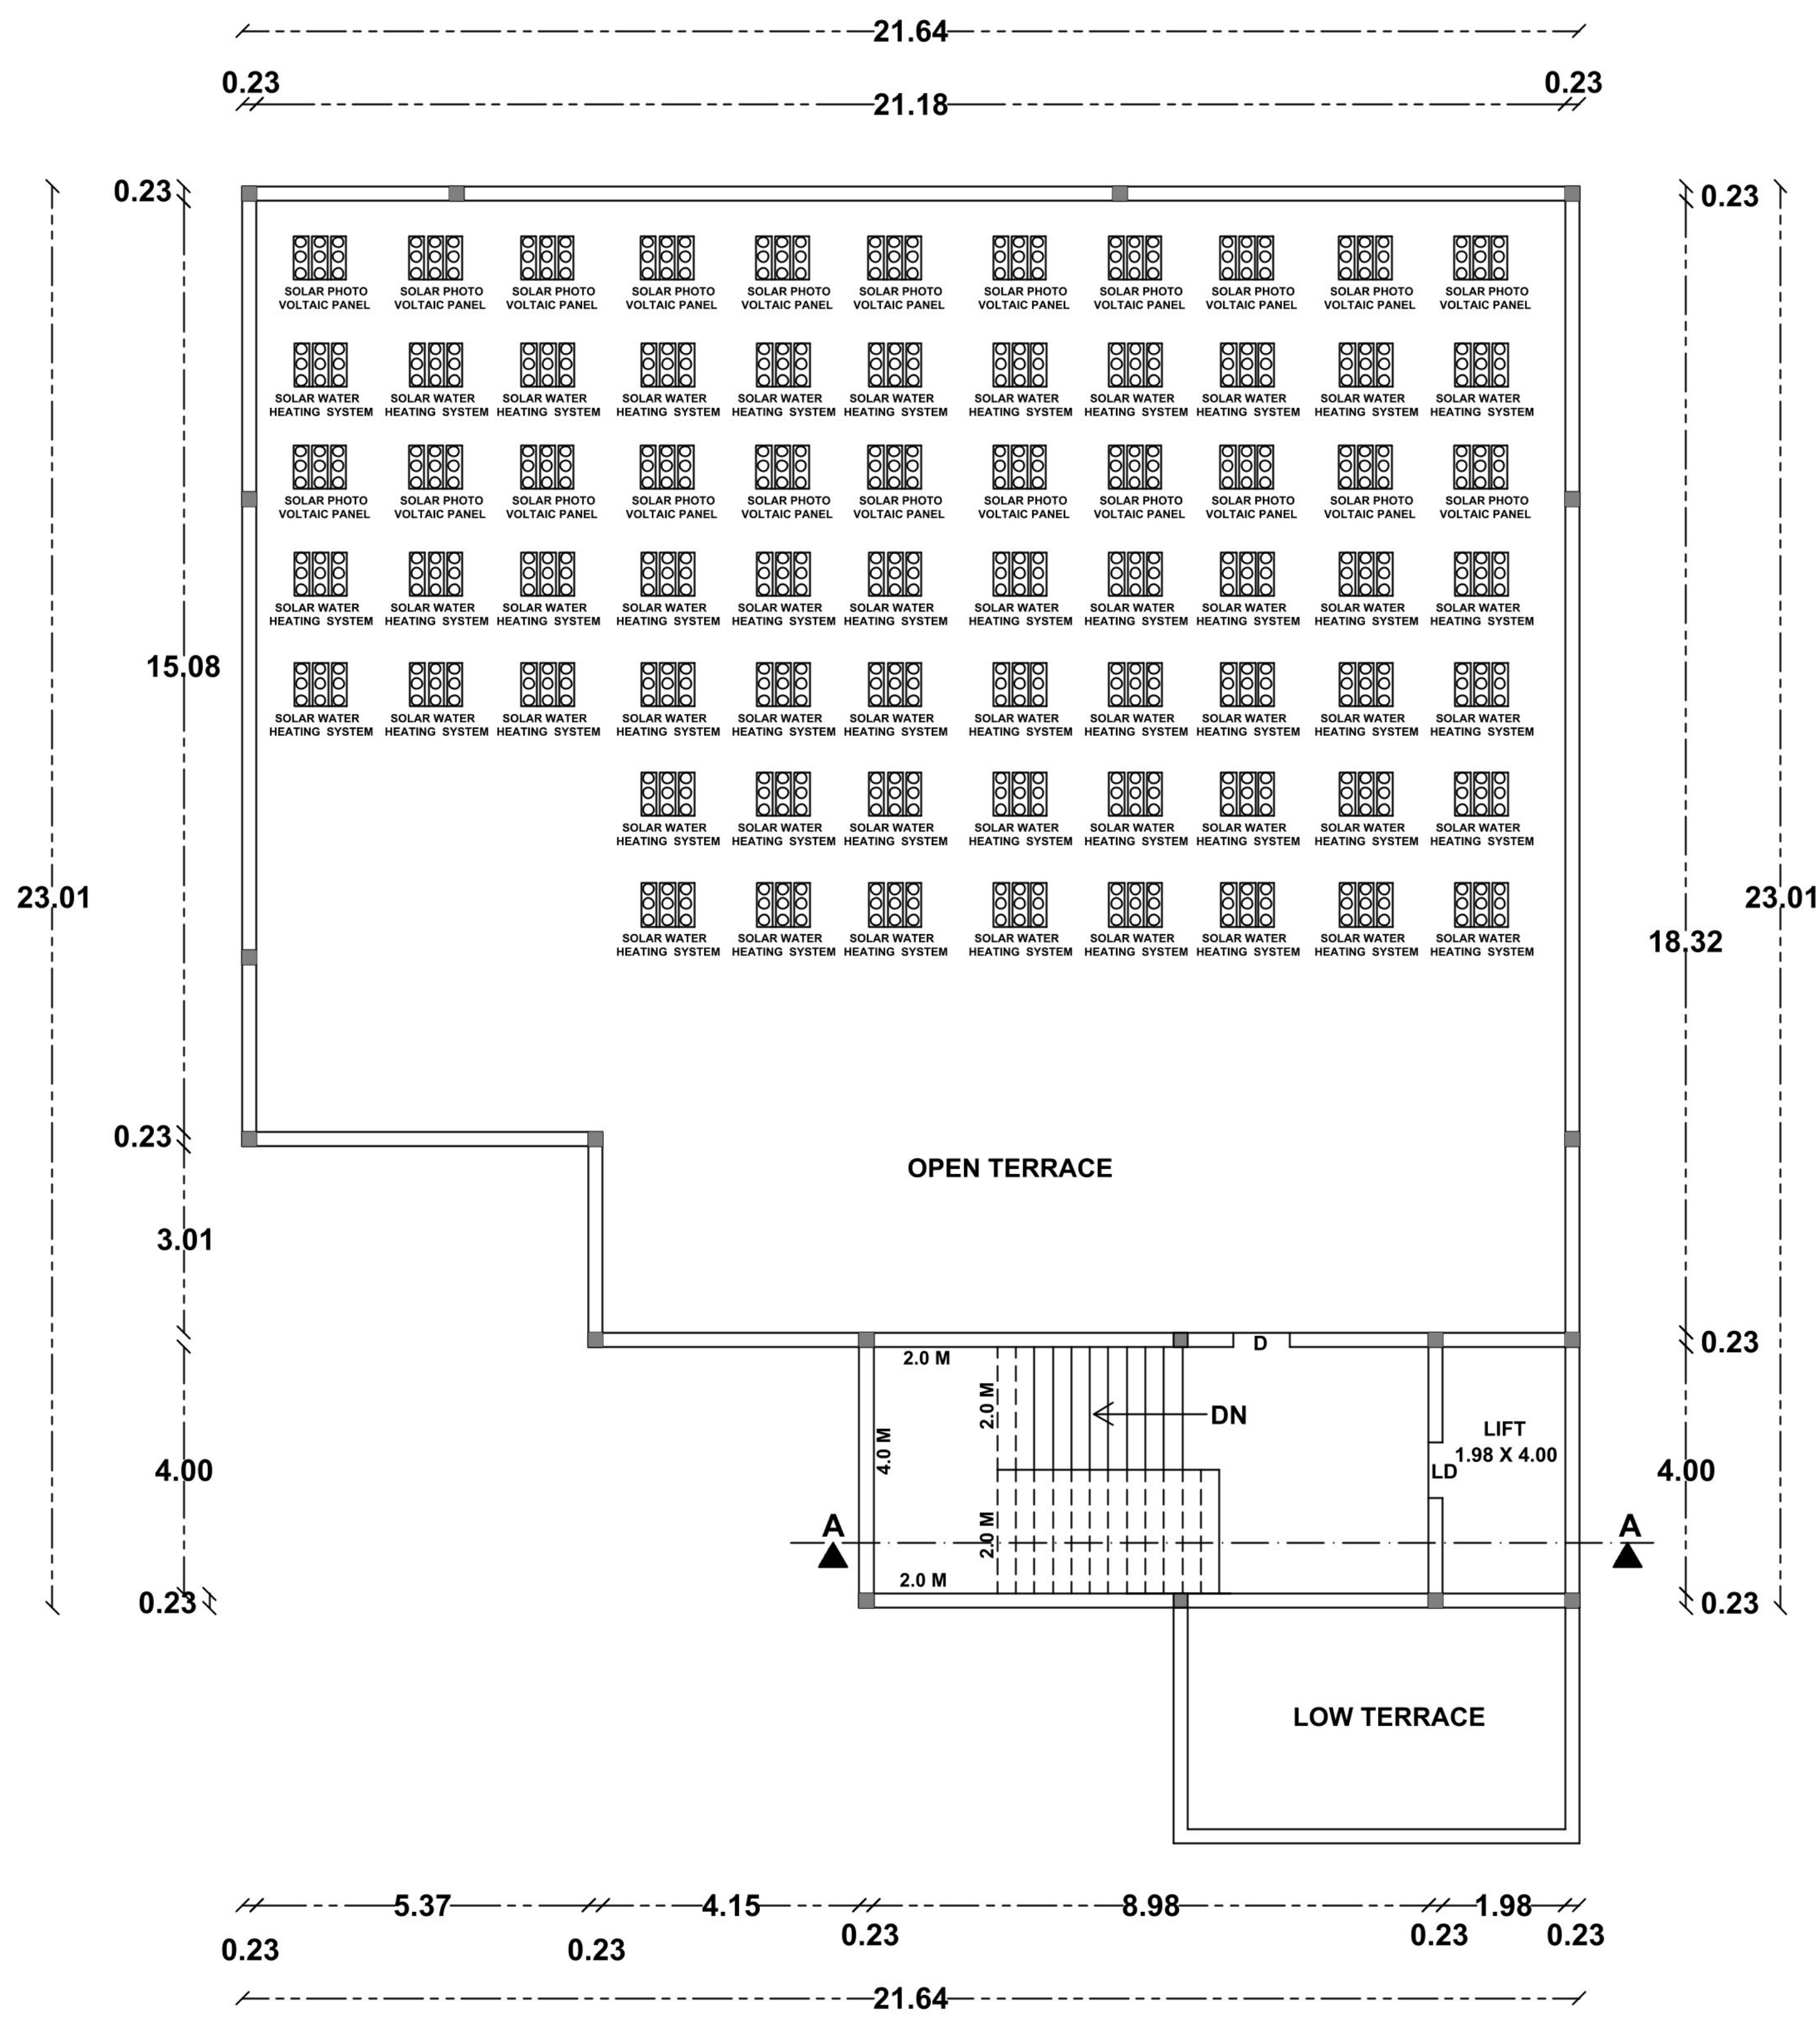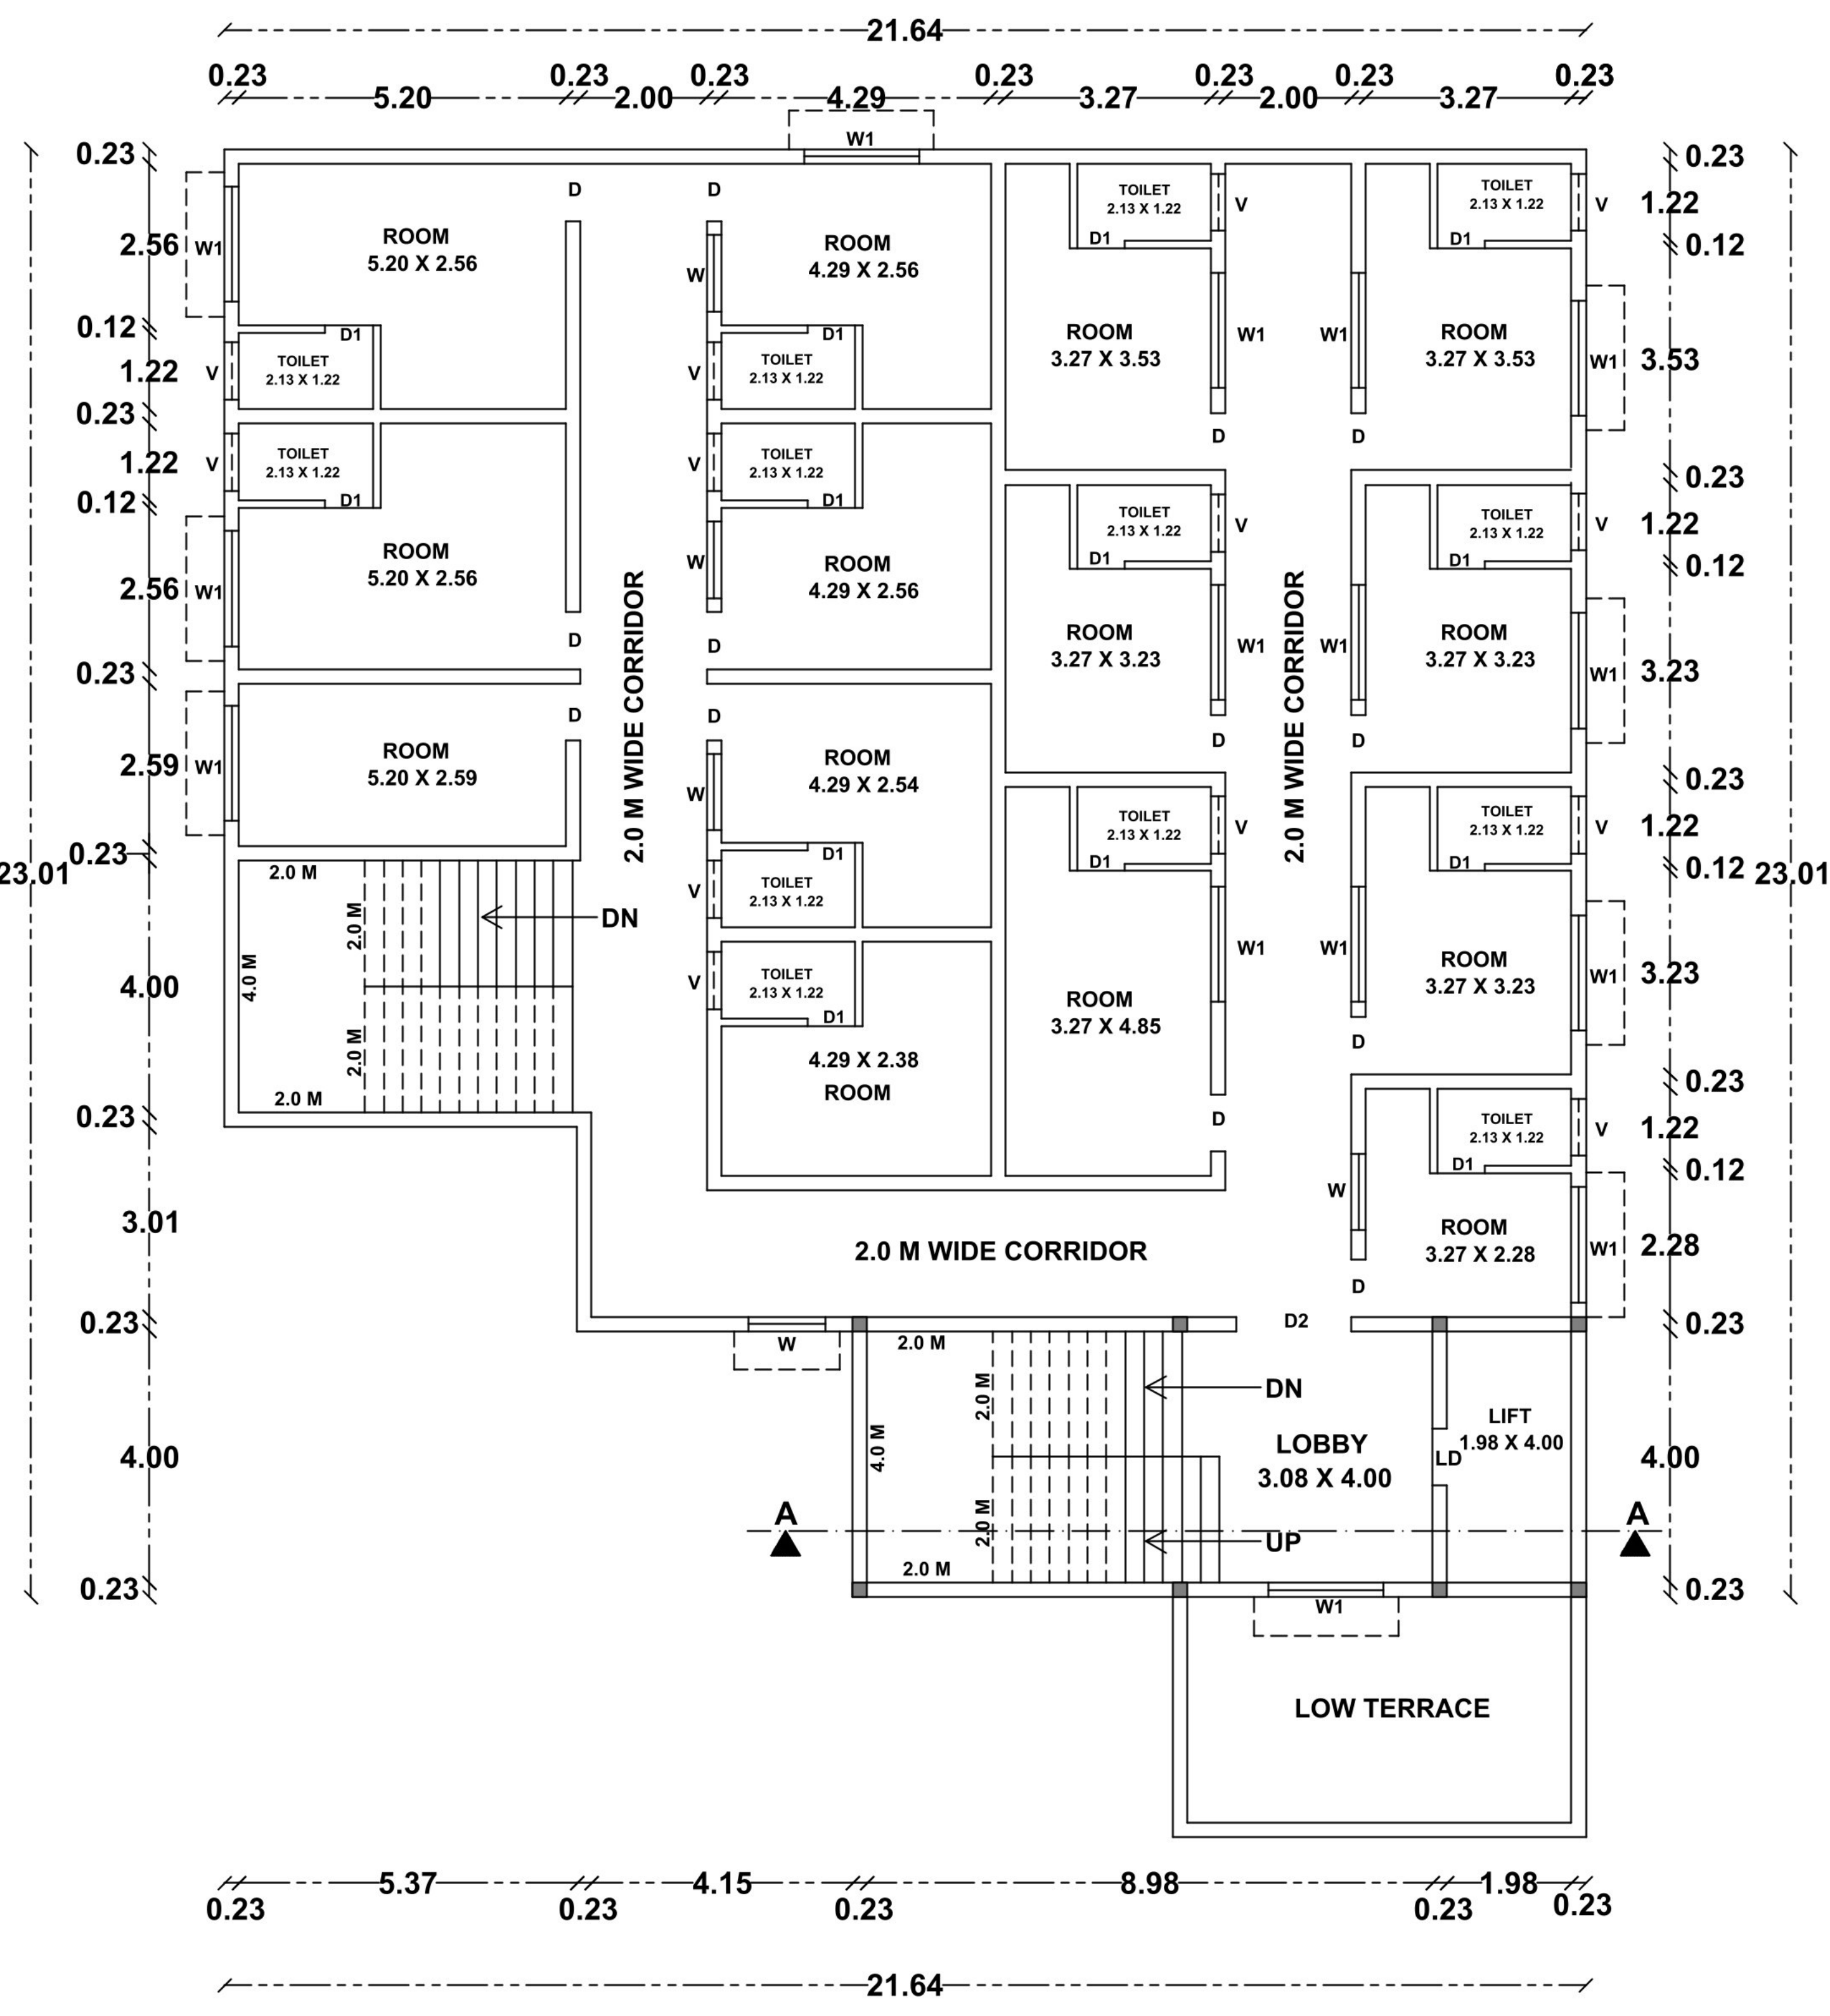

AREA DETAILS	
AREA OF THE SITE	SQ.MT
(AS PER DOCUMENT)	1638.96
(AS PER PATTA)	1650.00
(AS PER FMB)	1681.81

AREA DETAILS	TOTAL COVERED AREA (FSI) SQ.M	NON F.S.I	TOTAL BUILT UP AREA SQ.M
STILT FLOOR AREA		476.14	476.14
FIRST FLOOR AREA	476.14		476.14
SECOND FLOOR AREA	437.52		437.52
THIRD FLOOR AREA	437.52		437.52
HEAD ROOM AREA		51.97	51.97
	1351.18	527.11	1878.29

MAXIMUM ONE FLOOR AREA = 476.14 Sq.M		
$F.S.I = \frac{\text{TOTAL COVERED AREA ON ALL FLOORS}}{\text{PLOT AREA}} = \frac{1351.18 \text{ Sq.M}}{1650.00 \text{ Sq.M}} = 0.819 < 2$		
$\text{PLOT COVERAGE} = \frac{\text{MAX. ONE FLOOR AREA}}{\text{SITE EXTENT}} \times 100$ $= \frac{476.14 \text{ Sq.M}}{1650.00 \text{ Sq.M}} \times 100 = 28.86\%$		
	Required	Provided
CAR PARKING (INCLUDING PHYSICALLY CHALLENGED PARKING)	27 Nos (25 + 2)	37 Nos (35 + 2)
TWO WHEELER PARKING (INCLUDING PHYSICALLY CHALLENGED PARKING)	27 Nos (26 + 1)	32 Nos (31 + 1)

JOINERY DETAILS		
TYPE	DESCRIPTION	SIZE IN M
MD	Main Door	1.53 X 2.13
D	Door	0.91 X 2.13
D1	Door	0.76 X 2.13
W	Window	1.83 X 1.53
V	Ventilator	0.91 X 0.91

- NOTE :
- 1) DRAINAGE TO BE CONNECTED WITH PUBLIC SEWER WITH NECESSARY PERMISSION
 - 2) SOLAR WATER HEATING SYSTEM TO BE PROVIDED IN TERRACE FLOOR
 - 3) RAIN WATER HARVESTING SYSTEM TO BE PROVIDED
 - 4) STP AND RECYCLING UNIT OF WASTE WATER TO BE PROVIDED IN THE SITE
 - 5) STRUCTURE IS SAFE FOR EARTHQUAKE
 - 6) FE: FIRE EXTINGUISHING SYSTEM PROVIDED IN ALL FLOORS
 - 7) EA: EXISTING ALARM PROVIDED IN ALL FLOORS

NOTE : ALL DIMENSION ARE IN METER

Er. S.KANNAN M.E.MIE.,
STRUCTURAL ENGINEER GRADE - 1 (SE)
Reg No - SE 011/2019 (GR), M.P.A
214-6, Maravankulam Village, Thirumangalam,
Madurai - 625 705. Cell : 97908 39789

STRUCTURAL ENGINEER

Er. K. SAKTHIVEL
Licensed Builder & Consulting Civil Engineer
RE No: 029/2019 (GR.III) Madurai Corporation
110, Vivekanandam Street
SELLUR, MADURAI - 625 002

APPLICANT

ENGINEER

Eight ways to know a piece of land before you pay for it.

This report covers one part of the picture. These cover the rest, drawn from the same government records, for any property in Tamil Nadu.

LandLens One

Ask anything about a property and get an answer grounded in live government records, with the sources shown.

[/landlens/one](#)



Verify My Land

Every record check run on one property and returned as a single report.

[/landlens/verify-my-land](#)



Legal Opinion

An advocate's written opinion on the title, built on the records we pull for it.

[/landlens](#)



One Map

Every layer on one map: the parcel, its boundary, zoning, water bodies and what sits around it.

[/landlens/one/map](#)



PriceMap

What land actually changed hands for around this plot, taken from the registered deeds.

[/landlens/pricemap](#)



Build Scope

What you are allowed to build here: floor space, height, coverage and setbacks.

[/landlens/build-scope](#)



Property Tracker

Watch a property and hear about it when something new is registered against it.

[/landlens/property-tracker](#)



Deal Room

Run the transaction in one place: documents, stamping, signatures and the parties.

[/landlens/deal-room](#)



Twenty-four checks you can run yourself, at no cost.

Records and verification

The registers themselves, read for you.

Encumbrance Certificate

Patta and Chitta

Field Measurement Sketch

EC Analyzer

Bank charge check

Court case search

Seller background check

Approval check by survey

Zoning and land use

What the plan says can happen on this land.

Land use zone finder

CMDA land use check

Coastal regulation zone

Master plan check

Water bodies finder

Airport height clearance

Value and duty

What it is worth and what it costs to register.

Guideline value by street

Guideline value by survey

Stamp duty and registration fees

Capital gains

Floor space index

Area unit converter

Registers and directories

Who holds it, and which office keeps the record.

Find your registering office

Temple property check

Waqf property check

RERA register



Every free tool
/tools



Services we run
for you
/services



The LandLens
suite
/landlens/one



Every claim in this document traces back to a government record.

Legal opinions, due diligence and title verification

Building plan, layout and sub-division approvals

Completion and occupancy certificates, regularisation

Escrow, negotiation and NRI property management

Land survey, soil testing, architecture and construction

Verified RealEstate
3/350/2 Mettukuppam,
OMR Thoraipakkam,
Chennai 600 097, India
hello@verified.realestate
+91 9996 12 9996

Prepared from the registers named on the page each finding sits on. Where a register could not be read, this document says so in its place rather than leaving the gap to be read as a clean result.

