

PP

APPROVAL RECORD

Planning Permission

Madurai district, Tamil Nadu

APPROVAL TYPE

Building Plan


ISSUING AUTHORITY

Town Panchayat


The approval as the planning authority issued it, reproduced in full behind this page.

An approval speaks to what was sanctioned, not to what was built. Completion is a separate record.






PLAN SHOWING THE PROPOSED CONSTRUCTION OF RESIDENTIAL BUILDING IN OLD S.NO:27/3, NEW R.S.NO 27/3B,
AT SOLAIKURICHI VILLAGE,SHOLAVANTHAN TOWN PANCHAYAT, VADIPATTI TALUK, MADURAI DISTRICT.
(SCALE 1:100)

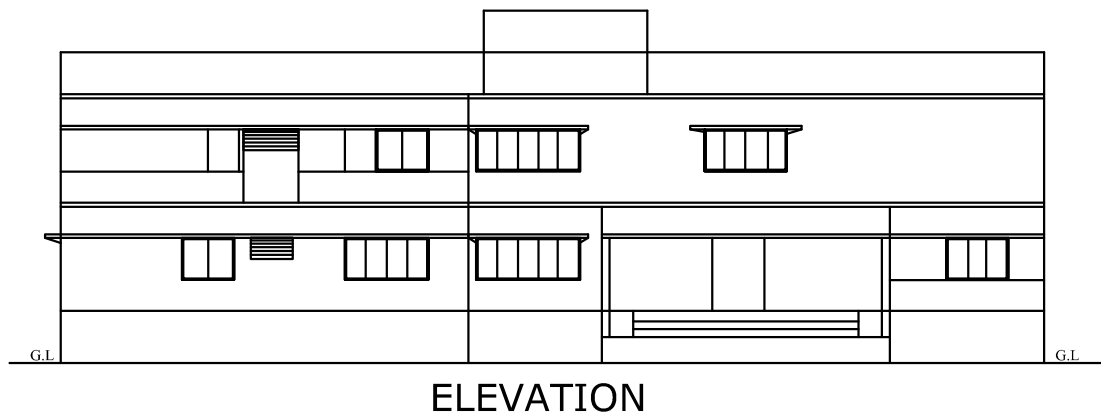

ELEVATION

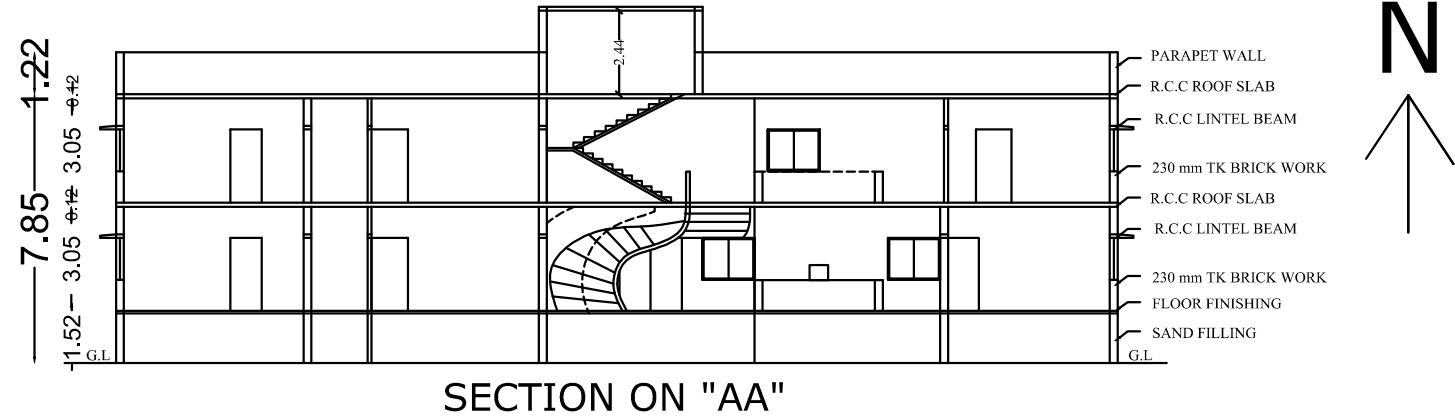

SECTION ON "AA"

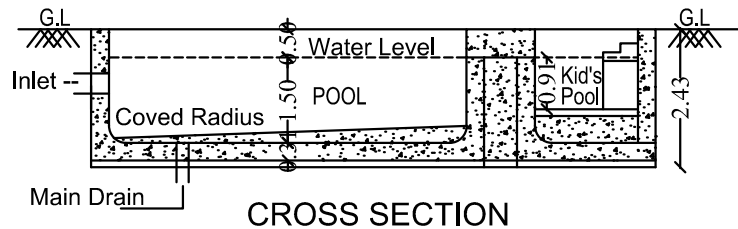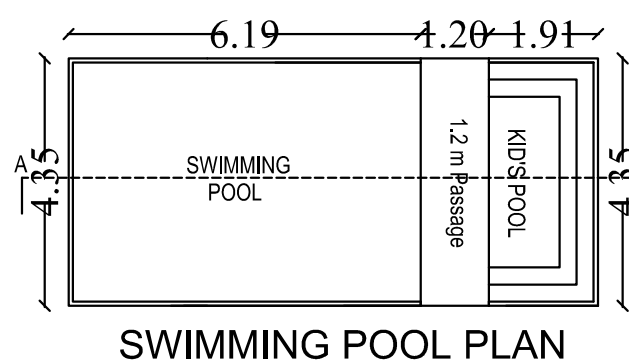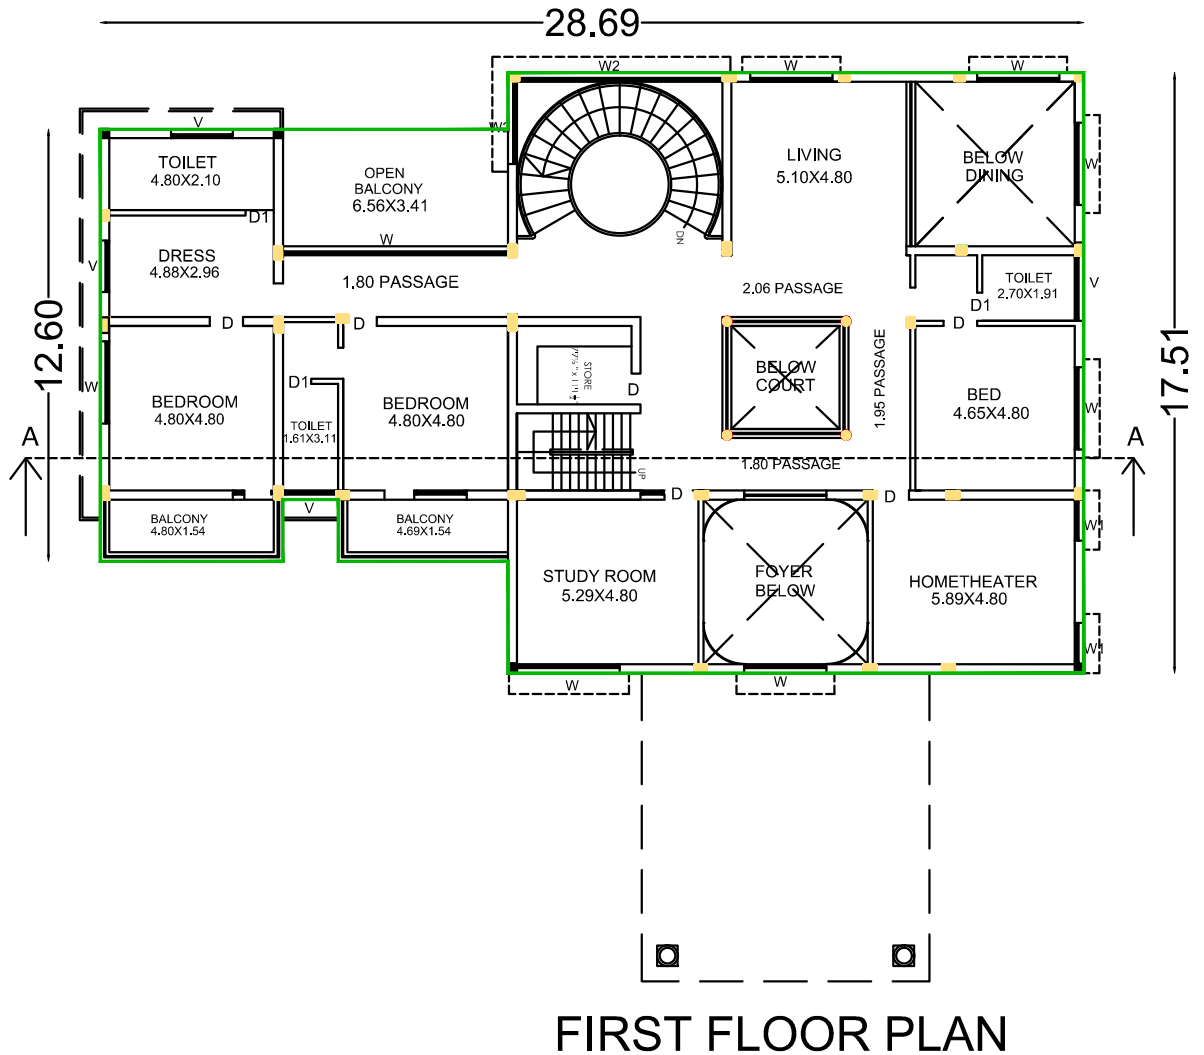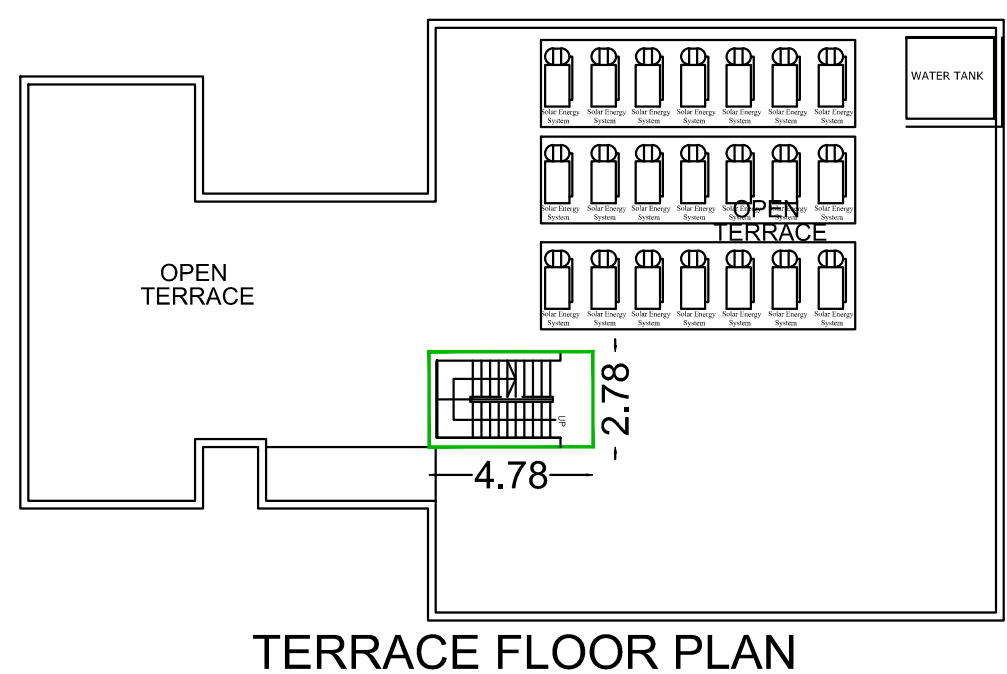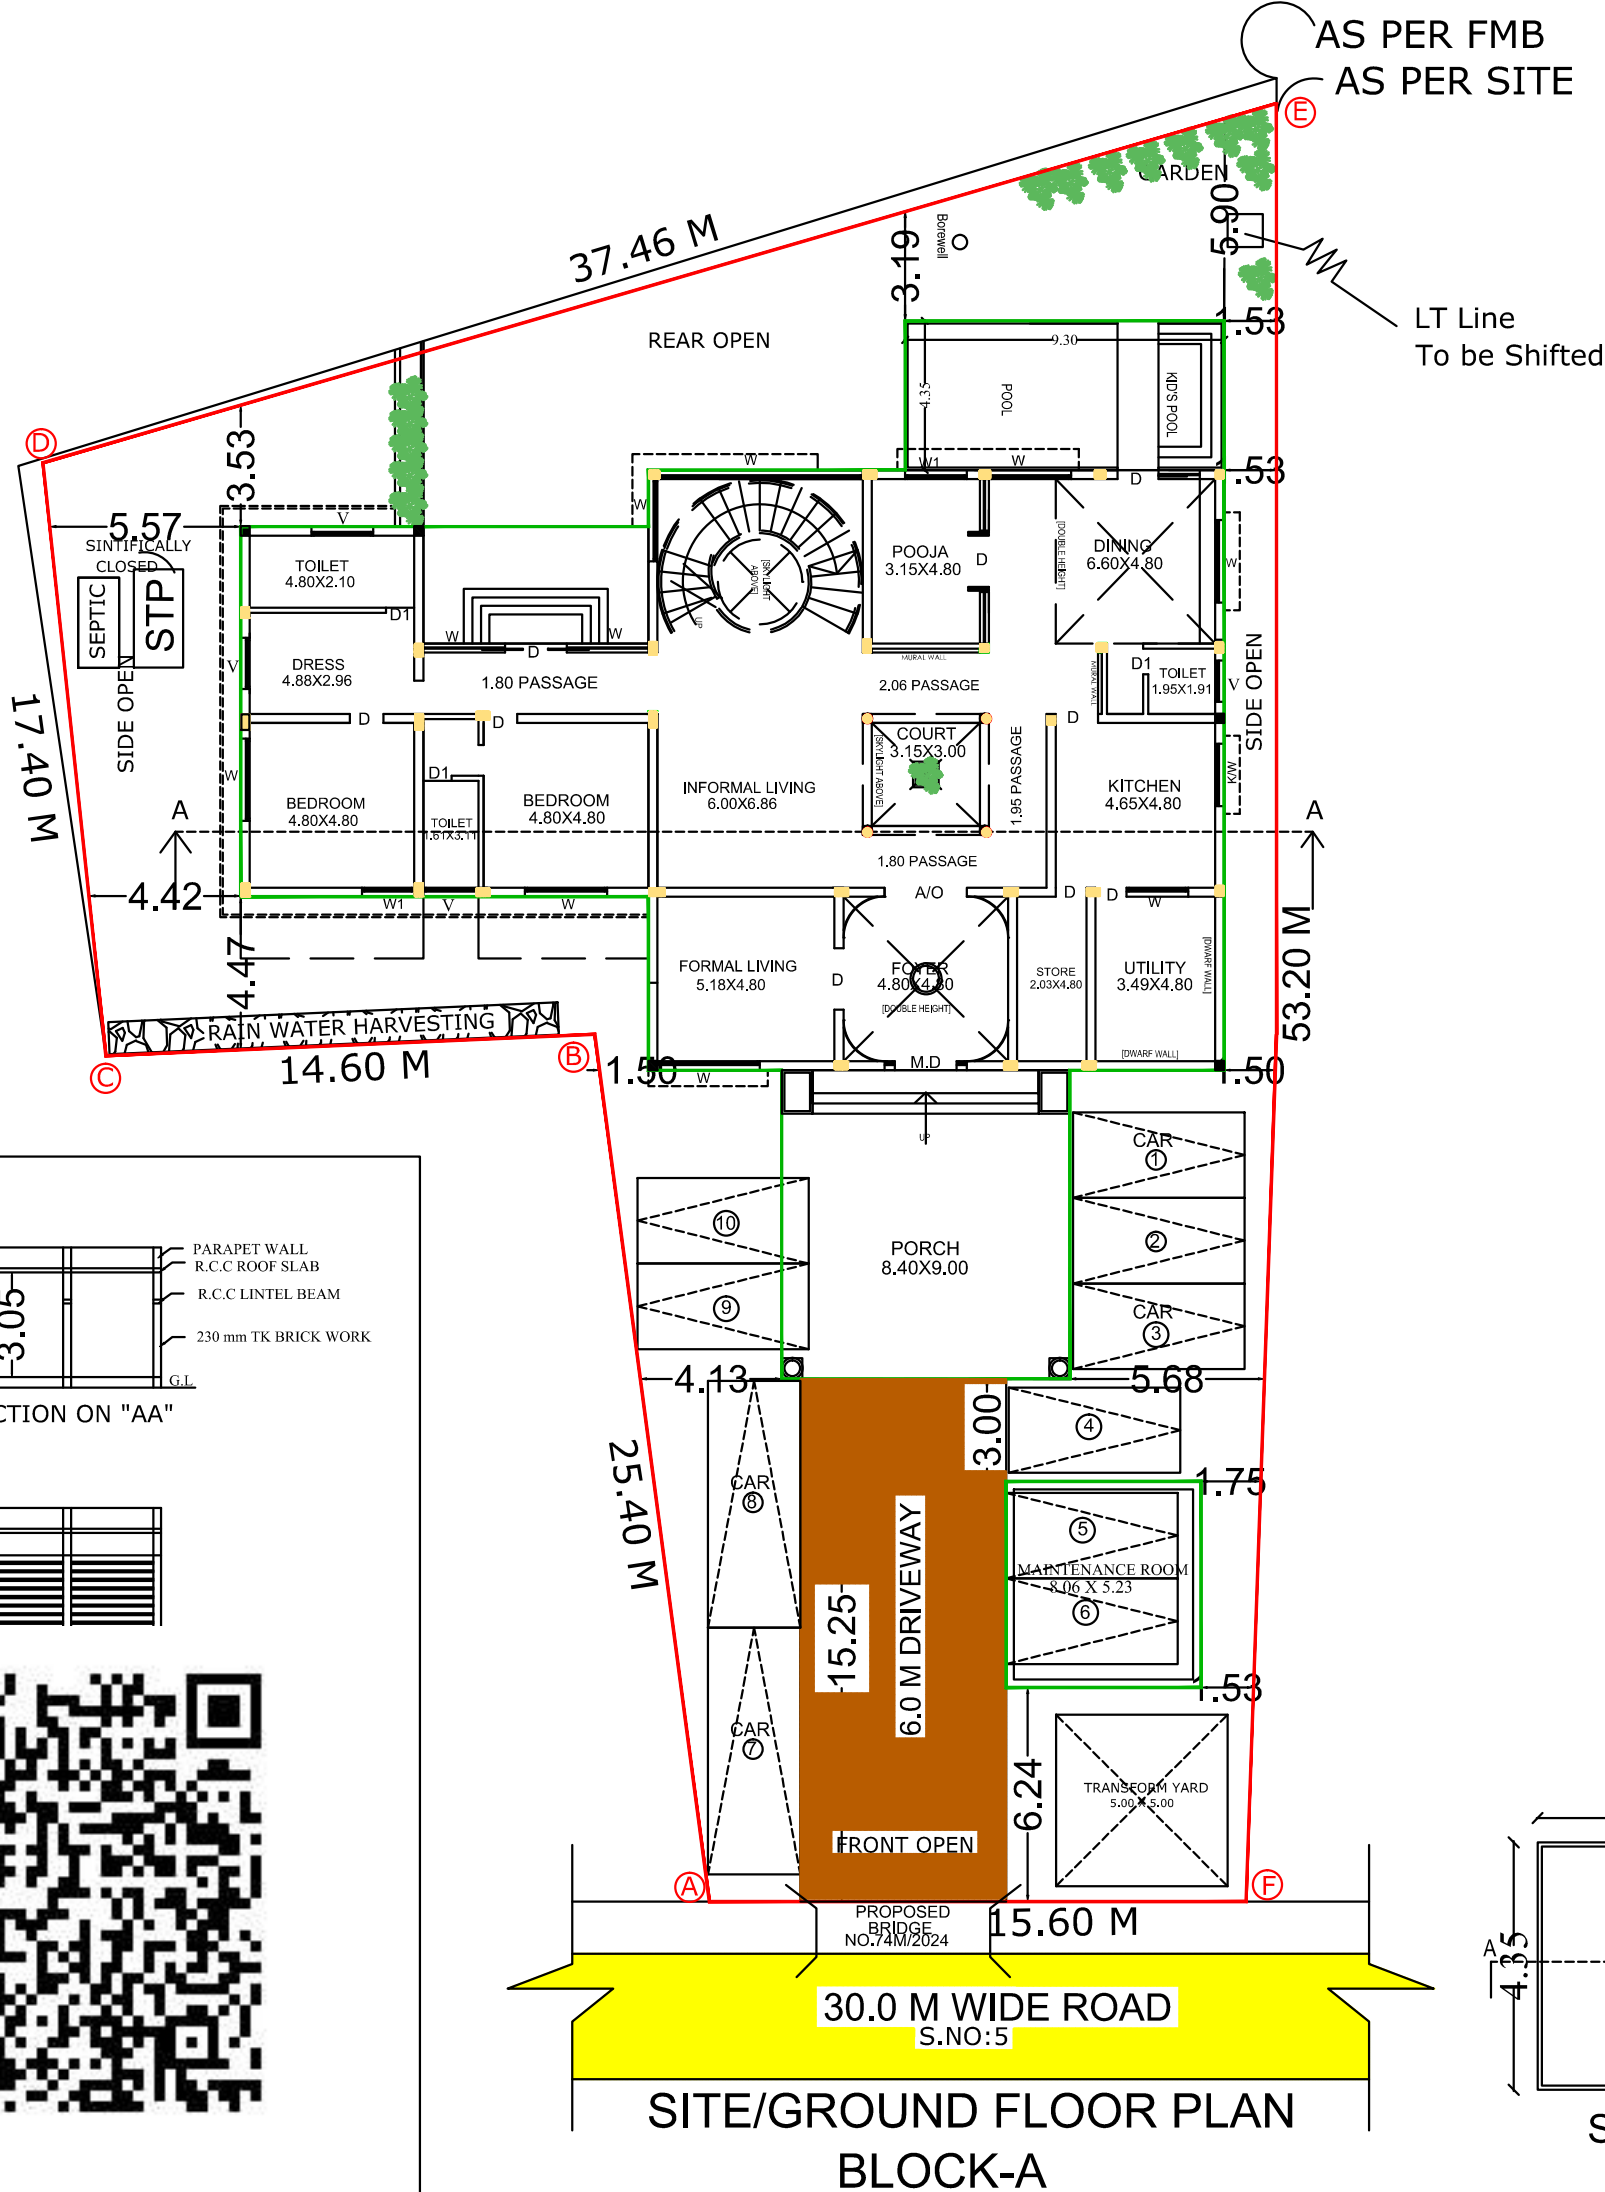

SITE AREA DETAILS	
AS PER DOCUMENT AREA	- 1230.00 SQ.M
AS PER SITE AREA	- 1228.23 SQ.M
AS PER TSLR/PATTA AREA	- 1230.00 SQ.M
AS PER SUPER IMPOSED AREA	- 1228.23 SQ.M

JOINERY DETAILS			REFERENCE: SITE BOUNDARY -  EXISTING ROAD -  DRIVE -  PROPOSED -  BUILDING - 
M.D	MAIN DOOR	1.06 x 2.10	
D	DOOR	1.00 x 2.10	
D1	DOOR	0.76 x 2.00	
W	WINDOW	2.44 x 1.22	
W1	WINDOW	1.53 x 1.22	
W2	WINDOW	5.34 x 1.22	
KW	KITCHEN WINDOW	1.83 x 1.53	
V	VENTILATOR	1.22 x 0.61	

AREA DETAILS			
SITE EXTENT - 1228.23 Sq.m			
BLOCK -A (Residential)			
Descriptions	Total Build up Area	FSI	Non FSI
Area of the Ground Floor	538.65	538.65	---
Area of the First Floor	441.12	441.12	---
Area of the Head Room	13.27	---	13.27
Total Area	993.04	979.77	13.27
BLOCK -B (MAINTENANCE ROOM)			
Descriptions	Total Build up Area	FSI	Non FSI
Area of the Ground Floor	34.17	34.17	---
Total Area	34.17	34.17	---

FLOOR SPACE INDEX = $\frac{1013.94}{1228.23} = 0.83 < 2.0$

No. of Dwelling units — 01 Nos
No. of Car Parking Required — 08 Nos
No. of Car Parking Provided — 08 Nos

 FIRE EXTINGUISHER TO BE PROVIDED
 FIRE ALARM TO BE PROVIDED

OFFICE USE
திட்ட அனுமதி
மனை ஒப்புதல் மற்றும் திட்ட அனுமதி மதுரை உள்ளூர் திட்டக்குழுமம், மதுரை - 625017.
ந.க.எண்: SWP/BPA/447381/2025 உத்தரவில் கண்டுள்ளவாறு நிபந்தனைகளுக்குப்பட்டு 'A' முதல் 'F' வரை எல்லையிடப்பட்டு மனைபிட ஒப்புதலும், கட்டிடத்திற்கு திட்ட அனுமதியும் அளிக்கப்படுகிறது.
ம.வ.ம.உ.தி.கு எண் : 46/ 2025
திட்ட/அனுமதி எண் : 55B / 2025



Er. R. SUBRAMANIAN, B.E.,(M.E.),
L.B No: MCRE3089
CHARTED ENGINEER AM 166655-2
RCE 2021 / 03 / 001
ramusubramanian.r@gmail.com
2A North Krishnan Kovil Street,
North Masi Street, Madurai - 625001,
Mobile: 98421-58110
CONSTRUCTION ENGINEER


APPLICANT

Er. A.BHUVANESHWARAN B.E.,
Licensed Builder & Consulting Engineer
MDTCP Licensed No:RE 09/2021 (II)
MDU Corporation Licensed No.: RE 00032(II)
1/1, 1st Floor, Thirumukulam North Street
Opp Navaneetha Krishnan Kovil, Thalakulam, Madurai-02
Ph 8072046635, Email: bhuvanesh776@gmail.com
REG.,ENGINEER

SITE PLAN SHOWING THE PROPOSED CONSTRUCTION OF RESIDENTIAL BUILDING IN OLD S.NO:27/3, NEW R.S.NO 27/3B, AT SOLAIKURICHI VILLAGE, SHOLAVANTHAN TOWN PANCHAYAT, VADIPATTI TALUK, MADURAI DISTRICT.

(SCALE 1:400)

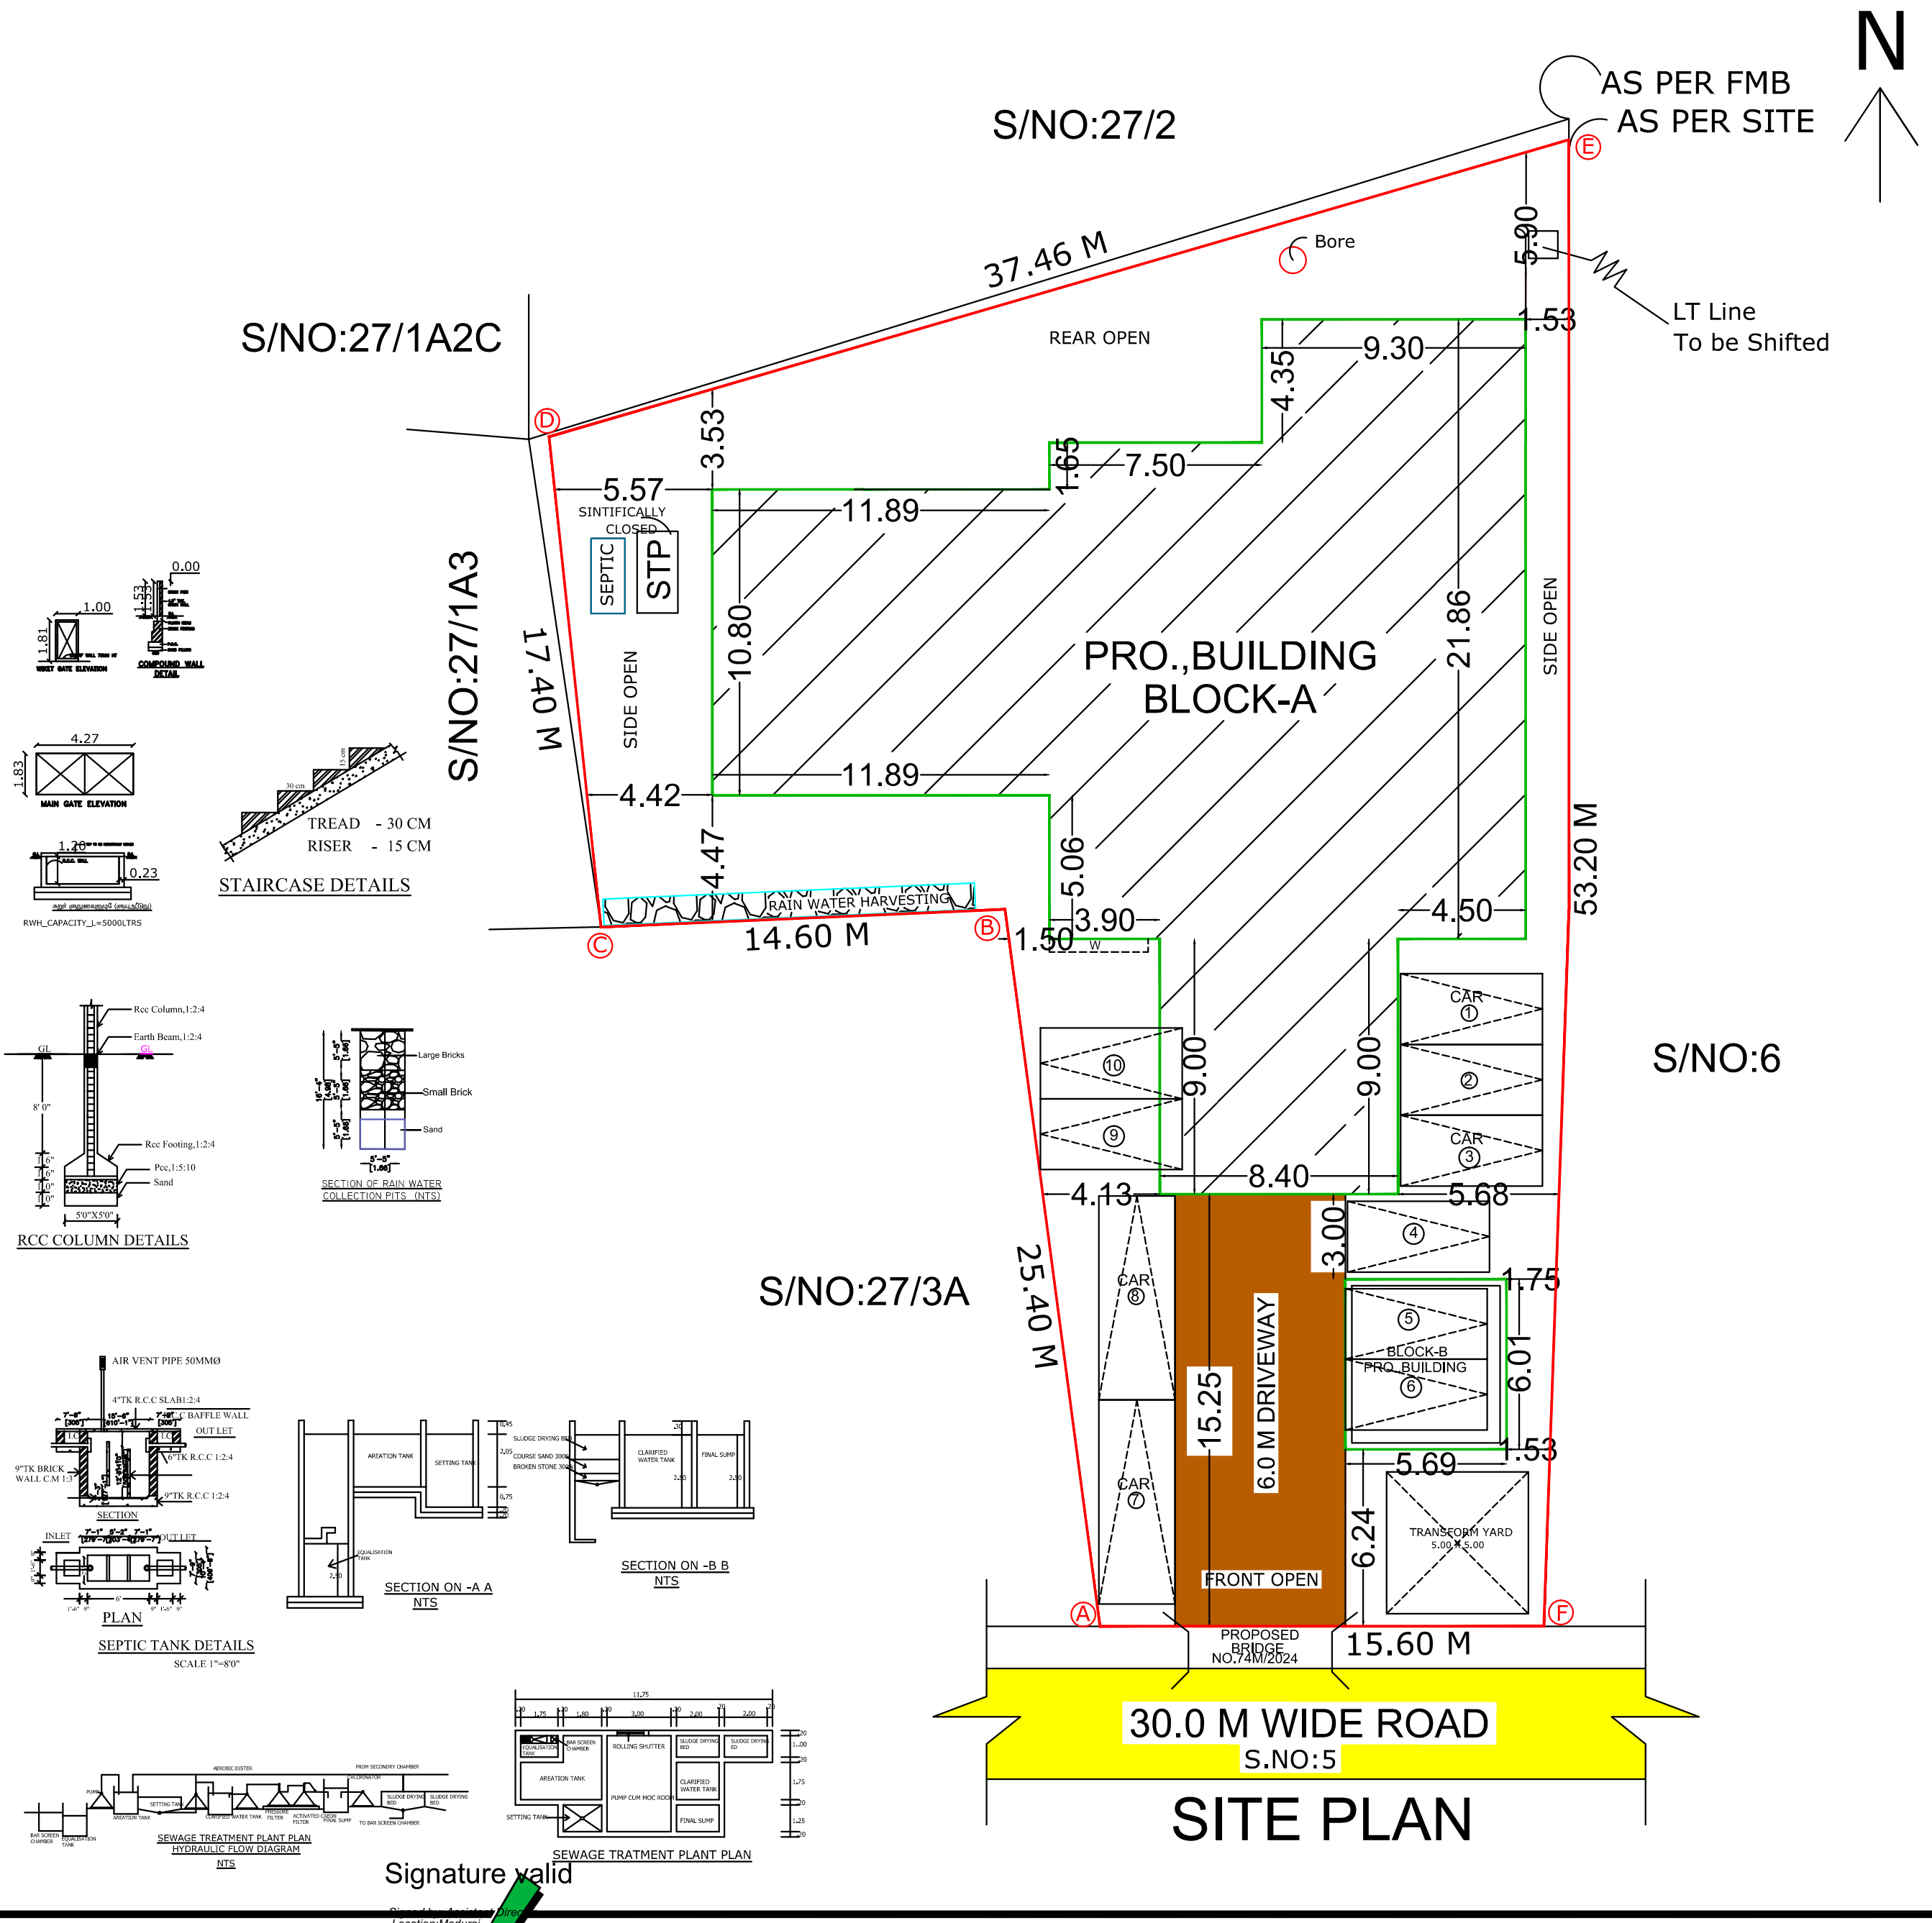

SITE AREA DETAILS	
AS PER DOCUMENT AREA	- 1230.00 SQ.M
AS PER SITE AREA	- 1228.23 SQ.M
AS PER TSLR/PATTA AREA	- 1230.00 SQ.M
AS PER SUPER IMPOSED AREA	- 1229.38 SQ.M

JOINERY DETAILS		
M.D	MAIN DOOR	1.06 x 2.10
D	DOOR	1.00 x 2.10
D1	DOOR	0.76 x 2.00
W	WINDOW	2.44 x 1.22
W1	WINDOW	1.53 x 1.22
W2	WINDOW	5.34 x 1.22
KW	KITCHEN WINDOW	1.83 x 1.53
V	VENTILATOR	1.22 x 0.61

REFERENCE:

SITE BOUNDARY -

EXISTING ROAD -

DRIVE -

PROPOSED -

BUILDING

AREA DETAILS

SITE EXTENT - 1228.23 Sq.m

BLOCK -A (Residential)

Descriptions	Total Build up Area	FSI	Non FSI
Area of the Ground Floor	538.65	538.65	---
Area of the First Floor	441.12	441.12	---
Area of the Head Room	13.27	---	13.27
Total Area	993.04	979.77	13.27

BLOCK -B (MAINTENANCE ROOM)

Descriptions	Total Build up Area	FSI	Non FSI
Area of the Ground Floor	34.17	34.17	---
Total Area	34.17	34.17	---

FLOOR SPACE INDEX = $\frac{1013.94}{1228.23} = 0.83 < 2.0$

No. of Dwelling units — 01 Nos
No. of Car Parking Required — 08 Nos
No. of Car Parking Provided — 08 Nos

FIRE EXTINGUISHER TO BE PROVIDED

FIRE ALARM TO BE PROVIDED

OFFICE USE

திட்ட அனுமதி

மனை ஒப்புதல் மற்றும் திட்ட அனுமதி மதுரை உள்ளூர் திட்டகுழும், மதுரை - 625017.
ந.க.எண்: SWP/BPA/447381/2025 உத்தரவில் கண்டுள்ளவாறு நிபந்தனைகளுக்குப்பட்டு 'A' முதல் 'F' வரை எல்லையிடப்பட்டு மனையிட ஒப்புதலும், கட்டிடத்திற்கு திட்ட அனுமதியும் அளிக்கப்படுகிறது.

ம.வ.ம.உ.தி.கு எண் : 46/ 2025

திட்ட/அனுமதி எண் : 55A / 2025

Er. R. SUBRAMANIAN, B.E.,(M.E.),
L.B No: MCRE3089
CHARTED ENGINEER AM 166655-2
RCE 2021 / 03 / 001
ramusubramanian.r@gmail.com
2A North Krishnan Kovil Street,
North Masi Street, Madurai - 625001
CONSTRUCTION ENGINEER

P. Saranya

APPLICANT

Er. A.BHUVANESHWARAN B.E.,
Licensed Builder & Consulting Engineer
MDTCP Licensed No:RE 09/2021 (II)
MDU Corporation Licensed No.: RE 00032(II)
1/1, 1st Floor, Thirumukulam North Street
Opp Navaneetha Krishnan Kovil, Thalakulam, Madurai-62
Ph. 8072046635
REGD ENGINEER

Eight ways to know a piece of land before you pay for it.

This report covers one part of the picture. These cover the rest, drawn from the same government records, for any property in Tamil Nadu.

LandLens One

Ask anything about a property and get an answer grounded in live government records, with the sources shown.

[/landlens/one](#)



Verify My Land

Every record check run on one property and returned as a single report.

[/landlens/verify-my-land](#)



Legal Opinion

An advocate's written opinion on the title, built on the records we pull for it.

[/landlens](#)



One Map

Every layer on one map: the parcel, its boundary, zoning, water bodies and what sits around it.

[/landlens/one/map](#)



PriceMap

What land actually changed hands for around this plot, taken from the registered deeds.

[/landlens/pricemap](#)



Build Scope

What you are allowed to build here: floor space, height, coverage and setbacks.

[/landlens/build-scope](#)



Property Tracker

Watch a property and hear about it when something new is registered against it.

[/landlens/property-tracker](#)



Deal Room

Run the transaction in one place: documents, stamping, signatures and the parties.

[/landlens/deal-room](#)



Twenty-four checks you can run yourself, at no cost.

Records and verification

The registers themselves, read for you.

Encumbrance Certificate

Patta and Chitta

Field Measurement Sketch

EC Analyzer

Bank charge check

Court case search

Seller background check

Approval check by survey

Zoning and land use

What the plan says can happen on this land.

Land use zone finder

CMDA land use check

Coastal regulation zone

Master plan check

Water bodies finder

Airport height clearance

Value and duty

What it is worth and what it costs to register.

Guideline value by street

Guideline value by survey

Stamp duty and registration fees

Capital gains

Floor space index

Area unit converter

Registers and directories

Who holds it, and which office keeps the record.

Find your registering office

Temple property check

Waqf property check

RERA register



Every free tool
/tools



Services we run
for you
/services



The LandLens
suite
/landlens/one



Every claim in this document traces back to a government record.

Legal opinions, due diligence and title verification

Building plan, layout and sub-division approvals

Completion and occupancy certificates, regularisation

Escrow, negotiation and NRI property management

Land survey, soil testing, architecture and construction

Verified RealEstate
3/350/2 Mettukuppam,
OMR Thoraipakkam,
Chennai 600 097, India
hello@verified.realestate
+91 9996 12 9996

Prepared from the registers named on the page each finding sits on. Where a register could not be read, this document says so in its place rather than leaving the gap to be read as a clean result.

