

SHEET NO. - 8.



SCALE - 1:100 SHEET NO. - 7/8

COMPLETION CERTIFICATE NO: 07/2023,
IN LETTER NO:872/2023 MNTDA
DT: 03-05-2023. (For Blocks 1-6)

☐ PROPOSED

TYPE	DESCRIPTION	SIZE
GD	GLAZING DOOR	1.25 x 3.50
GD1	GLAZING DOOR	2.40 x 3.50
GD2	GLAZING DOOR	1.20 x 2.10
D1	FLUSH DOOR	1.00 x 2.10
D2	FLUSH DOOR	0.90 x 2.10
D3	FLUSH DOOR	0.60 x 2.10


B. Srinivas
 E.S. KUMAR, M.Tech. - Structures
 DCP Structural Engineer - Grade-V,
 Reg. No. CGLDST/56/Gr-1/2010/04001
 # 57-5/1, Dr. Abdul Kalam Street,
 Ramakrishna Nagar, Mannargudi,
 Chengalpattu - 603103
 Cell: 98 40 44 86 13

K. Jamal Mohideen
K. JAMAL MOHIDEEN, B.Arch.
Registered Architect - CAJES/07880
New No : 15, 54th Street,
Ashok Nagar, Chennai-600 053.
Mobile: 9840098425
E-mail: tjarchitects@gmail.com

For Pinnacle Infotech Solutions

TERRACE FLOOR PLAN

SCALE - 1:100	SHEET NO. - 6/8
---------------	-----------------

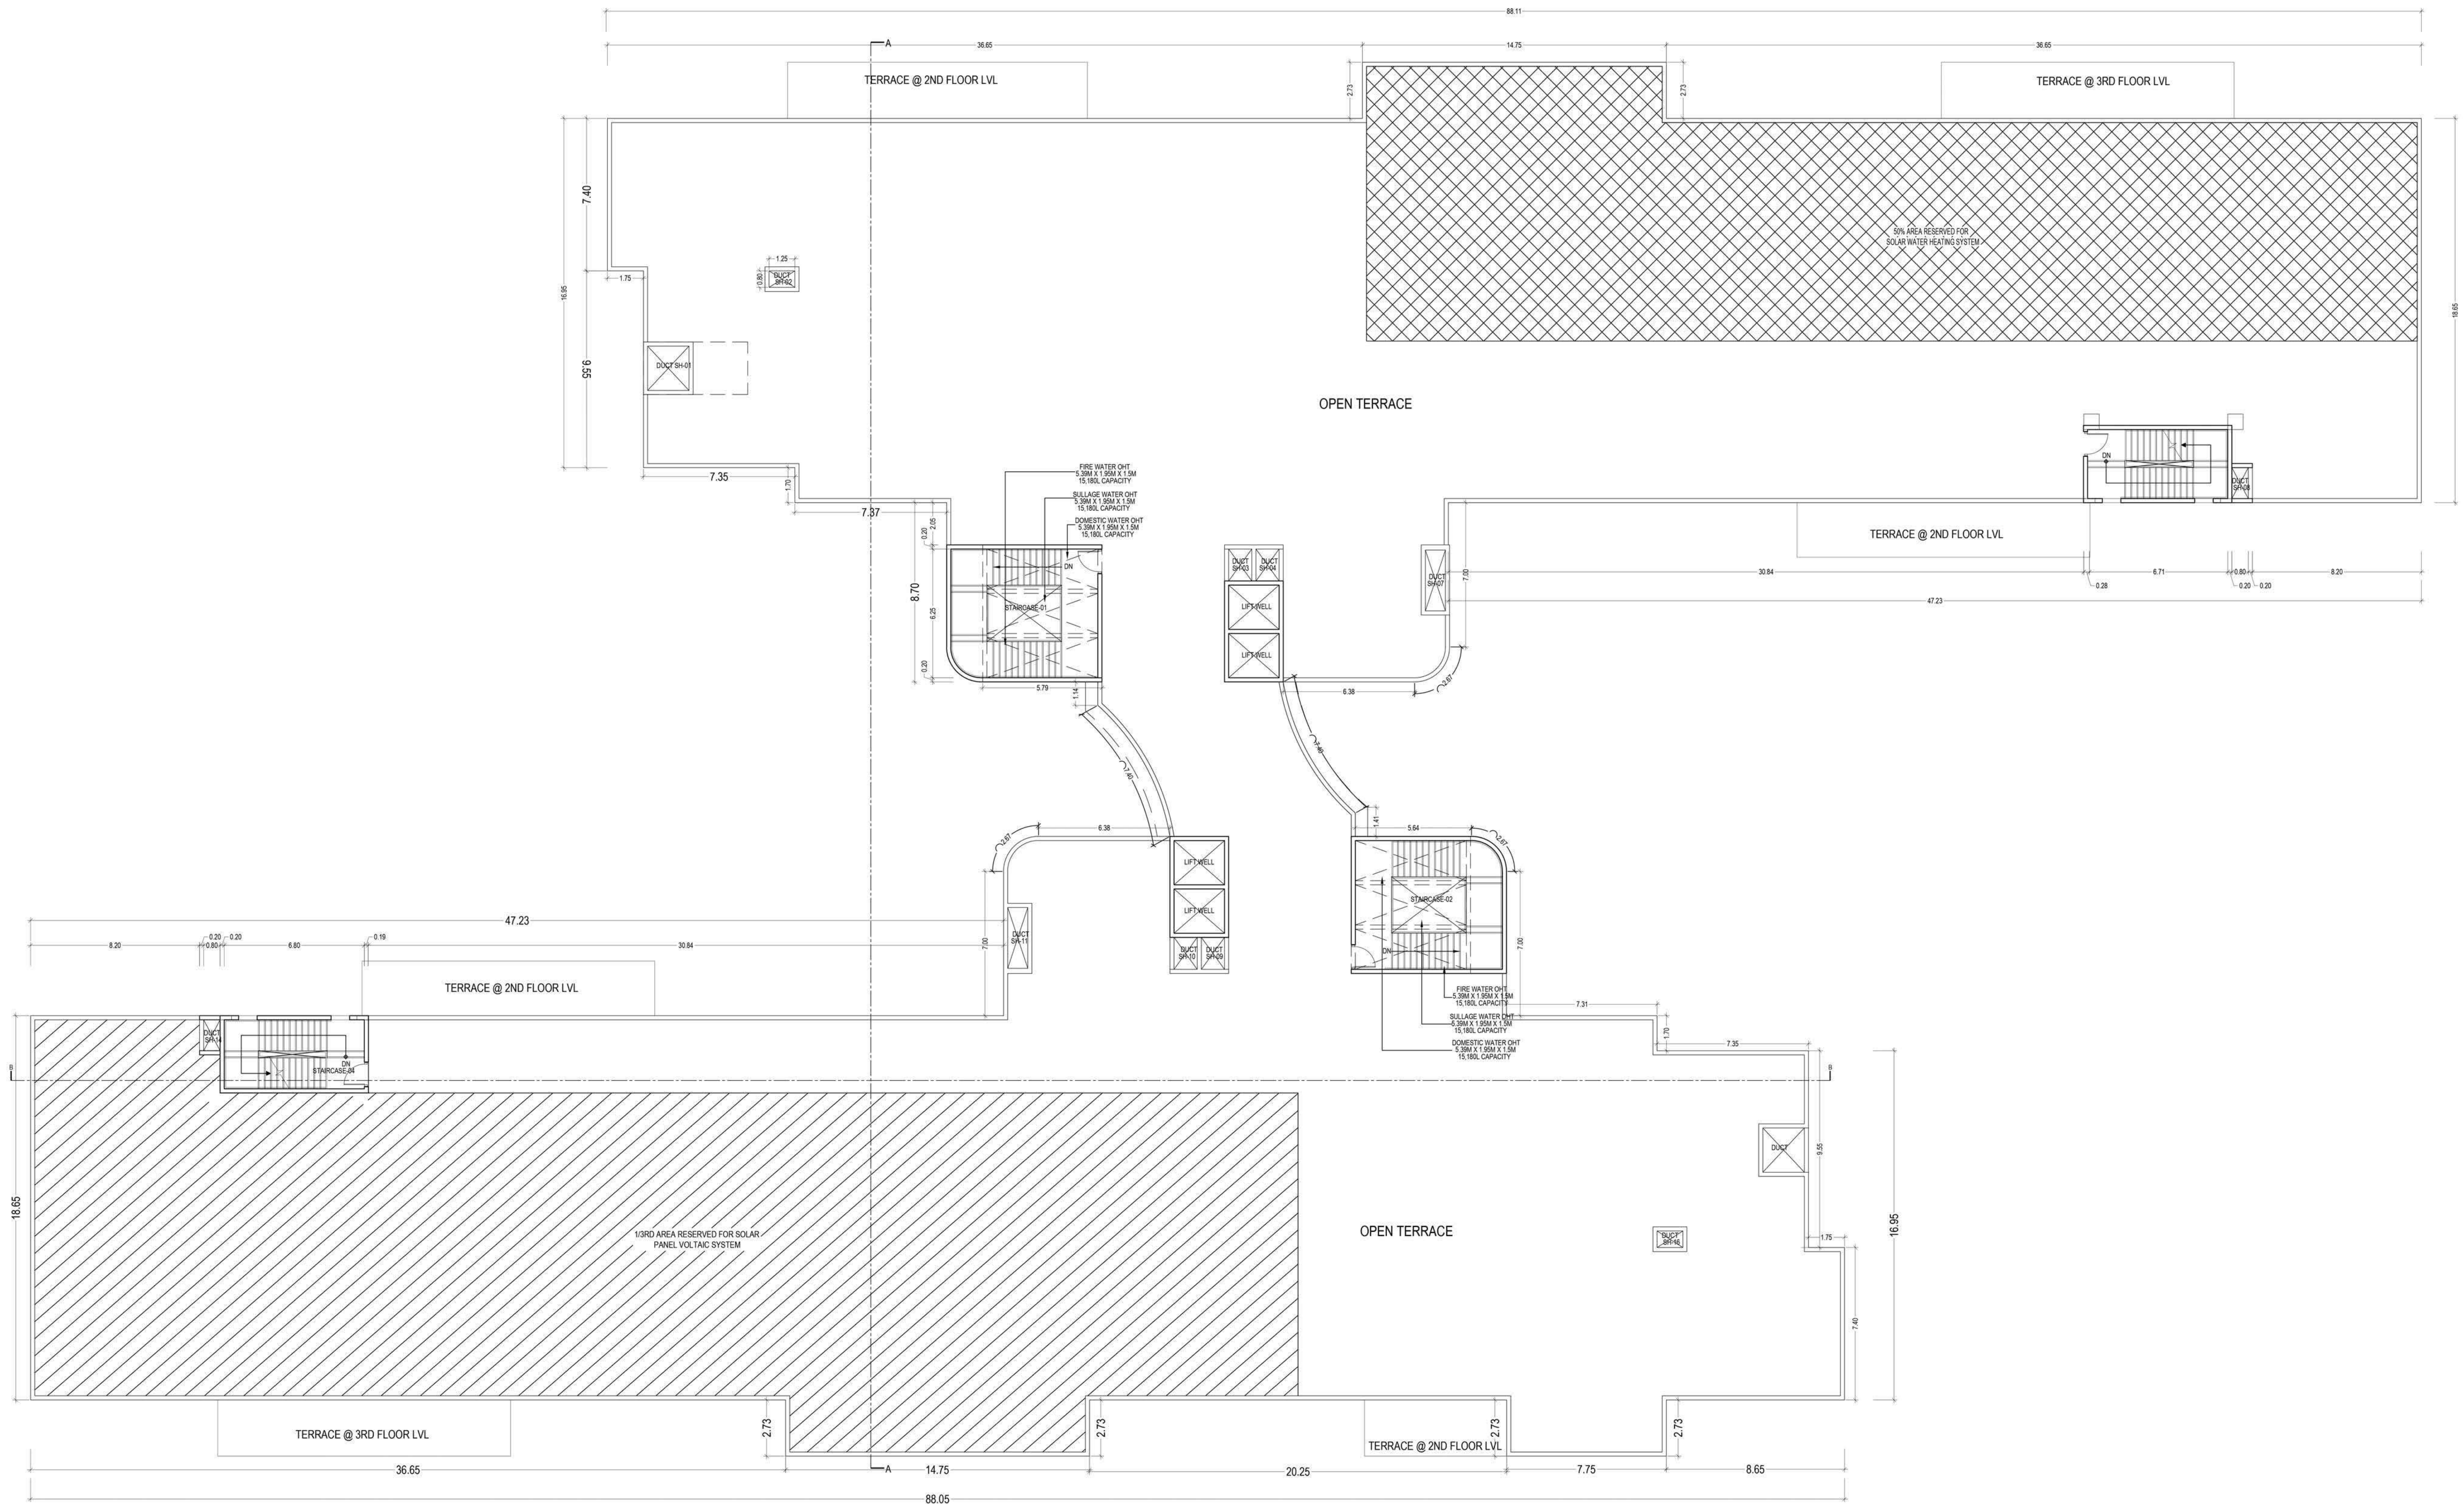

TERRACE FLOOR PLAN

COMPLETION CERTIFICATE NO: 07/2023,
IN LETTER NO:872/2023 MNTDA
DT: 03-05-2023. (For Blocks 1-6)

NOTE: ALL ROOMS ARE MECHANICALLY VENTILATED

COLOR INDEX:



SCHEDULE OF JOINERY

TYPE	DESCRIPTION	SIZE
GD	GLAZING DOOR	1.25 x 3.50
GD1	GLAZING DOOR	2.40 x 3.50
GD2	GLAZING DOOR	1.20 x 2.10
D1	FLUSH DOOR	1.00 x 2.10
D2	FLUSH DOOR	0.90 x 2.10
D3	FLUSH DOOR	0.60 x 2.10

STRUCTURAL ENGINEER:

ES. KUMAR, M.Tech - Structures
OTCP Structure Engineer-Grade-1,
9, No. GGLDEST 137/G/-1/2019AD/1001
97-811, O. Abad Kalam Street,
Ramakrishna Nagar, Mayapuri
Chengalpattu - 603 003
Cell: 9840-6888 13

ARCHITECT:

JAMAL MONIDEEN, B.Arch.
Registered Architect - CA/83/07688
New No : 15, 54th Street,
Shok Nagar, Chennai-600 083.
Mobile : 9840098425
E-mail: tjarchitects@gmail.com

OWNER:


For Pinnacle Infotech Solutions

Auth. Signatory


BLOCK-7: PROPOSED PRODUCTION BLOCK PHASE II

THIRD FLOOR PLAN

SCALE - 1:100

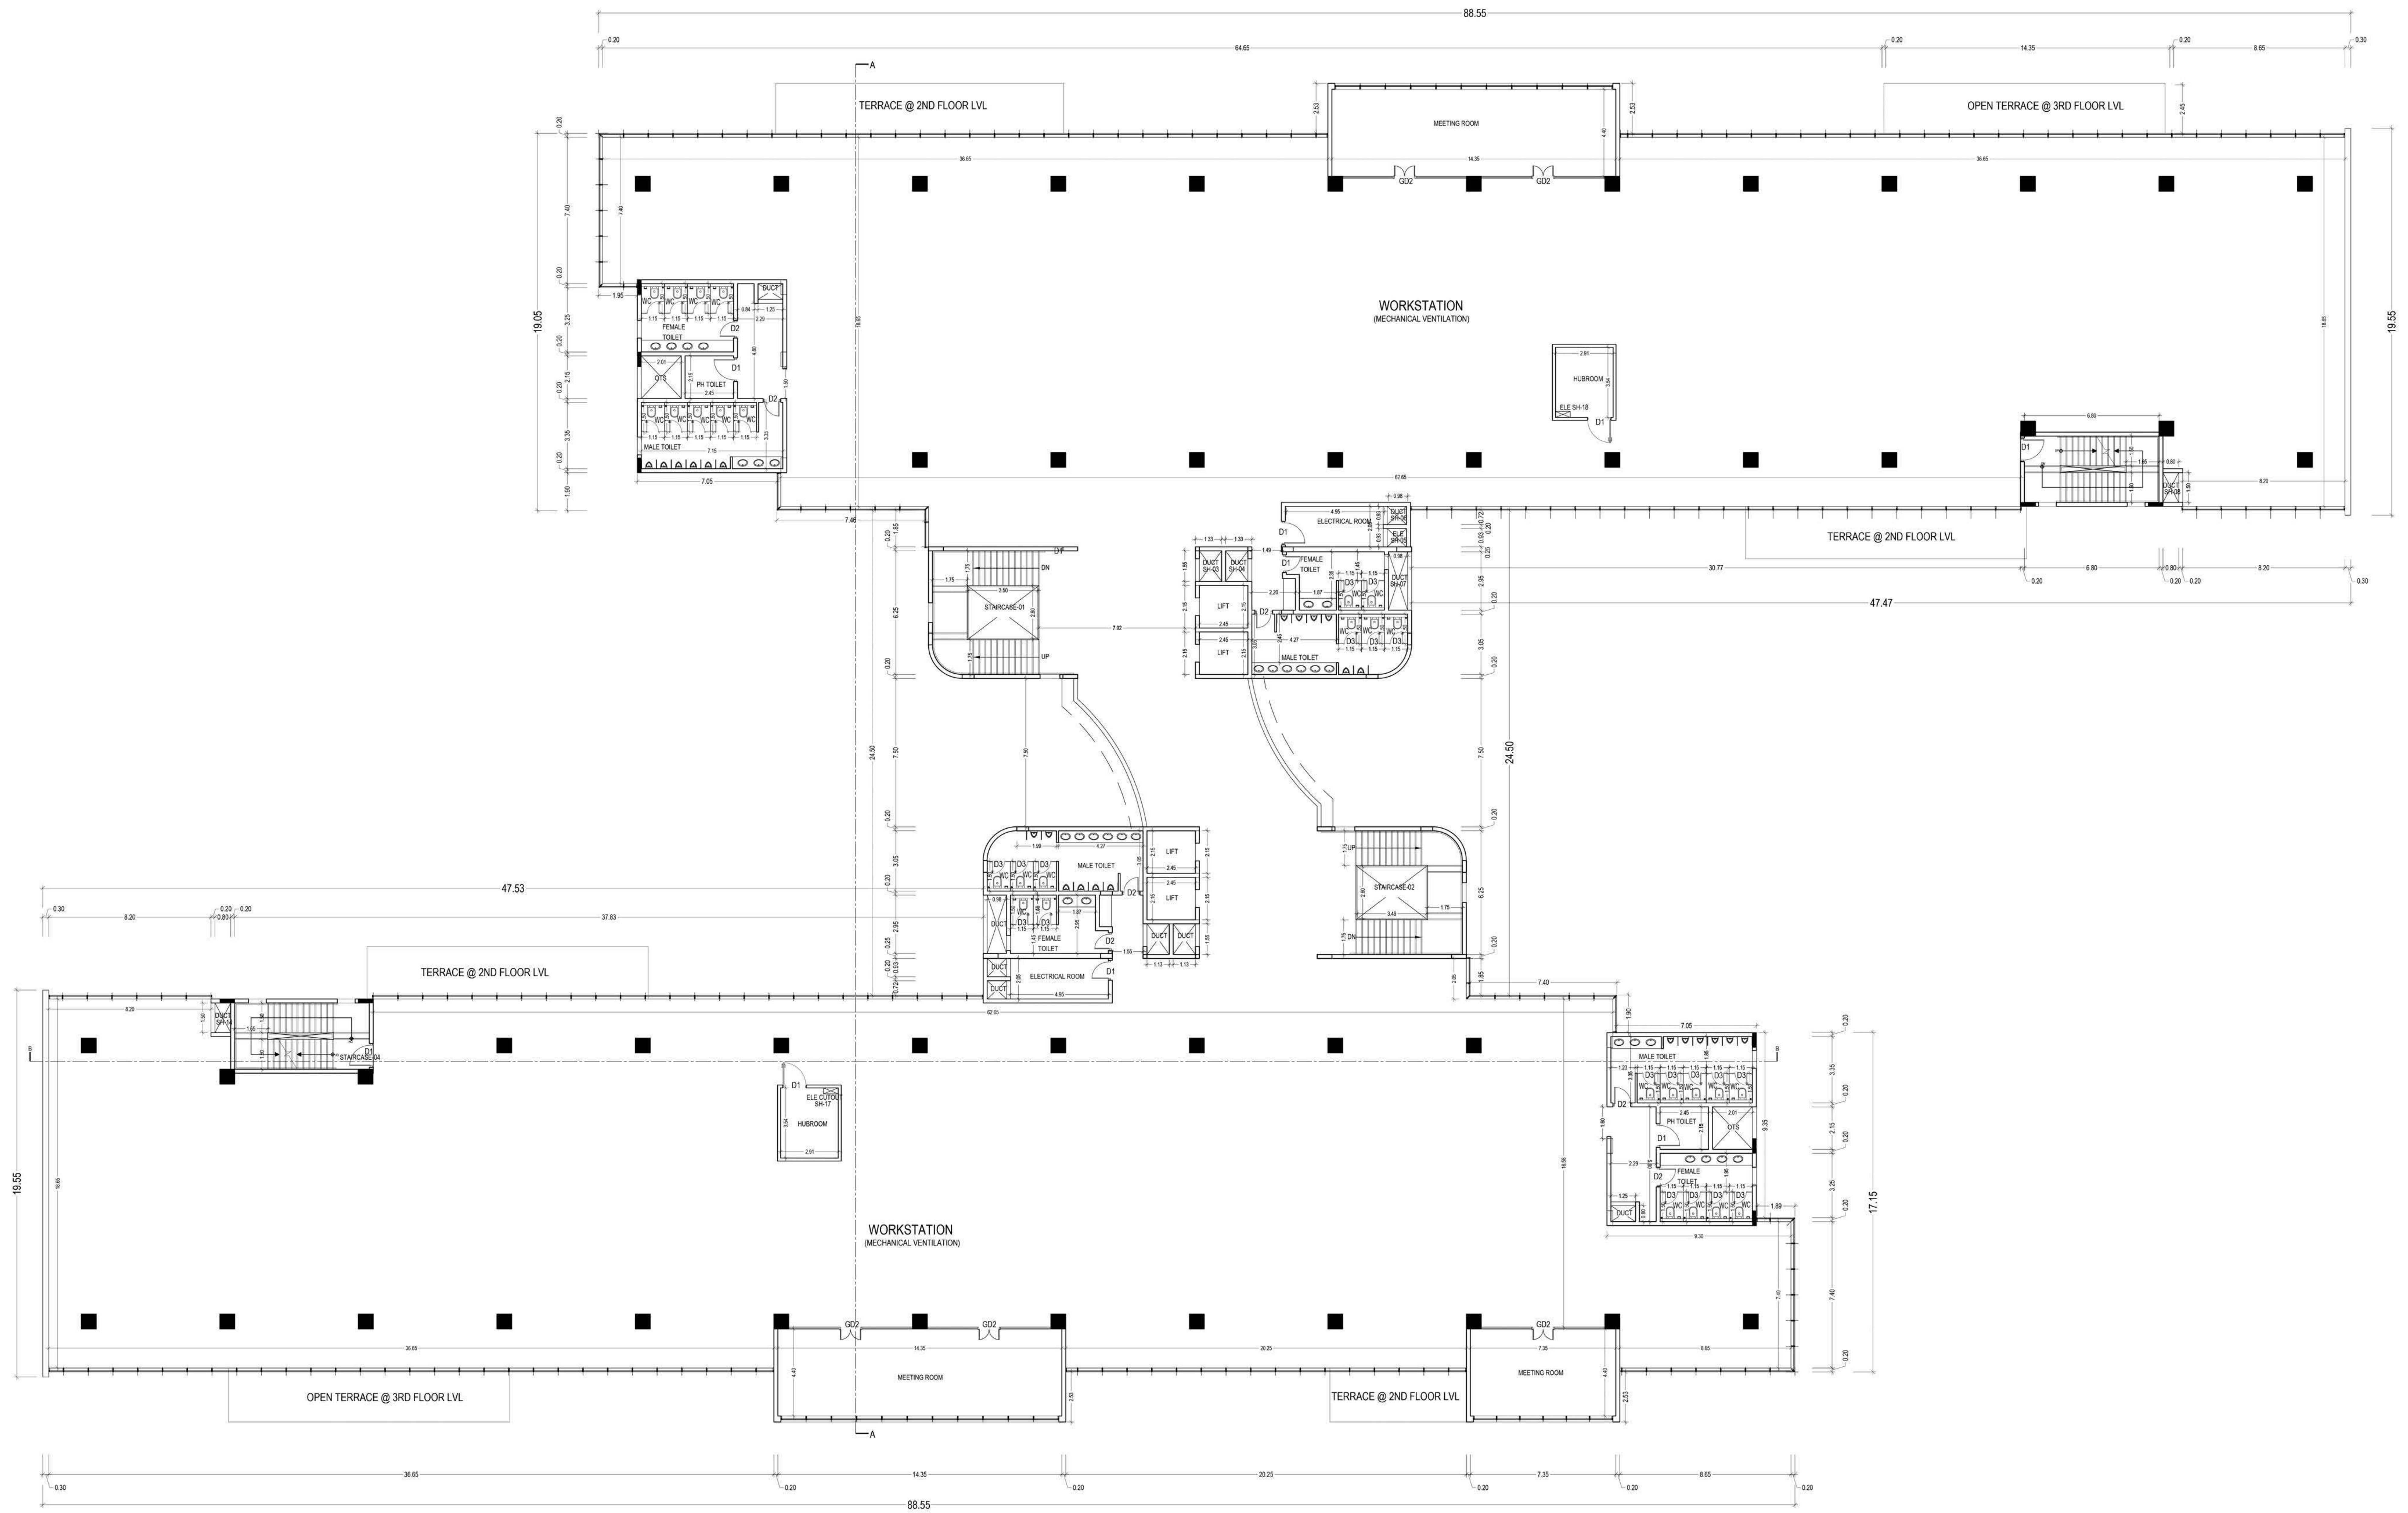

THIRD FLOOR PLAN

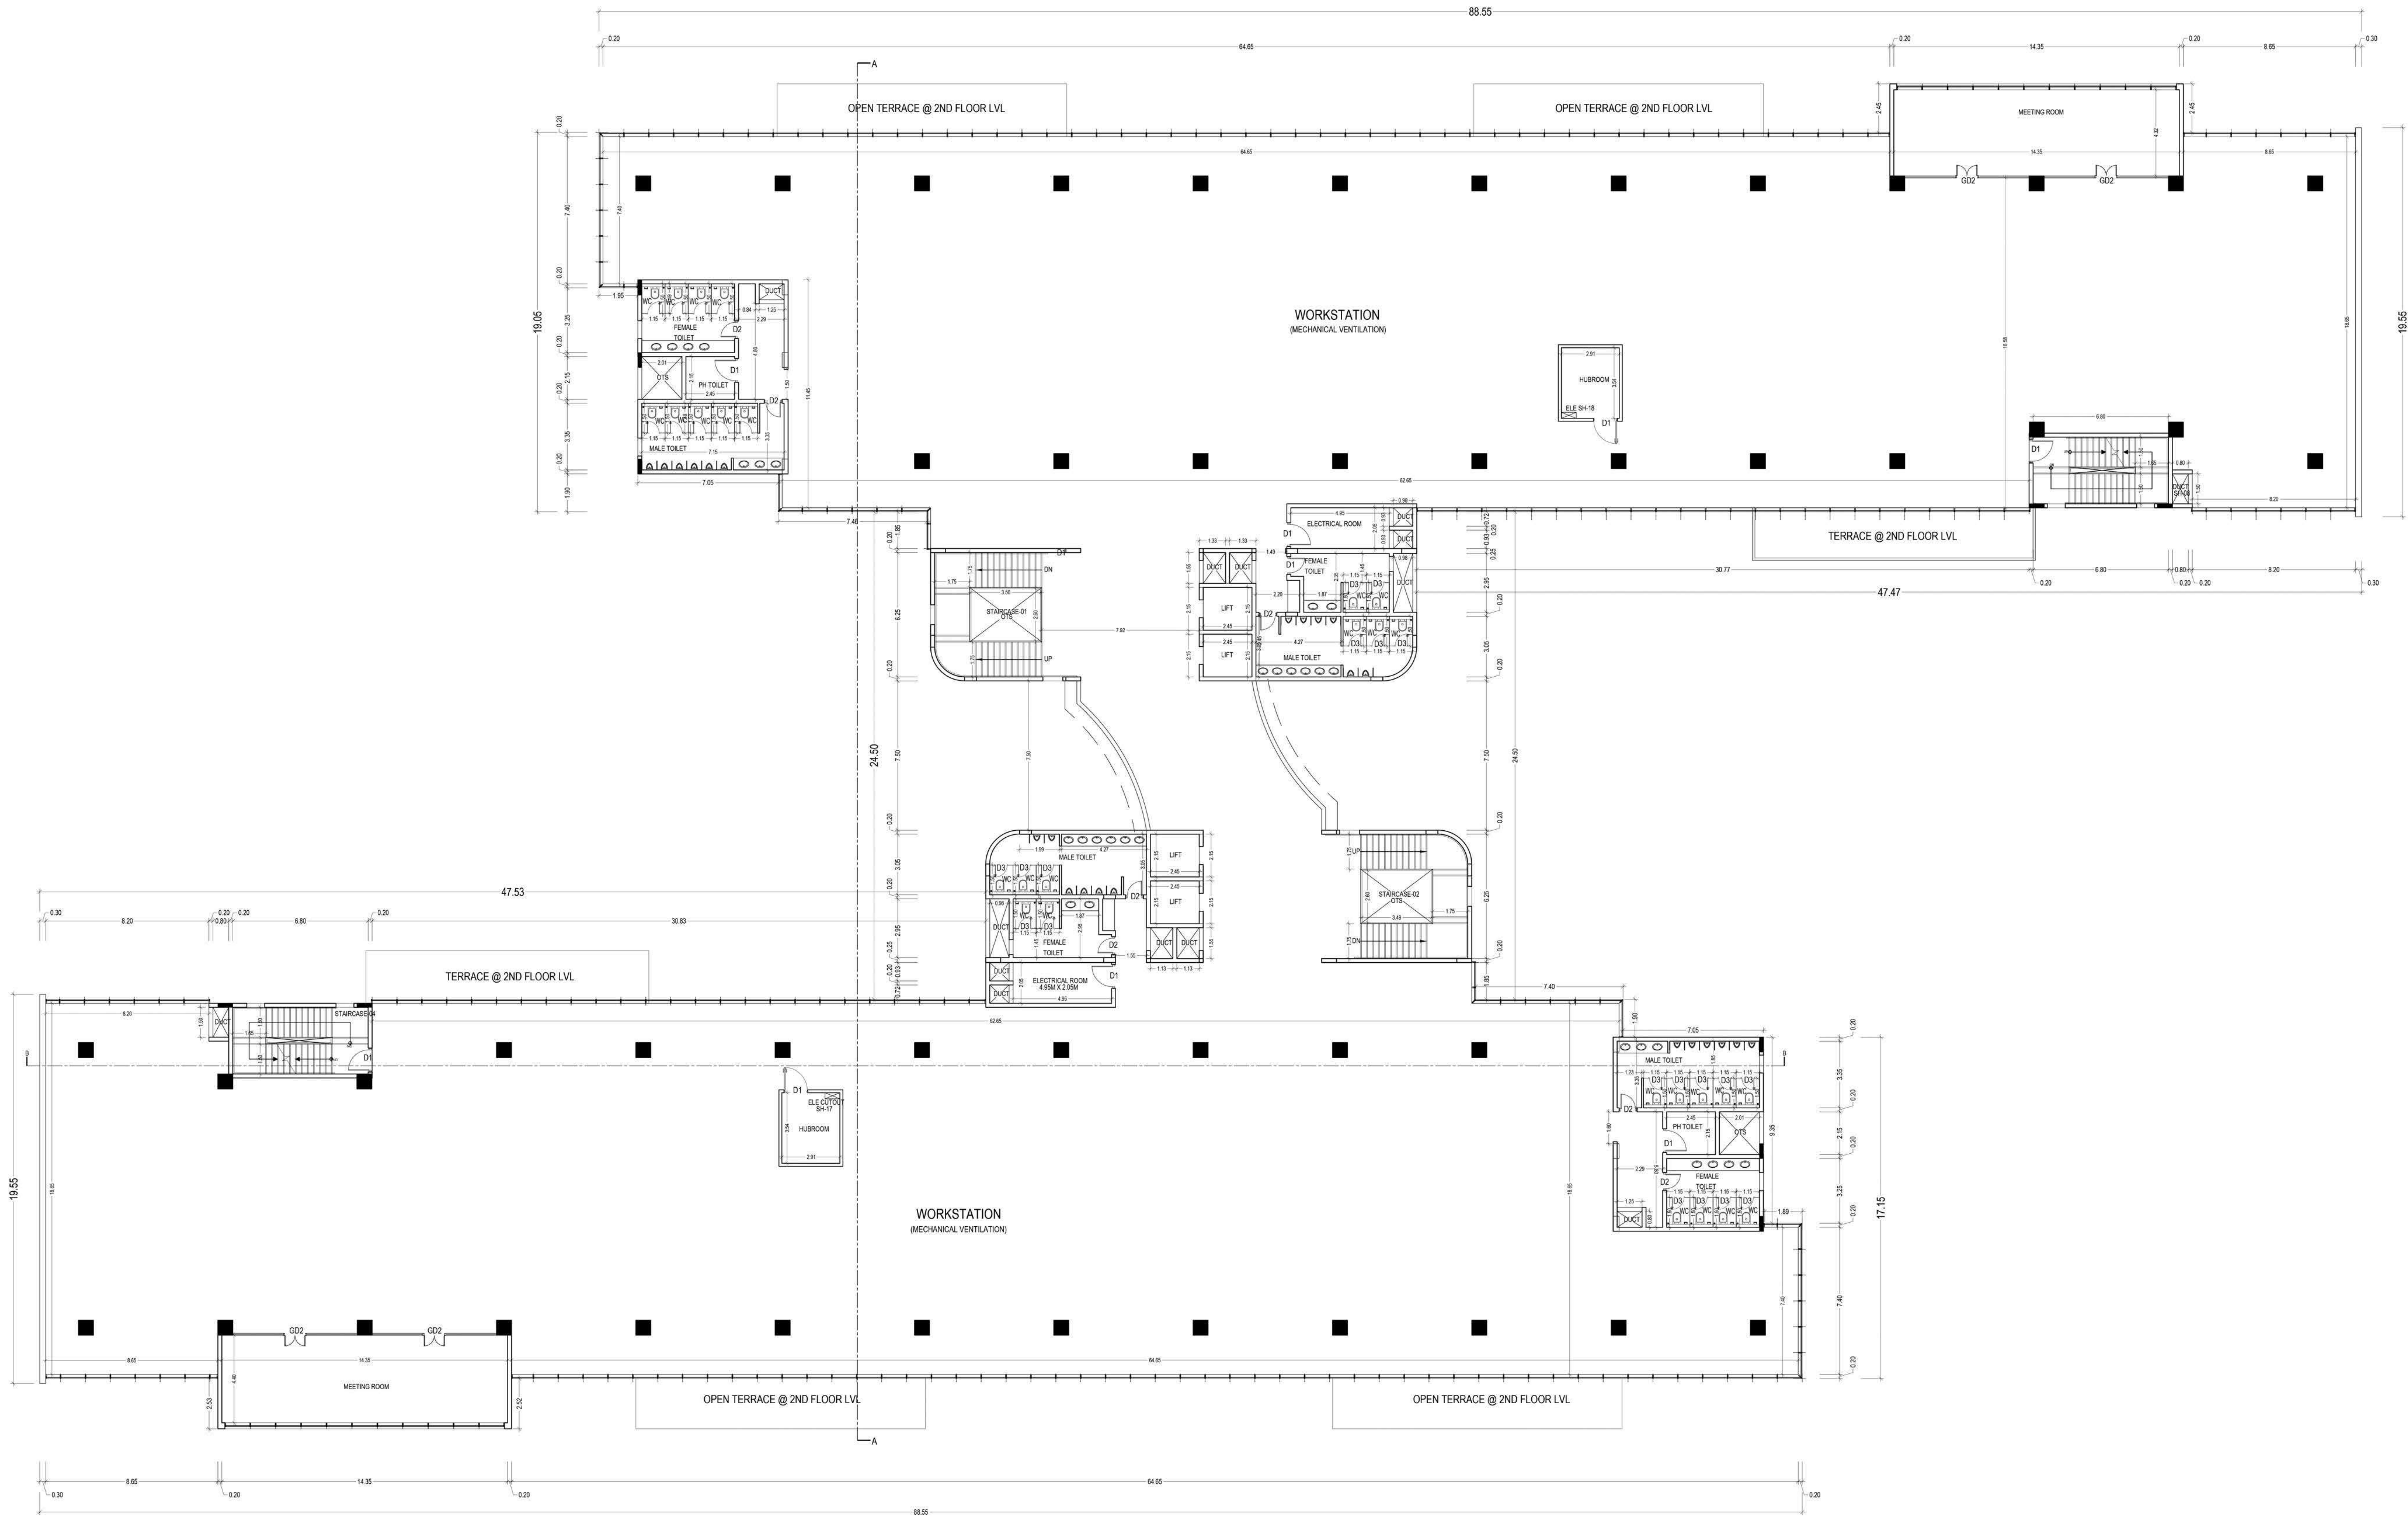

SECOND FLOOR PLAN

PLAN SHOWING THE PROPOSED ADDITIONAL CONSTRUCTION OF BLOCK-4, 7 & 8 (UTILITY, IT OFFICE BUILDING AND CAFETERIA-2) IN THE EXISTING APPROVED CAMPUS CONTAINS BLOCK- 1,2,3,5 AND 6 AT PLOT NOS 5, 6 & 7 OF D T C P APPROVED LAYOUT NO : 02/2021 OF ELCOT SEZ IT PARK IN S.Nos. 209(PT), 210 (Pt.), 211 OF KINNIMANGALAM VILLAGE, THIRUMANGALAM TALUK AND S.Nos. 86 (PT), 90 (Pt.) OF VADAPALANJI VILLAGE , MADURAI WEST TALUK , MADURAI DISTRICT.

EARLIER PLANING PERMISSION NO: 02/A TO M/2022, IN LETTER NO: 341/2022 MNTDA DT: 26-08-2022.

COMPLETION CERTIFICATE NO: 07/2023, IN LETTER NO:872/2023 MNTDA DT: 03-05-2023. (For Blocks 1-6)

NOTE: ALL ROOMS ARE MECHANICALLY VENTILATED

COLOR INDEX:

PROPOSED

SCHEDULE OF JOINERY

TYPE	DESCRIPTION	SIZE
G0	GLAZING DOOR	1.25 x 3.50
G01	GLAZING DOOR	2.40 x 3.50
G02	GLAZING DOOR	1.20 x 2.10
D1	FLUSH DOOR	1.00 x 2.10
D2	FLUSH DOOR	0.90 x 2.10
D3	FLUSH DOOR	0.60 x 2.10

STRUCTURAL ENGINEER:

E.S. KUMAR, M. Tech - Structural
ECOP Structural Engineer - Grade II
Reg. No. CE/0007/2014-15 (10/10/2014)
4th Flr., G-Block, Anna Nagar, Chennai - 600 002
Mobile: 9840903463
E-mail: eskumar2014@gmail.com

ARCHITECT:

K. JAYARAJ, M. Arch.
Registered Architect - CA/05/2016
4th Flr., G-Block, Anna Nagar, Chennai - 600 002
Mobile: 9840903463
E-mail: kjayaraj2016@gmail.com

OWNER:


For Pinnacle Infotech Solutions
Auth. Signatory

BLOCK-7: PROPOSED PRODUCTION BLOCK PHASE II

SECOND FLOOR PLAN

SCALE - 1:100

SHEET NO. - 4/8

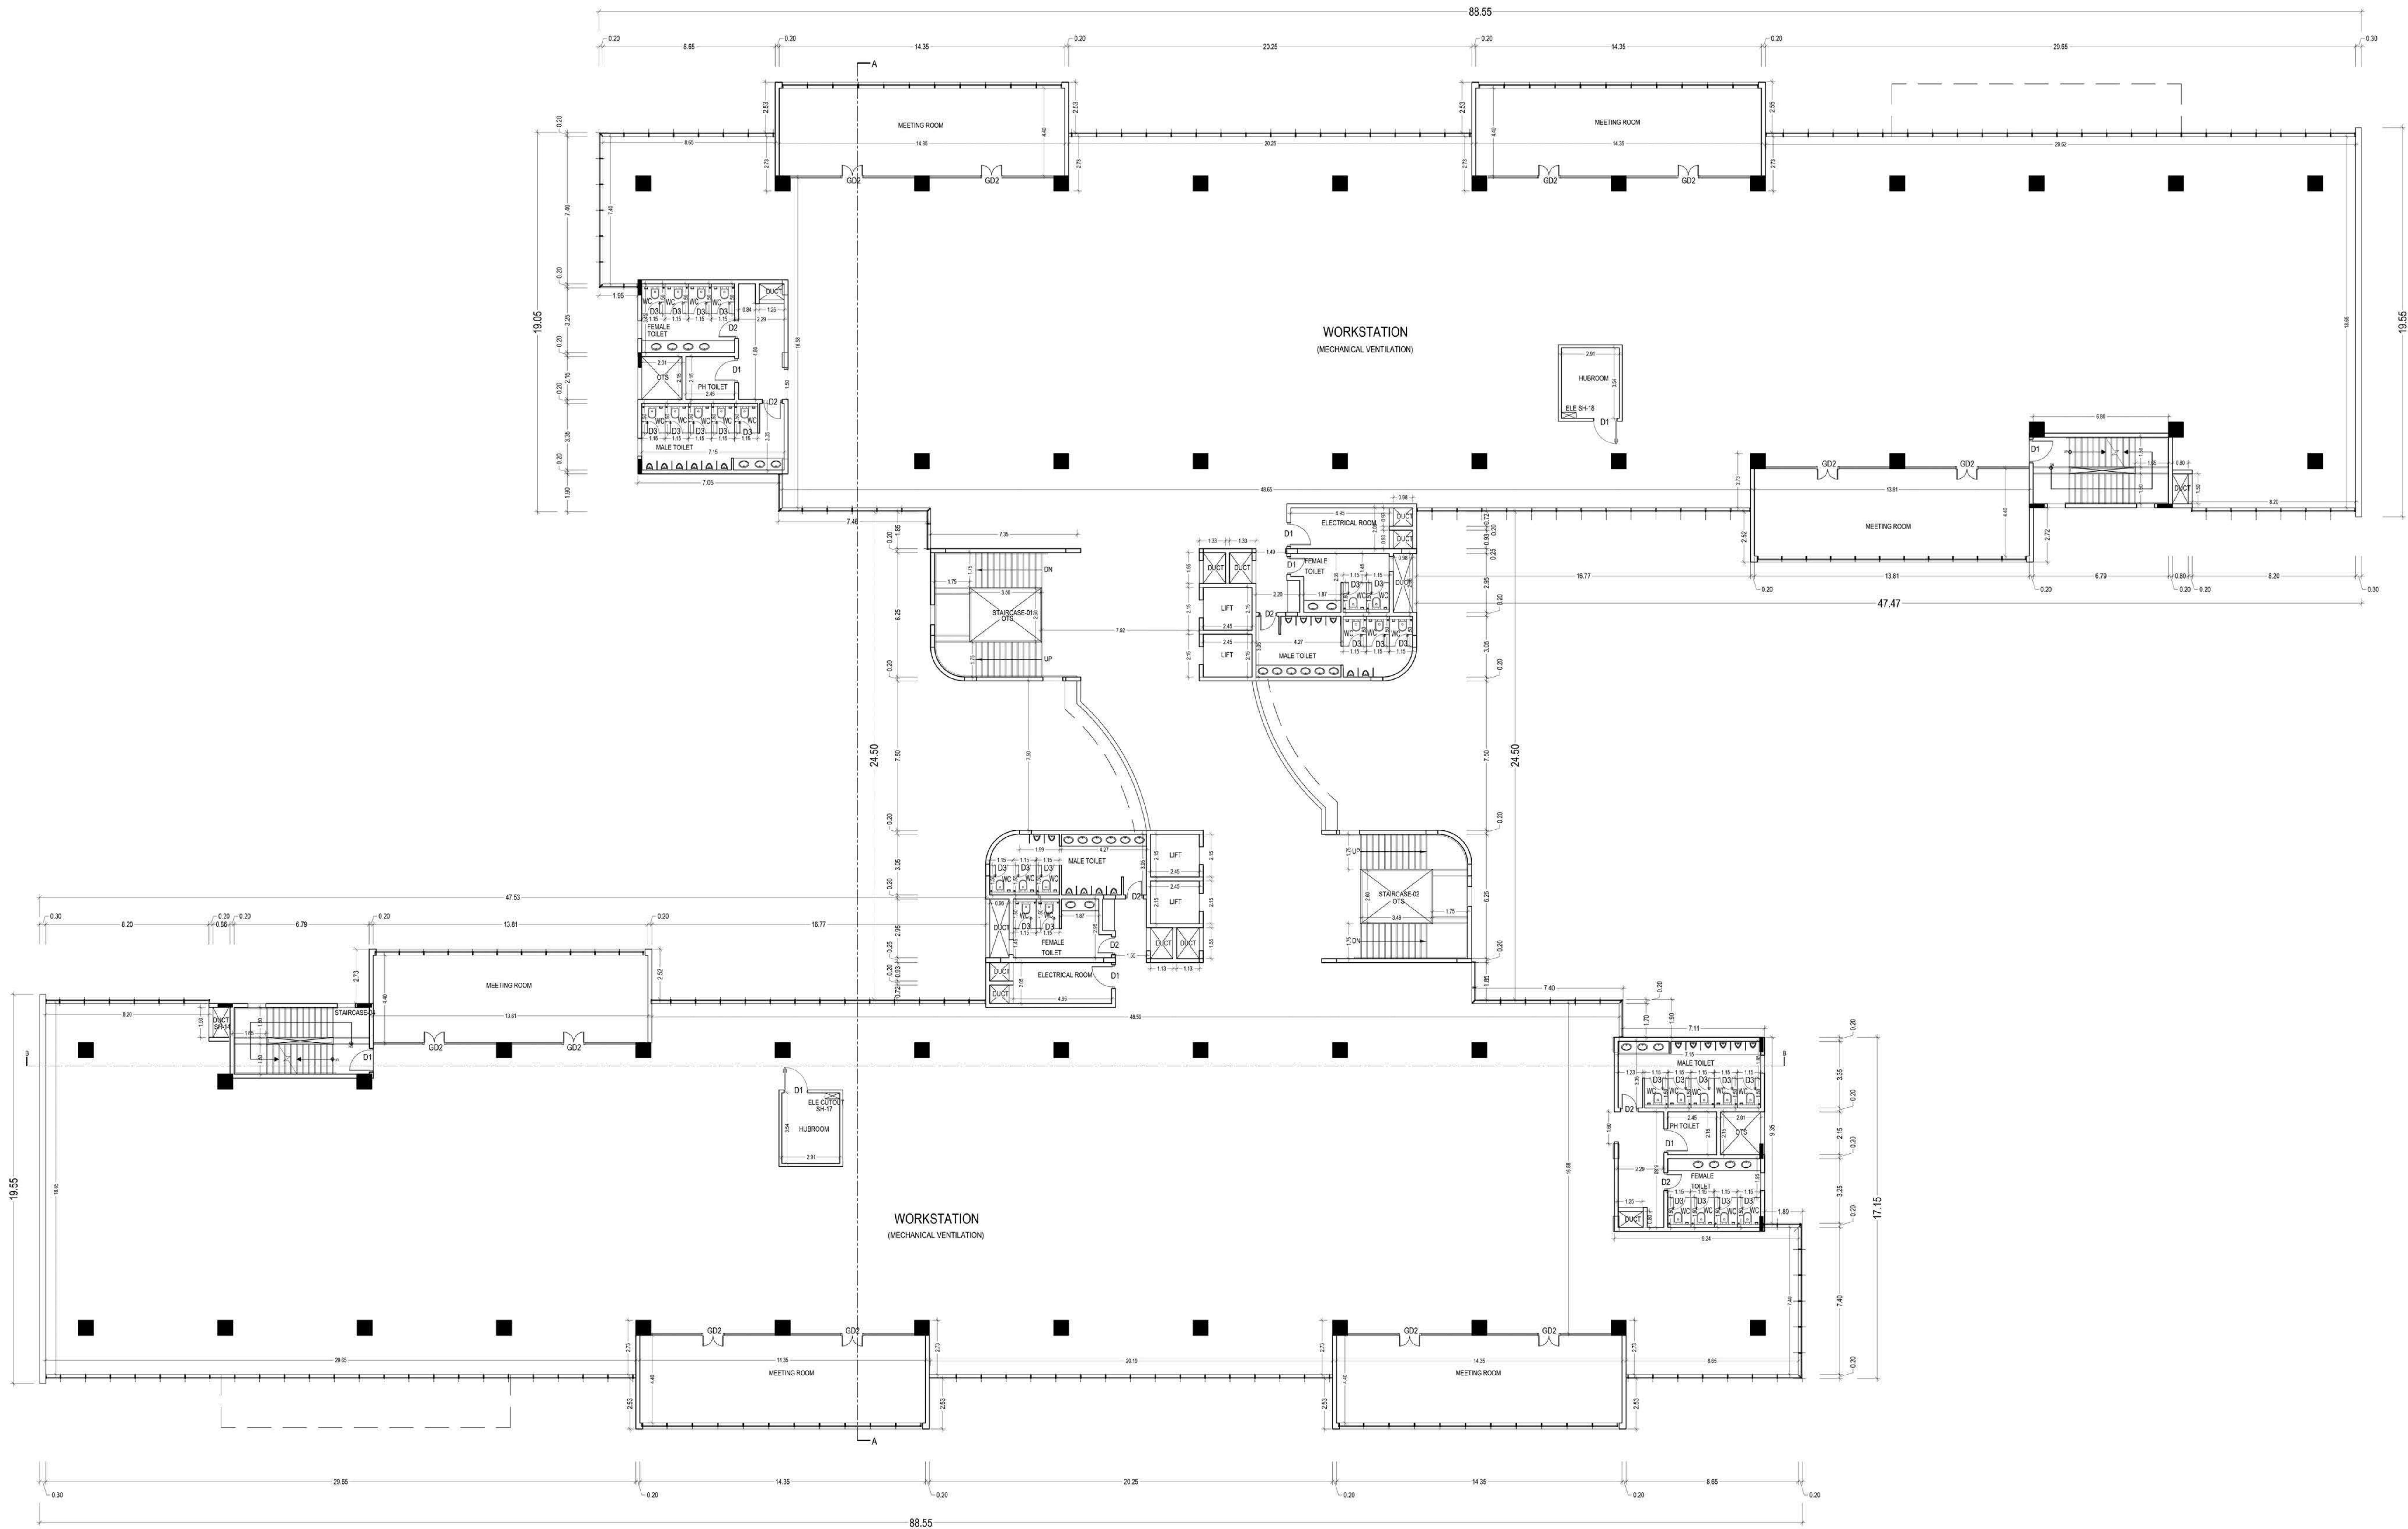

FIRST FLOOR PLAN

PLAN SHOWING THE PROPOSED ADDITIONAL CONSTRUCTION OF BLOCK-4, 7 & 8 (UTILITY, IT OFFICE BUILDING AND CAFETERIA-2) IN THE EXISTING APPROVED CAMPUS CONTAINS BLOCK- 1,2,3,5 AND 6 AT PLOT NOS 5, 6 & 7 OF DTCP APPROVED LAYOUT NO : 02/2021 OF ELCOT SEZ IT PARK IN S.Nos. 209(PT), 210 (Pt.), 211 OF KINNIMANGALAM VILLAGE, THIRUMANGALAM TALUK AND S.Nos. 86 (PT), 90 (Pt.) OF VADAPALANJI VILLAGE , MADURAI WEST TALUK , MADURAI DISTRICT.

EARLIER PLANING PERMISSION NO: 02/A TO M/2022, IN LETTER NO: 341/2022 MNTDA DT: 26-08-2022.

COMPLETION CERTIFICATE NO: 07/2023, IN LETTER NO:872/2023 MNTDA DT: 03-05-2023. (For Blocks 1-6)

NOTE: ALL ROOMS ARE MECHANICALLY VENTILATED

COLOR INDEX:

PROPOSED



SCHEDULE OF JOINERY

TYPE	DESCRIPTION	SIZE
GD	GLAZING DOOR	1.25 x 3.50
GD1	GLAZING DOOR	2.40 x 3.50
GD2	GLAZING DOOR	1.20 x 2.10
D1	FLUSH DOOR	1.00 x 2.10
D2	FLUSH DOOR	0.90 x 2.10
D3	FLUSH DOOR	0.60 x 2.10

STRUCTURAL ENGINEER:

E.S. SUMANTH, M.Tech., Structural
DTCP Registered Engineer Grade-1,
New No. 15, 4th Street,
Changanallur, Chennai-605 005.
Mobile: 9449094655
Email: sanchethan@gmail.com

ARCHITECT:

K. ARUNA, M.Tech., Structural
Registered Architect (A/22/0766)
New No. 15, 4th Street,
Changanallur, Chennai-605 005.
Mobile: 9449094655
Email: sanchethan@gmail.com

OWNER:

Pinnacle Infotech Solutions
Auth. Signatory

BLOCK-7: PROPOSED PRODUCTION BLOCK PHASE II

FIRST FLOOR PLAN

SCALE - 1:100

SHEET NO. - 3/8

