


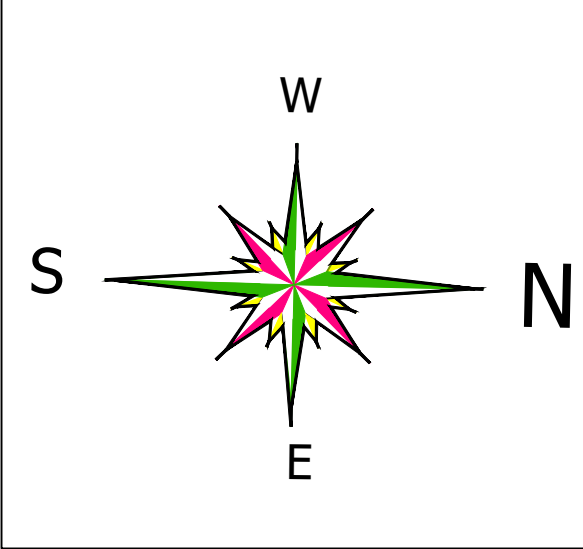

SHEET NO:01

SITE PLAN SHOWING THE PROPOSED CONSTRUCTION OF PROFESSIONAL CONSULTING OFFICE BUILDING IN S.NO:97/28A, 97/28B,97/28C,97/28D AT THIRUPARKUNDRAM TALUK, THOPPUR VILLAGE ,MADURAI DISTRICT.

SITE AREA DETAILS:	
AS PER PATTa AREA	- 464.00 SQ.M
AS PER DOCUMENT AREA	- 464.00 SQ.M
AS PER SUPER IMPOSED AREA	- 505.16 SQ.M

BUILDING AREA DETAILS			
Descriptions	Non FSI	FSI	Total Area in sq.m
AREA OF THE STILT FLOOR	261.52		261.52
AREA OF THE FIRST FLOOR		261.52	261.52
AREA OF THE SECOND FLOOR		261.52	261.52
AREA OF THE THIRD FLOOR		261.52	261.52
AREA OF THE TERRACE FLOOR	27.84		
TOTAL FLOOR AREA	289.36	784.56	1073.92

FLOOR SPACE INDEX = $\frac{784.56}{464.00} = 1.690$

NOTE:-
➤ F.E - FIRE EXTINGUISHER
○ F.A - FIRE ALARM

CAR PARKING DETAILS:
NO. OF Car Parking Required - 7 NOS
NO. OF Car Parking Provided - 8 NOS
Including P.H Parking 2 Nos
Visitors Parking 1 Nos
TWO WHEELER PARKING DETAILS:
No. of Two Wheeler Parking Required - 27 Nos
No. of Two Wheeler Parking Provided - 28 Nos

S.R. Aswenth Balaji
S.R.ASWINTH BALAJI, B.Arch.,
CA / 2021 / 128231
3/220-A, Ram Lakshmi Nivas,
Sarvodaya Nagar,
Nagamalai Pudukottai,
MADURAI - 625 019.

ARCHITECT

L. Veeramani
L. VEERAMANI B.E.,
STRUCTURAL ENGINEER
24/J1, Old Kuyavarpalayam Road
2nd Floor, Ratin Castle
MADURAI - 652009
Reg. No. SE.02/2022 (Gr.II)


STRUCTURAL ENGINEER

N. Balachander
E.N.BALACHANDER,DCE,
PLAN CENTER
Registration Construction Engineer No.
CE5112624/TOP/MADURAI
No.25, South Street, Near Anna Mess
Tallakulam, Madurai-2. Ph.8220044943

ENGINEER

A. R. Hemalatha
V. Hemalatha

APPLICANT

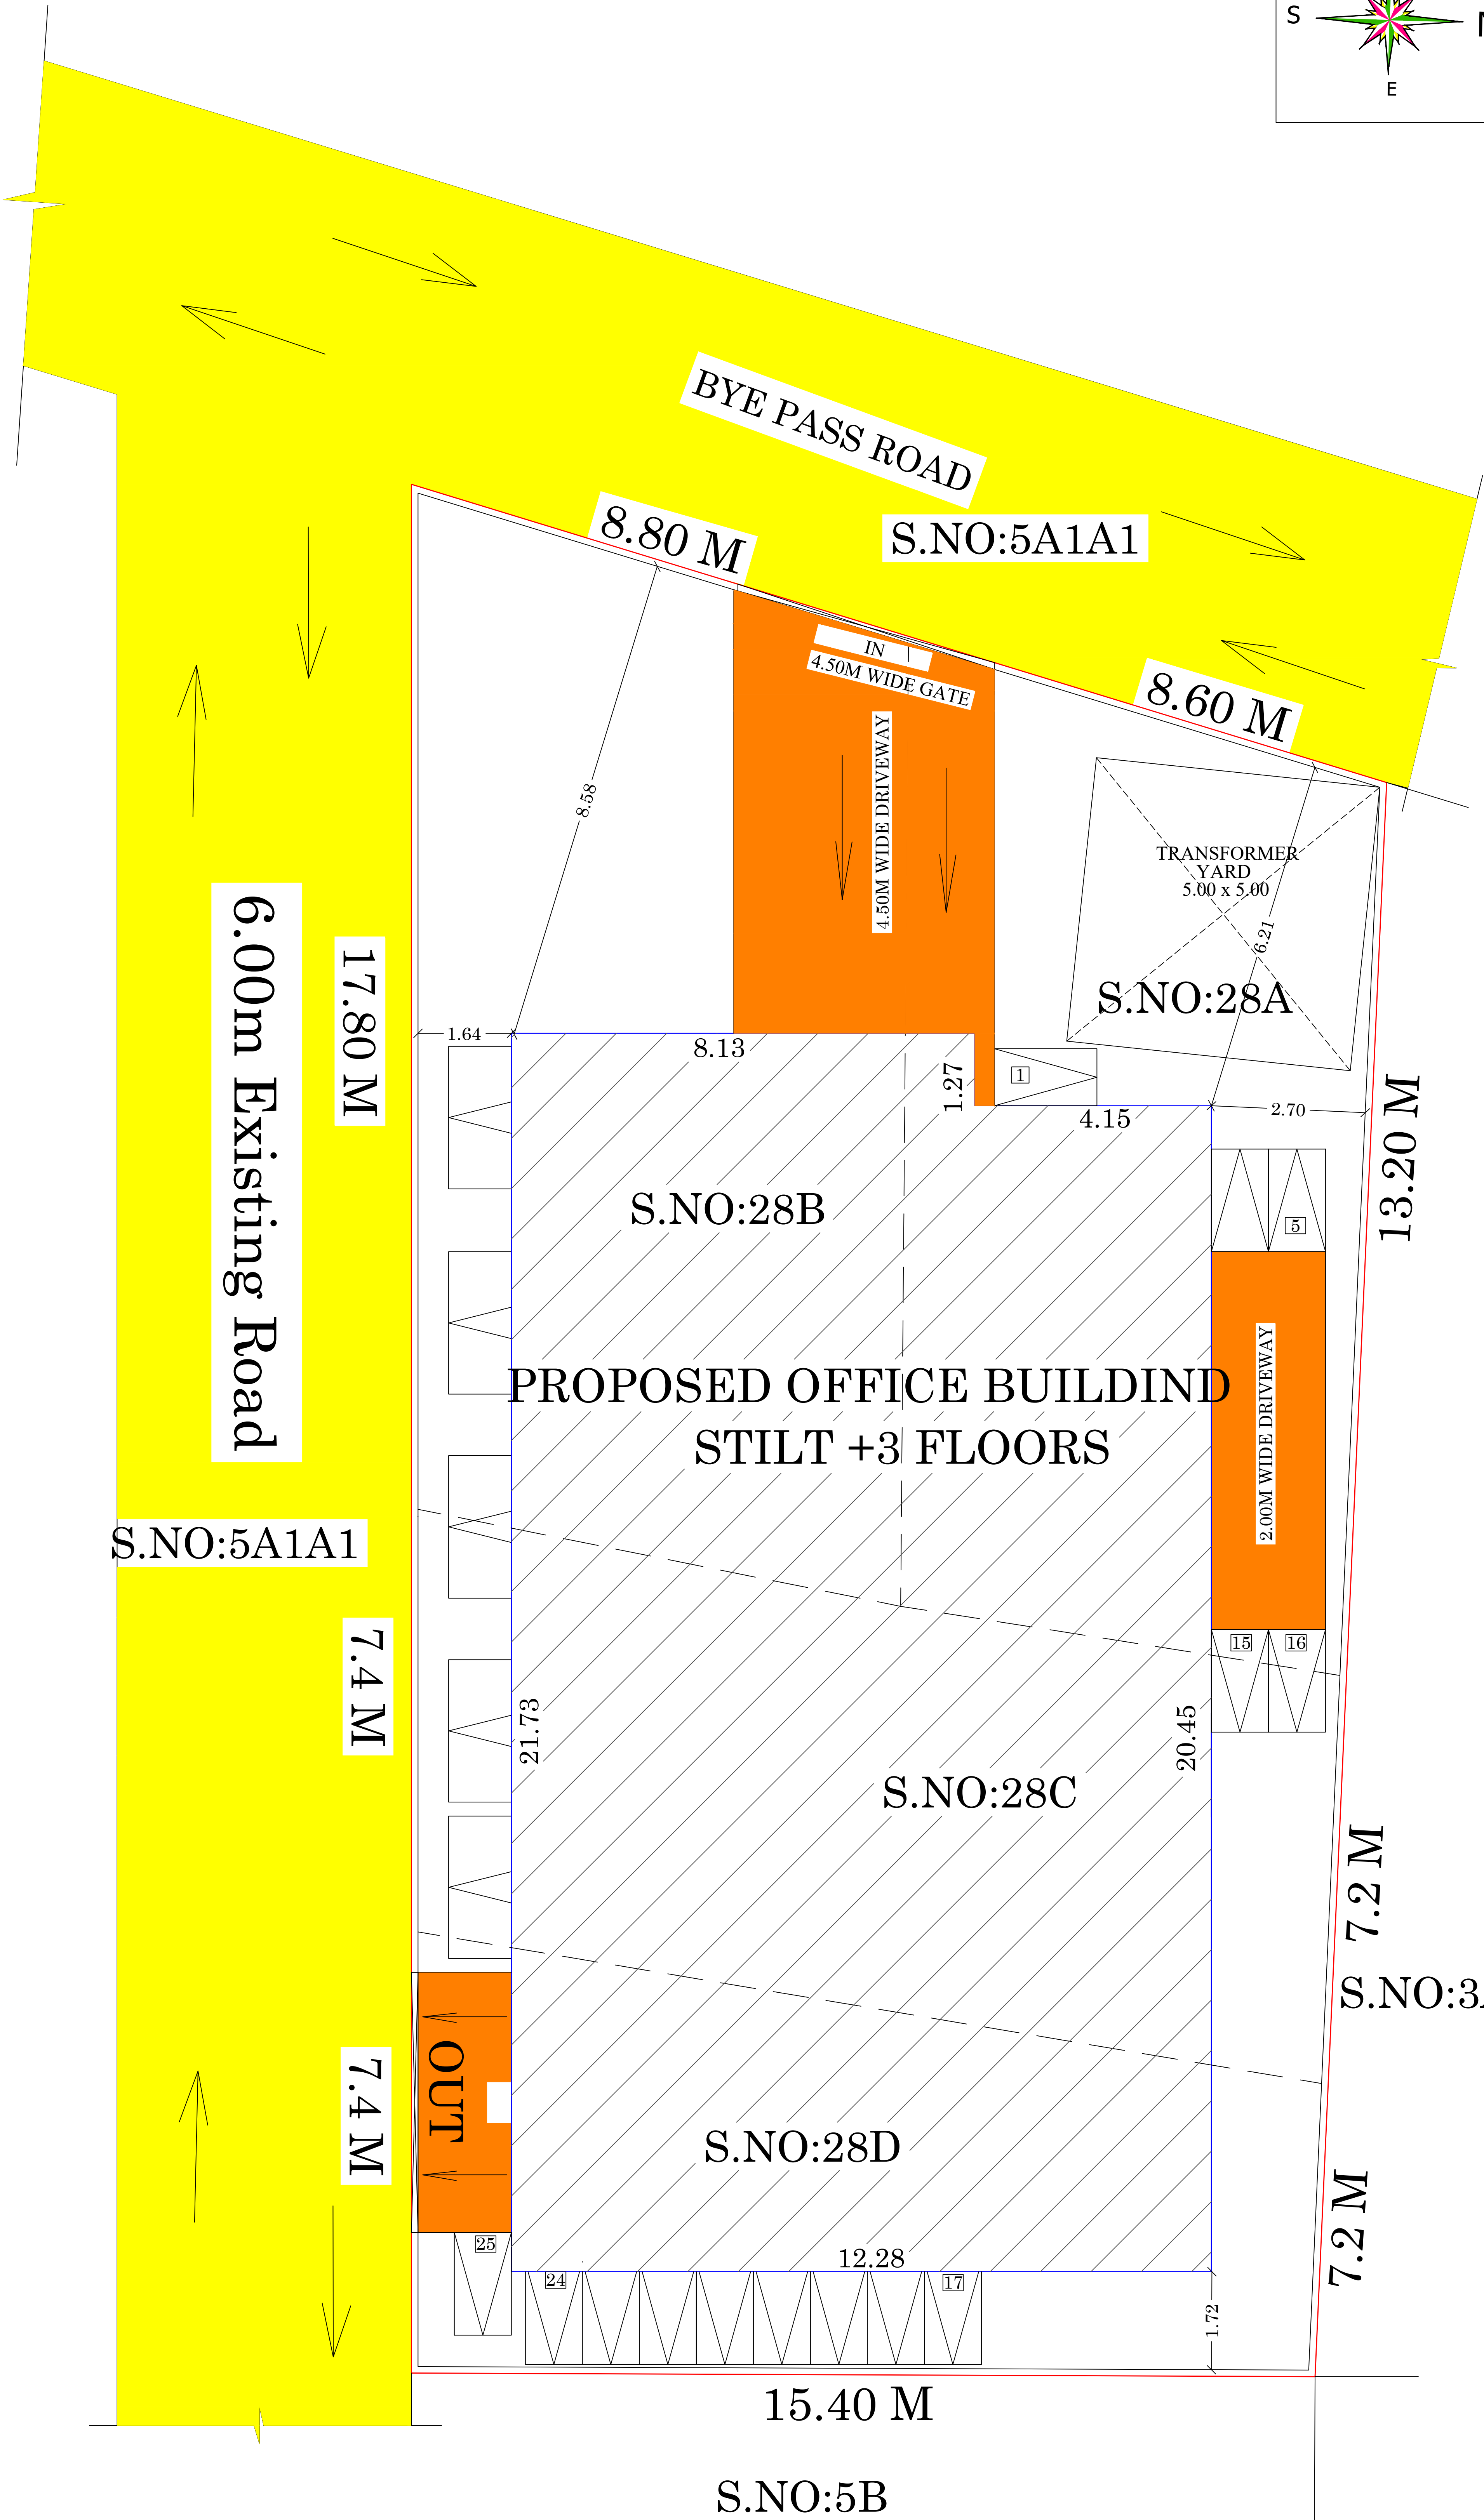

SITEPLAN

COLOUR INDEX	
SITE BOUNDARY	-
EXISTING ROAD	-
DRIVEWAY	-
PROPOSED BUILDING	-

