

PP

APPROVAL RECORD

Planning Permission

Madurai district, Tamil Nadu

APPROVAL TYPE


Building Plan

ISSUING AUTHORITY


DTCP

The approval as the planning authority issued it, reproduced in full behind this page.

An approval speaks to what was sanctioned, not to what was built. Completion is a separate record.

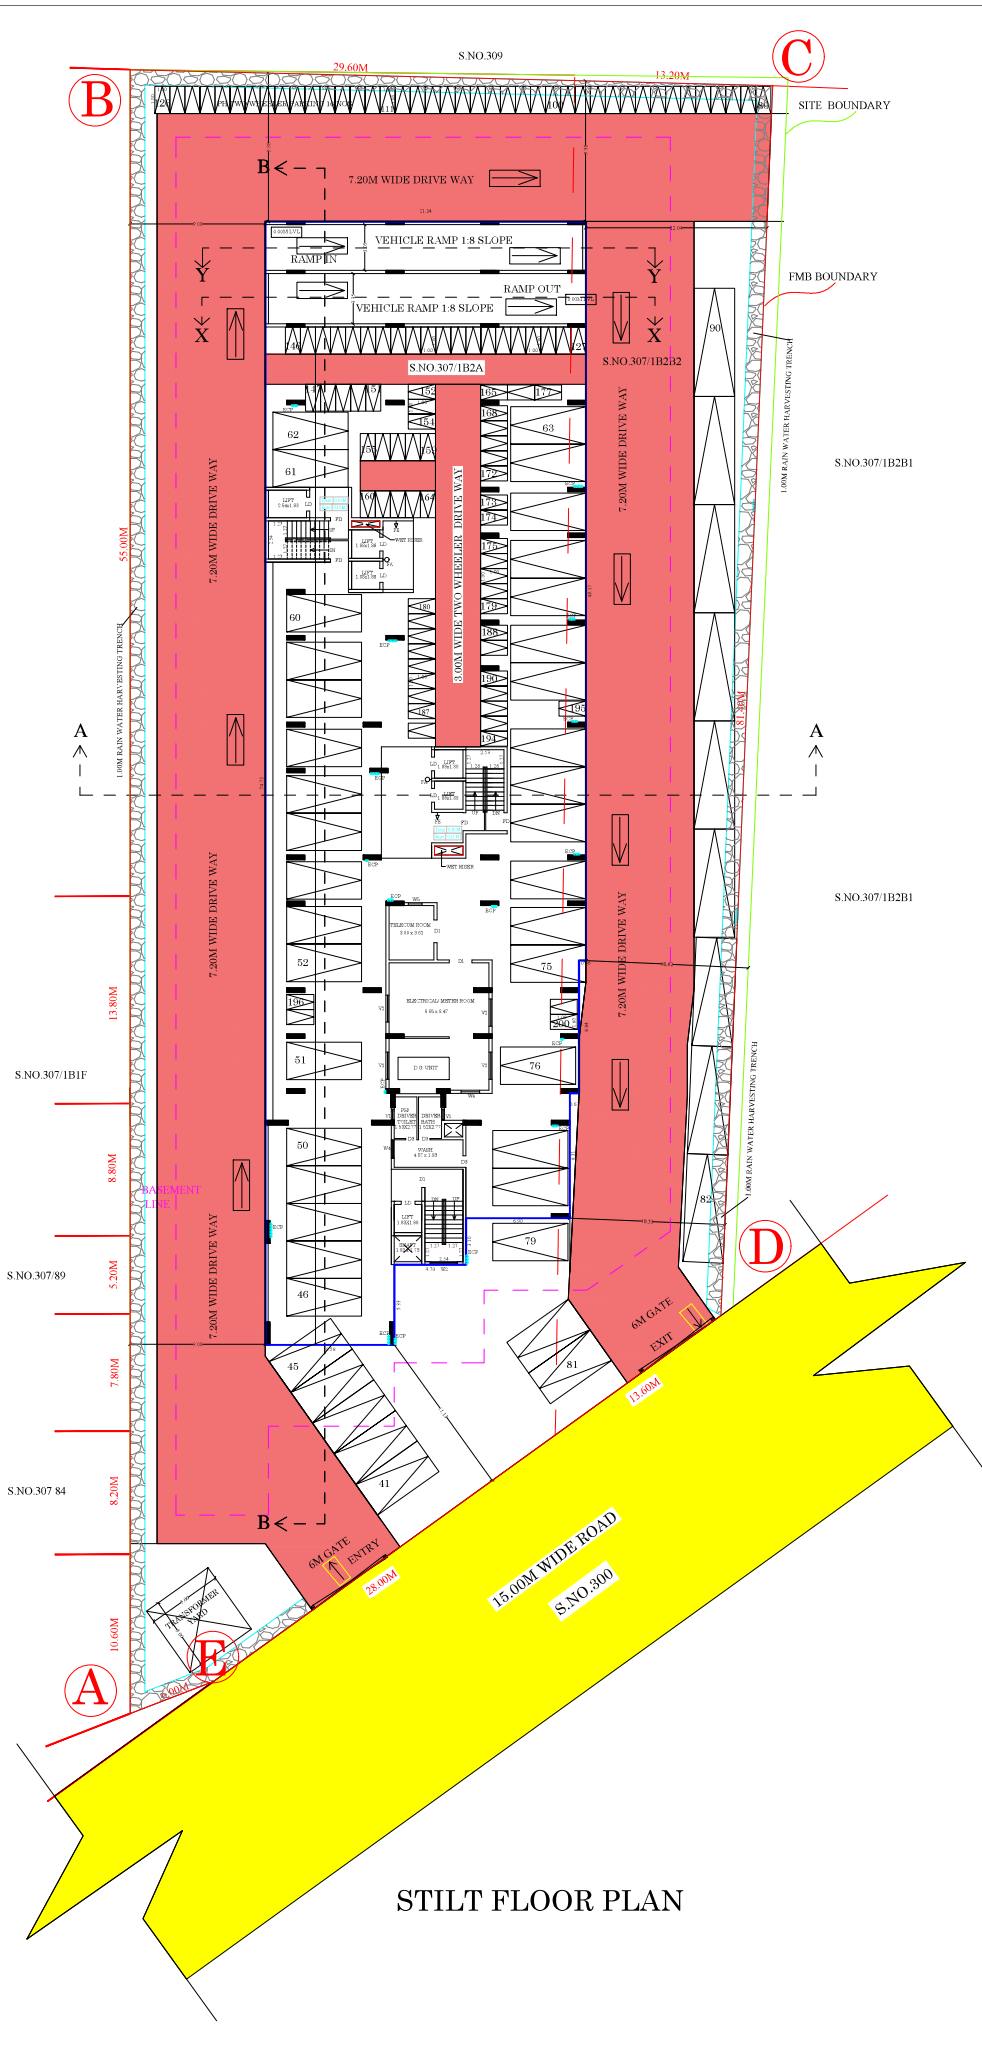

[SHEET NO. 3]	
SITE PLAN SHOWING THE PROPOSED CONSTRUCTION OF "RESIDENTIAL APARTMENT BUILDING" IN S.NO.307/1B2A, 1B2B2 AT NILAYUR BIT-1 VILLAGE-PANCHAYAT, THIRUPARANKUNDRAM TALUK, MADURAI DISTRICT. (SCALE - 1:100)	
REFERENCE SITE BOUNDARY - FMB BOUNDARY - EXISTING ROAD - PROPOSED BUILDING - DRIVE WAY -	
DOORWAY DETAILS	
MD	MAIN DOOR 1.80x2.10
DD	DOOR 1.52x2.10
FD	DOOR 0.16x2.10
LD	DOOR 0.76x2.10
WD	WINDOW 0.60x1.52
W1	WINDOW 2.45x1.52
W2	WINDOW 1.80x1.52
W3	WINDOW 1.52x1.52
W4	WINDOW 1.20x1.52
W5	WINDOW 0.91x1.52
W6	WINDOW 0.60x1.52
W7	WINDOW 0.48x1.52
W8	WINDOW 0.20x1.52
W9	WINDOW 0.38x1.52
W10	WINDOW 0.72x1.52
W11	WINDOW 0.36x1.52
V1	VENTILATOR 0.09x0.90
V2	VENTILATOR 1.82x0.90
DWELLING AREA - BLOCK-1	
FIRST FLOOR TO THIRTEEN FLOOR	
UNIT -1 = 70.27 sq.m	
UNIT -2 = 66.75 sq.m	
UNIT -3 = 66.75 sq.m	
UNIT -4 = 63.59 sq.m	
UNIT -5 = 66.75 sq.m	
UNIT -6 = 63.59 sq.m	
UNIT -7 = 69.54 sq.m	
UNIT -8 = 69.54 sq.m	
UNIT -9 = 69.54 sq.m	
UNIT -10 = 69.54 sq.m	
UNIT -11 = 69.54 sq.m	
UNIT -12 = 69.89 sq.m	
NON PSI AREA DETAIL S.DUCT	
S.NO	MEASUREMENT NON PSI SQ.M
DUCT-1	0.81 x 0.46 0.37
DUCT-2	0.81 x 0.46 0.37
DUCT-3	0.81 x 0.46 0.37
DUCT-4	0.81 x 0.46 0.37
DUCT-5	0.81 x 0.46 0.37
DUCT-6	0.81 x 0.46 0.37
DUCT-7	1.21 x 0.89 1.08
UP TO FIFTH FLOOR	
DUCT-8	1.88 x 0.61 0.15
DUCT-9	1.88 x 0.41 0.77
DUCT-10	0.51 x 0.91 0.46
DUCT-11	0.91 x 0.36 0.32
DUCT-12	0.51 x 0.81 0.41
DUCT-13	0.91 x 0.46 0.42
DUCT-14	0.51 x 0.81 0.41
DUCT-15	0.91 x 0.46 0.42
DUCT-16	0.51 x 0.91 0.46
DUCT-17	0.91 x 0.36 0.32
DUCT-18	0.51 x 0.81 0.41
DUCT-19	0.91 x 0.46 0.42
DUCT-20	0.51 x 0.81 0.41
DUCT-21	0.91 x 0.36 0.32
DUCT-22	1.82 x 1.73 3.15
UP TO FIFTH FLOOR	
TOTAL	43.83
PROPOSED BUILDING AREA DETAILS	
Description	NON PSI SQ.M PSI SQ.M TOTAL AREA SQ.M
Area of Basement floor	2710.83 2710.83
Area of Silt floor	1466.65 22.58 1489.23
Area of First floor	43.83 1051.23 1095.06
Area of Second floor	43.83 1214.63 1258.46
Area of Third floor	43.83 1214.63 1258.46
Area of Fourth floor	43.83 1051.23 1095.06
Area of Fifth floor	43.83 1210.92 1254.75
Area of Sixth floor	39.60 989.82 1029.42
Area of Seventh floor	39.60 989.82 1029.42
Area of Eighth floor	39.60 989.82 1029.42
Area of Ninth floor	39.60 989.82 1029.42
Area of Tenth floor	39.60 989.82 1029.42
Area of Eleventh floor	39.60 989.82 1029.42
Area of Twelfth floor	39.60 989.82 1029.42
Area of Thirteenth floor	39.60 989.82 1029.42
Area of Head Room	51.52 51.52
Total Proposed Area	4761.95 11083.78 15845.73
FIRE PROTECTION DETAILS	
PA - FIRE ALARM	
PE - FIRE EXTINGUISHER	
R/FP - RATIO/THRO: CHARGING POINT -	
QUALITY AUDITOR	
CONSTRUCTION ENGINEER	
STRUCTURAL ENGINEER	
ENGINEER	
APPLICANT	

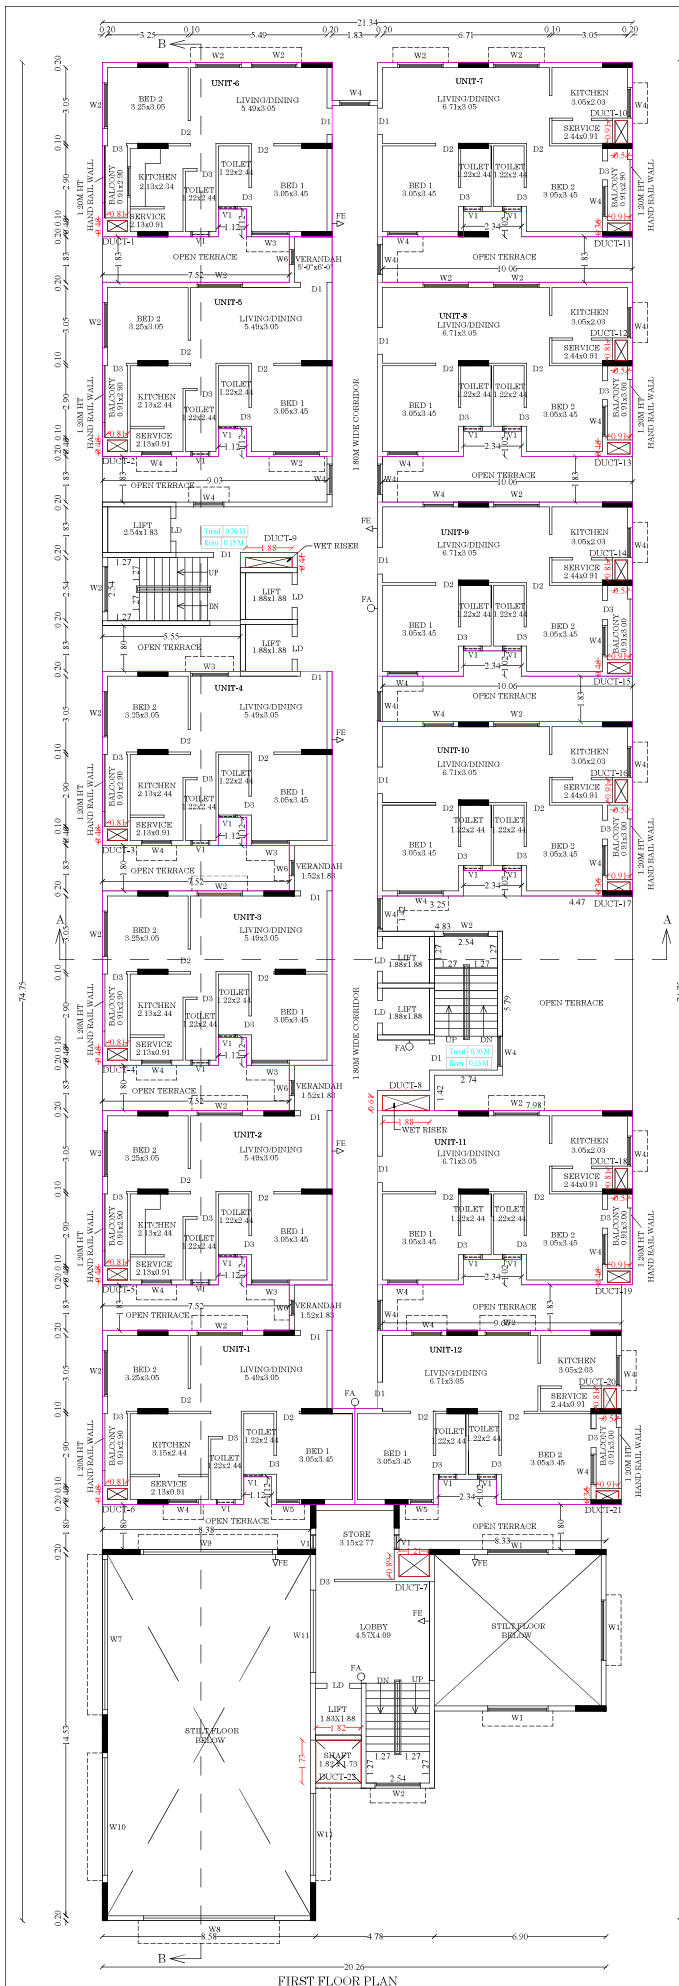

DWELLING AREA - BLOCK -1	
FIRST FLOOR TO THIRTEEN FLOOR	
UNIT -1	= 70.27 sq.m
UNIT -2	= 66.75 sq.m
UNIT -3	= 66.75 sq.m
UNIT -4	= 63.59 sq.m
UNIT -5	= 66.75 sq.m
UNIT -6	= 63.59 sq.m
UNIT -7	= 69.54 sq.m
UNIT -8	= 69.54 sq.m
UNIT -9	= 69.54 sq.m
UNIT -10	= 69.54 sq.m
UNIT -11	= 69.54 sq.m
UNIT -12	= 69.89 sq.m

NON FSI AREA DETAILS (DUCT)

S.NO	MEASUREMENT	NON FSI SQ.M
DUCT-1	0.81 x 0.46	0.37
DUCT-2	0.81 x 0.46	0.37
DUCT-3	0.81 x 0.46	0.37
DUCT-4	0.81 x 0.46	0.37
DUCT-5	0.81 x 0.46	0.37
DUCT-6	0.81 x 0.46	0.37
DUCT-7 UP TO FIFTH FLOOR	1.21 x 0.89	1.08
DUCT-8	1.88 x 0.61	0.15
DUCT-9	1.88 x 0.41	0.77
DUCT-10	0.51 x 0.91	0.46
DUCT-11	0.91 x 0.36	0.32
DUCT-12	0.51 x 0.81	0.41
DUCT-13	0.91 x 0.46	0.42
DUCT-14	0.51 x 0.81	0.41
DUCT-15	0.91 x 0.46	0.42
DUCT-16	0.51 x 0.91	0.46
DUCT-17	0.91 x 0.36	0.32
DUCT-18	0.51 x 0.81	0.41
DUCT-19	0.91 x 0.46	0.42
DUCT-20	0.51 x 0.81	0.41
DUCT-21	0.91 x 0.36	0.32
DUCT-22 UP TO FIFTH FLOOR	1.82 x 1.73	3.15
TOTAL		43.83

	SHEET NO : 4
PLAN SHOWING THE PROPOSED CONSTRUCTION OF "RESIDENTIAL APARTMENT BUILDING" IN S.NO :307/1B2A, 1B2B2 AT NILAYUR BIT -1 VILLAGE/PANCHAYAT, THIRUPARANKUNDRAM TALUK, MADURAI DISTRICT	

<u>JOINERY DETAILS:</u>		
MD	MAIN DOOR	1.06x2.10
D1	DOOR	1.52x2.10
D2	DOOR	9.14x2.10
D3	DOOR	0.76x2.10
W	WINDOW	3.65x1.52
W1	WINDOW	2.43x1.52
W2	WINDOW	1.82x1.52
W3	WINDOW	1.52x1.52
W4	WINDOW	1.22x1.52
W5	WINDOW	0.91x1.52
W6	WINDOW	0.60x1.52
W7	WINDOW	6.04x1.52
W8	WINDOW	5.20x1.52
W9	WINDOW	5.18x1.52
W10	WINDOW	4.72x1.52
W11	WINDOW	3.30x1.52
V1	VENTILATOR	0.60x0.90
V2	VENTILATOR	1.82x0.90

PROPOSED BUILDING AREA DETAILS			
Description	NON FSI SQM	FSI SQM	TOTAL AREA SQM
Area of Basement floor	2710.83		2710.83
Area of Stilt floor	1466.65	22.58	1489.23
Area of First floor	43.83	1051.23	1095.06
Area of Second floor	43.83	1214.63	1258.46
Area of Third floor	43.83	1214.63	1258.46
Area of Forth floor	43.83	1051.23	1095.06
Area of Fifth floor	43.83	1210.92	1254.75
Area of Sixth floor	39.60	989.82	1029.42
Area of Seventh floor	39.60	989.82	1029.42
Area of Eighth floor	39.60	989.82	1029.42
Area of Ninth floor	39.60	989.82	1029.42
Area of Tenth floor	39.60	989.82	1029.42
Area of Eleventh floor	39.60	989.82	1029.42
Area of Twelfth floor	39.60	989.82	1029.42
Area of Thirteen floor	39.60	989.82	1029.42
Area of Head Room	51.52		51.52
Total Proposed Area	4764.95	13683.78	18448.73

Er.R.K.VELMURUGAN
M.E.(Struct) M.Sc(Rev) B.E. M.E(AI.V)
Quality Auditor - (RQA)
Madurai Local Planning Authority
Reg.No: QA/18/2025
R.K.V Construction
117 Ayyappa Manikon B B Kalam, Madurai-2
Cst/ 98421-41464 95977-61199
E-Mail rkvelmura@gmail.com

QUALITY
AUDITOR

K.AJITH KUMAR, M.E., (Geotechnical Engineering)
Registered Geo-Tech Engineer
Reg. No: GTE 001/2022 (MDTCP)
COS CONSULTANCY SERVICES
Geo-Tech Engineering Division
6/13, Kamaraj Nagar 4th Street,
Tallakulam, Madurai-625002.

**GEO-TECH
ENGINEER**

K Cheralathan, B Arch., M.L Arch
COA No. : CA/95/18331
CHERALATHAN ASSOCIATES
13, Shanli Enclave
25/71, Venkatakrishna Road,
R.A. Puram, Chennai - 600 028.
Email id : cheral.ca@gmail.com
Mobile : 98410 79430

ARCHITECT


Er.T.BABU,B.E.,
PLAN CENTER
Registration No
RE/GR-VS2/2024/DTCP/MAD
No.25, South Street, Near Aram
Tallakulam, Madurai - 2
Ph: 8220044943, 9786946

CONSTRUCTION
ENGINEER

S.DHILIPARAJAN, M.E.,
OTCP, Thiruvananthapuram-695025
Jeyahwaling Engineering Consultants Pvt. Ltd.,
Second Floor, Plot No.48A, New No.3/1, 6th Cross
Street, Lakshmi Nagar, Porur, Chennai-600116.
Mob: 96468234754 Mail: jrc_chennai@yahoo.co.in

STRUCTUR
ENGINEER

APPLICANT

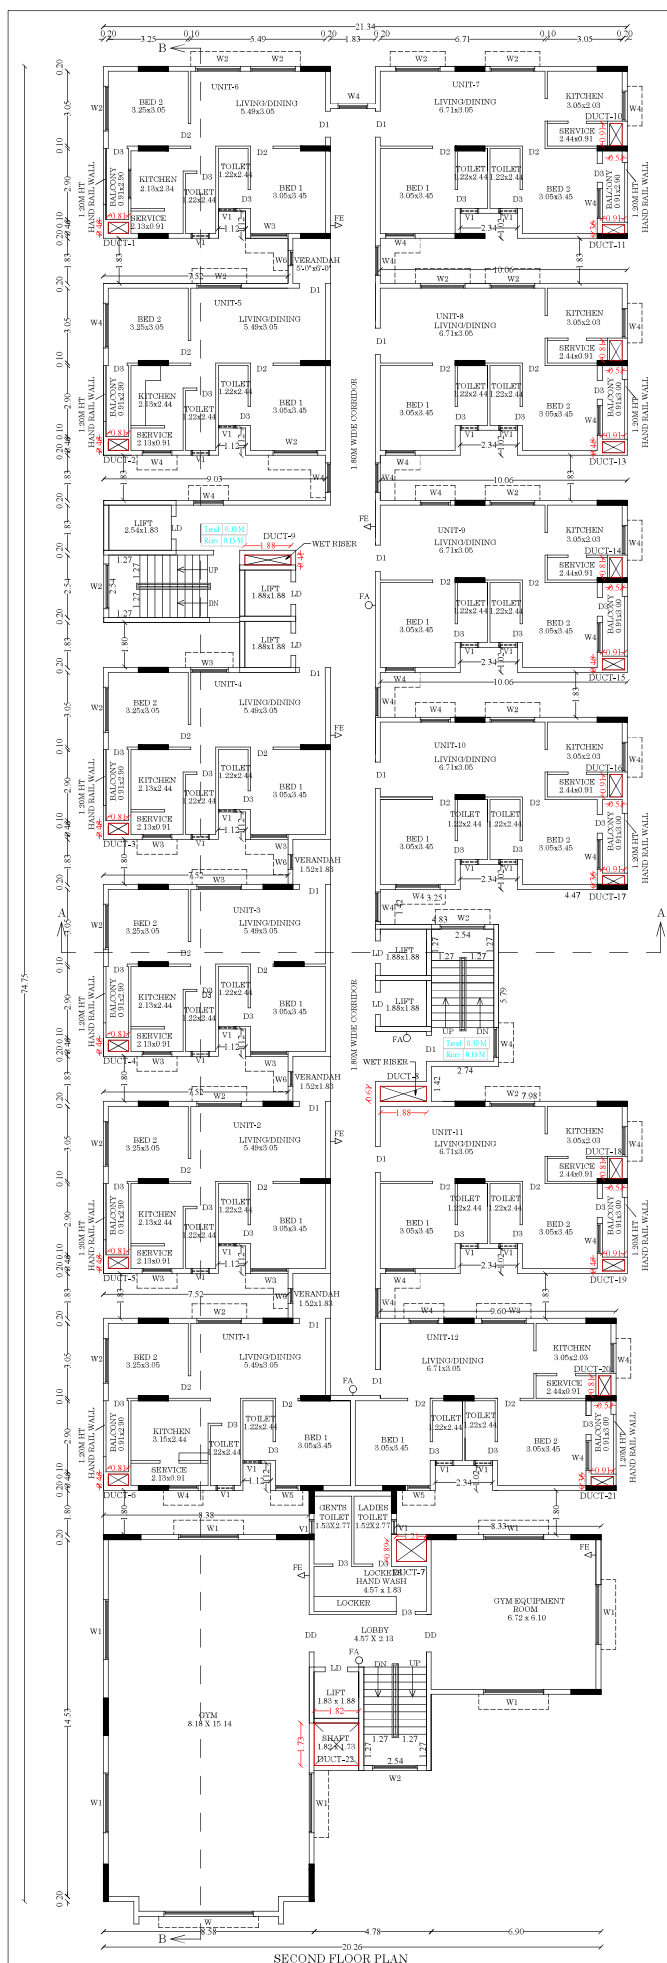

DWELLING AREA : BLOCK -1
FIRST FLOOR TO THIRTEEN FLOOR
UNIT -1 = 70.27 sq.m
UNIT -2 = 66.75 sq.m
UNIT -3 = 66.75 sq.m
UNIT -4 = 63.59 sq.m
UNIT -5 = 66.75 sq.m
UNIT -6 = 63.59 sq.m
UNIT -7 = 69.54 sq.m
UNIT -8 = 69.54 sq.m
UNIT -9 = 69.54 sq.m
UNIT -10 = 69.54 sq.m
UNIT -11 = 69.54 sq.m
UNIT -12 = 69.89 sq.m



PLAN SHOWING THE
PROPOSED CONSTRUCTION OF
"RESIDENTIAL APARTMENT
BUILDING" IN S.NO :307/1B2A,
1B2B2 AT NILAYUR BIT -I
VILLAGE/PANCHAYAT,
THIRUPARANKUNDARAM TALUK,
MADURAI DISTRICT.

SHEET NO : 5

(SCALE - 1:100)

NON FSI AREA DETAILS (DUCT)			JOINERY DETAILS:		
S NO	MEASUREMENT	NON FSI SQM	MD	MAIN DOOR	1.06x2.10
DUCT-1	0.81 x 0.46	0.37	D1	DOOR	1.52x2.10
			D2	DOOR	9.14x2.10
DUCT-2	0.81 x 0.46	0.37	D3	DOOR	0.76x2.10
			W	WINDOW	3.65x1.52
DUCT-3	0.81 x 0.46	0.37	W1	WINDOW	2.43x1.52
			W2	WINDOW	1.82x1.52
DUCT-4	0.81 x 0.46	0.37	W3	WINDOW	1.52x1.52
			W4	WINDOW	1.22x1.52
DUCT-5	0.81 x 0.46	0.37	W5	WINDOW	0.91x1.52
			W6	WINDOW	0.60x1.52
DUCT-7 UP TO FIFTH FLOOR	1.21 x 0.89	1.08	W7	WINDOW	6.04x1.52
			W8	WINDOW	5.20x1.52
			W9	WINDOW	5.18x1.52
DUCT-8	1.88 x 0.61	0.15	W10	WINDOW	4.72x1.52
			W11	WINDOW	3.30x1.52
DUCT-9	1.58 x 0.41	0.77	V1	VENTILATOR	0.60x0.90
DUCT-10	0.81 x 0.91	0.66	V2	VENTILATOR	1.82x0.90

DUCT-11	0.91 x 0.36	0.32	PROPOSED BUILDING AREA DETAILS			
DUCT-12	0.51 x 0.81	0.41	Description	NON FSI SQ.M	FSI SQ.M	TOTAL AREA SQ.M
DUCT-13	0.91 x 0.46	0.42				
DUCT-14	0.51 x 0.81	0.41	Area of Basement floor	2710.83		2710.83
DUCT-15	0.91 x 0.46	0.42	Area of Still floor	1466.65	22.58	1489.23
DUCT-16	0.51 x 0.91	0.46	Area of First floor	43.83	1051.23	1095.06
DUCT-17	0.91 x 0.36	0.32	Area of Second floor	43.83	1214.63	1258.46
DUCT-18	0.51 x 0.81	0.41	Area of Third floor	43.83	1214.63	1258.46
DUCT-19	0.91 x 0.46	0.42	Area of Forth floor	43.83	1051.23	1095.06
DUCT-20	0.51 x 0.81	0.41	Area of Fifth floor	43.83	1210.92	1254.75
DUCT-21	0.91 x 0.36	0.32	Area of Sixth floor	39.60	989.82	1029.42
DUCT-22 UP TO FIFTH FLOOR	1.82 x 1.73	3.15	Area of Seventh floor	39.60	989.82	1029.42
TOTAL		43.83	Area of Eighth floor	39.60	989.82	1029.42
			Area of Ninth floor	39.60	989.82	1029.42
			Area of Tenth floor	39.60	989.82	1029.42
			Area of Eleventh floor	39.60	989.82	1029.42
			Area of Twelfth floor	39.60	989.82	1029.42
			Area of Thirteen floor	39.60	989.82	1029.42
			Area of Head Room	51.52		51.52
			Total Proposed Area	4764.95	13683.78	18448.73

Er.R.K.VELMURUGAN
M.E (Struct) M.Sc (Res) B.E. M.Engg
Quality Auditor - (RQA)
Madurai Local Planning Authority
Reg.No: QA / 187/2002
R.K.V.Construction
117, Arayappa Mension B B Kalam, Madurai-2
Call: 98421-41464, 95977-81199
E-Mail: rkvelmce@gmail.com

QUALITY
AUDITOR

K. AJITH KUMAR, M.E. (Geotechnical Engineering)
Registered Geo-Tech Engineer
Reg. No: GTE 001/2022 (MDTCP)
COS CONSULTANCY SERVICES
Geo-Tech Engineering Division
6/13, Kamaraj Nagar 4th Street,
Tallakulam, Madurai-625002.

**GEO-TECH
ENGINEER**

K Cheralathan, B.Arch., M.L.A.
COA No. : CA/95/18331
CHERALATHAN ASSOCIATES
13, Shanti Enclave
25/71, Venkatarishna Road,
R.A. Puram, Chennai - 600 026.
Email id : cherat.gag@gmail.com
Mobile : 98410 70430

ARCHITECT

Er.T.BABU, B.E.,
PLAN CENTER
Registration No
RE/GR-152/2024/OTCP/MA
No.25, South Street, Near Anna
Tallakulam, Madurai - 2.
Ph: 8220044943, 97869585

ENGINEER

N. Balachander


**E. N. BALACHANDER COE,
PLAN CENTER**
Registration Construction Engineer No.
06-128290 (PMM/LRM)
No. 25, South Street, Near Anna Statue
Tollernery, Madurai-2. Ph. 822064/4943

CONSTRUCTION
ENGINEER

S. Dhiliparajan
S.DHILIPARAJAN, M.E.
OTPC, Thanjavur T.JIRSE-4/ 2025026
Jeevanaling Engineering Consultants Pvt. L
Second Floor, Plot No.46A, New No.31, 8th C
Street, Lakshmi Nagar, Post, Chennai-6001
Mob: 9445242754 Mail: jee_chemn@yahoo.c

STRUCTURAL
ENGINEER

APPLICANT

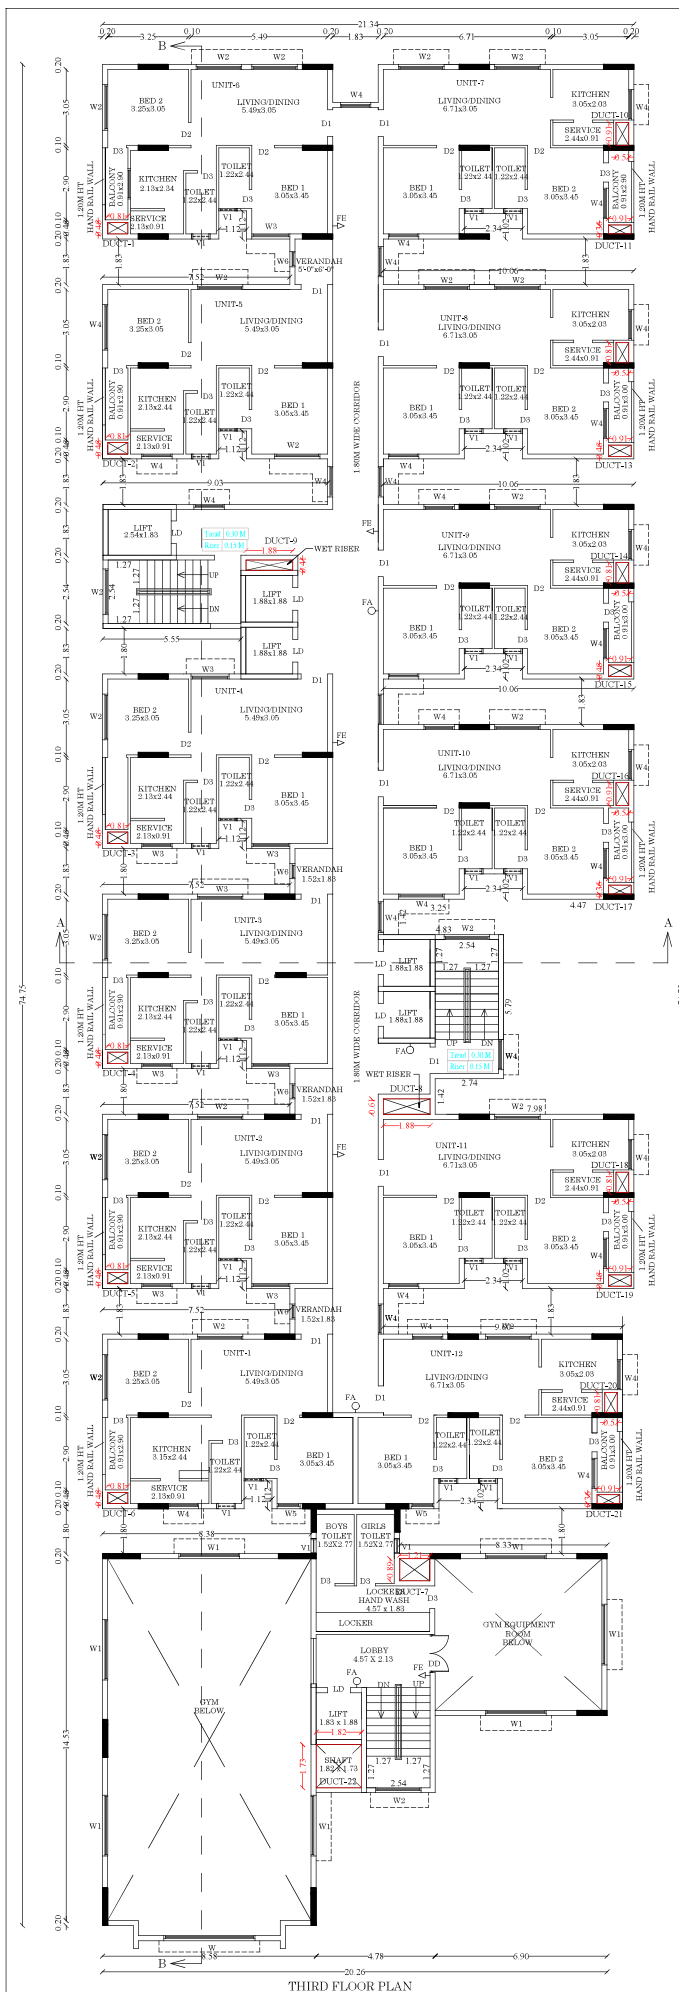

DWELLING AREA : BLOCK -1		
FIRST FLOOR TO THIRTEEN FLOOR		
UNIT -1	=	70.27 sq.m
UNIT -2	=	66.75 sq.m
UNIT -3	=	66.75 sq.m
UNIT -4	=	63.59 sq.m
UNIT -5	=	66.75 sq.m
UNIT -6	=	63.59 sq.m
UNIT -7	=	69.54 sq.m
UNIT -8	=	69.54 sq.m
UNIT -9	=	69.54 sq.m
UNIT -10	=	69.54 sq.m
UNIT -11	=	69.54 sq.m
UNIT -12	=	69.89 sq.m

NON FSI AREA DETAILS (DUCT)		
S.NO	MEASUREMENT	NON FSI SQ.M
DUCT-1	0.81 x 0.46	0.37
DUCT-2	0.81 x 0.46	0.37
DUCT-3	0.81 x 0.46	0.37
DUCT-4	0.81 x 0.46	0.37
DUCT-5	0.81 x 0.46	0.37
DUCT-6	0.81 x 0.46	0.37
DUCT-7 UP TO FIFTH FLOOR	1.21 x 0.89	1.08
DUCT-8	1.88 x 0.61	0.15
DUCT-9	1.88 x 0.41	0.77
DUCT-10	0.51 x 0.91	0.46
DUCT-11	0.91 x 0.36	0.32
DUCT-12	0.51 x 0.81	0.41
DUCT-13	0.91 x 0.46	0.42
DUCT-14	0.51 x 0.81	0.41
DUCT-15	0.91 x 0.46	0.42
DUCT-16	0.51 x 0.91	0.46
DUCT-17	0.91 x 0.36	0.32
DUCT-18	0.51 x 0.81	0.41
DUCT-19	0.91 x 0.46	0.42
DUCT-20	0.51 x 0.81	0.41
DUCT-21	0.91 x 0.36	0.32
DUCT-22 UP TO FIFTH FLOOR	1.82 x 1.73	3.15
TOTAL		43.83

PLAN SHOWING THE PROPOSED CONSTRUCTION OF "RESIDENTIAL APARTMENT BUILDING" IN S.NO :307/1B2A, 1B2B2 AT NILAYUR BIT -1 VILLAGE/PANCHAYAT, THIRUPARANKUNDRAM TALUK, MADURAI DISTRICT.

(SCALE : 1:100)

JOINERY DETAILS:			
S.NO	DESCRIPTION	NON FSI SQ.M	FSI SQ.M
MD	MAIN DOOR	1.06x2.10	
D1	DOOR	1.52x2.10	
D2	DOOR	9.14x2.10	
D3	DOOR	0.76x2.10	
W	WINDOW	3.65x1.52	
W1	WINDOW	2.43x1.52	
W2	WINDOW	1.82x1.52	
W3	WINDOW	1.52x1.52	
W4	WINDOW	1.22x1.52	
W5	WINDOW	0.91x1.52	
W6	WINDOW	0.60x1.52	
W7	WINDOW	6.04x1.52	
W8	WINDOW	5.20x1.52	
W9	WINDOW	5.18x1.52	
W10	WINDOW	4.72x1.52	
W11	WINDOW	3.30x1.52	
V1	VENTILATOR	0.60x0.90	
V2	VENTILATOR	1.82x0.90	

PROPOSED BUILDING AREA DETAILS			
Description	NON FSI SQ.M	FSI SQ.M	TOTAL AREA SQ.M
Area of Basement floor	2710.83		2710.83
Area of Stilt floor	1466.65	22.58	1489.23
Area of First floor	43.83	1051.23	1095.06
Area of Second floor	43.83	1214.63	1258.46
Area of Third floor	43.83	1214.63	1258.46
Area of Forth floor	43.83	1051.23	1095.06
Area of Fifth floor	43.83	1210.92	1254.75
Area of Sixth floor	39.60	989.82	1029.42
Area of Seventh floor	39.60	989.82	1029.42
Area of Eighth floor	39.60	989.82	1029.42
Area of Ninth floor	39.60	989.82	1029.42
Area of Tenth floor	39.60	989.82	1029.42
Area of Eleventh floor	39.60	989.82	1029.42
Area of Twelfth floor	39.60	989.82	1029.42
Area of Thirteen floor	39.60	989.82	1029.42
Area of Head Room	51.52		51.52
Total Proposed Area	4764.95	13683.78	18448.73

QUALITY AUDITOR

K. JAYARAJ
K. JAYARAJ M. RIGAN
17, Anna Salai, Madurai - 625 002
Mobile : 98410 76430
E-Mail : rkjayaraj@gmail.com

GEO-TECH ENGINEER

K. JAYARAJ
K. JAYARAJ M. RIGAN
17, Anna Salai, Madurai - 625 002
Mobile : 98410 76430
E-Mail : rkjayaraj@gmail.com

CONSTRUCTION ENGINEER

S. DHILIPARAJAN, M.E.
S. DHILIPARAJAN, M.E.
17, Anna Salai, Madurai - 625 002
Mobile : 98410 76430
E-Mail : rkjayaraj@gmail.com

ARCHITECT

E. T. BABU S.E.
E. T. BABU S.E.
17, Anna Salai, Madurai - 625 002
Mobile : 98410 76430
E-Mail : rkjayaraj@gmail.com

STRUCTURAL ENGINEER


S. DHILIPARAJAN, M.E.
S. DHILIPARAJAN, M.E.
17, Anna Salai, Madurai - 625 002
Mobile : 98410 76430
E-Mail : rkjayaraj@gmail.com

ENGINEER

E. T. BABU S.E.
E. T. BABU S.E.
17, Anna Salai, Madurai - 625 002
Mobile : 98410 76430
E-Mail : rkjayaraj@gmail.com

APPLICANT

S. DHILIPARAJAN, M.E.
S. DHILIPARAJAN, M.E.
17, Anna Salai, Madurai - 625 002
Mobile : 98410 76430
E-Mail : rkjayaraj@gmail.com

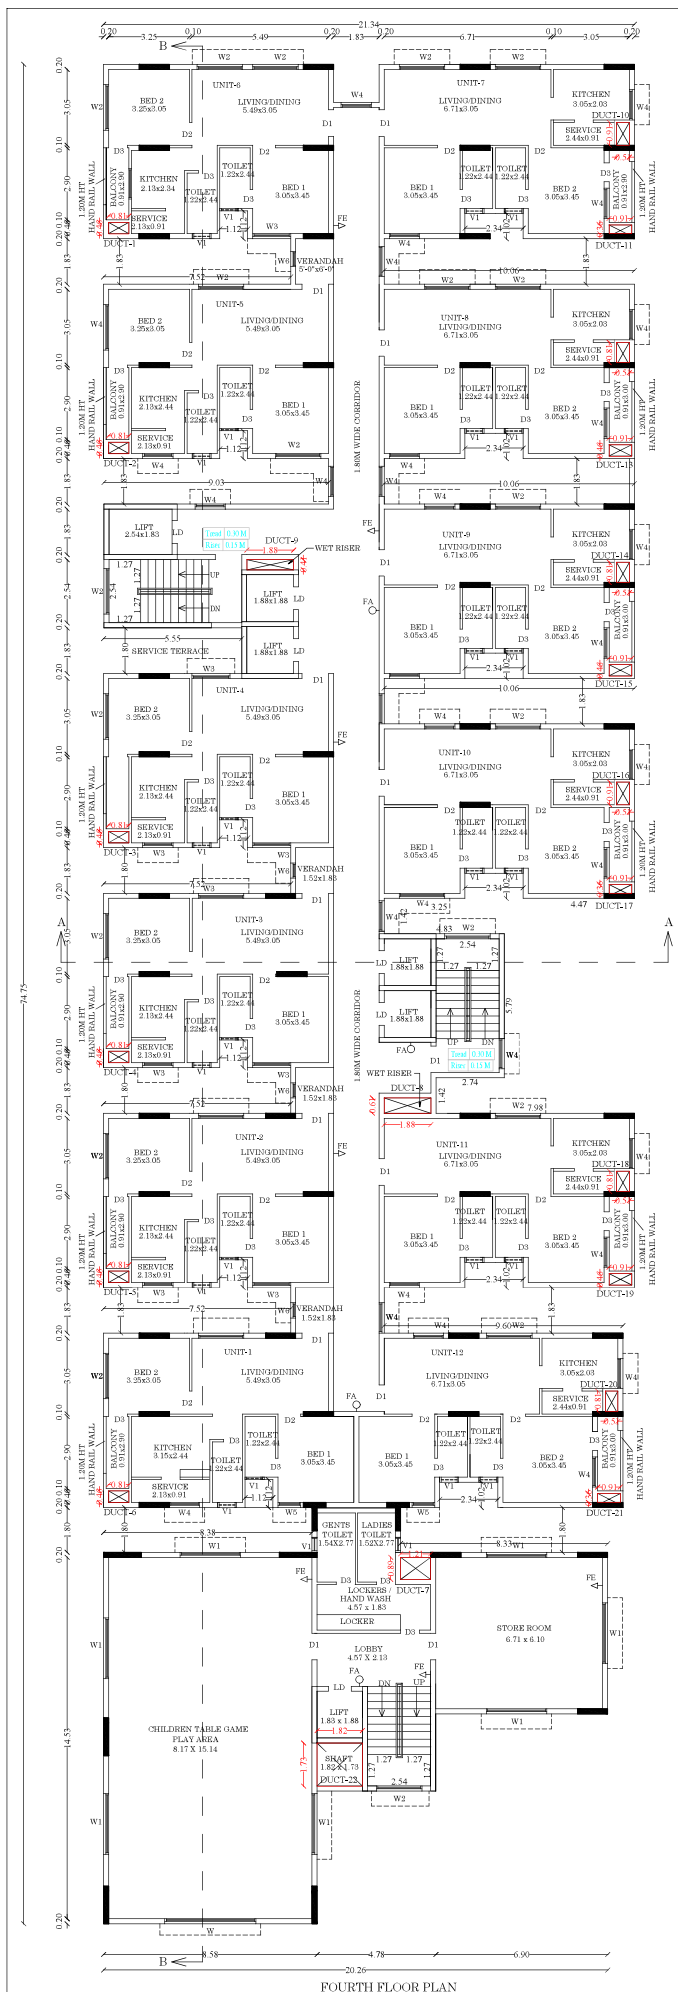

DWELLING AREA : BLOCK -1	
FIRST FLOOR TO THIRTEEN FLOOR	
UNIT -1	= 70.27 sq.m
UNIT -2	= 66.75 sq.m
UNIT -3	= 66.75 sq.m
UNIT -4	= 63.59 sq.m
UNIT -5	= 66.75 sq.m
UNIT -6	= 63.59 sq.m
UNIT -7	= 69.54 sq.m
UNIT -8	= 69.54 sq.m
UNIT -9	= 69.54 sq.m
UNIT -10	= 69.54 sq.m
UNIT -11	= 69.54 sq.m
UNIT -12	= 69.89 sq.m

NON FSI AREA DETAILS (DUCT)

S.NO	MEASUREMENT	NON FSI SQ.M
DUCT-1	0.81 x 0.46	0.37
DUCT-2	0.81 x 0.46	0.37
DUCT-3	0.81 x 0.46	0.37
DUCT-4	0.81 x 0.46	0.37
DUCT-5	0.81 x 0.46	0.37
DUCT-6	0.81 x 0.46	0.37
DUCT-7 UP TO FIFTH FLOOR	1.21 x 0.89	1.08
DUCT-8	1.88 x 0.61	0.15
DUCT-9	1.88 x 0.41	0.77
DUCT-10	0.51 x 0.91	0.46
DUCT-11	0.91 x 0.36	0.32
DUCT-12	0.51 x 0.81	0.41
DUCT-13	0.91 x 0.46	0.42
DUCT-14	0.51 x 0.81	0.41
DUCT-15	0.91 x 0.46	0.42
DUCT-16	0.51 x 0.91	0.46
DUCT-17	0.91 x 0.36	0.32
DUCT-18	0.51 x 0.81	0.41
DUCT-19	0.91 x 0.46	0.42
DUCT-20	0.51 x 0.81	0.41
DUCT-21	0.91 x 0.36	0.32
DUCT-22 UP TO FIFTH FLOOR	1.82 x 1.73	3.15
TOTAL		43.83

SHEET NO : 7

PLAN SHOWING THE PROPOSED CONSTRUCTION OF "RESIDENTIAL APARTMENT BUILDING" IN S.NO :307/1B2A, 1B2B2 AT NILAYUR BIT -1 VILLAGE/PANCHAYAT, THIRUPARANKUNDRAM TALUK, MADURAI DISTRICT.

(SCALE - 1:100)

JOINERY DETAILS:			
MD	MAIN DOOR	1.06x2.10	
D1	DOOR	1.52x2.10	
D2	DOOR	9.14x2.10	
D3	DOOR	0.76x2.10	
W	WINDOW	3.65x1.52	
W1	WINDOW	2.43x1.52	
W2	WINDOW	1.82x1.52	
W3	WINDOW	1.52x1.52	
W4	WINDOW	1.22x1.52	
W5	WINDOW	0.91x1.52	
W6	WINDOW	0.60x1.52	
W7	WINDOW	6.04x1.52	
W8	WINDOW	5.20x1.52	
W9	WINDOW	5.18x1.52	
W10	WINDOW	4.72x1.52	
W11	WINDOW	3.30x1.52	
V1	VENTILATOR	0.60x0.90	
V2	VENTILATOR	1.82x0.90	

PROPOSED BUILDING AREA DETAILS			
Description	NON FSI SQ.M	FSI SQ.M	TOTAL AREA SQ.M
Area of Basement floor	2710.83		2710.83
Area of Stilt floor	1466.65	22.58	1489.23
Area of First floor	43.83	1051.23	1095.06
Area of Second floor	43.83	1214.63	1258.46
Area of Third floor	43.83	1214.63	1258.46
Area of Forth floor	43.83	1051.23	1095.06
Area of Fifth floor	43.83	1210.92	1254.75
Area of Sixth floor	39.60	989.82	1029.42
Area of Seventh floor	39.60	989.82	1029.42
Area of Eighth floor	39.60	989.82	1029.42
Area of Ninth floor	39.60	989.82	1029.42
Area of Tenth floor	39.60	989.82	1029.42
Area of Eleventh floor	39.60	989.82	1029.42
Area of Twelfth floor	39.60	989.82	1029.42
Area of Thirteen floor	39.60	989.82	1029.42
Area of Head Room	51.52		51.52
Total Proposed Area	4764.95	13683.78	18448.73

QUALITY AUDITOR

K. R. K. V. M. R. G. N.

K.R.K.V.M.R.G.N.
17, Anna Nagar, Chennai - 600 022
Reg. No. GA 17/2022
R.K.V. Consultants
17, Anna Nagar, Chennai - 600 022
Call: 9842146467, 9842146468
E-Mail: rkvmr@gmail.com

CONSTRUCTION ENGINEER

K. R. K. V. M. R. G. N.

K.R.K.V.M.R.G.N.
17, Anna Nagar, Chennai - 600 022
Reg. No. GTE 09/2022 (MOTCP)
GTE CONSULTANCY SERVICES
Geo-Tech Engineering Division
613, Kanara Nagar 4th Street,
Tattikulam, Madurai - 625002.

ARCHITECT

K. R. K. V. M. R. G. N.

K. R. K. V. M. R. G. N.
17, Anna Nagar, Chennai - 600 022
Reg. No. GTE 09/2022 (MOTCP)
GTE CONSULTANCY SERVICES
Geo-Tech Engineering Division
613, Kanara Nagar 4th Street,
Tattikulam, Madurai - 625002.

ENGINEER


K. R. K. V. M. R. G. N.

K. R. K. V. M. R. G. N.
17, Anna Nagar, Chennai - 600 022
Reg. No. GTE 09/2022 (MOTCP)
GTE CONSULTANCY SERVICES
Geo-Tech Engineering Division
613, Kanara Nagar 4th Street,
Tattikulam, Madurai - 625002.

APPLICANT

K. R. K. V. M. R. G. N.

K. R. K. V. M. R. G. N.
17, Anna Nagar, Chennai - 600 022
Reg. No. GTE 09/2022 (MOTCP)
GTE CONSULTANCY SERVICES
Geo-Tech Engineering Division
613, Kanara Nagar 4th Street,
Tattikulam, Madurai - 625002.

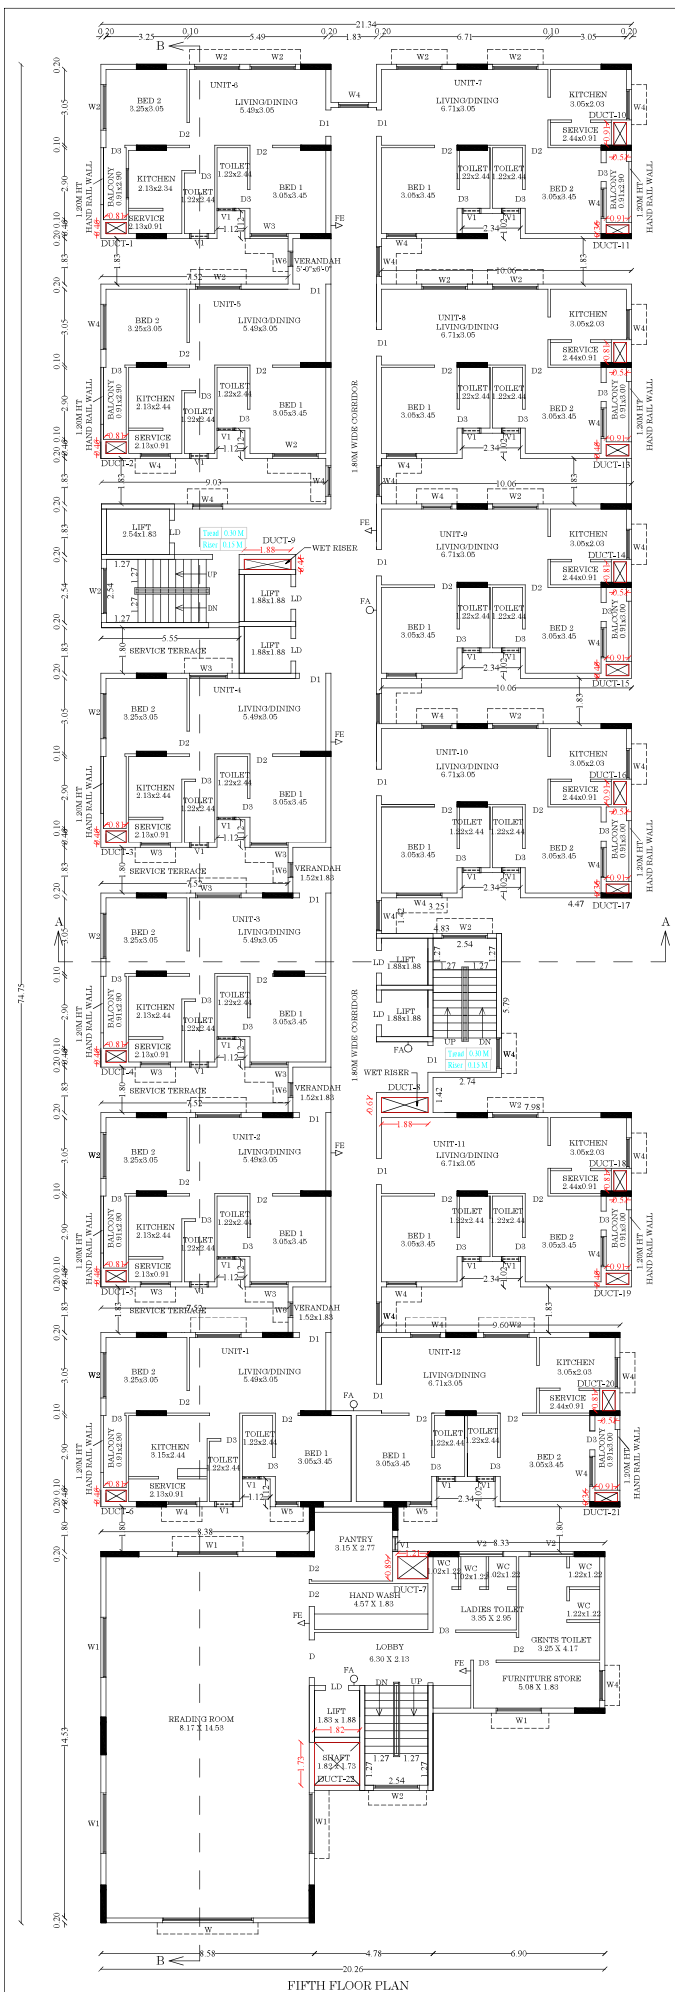

DWELLING AREA - BLOCK -1	
FIRST FLOOR TO THIRTEEN FLOOR	
UNIT -1	= 70.27 sqm
UNIT -2	= 66.75 sqm
UNIT -3	= 66.75 sqm
UNIT -4	= 63.59 sqm
UNIT -5	= 66.75 sqm
UNIT -6	= 63.59 sqm
UNIT -7	= 69.54 sqm
UNIT -8	= 69.54 sqm
UNIT -9	= 69.54 sqm
UNIT -10	= 69.54 sqm
UNIT -11	= 69.54 sqm
UNIT -12	= 69.89 sqm

NON FSI AREA DETAILS (DUCT)		
S.NO	MEASUREMENT	NON FSI SQ.M
DUCT-1	0.81 x 0.46	0.37
DUCT-2	0.81 x 0.46	0.37
DUCT-3	0.81 x 0.46	0.37
DUCT-4	0.81 x 0.46	0.37
DUCT-5	0.81 x 0.46	0.37
DUCT-6	0.81 x 0.46	0.37
DUCT-7 UP TO FIFTH FLOOR	1.21 x 0.89	1.08
DUCT-8	1.88 x 0.61	0.15
DUCT-9	1.88 x 0.41	0.77
DUCT-10	0.51 x 0.91	0.46
DUCT-11	0.91 x 0.36	0.32
DUCT-12	0.51 x 0.81	0.41
DUCT-13	0.91 x 0.46	0.42
DUCT-14	0.51 x 0.81	0.41
DUCT-15	0.91 x 0.46	0.42
DUCT-16	0.51 x 0.91	0.46
DUCT-17	0.91 x 0.36	0.32
DUCT-18	0.51 x 0.81	0.41
DUCT-19	0.91 x 0.46	0.42
DUCT-20	0.51 x 0.81	0.41
DUCT-21	0.91 x 0.36	0.32
DUCT-22 UP TO FIFTH FLOOR	1.82 x 1.73	3.15
TOTAL		43.83

PLAN SHOWING THE PROPOSED CONSTRUCTION OF "RESIDENTIAL APARTMENT BUILDING" IN S.NO :307/1B2A, 1B2B2 AT NILAYUR BIT -1 VILLAGE/PANCHAYAT, THIRUPARANKUNDRAM TALUK, MADURAI DISTRICT.

JOINERY DETAILS:			
MD	MAIN DOOR	1.06x2.10	
D1	DOOR	1.52x2.10	
D2	DOOR	9.14x2.10	
D3	DOOR	0.76x2.10	
W	WINDOW	3.65x1.52	
W1	WINDOW	2.43x1.52	
W2	WINDOW	1.82x1.52	
W3	WINDOW	1.52x1.52	
W4	WINDOW	1.22x1.52	
W5	WINDOW	0.91x1.52	
W6	WINDOW	0.60x1.52	
W7	WINDOW	6.04x1.52	
W8	WINDOW	5.20x1.52	
W9	WINDOW	5.18x1.52	
W10	WINDOW	4.72x1.52	
W11	WINDOW	3.30x1.52	
V1	VENTILATOR	0.60x0.90	
V2	VENTILATOR	1.82x0.90	

PROPOSED BUILDING AREA DETAILS			
Description	NON FSI SQ.M	FSI SQ.M	TOTAL AREA SQ.M
Area of Basement floor	2710.83		2710.83
Area of Stilt floor	1466.65	22.58	1489.23
Area of First floor	43.83	1051.23	1095.06
Area of Second floor	43.83	1214.63	1258.46
Area of Third floor	43.83	1214.63	1258.46
Area of Forth floor	43.83	1051.23	1095.06
Area of Fifth floor	43.83	1210.92	1254.75
Area of Sixth floor	39.60	989.82	1029.42
Area of Seventh floor	39.60	989.82	1029.42
Area of Eighth floor	39.60	989.82	1029.42
Area of Ninth floor	39.60	989.82	1029.42
Area of Tenth floor	39.60	989.82	1029.42
Area of Eleventh floor	39.60	989.82	1029.42
Area of Twelfth floor	39.60	989.82	1029.42
Area of Thirteen floor	39.60	989.82	1029.42
Area of Head Room	51.52		51.52
Total Proposed Area	4764.95	13683.78	18448.73

QUALITY AUDITOR

K.AJITH KUMAR is a Government Registered Geo-Tech Engineer. Reg. No. GTE 091/2022 (MOTCP) COB CONSULTANCY SERVICES Geo-Tech Engineering Division 613, Kamal Nagar 4th Street, Talukam, Madurai-625002.

CONSTRUCTION ENGINEER


S.DHILIPARAJAN, M.E. CIPCO Thiruparankundram 625002. Jobbing Engineering Consultant No. 14, Sree Narayana Temple Road, Chennai-600 028. Email: s.dhiliparajan@gmail.com. Mobile: 98412 79430

ARCHITECT

E.T. BABU, E. PLAN CENTER Registration No. REG-02/2020/MOTCP/MADURAI No. 33, South Street, Near Anna Hall, Madurai, Madurai - 625004. Ph: 82244454, 97508514

ENGINEER

S.P. PARAMESHWARAN

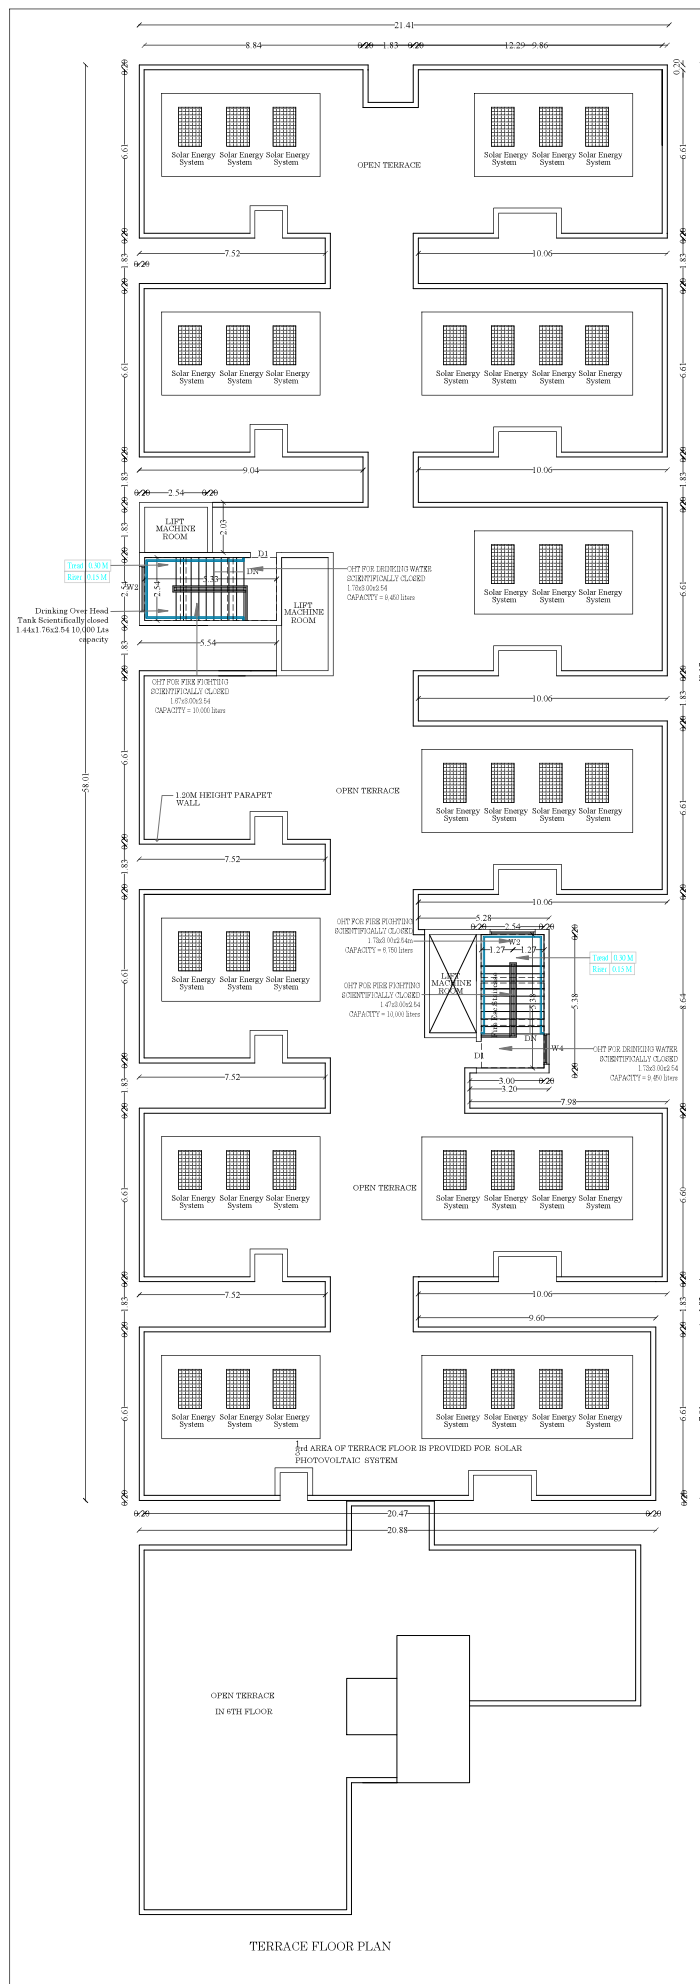

DWELLING AREA - BLOCK -1		
FIRST FLOOR TO THIRTEEN FLOOR		
UNIT -1	=	70.27 sq.m
UNIT -2	=	66.75 sq.m
UNIT -3	=	66.75 sq.m
UNIT -4	=	63.59 sq.m
UNIT -5	=	66.75 sq.m
UNIT -6	=	63.59 sq.m
UNIT -7	=	69.54 sq.m
UNIT -8	=	69.54 sq.m
UNIT -9	=	69.54 sq.m
UNIT -10	=	69.54 sq.m
UNIT -11	=	69.54 sq.m
UNIT -12	=	69.89 sq.m



PLAN SHOWING THE PROPOSED CONSTRUCTION OF "RESIDENTIAL APARTMENT BUILDING" IN S.NO :307/1B2A, 1B2B2 AT NILAYUR BIT -1 VILLAGE/PANCHAYAT, THIRUPARANKUNDAM TALUK, MADURAI DISTRICT.

SHEET NO :10
(SCALE : 1:100)

NON FSI AREA DETAILS (DUCT)		
S NO	MEASUREMENT	NON FSI SQ.M
DUCT-1	0.81 x 0.46	0.37
DUCT-2	0.81 x 0.46	0.37
DUCT-3	0.81 x 0.46	0.37
DUCT-4	0.81 x 0.46	0.37
DUCT-5	0.81 x 0.46	0.37
DUCT-6	0.81 x 0.46	0.37
DUCT-7	1.21 x 0.89	1.08
UP TO FIFTH FLOOR		
DUCT-8	1.88 x 0.61	0.15
DUCT-9	1.88 x 0.41	0.77
DUCT-10	0.51 x 0.91	0.46
DUCT-11	0.91 x 0.36	0.32
DUCT-12	0.51 x 0.81	0.41
DUCT-13	0.91 x 0.46	0.42
DUCT-14	0.51 x 0.81	0.41
DUCT-15	0.91 x 0.46	0.42
DUCT-16	0.51 x 0.91	0.46
DUCT-17	0.91 x 0.36	0.32
DUCT-18	0.51 x 0.81	0.41
DUCT-19	0.91 x 0.46	0.42
DUCT-20	0.51 x 0.81	0.41
DUCT-21	0.91 x 0.36	0.32
DUCT-22	1.82 x 1.73	3.15
UP TO FIFTH FLOOR		
TOTAL		43.83

JOINERY DETAILS:			
MID	MAIN DOOR	1.06x2.10	
D1	DOOR	1.52x2.10	
D2	DOOR	9.14x2.10	
D3	DOOR	0.76x2.10	
W	WINDOW	3.65x1.52	
W1	WINDOW	2.43x1.52	
W2	WINDOW	1.82x1.52	
W3	WINDOW	1.52x1.52	
W4	WINDOW	1.22x1.52	
W5	WINDOW	0.91x1.52	
W6	WINDOW	0.60x1.52	
W7	WINDOW	6.04x1.52	
W8	WINDOW	5.20x1.52	
W9	WINDOW	5.18x1.52	
W10	WINDOW	4.72x1.52	
W11	WINDOW	3.90x1.52	
V1	VENTILATOR	0.60x0.90	
V2	VENTILATOR	1.82x0.90	

PROPOSED BUILDING AREA DETAILS:			
Description	NON FSI SQ.M	FSI SQ.M	TOTAL AREA SQ.M
Area of Basement floor	2710.83		2710.83
Area of Stilt floor	1466.65	22.58	1489.23
Area of First floor	43.83	1051.23	1095.06
Area of Second floor	43.83	1214.63	1258.46
Area of Third floor	43.83	1214.63	1258.46
Area of Forth floor	43.83	1051.23	1095.06
Area of Fifth floor	43.83	1210.92	1254.75
Area of Sixth floor	39.60	989.82	1029.42
Area of Seventh floor	39.60	989.82	1029.42
Area of Eighth floor	39.60	989.82	1029.42
Area of Ninth floor	39.60	989.82	1029.42
Area of Tenth floor	39.60	989.82	1029.42
Area of Eleventh floor	39.60	989.82	1029.42
Area of Twelfth floor	39.60	989.82	1029.42
Area of Thirteen floor	39.60	989.82	1029.42
Area of Head Room	51.52		51.52
Total Proposed Area	4764.95	13683.78	18448.73

E.R.K.V. MURUGAN
Vt. (Civil) (S.E.) (I.L.U.)
Quality Auditor - (RQ4)
Madurai, Tamil Nadu
Reg. No. QA / 157/2025
R.K.V. Construction
117, Ayaz Mahal B, Karam Madurai
Cell: 9842144444, 9842177777
E-Mail: rkvetm@gmail.com

QUALITY AUDITOR

K. AJITH KUMAR *(Signature)*
Registered Geo-Tech Engineer
Reg. No. GTE 0912022 (MOTCP)
Geo CONSULTANCY SERVICES
Geo-Tech Engineering Division
615, Kanakar Nagar 4th Street,
Tattakulam, Madurai-625002.

GEO-TECH ENGINEER

S. DHILIPARAJAN, M.E.
DTCP Thiruparankundam
Jawahar Engineering Consultants Pvt. Ltd.
Second Floor, Plot No. 40B, New No. 37, 6th Cross
Street, Lakshmi Nagar, Ponchi, Chennai-600118
Mob: 9844287614, 9844287614
E-Mail: dhiliparajan@yahoo.co.in

CONSTRUCTION ENGINEER

K. Cheralathan, B.Arch, M.L.Arch
COA No.: CA05/1833
CHERALATHAN ASSOCIATES
13, Shanti Enclave
28/71, Sankarathirupuram Road,
P.A., Poram, Chennai - 600 028.
E-Mail: k.che@architects.com
Mobile: 98410 79430

ARCHITECT

S. DHILIPARAJAN, M.E.
DTCP Thiruparankundam
Jawahar Engineering Consultants Pvt. Ltd.
Second Floor, Plot No. 40B, New No. 37, 6th Cross
Street, Lakshmi Nagar, Ponchi, Chennai-600118
Mob: 9844287614, 9844287614
E-Mail: dhiliparajan@yahoo.co.in

STRUCTURAL ENGINEER

E.T.SABU.E.,
PLAN CENTER
Registration No.
REGOR/2020/01/MADURAI
No. 28, South Street, Near Anna Main
Thiruparankundam, Madurai - 2
Pin: 625004, TAMIL NADU

ENGINEER

S. DHILIPARAJAN, M.E.
DTCP Thiruparankundam
Jawahar Engineering Consultants Pvt. Ltd.
Second Floor, Plot No. 40B, New No. 37, 6th Cross
Street, Lakshmi Nagar, Ponchi, Chennai-600118
Mob: 9844287614, 9844287614
E-Mail: dhiliparajan@yahoo.co.in

APPLICANT



SITE PLAN SHOWING THE
PROPOSED CONSTRUCTION OF
"RESIDENTIAL APARTMENT
BUILDING" IN S.NO :007/IB2A,
HEB2 AT NILAYUR BIT -1
VILLAGE PANCHAYAT,
THIRUPANANDARAM TALUK
MADURAI DISTRICT. SCALE : 1/100

EXTERIOR DETAILS		
MB	MAIN FLOOR	1.00x2.10
D1	DOOR	1.52x2.10
D2	DOOR	9.14x2.10
W1	WINDOW	0.79x2.10
W2	WINDOW	3.98x1.52
W3	WINDOW	2.82x1.52
W4	WINDOW	1.52x1.52
W5	WINDOW	1.25x1.52
W6	WINDOW	0.91x1.52
W7	WINDOW	0.98x1.52
W8	WINDOW	0.91x1.52
W9	WINDOW	5.18x1.52
W10	WINDOW	4.79x1.52
W11	WINDOW	2.82x1.52
V1	VENTILATOR	0.69x0.60
V2	VENTILATOR	1.28x0.60
PROPOSED BUILDING AREA DETAILS		
Description	NON ISI SQM	TOTAL SQM
Area of Basement	2710.83	2710.83
Area of Still floor	1466.65	22.58
Area of First floor	43.83	1051.23
Area of Second floor	43.83	1214.63
Area of Third floor	43.83	1214.63
Area of Fourth floor	43.83	1051.23
Area of Fifth floor	43.83	1210.92
Area of Sixth floor	39.60	999.82
Area of Seventh floor	39.60	999.82
Area of Eighth floor	39.60	999.82
Area of Ninth floor	39.60	999.82
Area of Tenth floor	39.60	999.82
Area of Eleventh floor	39.60	999.82
Area of Twelfth floor	39.60	999.82
Area of Thirteenth floor	39.60	999.82
Area of Head Room	51.52	999.82
Total Proposed Area	4764.95	13433.76




K. Arthy
AUDITOR


K. Arthy
CONSTRUCTION
ENGINEER

K. Arthy
ARCHITECT


K. Arthy
APPLICANT

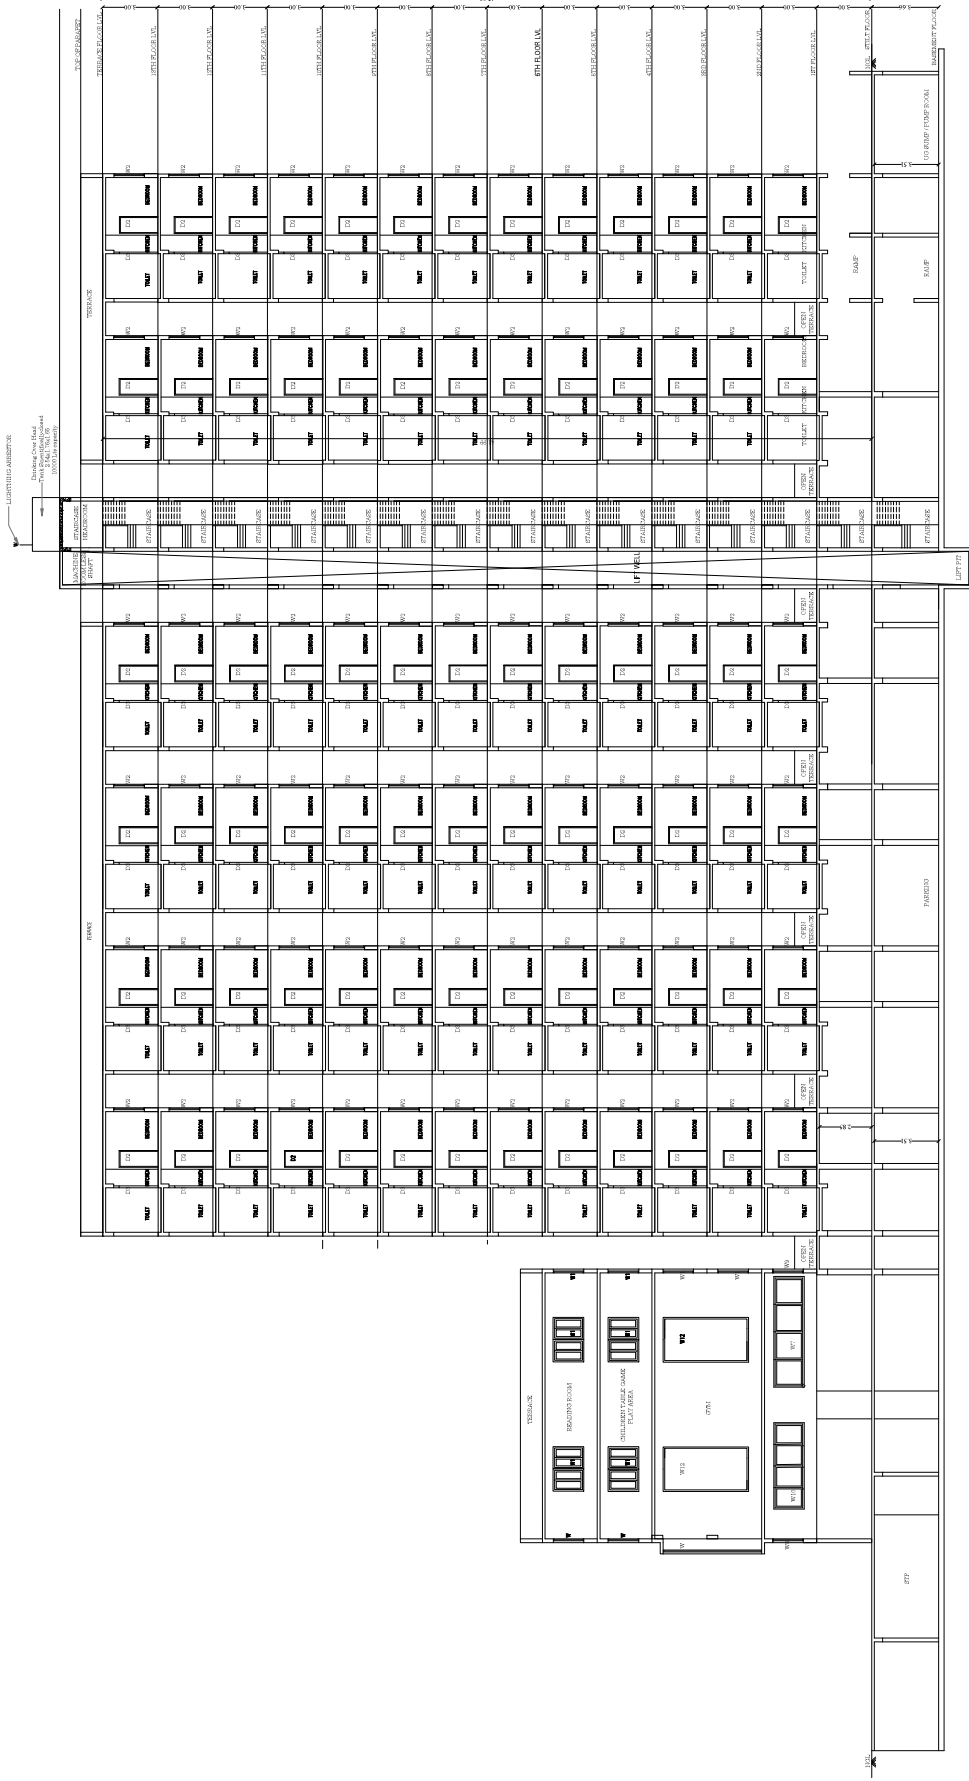


SECTION - BB

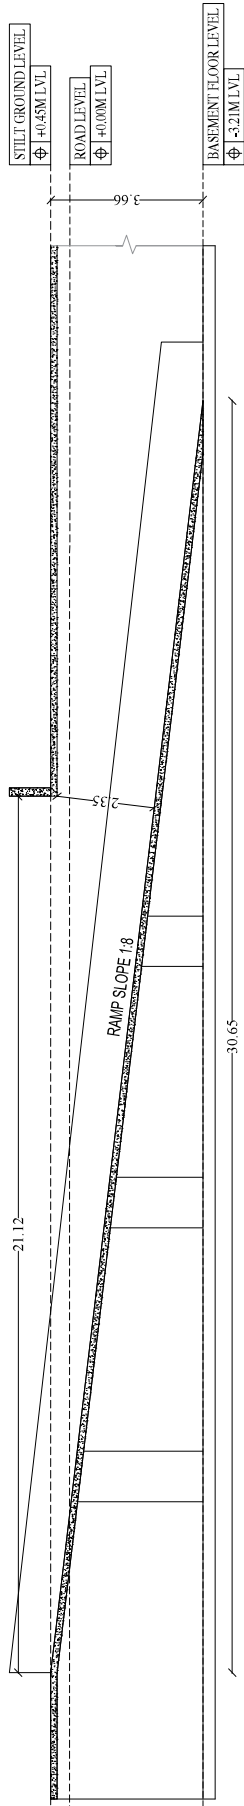

SECTION -X
RAMP DETAIL

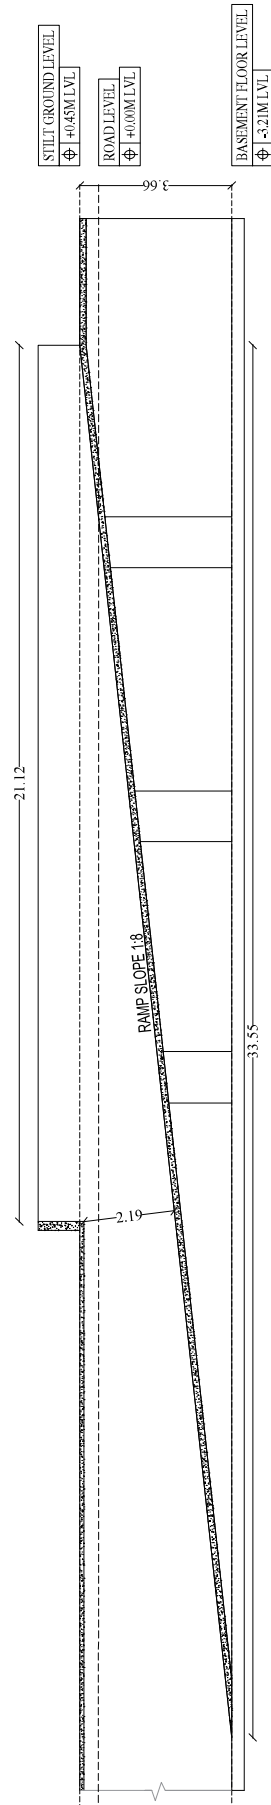

SECTION -Y
RAMP DETAIL

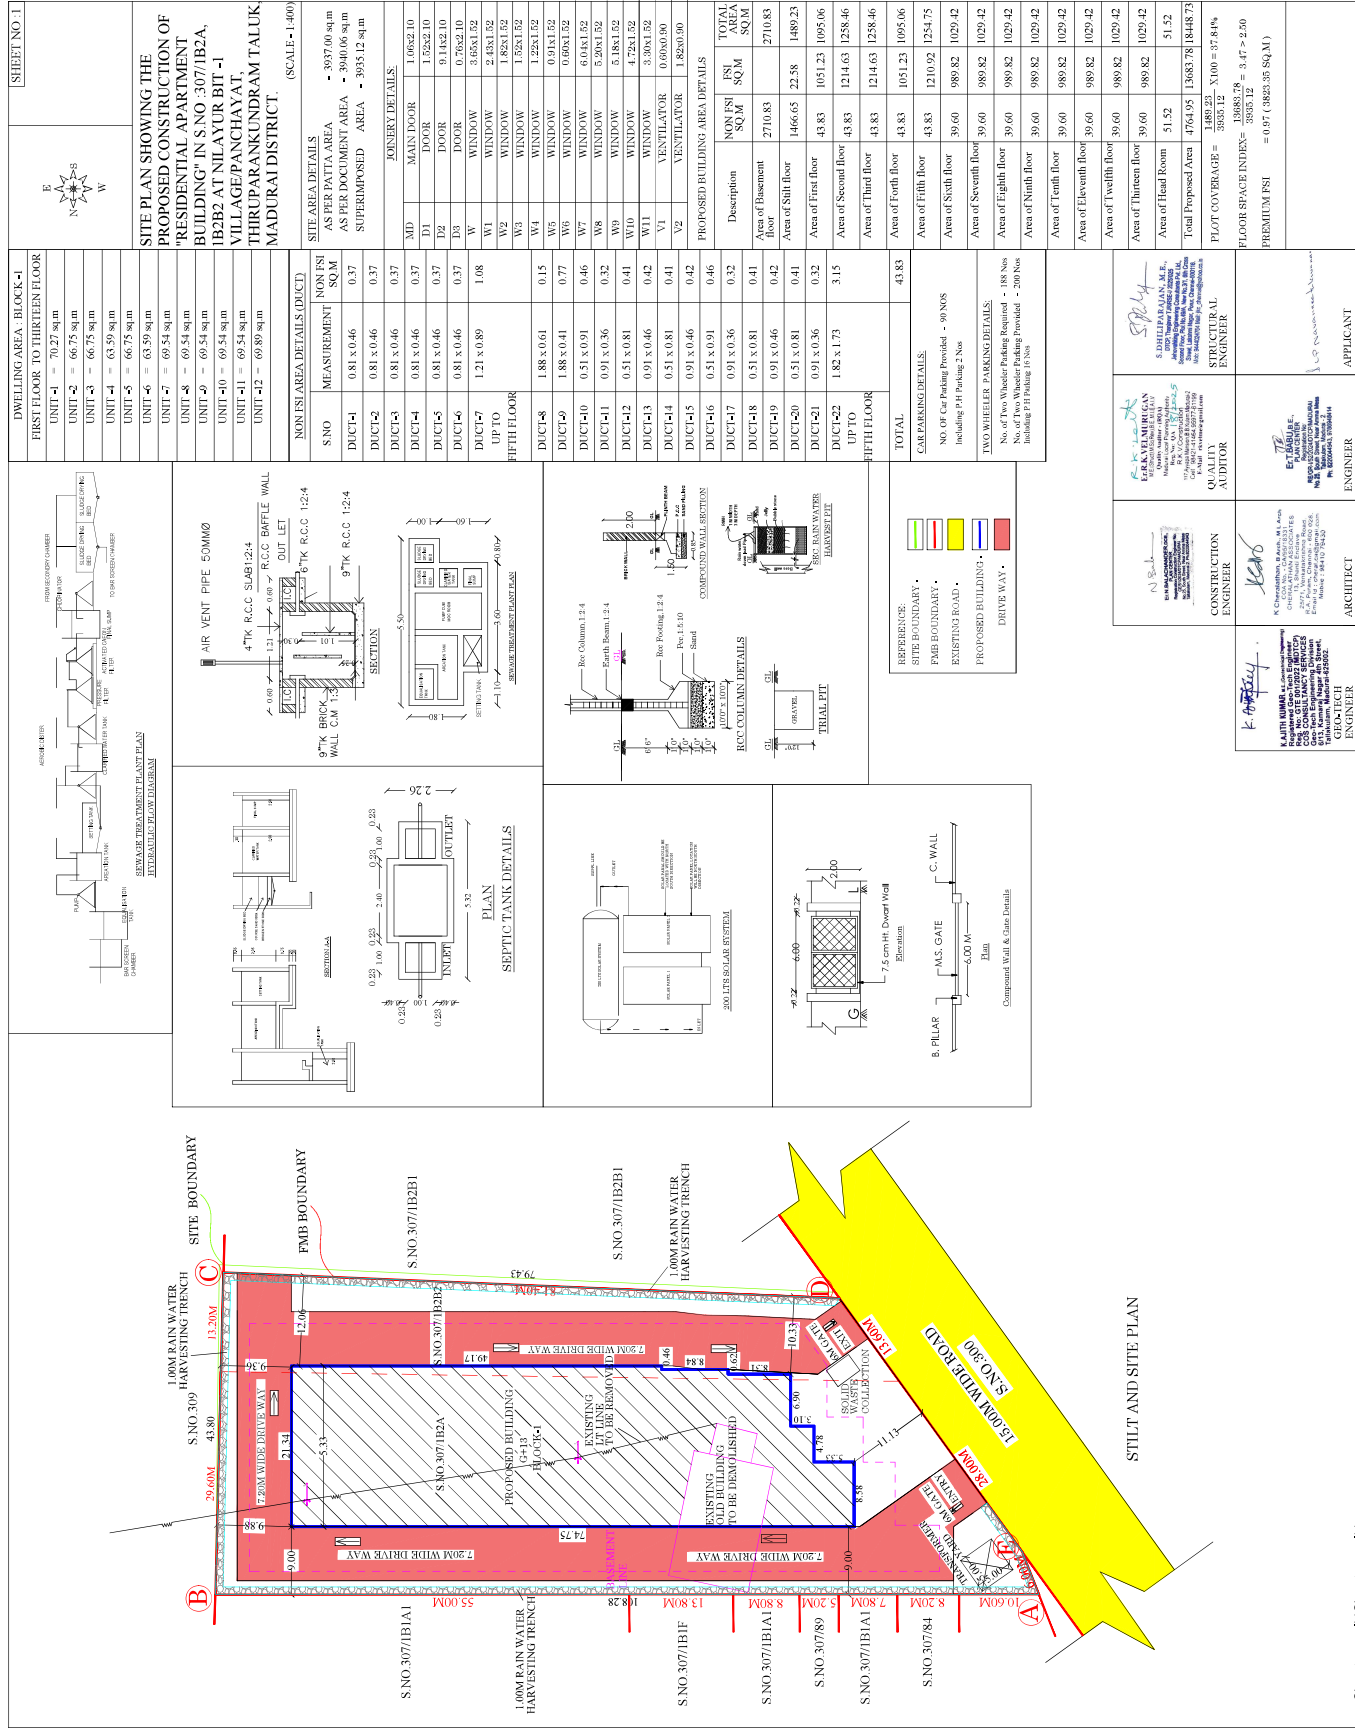

Eight ways to know a piece of land before you pay for it.

This report covers one part of the picture. These cover the rest, drawn from the same government records, for any property in Tamil Nadu.

LandLens One

Ask anything about a property and get an answer grounded in live government records, with the sources shown.

[/landlens/one](#)



Verify My Land

Every record check run on one property and returned as a single report.

[/landlens/verify-my-land](#)



Legal Opinion

An advocate's written opinion on the title, built on the records we pull for it.

[/landlens](#)



One Map

Every layer on one map: the parcel, its boundary, zoning, water bodies and what sits around it.

[/landlens/one/map](#)



PriceMap

What land actually changed hands for around this plot, taken from the registered deeds.

[/landlens/pricemap](#)



Build Scope

What you are allowed to build here: floor space, height, coverage and setbacks.

[/landlens/build-scope](#)



Property Tracker

Watch a property and hear about it when something new is registered against it.

[/landlens/property-tracker](#)



Deal Room

Run the transaction in one place: documents, stamping, signatures and the parties.

[/landlens/deal-room](#)



Twenty-four checks you can run yourself, at no cost.

Records and verification

The registers themselves, read for you.

Encumbrance Certificate

Patta and Chitta

Field Measurement Sketch

EC Analyzer

Bank charge check

Court case search

Seller background check

Approval check by survey

Value and duty

What it is worth and what it costs to register.

Guideline value by street

Guideline value by survey

Stamp duty and registration fees

Capital gains

Floor space index

Area unit converter

Zoning and land use

What the plan says can happen on this land.

Land use zone finder

CMDA land use check

Coastal regulation zone

Master plan check

Water bodies finder

Airport height clearance

Registers and directories

Who holds it, and which office keeps the record.

Find your registering office

Temple property check

Waqf property check

RERA register



Every free tool
/tools



Services we run
for you
/services



The LandLens
suite
/landlens/one



Every claim in this document traces back to a government record.

Legal opinions, due diligence and title verification

Building plan, layout and sub-division approvals

Completion and occupancy certificates, regularisation

Escrow, negotiation and NRI property management

Land survey, soil testing, architecture and construction

Verified RealEstate
3/350/2 Mettukuppam,
OMR Thoraipakkam,
Chennai 600 097, India
hello@verified.realestate
+91 9996 12 9996

Prepared from the registers named on the page each finding sits on. Where a register could not be read, this document says so in its place rather than leaving the gap to be read as a clean result.

