

PP

APPROVAL RECORD

Planning Permission

Mayiladuthurai

Mayiladuthurai district, Tamil Nadu

APPROVAL TYPE

Building Plan

ISSUING AUTHORITY



DTCP

The approval as the planning authority issued it, reproduced in full behind this page.

An approval speaks to what was sanctioned, not to what was built. Completion is a separate record.



**SITE PLAN SHOWING THE PROPOSED CONSTRUCTION OF SCHOOL BUILDING IN S.F. NO. 443 / 1, 9A, 10,
AT NANGOORE VILLAGE AND PANCHAYAT, SIRKAZHI TALUK, MAYILADUTHURAI DISTRICT.**

SCALE 1:100

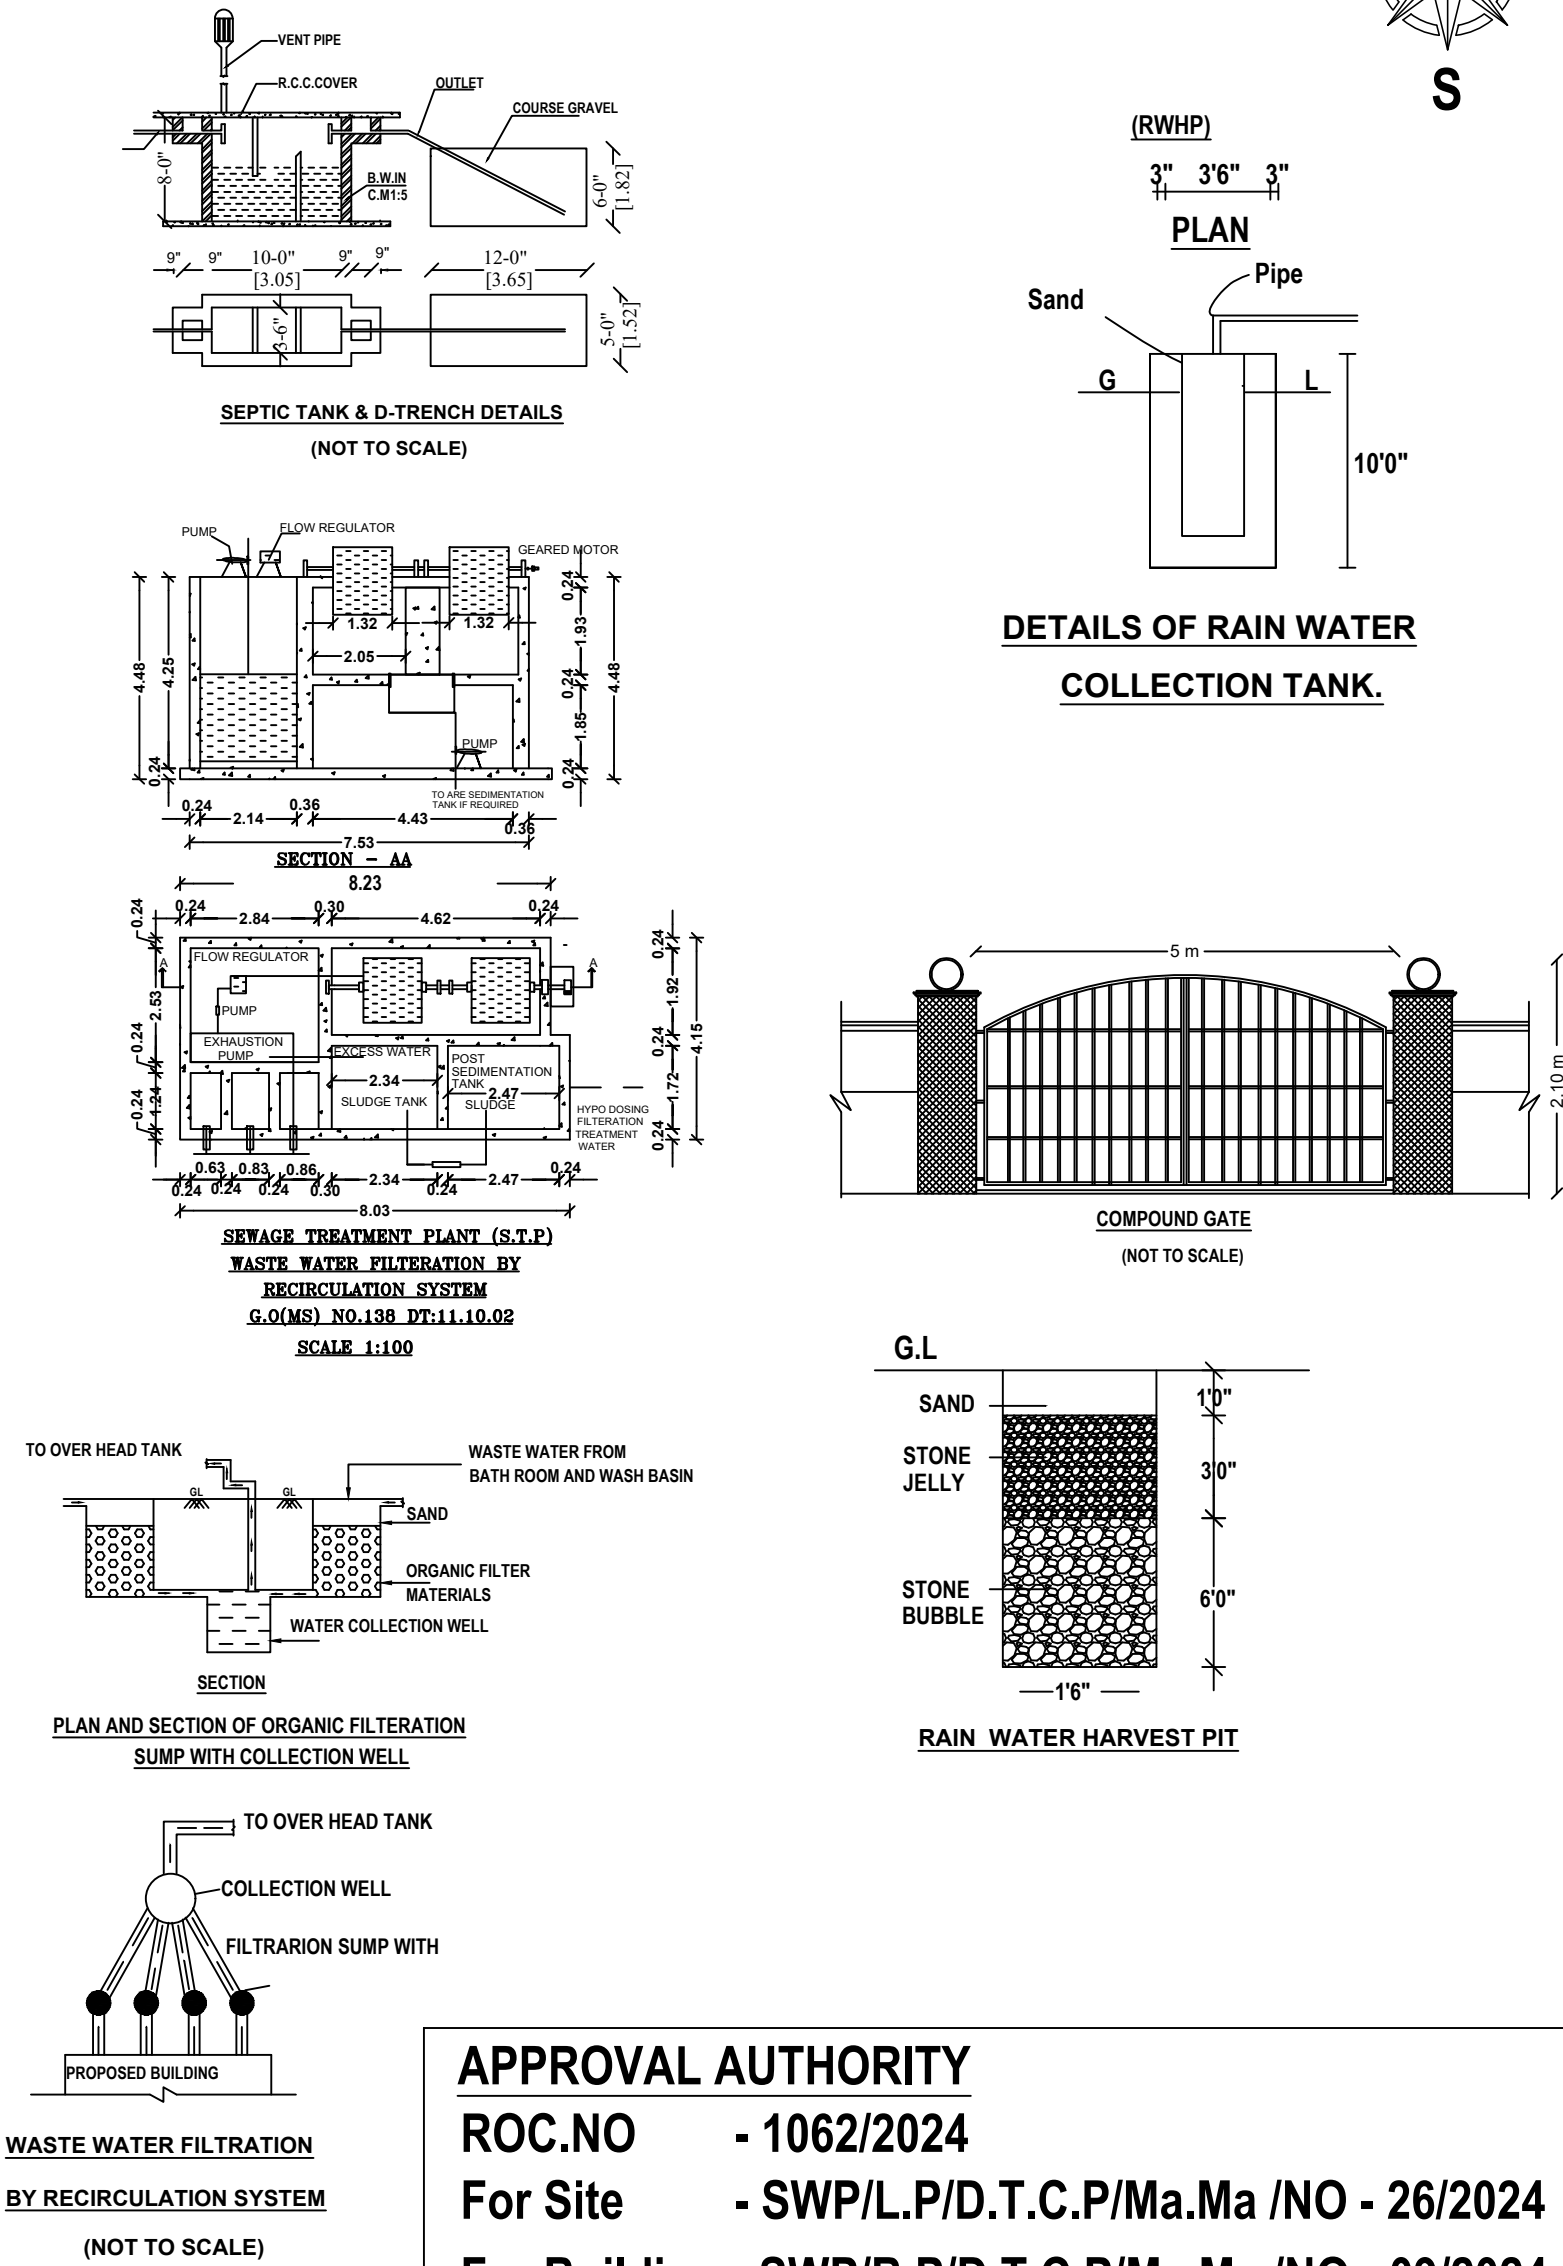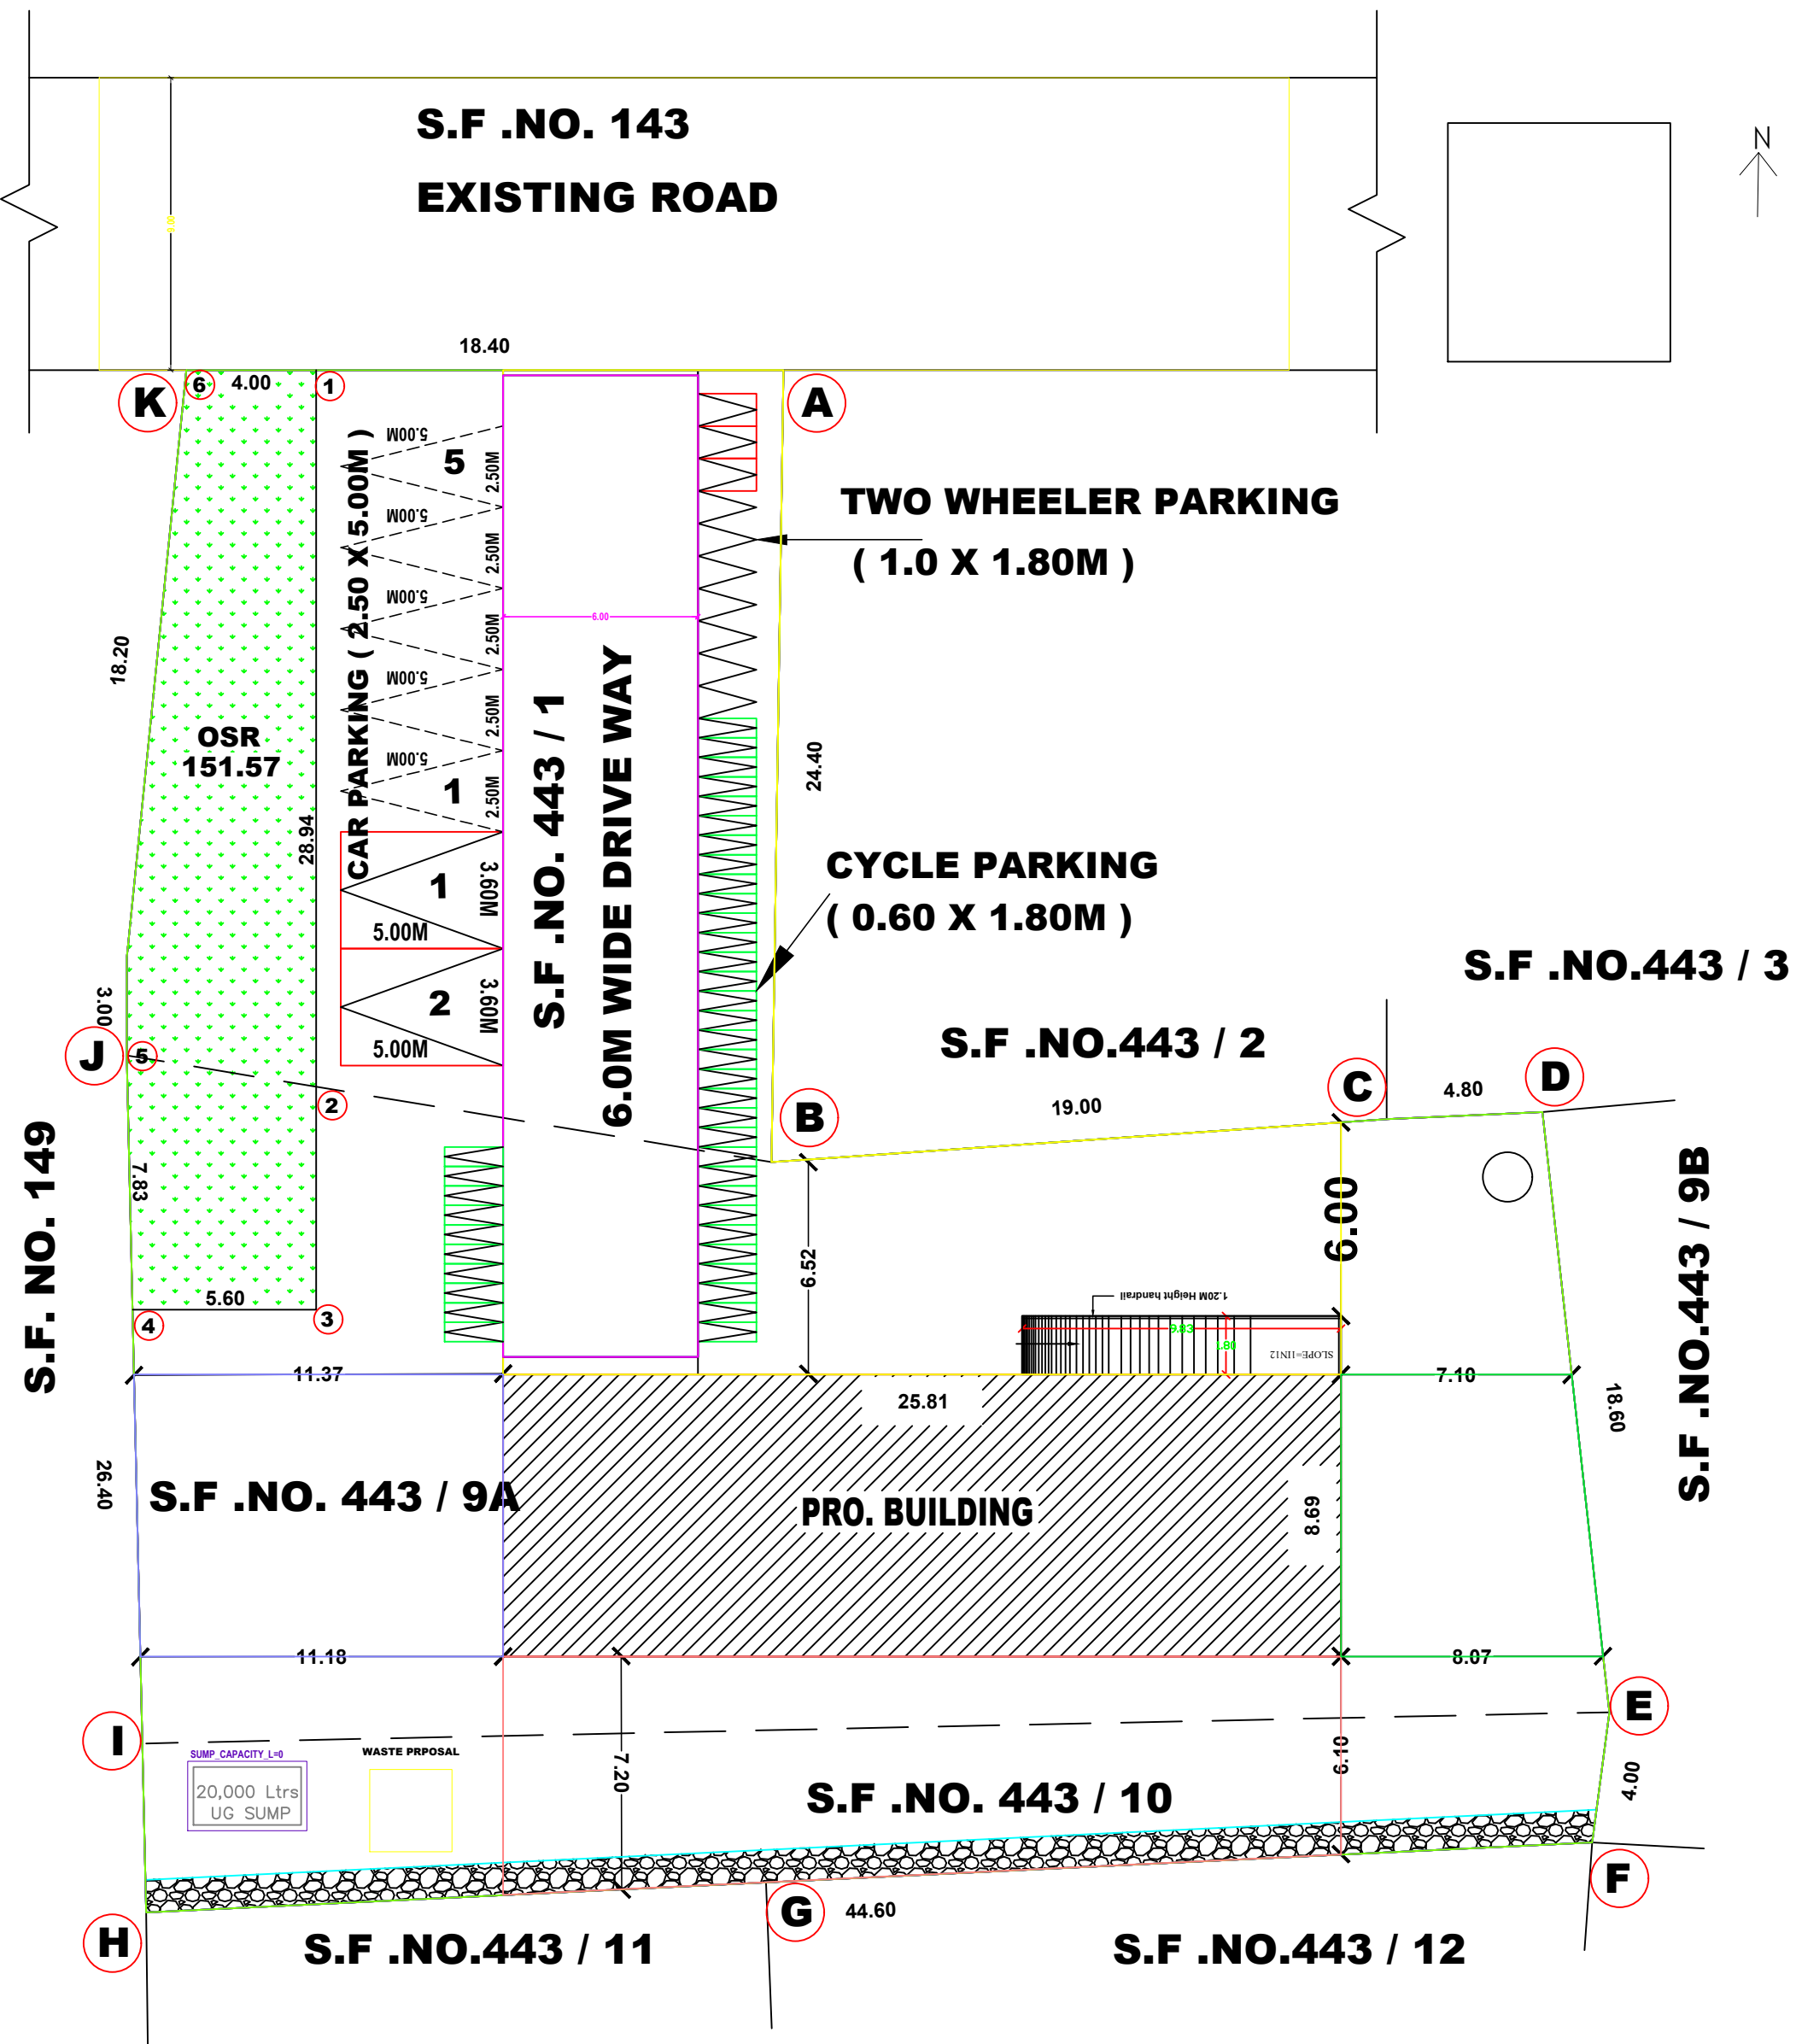


APPROVAL AUTHORITY
ROC.NO - 1062/2024
For Site - SWP/L.P/D.T.C.P/Ma.Ma /NO - 26/2024
For Building - SWP/B.P/D.T.C.P/Ma.Ma /NO - 09/2024

Assistant Director
District Town & Country Planning Office
Mayiladuthurai.

  AREA DETAILS		SQ.MT.	
AREA OF SITE		1429.00	
		FSI	NON FSI
AREA OF GROUND FLOOR		224.29	23.64
AREA OF FIRST FLOOR		224.29	
AREA OF HEAD ROOM			
AREA OF RAMP			
TOTAL AREA		448.58	41.33
FLOOR SPACE INDEX (FSI) = $\frac{448.58}{1429.00}$ = 0.31			
PARKING			
NUMBER OF CAR PARKING (2.50 X 5.00) = 5 nos.			
PHYSICALLY HANDICAPED PARKING (3.60 X 5.00) = 2 NOS.			
NUMBER OF TWO WHEELER PARKING (1.00 X 1.80) = 10 NOS.			
NUMBER OF CYCLE PARKING (0.60 X 1.80) = 42 NOS.			
COLOUR INDEX			
PROPOSED SITE			
PROPOSED BUILDING			
PROPOSED DRIVE WAY			
EXISTING ROAD			
RAIN WATER HARVEST BED			
OSR			
APPLICANT			
Mr.S.SARATHI			
REGISTER ENGINEER			
Er.R.MUTHUKUMAR - MYD / RE -II / 2023 / 009			
STRUCTURAL ENGINEER			
Er.K.VELMURUGAN - TJR / RSE -II / 2019 / 066			
GEO-TECH ENGINEER			
Er.G.KUMARESAN - RGTE / VR / DECEMBER - 2019 / 003			

**PLAN SHOWING THE PROPOSED CONSTRUCTION OF SCHOOL BUILDING IN S.F. NO. 443 / 1, 9A, 10,
AT NANGOORE VILLAGE AND PANCHAYAT, SIRKAZHI TALUK, MAYILADUTHURAI DISTRICT.**

SCALE 1:100

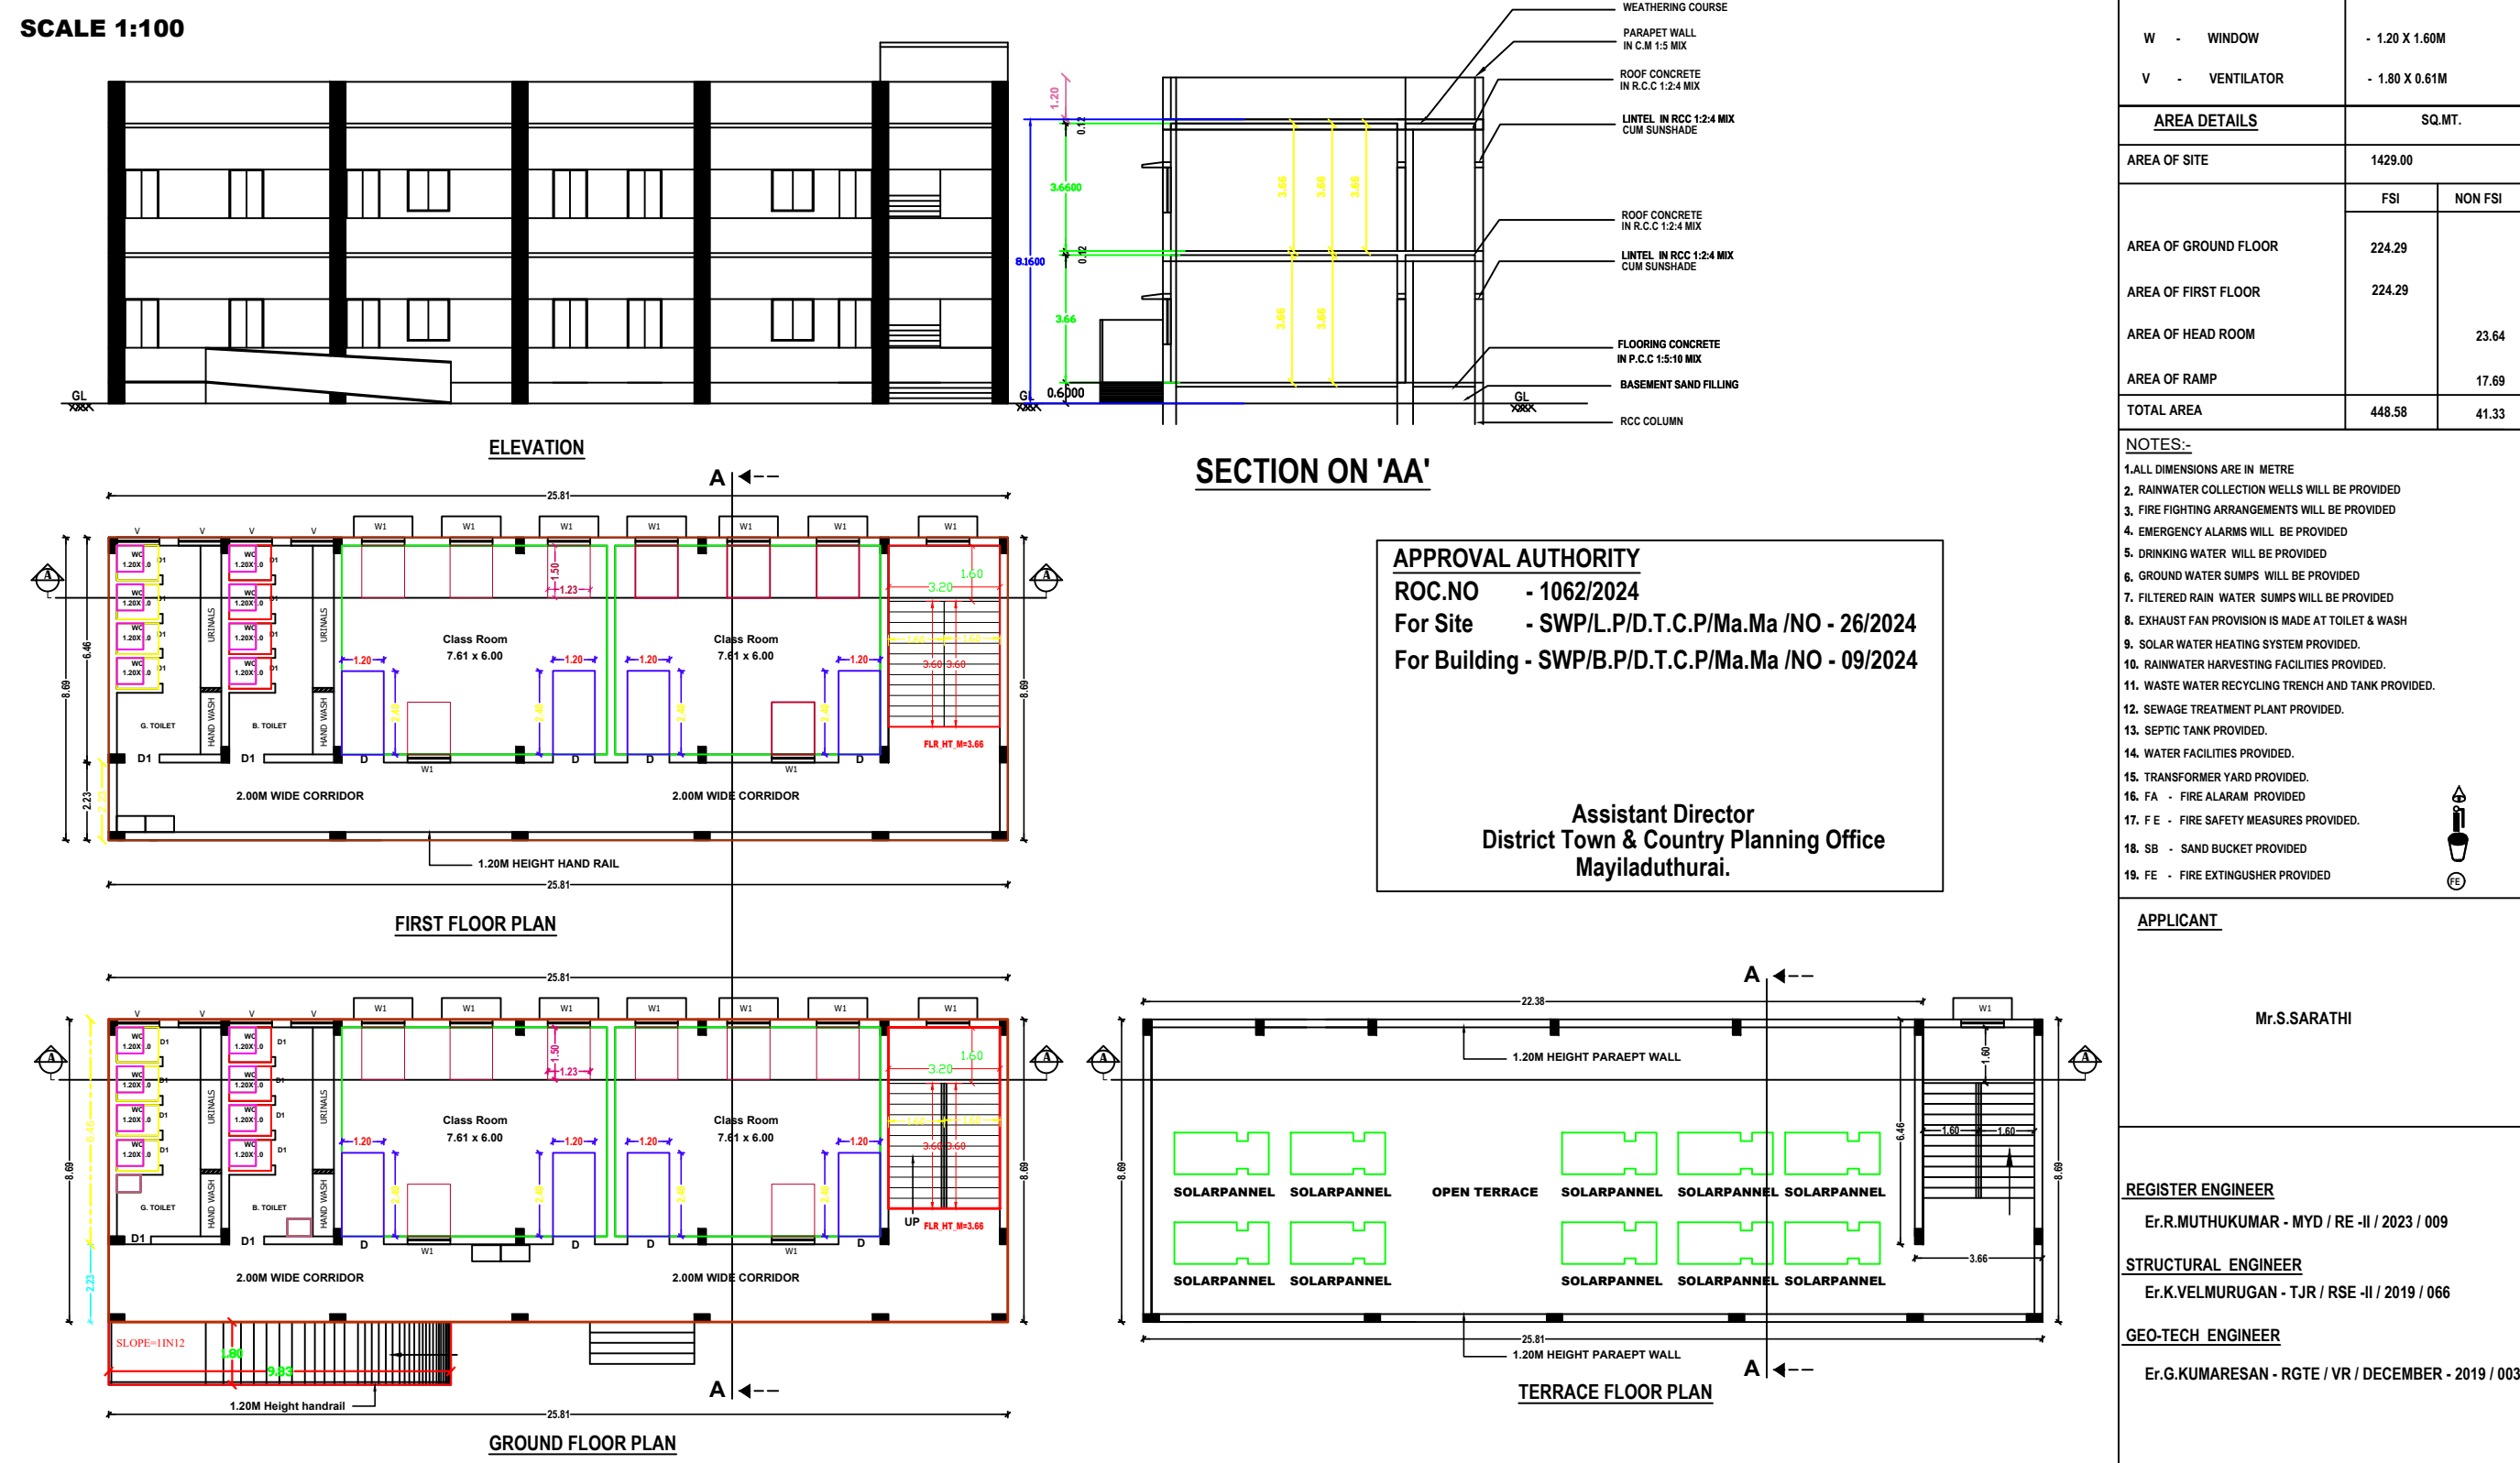

SCHEDULE OF JOINTS	
D - DOOR	- 1.00 X 2.00
W - WINDOW	- 1.00 X 2.00
V - VENTILATOR	- 1.00 X 1.00
AREA DETAILS	
AREA OF SITE	1429.00
AREA OF GROUND FLOOR	224.29
AREA OF FIRST FLOOR	224.29
AREA OF HEAD ROOM	23.64
AREA OF RAMP	17.69
TOTAL AREA	448.58
NOTES	
1. ALL DIMENSIONS ARE IN METRE.	
2. RAIN WATER COLLECTION SYSTEM WILL BE PROVIDED.	
3. WASTE WATER TREATMENT SYSTEM WILL BE PROVIDED.	
4. WASTE WATER TREATMENT SYSTEM WILL BE PROVIDED.	
APPLICANT	
Mr.S.SARATHI	
REGISTER ENGINEER	
Er.R.MUTHUKUMAR - MYD / RE -II / 2023 / 009	
STRUCTURAL ENGINEER	
Er.K.VELMURUGAN - TJR / RSE -II / 2019 / 066	
GEO-TECH ENGINEER	
Er.G.KUMARESAN - RGTE / VR / DECEMBER - 2019 / 003	



Eight ways to know a piece of land before you pay for it.

This report covers one part of the picture. These cover the rest, drawn from the same government records, for any property in Tamil Nadu.

LandLens One

Ask anything about a property and get an answer grounded in live government records, with the sources shown.

[/landlens/one](#)



Verify My Land

Every record check run on one property and returned as a single report.

[/landlens/verify-my-land](#)



Legal Opinion

An advocate's written opinion on the title, built on the records we pull for it.

[/landlens](#)



One Map

Every layer on one map: the parcel, its boundary, zoning, water bodies and what sits around it.

[/landlens/one/map](#)



PriceMap

What land actually changed hands for around this plot, taken from the registered deeds.

[/landlens/pricemap](#)



Build Scope

What you are allowed to build here: floor space, height, coverage and setbacks.

[/landlens/build-scope](#)



Property Tracker

Watch a property and hear about it when something new is registered against it.

[/landlens/property-tracker](#)



Deal Room

Run the transaction in one place: documents, stamping, signatures and the parties.

[/landlens/deal-room](#)



Twenty-four checks you can run yourself, at no cost.

Records and verification

The registers themselves, read for you.

Encumbrance Certificate

Patta and Chitta

Field Measurement Sketch

EC Analyzer

Bank charge check

Court case search

Seller background check

Approval check by survey

Value and duty

What it is worth and what it costs to register.

Guideline value by street

Guideline value by survey

Stamp duty and registration fees

Capital gains

Floor space index

Area unit converter

Zoning and land use

What the plan says can happen on this land.

Land use zone finder

CMDA land use check

Coastal regulation zone

Master plan check

Water bodies finder

Airport height clearance

Registers and directories

Who holds it, and which office keeps the record.

Find your registering office

Temple property check

Waqf property check

RERA register



Every free tool
/tools



Services we run
for you
/services



The LandLens
suite
/landlens/one



Every claim in this document traces back to a government record.

Legal opinions, due diligence and title verification

Building plan, layout and sub-division approvals

Completion and occupancy certificates, regularisation

Escrow, negotiation and NRI property management

Land survey, soil testing, architecture and construction

Verified RealEstate
3/350/2 Mettukuppam,
OMR Thoraipakkam,
Chennai 600 097, India
hello@verified.realestate
+91 9996 12 9996

Prepared from the registers named on the page each finding sits on. Where a register could not be read, this document says so in its place rather than leaving the gap to be read as a clean result.

