




SHEET NO: 01 / 02




SECTION ON 'AA'



FIRST FLOOR PLAN

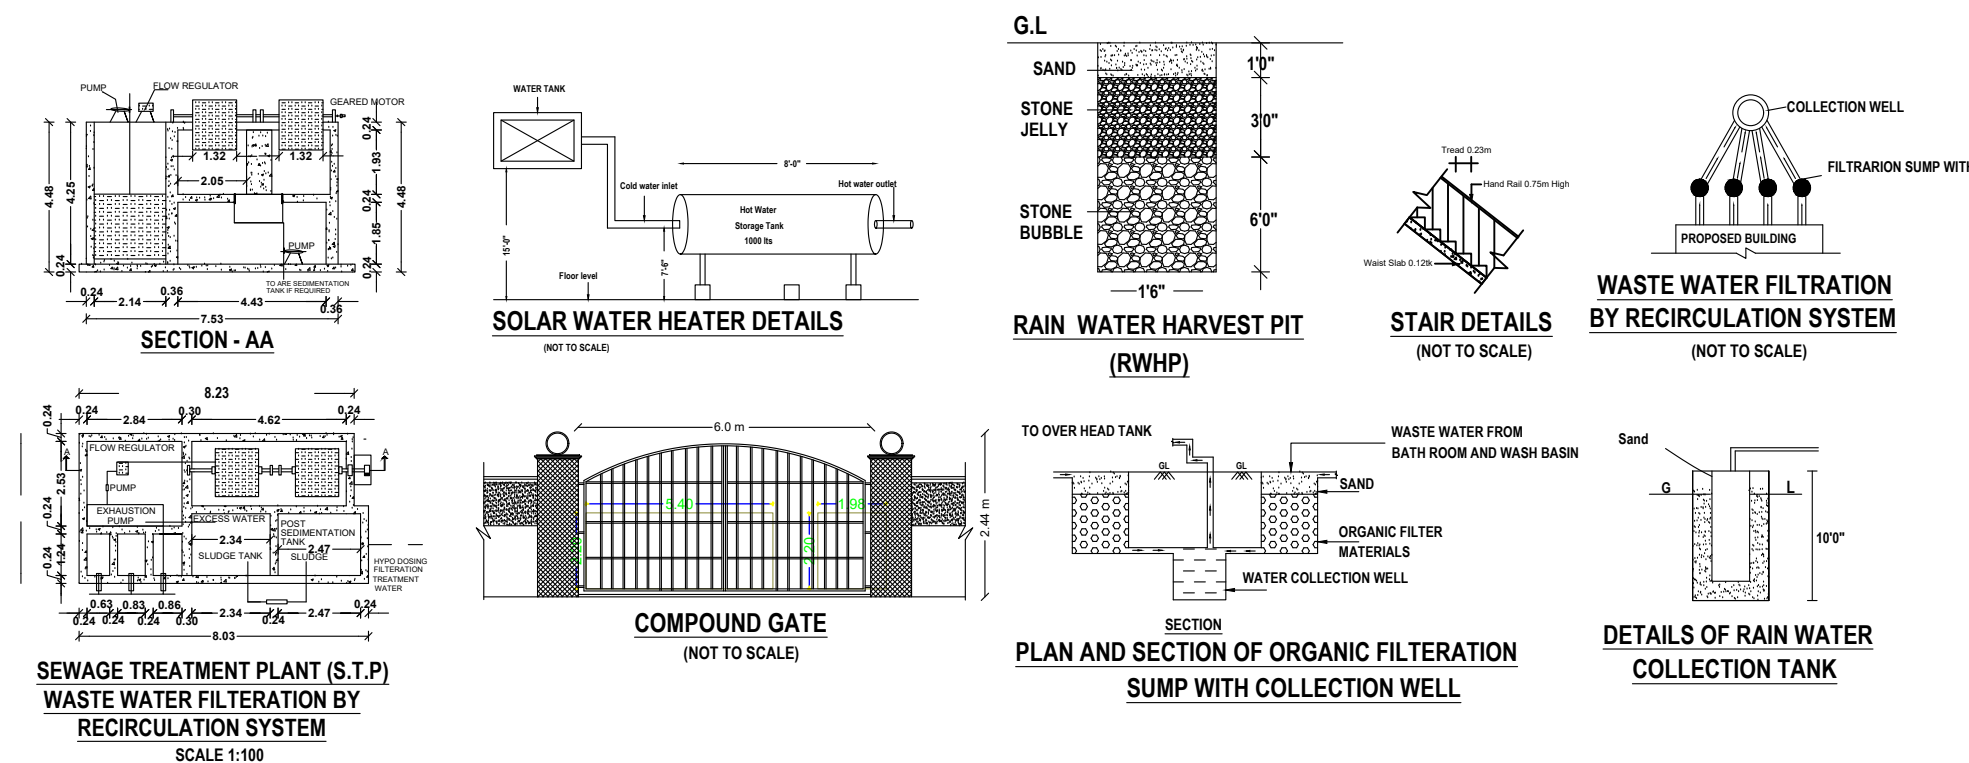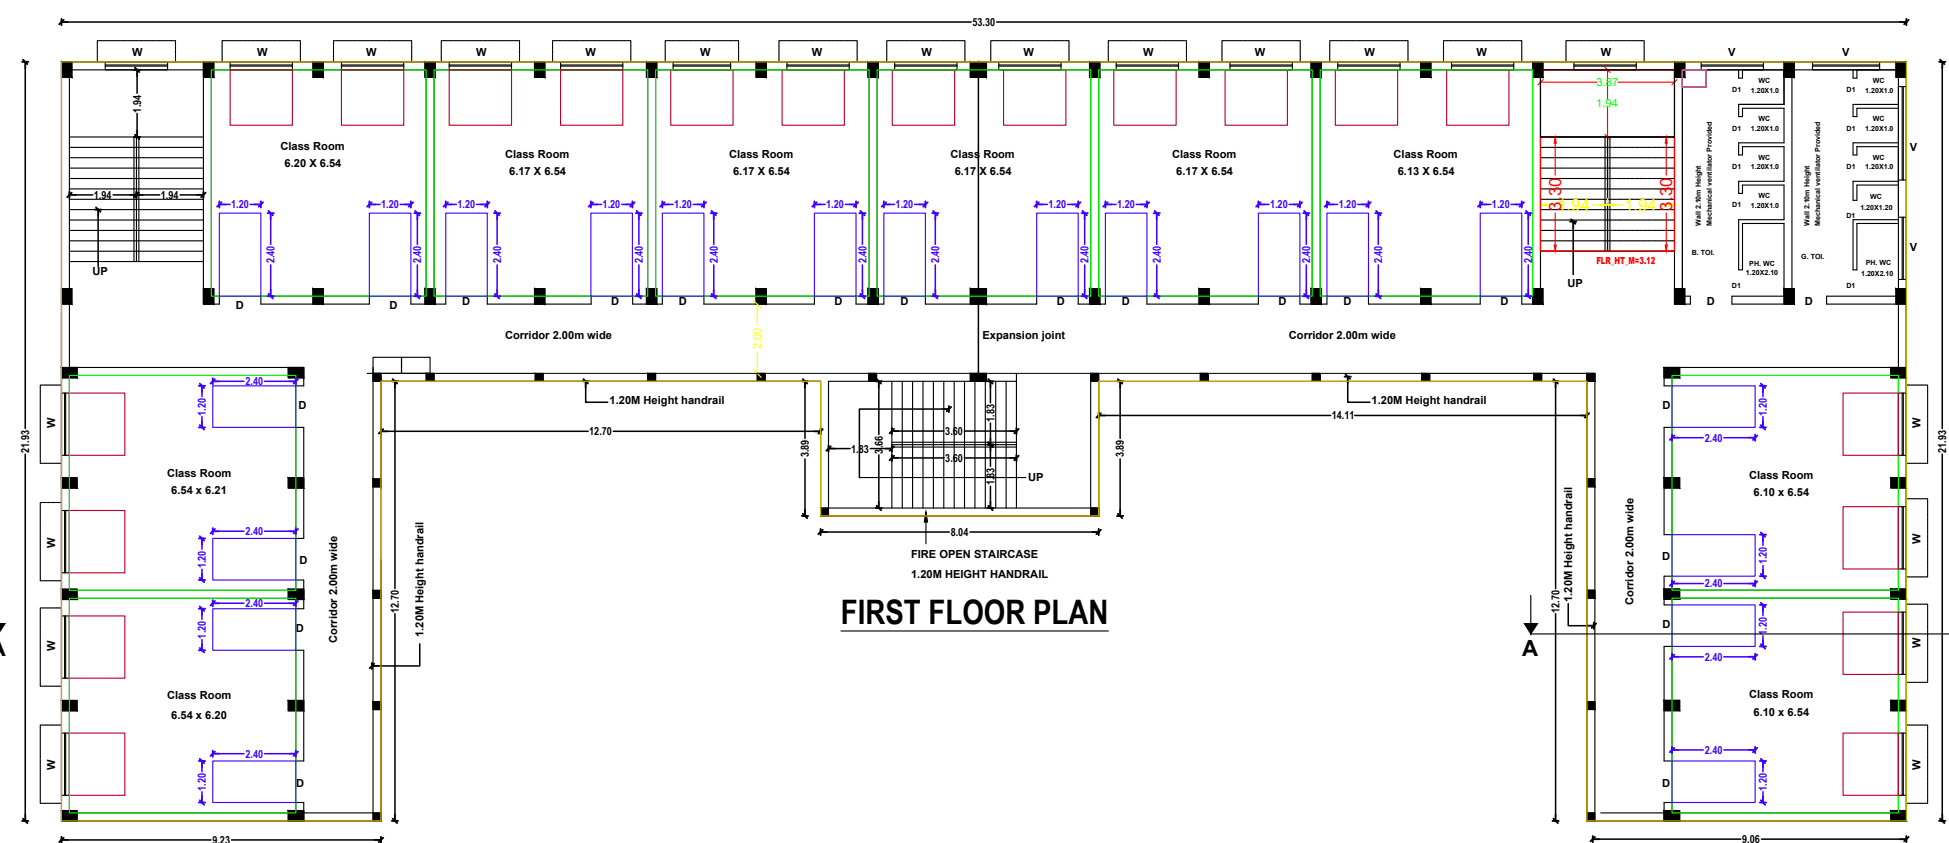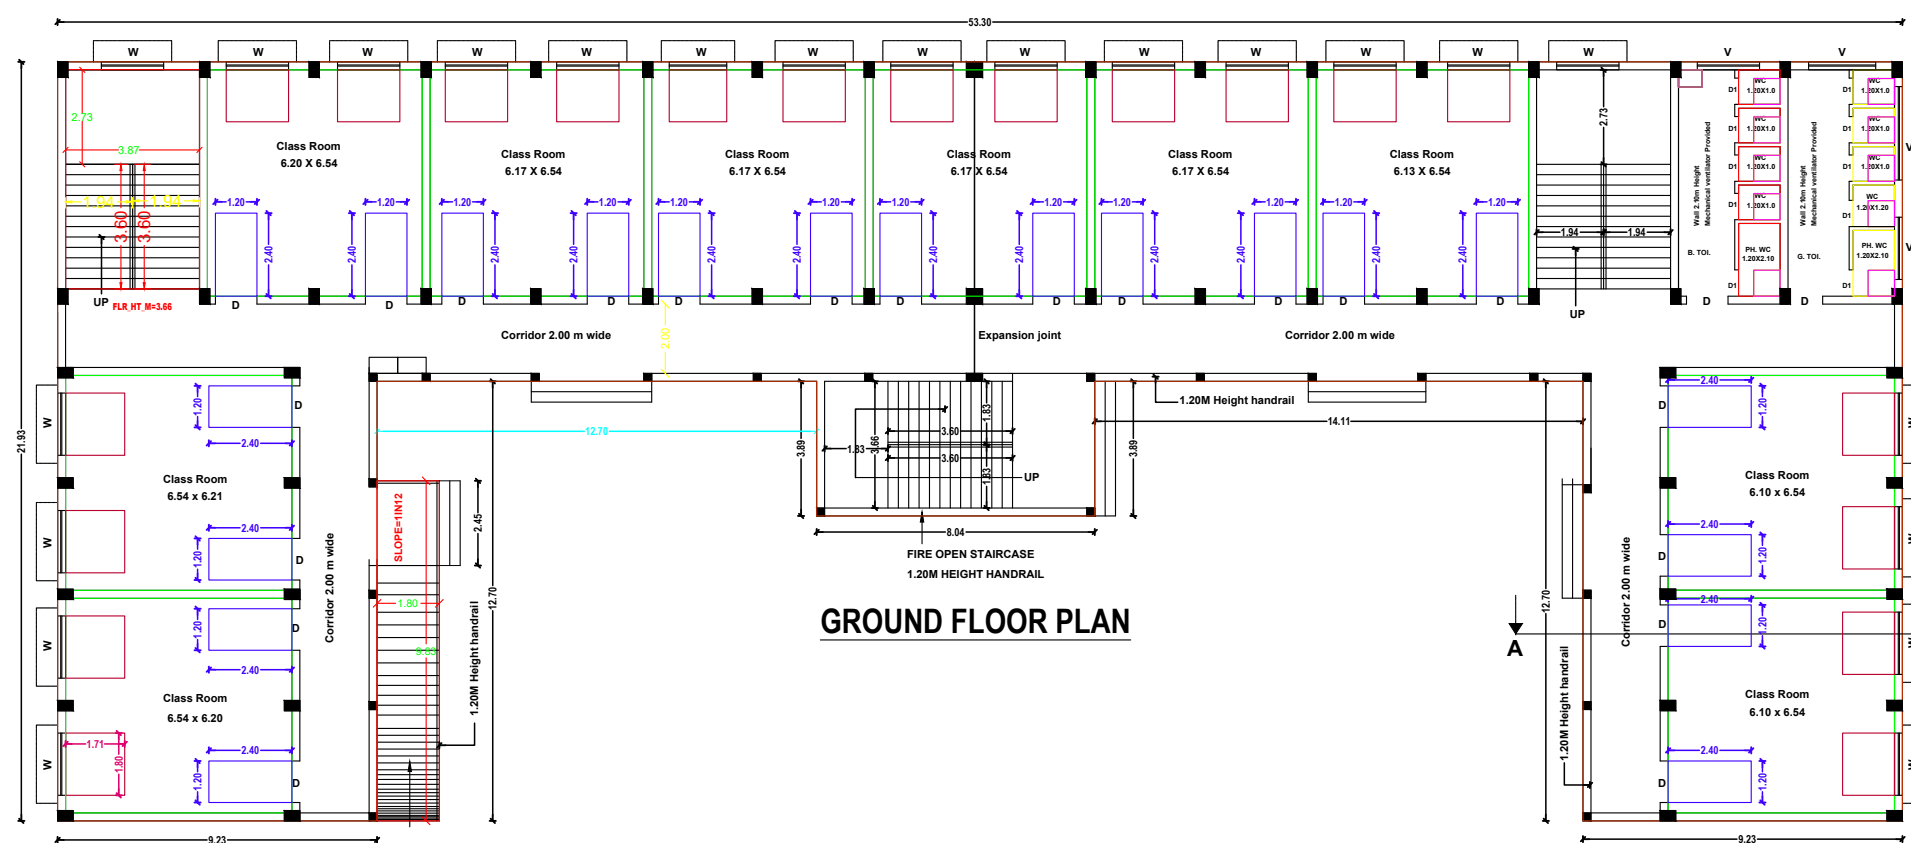

TERRACE FLOOR PLAN

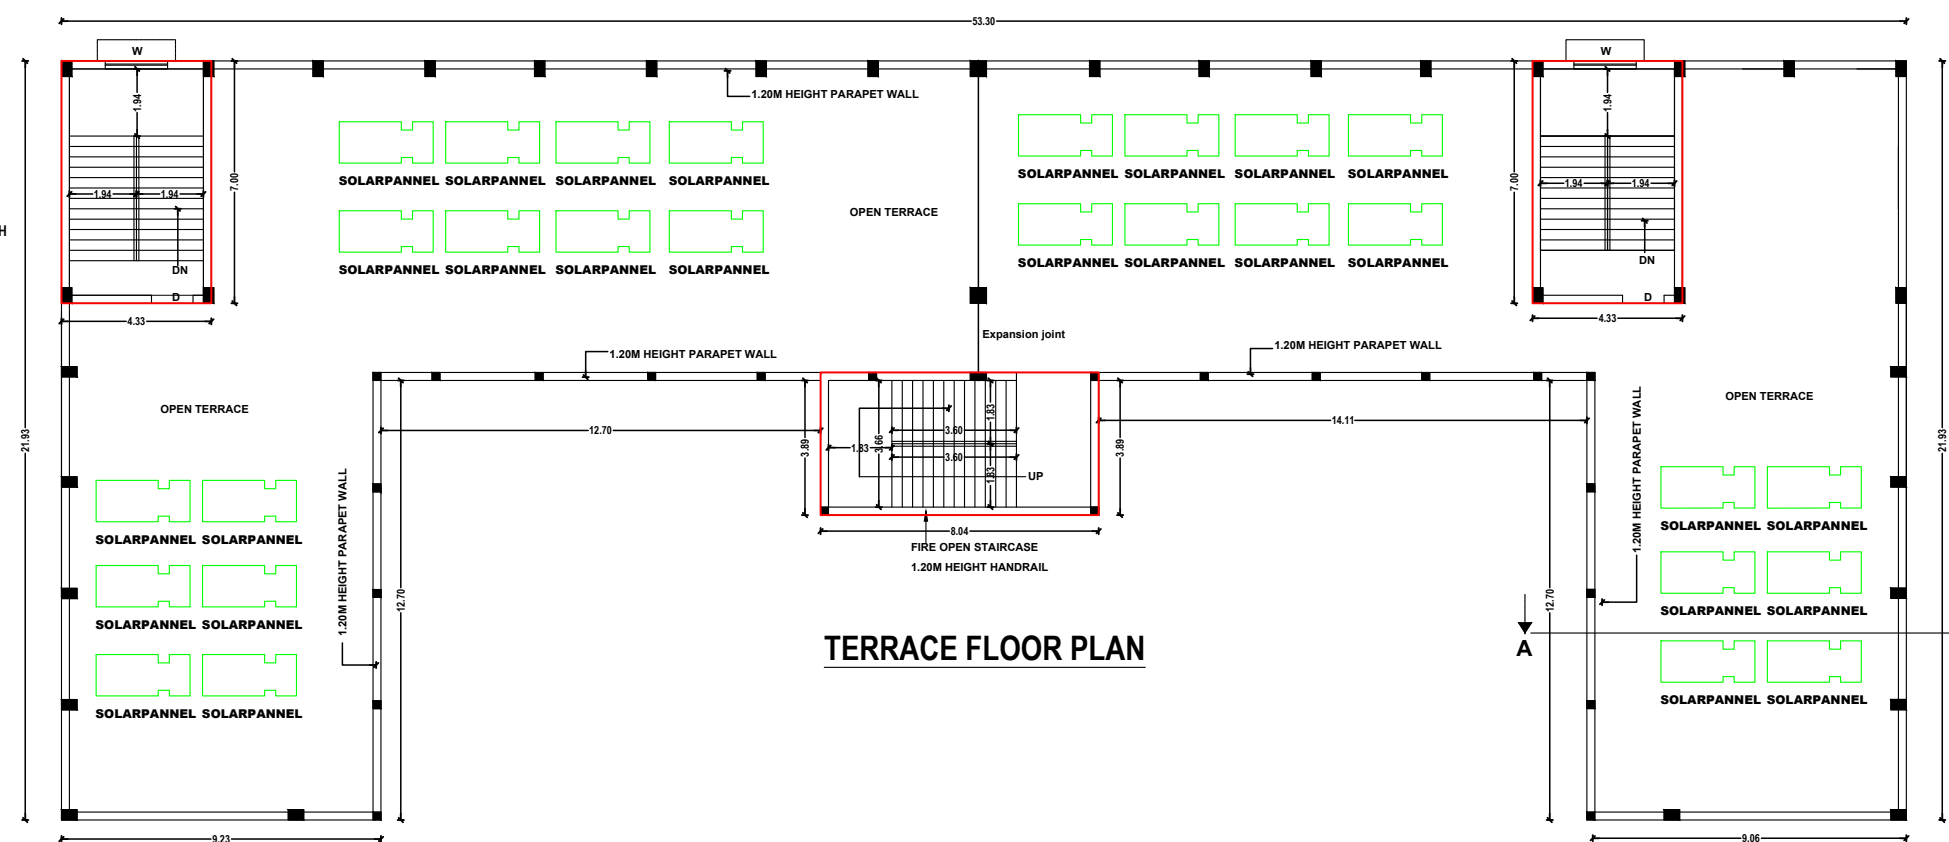

<u>SCHEDULE OF JOINERIES</u>		
D - DOOR	- 1.22 X 2.10M	
D1 - DOOR	- 0.76 X 2.10M	
W - WINDOW	- 1.80 X 1.60M	
V - VENTILATOR	- 1.80 X 0.61M	
<u>AREA DETAILS</u>		
		SQ.MT.
AREA OF SITE	19800.00 SQ.MT	
AREA OF GROUND FLOOR AREA OF FIRST FLOOR AREA OF HEAD ROOM AREA OF RAMP TOTAL AREA	FSI	NON FSI
	757.66	
	757.66	
		93.72
		17.67
	1515.32	111.39

NOTES:-

1. ALL DIMENSIONS ARE IN METRE
2. RAINWATER COLLECTION WELLS WILL BE PROVIDED
3. FIRE FIGHTING ARRANGEMENTS WILL BE PROVIDED
4. EMERGENCY ALARMS WILL BE PROVIDED
5. DRINKING WATER WILL BE PROVIDED
6. GROUND WATER SUMPS WILL BE PROVIDED
7. FILTERED RAIN WATER SUMPS WILL BE PROVIDED
8. EXHAUST FAN SYSTEM IS PROVIDED AT TOILET & WASH
9. SOLAR WATER HEATING SYSTEM PROVIDED.
10. RAINWATER HARVESTING FACILITIES PROVIDED.
11. WASTE WATER RECYCLING TRENCH AND TANK PROVIDED
12. SEWAGE TREATMENT PLANT PROVIDED.
13. SEPTIC TANK PROVIDED
14. WATER FACILITIES PROVIDED.
15. TRANSFORMER YARD PROVIDED.
16. F A - FIRE ALARM PROVIDED
17. F E - FIRE SAFETY MEASURES PROVIDED.
18. SE - SAND BUCKET PROVIDED
19. SF - FIRE EXTINGUISHER PROVIDED

APPLICANT

For GVN EDUCATIONAL & CHARITABLE TRUST

G. Suresh
Managing Trusty

R. Krishna

GVN EDUCATIONAL AND CHARITABLE TRUST

ENGINEER

ENGINEER

Prasanth

ER. UDAYA MOORTHY R.E.
OTCP REGD. ENGINEER (STRUCTURAL)
Reg. No. 187092-20224504 on 20.03.2024
Dammam Road, K. J. Somayajulu Colony,
Chennai-600 032
Contact No. 9944638372
Email: prasanth1985@gmail.com

Prasanth

ER. R. MUTHUKUMAR, M.E.
Registered Structural Engineer Grade-8
Reg. No. MV/RSR/RE/18/2023102
OTCP MAYILADUTHUR STREET
106 P. Punthussawazoor Estate
Mayiladuthur 600 001
Cell: 9994245276

Prasanth

Er. S. SELVASUGAMAN, B.E.
Registered/Consultant (Structural)
Reg. No. MV/RSR/RE/20/231004
OTCP MAYILADUTHUR STREET
106 P. Punthussawazoor Estate
Mayiladuthur 600 001
Cell: 9994245276

M. Muthuselvan


M. MUTHUSELVAN, M.B.E.
Registered civil - Structural E.
CIDA Reg. No. 712/22222222
OTCP P. PUNTHUSSAWAZOOR ESTATE
DYNAMIC ENGINEERING WORKS CENTRE
AVAIL, CHENNAI - 600 002.
Mob: 98288 10560
Email: designprojects@gmail.com

ALL DIMENSIONS ARE IN "METER"

SCALE 1:100

PLAN SHOWING THE PROPOSED CONSTRUCTION OF GROUND FLOOR AND FIRST FLOOR SCHOOL BUILDING IN R.S. NO. 381/2A2, 2B, 3A, 383/1A, 1B2, 2B2, 384/1A1B, 1B1B AT THIRUMULAIVASAL VILLAGE AND PANCHAYAT, SIRKAZHI TALUK, MAYILADUTHURAI DISTRICT.

SHEET NO: 02 / 02

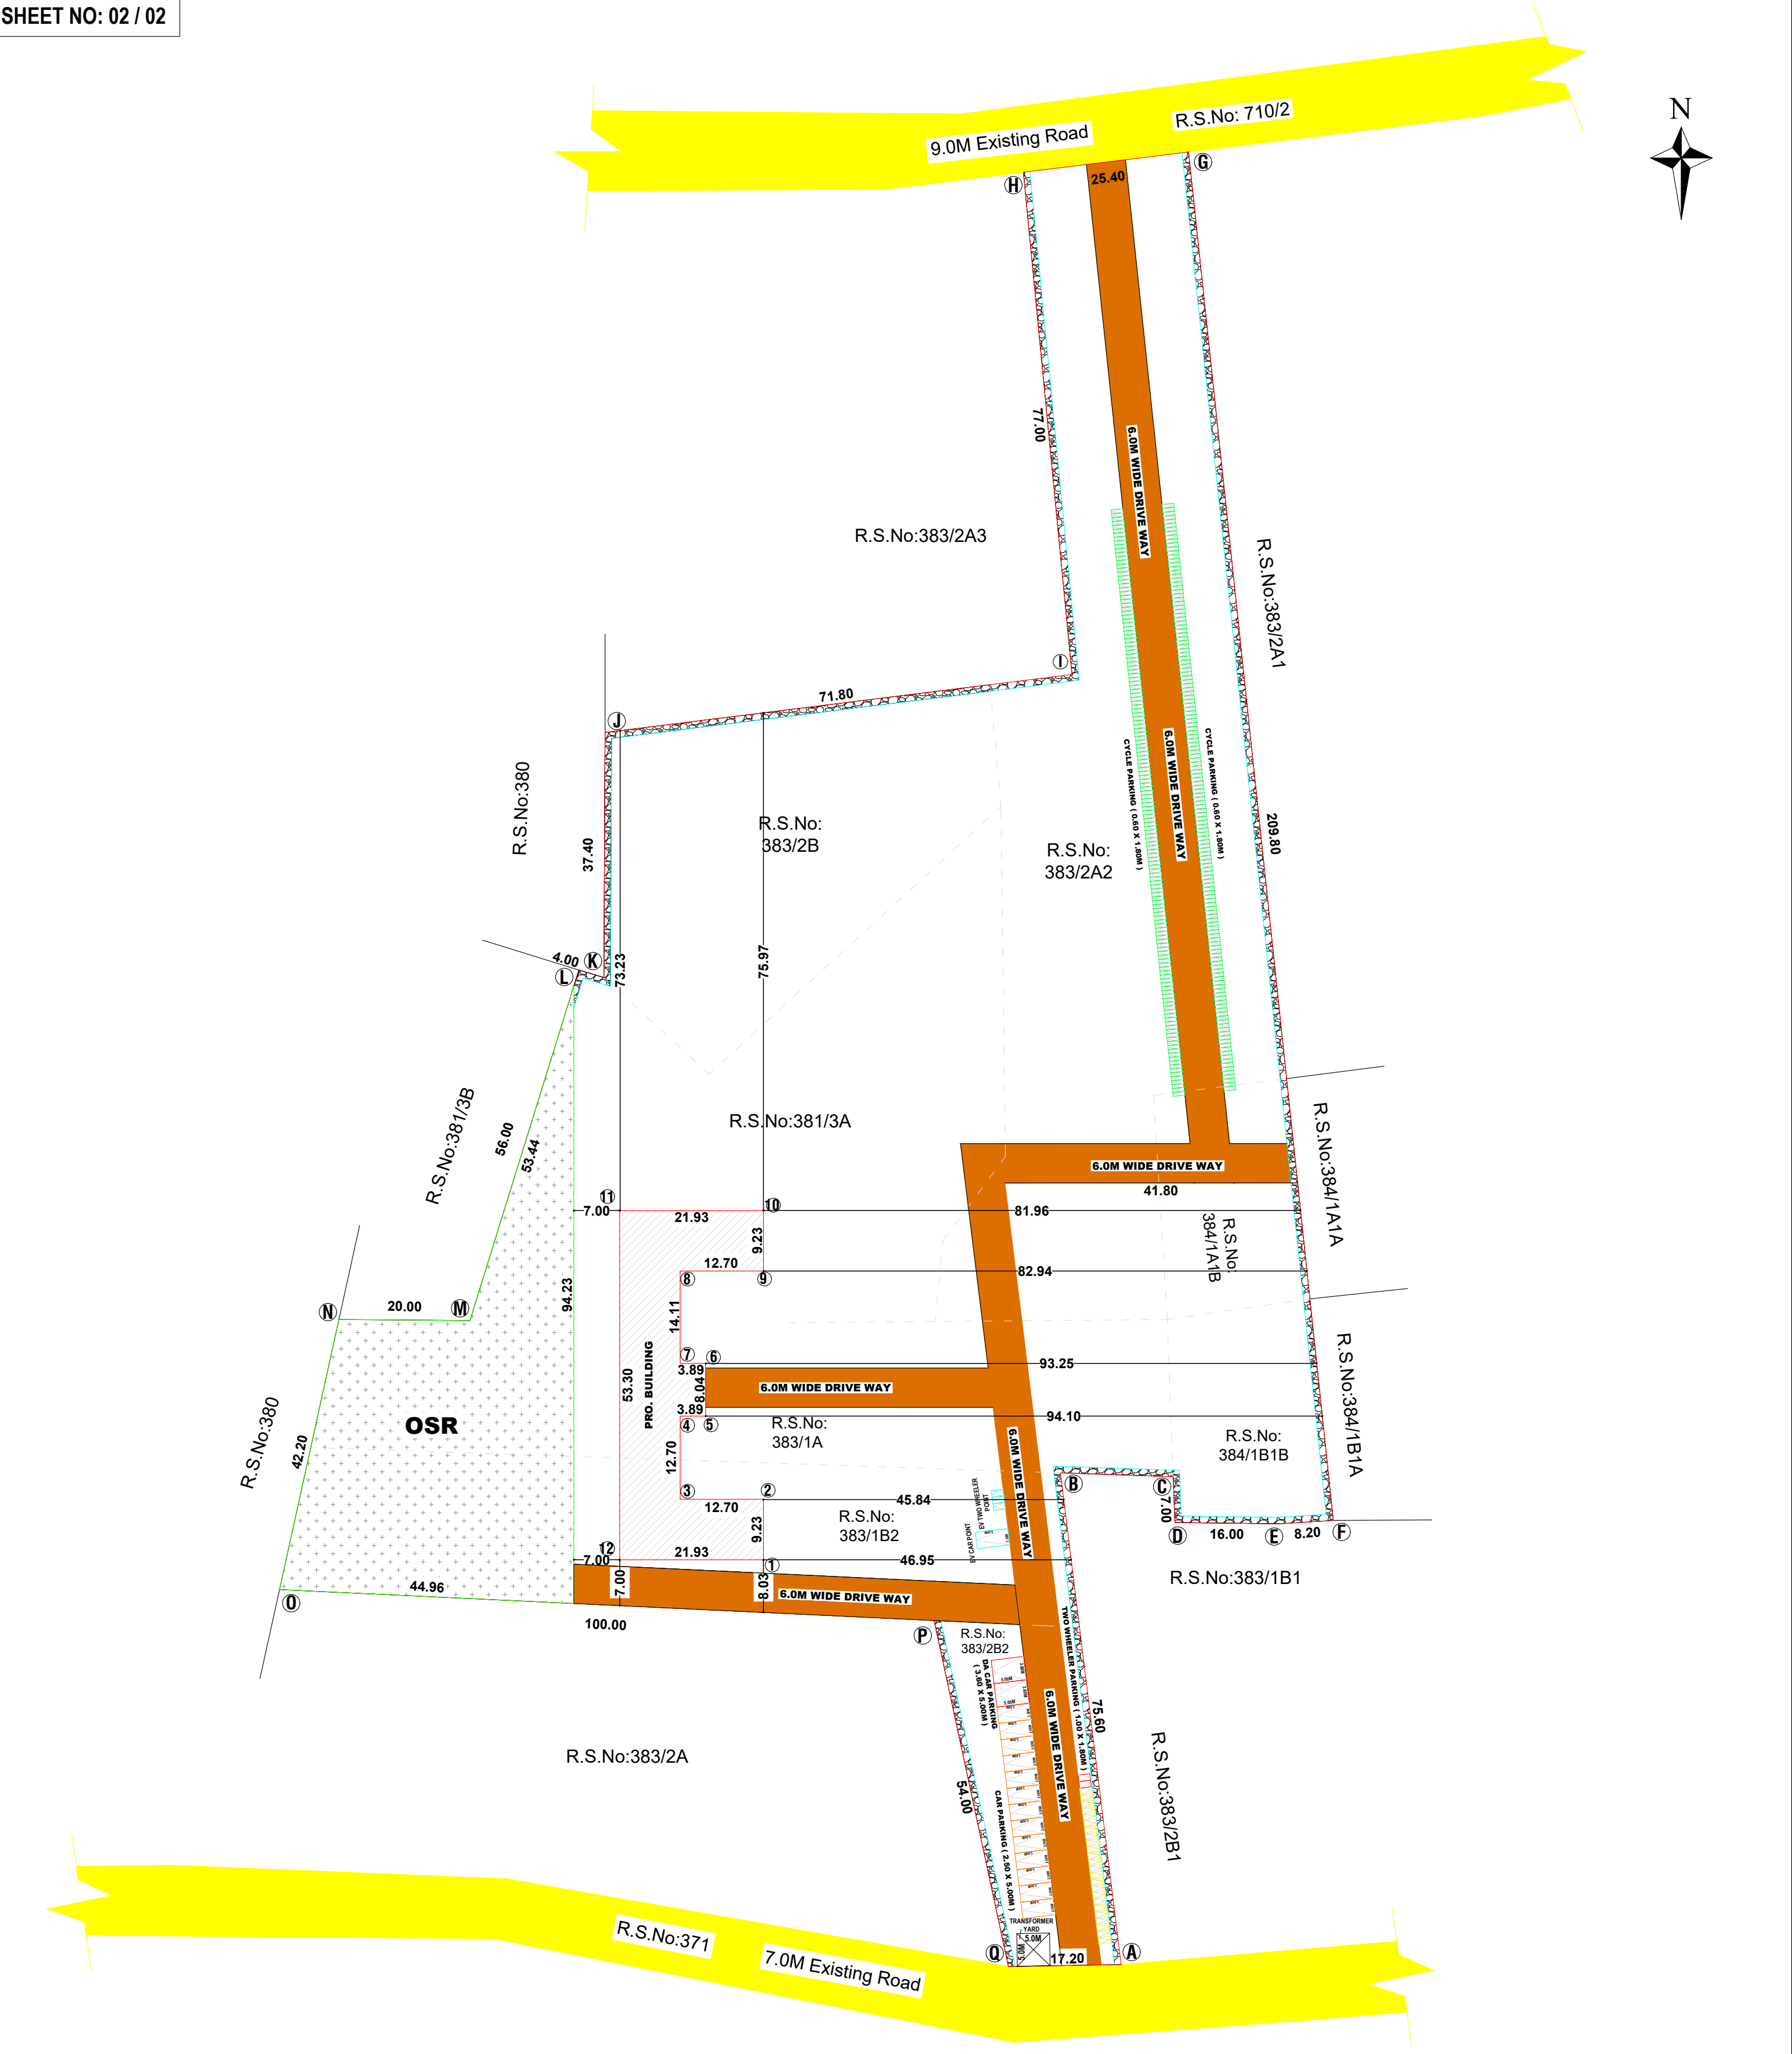

APPLICANT			ENGINEER	
For GVN EDUCATIONAL & CHARTABLE TRUST Managing Trusty R. Kirishan GVN EDUCATIONAL AND CHARITABLE TRUST			Er.R.UDAYAMOORTHY S.E., DTCP REGD ENGINEER GRADE-II Reg. No. MYD/RCE/2023/019 Dharmapuram Road, Mayiladuthurai. Contact No: 9944482672 Email: raguludaya99@gmail.com Er. S. SELVASUGUMARAN, S.E., Registered Construction Engineer, Reg. No. MYD/RCE/2023/019 DTCP MAYILADUTHURAI DISTRICT, 3/16, Manni Mansion, Ayyanar Koil Street, Korand, Mayiladuthurai - I, Cell: 9080750852. Er R. MUTHUKUMAR, M.E., Registered Structural Engineer Grade-II Reg No MYD/RSE-II/2023/012 DTCP MAYILADUTHURAI DISTRICT No 10 Punuheeswarar East Street Mayiladuthurai 609 001 Cell 9994245276 M. MUTHUSELVAM, M.E., Registered Geo - Technical Engineer CMDA Reg. No. : GTE/2023/08/61 DTCP Reg. No. : TVLR/RGTE/2024/04/001 Dynamic Engineering Research Centre Avadi, Chennai - 600 062. Mob : 96298 19560 Mail : derojprojects@gmail.com	
AREA DETAILS	SQ.MT.			
AREA OF SITE	19800.00 SQ.MT			
	FSI	NON FSI		
AREA OF GROUND FLOOR	757.66		FLOOR SPACE INDEX (FSI) = $\frac{1626.71}{19800.00} = 0.06$	
AREA OF FIRST FLOOR	757.66		PARKING NUMBER OF CAR PARKING (2.50 X 5.00) = 10 NOS. NUMBER OF EV CAR PARKING (2.50 X 5.00) = 1 NO. PHYSICALLY HANDICAPPED PARKING (3.60 X 5.00) = 3 NOS. NUMBER OF TWO WHEELER PARKING (1.00 X 1.80) = 26 NOS. NUMBER OF EV TWO WHEELER PARKING (1.00 X 1.80) = 3 NOS. NUMBER OF CYCLE PARKING (0.80 X 1.80) = 300 NOS.	
AREA OF HEAD ROOM		93.72	COLOUR INDEX PROPOSED SITE PROPOSED BUILDING PROPOSED DRIVE WAY EXISTING ROAD RAIN WATER HARVESTING OSR	
AREA OF RAMP		17.51	Signature Not Verified Signed by Village Panchayat President Date: 2026.05.13 19:28:36	
TOTAL AREA	1515.32	111.39	OPEN SPACE RESERVATION (OSR) = 2112.42 SQ.M	