




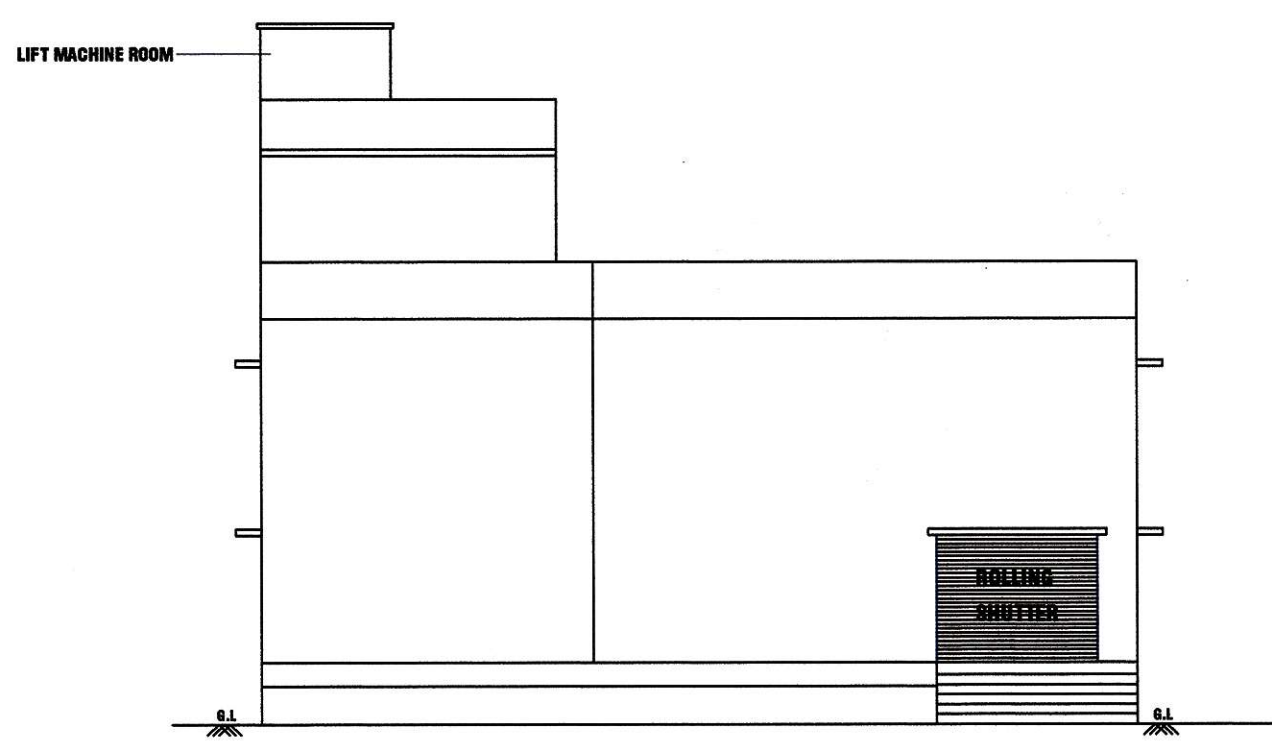


FRONT ELEVATION

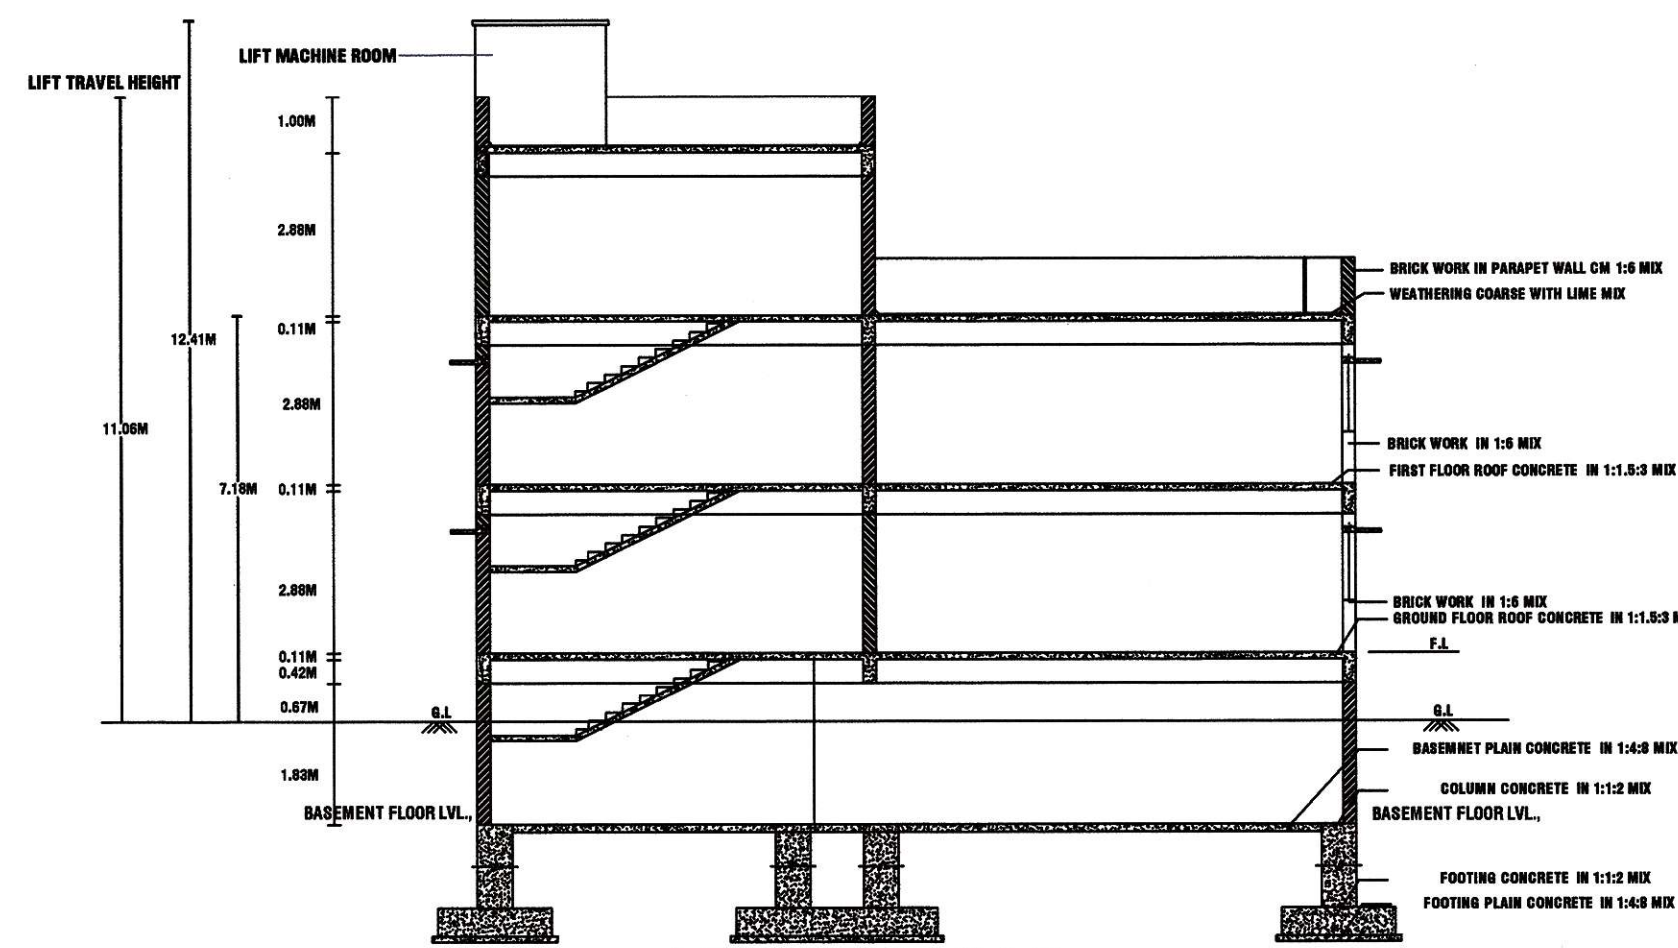


SECTION A-B

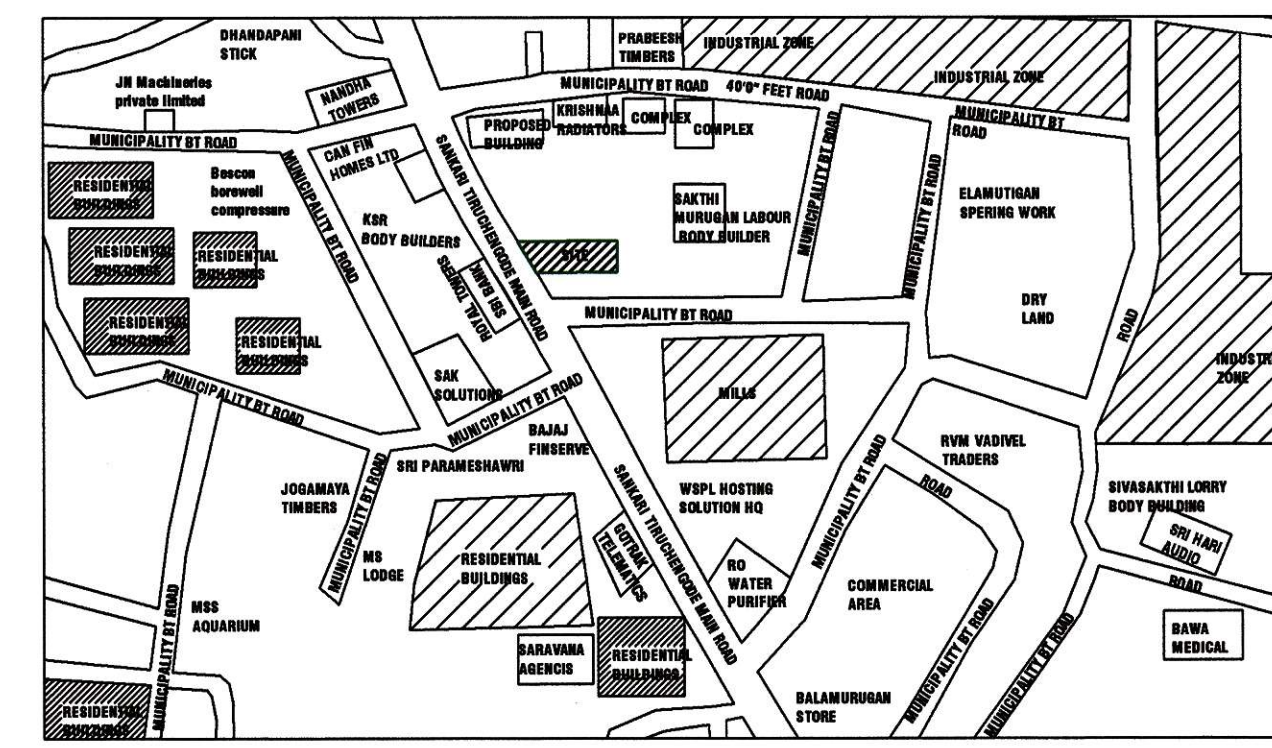


KEY PLAN (NOT TO SCALE)

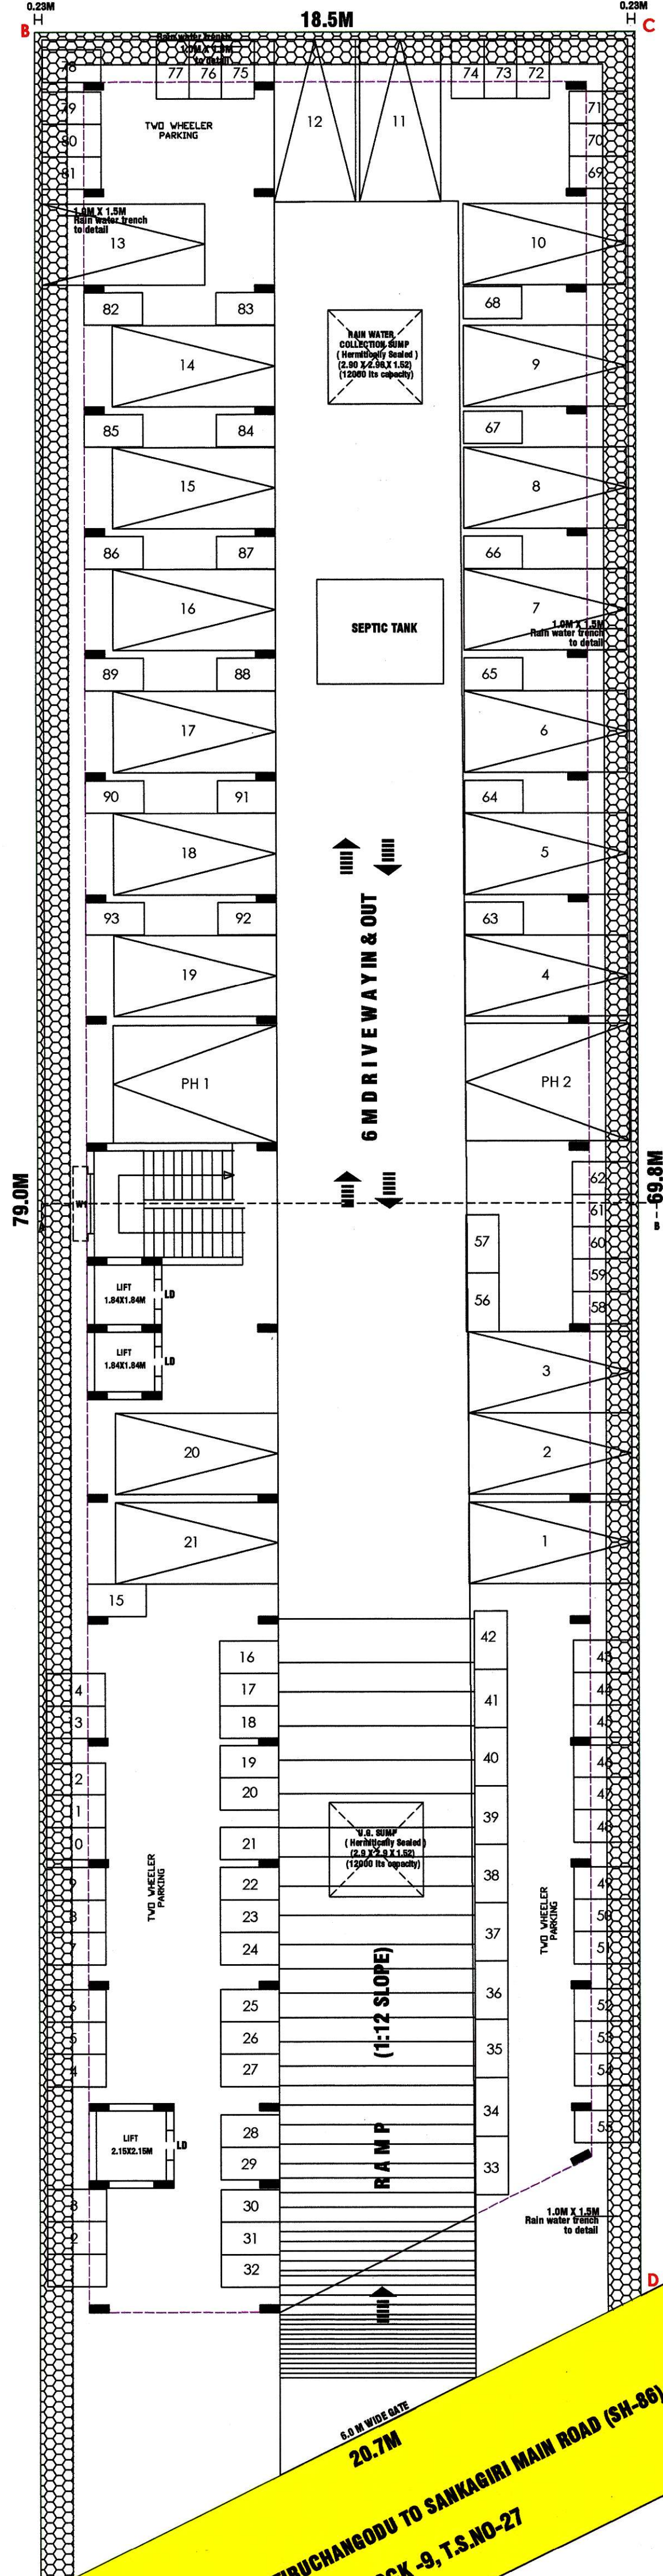


GROUND FLOOR PLAN

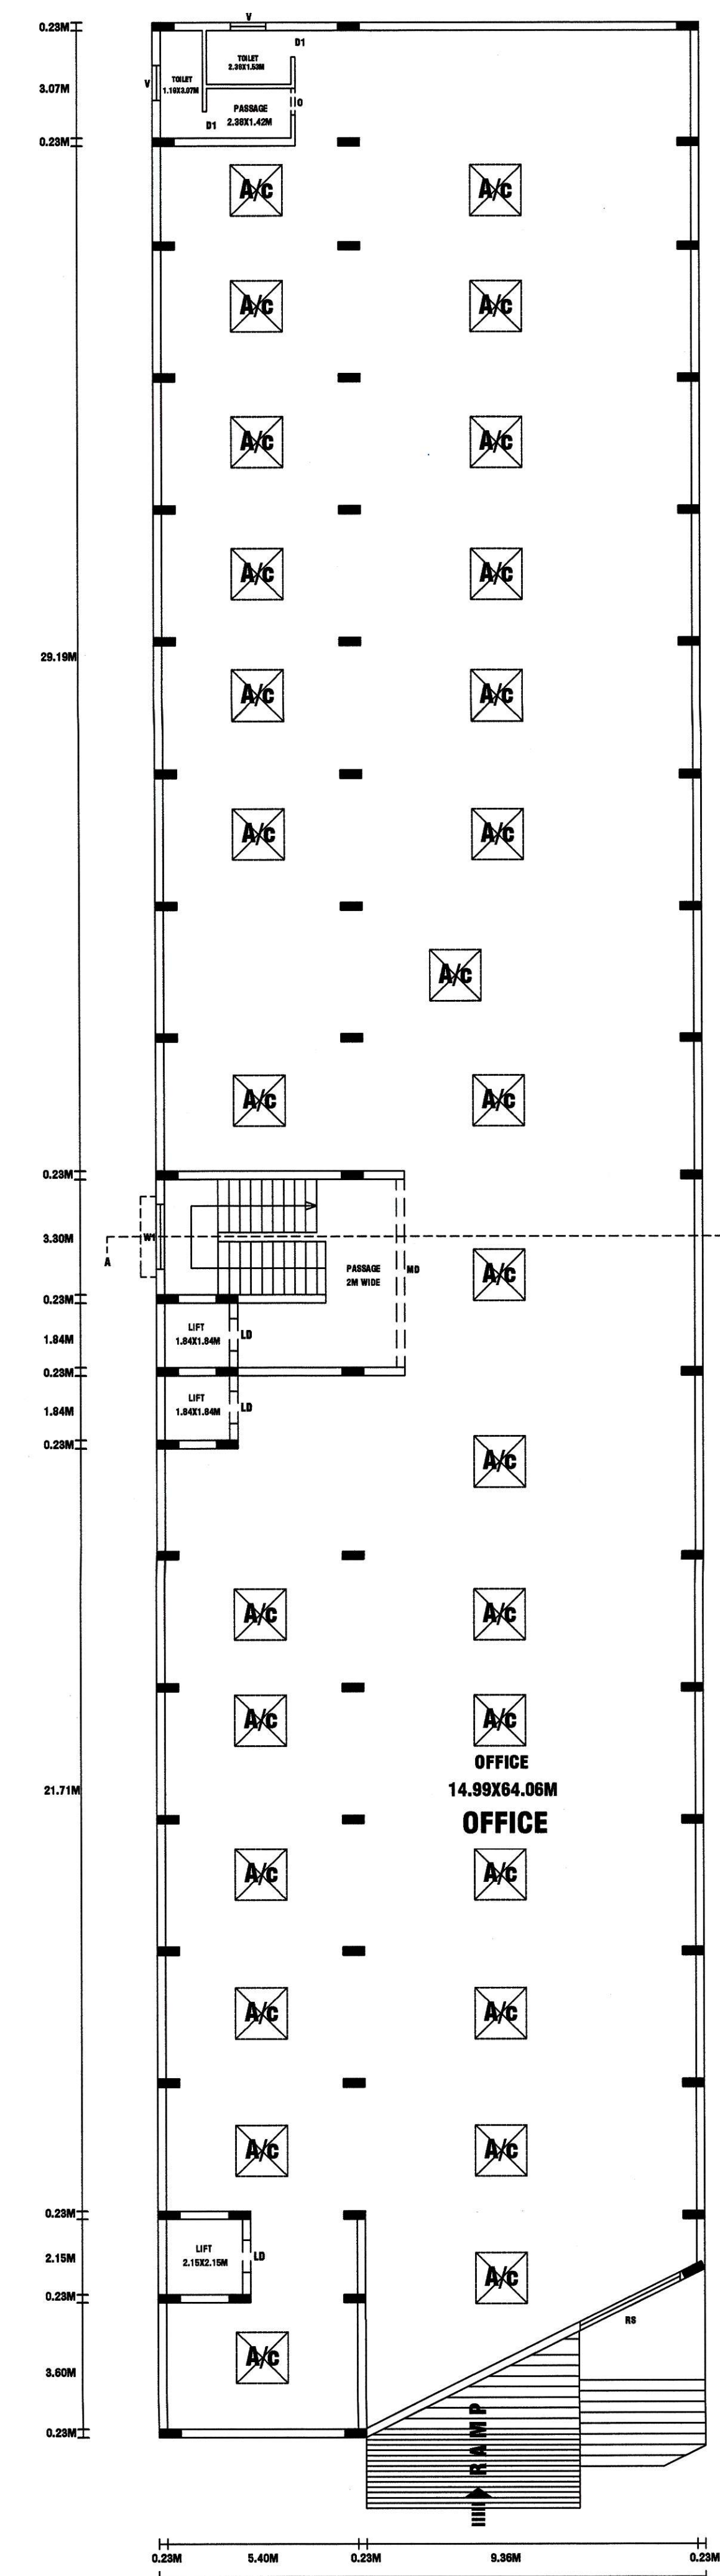


FIRST FLOOR PLAN

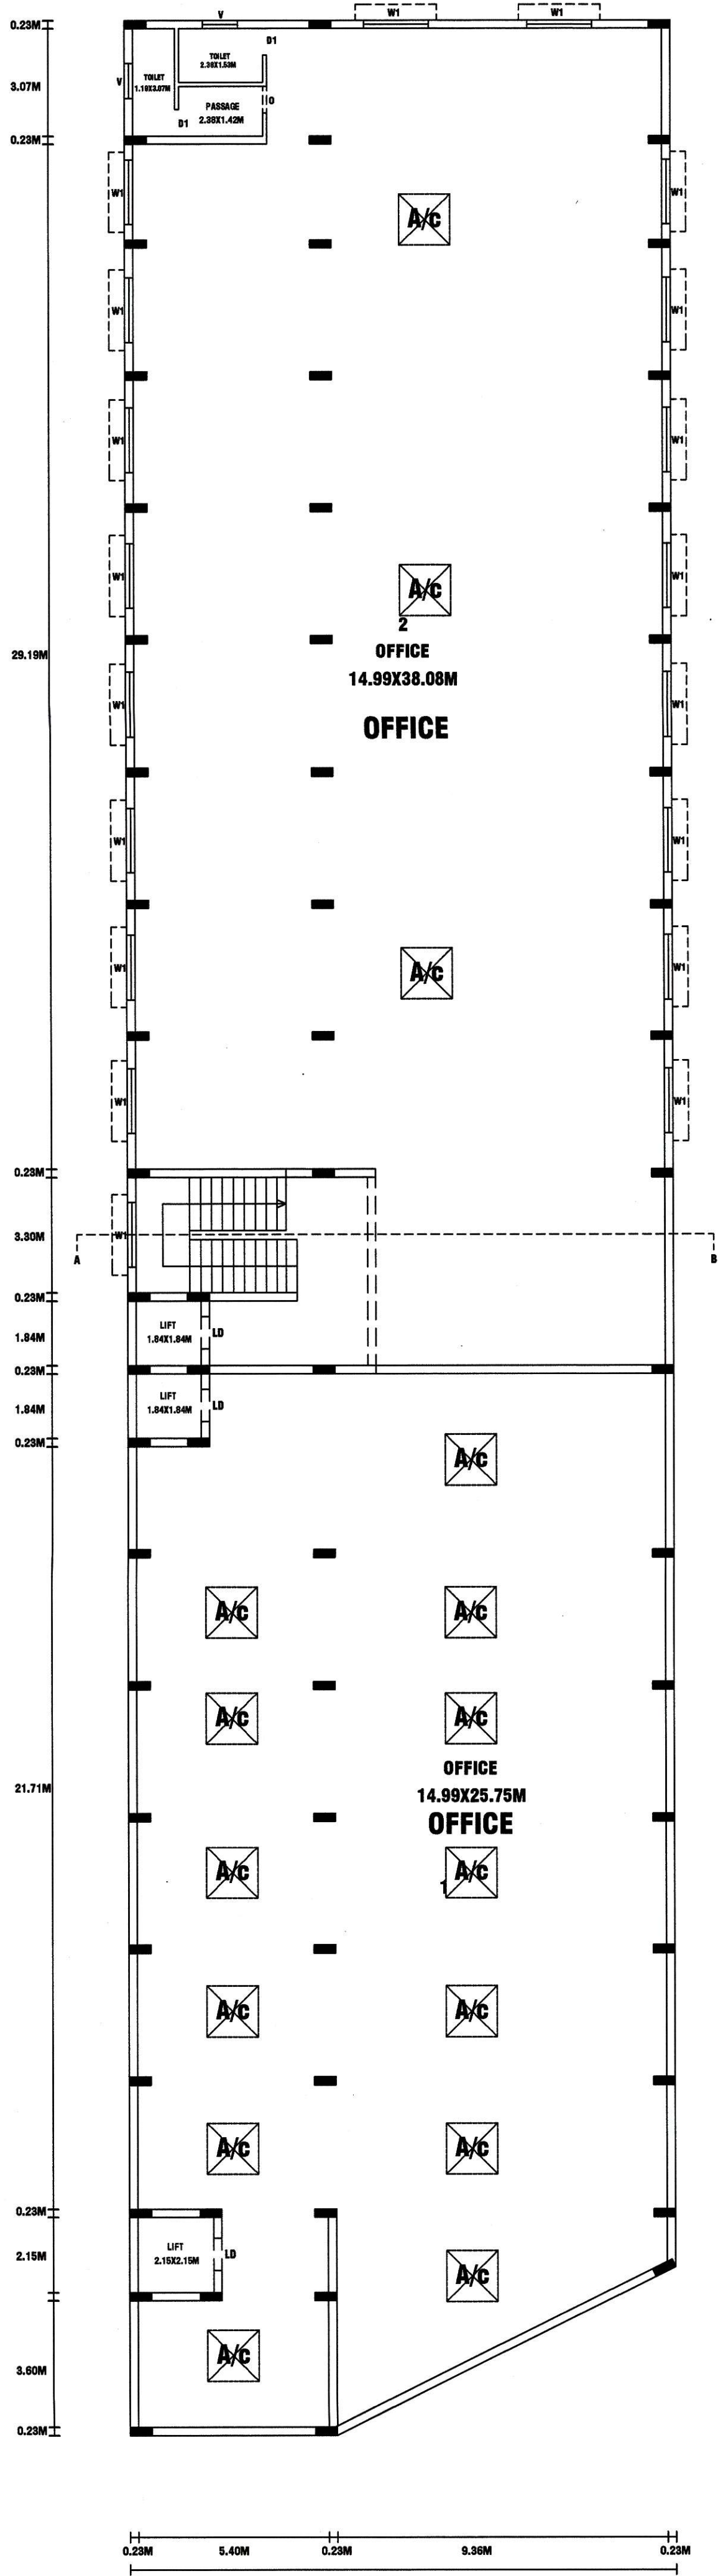

OPEN TERRACE PLAN

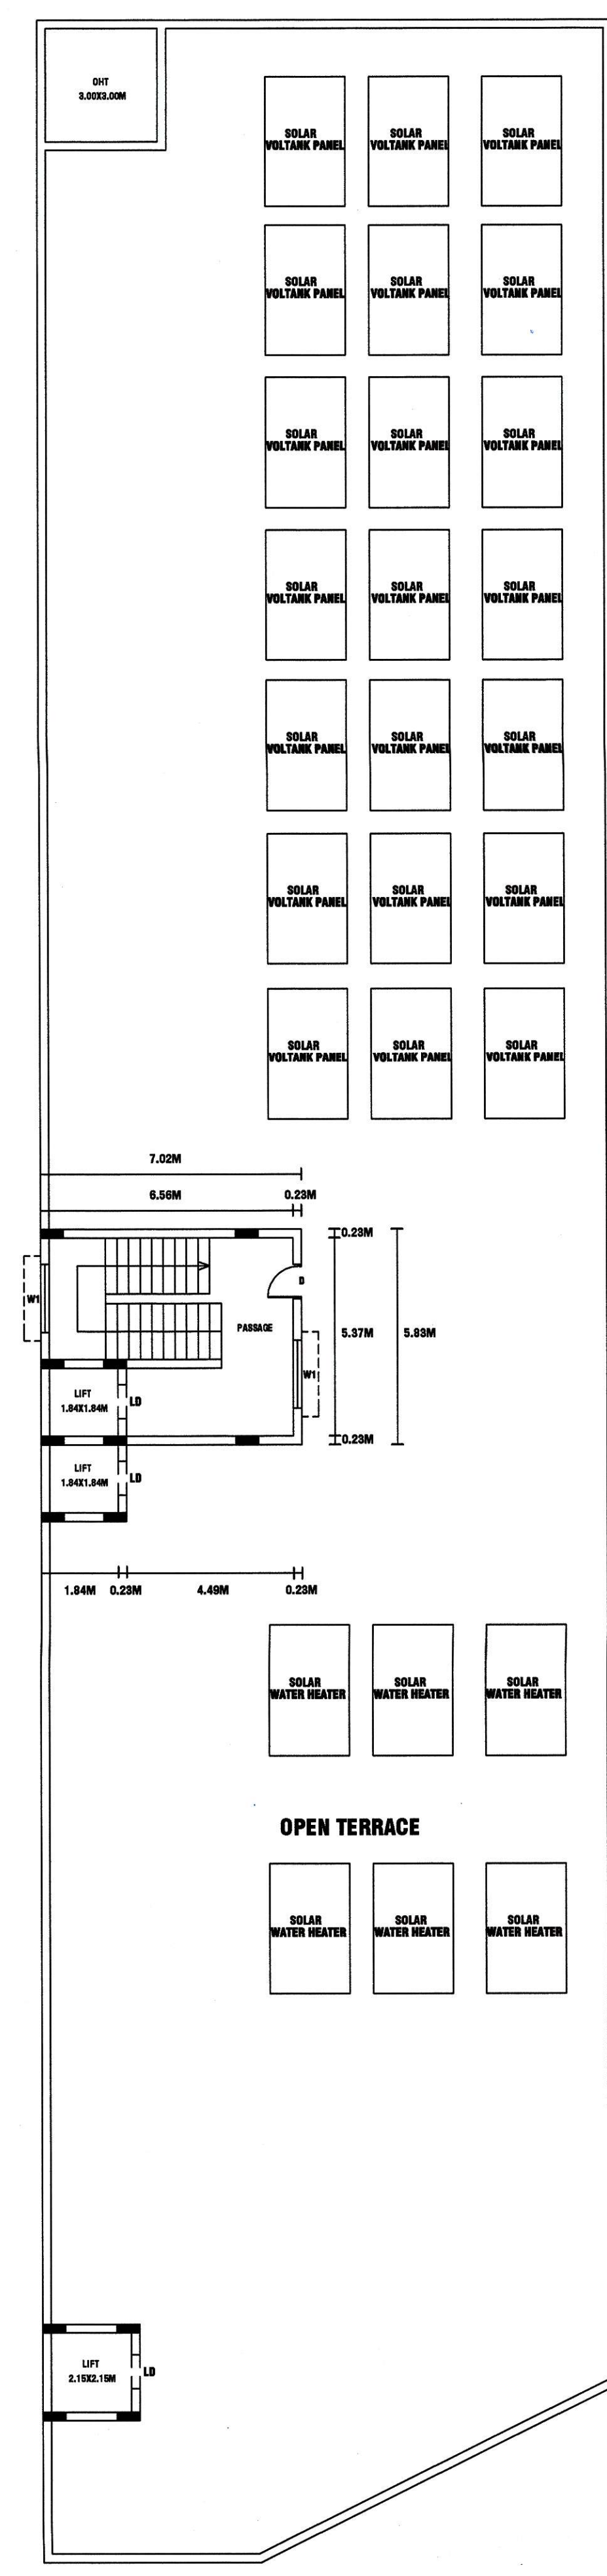

SEMI-BASEMENT FLOOR PLAN

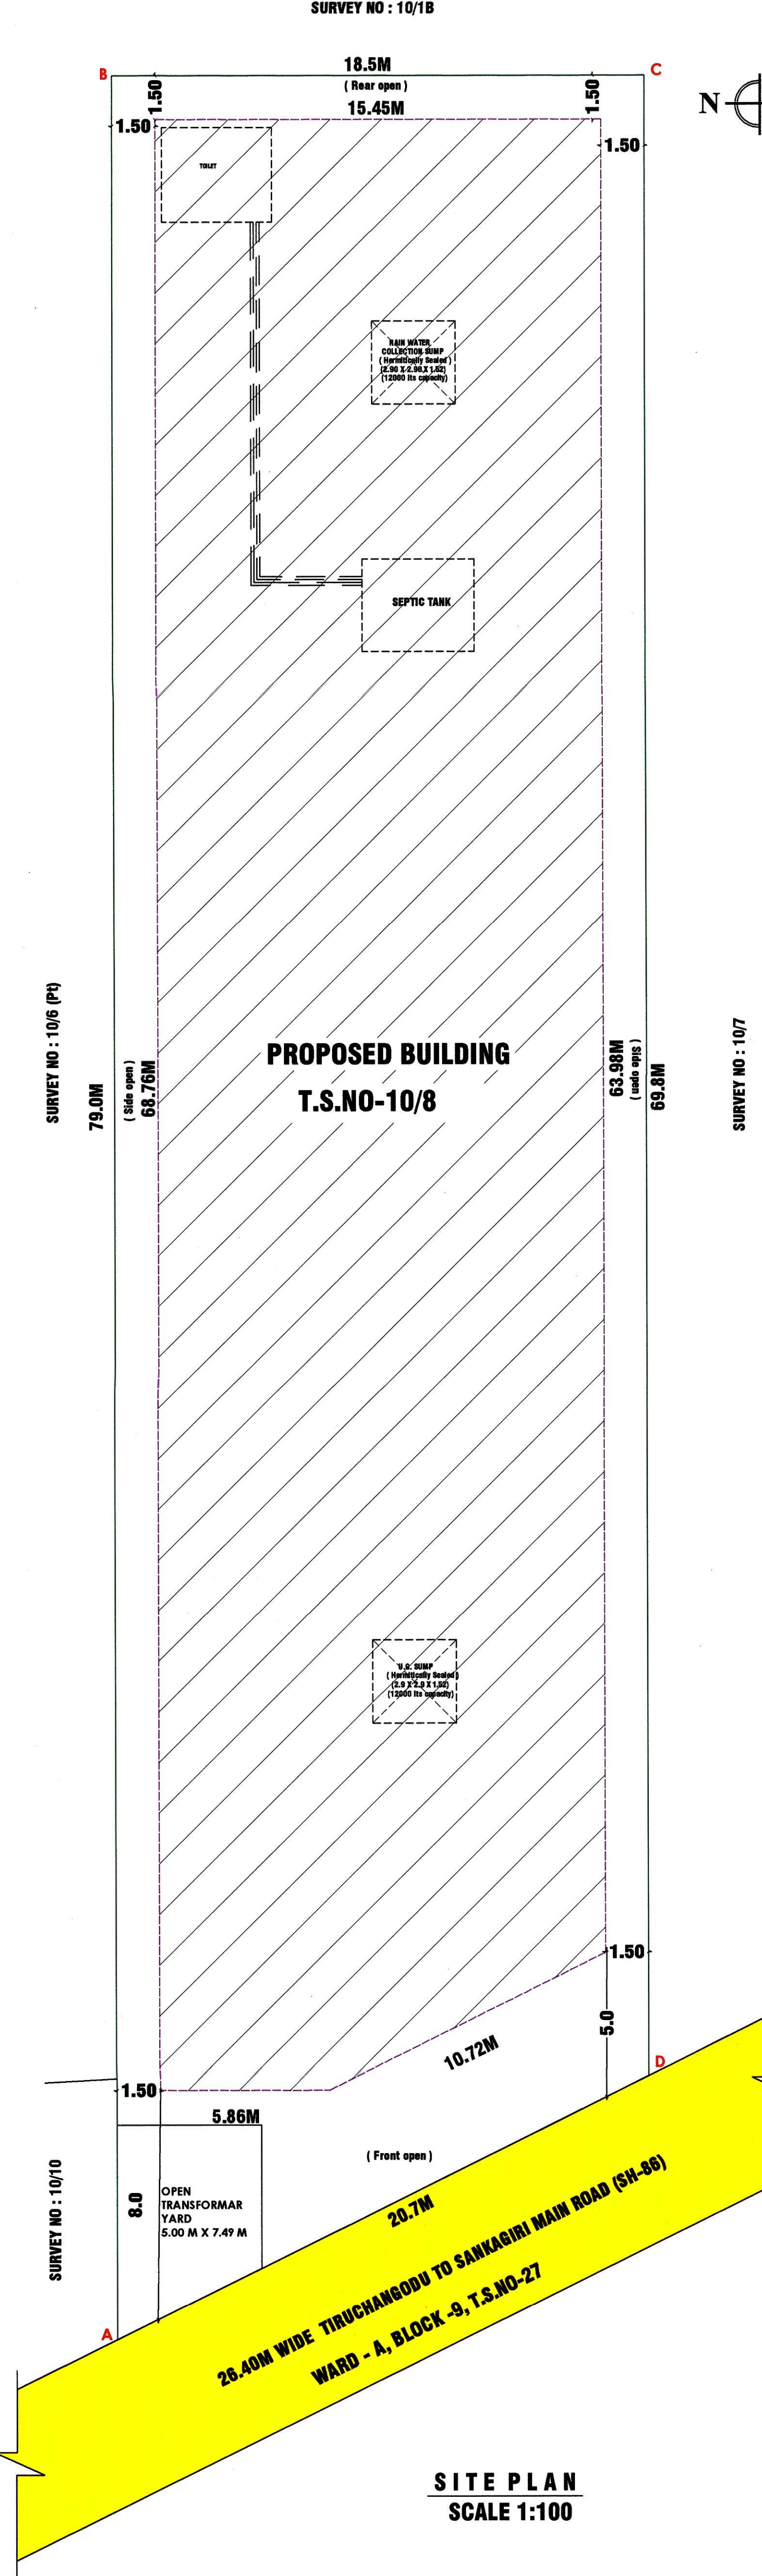


SITE PLAN
SCALE 1:100

PLAN SHOWING THE PROPOSED CONSTRUCTION
OF R.C.C. TERRACED ROOF
COMMERCIAL BUILDING
IN T.S.NO -10/8, (OLD S.NO-23/2) WARD-A, BLOCK-7,
SEETHARAMPALAYAM VILLAGE,
TIRUCHENGODE MUNICIPALITY
TIRUCHENGODE TALUK , NAMAKKAL DISTRICT .
NAME OF THE APPLICANTS :
1). 1). MRs.M.REKHA
W/O MR.MADANLAL CHAWLA.

PARTICULARS	SQ.MT
AREA OF SITE AS PER DOCUMENT	1374.67
AREA OF SITE AS PER PATTI	1374.67
SUPER IMPOSED PLOT AREA	1372.99

DETAILS	CAR PARKING REQUIRED	CAR PARKING PROVIDED	TWO WHEELER REQUIRED	TWO WHEELER PROVIDED
BASEMENT FLOOR	21 NO'S	21 NO'S	84 NO'S	84 NO'S
VISITOR PARKING	2 NO'S	2 NO'S	8 NO'S	9 NO'S
TOTAL (PH PARKING INCLUDED)	23 NO'S	23 NO'S	92 NO'S	93 NO'S

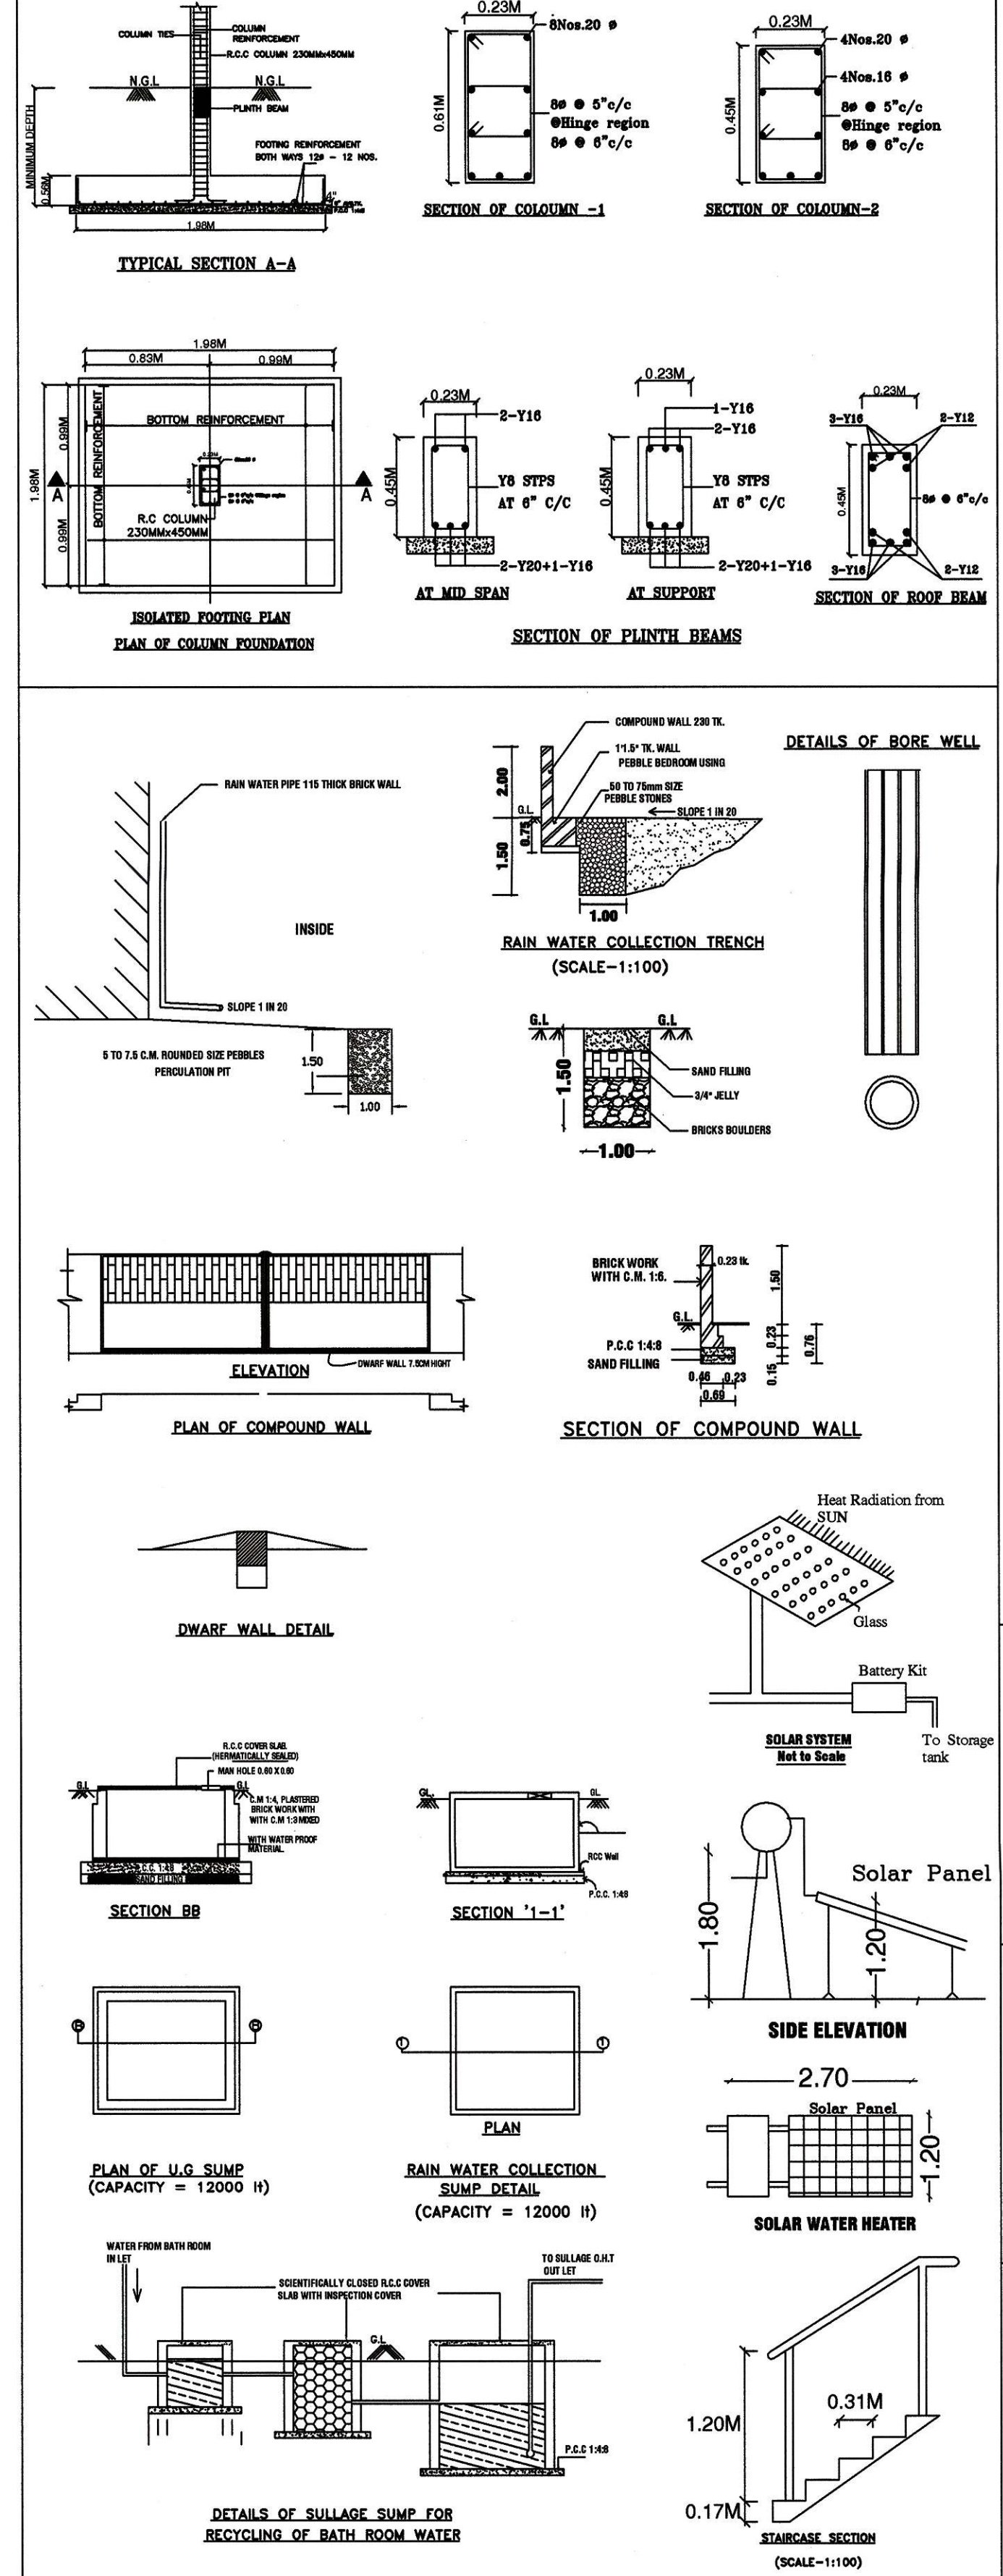

SEMI-BASEMENT FLOOR	1039.55	1039.55	-	-
GROUND FLOOR	1039.55	-	1039.55	-
FIRST FLOOR	1039.55	-	1039.55	-

TOTAL AREA	3118.65	1039.55	2079.10	-
HEAD ROOM AREA	40.90	40.90	-	-
GRAND TOTAL	3159.55	1080.45	2079.10	-

JOINERY DETAILS	
MAIN DOOR (MD)	= 5.37 X 2.13
DOOR (D)	= 0.91 X 2.13
DOOR (D1)	= 0.76 X 2.13
ROLLING SHUTTER (RS)	= 3.17 X 2.13
WINDOW (W1)	= 1.83 X 1.83
OPEN (O)	= 0.77 X 2.13
VENTILATOR (V)	= 1.00 X 0.61
LIFT DOOR (LD)	= 0.92 X 2.13

NOTE:- ALL DIMENSIONS ARE IN METER UNLESS OTHERWISE SPECIFIED AIR CONDITION PROVIDED = ☒	SCALE = 1:100	
---	---------------	--

COLOUR INDEX :-	
EXISTING ROAD	-
SITE BOUNDARY	-
BUILDING BOUNDARY	-

FOR OFFICE USE :-

SITE APPROVAL
Roc NO. : SWP/BPA/003444/2022
Site Boundary shown as "A to D" and
Numbered as SWP/DTCP/NAMAKKAL/Site
Approval No. : 16/2023

PLANNING PERMISSION
Roc NO. : SWP/BPA/003444/2022
Planning Permission No. : 02/2023

REGISTERED STRUCTURAL ENGINEER:-

Dr. C.PALANISAMY, B.E.
Registered Engineer-061/REG-11
Licensed Structural Engineer-061/REG-11
Consulting Civil Engineer-061/REG-11
Sri Ram Engineering & Construction
No. 10, 11th Street, Arambam Main Road,
Tiruchengode-637 001, Tamil Nadu-637 001
E-mail: cpamg@rediffmail.com

REGISTERED CONSTRUCTION ENGINEER:-

Dr. C.PALANISAMY, B.E.
Registered Engineer-061/REG-11
Licensed Structural Engineer-061/REG-11
Consulting Civil Engineer-061/REG-11
Sri Ram Engineering & Construction
No. 10, 11th Street, Arambam Main Road,
Tiruchengode-637 001, Tamil Nadu-637 001
E-mail: cpamg@rediffmail.com

APPLICANT:-

M. Rekha