
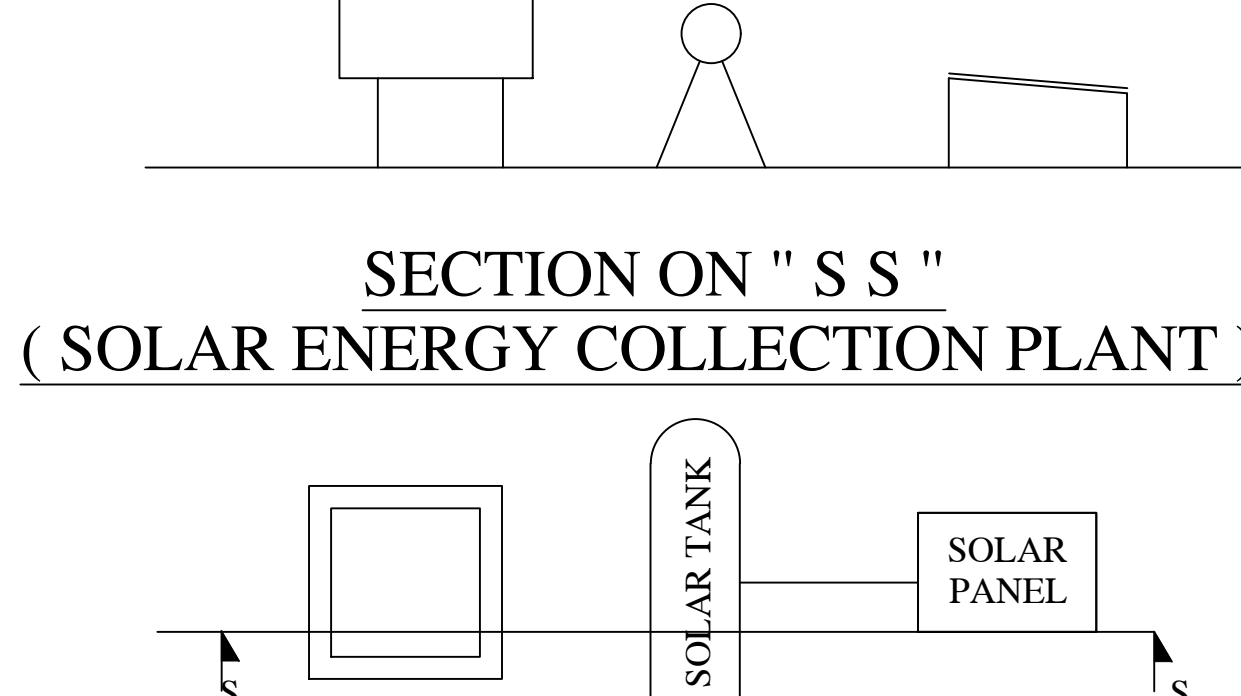
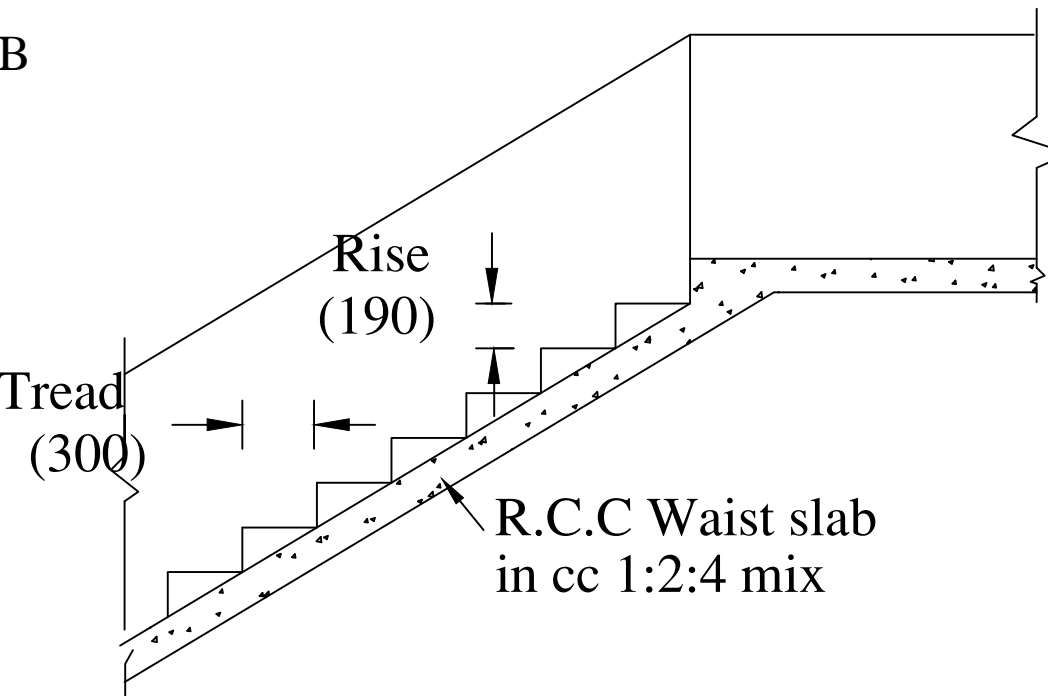
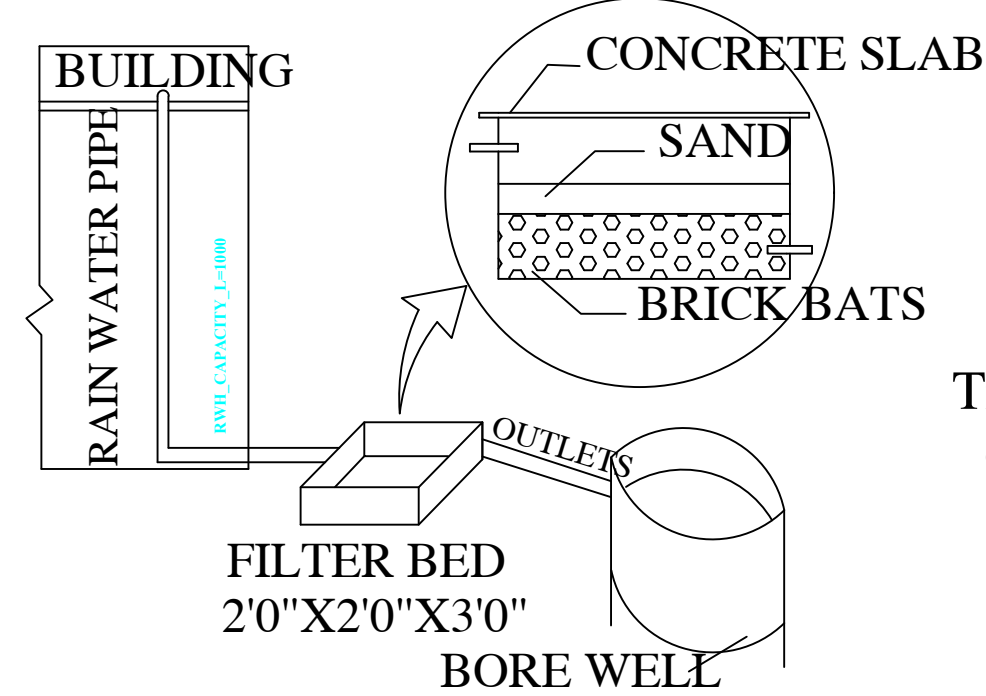
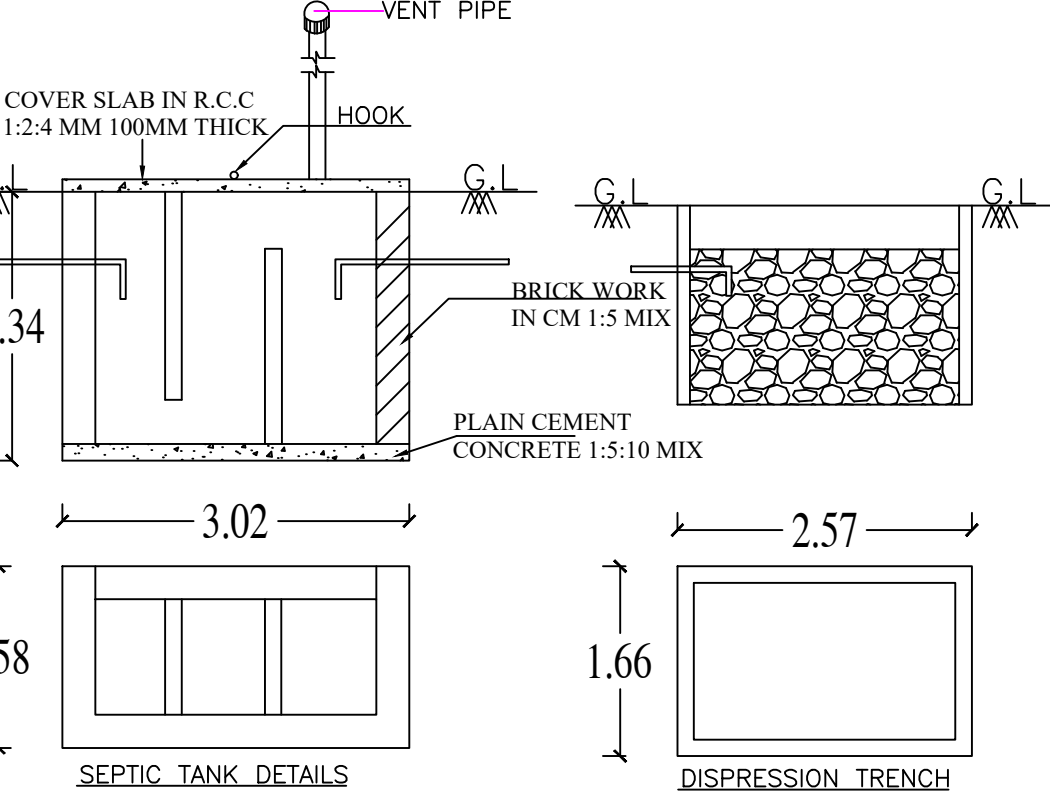
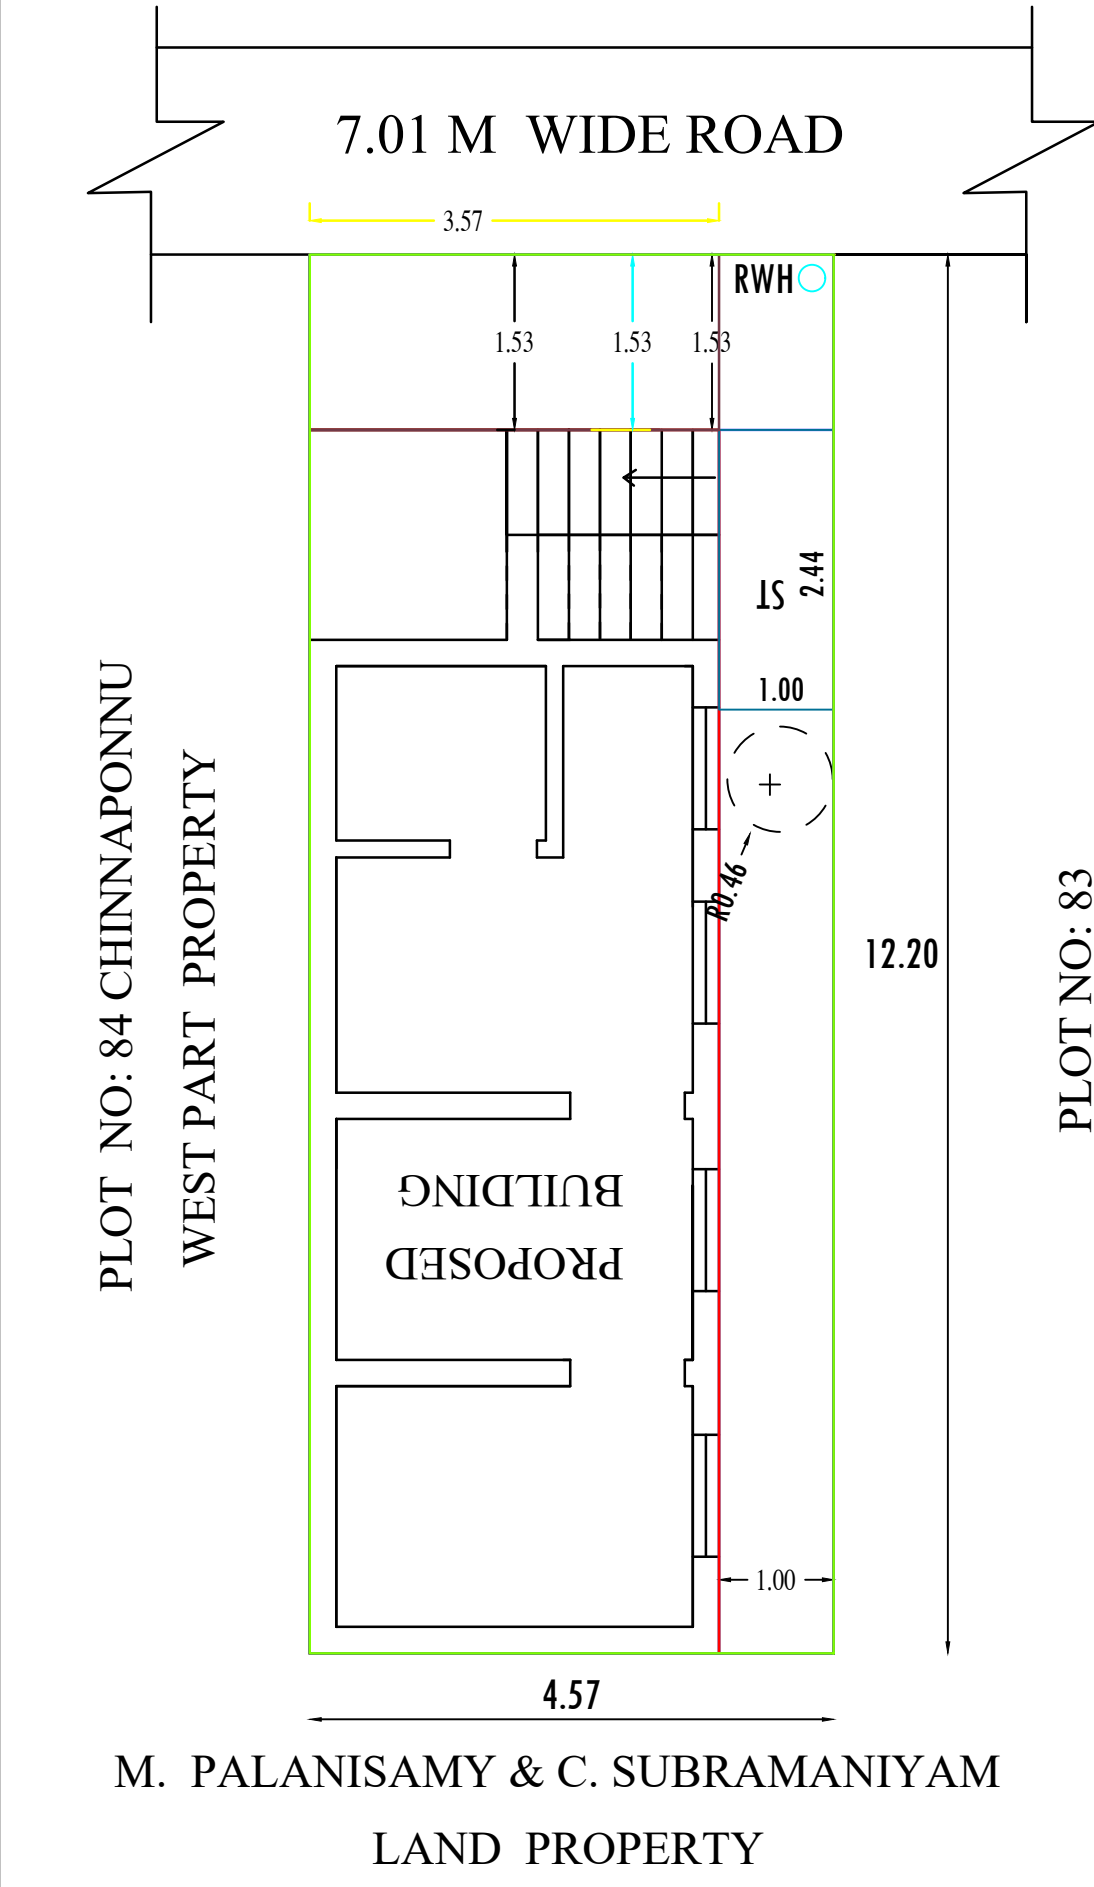
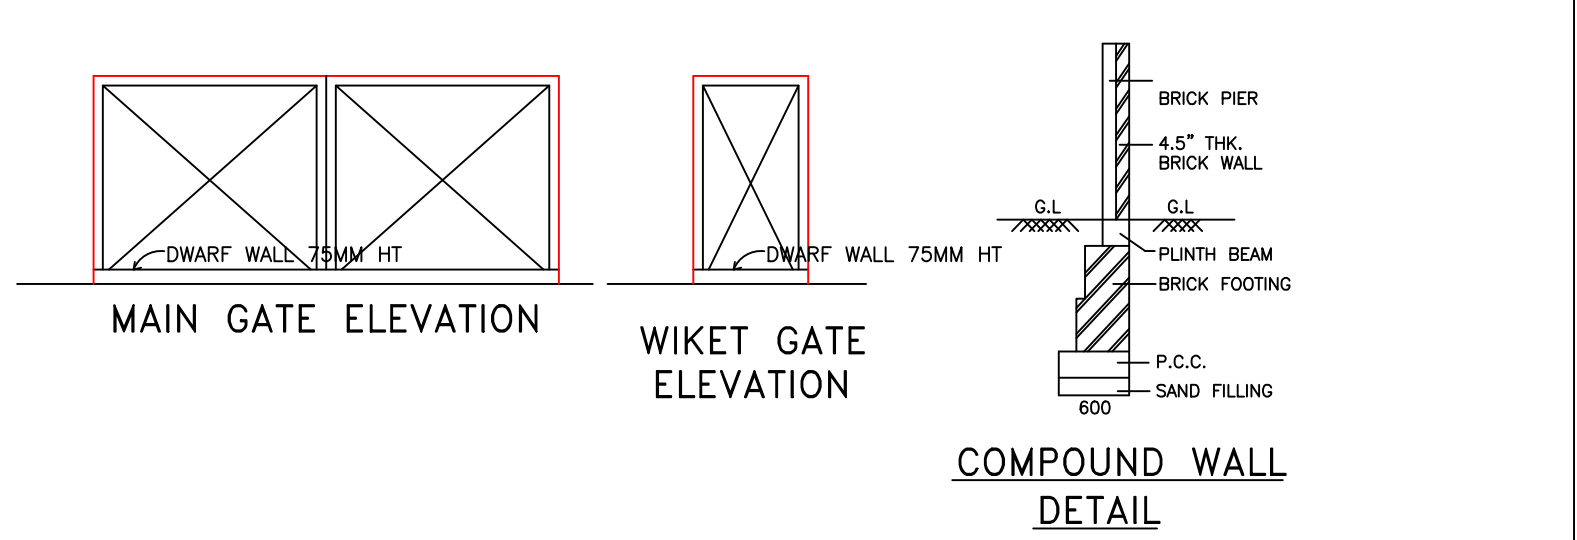
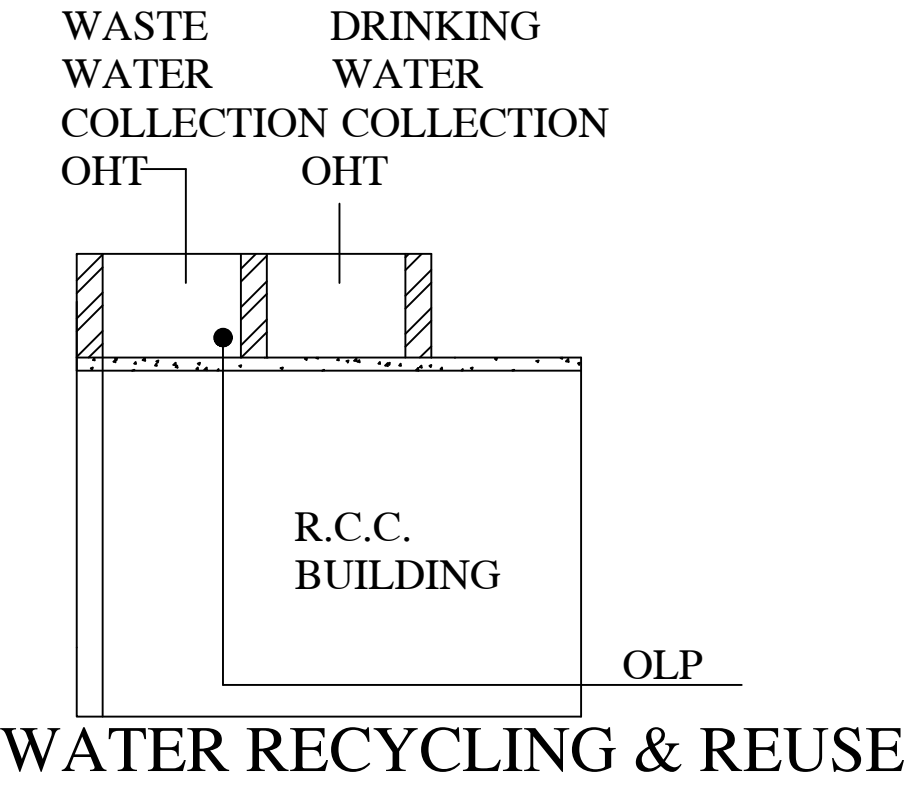
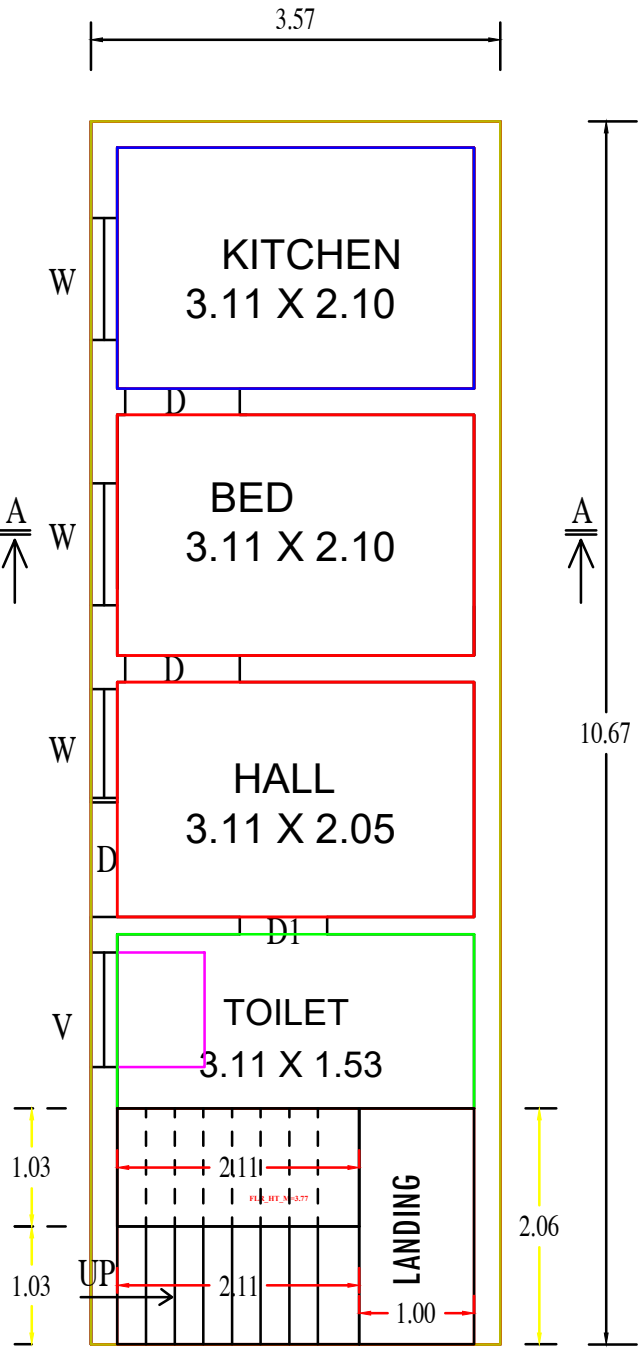
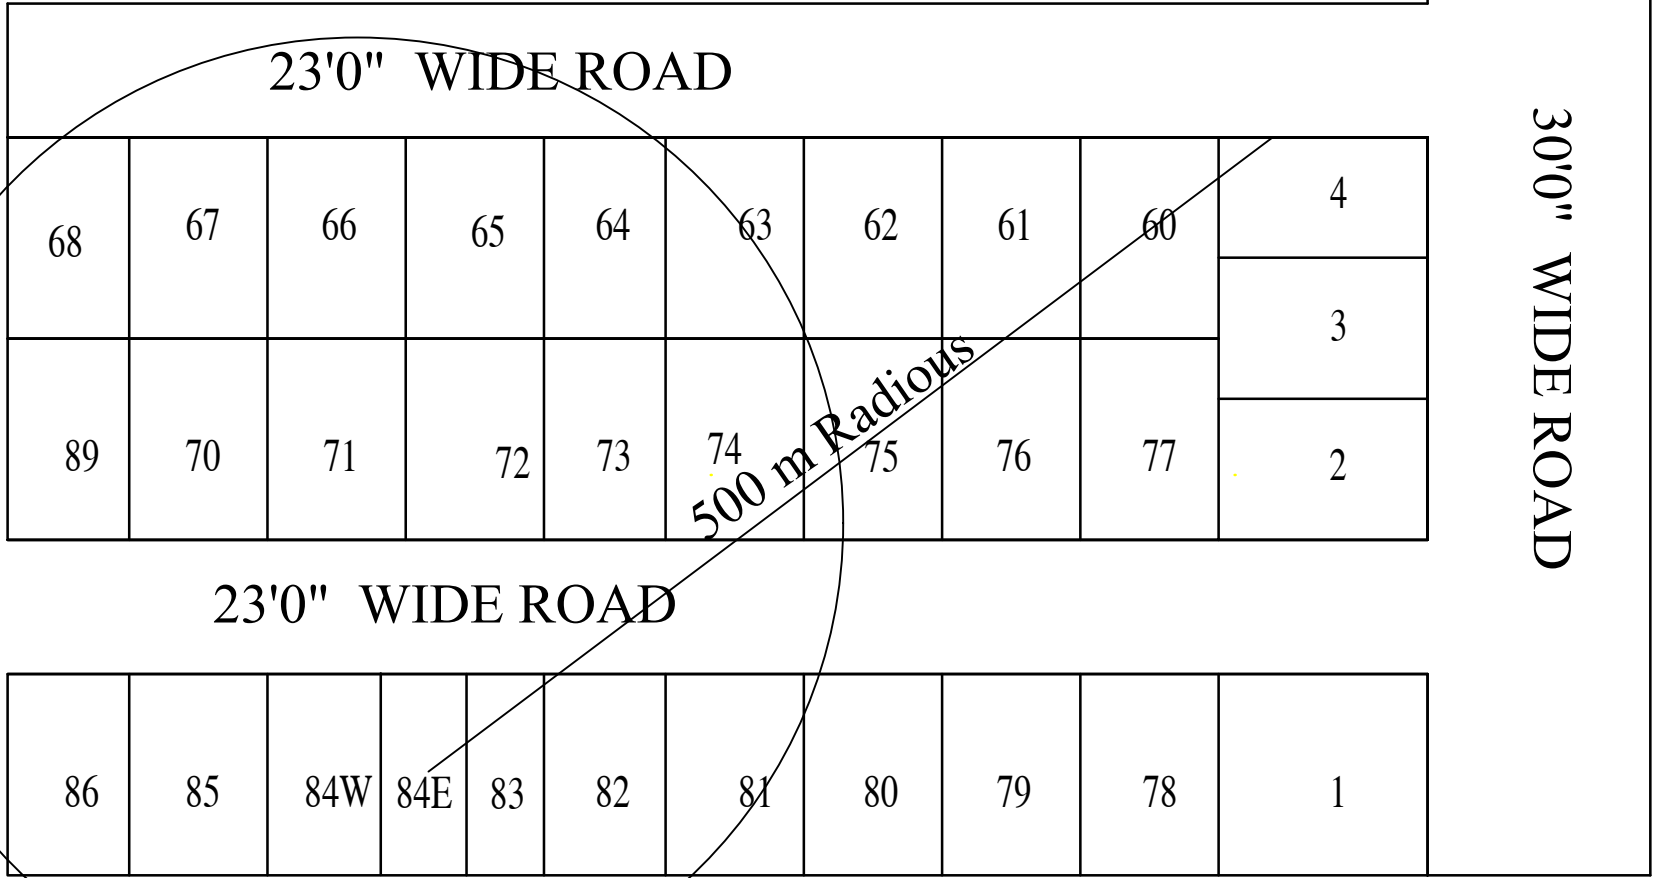


PLAN SHOWING THE PROPOSED CONSTRUCTION OF R.C.C. ROOF RESIDENTIAL BUILDING IN S,F NO: 204/1B,204/2, PATTA NO: 3061,3069, SITE NO: 84 EAST PART, OF SIVA SAKTHI NAGAR, AT KADACHANALLUR VILLAGE AND PANCHAYAT, PALLIPALAYAM UNION, KUMARAPALAYAM TALUK, NAMAKKAL DISTRICT.

NAME OF THE APPLICANT : MRS . K. CHITRA, W/O. MR. KUMAR.

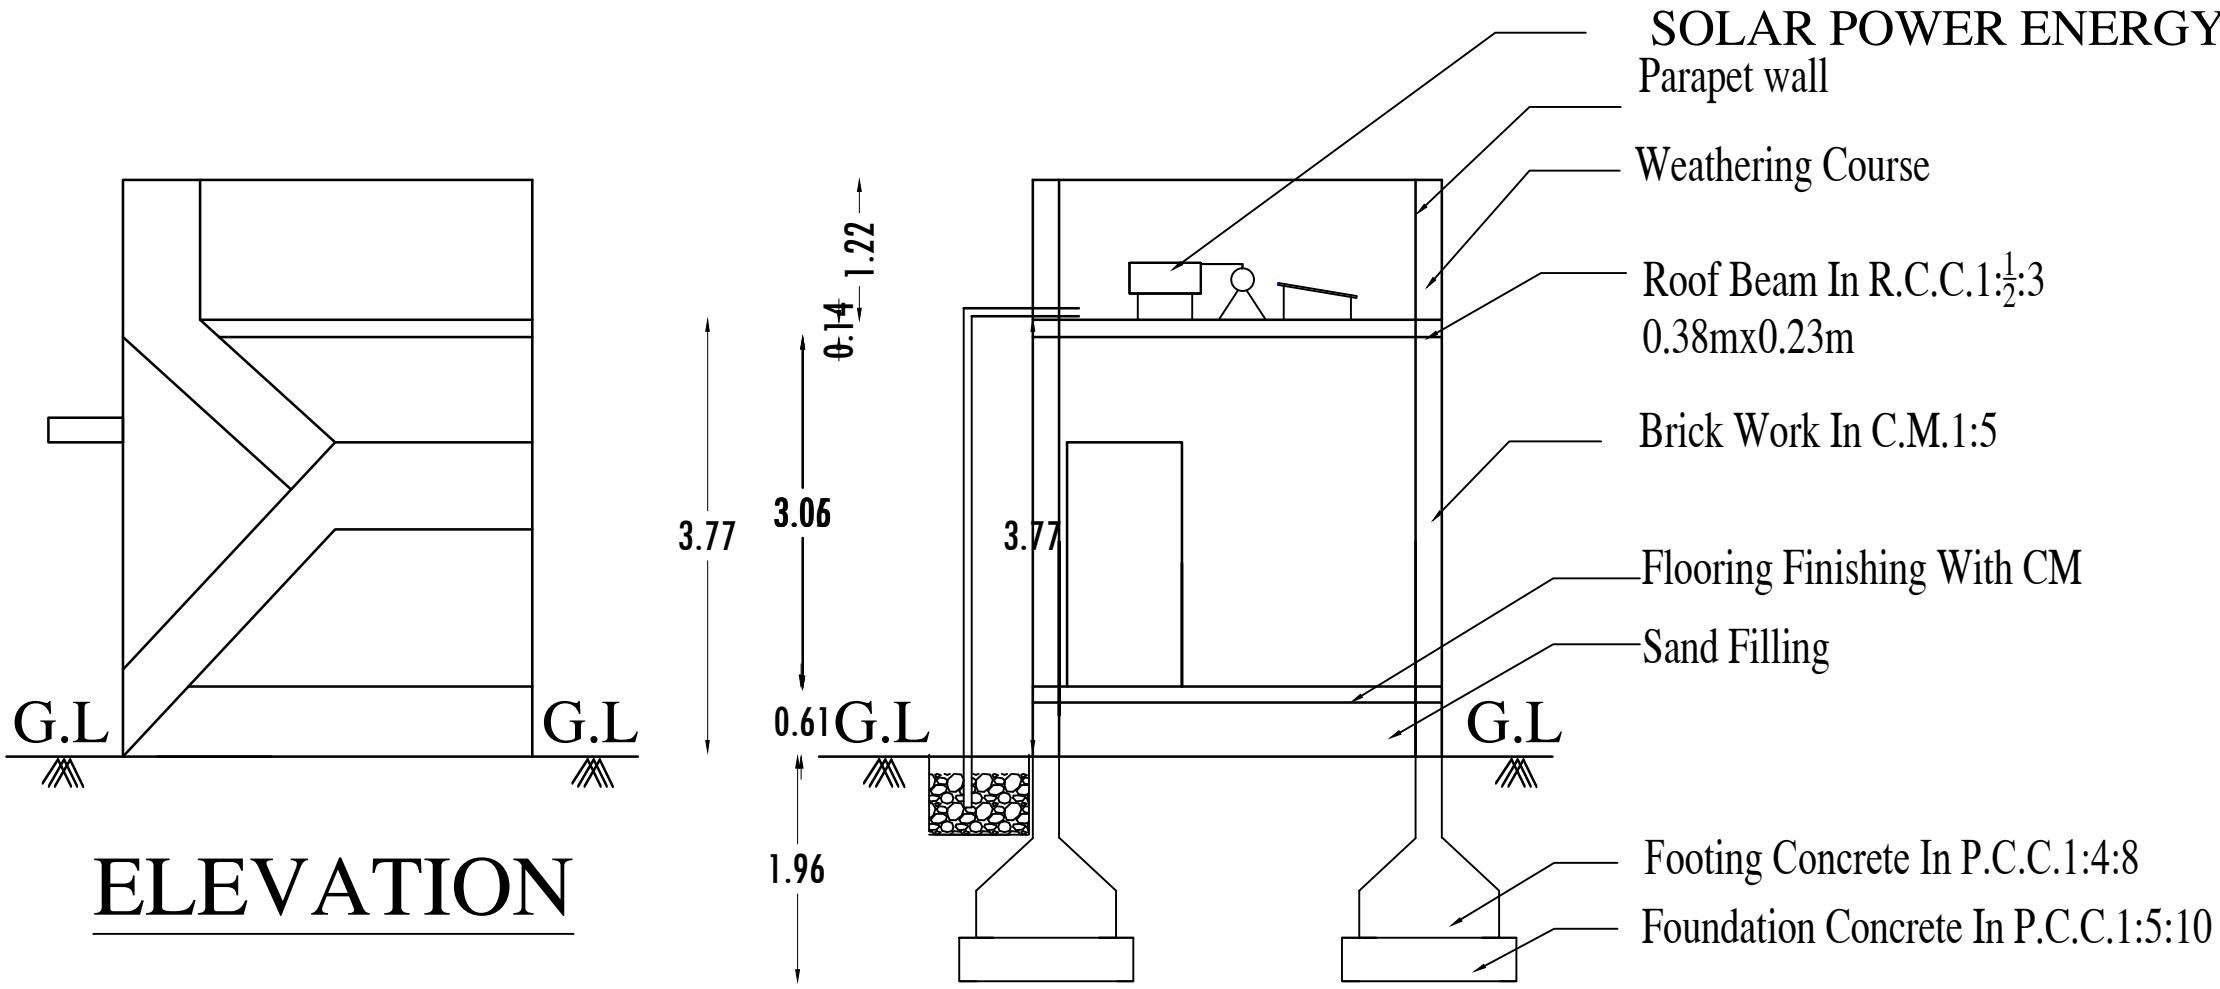

OFFICE USE

TOPO PLAN

SCALE 1:5000

SITE PLAN

SCALE 1:100

AREA DETAILS	SQ.FT	SQ.MT
APPLICANT SITE AS PER DOCUMENT FOR APPROVAL	600.00	55.77
PRO. RC.C. ROOF CONST PLINTH IN GROUND FLOOR	409.86	38.09
CARPET AREA	327.89	30.46
OPEN SPACE	259.87	24.17
PRO. OVER HEAD TANK 1 NO	190.14	17.66
PRO. SEPTIC TANK & DISPERSION TRENCH EACH 1 NO		
PRO. RAIN WATER HARVESTING SUMP 1 NO		

JOINERY DETAILS	FEET	METRE
D - DOOR	3'3" X 7'0"	1.00 X 2.13
D1 - DOOR	2'6" X 7'0"	0.76 X 2.13
O - OPEN	3'3" X 7'0"	1.00 X 2.13
W - WINDOW	4'0" X 4'0"	1.22 X 1.22
V - VENTILATOR	3'0" X 2'0"	0.91 X 0.61

SITE BOUNDARY

PRO. BUILDING

APPLICANT

ENGINEER

K 513777

Er. M. DANIEL, DCE., B.E.,
M.D. PLANNERS
PMC Reg. Engineers Gr. II
(LS No.652/L.S/2019/00001)
39/9, Balaji Nagar, KRPA Cross Cut - II,
Near Sub Registrar Office,
Pallipalayam, Erode - 8.