

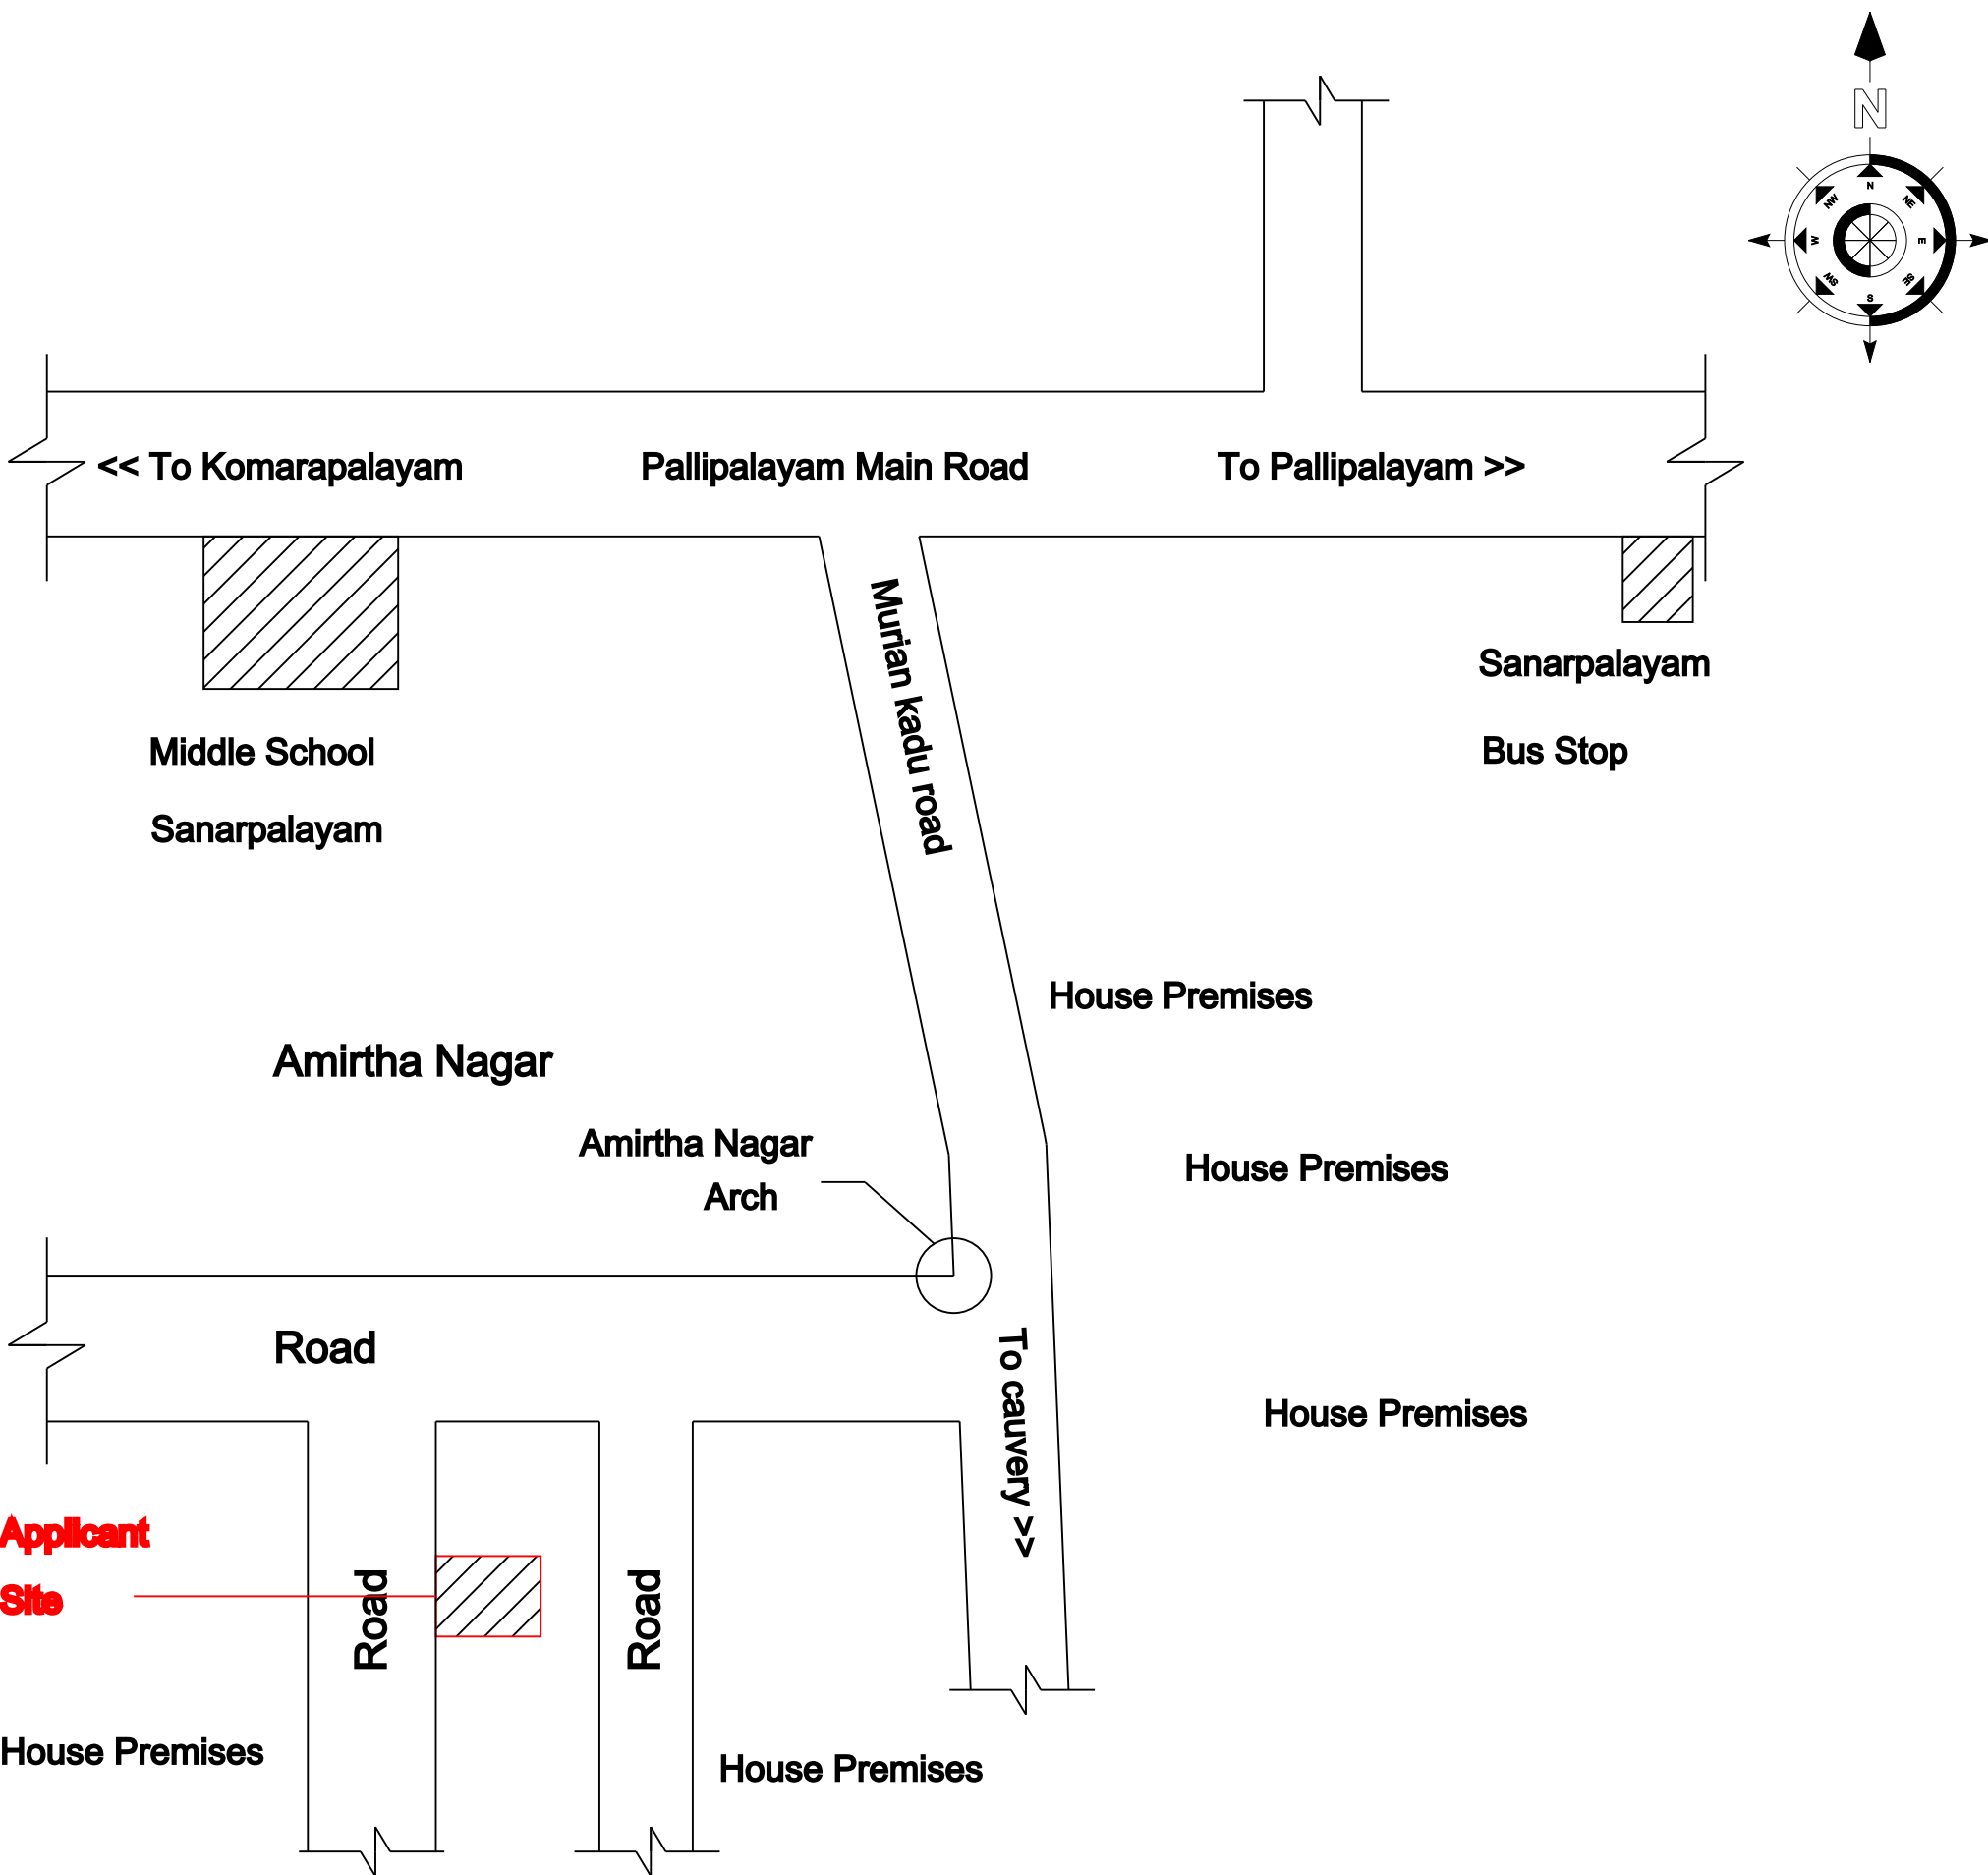
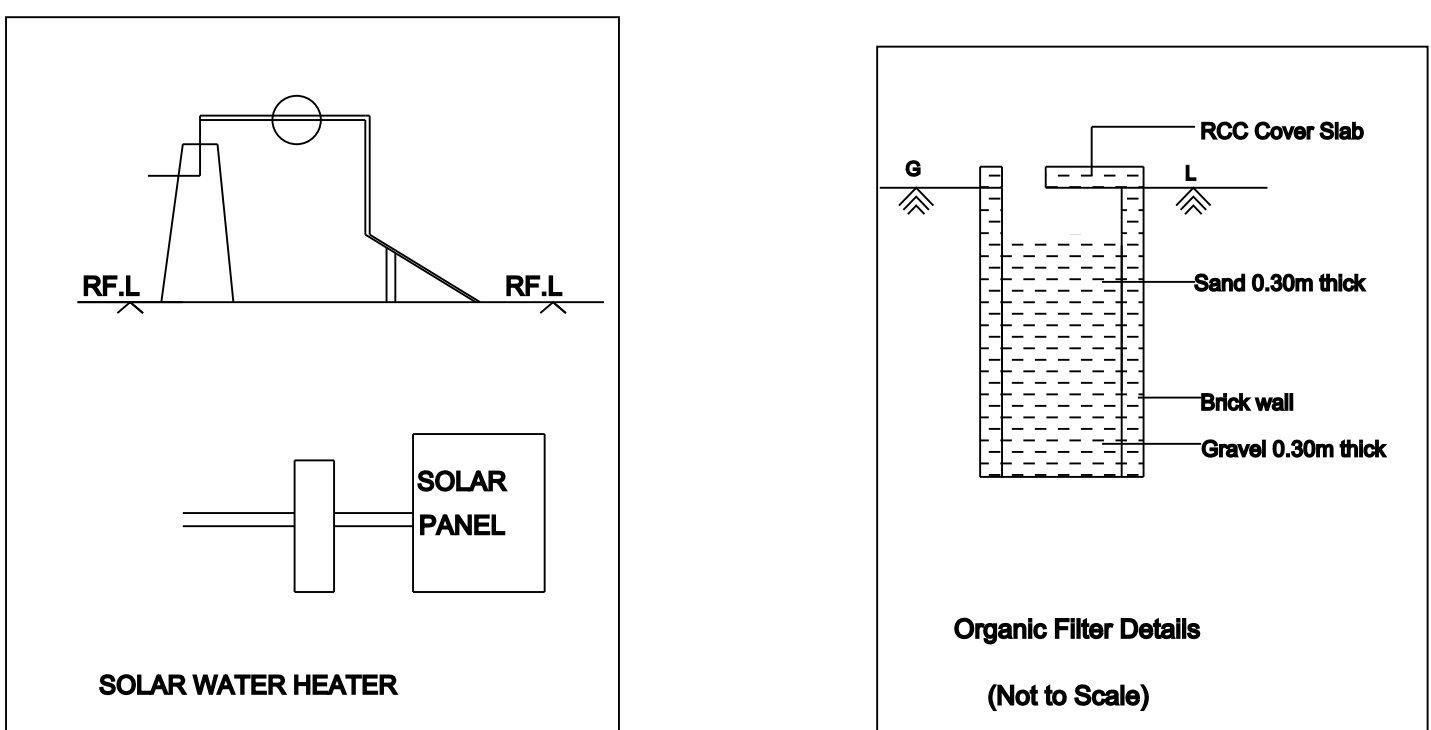
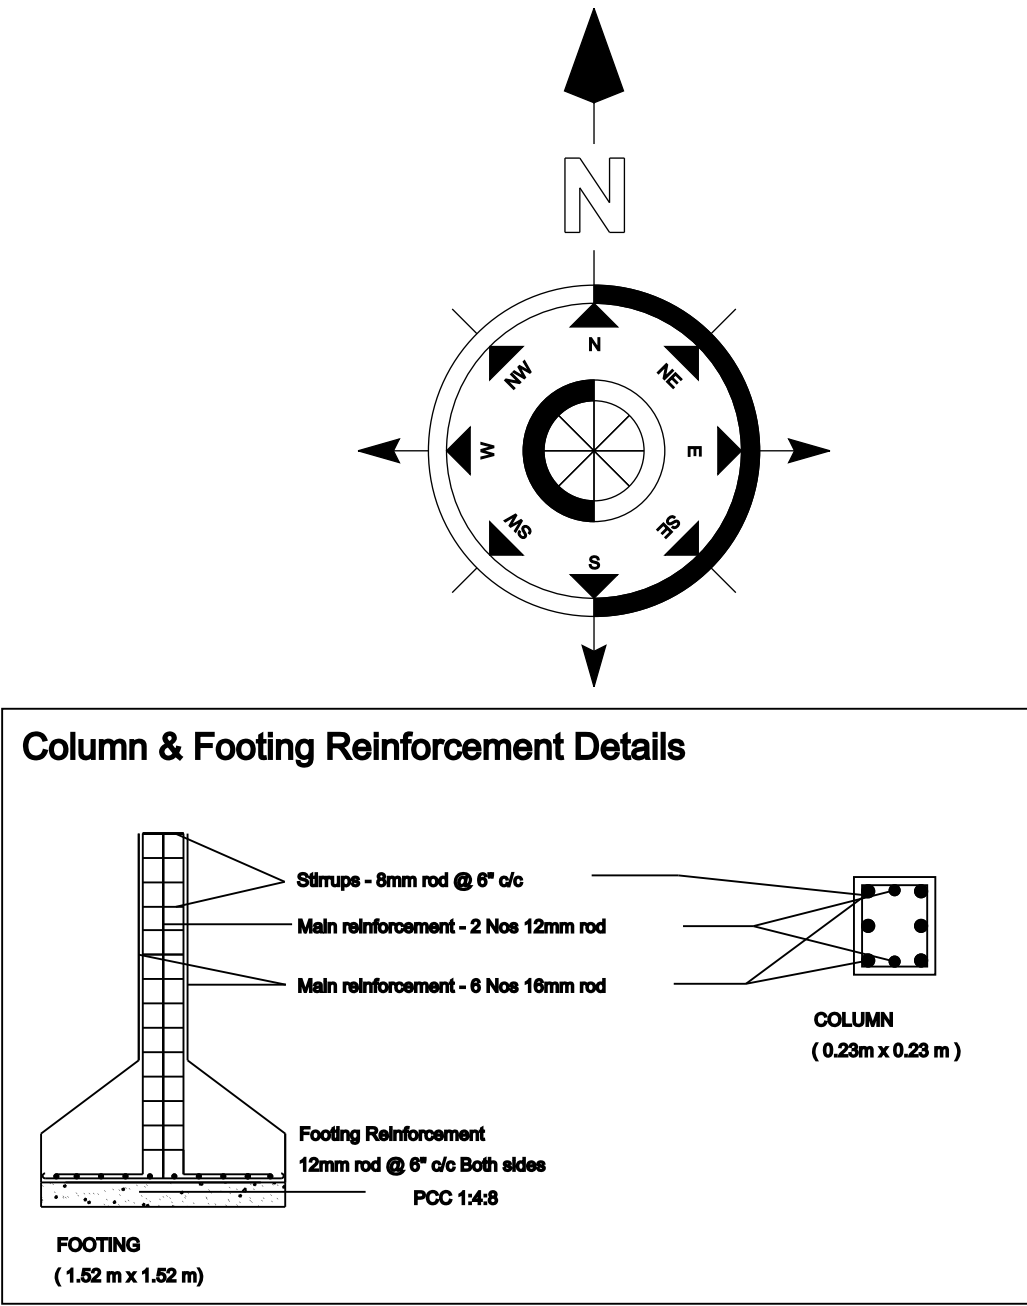


PLAN SHOWING THE PROPOSED RCC TERRACED RESIDENTIAL BUILDING IN GROUND & FIRST FLOOR
AT S.F.NO: 391/2B1A1, KOMARAPALAYAM AGRAHARAM VILLAGE, KUPPANDAPALAYAM PANCHAYAT
PLOT NO : 7, AMIRTHA NAGAR EXTENSION- 1, SANARPALAYAM, KUPPANDAPALAYAM,
KOMARAPALAYAM, KOMARAPALAYAM TALUK, NAMAKKAL DISTRICT

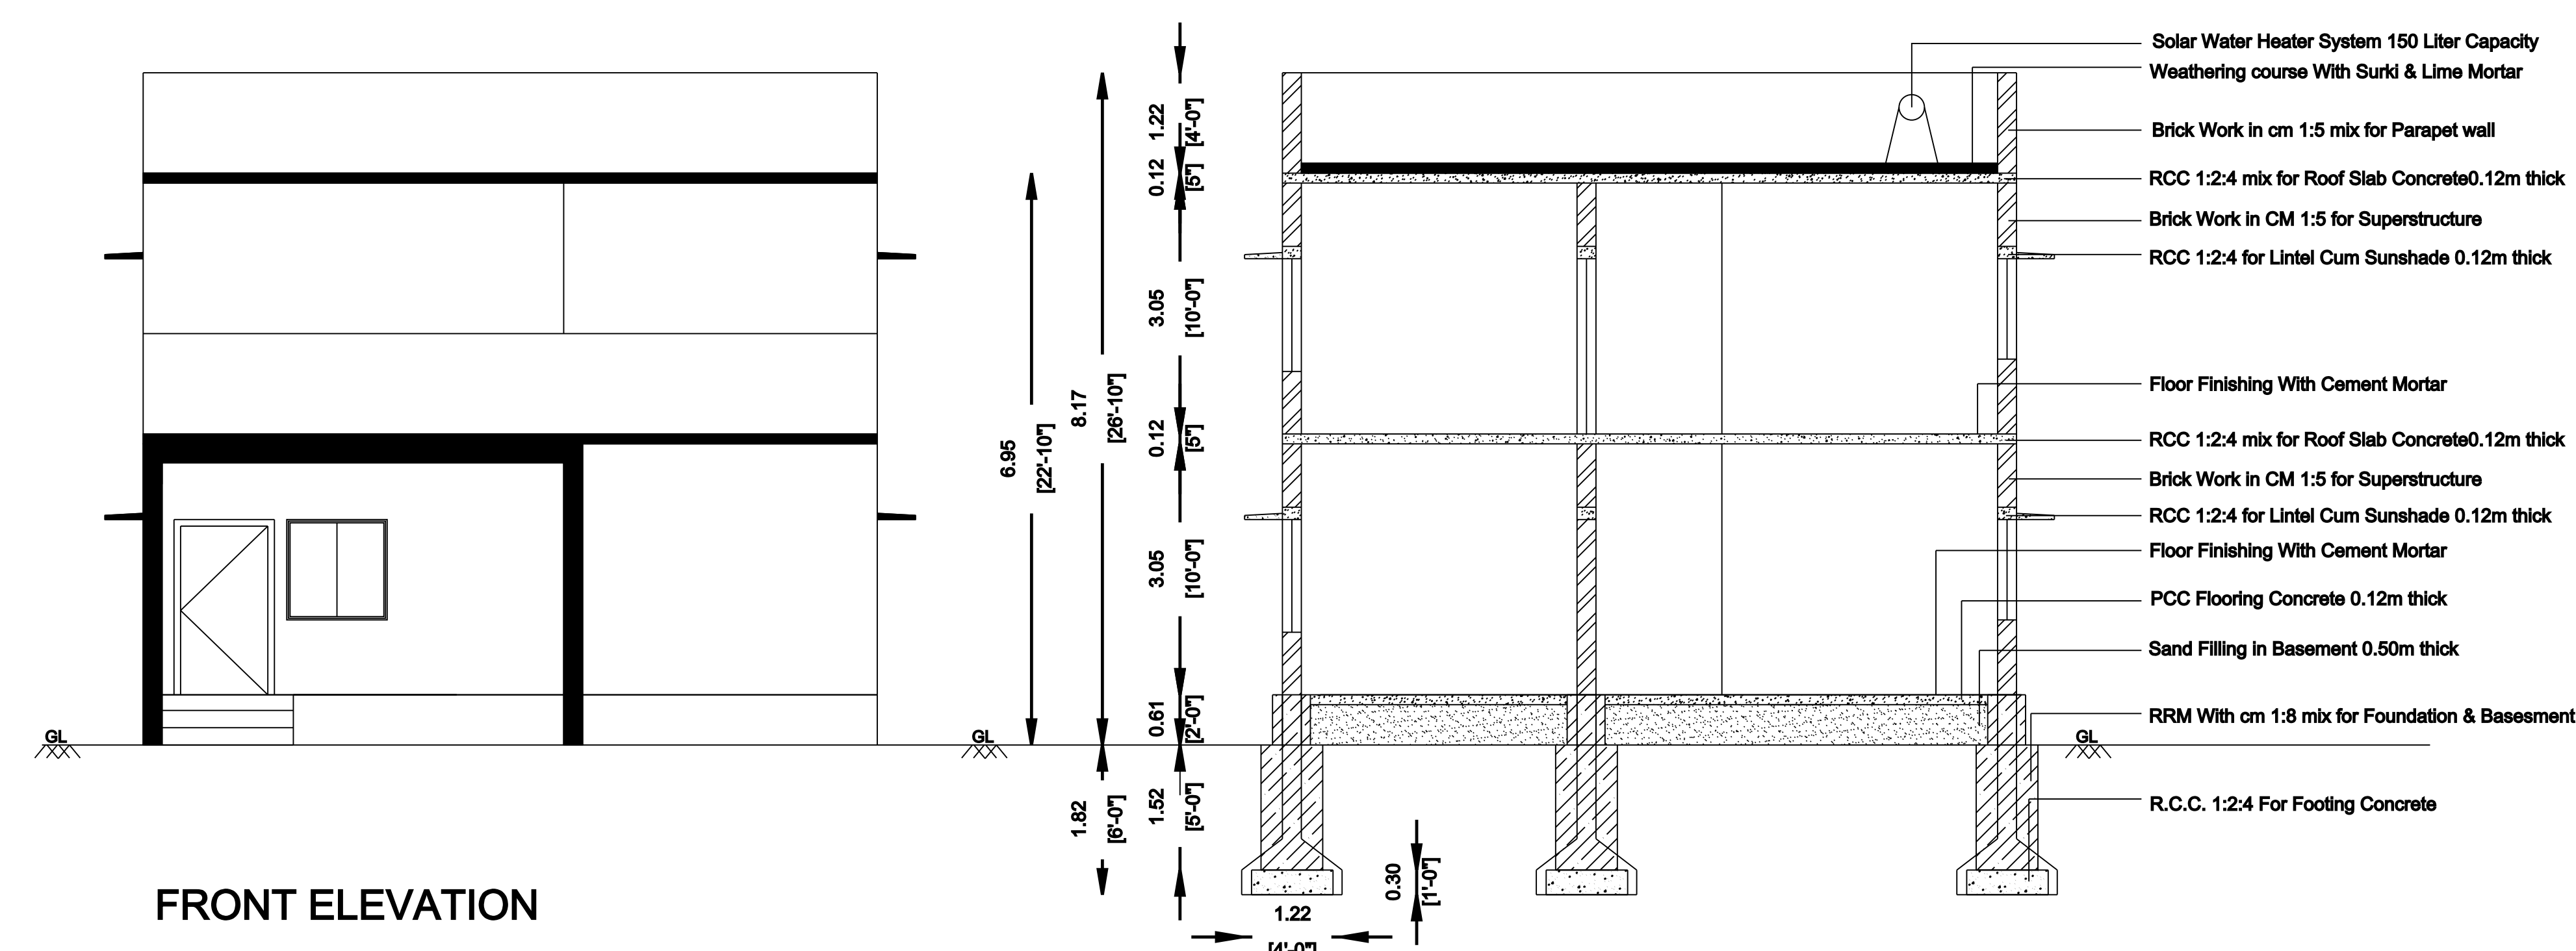






KEY PLAN (NOT TO SCALE)

SECTION ON AB

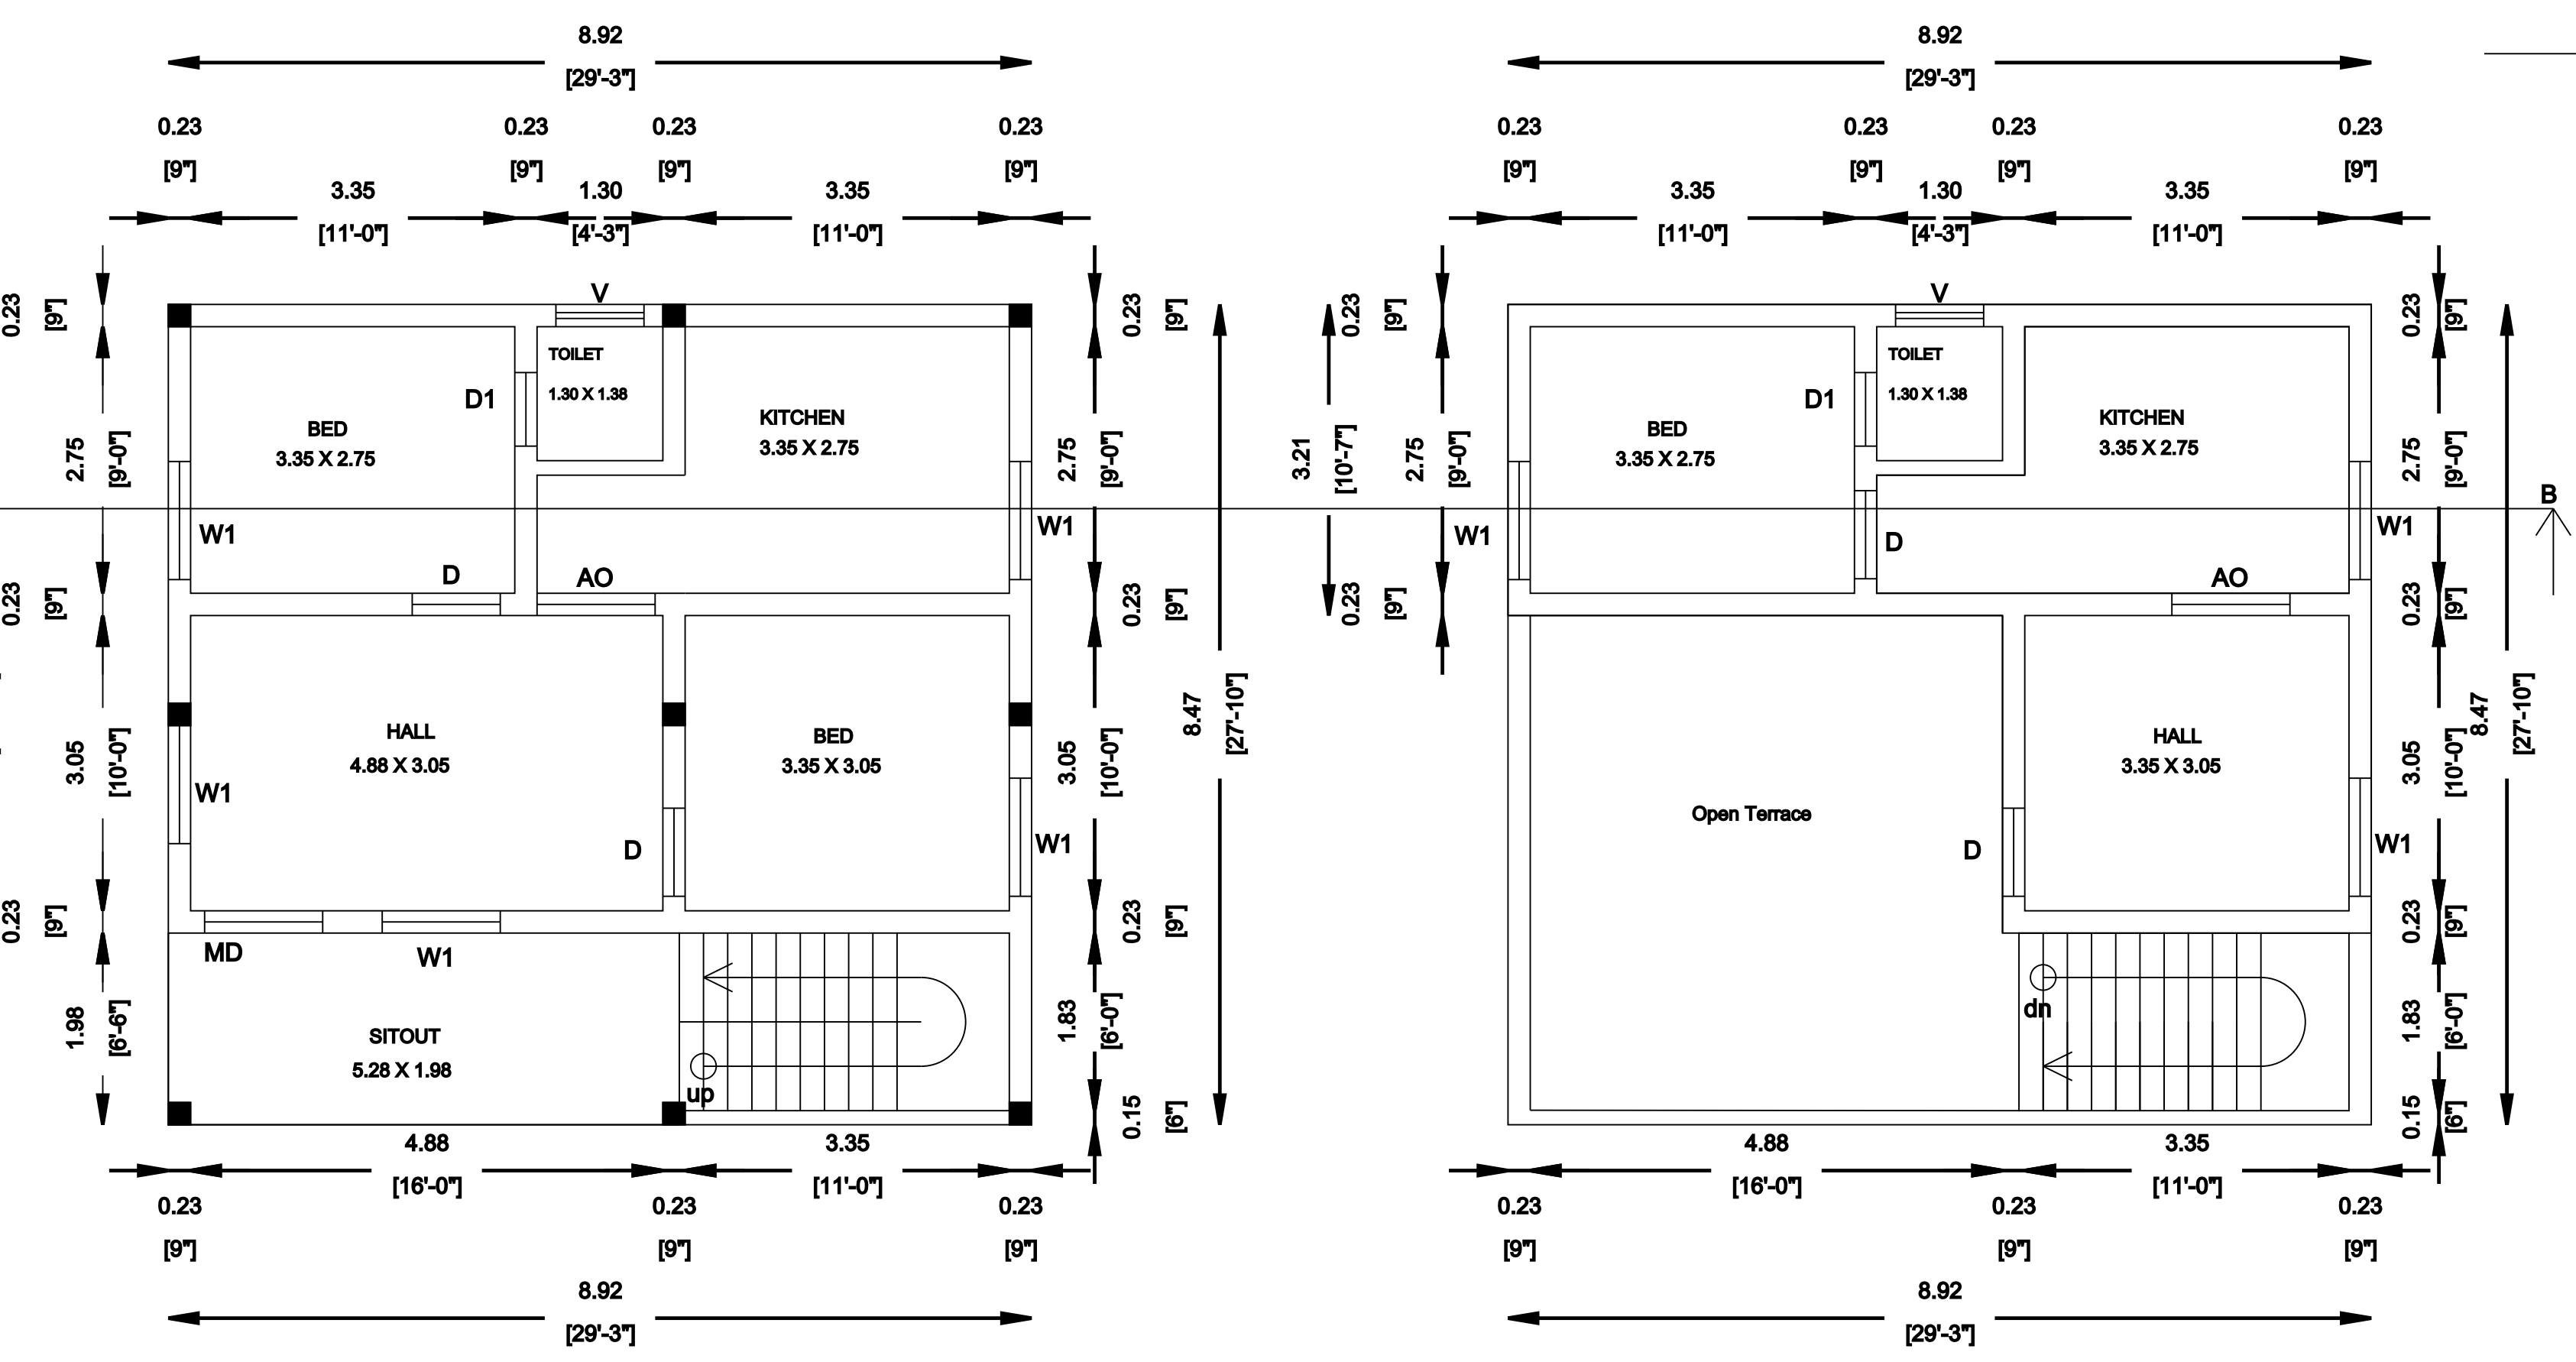

GROUND FLOOR PLAN

FIRST FLOOR PLAN

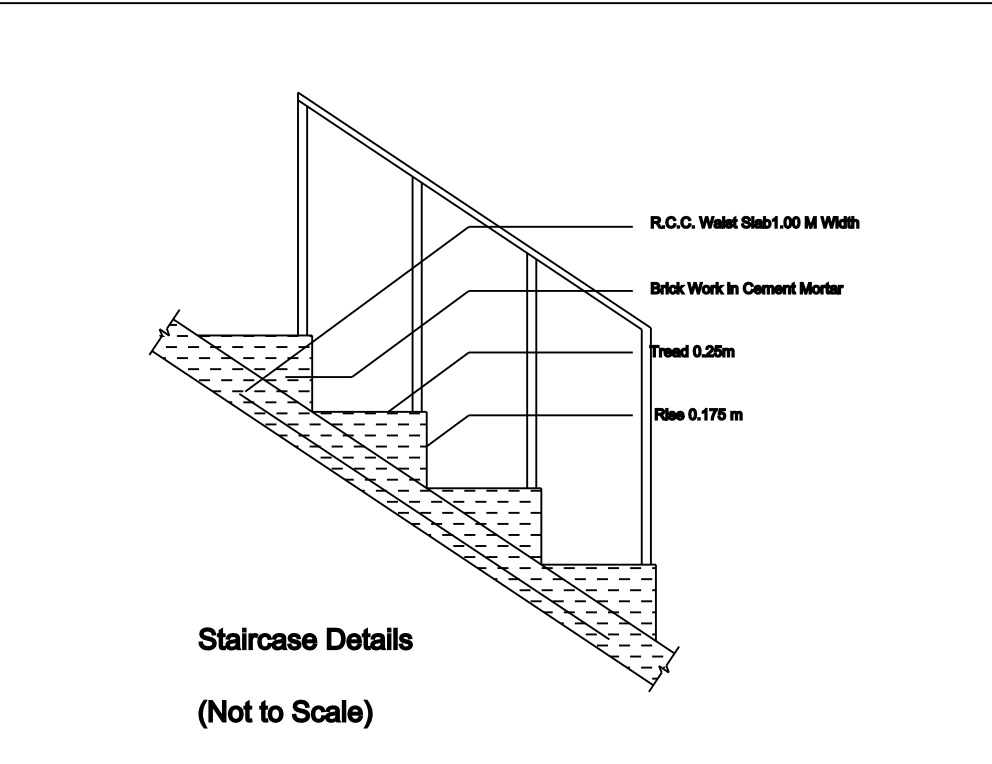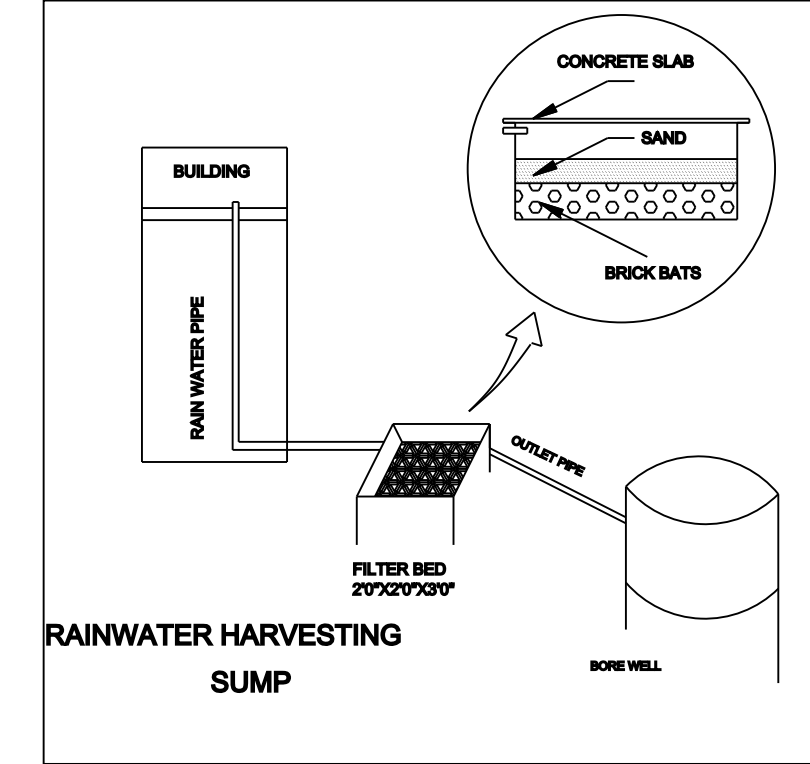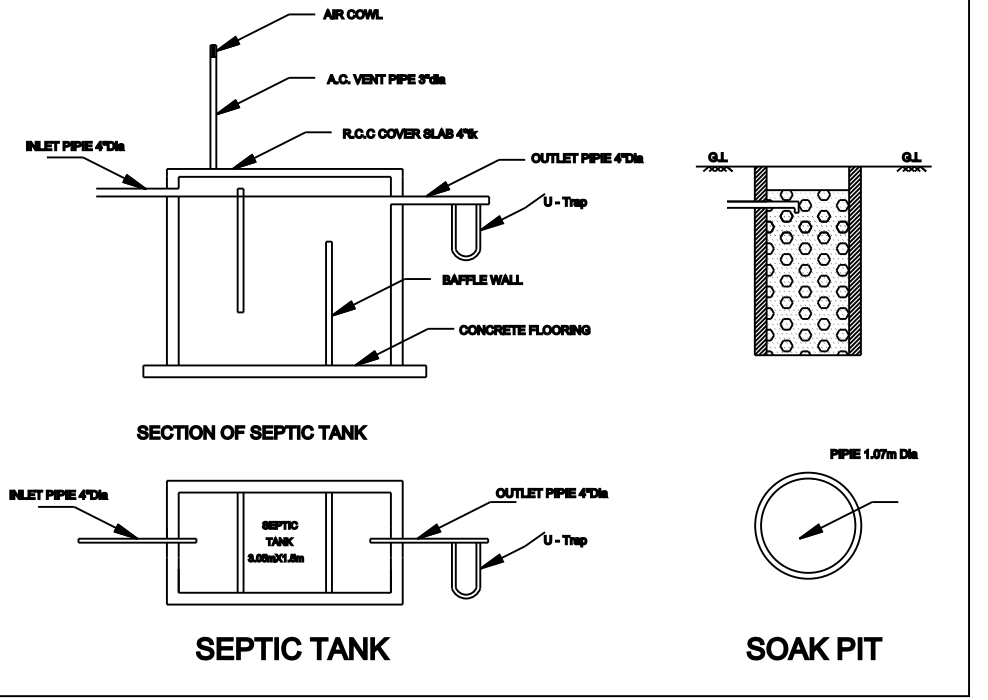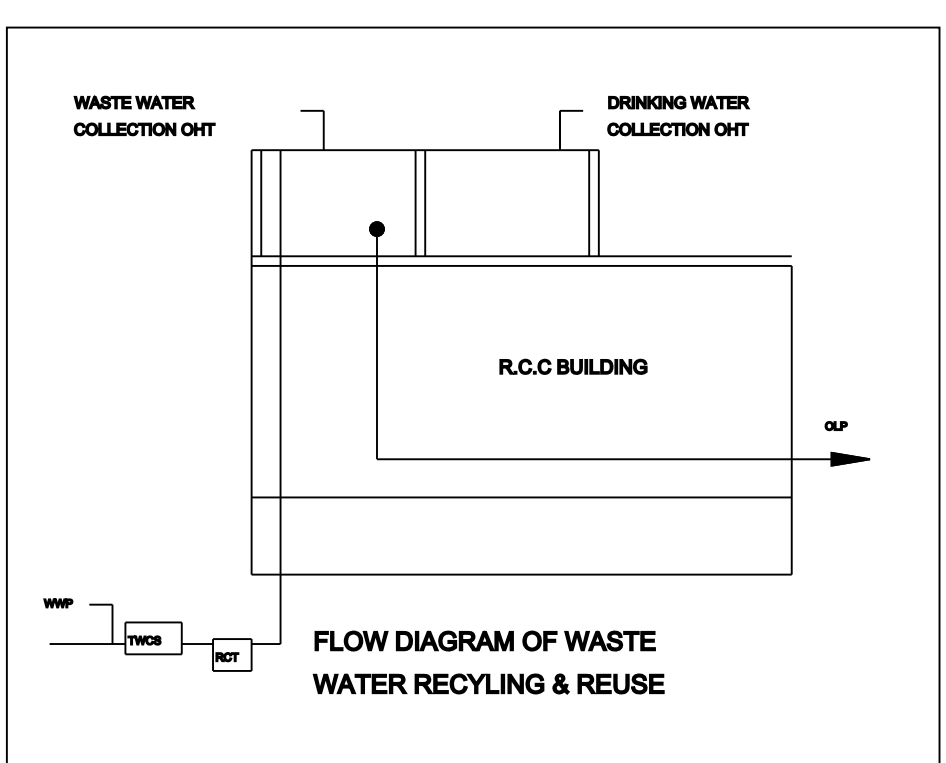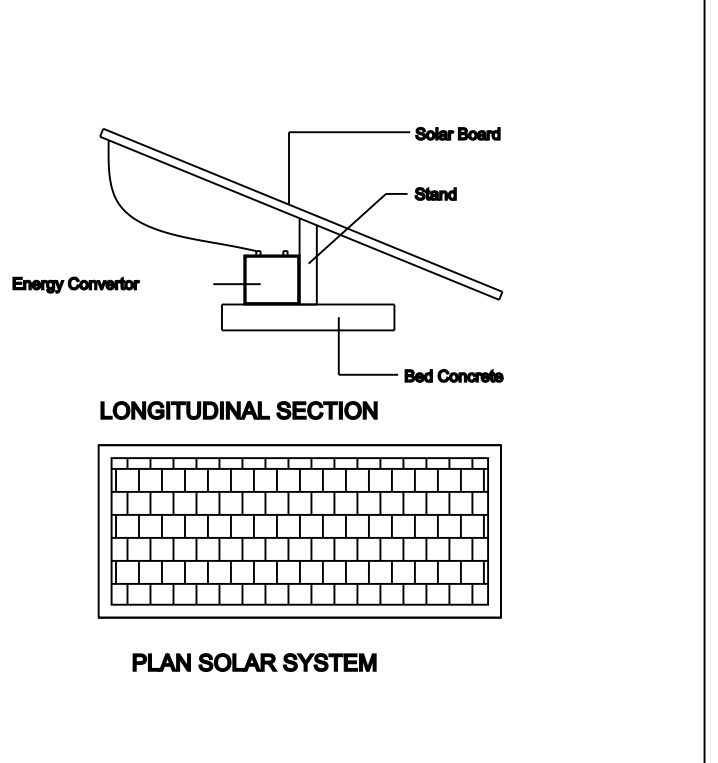

SITE PLAN (SCALE 1:100)

S.F. No: 391/2C

APPLICANT : -

1. Thiru. P.Malleswaran, S/o. Thiru. Palanisamy

AREA OF THE DETAILS :-	Sq.M	Sq.F
AREA OF THE APPLICANT SITE (AS ON DOCUMENT)	140.18	1509.00
AREA OF THE APPLICANT SITE (AS ON SITE)	124.67	1341.94
PLINTH AREA OF THE PROPOSED RCC BUILDING IN G.F (INCLUDING SITOUT & STAIRCASE)	75.59	813.64
PLINTH AREA OF THE PROPOSED RCC BUILDING IN F.F	41.16	443.04
CARPET AREA OF THE PROPOSED RCC BUILDING IN G.F & F.F	77.13	830.21
AREA OF THE OPEN SPACE	49.08	528.29

JOINERY DETAILS					
MAIN DOOR (MD)	1.22 x 2.13	4'0" x 7'0"	PLOT COVERAGE =	75.59 / 124.67 X 100	= 60.63%
OPEN (O)	1.22 x 2.13	4'0" x 7'0"			
DOOR (D)	0.91 x 2.13	3'0" x 7'0"	F.S.I =	116.75 / 124.67	= 0.94
WINDOW (W1)	1.22 x 1.22	4'0" x 4'0"			
DOOR (D1)	0.76 x 2.13	2'6" x 7'0"	SCALE 1 : 100		
VENTILATOR (V)	0.91 x 0.61	3'0" x 2'0"			

SHRI KARPAGA VINAYAGA ASSOCIATES

99-15, NEW PALLIPALAYAM ROAD, PALANIAPPA COMPLEX,
KOMARAPALAYAM - 638183.
87541-97456,90803-36486

APPLICANT

ENGINEER

P. Malleswaran

ENGINEER
Mr. M. MUTHUVEL D.C.E., B.Tech.,
Registered Engineer GR - IIZ
No: 050 / LS /2019 / 00012
& Consulting Civil Engineer,
D. No: 23 R4, Kalaivani Street
Kankadu, B.Komarapalayam - 638 183.
Mobile : 94861 50609

Signature Not
Verified
Stamp
Location: Kankadu, B.Komarapalayam - 638 183.
Date: 10/05/2024