

PLAN SHOWING THE PROPOSED CONSTRUCTION OF GROUND FLOOR AND FIRST FLOOR RCC ROOF RESIDENTIAL BUILDING, IN SURVEY NUMBER : 107/12,107/13,107/14,107/15,




PLOT NO : 3,4, WARD NO:7, AT KAMARAJAR NAGAR, POTHANUR VILLAGE, POTHANUR TOWN PANCHAYAT, PARAMATHI VELUR TALUK, NAMAKKAL DISTRICT.

APPLICANT : 1. Mr.P.RAJAGOPAL S/O PADAIAKATHU, 2. Mrs. S.THILLAGHAVATHI W/O P.RAJAGOPAL


SCALE 1:100

SITE PLAN




SCALE 1:100

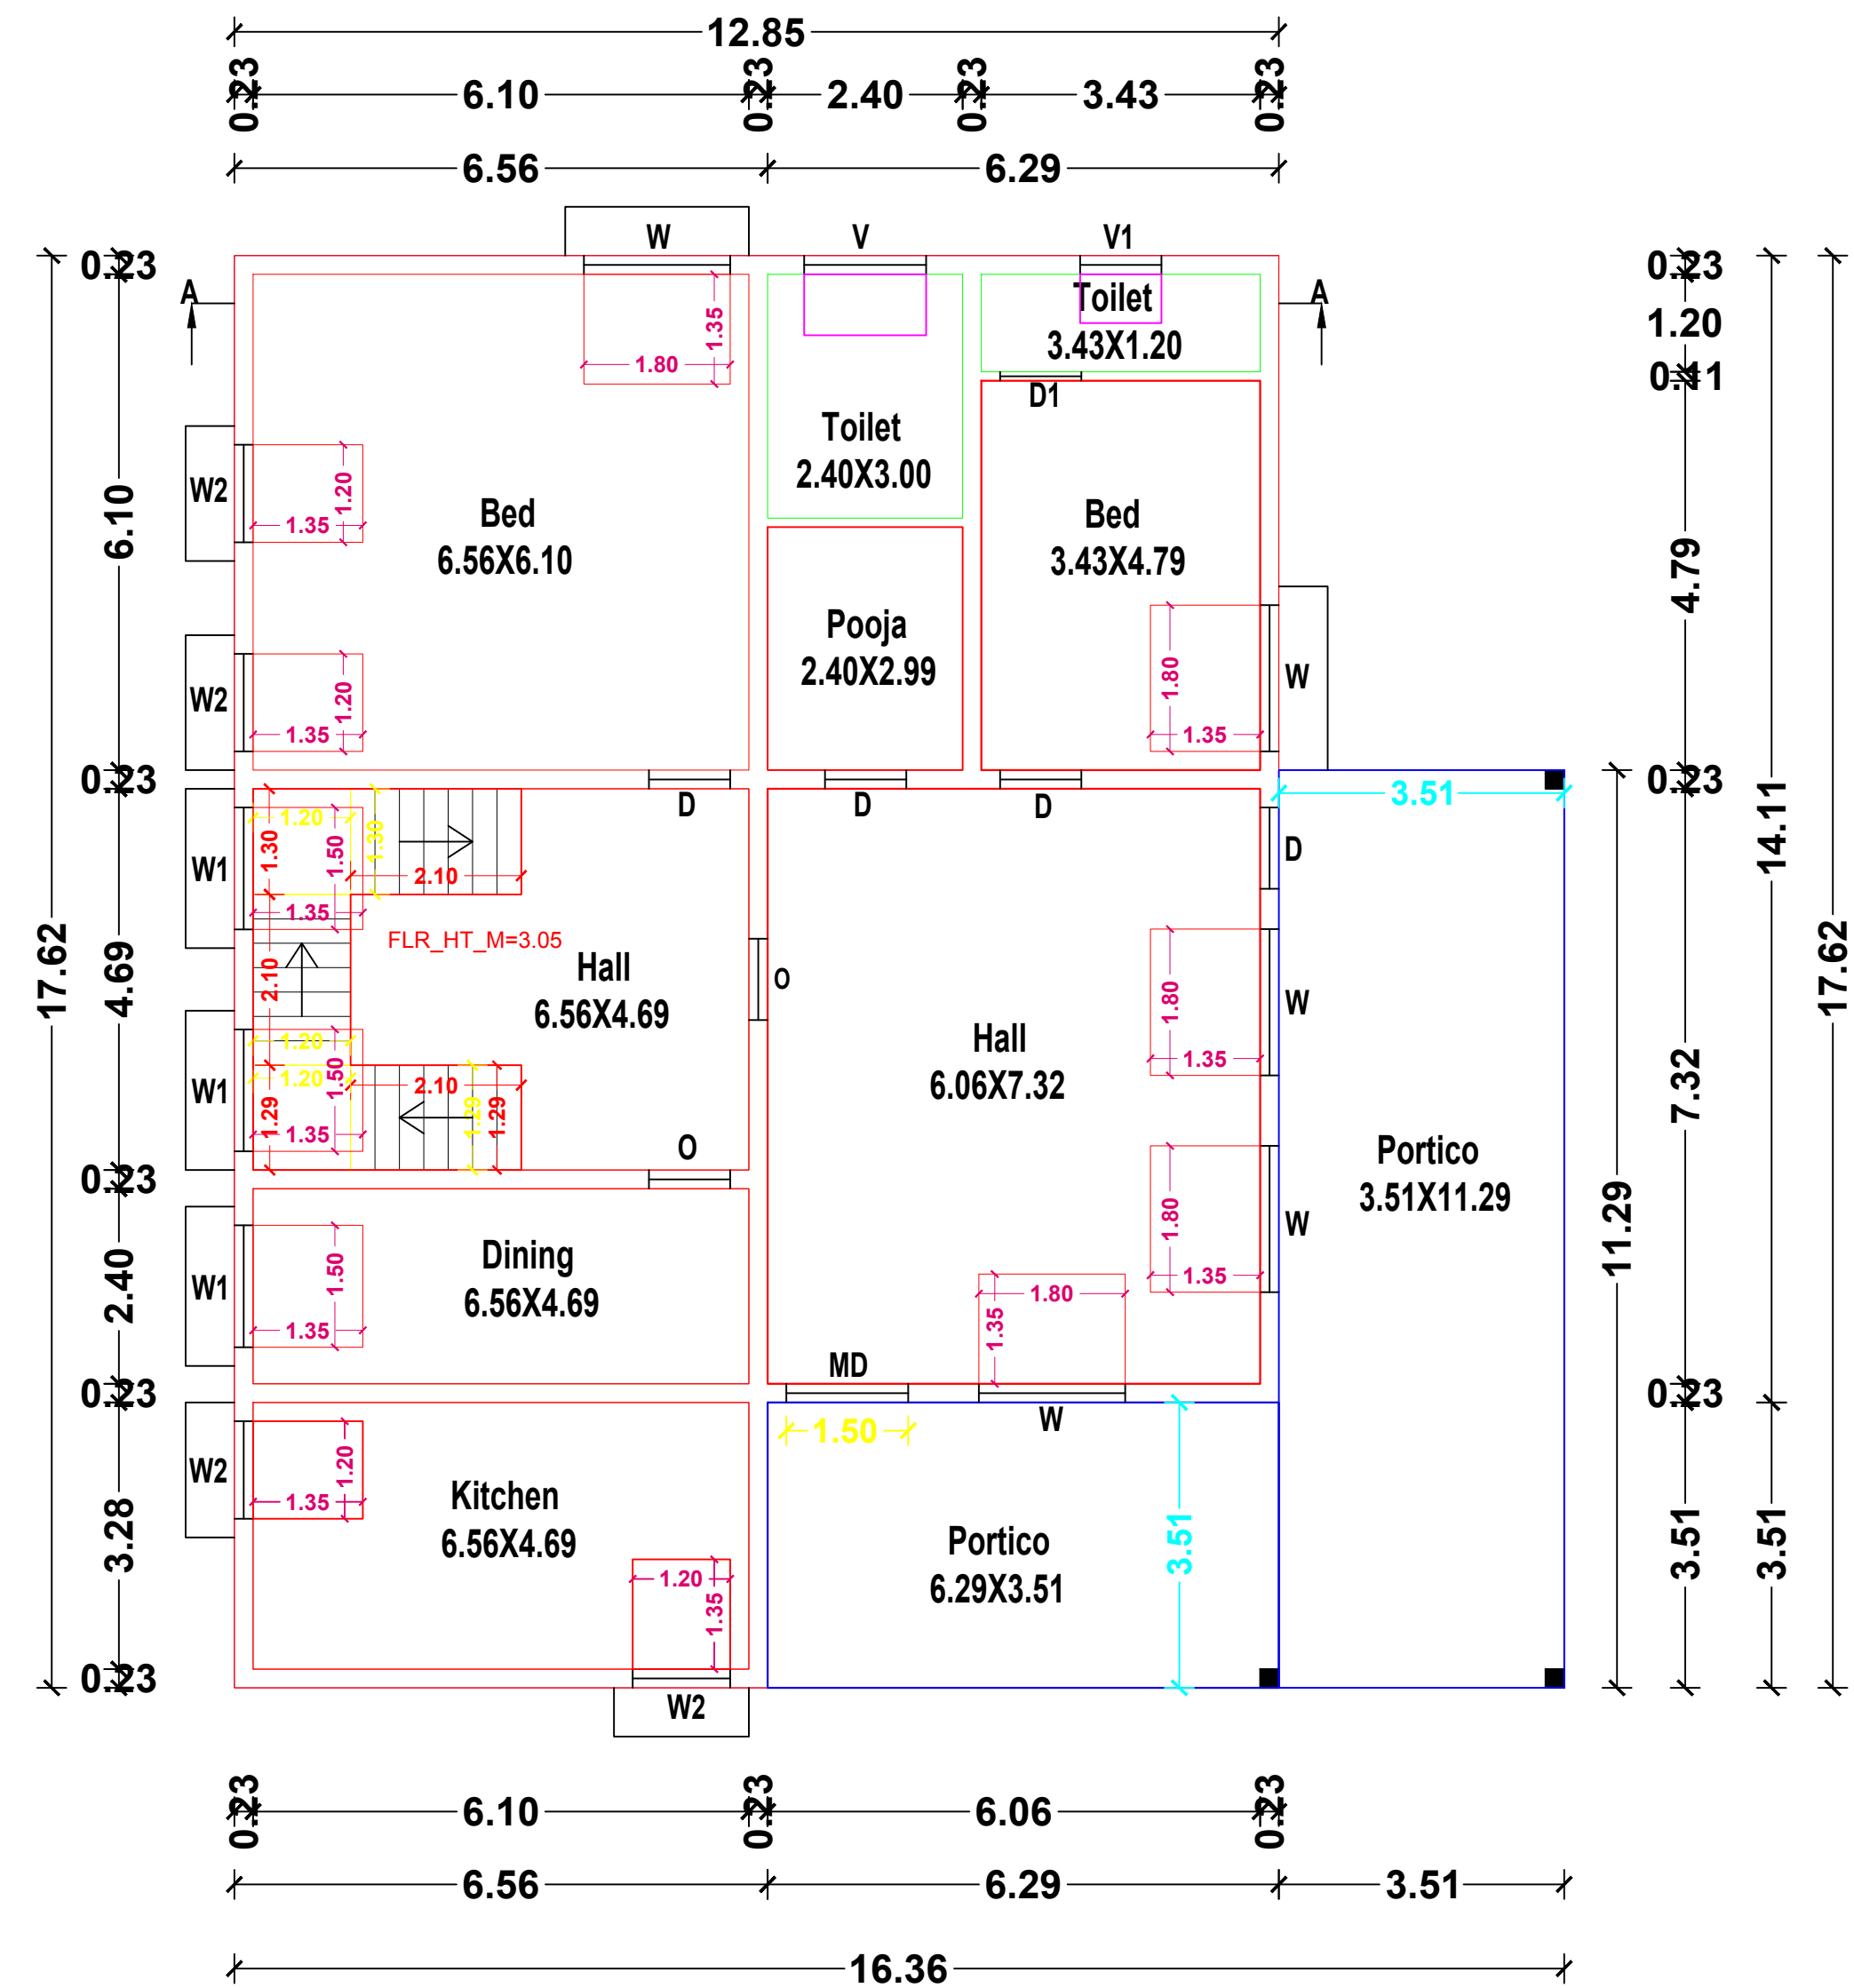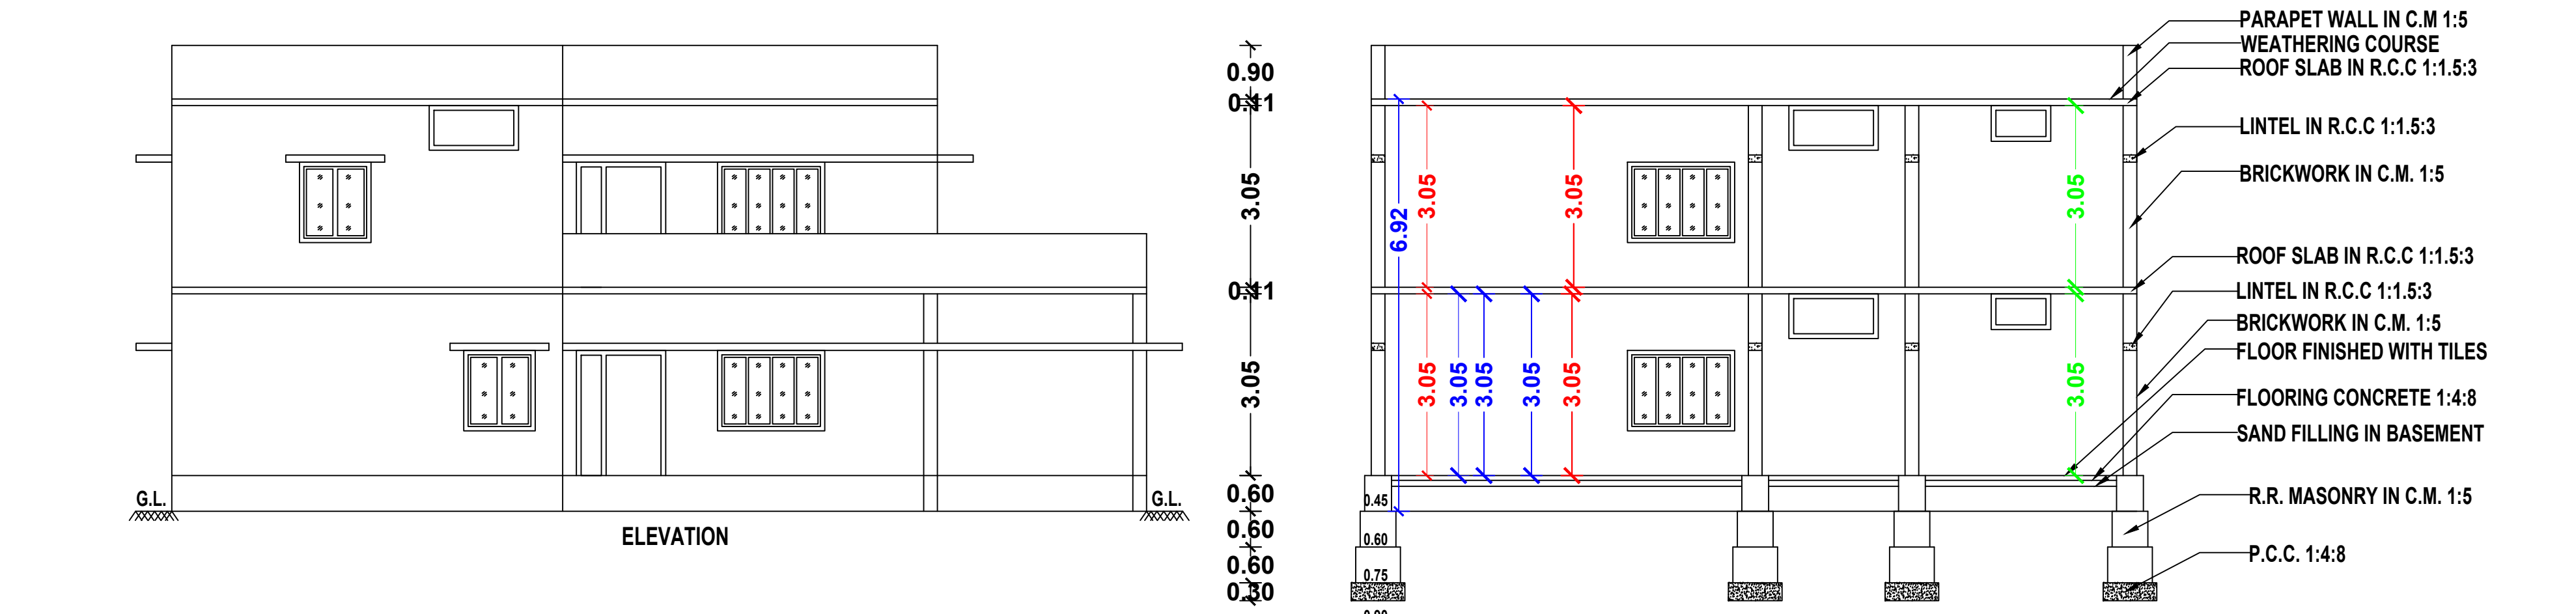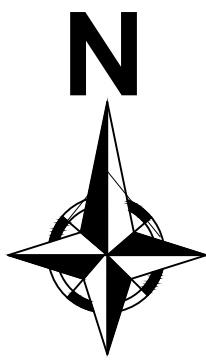

FLOOR GROUND
PROPOSED GROUND FLOOR

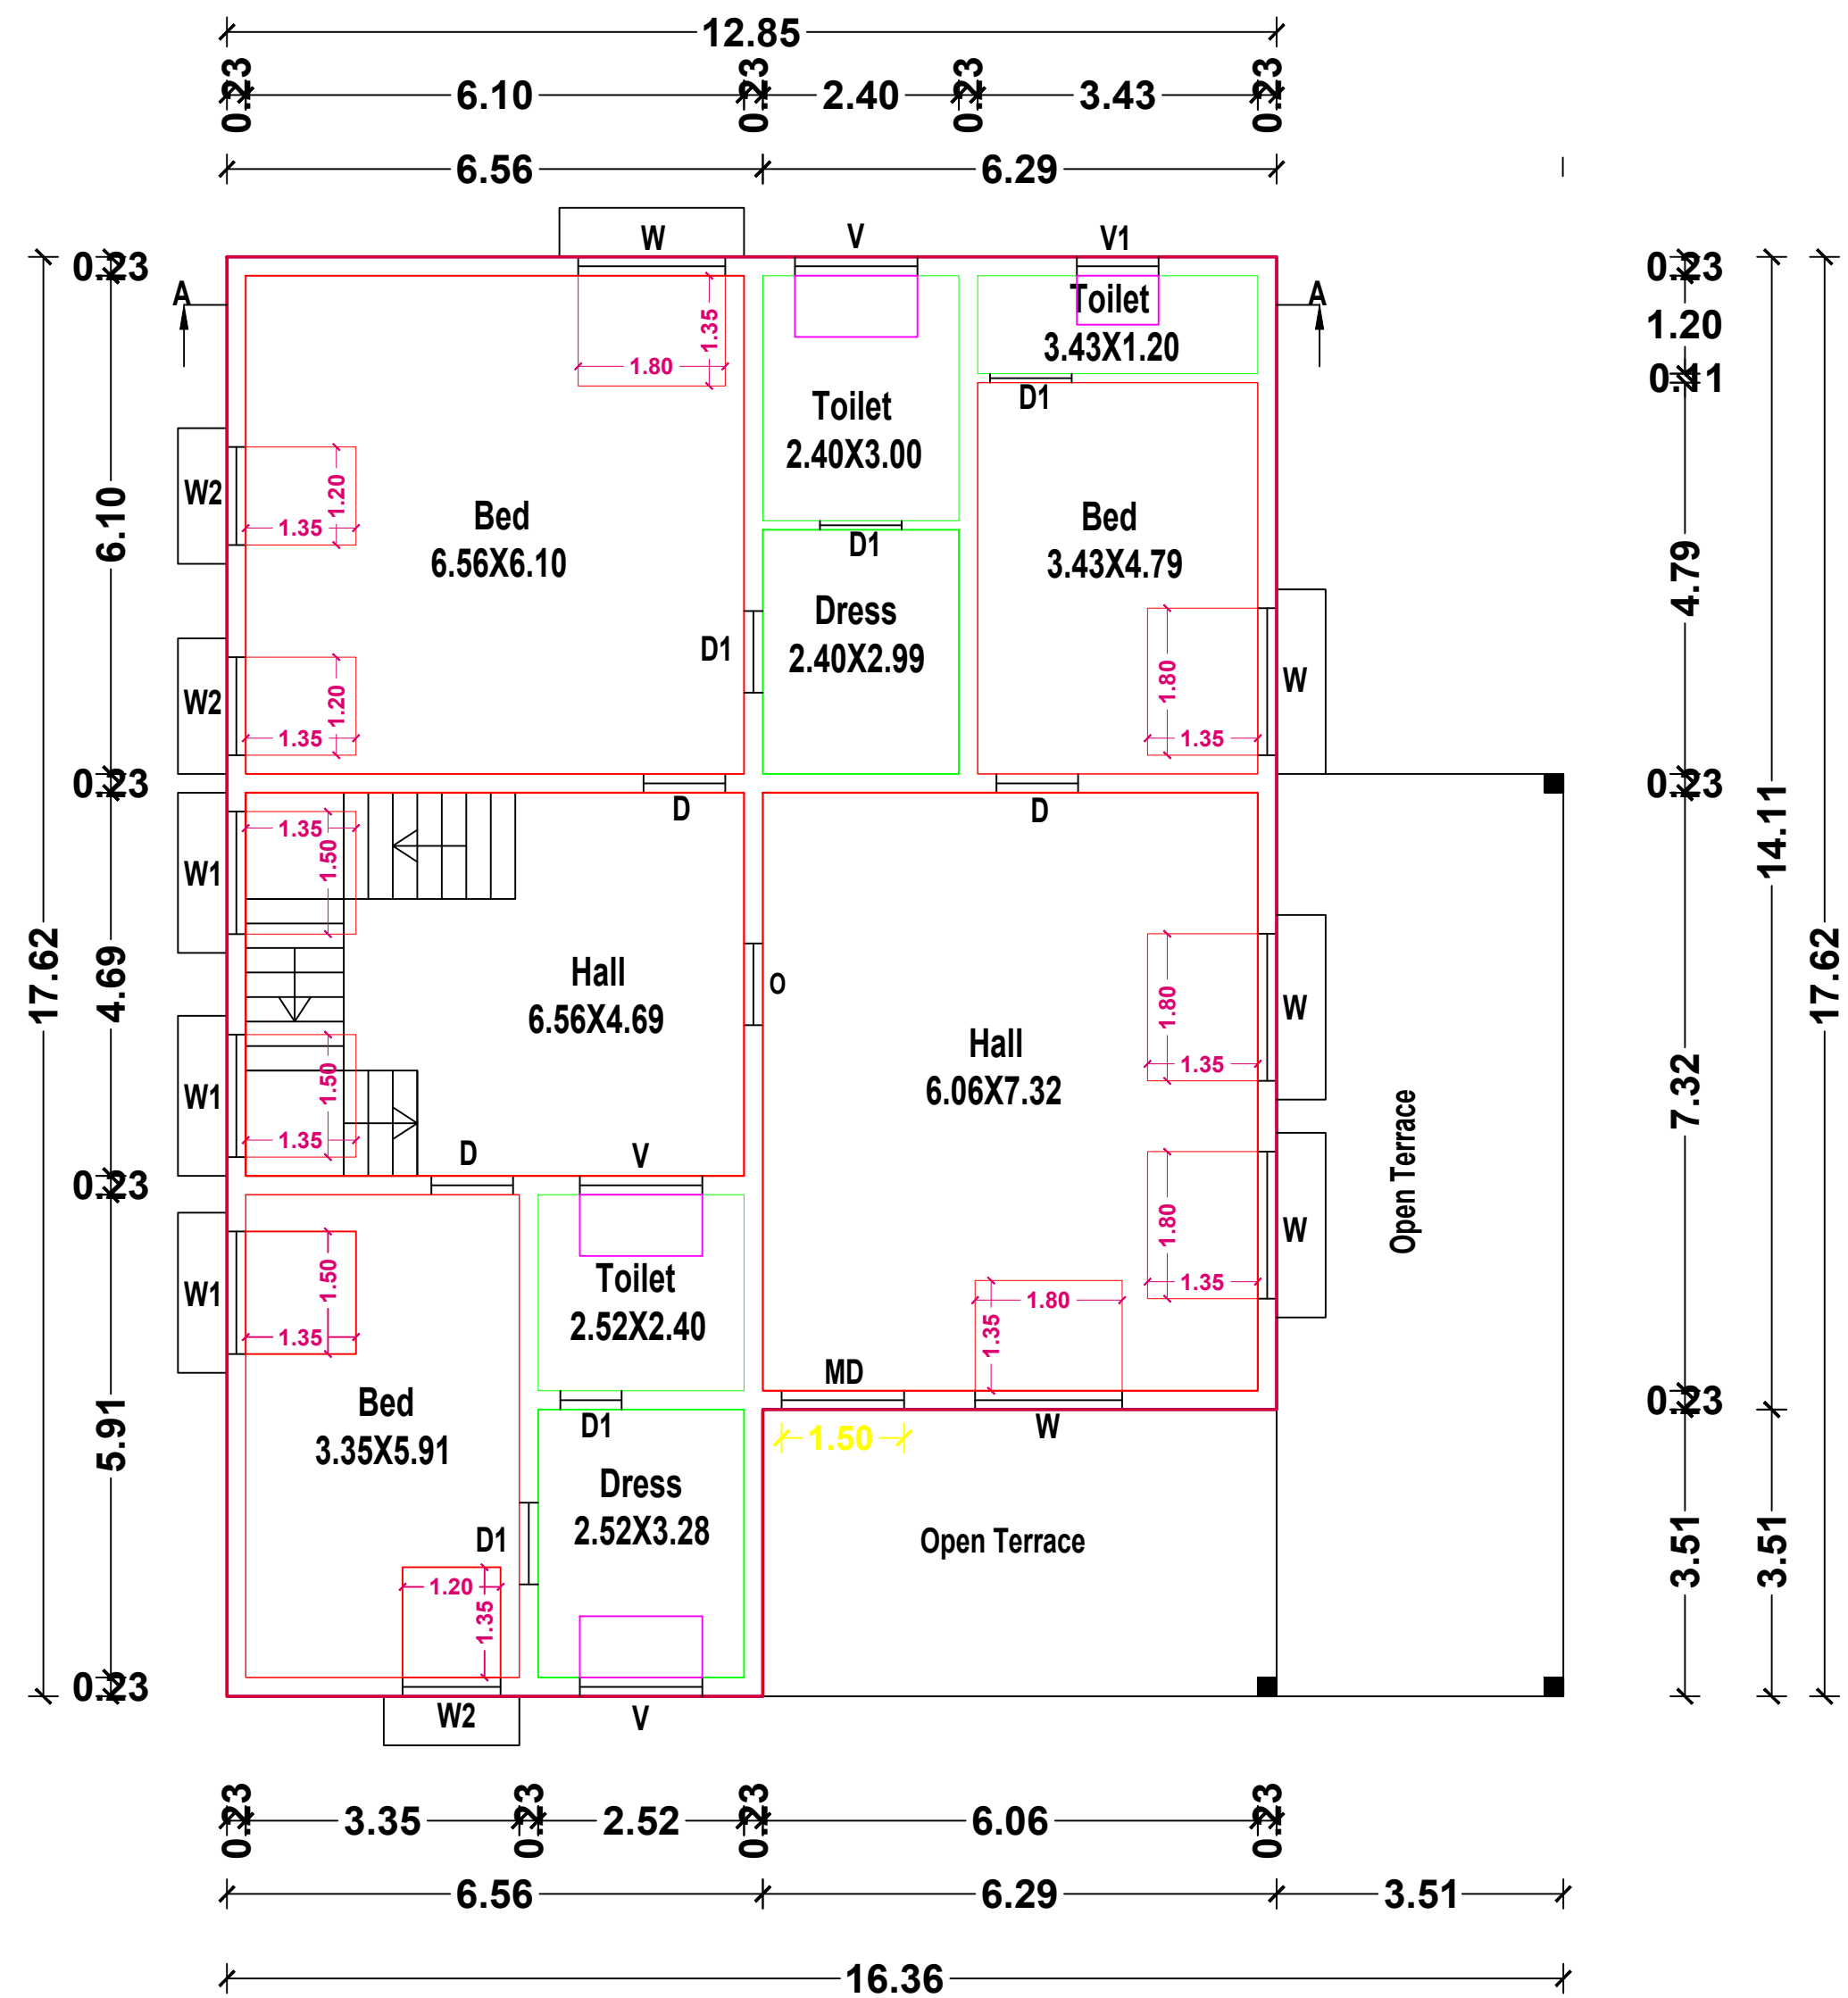

FLOOR01
PROPOSED FIRST FLOOR

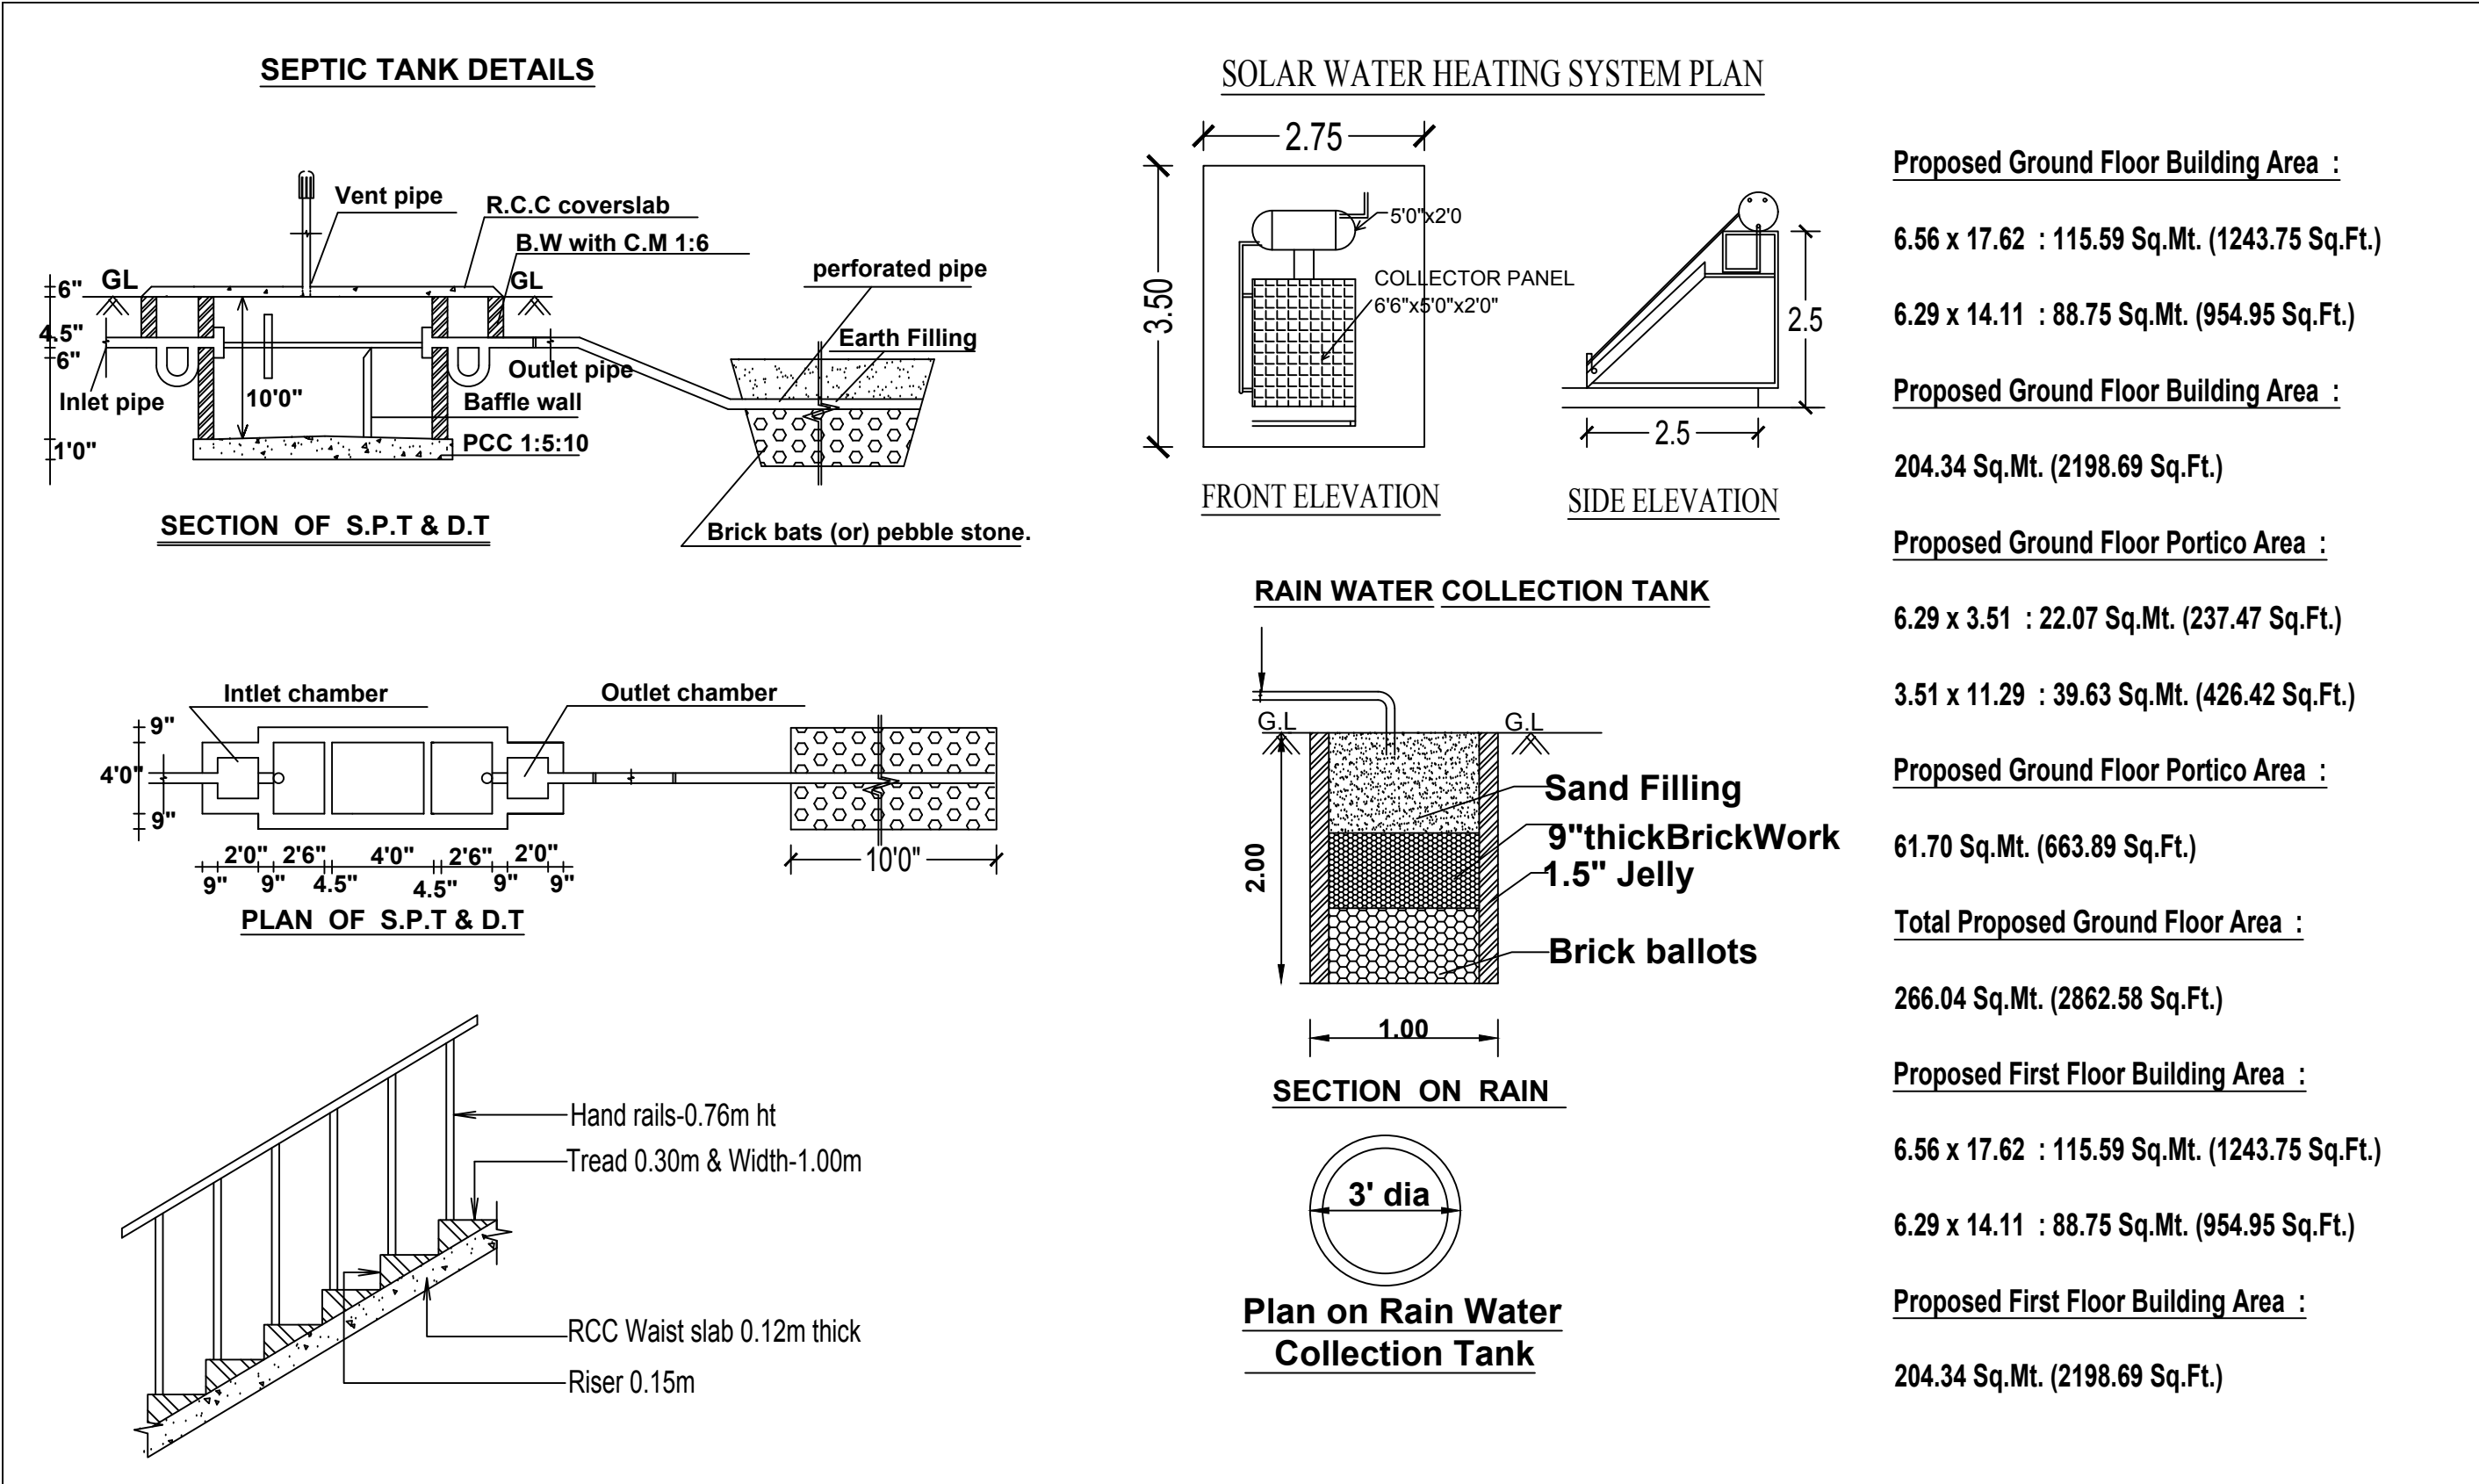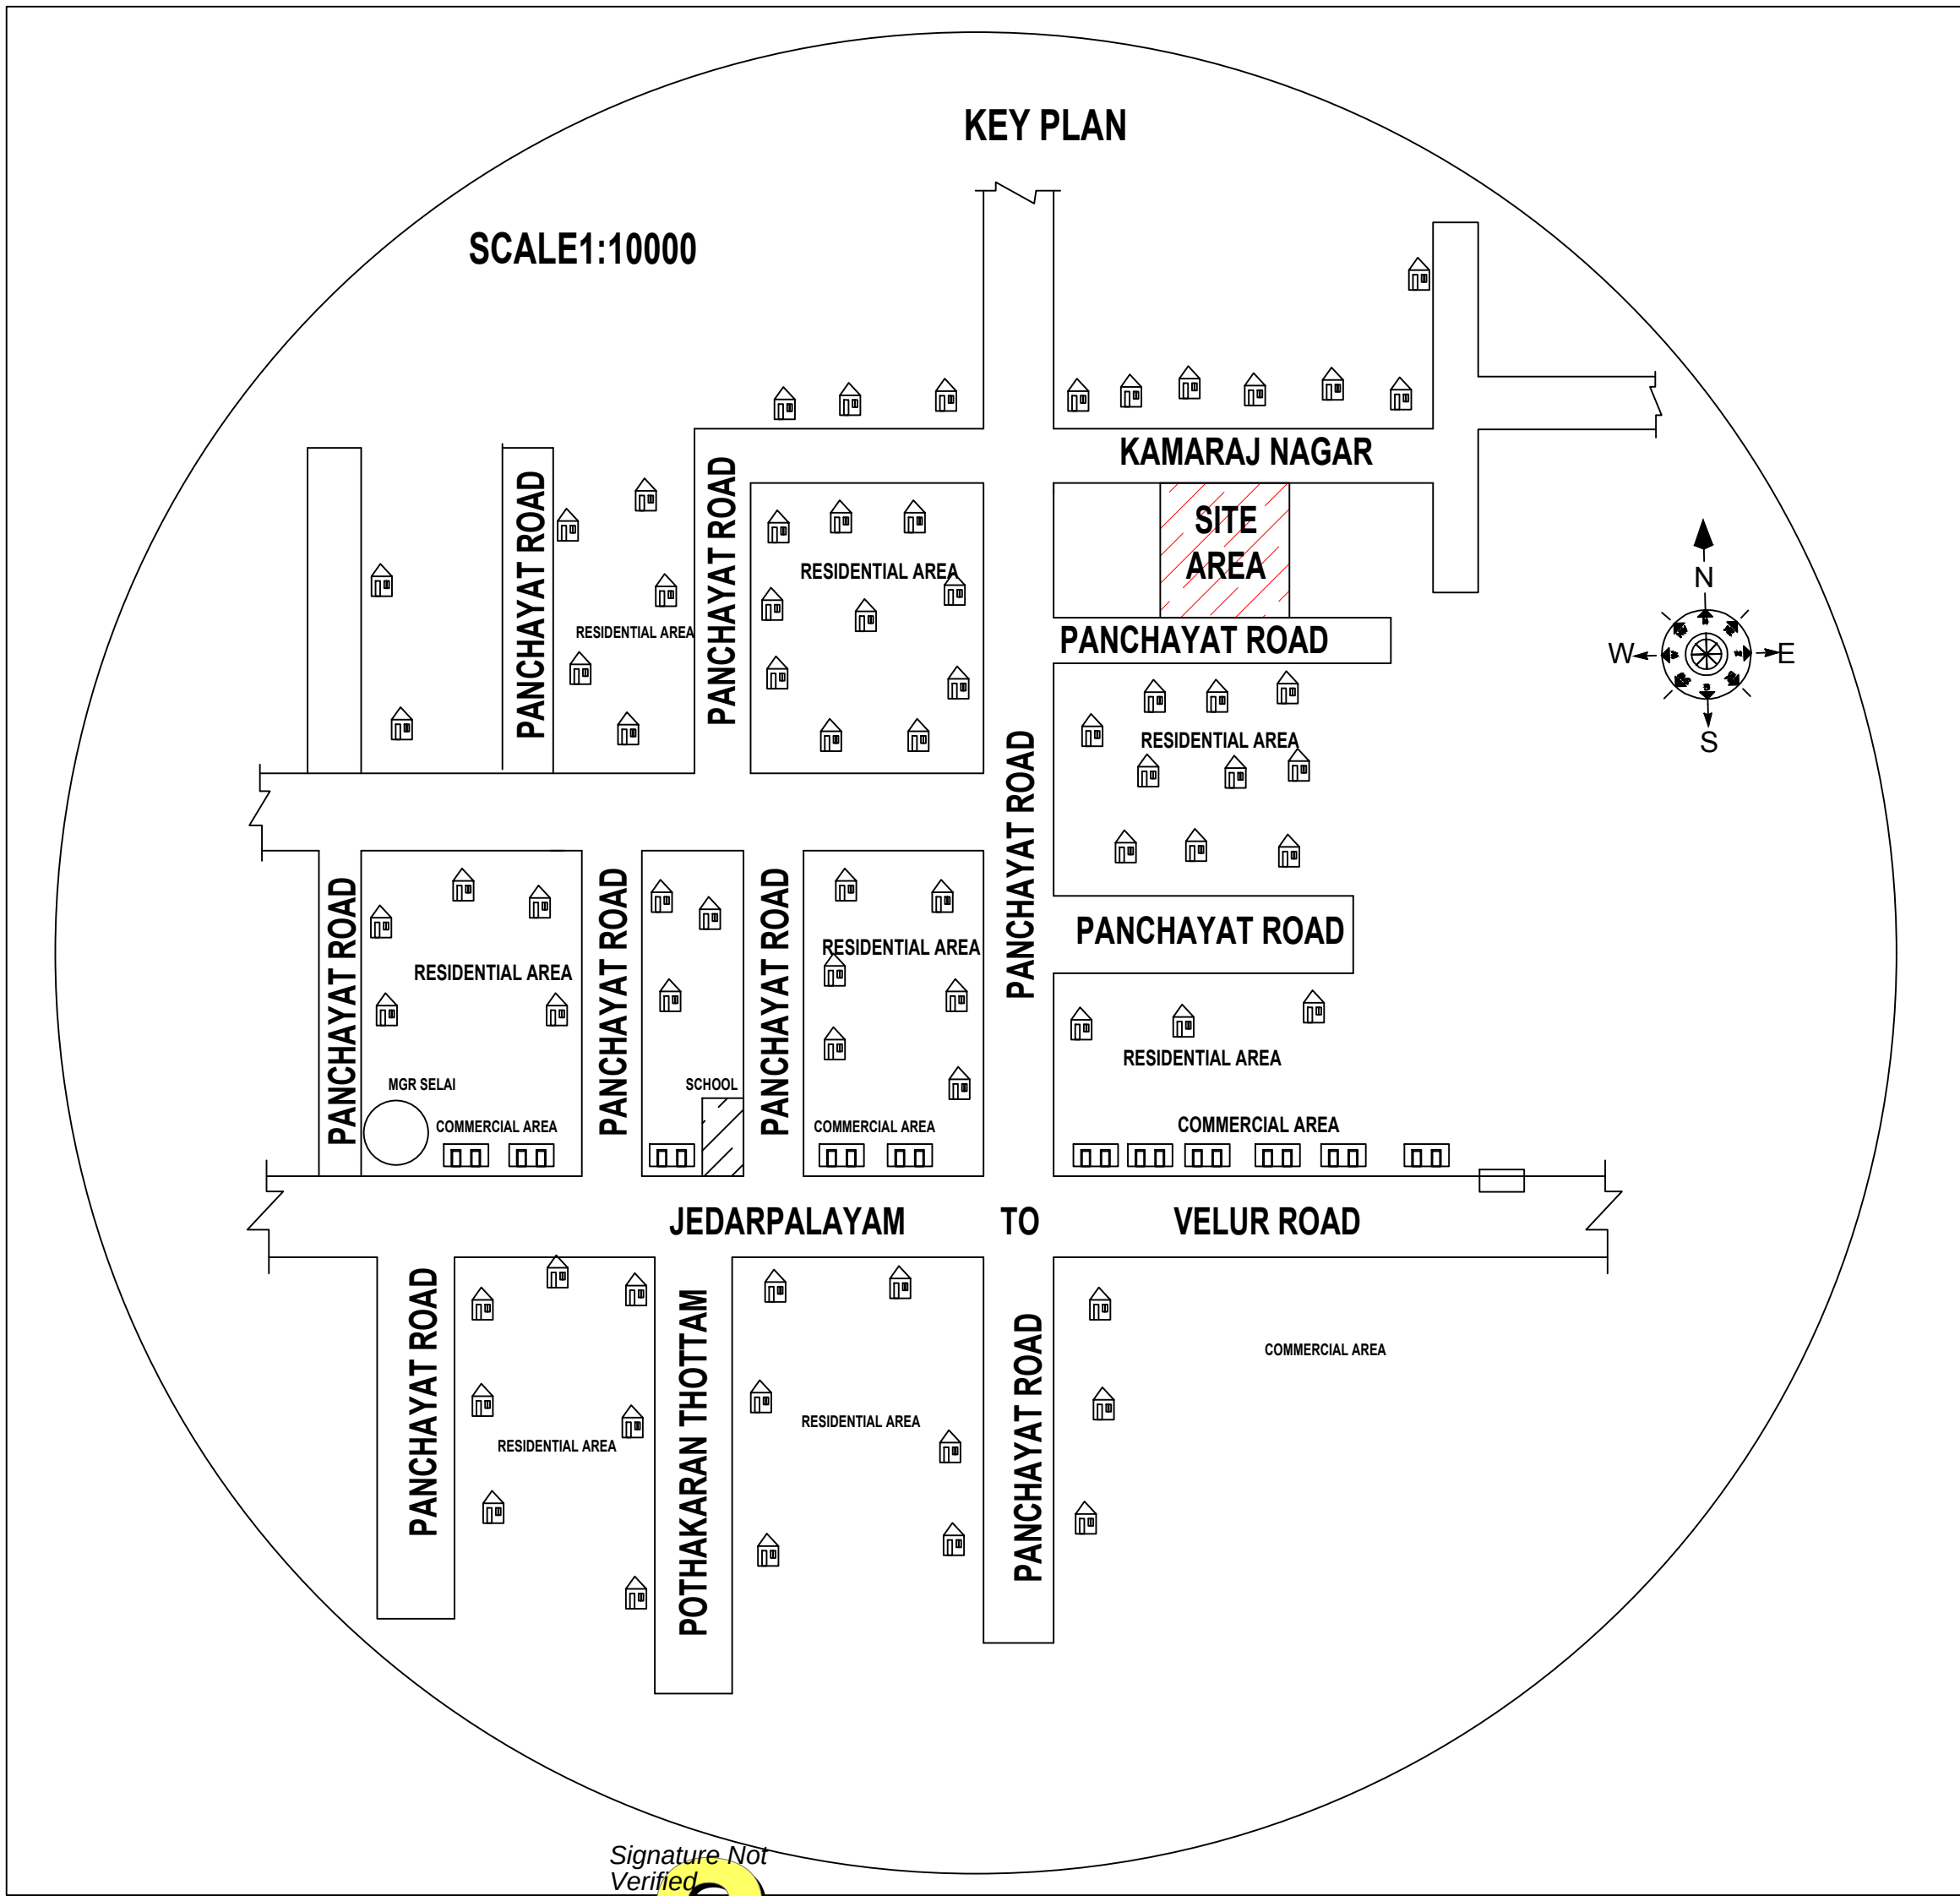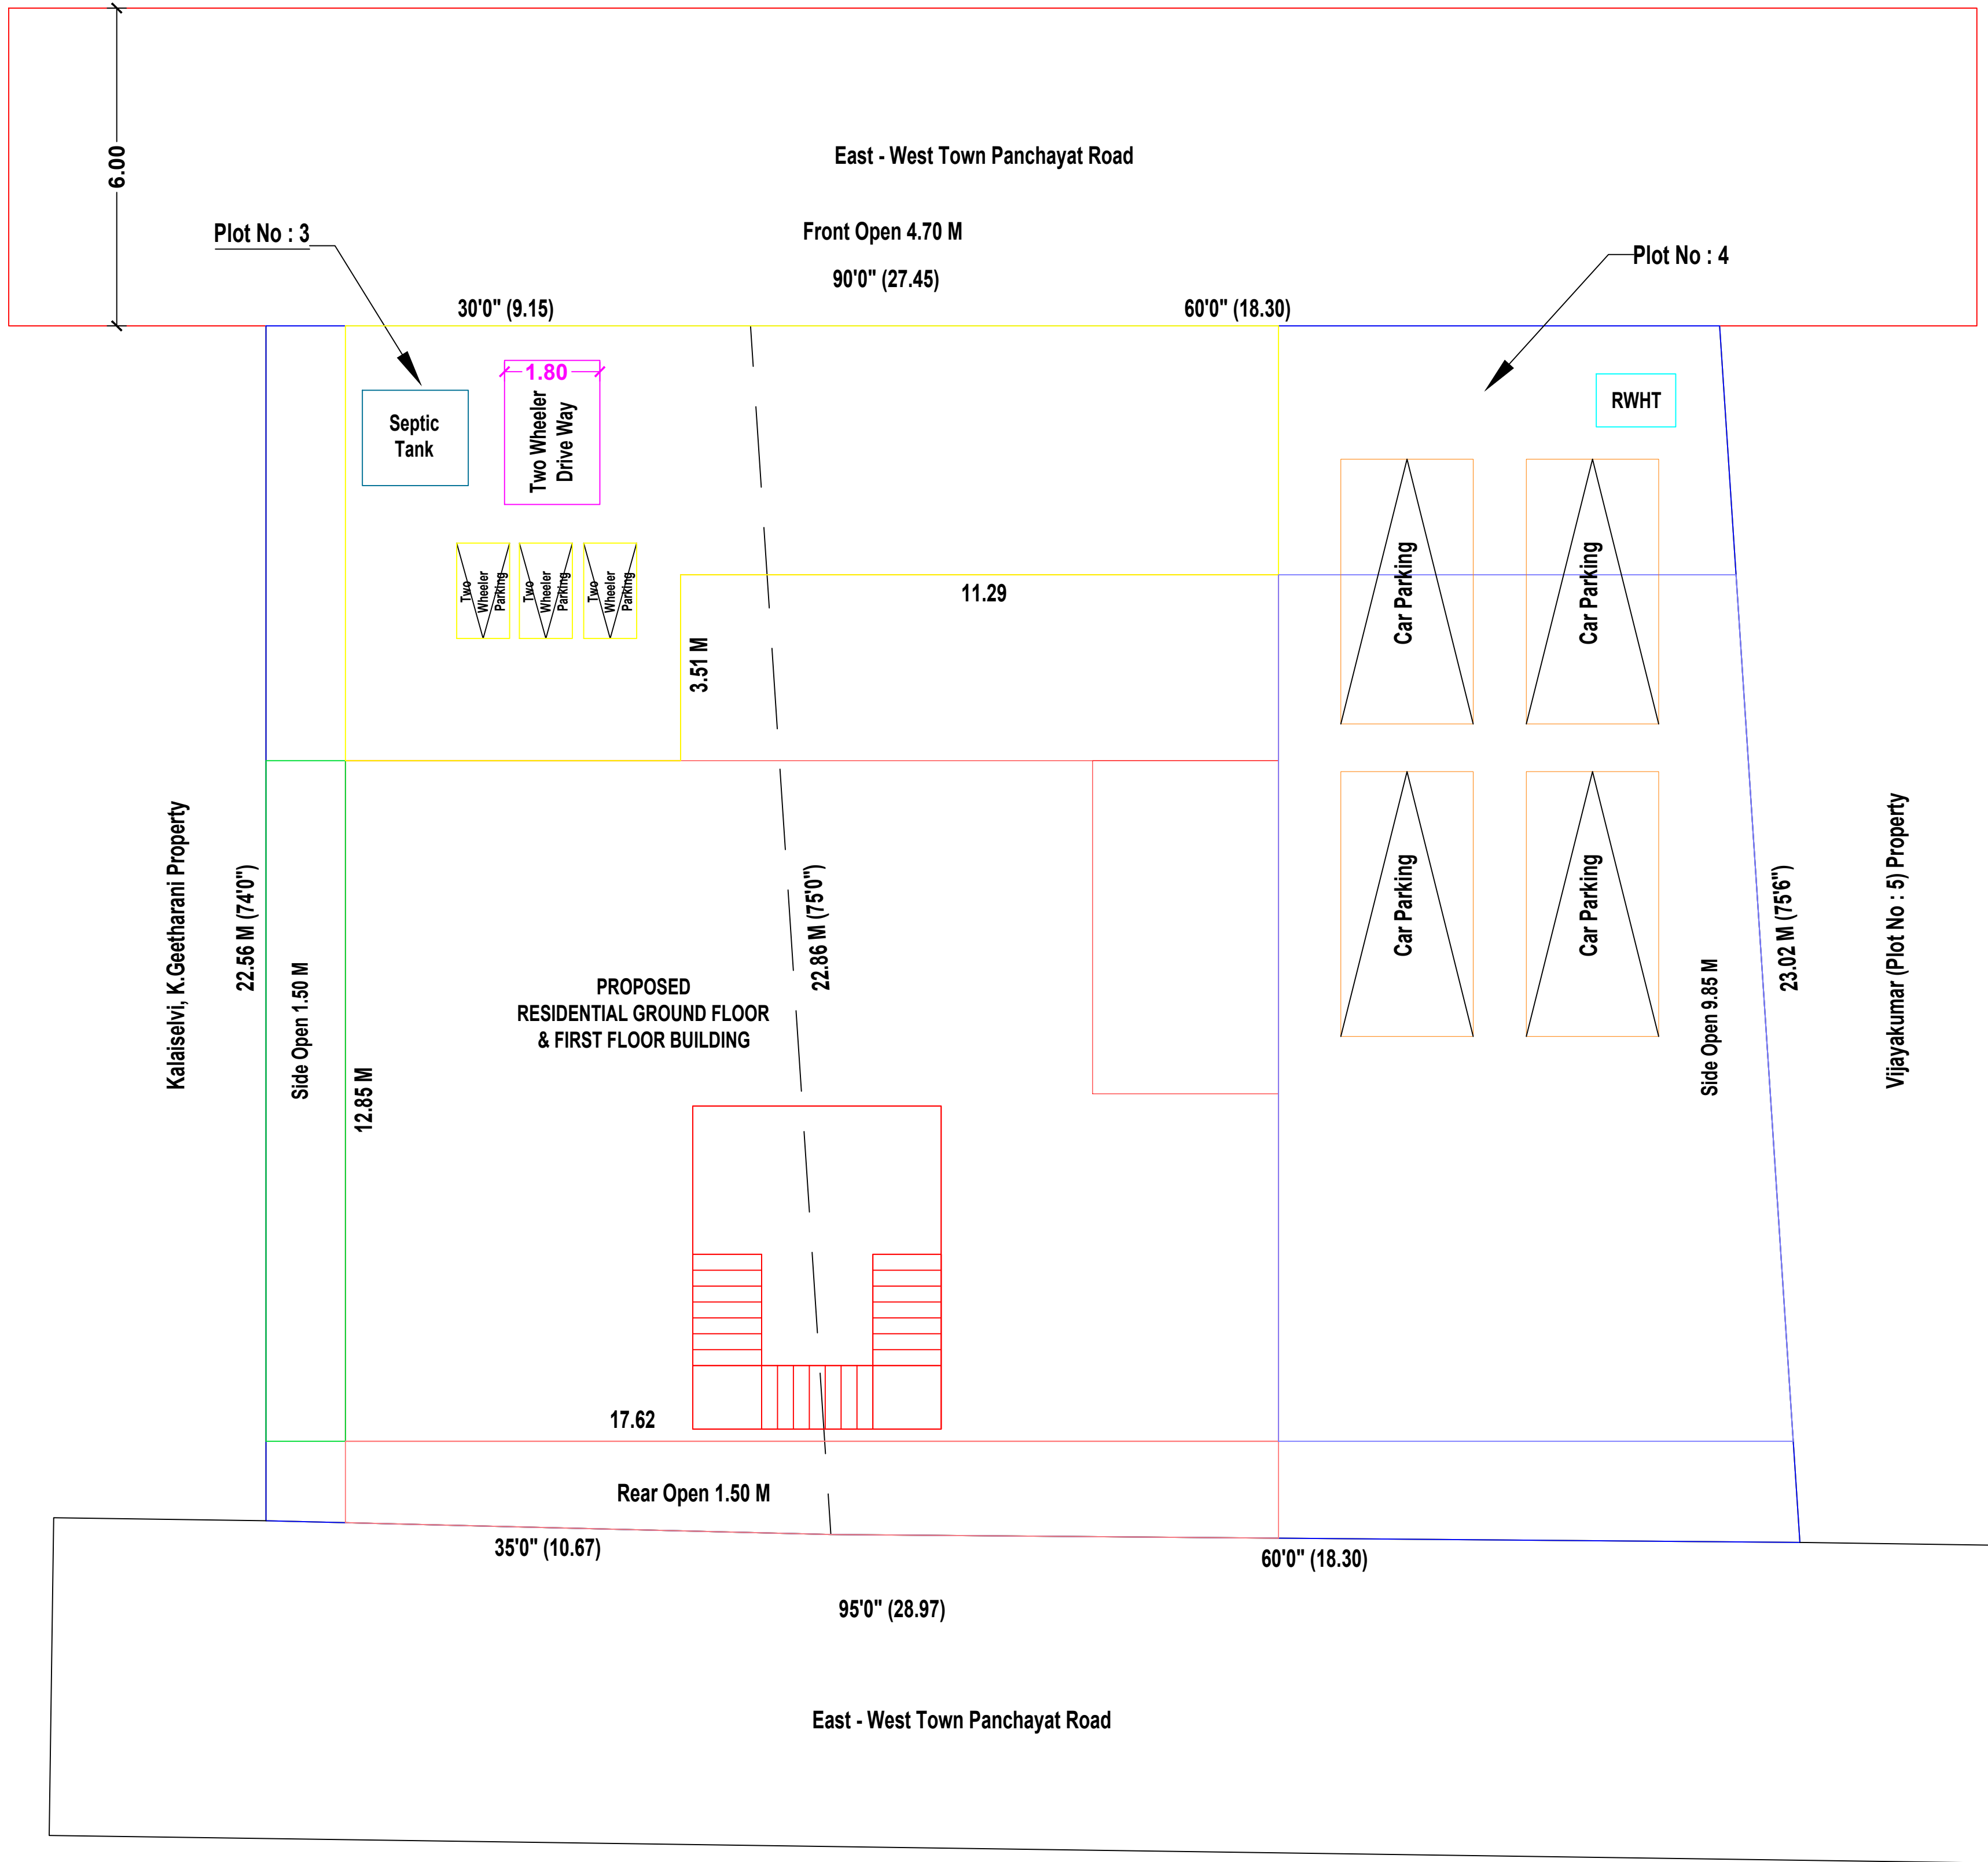

DETAILS OF JOINERIES			
REFERENCE		IN METER	IN FEET
MD	DOOR	1.20 x 2.10	4'0" x 7'0"
D	DOOR	1.00 x 2.10	3'3" x 7'0"
D1	DOOR	0.75 x 2.10	2'6" x 7'0"
W	WINDOW	1.80 x 1.35	6'0" x 4'6"
W1	WINDOW	1.50 x 1.35	5'0" x 4'6"
W2	WINDOW	1.20 x 1.35	4'0" x 4'6"
V	VENTILATOR	1.50 x 0.75	5'0" x 2'6"
V1	VENTILATOR	1.00 x 0.60	3'3" x 2'0"

APPLICANT
P. Raj
S. Thillagavathi

REGISTERED ENGINEER
C. Ashok
ER.C.ASHOK
ARAB CONSTRUCTIONS
HIGH SCHOOL ROAD
P.VELUR-638182
NAMAKKAL DISTRICT
CELL NO:9944028310

AREA DETAILS	SQ.MT.	SQ.FT.
AREA OF THE SITE AS PER DOCUMENT	644.60	6936.00
AREA OF THE SITE AS PER PATTA	644.60	6936.00
SUPER IMPOSED PLOT AREA	644.60	6936.00
PROPOSED AREA OF R.C.C. BUILDING GROUND FLOOR	204.34	2198.69
PROPOSED AREA OF R.C.C. PORTICO GROUND FLOOR	61.70	663.89
TOTAL PROPOSED AREA OF GROUND FLOOR	266.04	2862.58
TOTAL PROPOSED AREA OF FIRST FLOOR	204.34	2198.69
AREA OF OPEN SPACE	378.56	4073.42
CARPET AREA	307.67	3310.53

OFFICE USE ONLY