



PLAN SHOWING THE PROPOSED CONSTRUCTION OF R.C.C AND GI SHEET ROOF BUILDING FOR RESIDENTIAL PURPOSE AT S.F.NO : 214/2B, PATTA NO: 852, PERUNKURICHI VILLAGE AND PANCHAYAT, KABILARMALAI UNION LIMIT, PARAMATHI-VELUR TALUK, NAMAKKAL DISTRICT.

NAME OF THE APPLICANT:
Mr.S.KAVITHA W/o A.VIJAYAKUMAR.

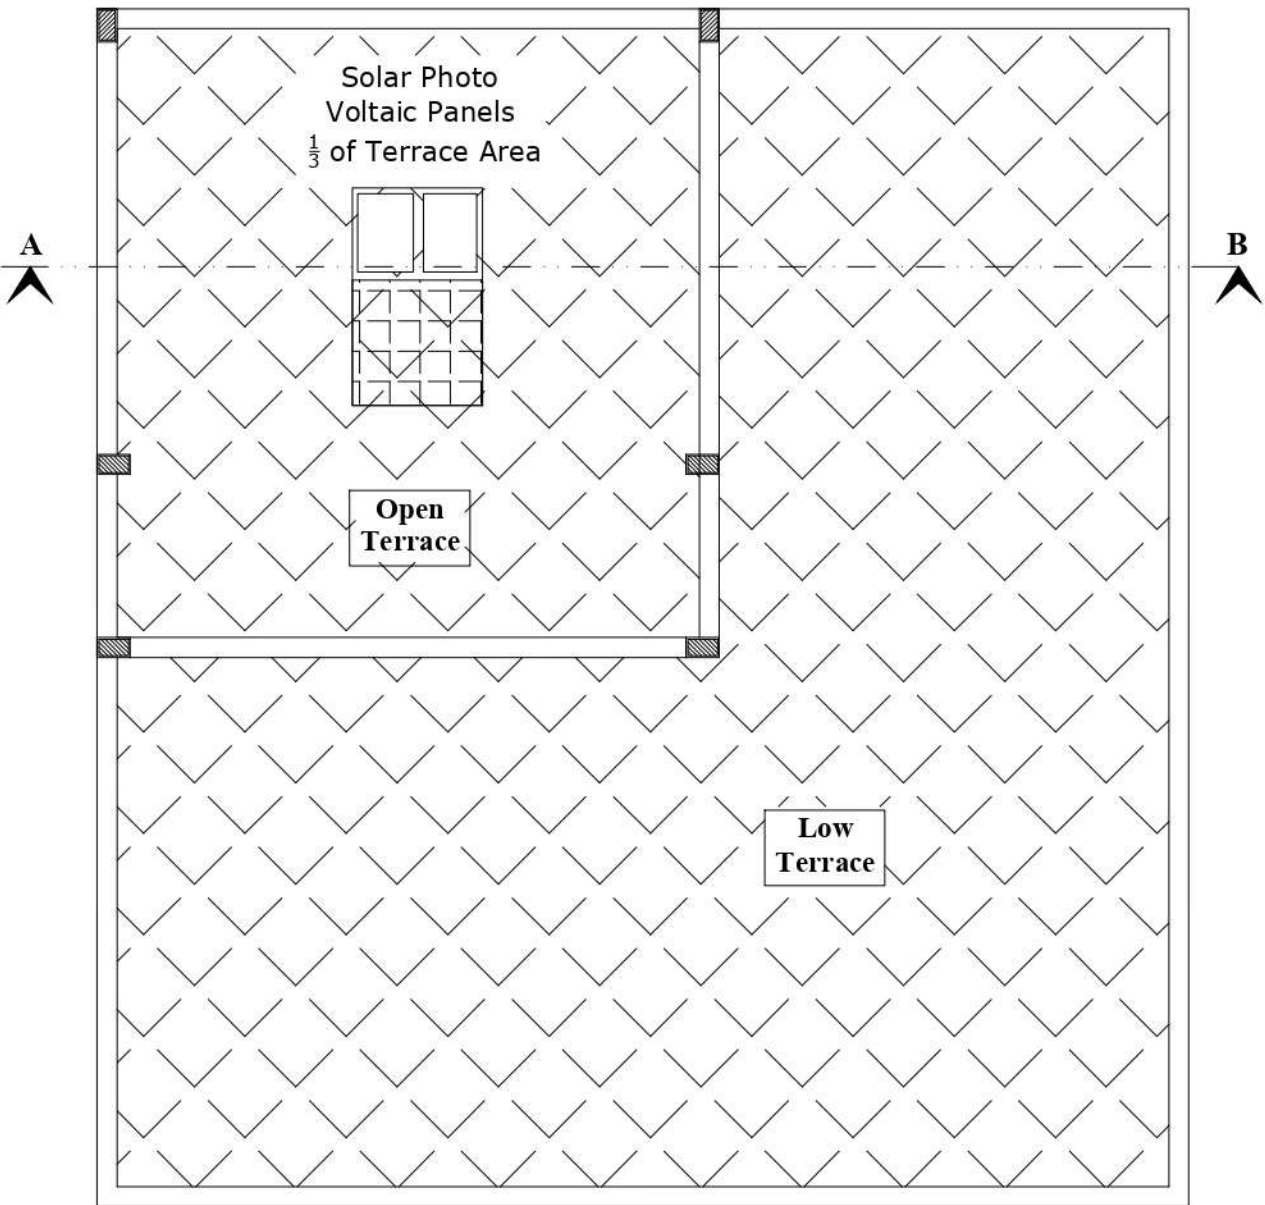


ROOF FLOOR PLAN
SCALE - 1:100

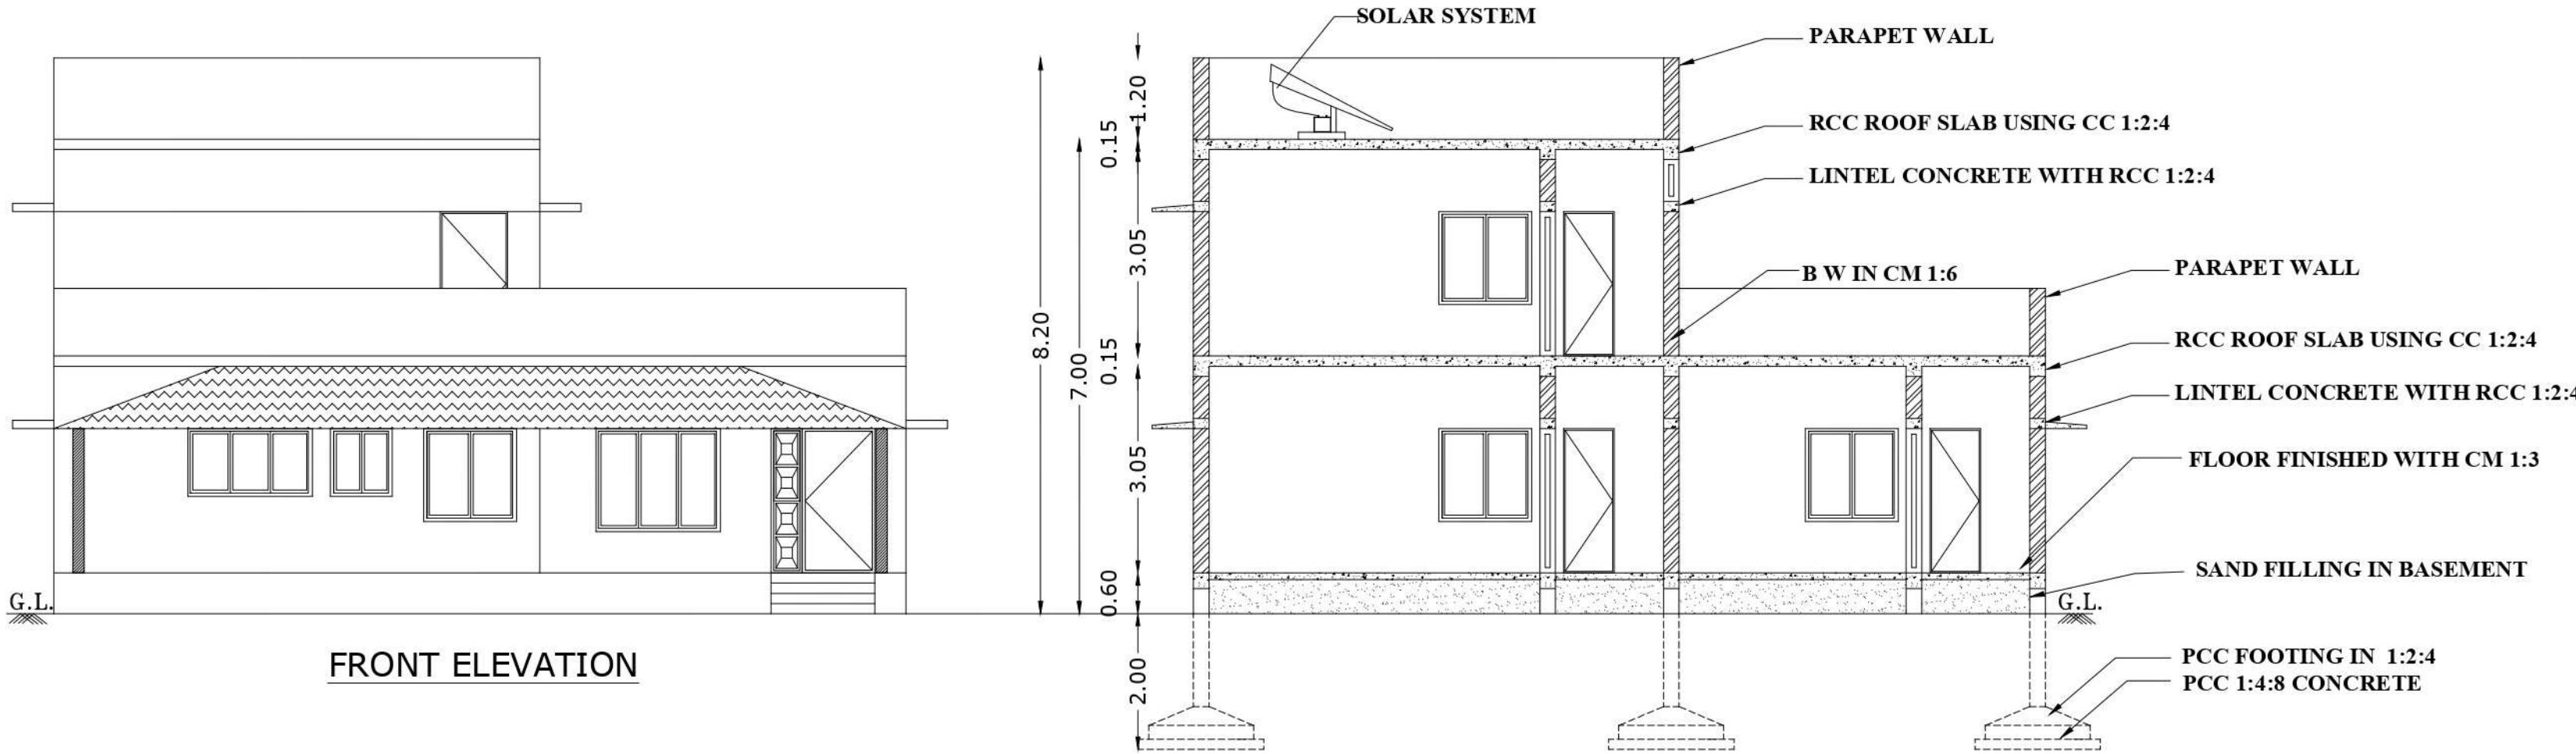


FRONT ELEVATION


SECTION ON "A-B"

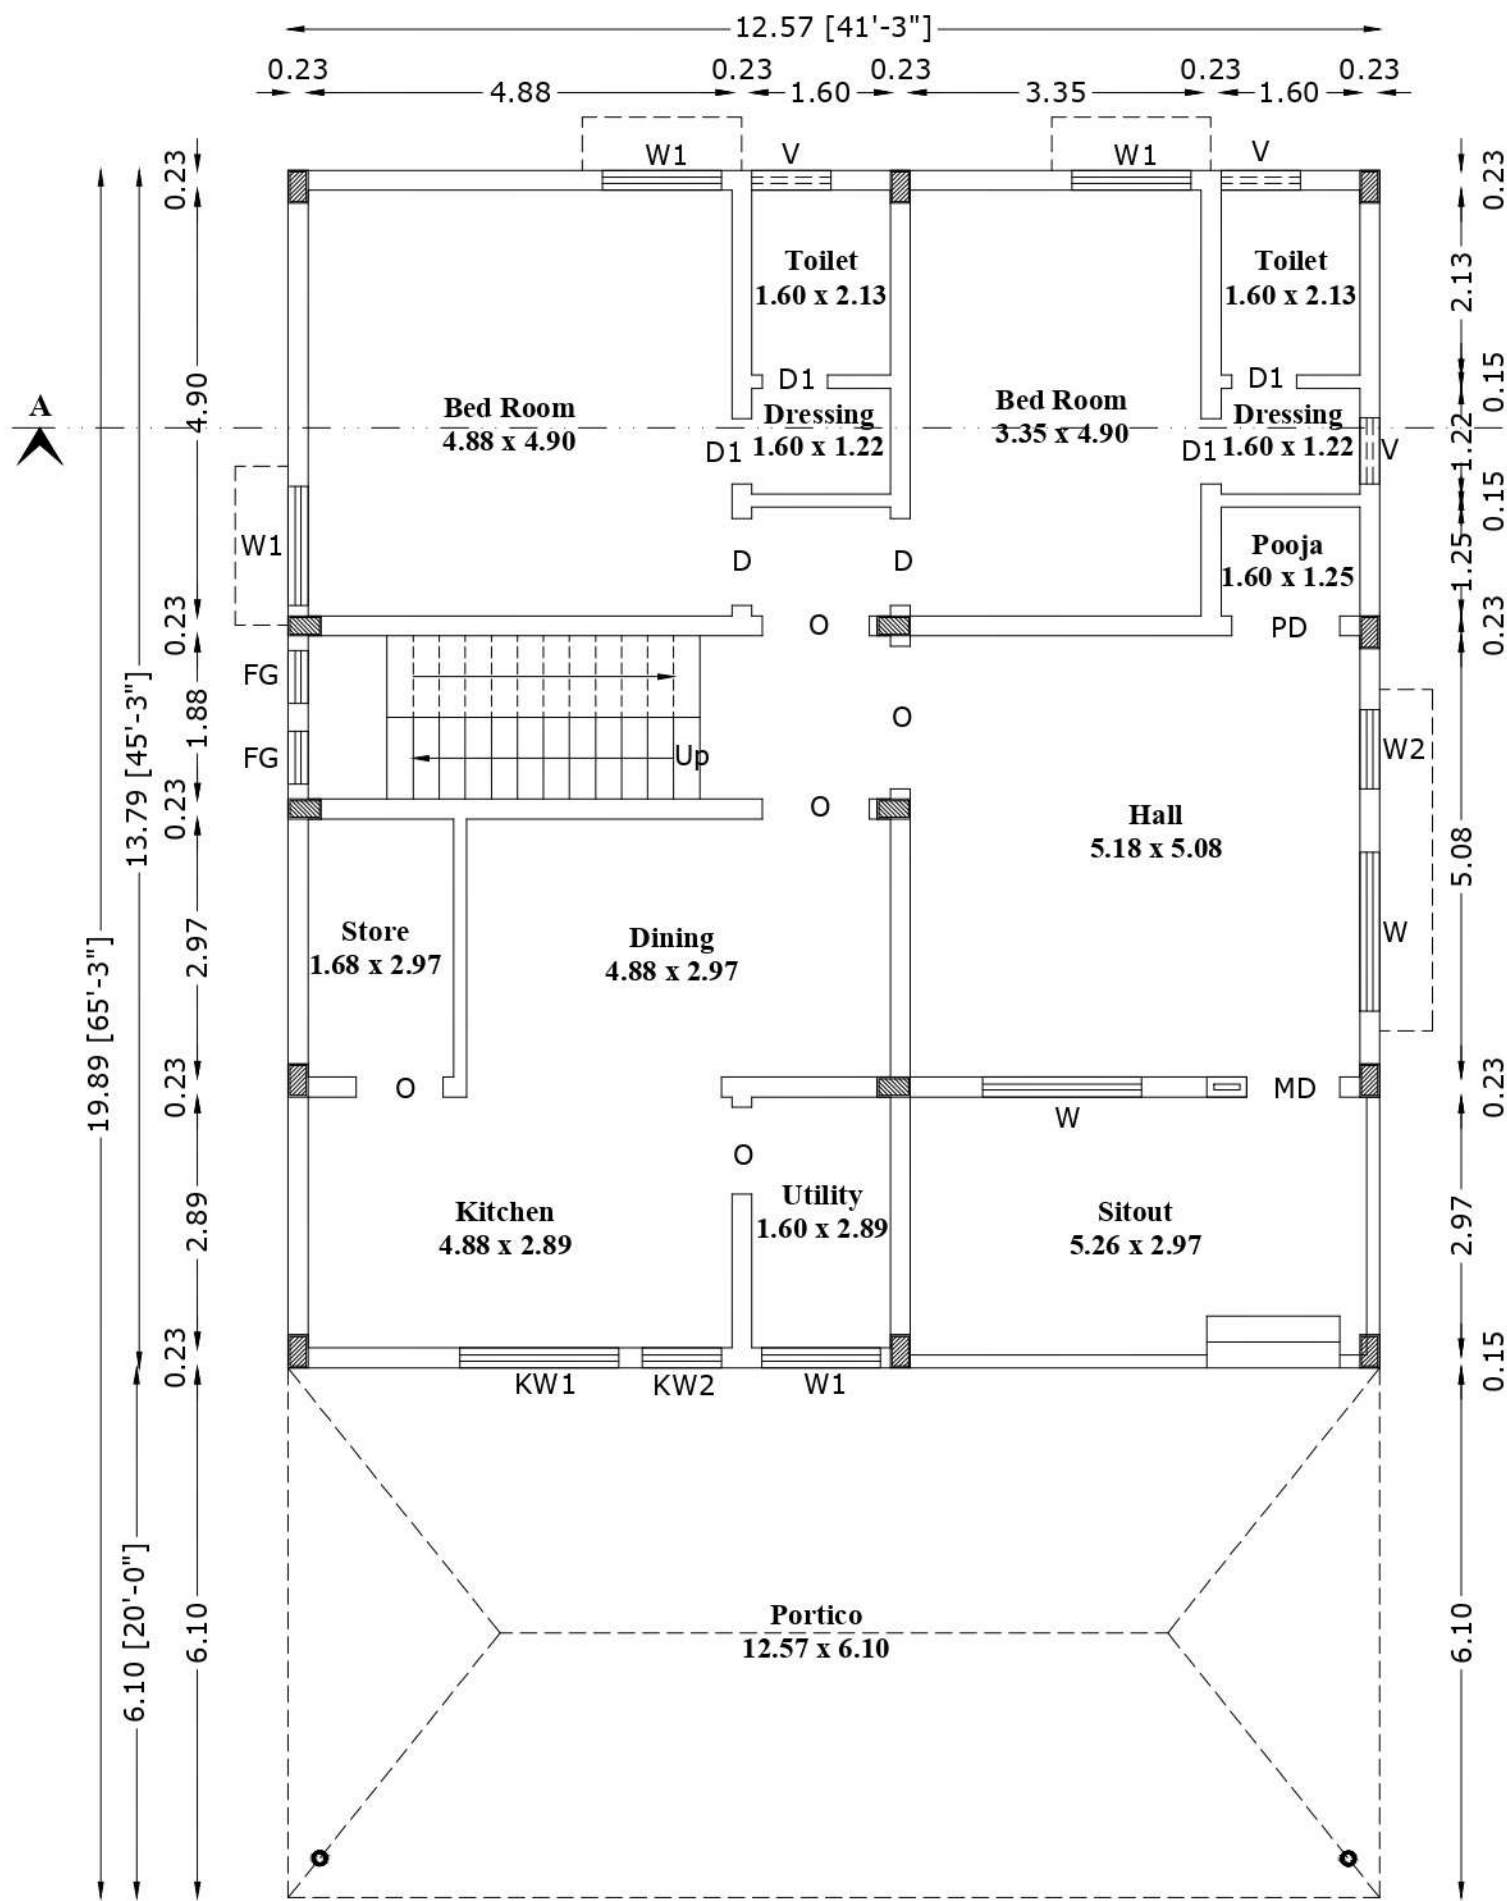


GROUND FLOOR PLAN
SCALE - 1:100

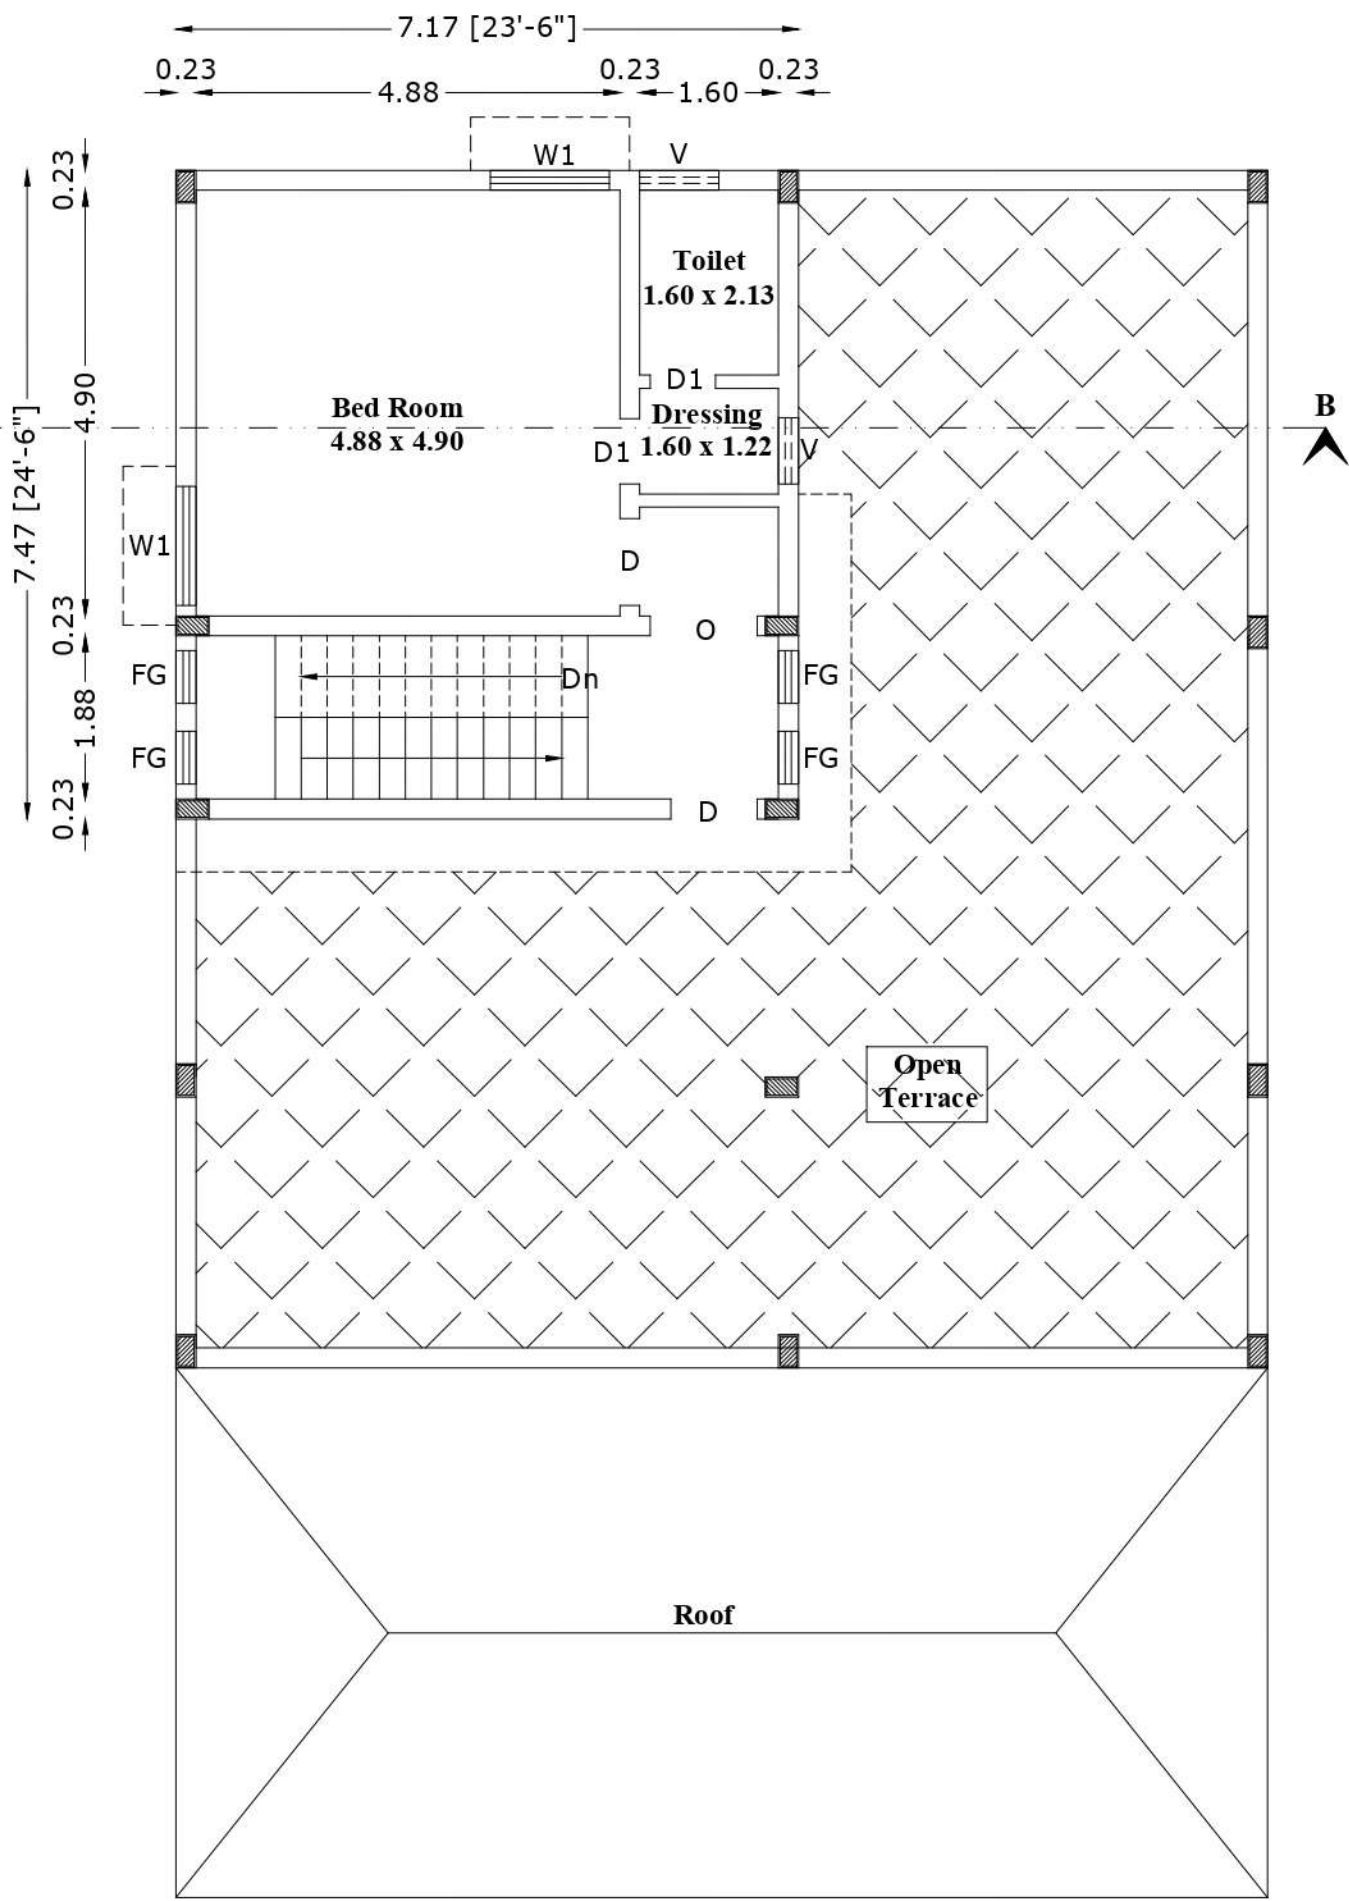


FIRST FLOOR PLAN
SCALE - 1:100

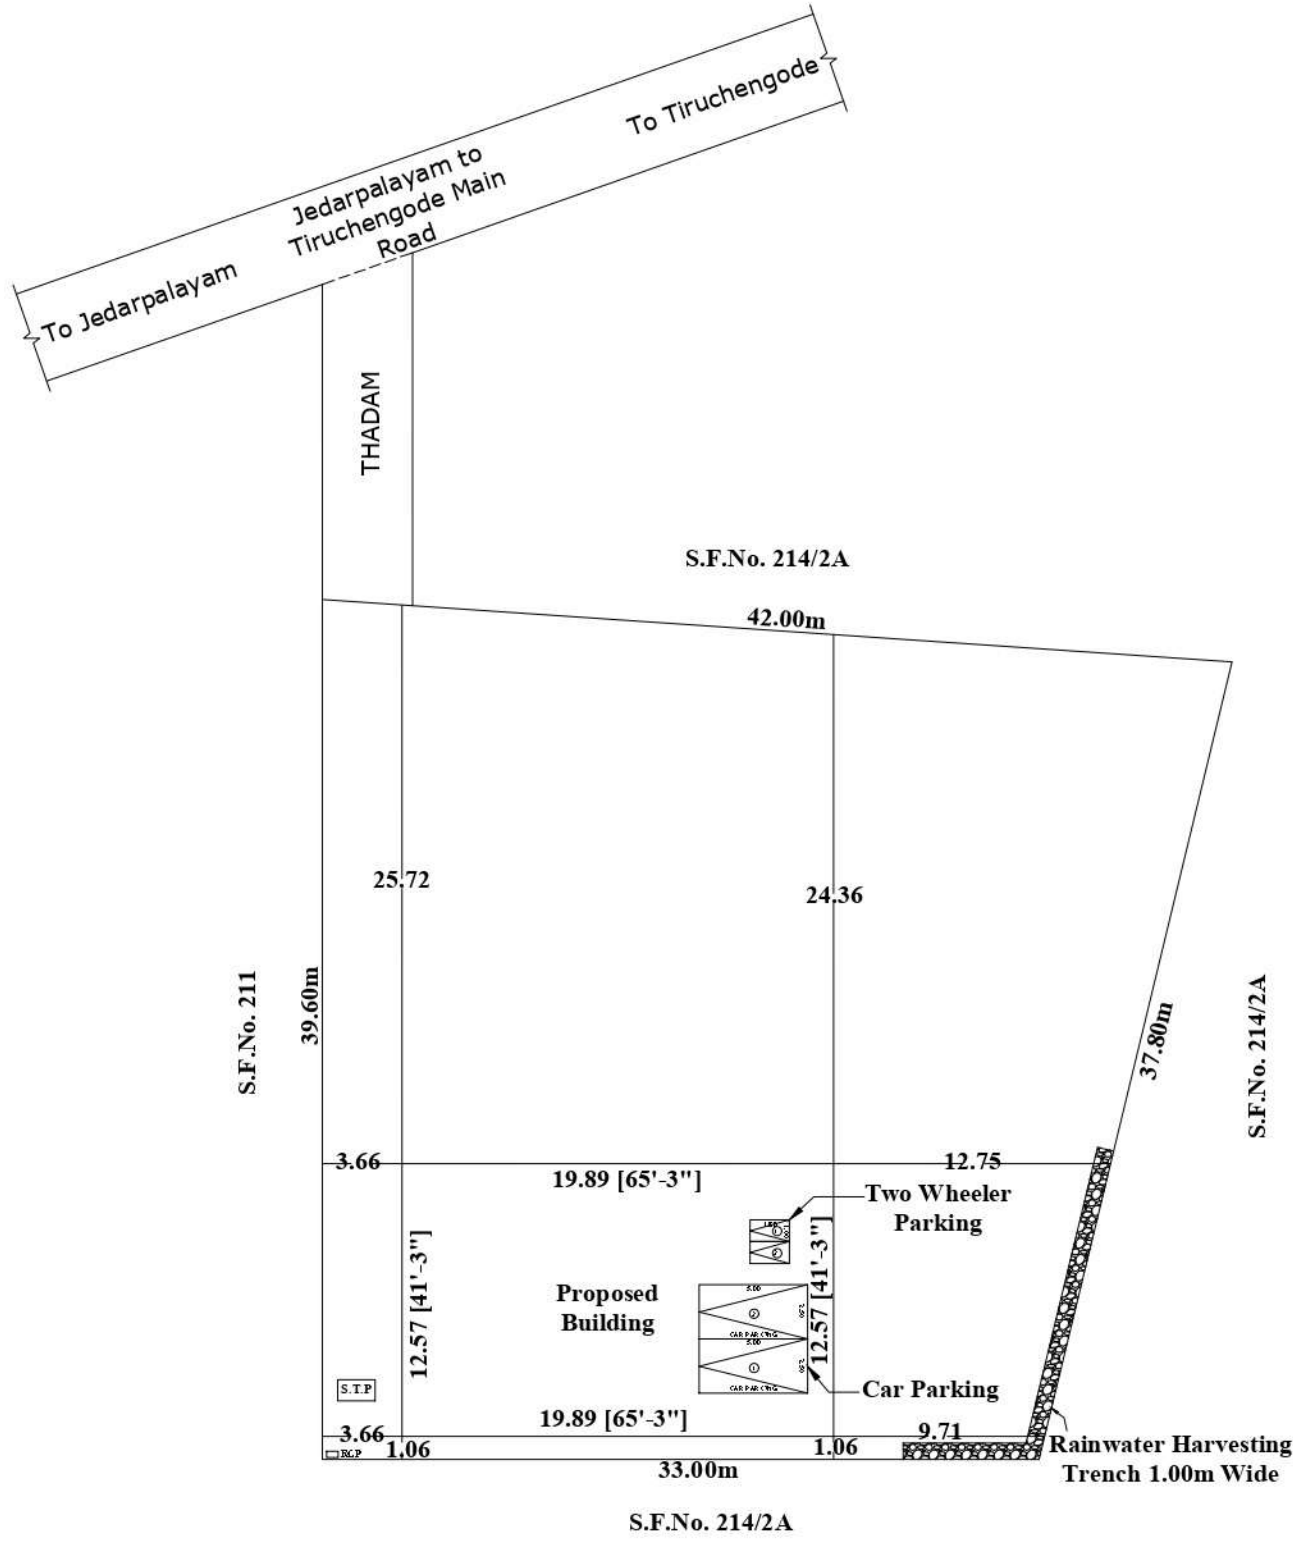


SITE PLAN
SCALE - 1:400

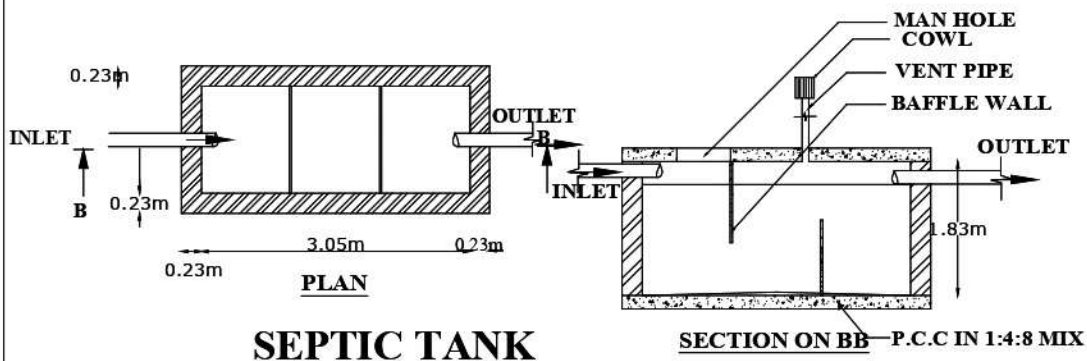


SEPTIC TANK

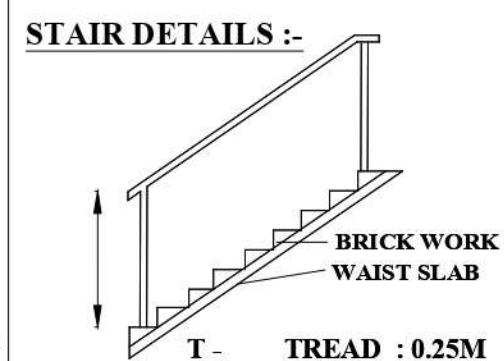




RAIN WATER HARVESTING

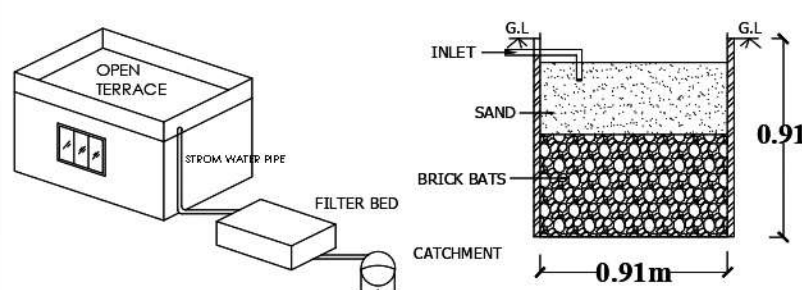

SOLAR SYSTEM

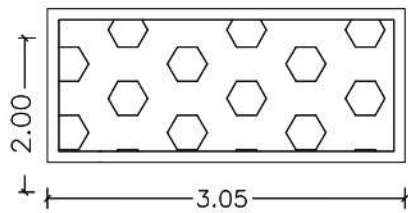

FOUNDATION DETAILS

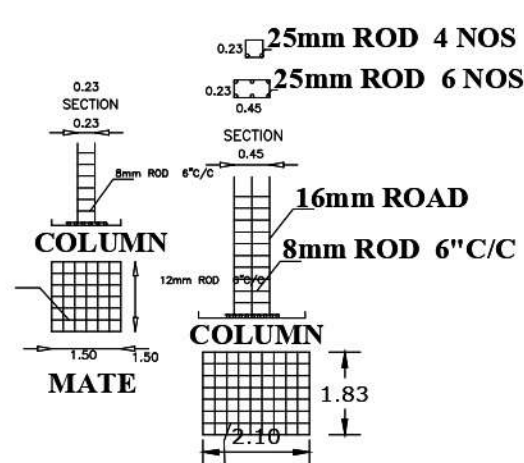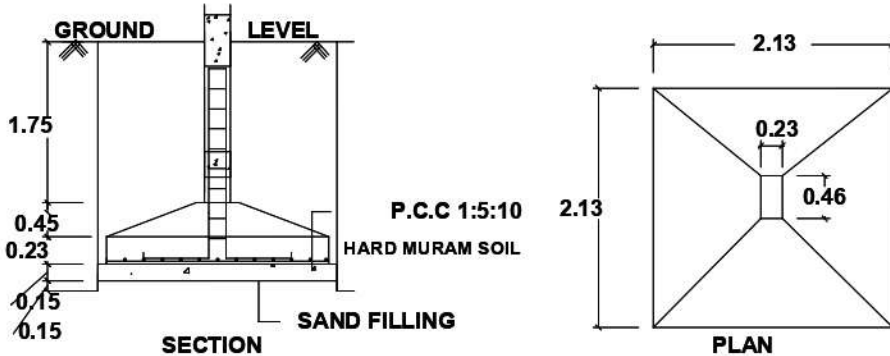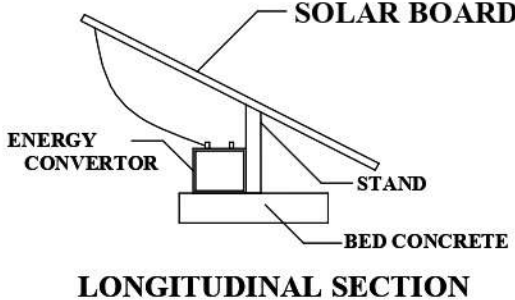

FLOOR WISE BREAKUP					
Typical Block Name	Floor Name	Total Builtup Area		Total Carpet Area	
		Sq.m	Sq.ft	Sq.m	Sq.ft
Residential	G. Floor (RCC)	173.40	1866.50	123.15	1325.50
	G. Floor (GI Sheet)	76.64	825.00	-	-
	Floor - 01	53.48	575.75	36.17	389.25
	Total	303.52	3267.25	159.32	1714.75

JOINERIES DETAILS

MAIN DOOR	MD	1.00x2.13	WINDOW	W2	1.22x1.22
DOOR	D	1.07x2.13	KITCHEN WINDOW	KW1	1.83x1.00
DOOR	D1	0.76x2.13	KITCHEN WINDOW	KW2	1.22x1.00
POOJA DOOR	PD	1.00x2.13	OPEN	O	1.22x2.13
WINDOW	W	1.83x1.62	VENTILATOR	V	0.61x0.91
WINDOW	W1	1.37x1.37	FIXED GLASS	FG	0.61x2.13

EF- EXHAUST FAN

PARKING DETAILS

Parking Category	Dwelling Units	Cars Required	Cars Provided	Two Wheelers	
				Required	Provided
Residential Above 75	1	2	2	0	1
Visitors Parking 10%	-	-	-	-	1
Total	1	2	2	0	2

LEGEND

PLR/FMB AREA	1420.00
DOCUMENT AREA	1416.38
SUPER IMPOSED PLOT AREA	1422.54
Plot Coverage	17.65%
Floor Space Index	$= \frac{\text{Total FSI Area}}{\text{Super Imposed Plot Area}} = \frac{303.52}{1416.38} = 0.21 < 2.00$

REFERENCE:

SITE BOUNDARY SHOWN IN GREEN	☐
PROPOSED CONSTRUCTION SHOWN IN RED	☐
EXISTING ROAD SHOWN IN YELLOW	☐

NOTE:

- All the Dimension are in Meter
- SCALE 1:100
- All Sunshade Projections will be less than nor equal to 0.60m
- Mechanical Ventilation Will be Provided whenever required.

OFFICE USE

APPLICANT

[Signature]

REGISTERED ENGINEER

EP. D. SARAVANAKUMAR, B.E., MIE., FIV., M.Sc.,
Chartered Engineer/Consulting Civil Engineer/Regd. Valuer,
REGISTERED ENGINEER GRADE- 1
Reg.No.RDD Salem / RE -1/007/2019 - DTCP SALEM
Reg. No. 054 / LS /2019 / 00012.
D.No: C6- B/2, Bharath Complex, First Floor,
Sankagri Main Road, G.G.H.S.School (Opp),
Tiruchengode (Tk) Namakkal (Dt) Pin: 637 211,
Cell: 98429 50685.