

Footings Reinforcement Details




Stirrups - 8mm rod @ 6" c/c

Main reinforcement - 2 Nos 12mm-rod

Main reinforcement - 6 Nos 16mm-rod

COLUMN
(0.23m x 0.23 m)

Footings Reinforcement

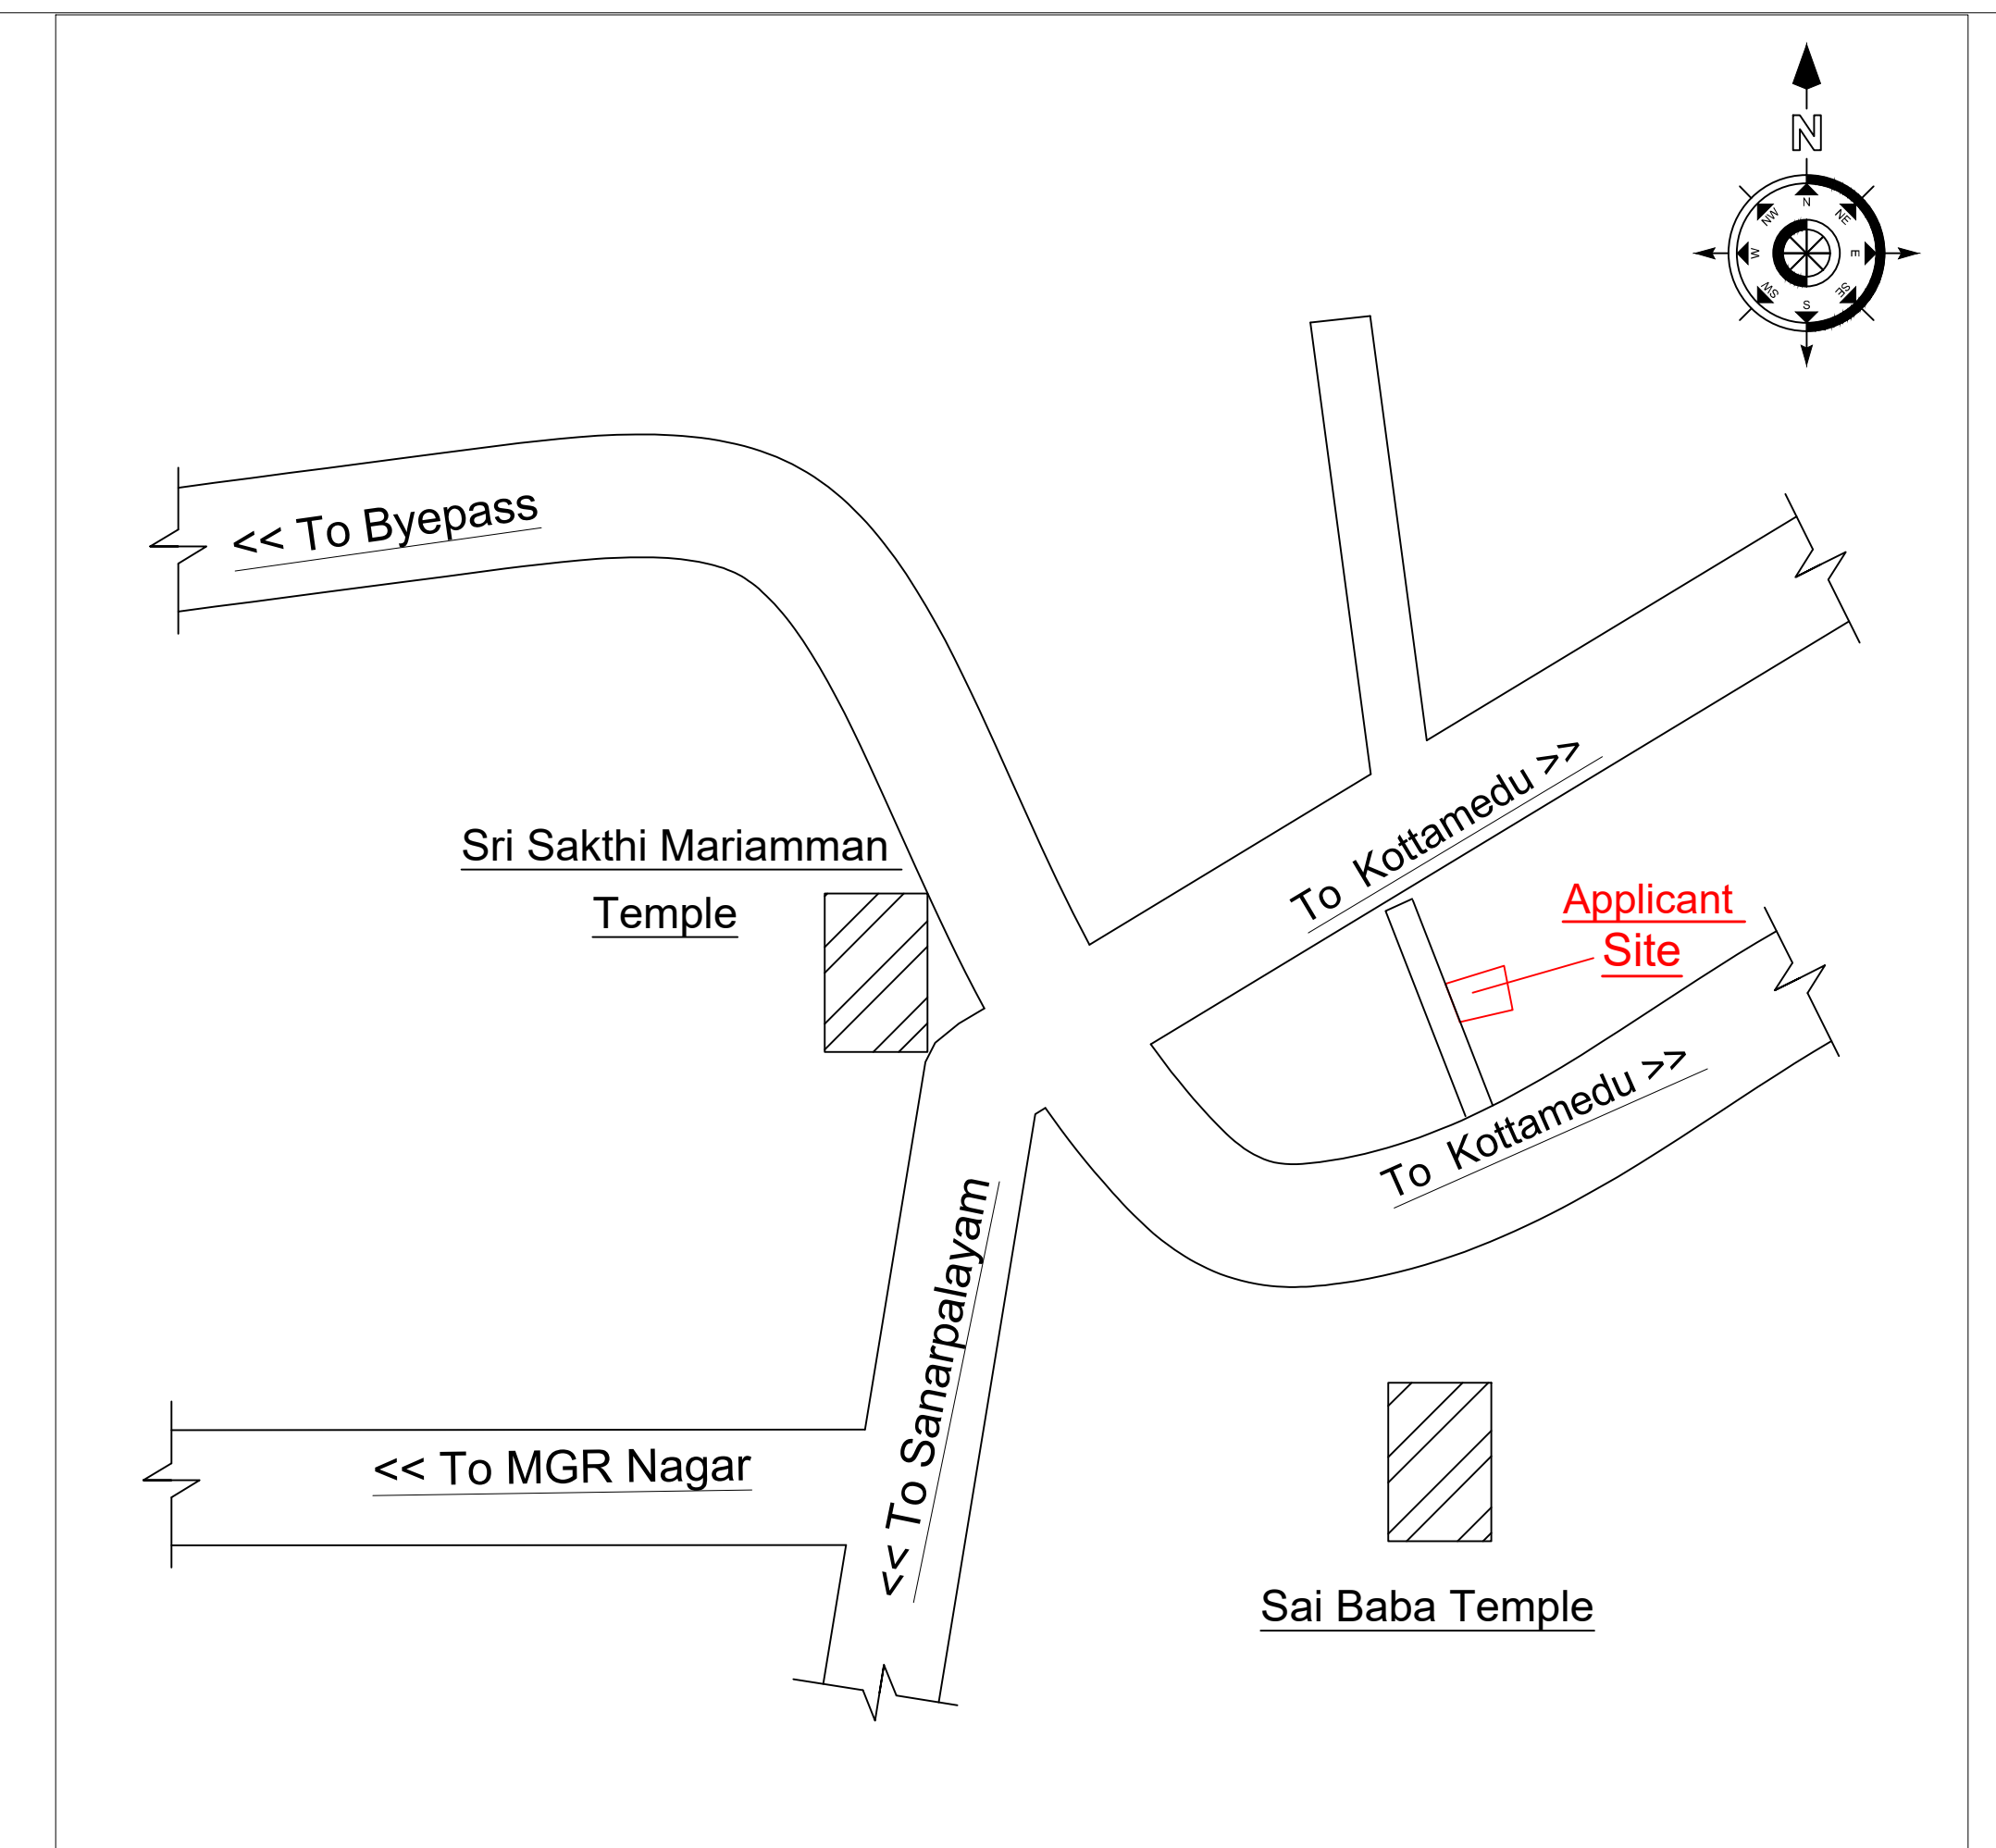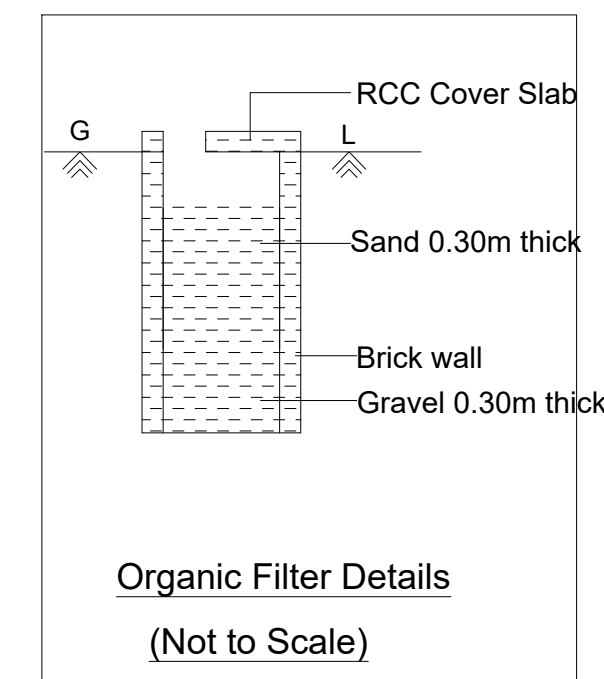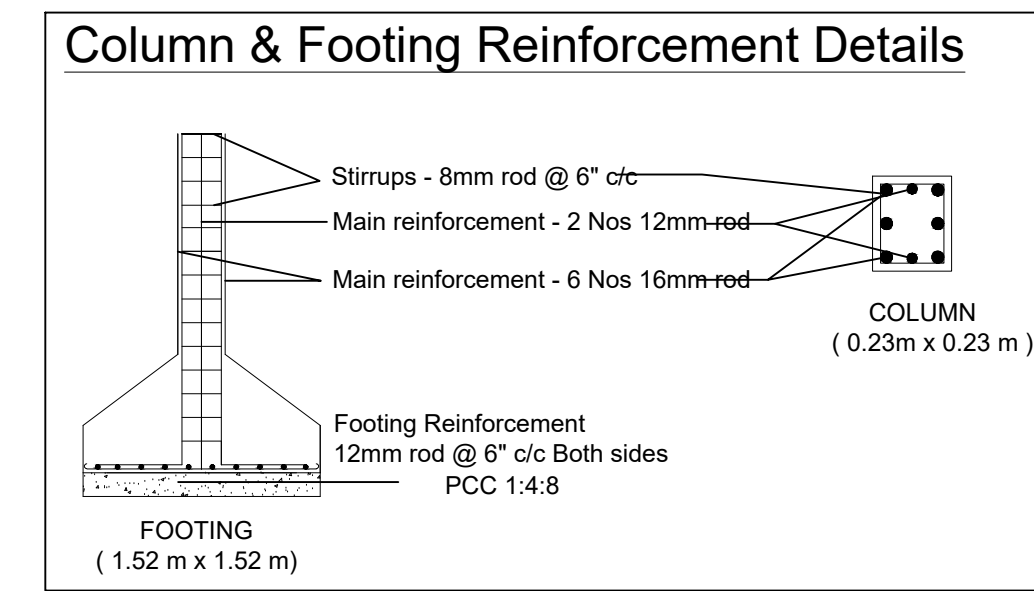

APPLICANT :-

2. Tmt.Kanchana W/o, Thiru. P.Malleswaran

JOINERY DETAILS				PLOT COVERAGE = $\frac{61.15}{91.98} \times 100 = 66.48\%$ F.S.I = $\frac{80.18}{91.98} = 0.87$
MAIN DOOR	(MD)	1.22 x 2.13	4'0" x 7'0"	
OPEN	(O)	1.22 x 2.13	4'0" x 7'0"	SCALE 1 : 100
DOOR	(D)	0.91 x 2.13	3'0" x 7'0"	
WINDOW	(W1)	1.22 x 1.22	4'0" x 4'0"	
DOOR	(D1)	0.76 x 2.13	2'6" x 7'0"	
VENTILATOR	(V)	0.91 x 0.61	3'0" x 2'0"	


10

10





10

ENGINEER

Chartered Engineer & Registered Valuer
99-15, New Pallipalayam Road,
Palaniyappa Complex,
KOMARAPALAYAM - 638 183.
Cell : 99940 13700

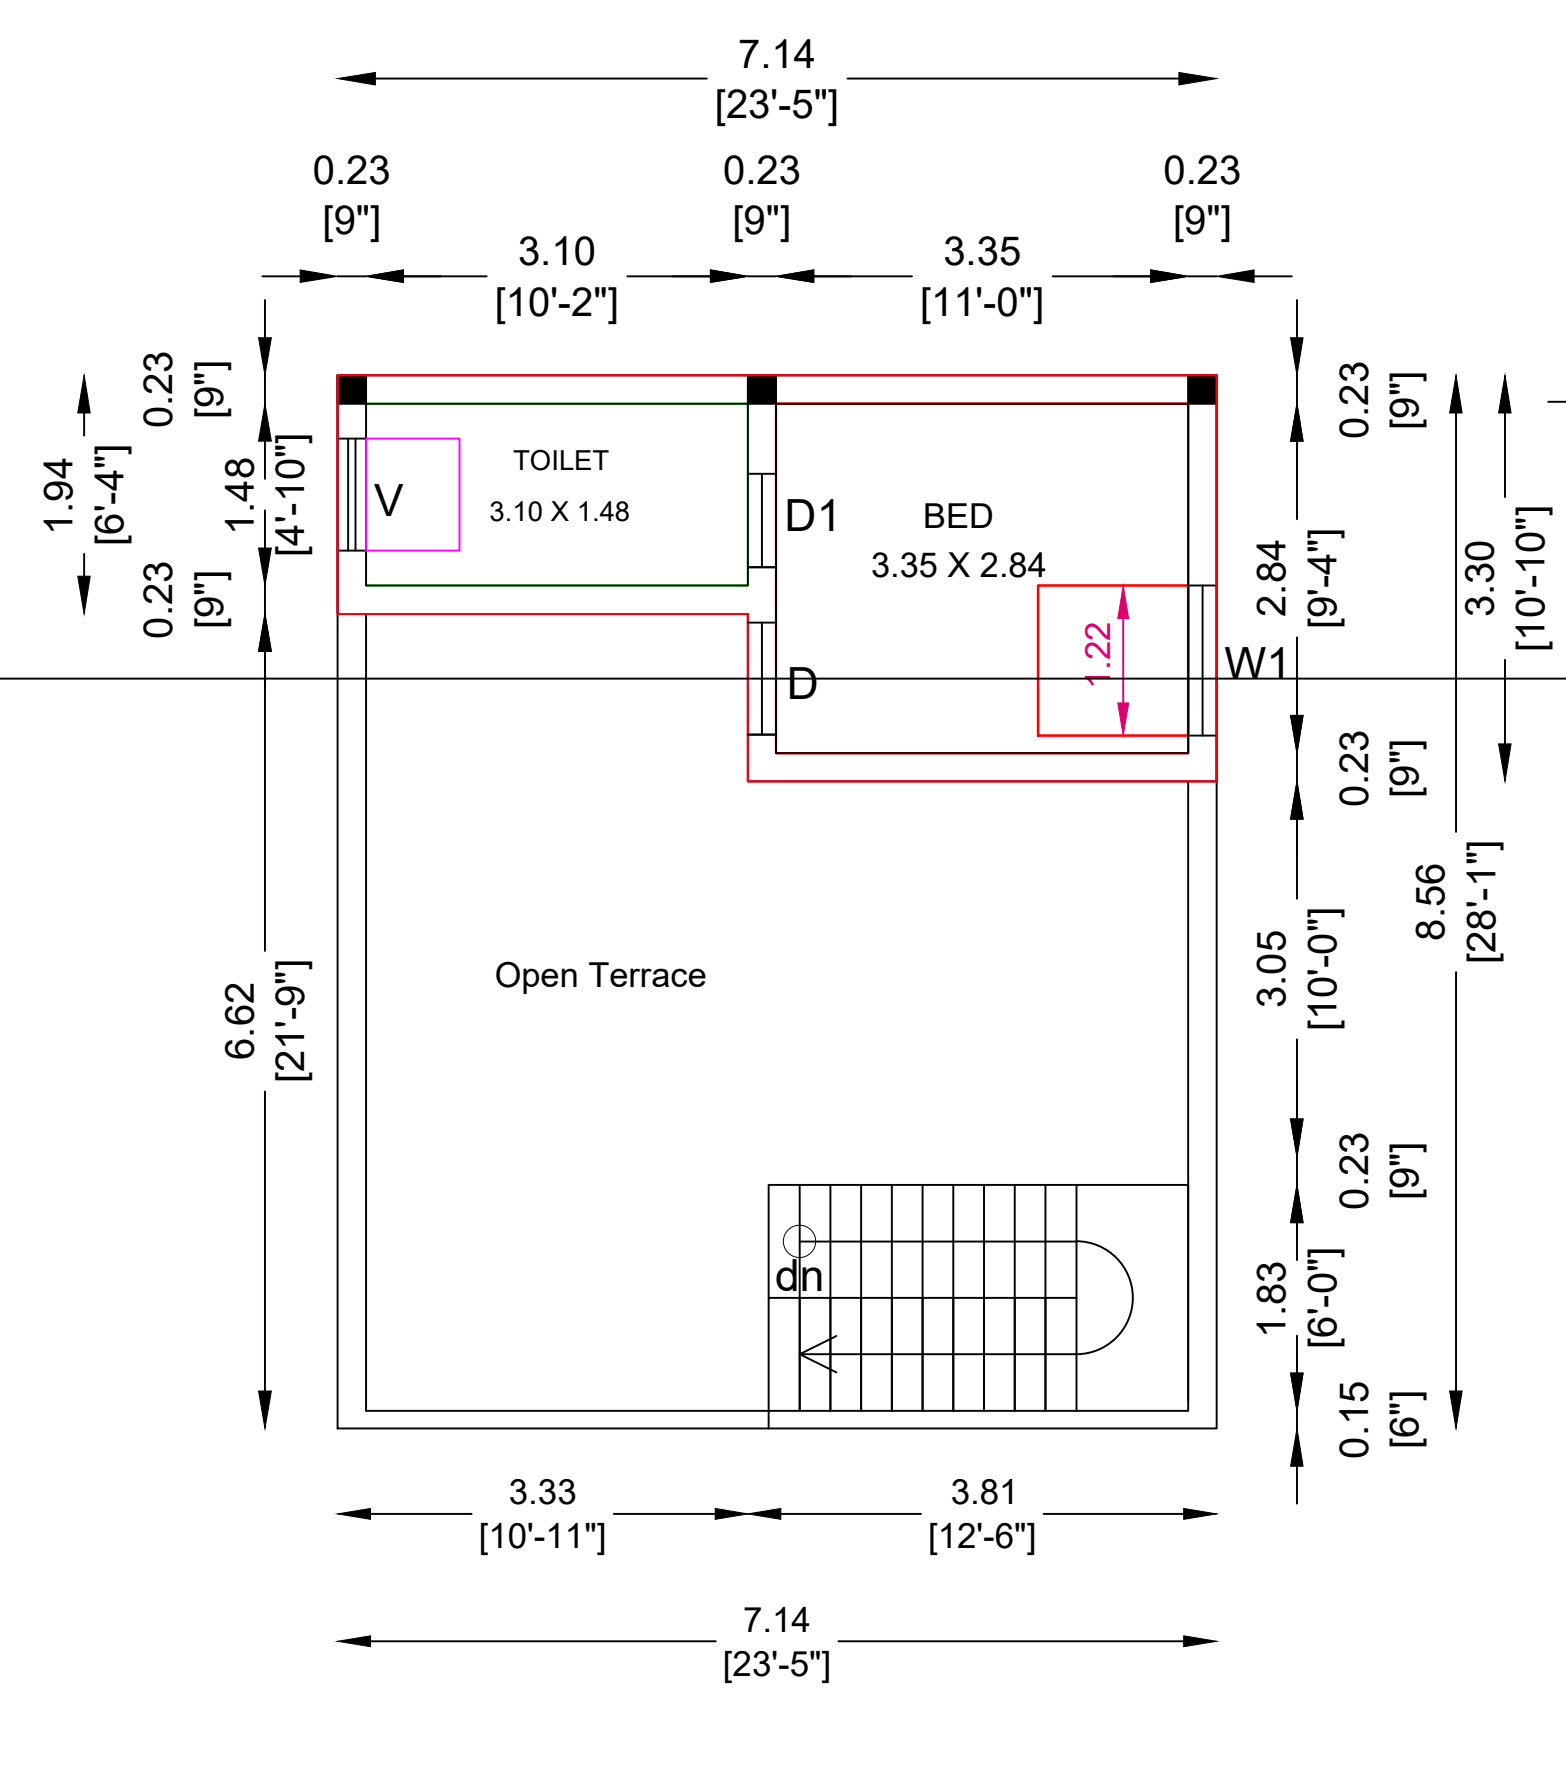

FIRST FLOOR PLAN

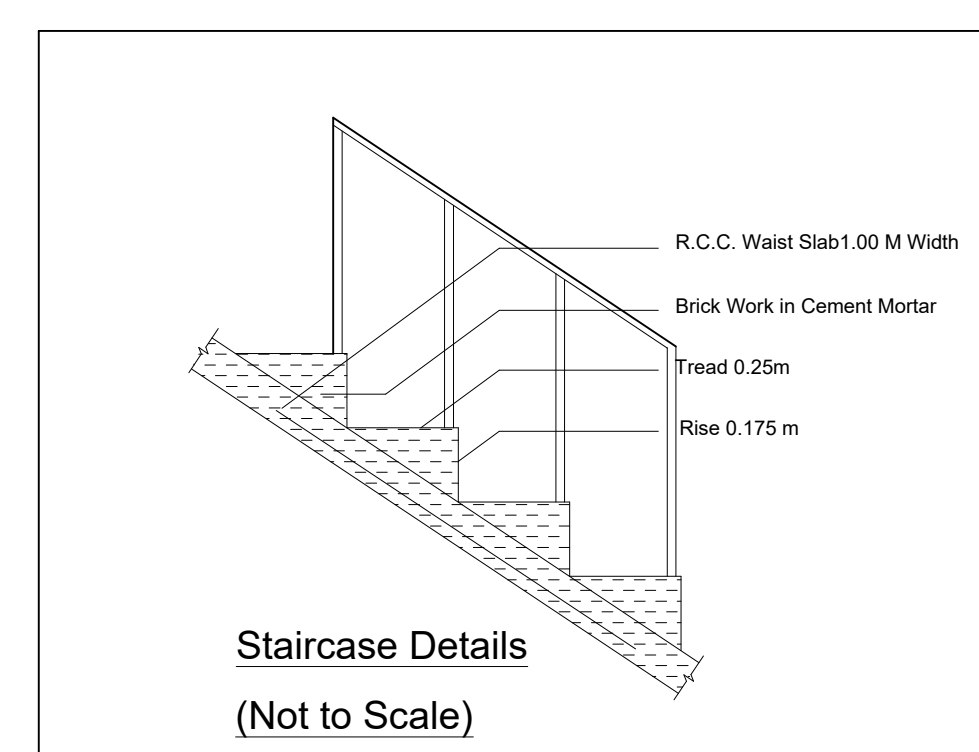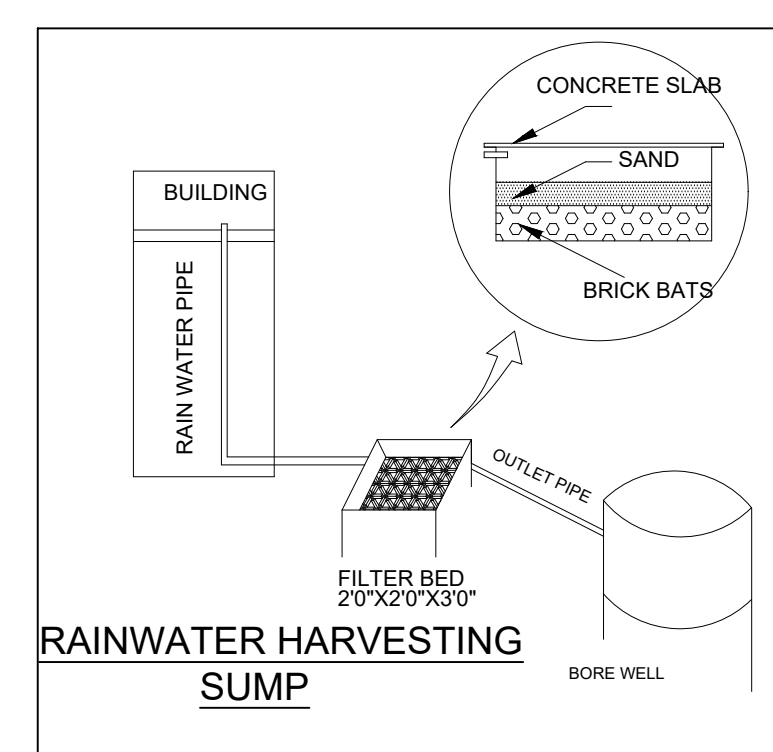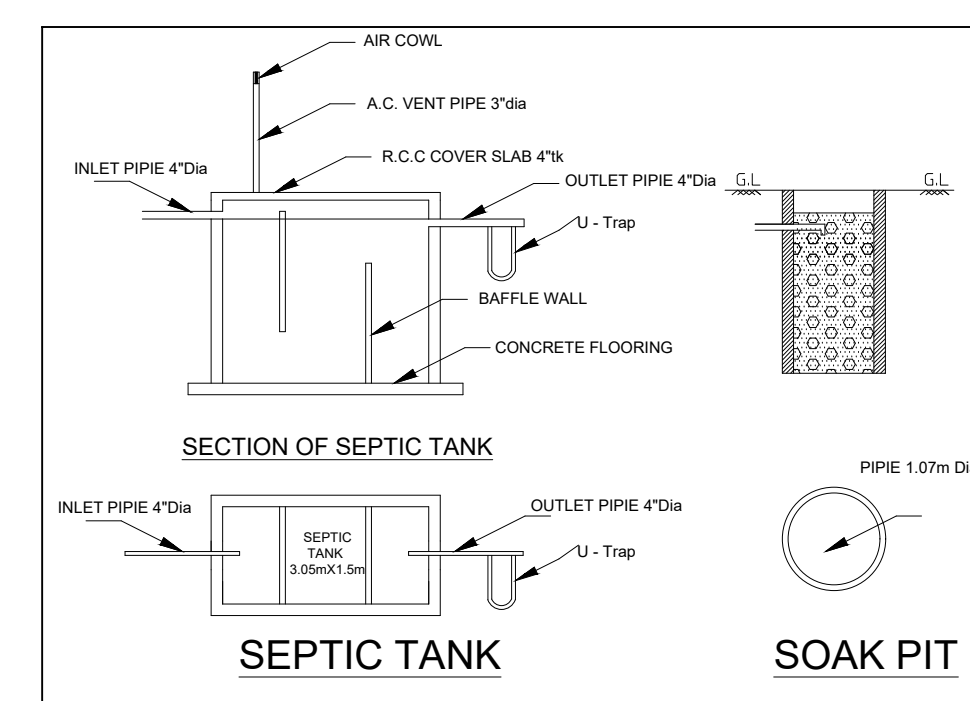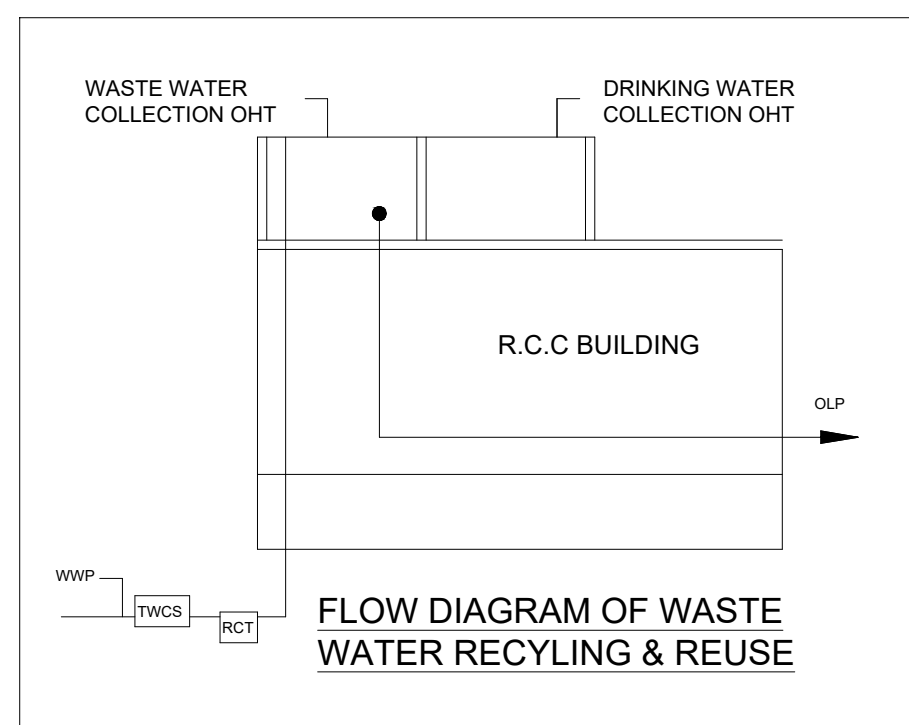

SITE PLAN (SCALE 1:100)