
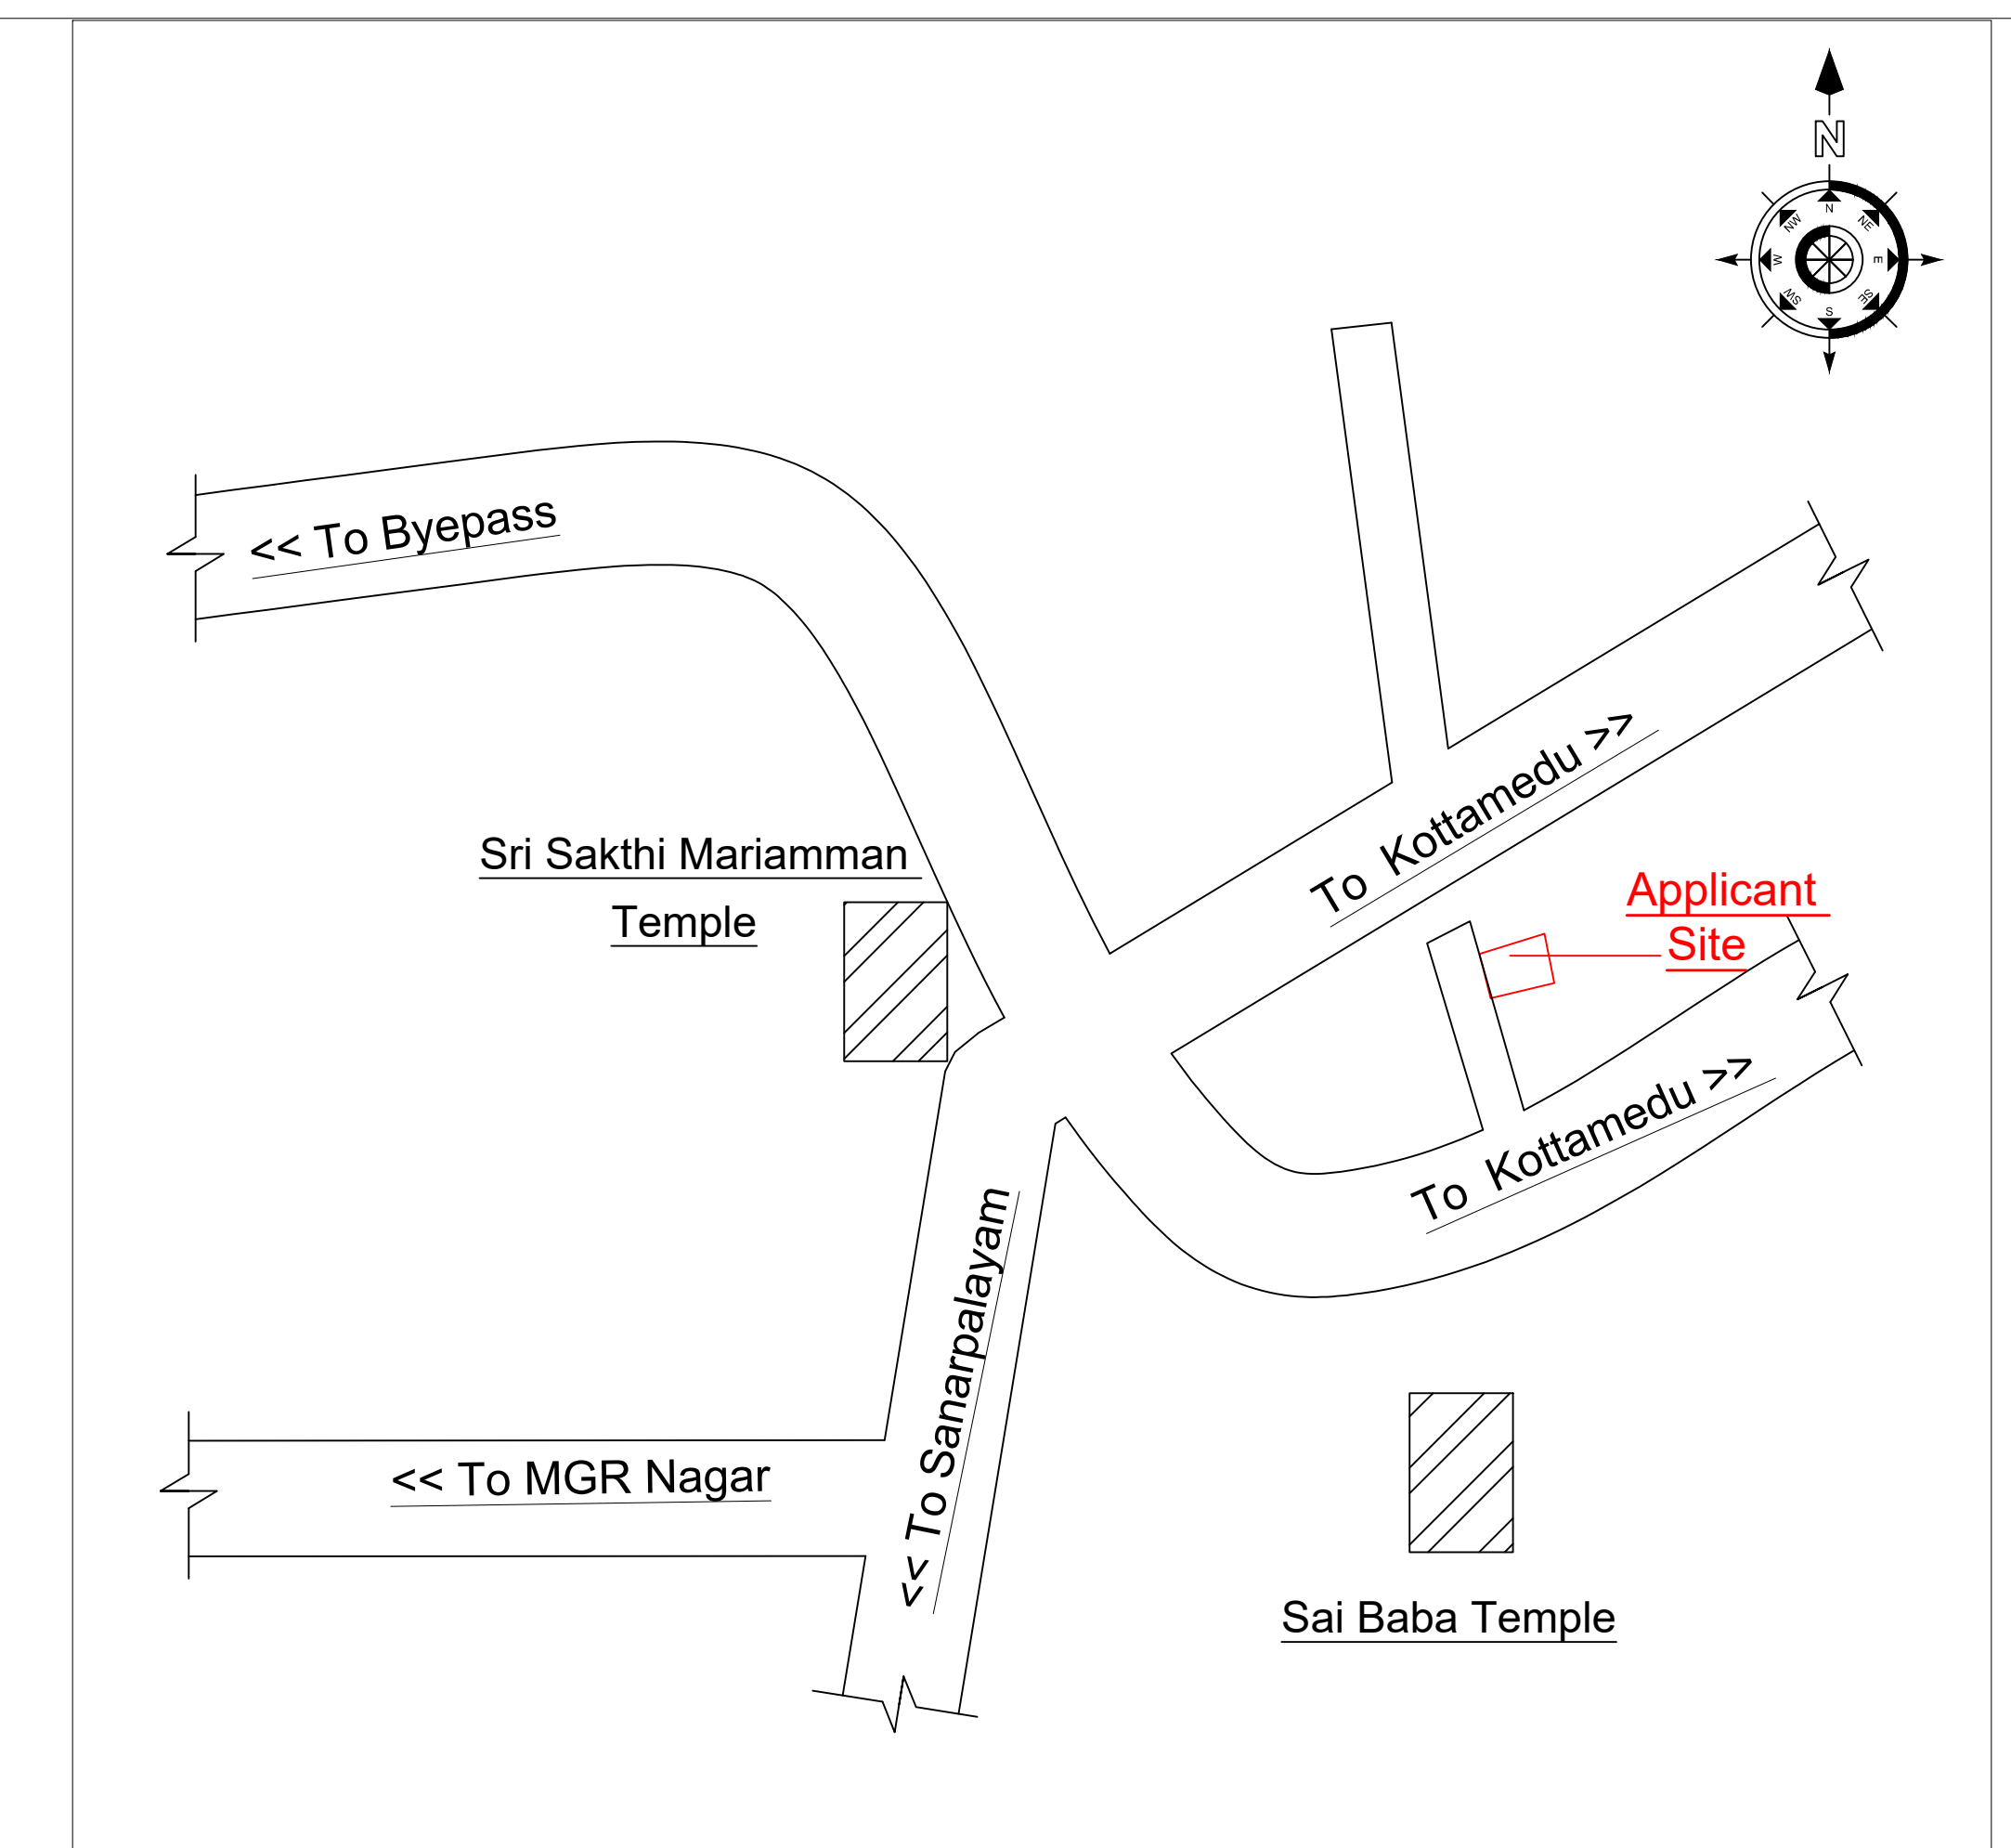
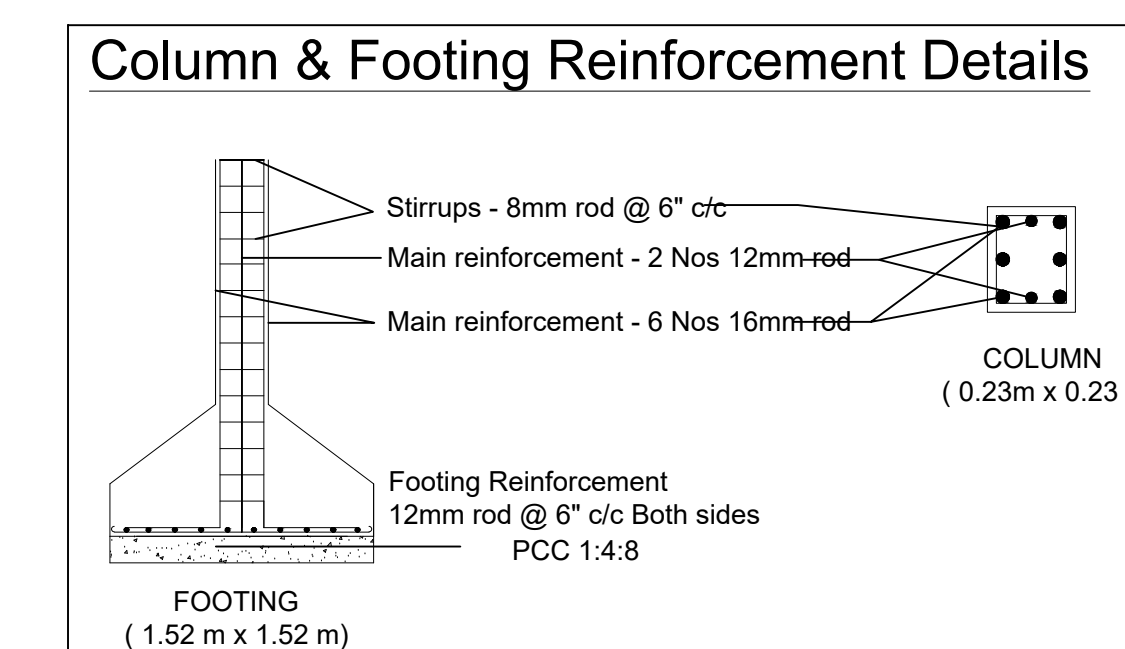
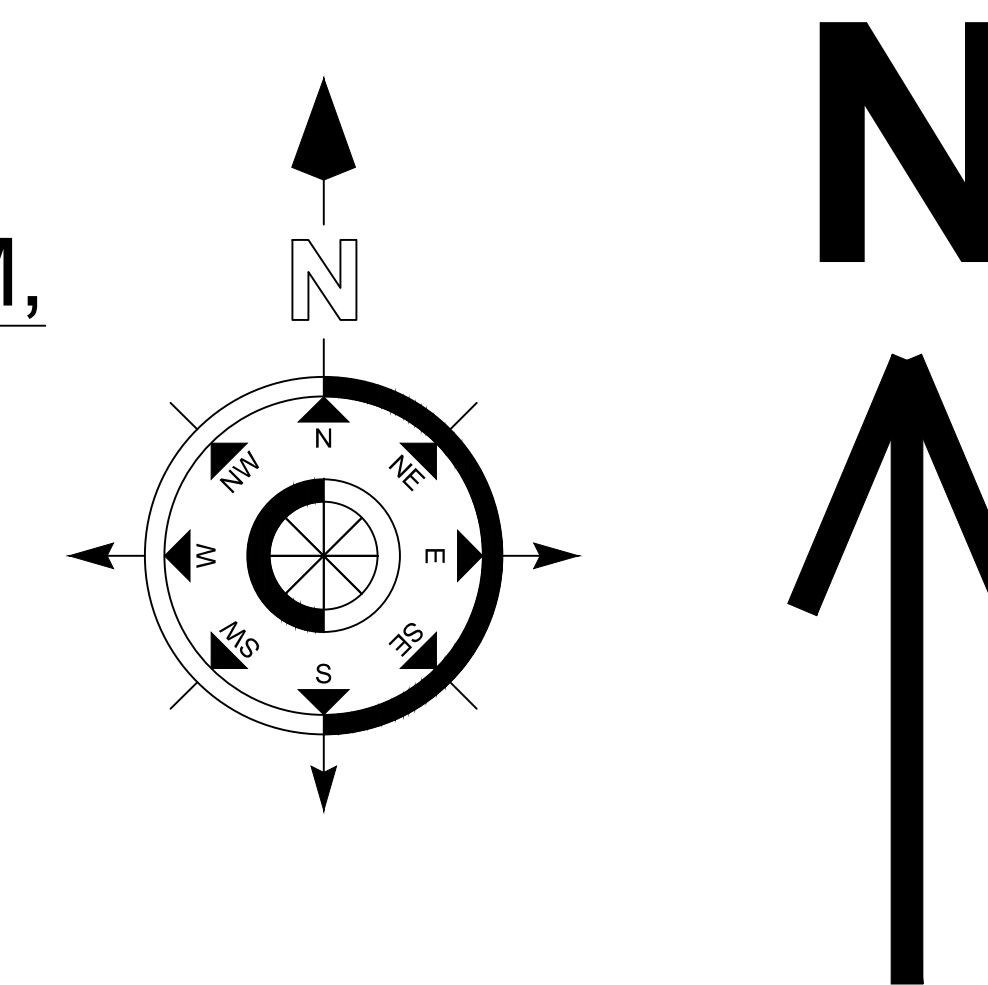


PLAN SHOWING THE PROPOSED RCC TERRACED RESIDENTIAL BUILDING IN GROUND FLOOR
AT S.F.NO: 323/13, KOMARAPALAYAM AGRAHARAM VILLAGE, KUPPANDAPALAYAM PANCHAYAT
PLOT NO : 4(NORTH PART) & 5 (SOUTH PART), ANANDHAMNAGAR, POOLAKADU, KUPPANDAPALAYAM,
KOMARAPALAYAM, KOMARAPALAYAM TALUK, NAMAKKAL DISTRICT

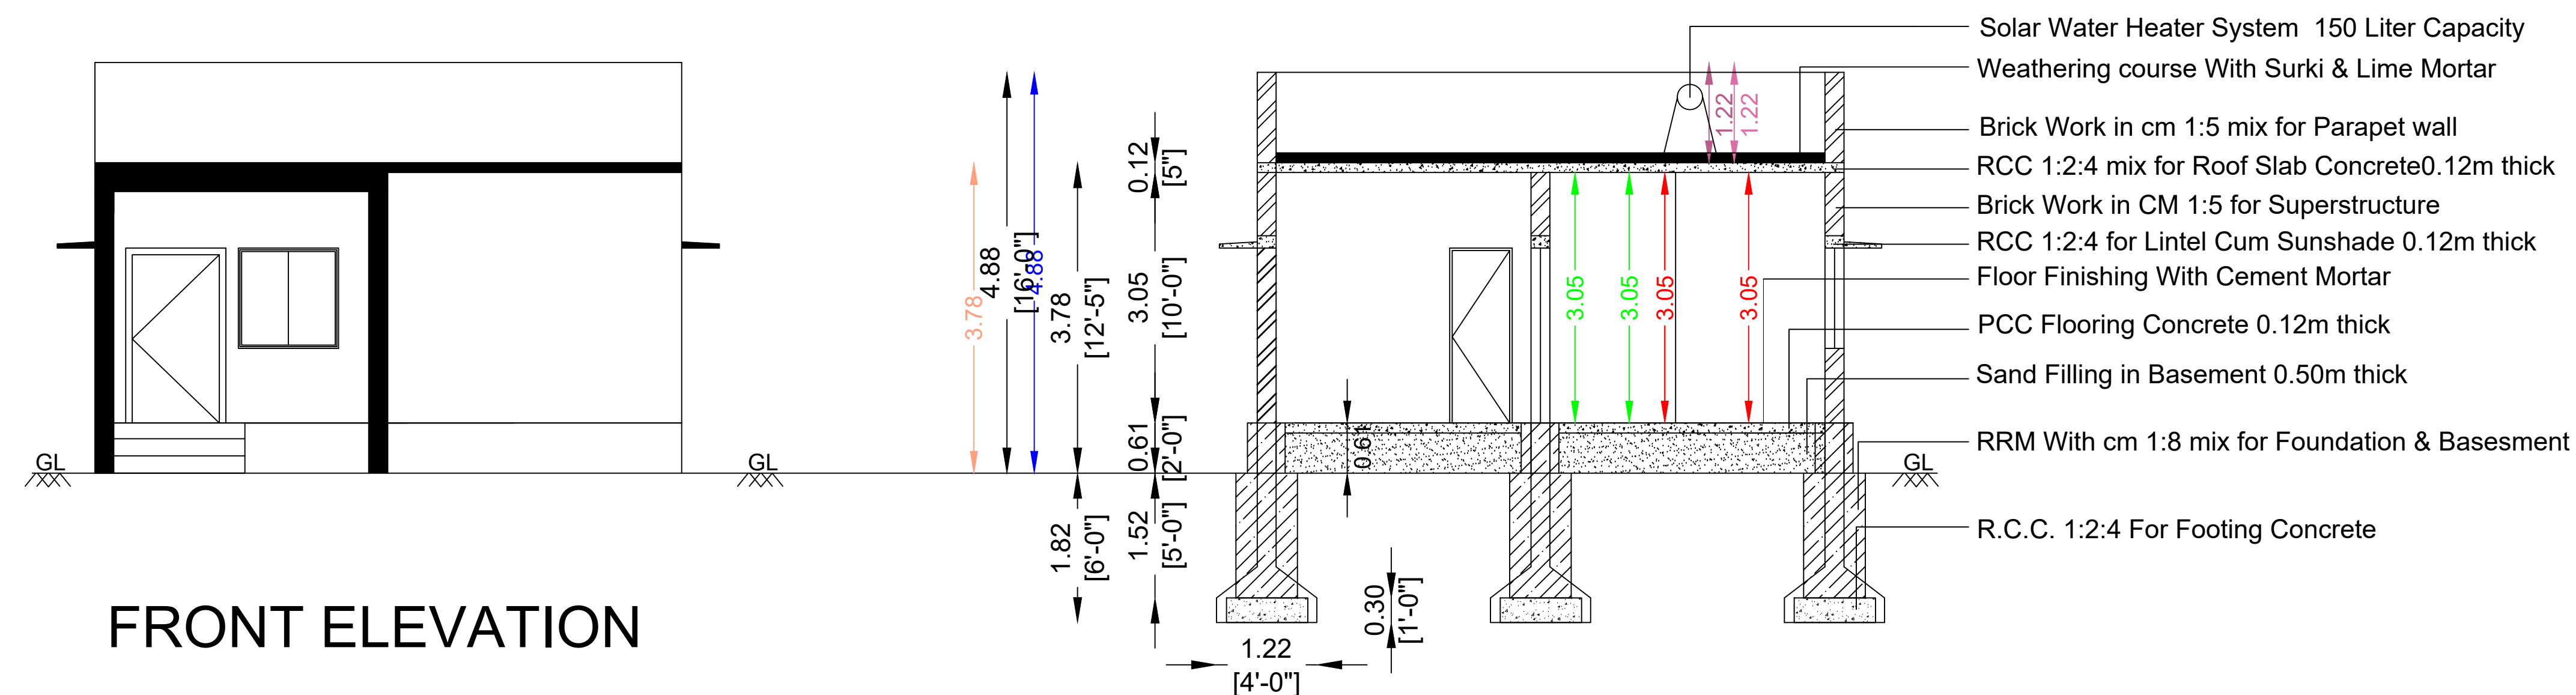

KEY PLAN (NOT TO SCALE)

APPLICANT : -

1. Thiru. P.Malleswaran, S/o. Thiru. Palanisamy
2. Tmt.Kanchana W/o, Thiru. P.Malleswaran

AREA OF THE DETAILS :-	Sq.M	Sq.F
AREA OF THE APPLICANT SITE (AS ON DOCUMENT NO 2656/2023, Item No 6)	91.98	990.00
AREA OF THE APPLICANT SITE (AS ON SITE)	91.98	990.00
PLINTH AREA OF THE PROPOSED RCC BUILDING IN G.F (INCLUDING SITOUT & STAIRCASE)	61.15	658.21
CARPET AREA OF THE PROPOSED RCC BUILDING IN G.F	33.86	364.47
AREA OF THE OPEN SPACE	30.83	331.85

JOINERY DETAILS				PLOT COVERAGE = $\frac{61.15}{91.98} \times 100 = 66.48\%$
MAIN DOOR	(MD)	1.22 x 2.13	4'0" x 7'0"	
OPEN	(O)	1.22 x 2.13	4'0" x 7'0"	F.S.I = $\frac{61.15}{91.98} = 0.66$
DOOR	(D)	0.91 x 2.13	3'0" x 7'0"	
WINDOW	(W1)	1.22 x 1.22	4'0" x 4'0"	SCALE 1 : 100
DOOR	(D1)	0.76 x 2.13	2'6" x 7'0"	
VENTILATOR	(V)	0.91 x 0.61	3'0" x 2'0"	

APPLICANT SITE BOUNDARY SHOWN IN

PROPOSED RCC BUILDING SHOWN IN




RWHS SHOWN IN

APPLICANT

ENGINEER

ENGINEER

Er. S.SENTHIL VELAVAN
B.E., MIE., FIV., M.Sc., (R&V)
Chartered Engineer & Registered Valuer
99-15, New Pallipalayam Road,
Palaniyappa Complex,
KOMARAPALAYAM - 638 183.
Cell : 99940 13700

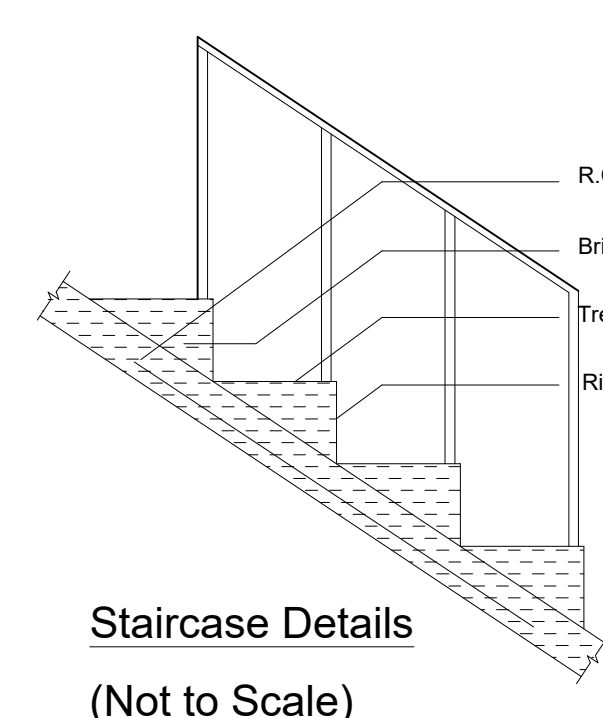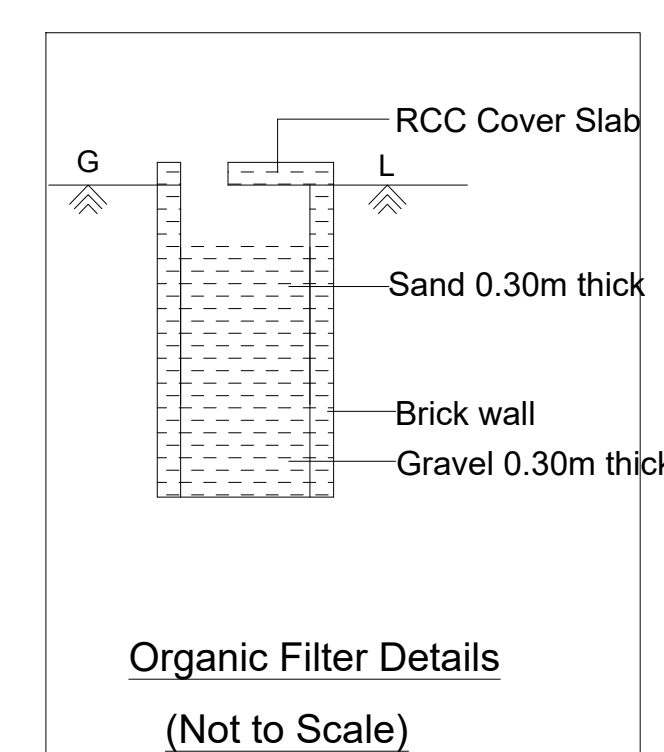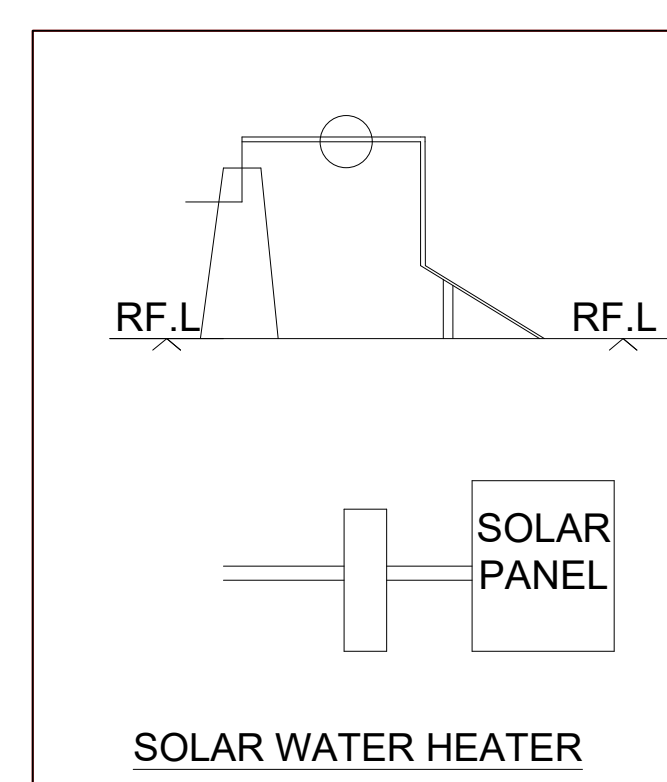

PLOT NO: 4 (South Part)

SITE PLAN (SCALE 1:100)

