

PP

APPROVAL RECORD

Planning Permission

Namakkal

Namakkal district, Tamil Nadu

APPROVAL TYPE

Building Plan

ISSUING AUTHORITY

Town Panchayat

The approval as the planning authority issued it, reproduced in full behind this page.

An approval speaks to what was sanctioned, not to what was built. Completion is a separate record.

BLOCK - 12



AREA DETAILS :-	F.S.I Sq Mtrs	Non F.S.I Sq Mtrs	Total Builtup Area Sq.Mtrs
CONSTD. GROUND FLOOR	1061.86	264.42	1326.28
CONSTD. FIRST FLOOR	1197.78	250.42	1448.00
CONSTD. SECOND FLOOR	1197.78	250.42	1448.00
CONSTD. THIRD FLOOR	1197.78	250.42	1448.00
CONSTD. HEAD ROOM	-	37.95	37.95

JOINERY DETAILS:-

DD	DOUBLE DOOR	2.44 x 2.13
LD	LIFT DOOR	1.52 x 2.13
D	DOOR	1.22 x 2.13
D1	DOOR	0.91 x 2.13
D2	DOOR	0.76 x 2.13
O	OPEN	2.00 x 2.13
FW	FRENCH WINDOW	1.83 x 1.83
FW1	FRENCH WINDOW	1.52 x 1.83
W	WINDOW	1.83 x 1.22
W1	WINDOW	1.22 x 1.52
V	VENTILATOR	1.22 x 0.61



SECTION ON "EF"




R. RAJARAM
DIRECTOR
Eshwar College of Engineering
Edampatti-Po Vadasithur-Via
Athukadava, Coimbatore-641 202

OWNER / APPLICANT

S. PRABHAVATHI, M.E (Geotech) M.I.S.
Registered Geotechnical Engineer
Reg No: Coimbatore LPA / GTE / 19104002.
No: 17/25-B, Annar Road, Karunathampalli,
Coimbatore - 641 659.
Ph: 0422-4399772, Mob: +91 9900558760

REGISTERED GEOTECHNICAL ENGINEER


Er. S. NANDHINI., B.E.CIVIL.,
Registered Construction Engineer,
Reg. No: CLPA/CE/19/09/108
No.5, Annamadam Lane, Nanjundapuram,
Coimbatore - 641 036. Mob: 9500815306

REGISTERED CONSTRUCTION ENGINEER

Er. S. PRATHABAN, M.E., Structural
Registered Structural Engineer - Grade-I
Reg.No: SE/Gr-I/006/2022
92A/41A, Bharathi Nagar, S.I.H.S. Colony,
Civil Aerodrome Post, Coimbatore-641 014.
Mobile: 99440 30620.

REGISTERED STRUCTURAL ENGINEER

A. Walter Jeff Max
Er. A. WALTER JEFF MAX, B.E.,
Reg. No. CBE DTC/RE/GR-11/02/2021
APEL ASSOCIATES
85-G, 1st Floor, Ranga Complex,
500 Feet Road, Gandhigram, Coimbatore - 12
Mob : 95667 18589

REGISTERED ENGINEER / ARCHITECT

PLAN SHOWING THE EXISTING APPROVED AND PROPOSED ADDITIONAL INSTITUTIONAL BUILDINGS IN S.F.Nos: 74/3, 75/3, 76/2E1A, 76/2E1B pt (76/7 & 76/8), 76/3, 76/4, 77/1A, 77/1B, 77/1C, 77/1D, 77/2, 77/5 & 78/1 OF KONDAMPATTY VILLAGE, KINATHUKADAVU TALUK, COIMBATORE DISTRICT.

SCALE 1 : 100


BLOCK - 5 & 6



AREA DETAILS :-	F.S.I Sq.Mtrs	Non F.S.I Sq.Mtrs	Total Builtup Area Sq.Mtrs
PRO. ADDI. HEAD ROOM	-	77.75	77.75
JOINERY DETAILS:-			
Metre			
D DOOR		1.22 x 2.10	
D1 DOOR		0.76 x 2.10	
W WINDOW		1.83 x 2.44	
V VENTILATOR		1.83 x 0.61	





NORTH SIDE ELEVATION

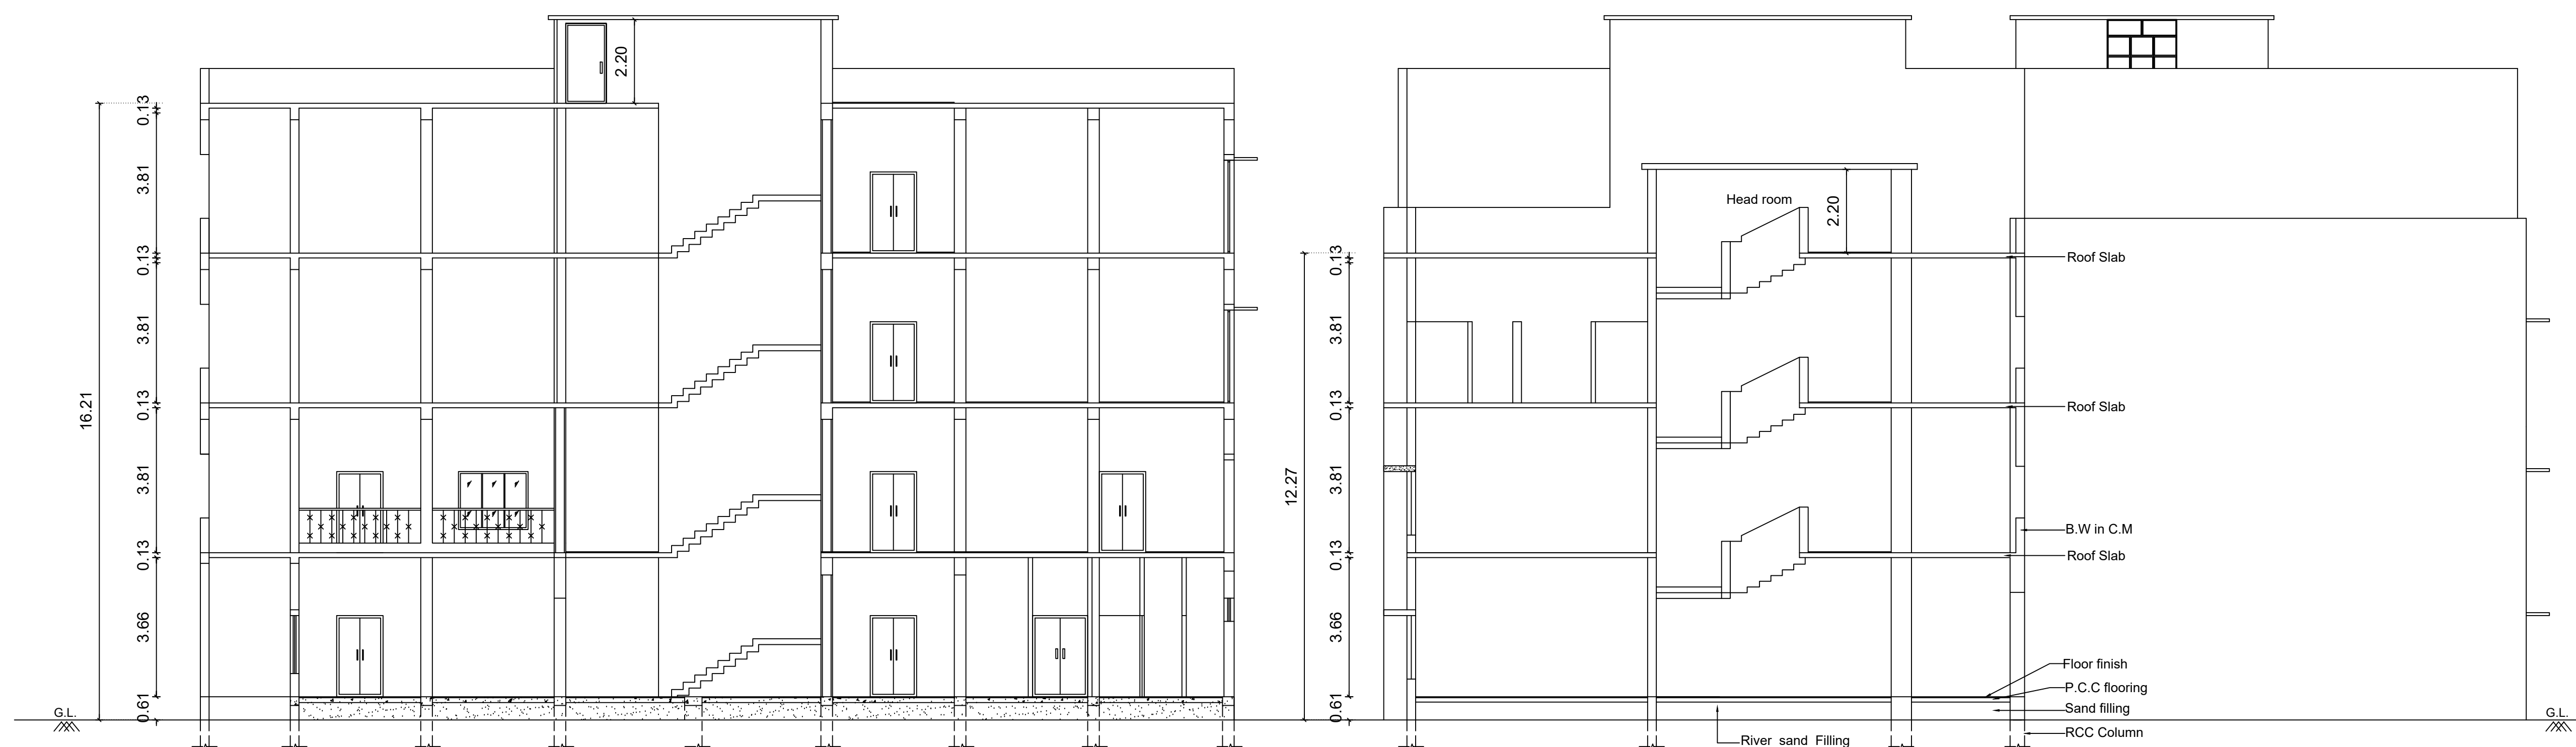

SECTION ON "AA"

SECTION ON "BB"

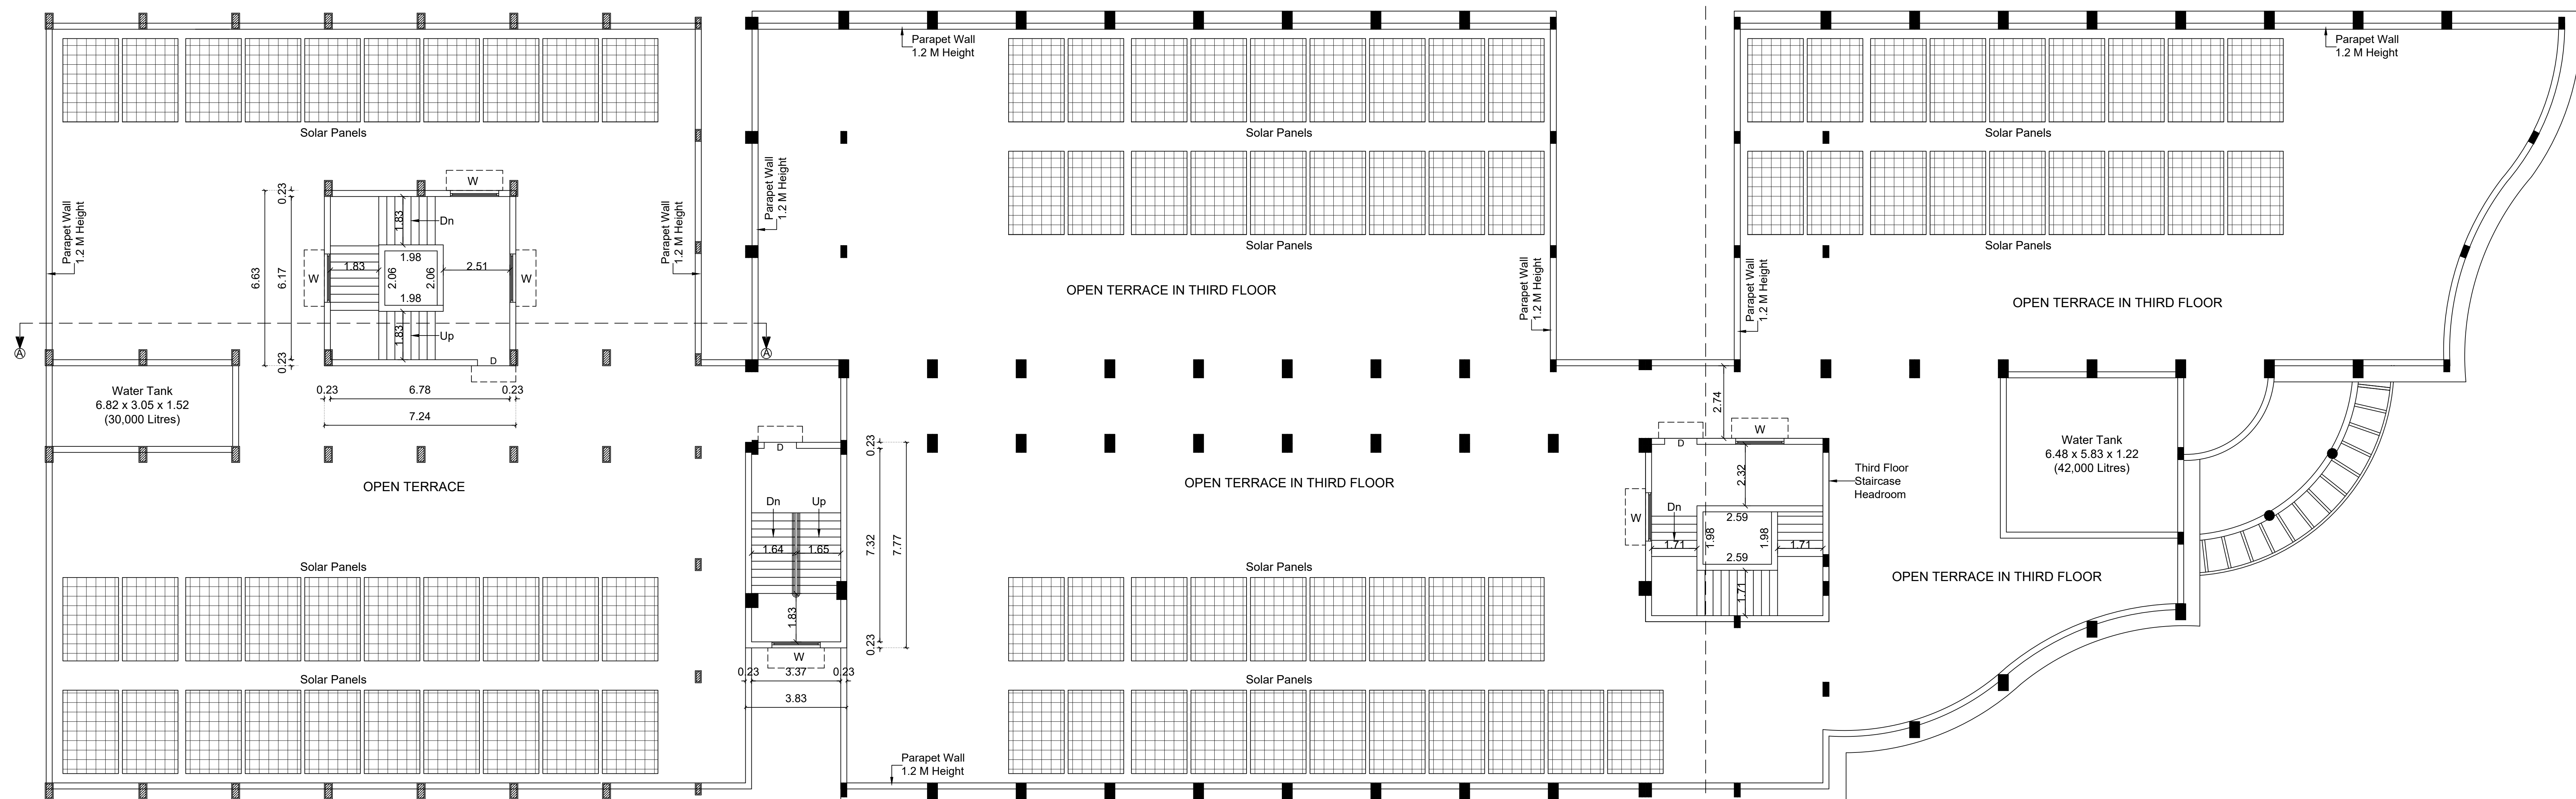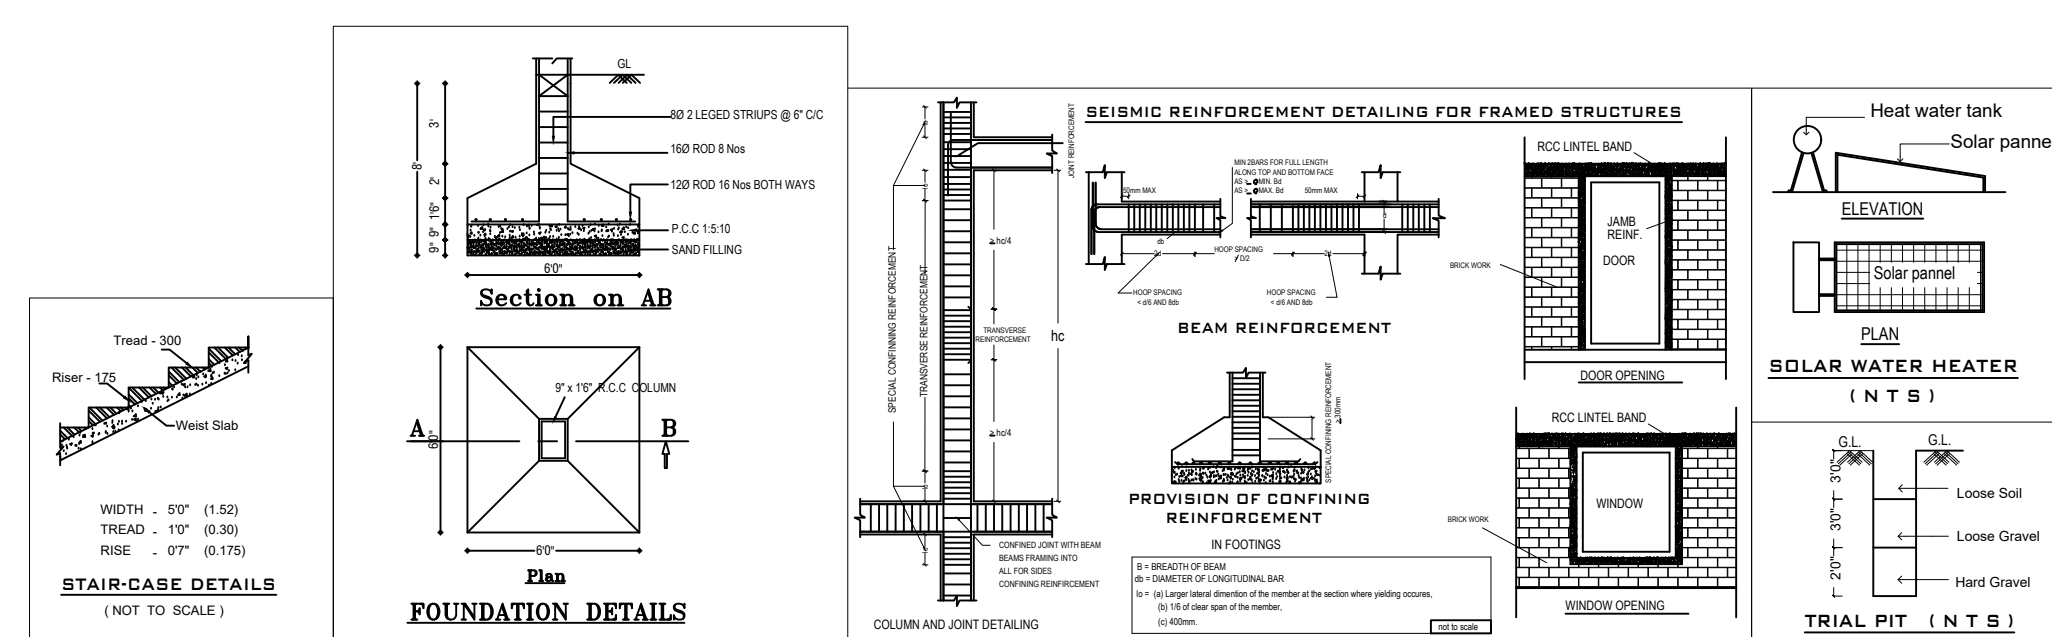

TERRACE FLOOR PLAN

R. RAJARAM
DIRECTOR
Sri Eshwar College of Engineering
Kondampatti-Po Vadashur-Via
Kinchadur, Coimbatore-641 202

OWNER / APPLICANT

S. PRATHABAN, M.E. Structural
Registered Geotechnical Engineer
Reg. No. CLPV/CE/19/09/108
No. 1125/3, Arun Road, Karamanahalli,
Coimbatore - 641 652.
Ph: 9422-430172, Mob: +91 9866587878

REGISTERED GEOTECHNICAL ENGINEER

Er. S. Nandhini, B.E.Civil.
Registered Construction Engineer
Reg. No. CLPV/CE/19/09/108
No. 5, Annamalai Lane, Varamanahalli,
Coimbatore - 641 635, Mob: 980815306

REGISTERED CONSTRUCTION ENGINEER

Er. S. Prathaban, M.E. Structural
Registered Structural Engineer - Grade-I
Reg. No. CLPV/CE/19/09/108
92/A/1A, Bharathi Nagar, S.L.B. Colony,
Civil Annamalai Post, Coimbatore-641 014.
Mobile: 99440 30620.

REGISTERED STRUCTURAL ENGINEER

Er. A. Walter Jeff Max, B.E.
Reg. No. CE/19/09/108/0281
APEL ASSOCIATES
Bldg, 2nd Floor, Arun Road, Coimbatore - 12
Ph: 9580 18169

REGISTERED ENGINEER / ARCHITECT

PLAN SHOWING THE EXISTING APPROVED AND PROPOSED ADDITIONAL INSTITUTIONAL BUILDINGS IN S.F.Nos: 74/3, 75/3, 76/2E1A, 76/2E1B pt (76/7 & 76/8), 76/3, 76/4, 77/1A, 77/1B, 77/1C, 77/1D, 77/2, 77/5 & 78/1 OF KONDAMPATTY VILLAGE, KINATHUKADAVU TALUK, COIMBATORE DISTRICT.

SCALE 1 : 100

BLOCK - 5 & 6



AREA DETAILS :-	F.S.I Sq.Mtrs	Non F.S.I Sq.Mtrs	Total Builtup Area Sq.Mtrs
PRO. ADDI. SECOND FLOOR (NON FSI IN PREVIOUS APPROVAL)	125.83	-	125.83
PRO. ADDI. SECOND FLOOR	2282.22	-	2282.22
PRO. ADDI. THIRD FLOOR	835.27	-	835.27

JOINERY DETAILS:-	Metre
D DOOR	1.22 x 2.10
D1 DOOR	0.76 x 2.10
W WINDOW	1.83 x 2.44
F.G. VENTILATOR	1.83 x 3.50
F.G.1 VENTILATOR	2.44 x 3.50
V VENTILATOR	1.83 x 0.61
V1 VENTILATOR	1.52 x 0.61

R. RAJARAM
DIRECTOR
College of Engineering
Kondampatty-Village, Kinathukadavu Taluk,
Coimbatore - 641 202

OWNER / APPLICANT

S. PRABHAVATHI, M.E. (Structural)
Registered Structural Engineer
Reg. No. Coimbatore LPA / STE / 1804/08
No. 17/25-B, Arun Road, Karamanampally,
Coimbatore - 641 855
Ph: 0422-4397772, Mob: +91 9800585870

REGISTERED GEOTECHNICAL ENGINEER

Er. S. NANDHINI, S.E.CIVIL
Registered Construction Engineer,
Reg. No. CLPVC/CE/19/09/108
No.5, Annamalai Lane, Nanduram,
Coimbatore - 641 036. Mob: 9500815308


REGISTERED CONSTRUCTION ENGINEER

Er. S. PRATHABAN, M.E. Structural
Registered Structural Engineer - Grade-I
Reg. No. ST/GE-1/006/2023
92A/1A, Jyoti Nagar, S.R.S. Colony,
Civil Annamalai Puram, Coimbatore-641 014.
Mobile: 99440 39026.


REGISTERED STRUCTURAL ENGINEER

Er. A. WALTER JEFF MAX, B.E.
Reg. No. CEE 27/CE/REG-1/02/2021
APEL ASSOCIATES
85/2, 1st Floor, Range Complex,
128 Feet Road, Gundlupet, Coimbatore - 12
Mob : 95567 13589

REGISTERED ENGINEER / ARCHITECT

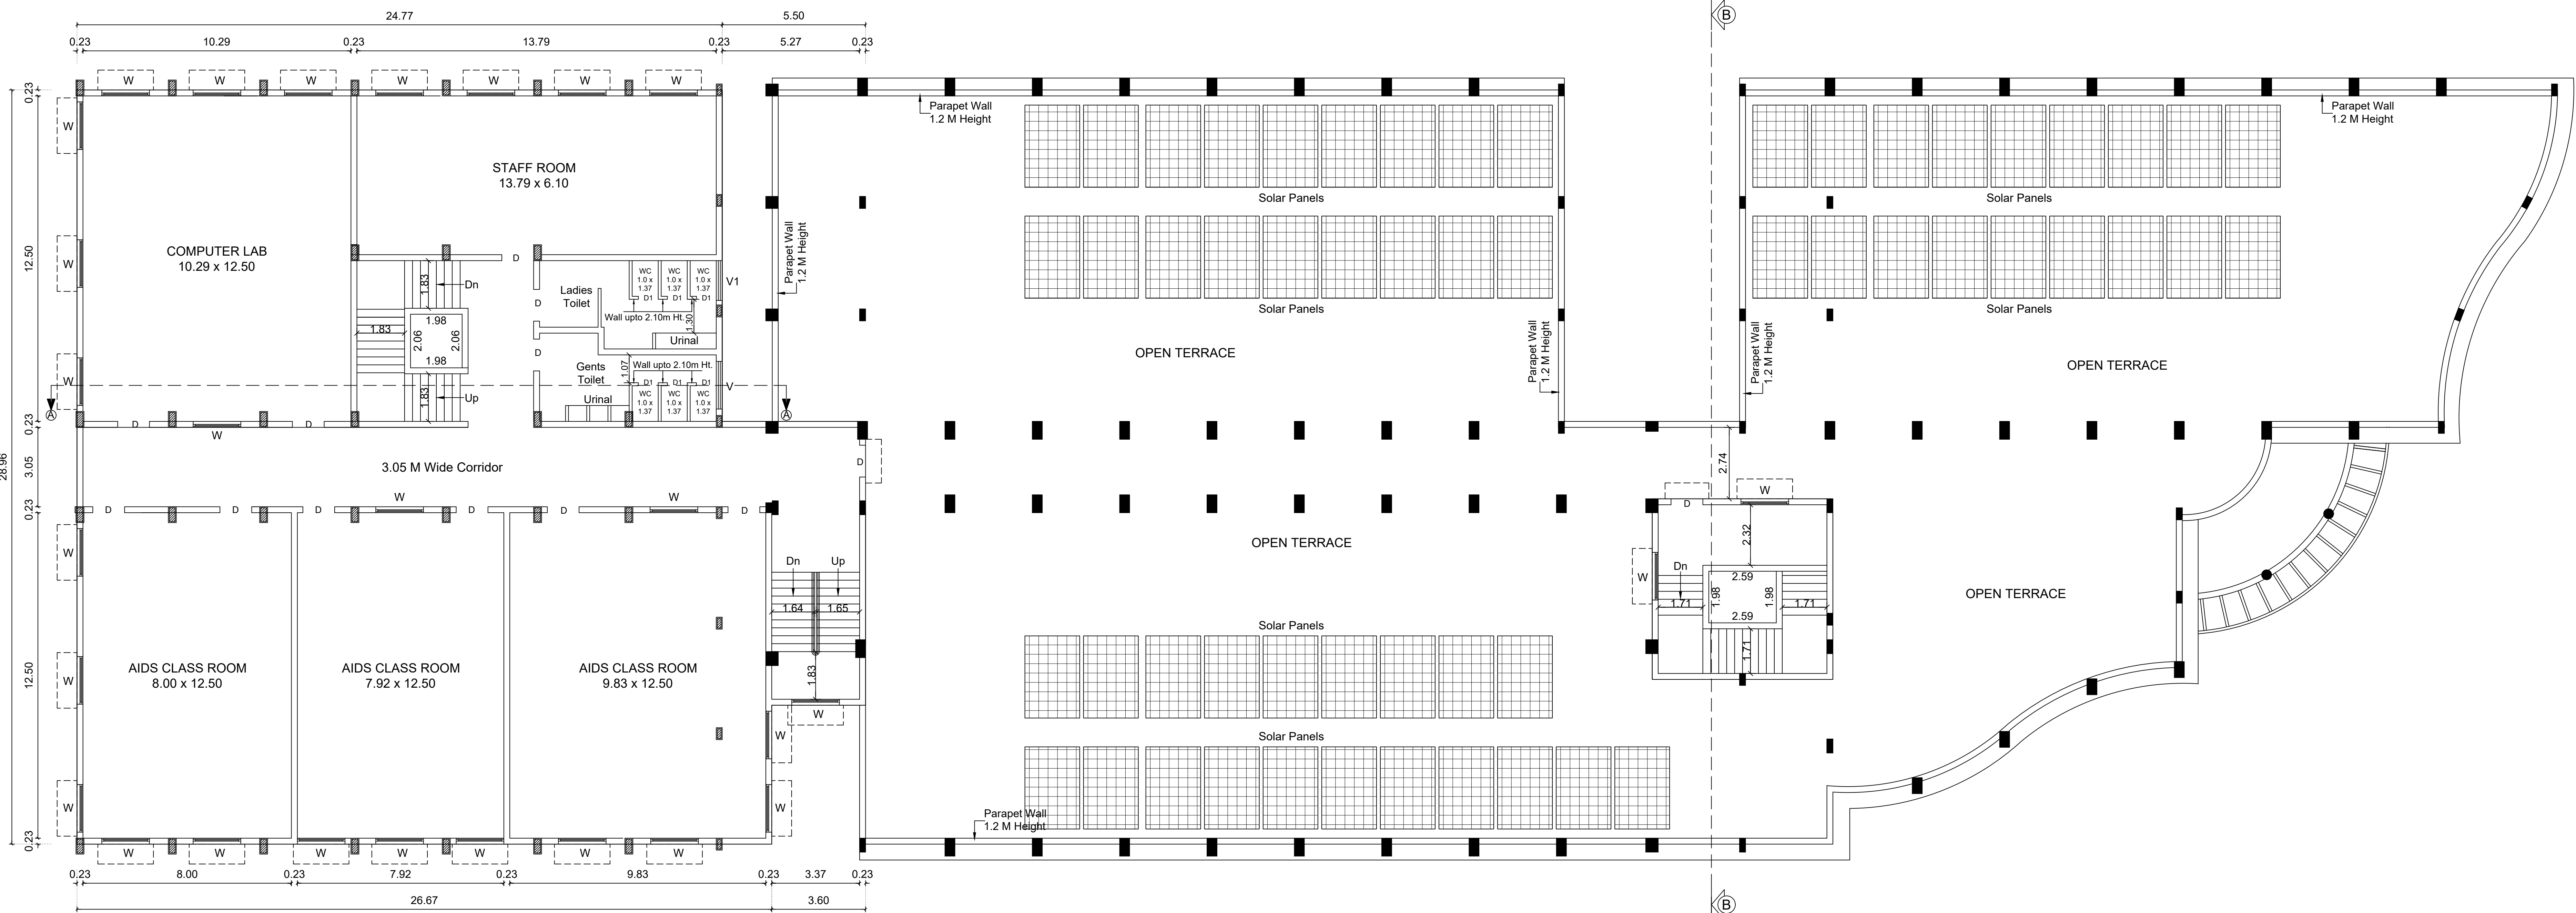

THIRD FLOOR PLAN (PROPOSED)

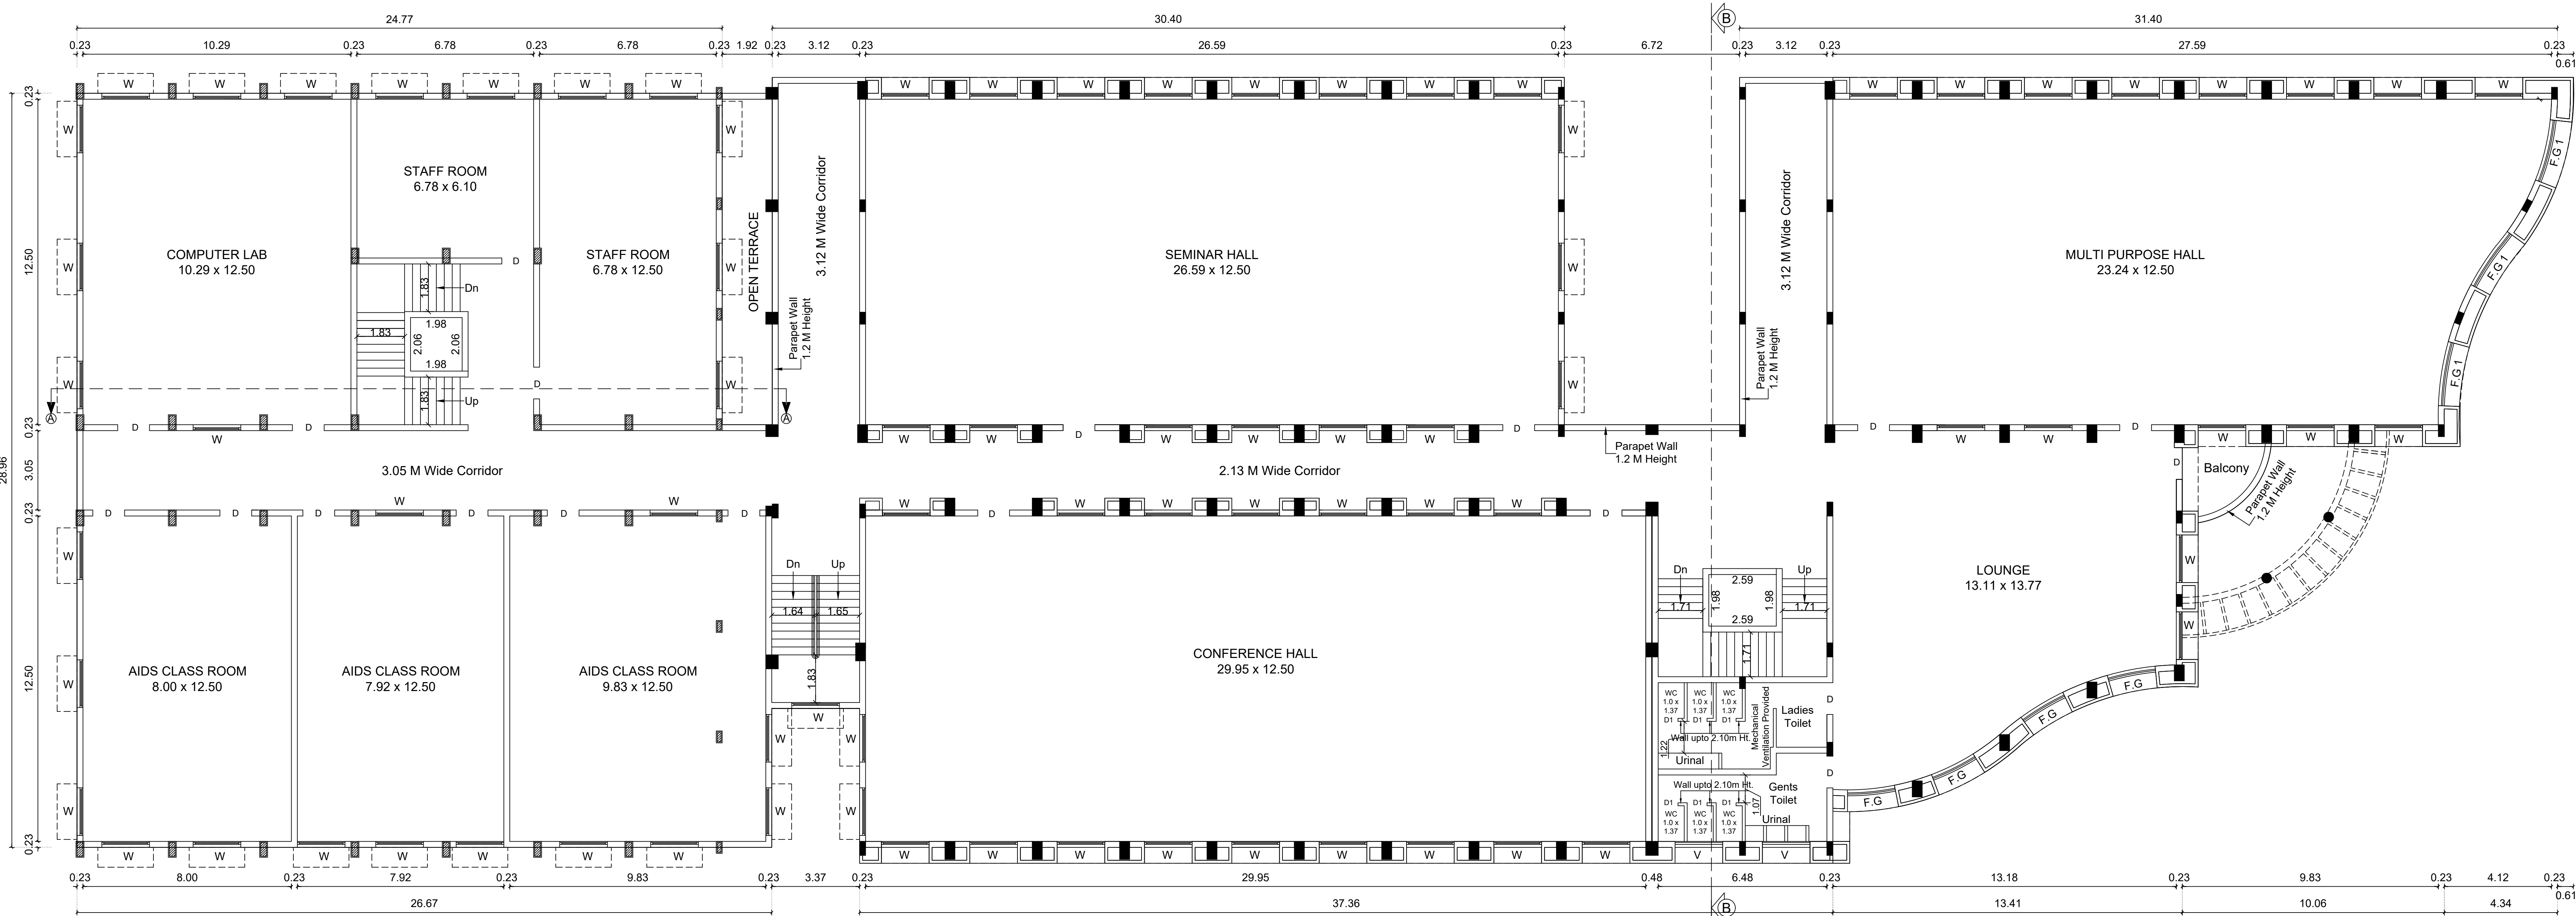

SECOND FLOOR PLAN (PROPOSED)

Eight ways to know a piece of land before you pay for it.

This report covers one part of the picture. These cover the rest, drawn from the same government records, for any property in Tamil Nadu.

LandLens One

Ask anything about a property and get an answer grounded in live government records, with the sources shown.

[/landlens/one](#)



Verify My Land

Every record check run on one property and returned as a single report.

[/landlens/verify-my-land](#)



Legal Opinion

An advocate's written opinion on the title, built on the records we pull for it.

[/landlens](#)



One Map

Every layer on one map: the parcel, its boundary, zoning, water bodies and what sits around it.

[/landlens/one/map](#)



PriceMap

What land actually changed hands for around this plot, taken from the registered deeds.

[/landlens/pricemap](#)



Build Scope

What you are allowed to build here: floor space, height, coverage and setbacks.

[/landlens/build-scope](#)



Property Tracker

Watch a property and hear about it when something new is registered against it.

[/landlens/property-tracker](#)



Deal Room

Run the transaction in one place: documents, stamping, signatures and the parties.

[/landlens/deal-room](#)



Twenty-four checks you can run yourself, at no cost.

Records and verification

The registers themselves, read for you.

Encumbrance Certificate

Patta and Chitta

Field Measurement Sketch

EC Analyzer

Bank charge check

Court case search

Seller background check

Approval check by survey

Value and duty

What it is worth and what it costs to register.

Guideline value by street

Guideline value by survey

Stamp duty and registration fees

Capital gains

Floor space index

Area unit converter

Zoning and land use

What the plan says can happen on this land.

Land use zone finder

CMDA land use check

Coastal regulation zone

Master plan check

Water bodies finder

Airport height clearance

Registers and directories

Who holds it, and which office keeps the record.

Find your registering office

Temple property check

Waqf property check

RERA register



Every free tool
/tools



Services we run
for you
/services



The LandLens
suite
/landlens/one



Every claim in this document traces back to a government record.

Legal opinions, due diligence and title verification

Building plan, layout and sub-division approvals

Completion and occupancy certificates, regularisation

Escrow, negotiation and NRI property management

Land survey, soil testing, architecture and construction

Verified RealEstate
3/350/2 Mettukuppam,
OMR Thoraipakkam,
Chennai 600 097, India
hello@verified.realestate
+91 9996 12 9996

Prepared from the registers named on the page each finding sits on. Where a register could not be read, this document says so in its place rather than leaving the gap to be read as a clean result.

