

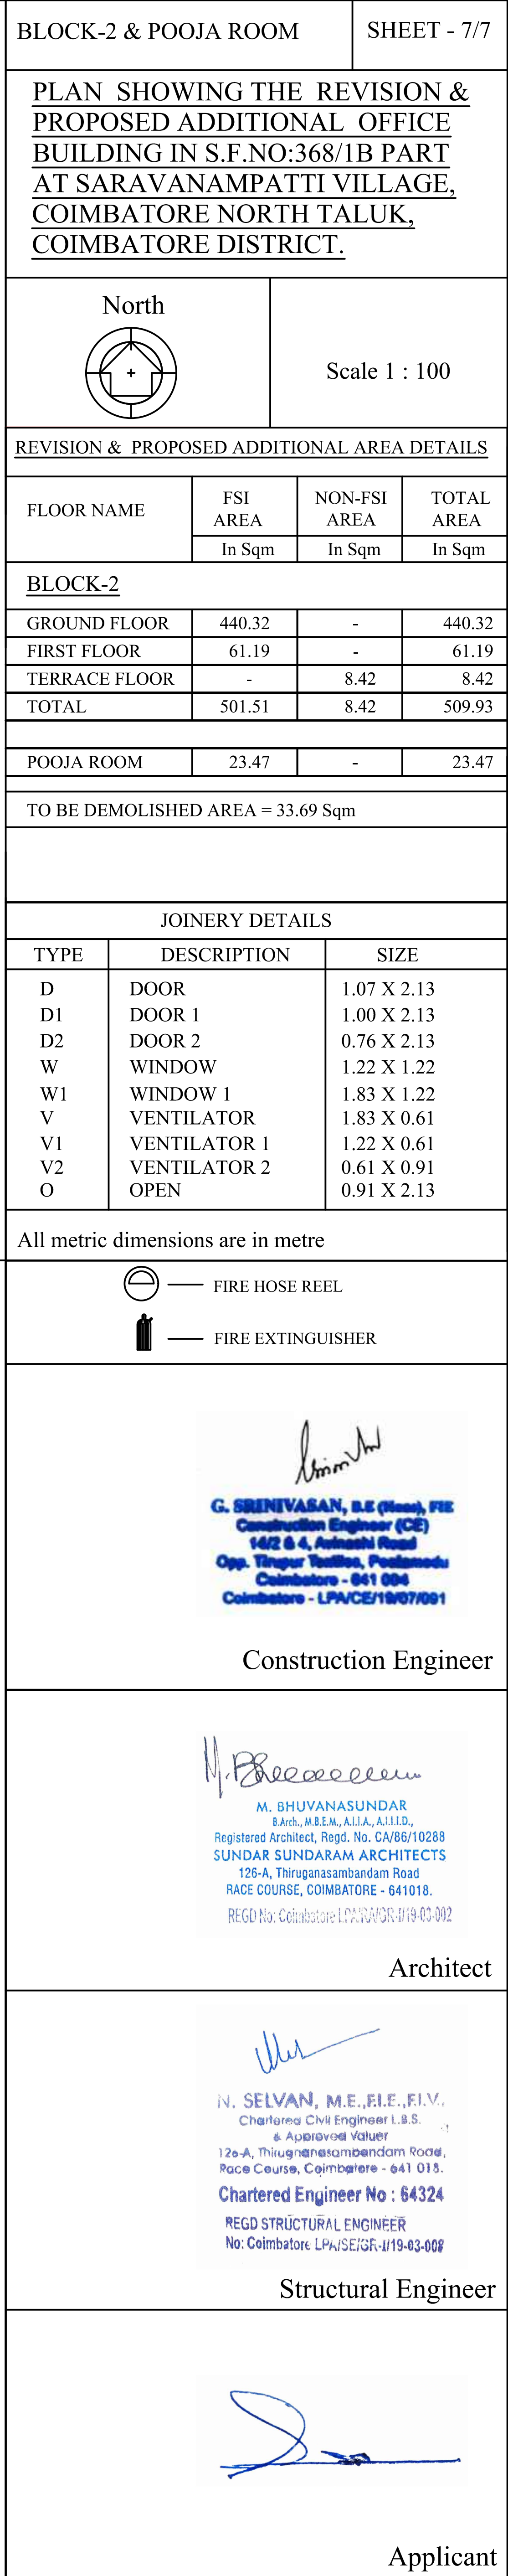


The image contains two architectural drawings of a building, labeled 'SECTION ON 'A-B'' and 'FRONT ELEVATION'.

SECTION ON 'A-B': This is a vertical cross-section of the building. The left side shows a three-story structure with a parapet wall on top. The right side shows a long, low structure with a flat roof. The drawing includes various labels for construction details: PARAPET WALL, WEATHERING COURSE, RCC SLAB, RCC LINTEL, BRICK WORK, and AC SHEET ROOF. It also shows the foundation with labels for FLOOR FINISH, SAND FILLING, G.L. (Ground Level), RCC COLUMN, RCC FOOTING, and PCC (Pre-Cast Concrete). A vertical dimension line on the left indicates heights of 0.46, 3.05, 0.15, 3.05, and 6.886. A horizontal dimension line at the bottom indicates widths of 0.23, 5.38, 9.45, 4.53, 0.23, 3.60, and 0.15.

FRONT ELEVATION: This is a horizontal cross-section of the building. It shows the front facade of the building, including windows, doors, and the roofline. The drawing includes labels for construction details: BRICK WORK, FLOOR FINISH, SAND FILLING, G.L. (Ground Level), RCC COLUMN, RCC FOOTING, and PCC (Pre-Cast Concrete). A vertical dimension line on the left indicates heights of 0.46, 3.05, 0.15, 3.05, and 6.886. A horizontal dimension line at the bottom indicates widths of 0.23, 5.38, 9.45, 4.53, 0.23, 3.60, and 0.15.

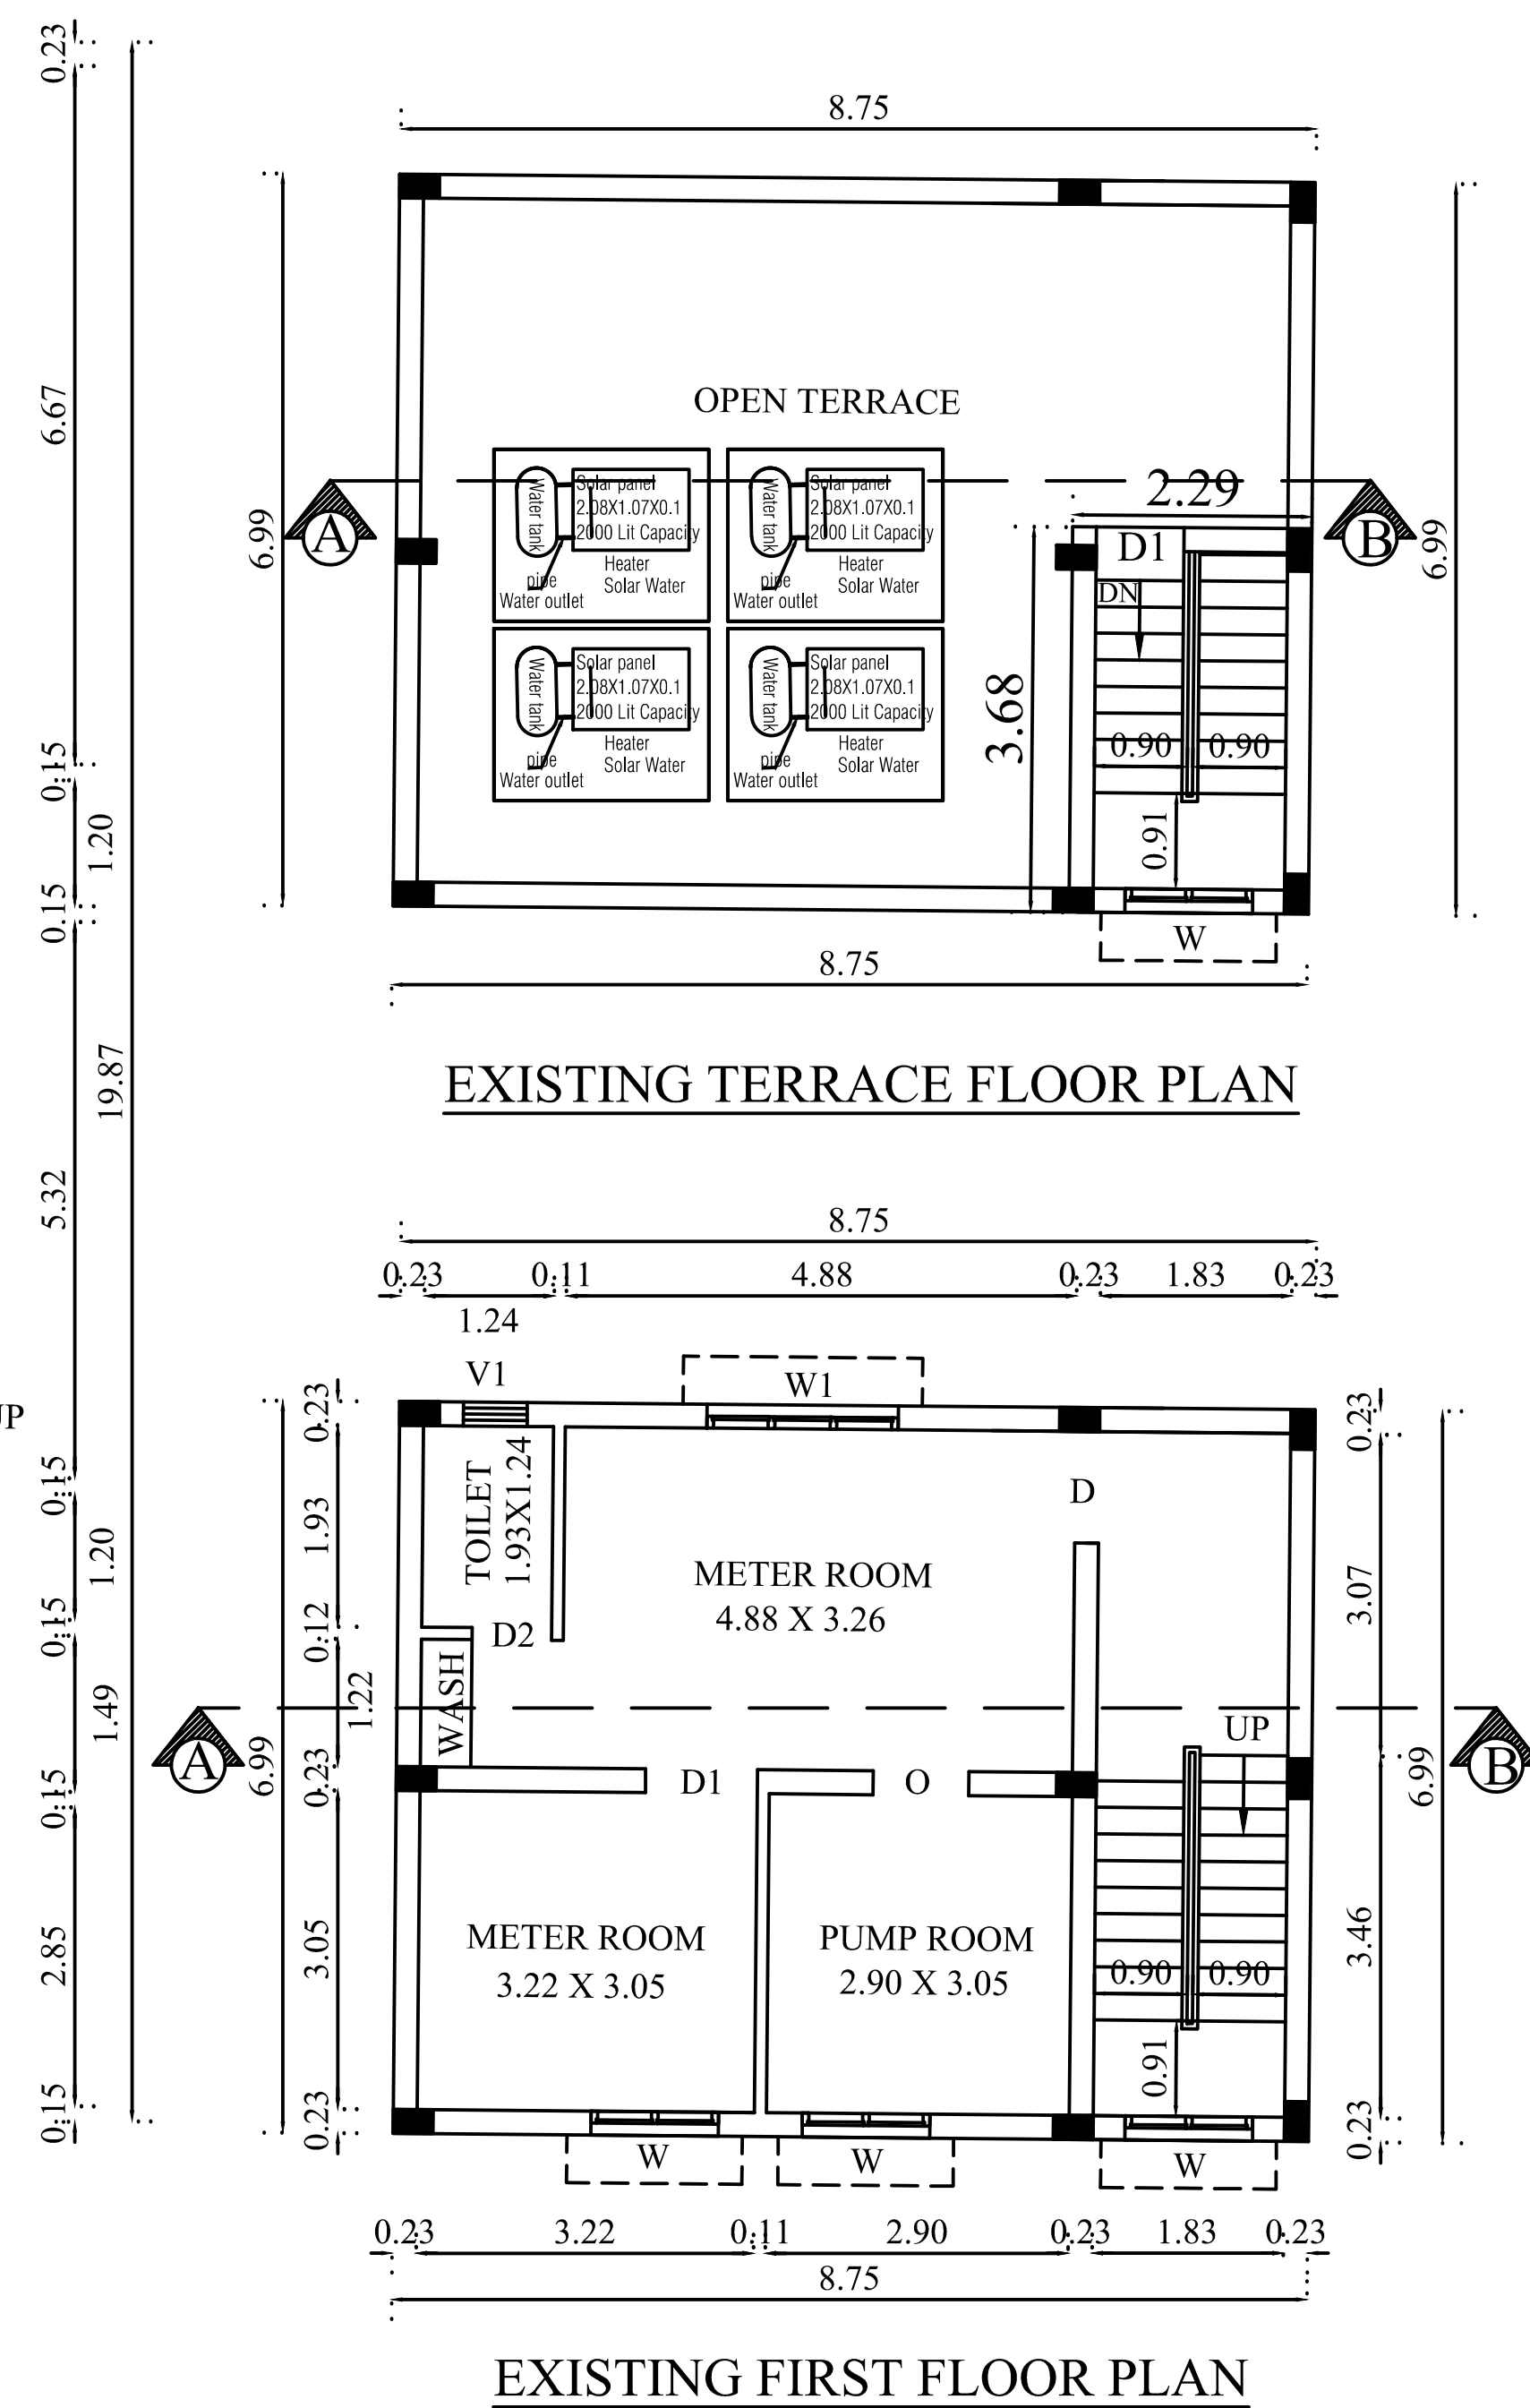

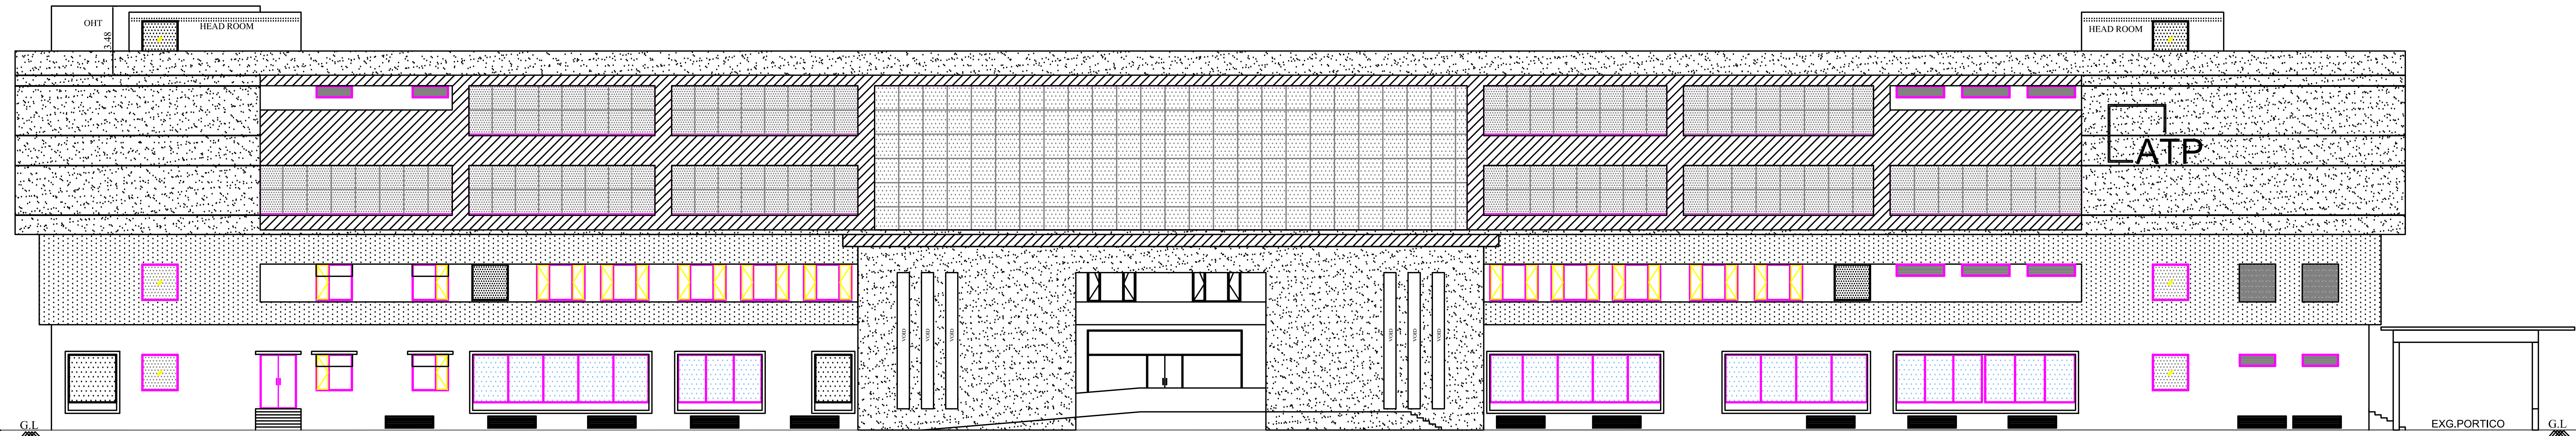

FRONT ELEVATION




SECTION ON "A-B"

BLOCK-1 ELEVATION & SECTION SHEET - 6/7

PLAN SHOWING THE REVISION & PROPOSED ADDITIONAL OFFICE BUILDING IN S.F.NO:368/1B PART AT SARAVANAMPATTI VILLAGE, COIMBATORE NORTH TALUK, COIMBATORE DISTRICT.

North

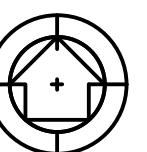

Scale 1 : 100

JOINERY DETAILS

TYPE	DESCRIPTION	SIZE
ED	ENTRANCE DOOR	3.05 X 2.74
DD	DOUBLE DOOR	1.83 X 2.74
DD1	DOUBLE DOOR 1	1.22 X 2.74
LD	LIFT DOOR	0.91 X 2.74
LD1	LIFT DOOR 1	1.22 X 2.74
D	DOOR	1.07 X 2.74
D1	DOOR 1	0.99 X 2.13
D2	DOOR 2	0.91 X 2.13
D3	DOOR 3	0.76 X 2.13
W1	WINDOW	2.44 X 2.44
W2	WINDOW	1.83 X 2.44
SFG	STAIR FIXED GLASS	1.83 X 1.83
V1	VENTILATOR	2.44 X 0.61
V2	VENTILATOR	1.83 X 0.61

M.V - MECHANICAL VENTILATION PROVIDED

All metric dimensions are in metre



G. Srinivasan
G. SRINIVASAN, B.E (Arch), P.E
Construction Engineer (CE)
142 & 4, Annamalai Road
Opp. Thirupur Youth, Podumma
Coimbatore - 641 001
Coimbatore - LP/ACE/18/07/001

Construction Engineer

M. Shivanisundar
M. SHIVANISUNDAR
Architect, Regd. No. GA/06/1038
SUNDAR SUNDARAR ARCHITECTS
129-A, Tirupurambudam Road
NICE COUSE, COIMBATORE - 641015
REGD No. Coimbatore/12/12/2015/18-03-002


Architect


J. Selvan
J. SELVAN, M.E, P.E, R.I.V.
Chartered Civil Engineer I & S
& Auditorial Officer
12a-A, Tirupurambudam Road,
Pode Cauva, Coimbatore - 641 015.
Chartered Engineer No : 64324
REGD STRUCTURAL ENGINEER
No. Coimbatore, LP/SC/08-019-03-001

Structural Engineer

S. Srinivasan

Applicant

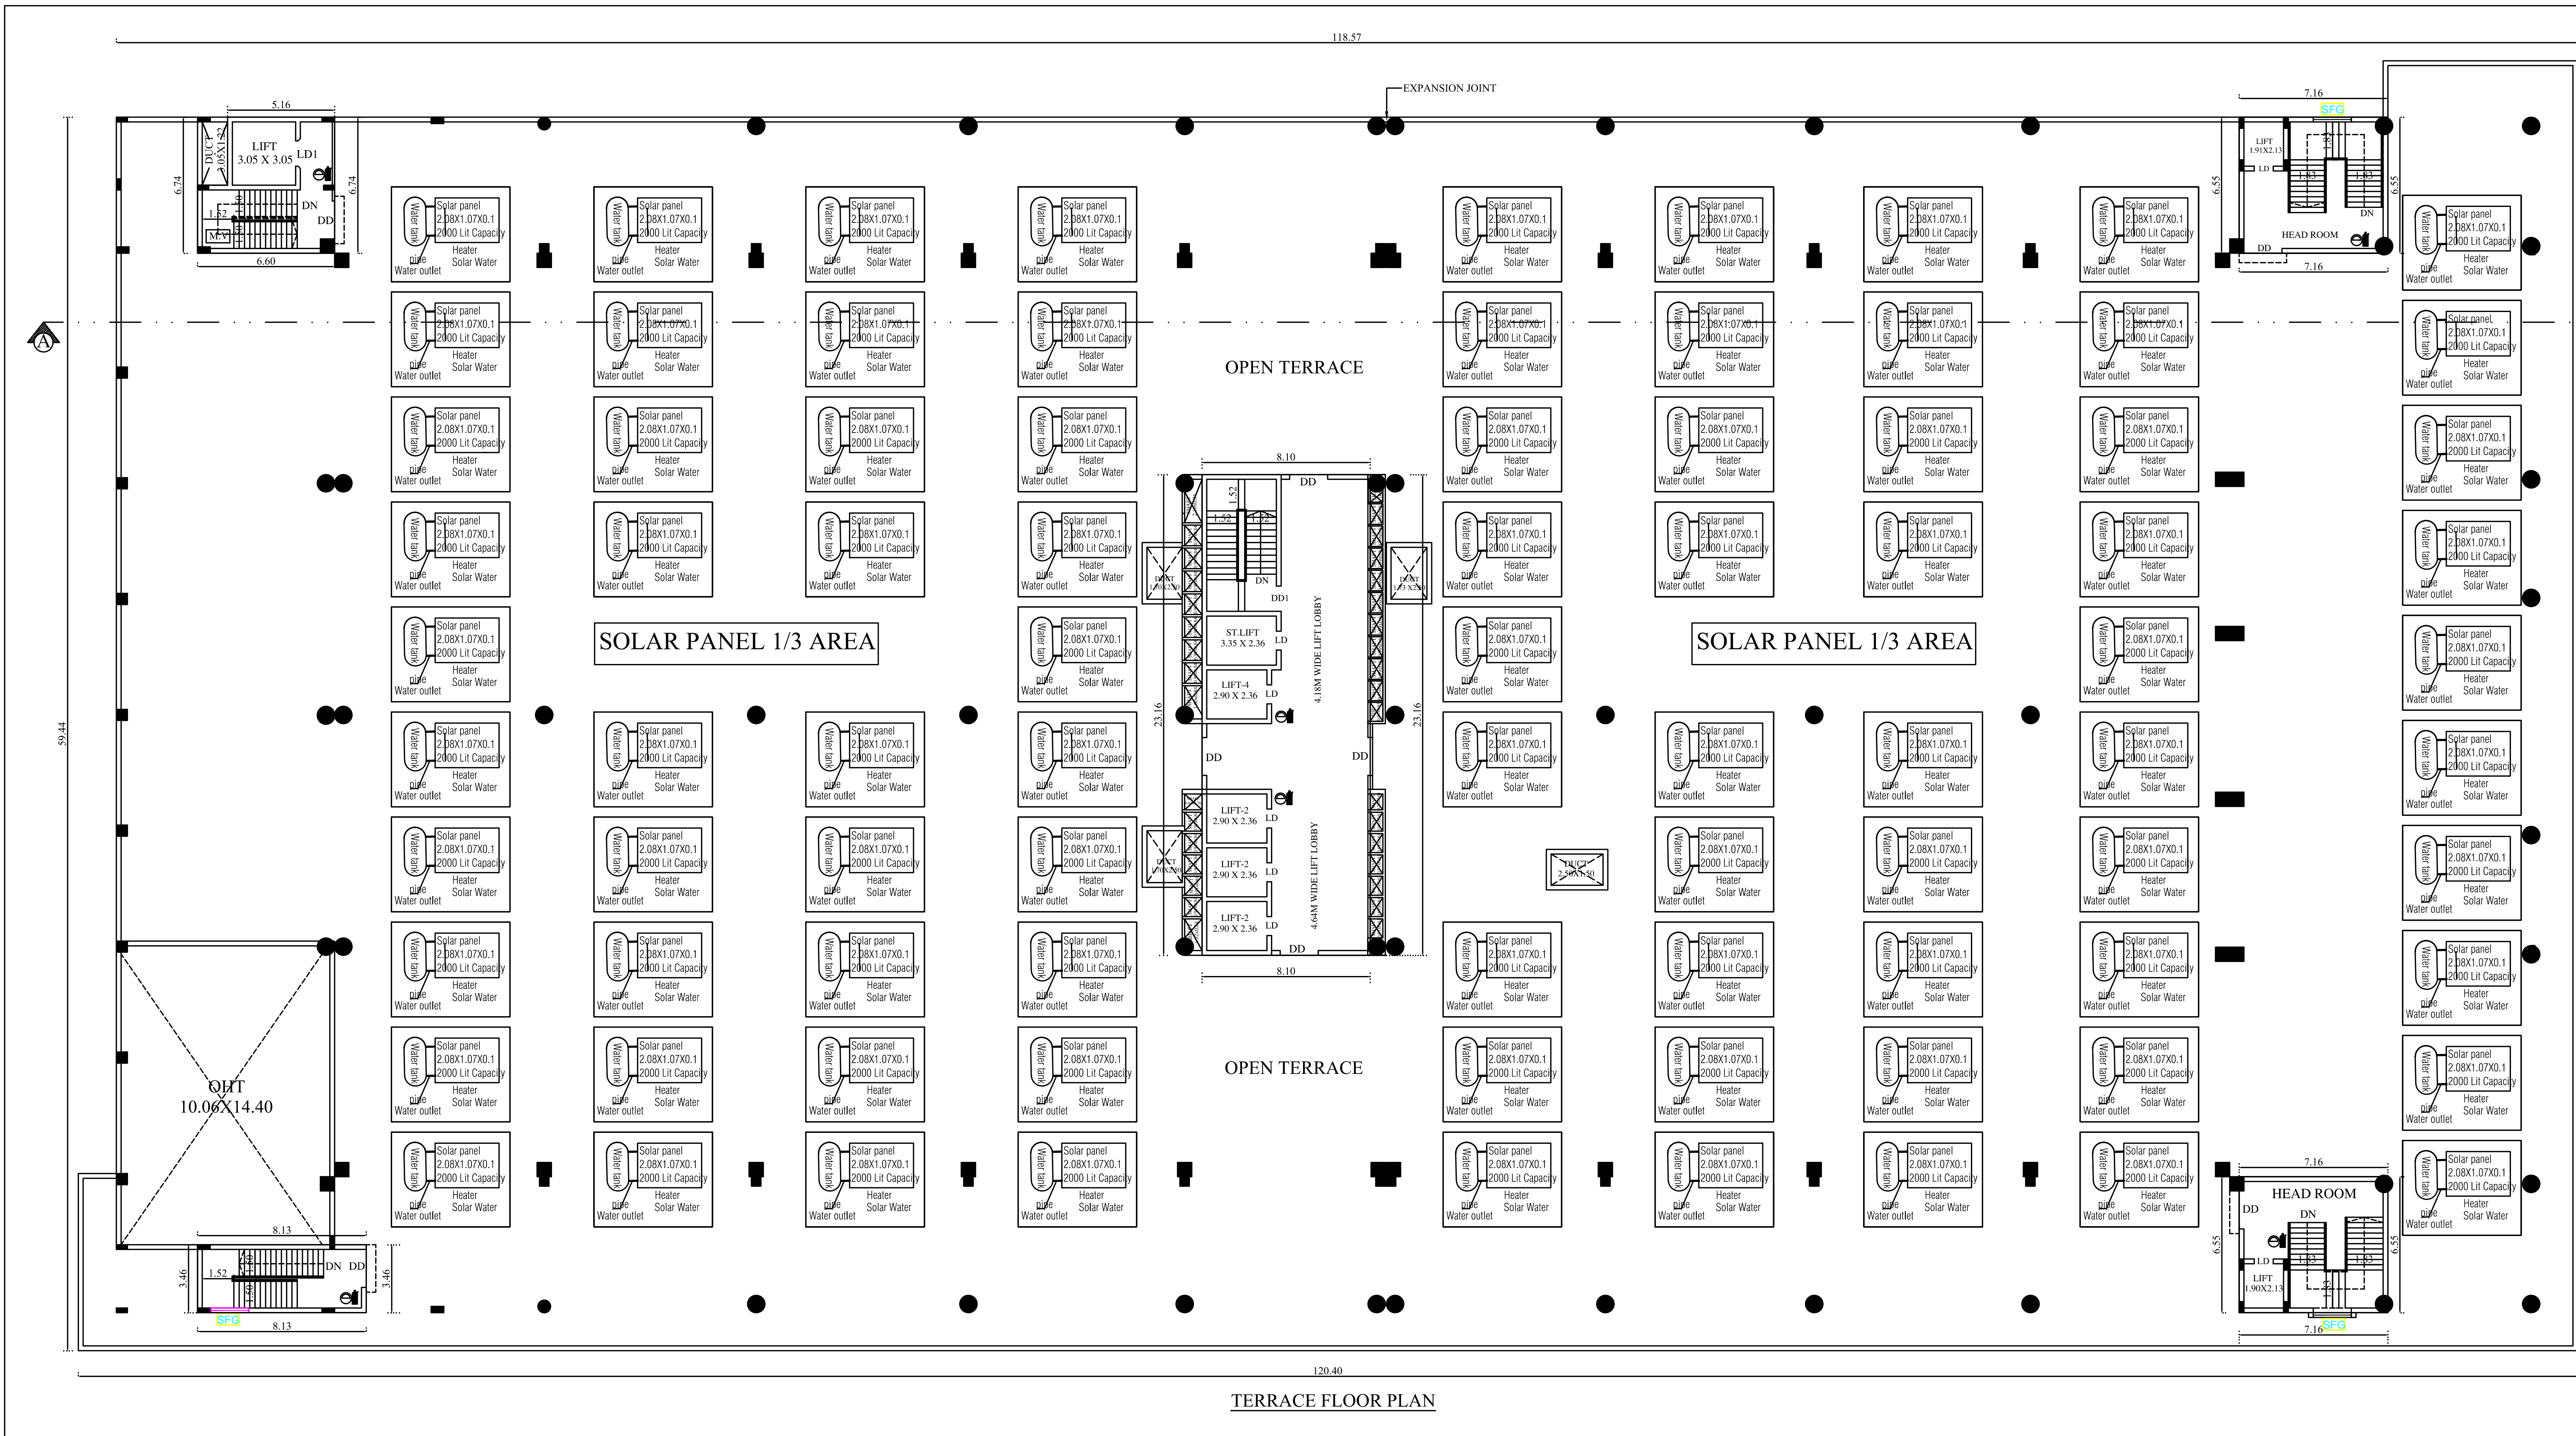


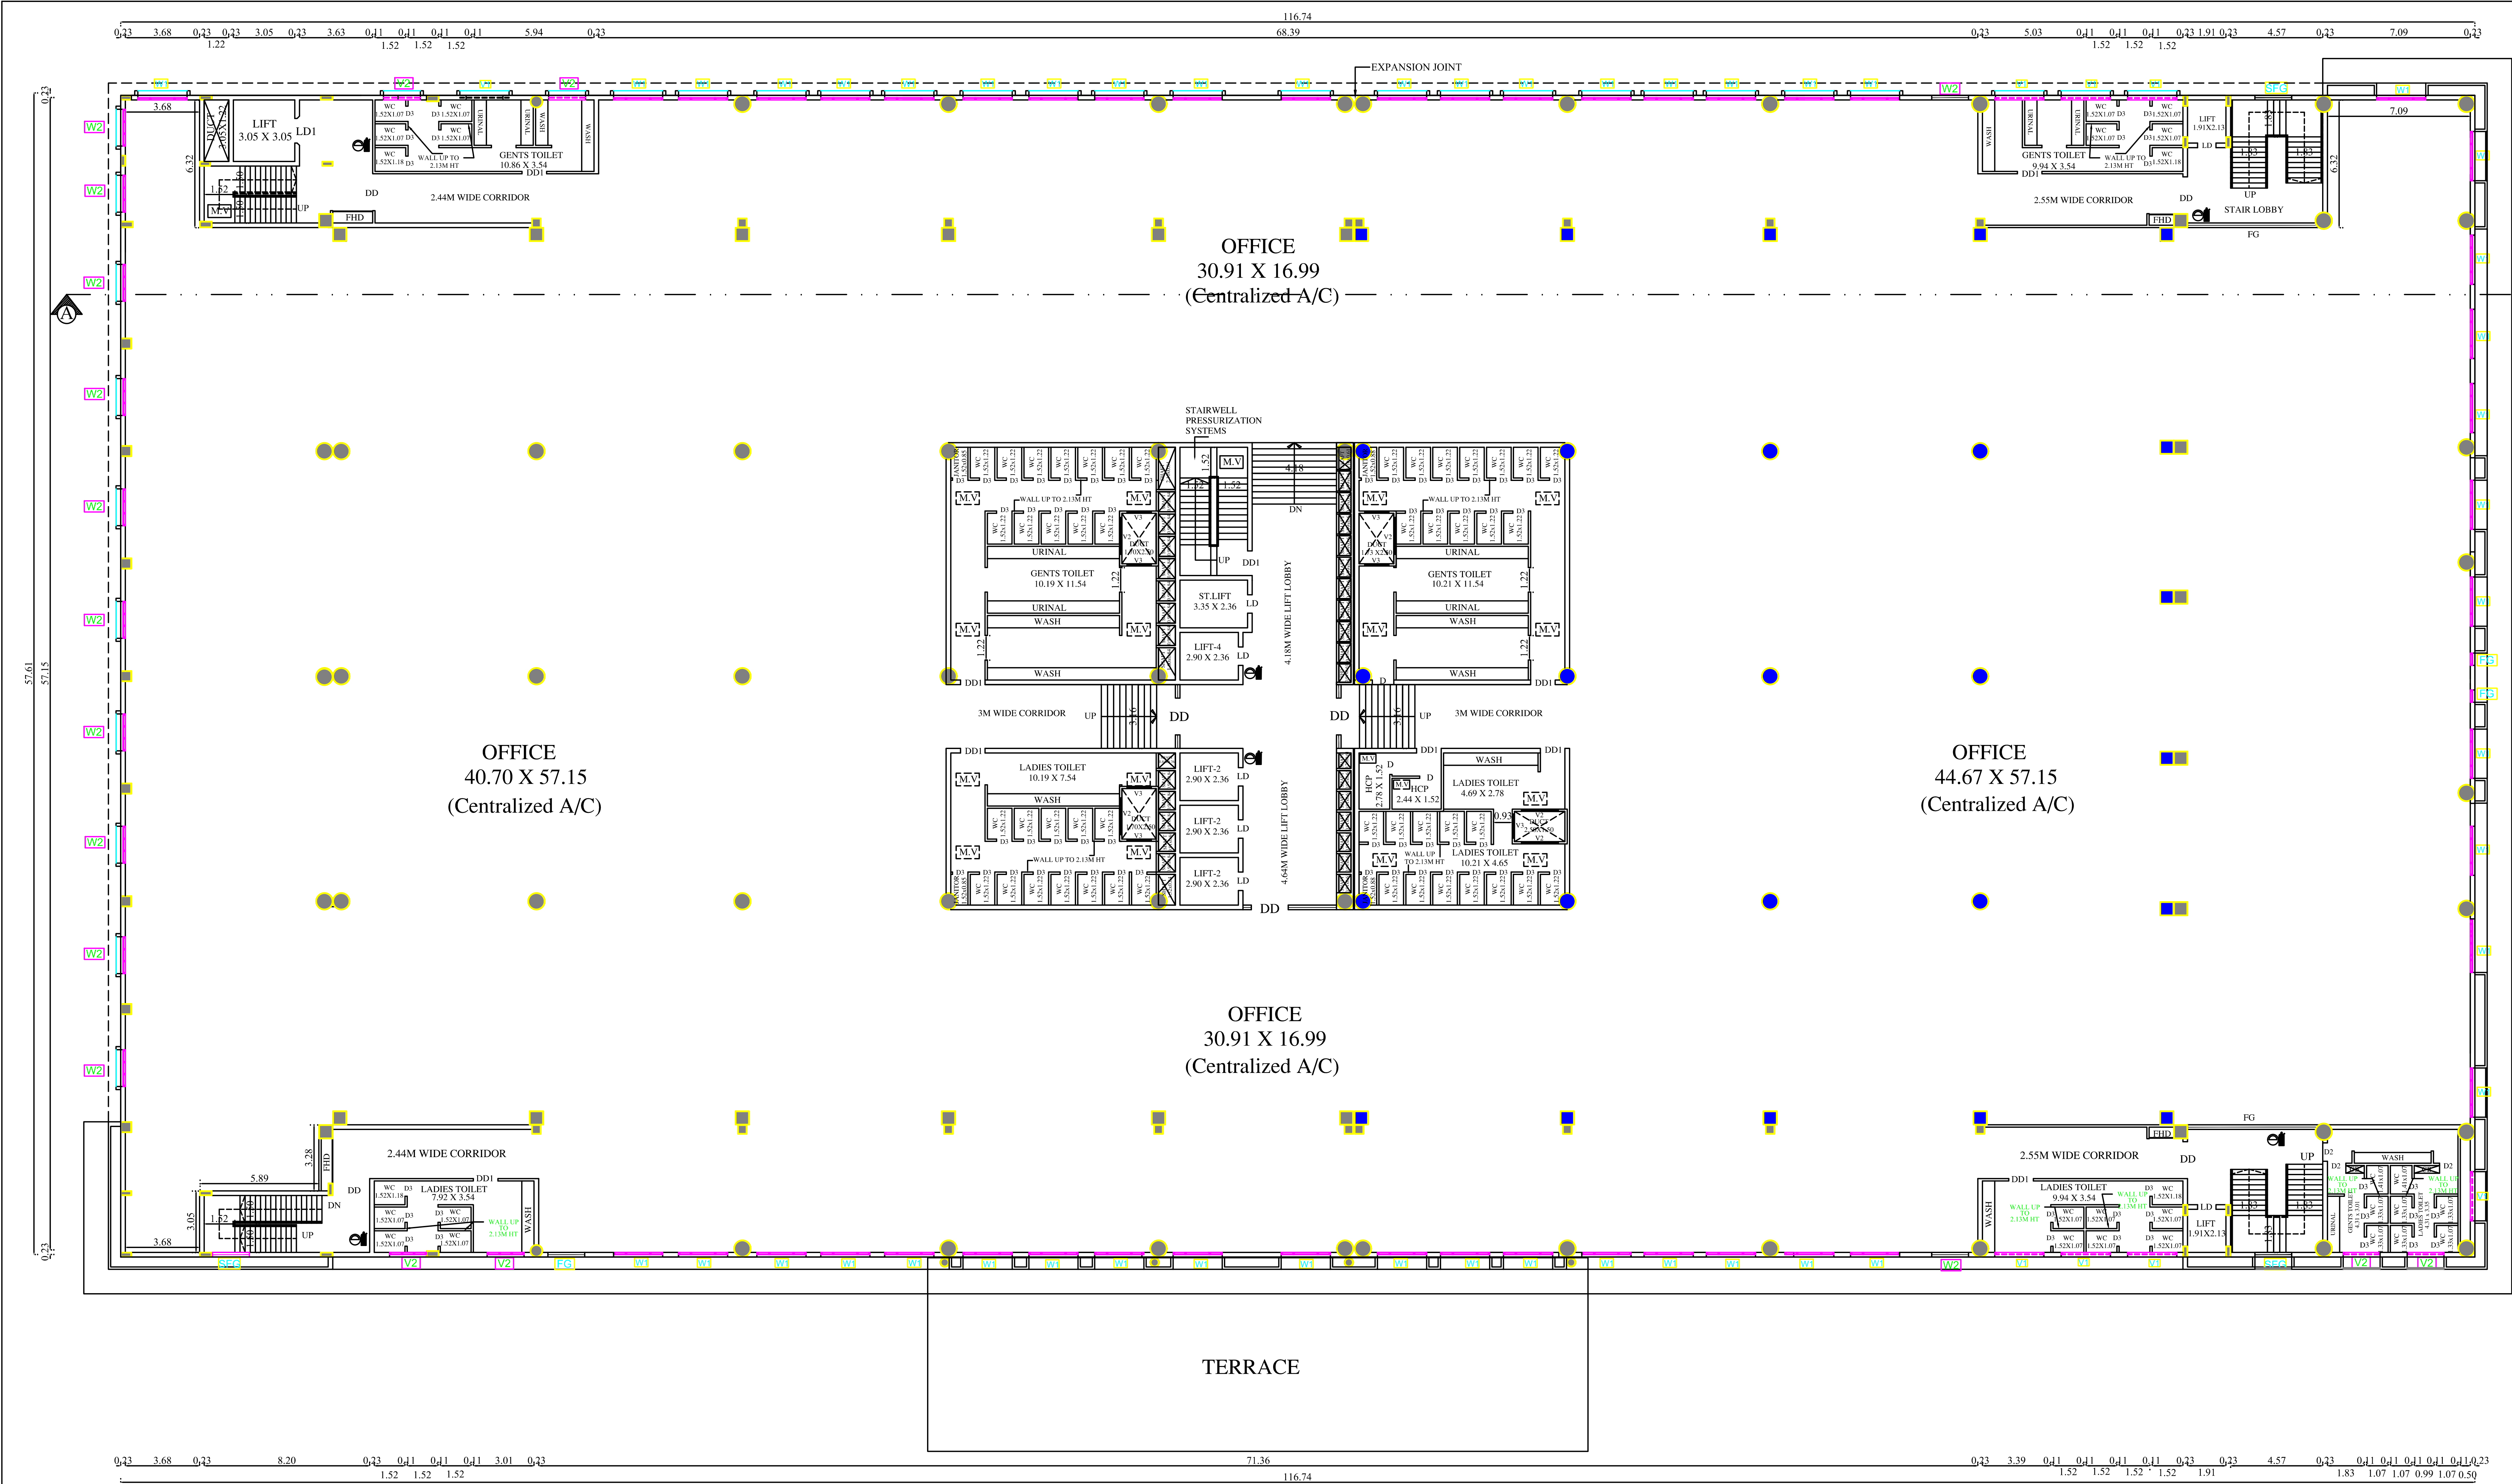

TYPICAL FLOOR PLAN
(FIRST, SECOND & THIRD FLOOR)

BLOCK-1 FIRST,SECOND & THIRD FLOOR SHEET - 4/7


PLAN SHOWING THE REVISION & PROPOSED ADDITIONAL OFFICE BUILDING IN S.F.NO:368/1B PART AT SARAVANAMPATTI VILLAGE, COIMBATORE NORTH TALUK, COIMBATORE DISTRICT.

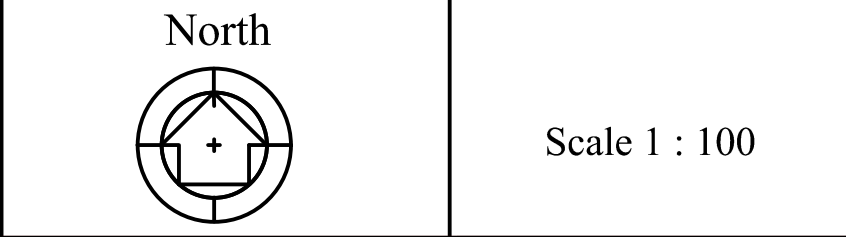

REVISION & PROPOSED ADDITIONAL AREA DETAILS			
FLOOR NAME	FSI AREA In Sqm	NON-FSI AREA In Sqm	TOTAL AREA In Sqm
BLOCK - 1			
FIRST FLOOR	6696.14	-	6696.14
SECOND FLOOR	6696.14	-	6696.14
THIRD FLOOR	6696.14	-	6696.14

JOINERY DETAILS		
TYPE	DESCRIPTION	SIZE
ED	ENTRANCE DOOR	3.05 X 2.74
DD	DOUBLE DOOR	1.83 X 2.74
DD1	DOUBLE DOOR 1	1.22 X 2.74
LD	LIFT DOOR	0.91 X 2.74
LD1	LIFT DOOR 1	1.22 X 2.74
D	DOOR	1.07 X 2.74
D1	DOOR 1	0.99 X 2.13
D2	DOOR 2	0.91 X 2.13
D3	DOOR 3	0.76 X 2.13
W1	WINDOW	2.44 X 2.44
W2	WINDOW	1.83 X 2.44
SFG	STAIR FIXED GLASS	1.83 X 1.83
V1	VENTILATOR	2.44 X 0.61
V2	VENTILATOR	1.83 X 0.61
V3	VENTILATOR	1.20 X 0.61

M.V - MECHANICAL VENTILATION PROVIDED
All metric dimensions are in metre

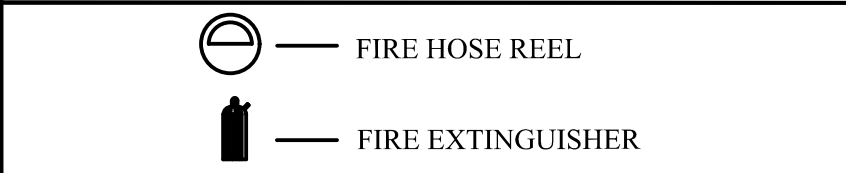


G. Srinivasan
G. SRINIVASAN, B.E (CIVIL), P.E.
Coimbatore Engineer (CE)
1402 & 4, Ashwathi Road
Opp. Thirupur Vasthala, Padmanabha
Coimbatore - 641 004
Coimbatore - LP/ACE/1907/6891
Construction Engineer

M. Shivanasundar
M. SHIVANASUNDAR
EVALUATOR, A.I.A., A.I.T.E.,
Registered Architect, Regd. No. CA/86/10288
SUNDAR SUNDARAN ARCHITECTS
125-A, Thiruvananthapuram Road
BOZE CROSS, COIMBATORE - 641016
REGD ARCHT. COIMBATORE-1252202/01942402
Architect

H. Selvan
H. SELVAN, M.E., E.L.E., F.I.V.
Chartered Civil Engineer (L.S.)
& Supervisory Officer
12a-A, Thiruvananthapuram Road,
BOZE CROSS, COIMBATORE - 641 016,
Chartered Engineer No : 64324
REGD STRUCTURAL ENGINEER
No. Coimbatore, LP/ACE/019-42402
Structural Engineer

[Signature]
Applicant

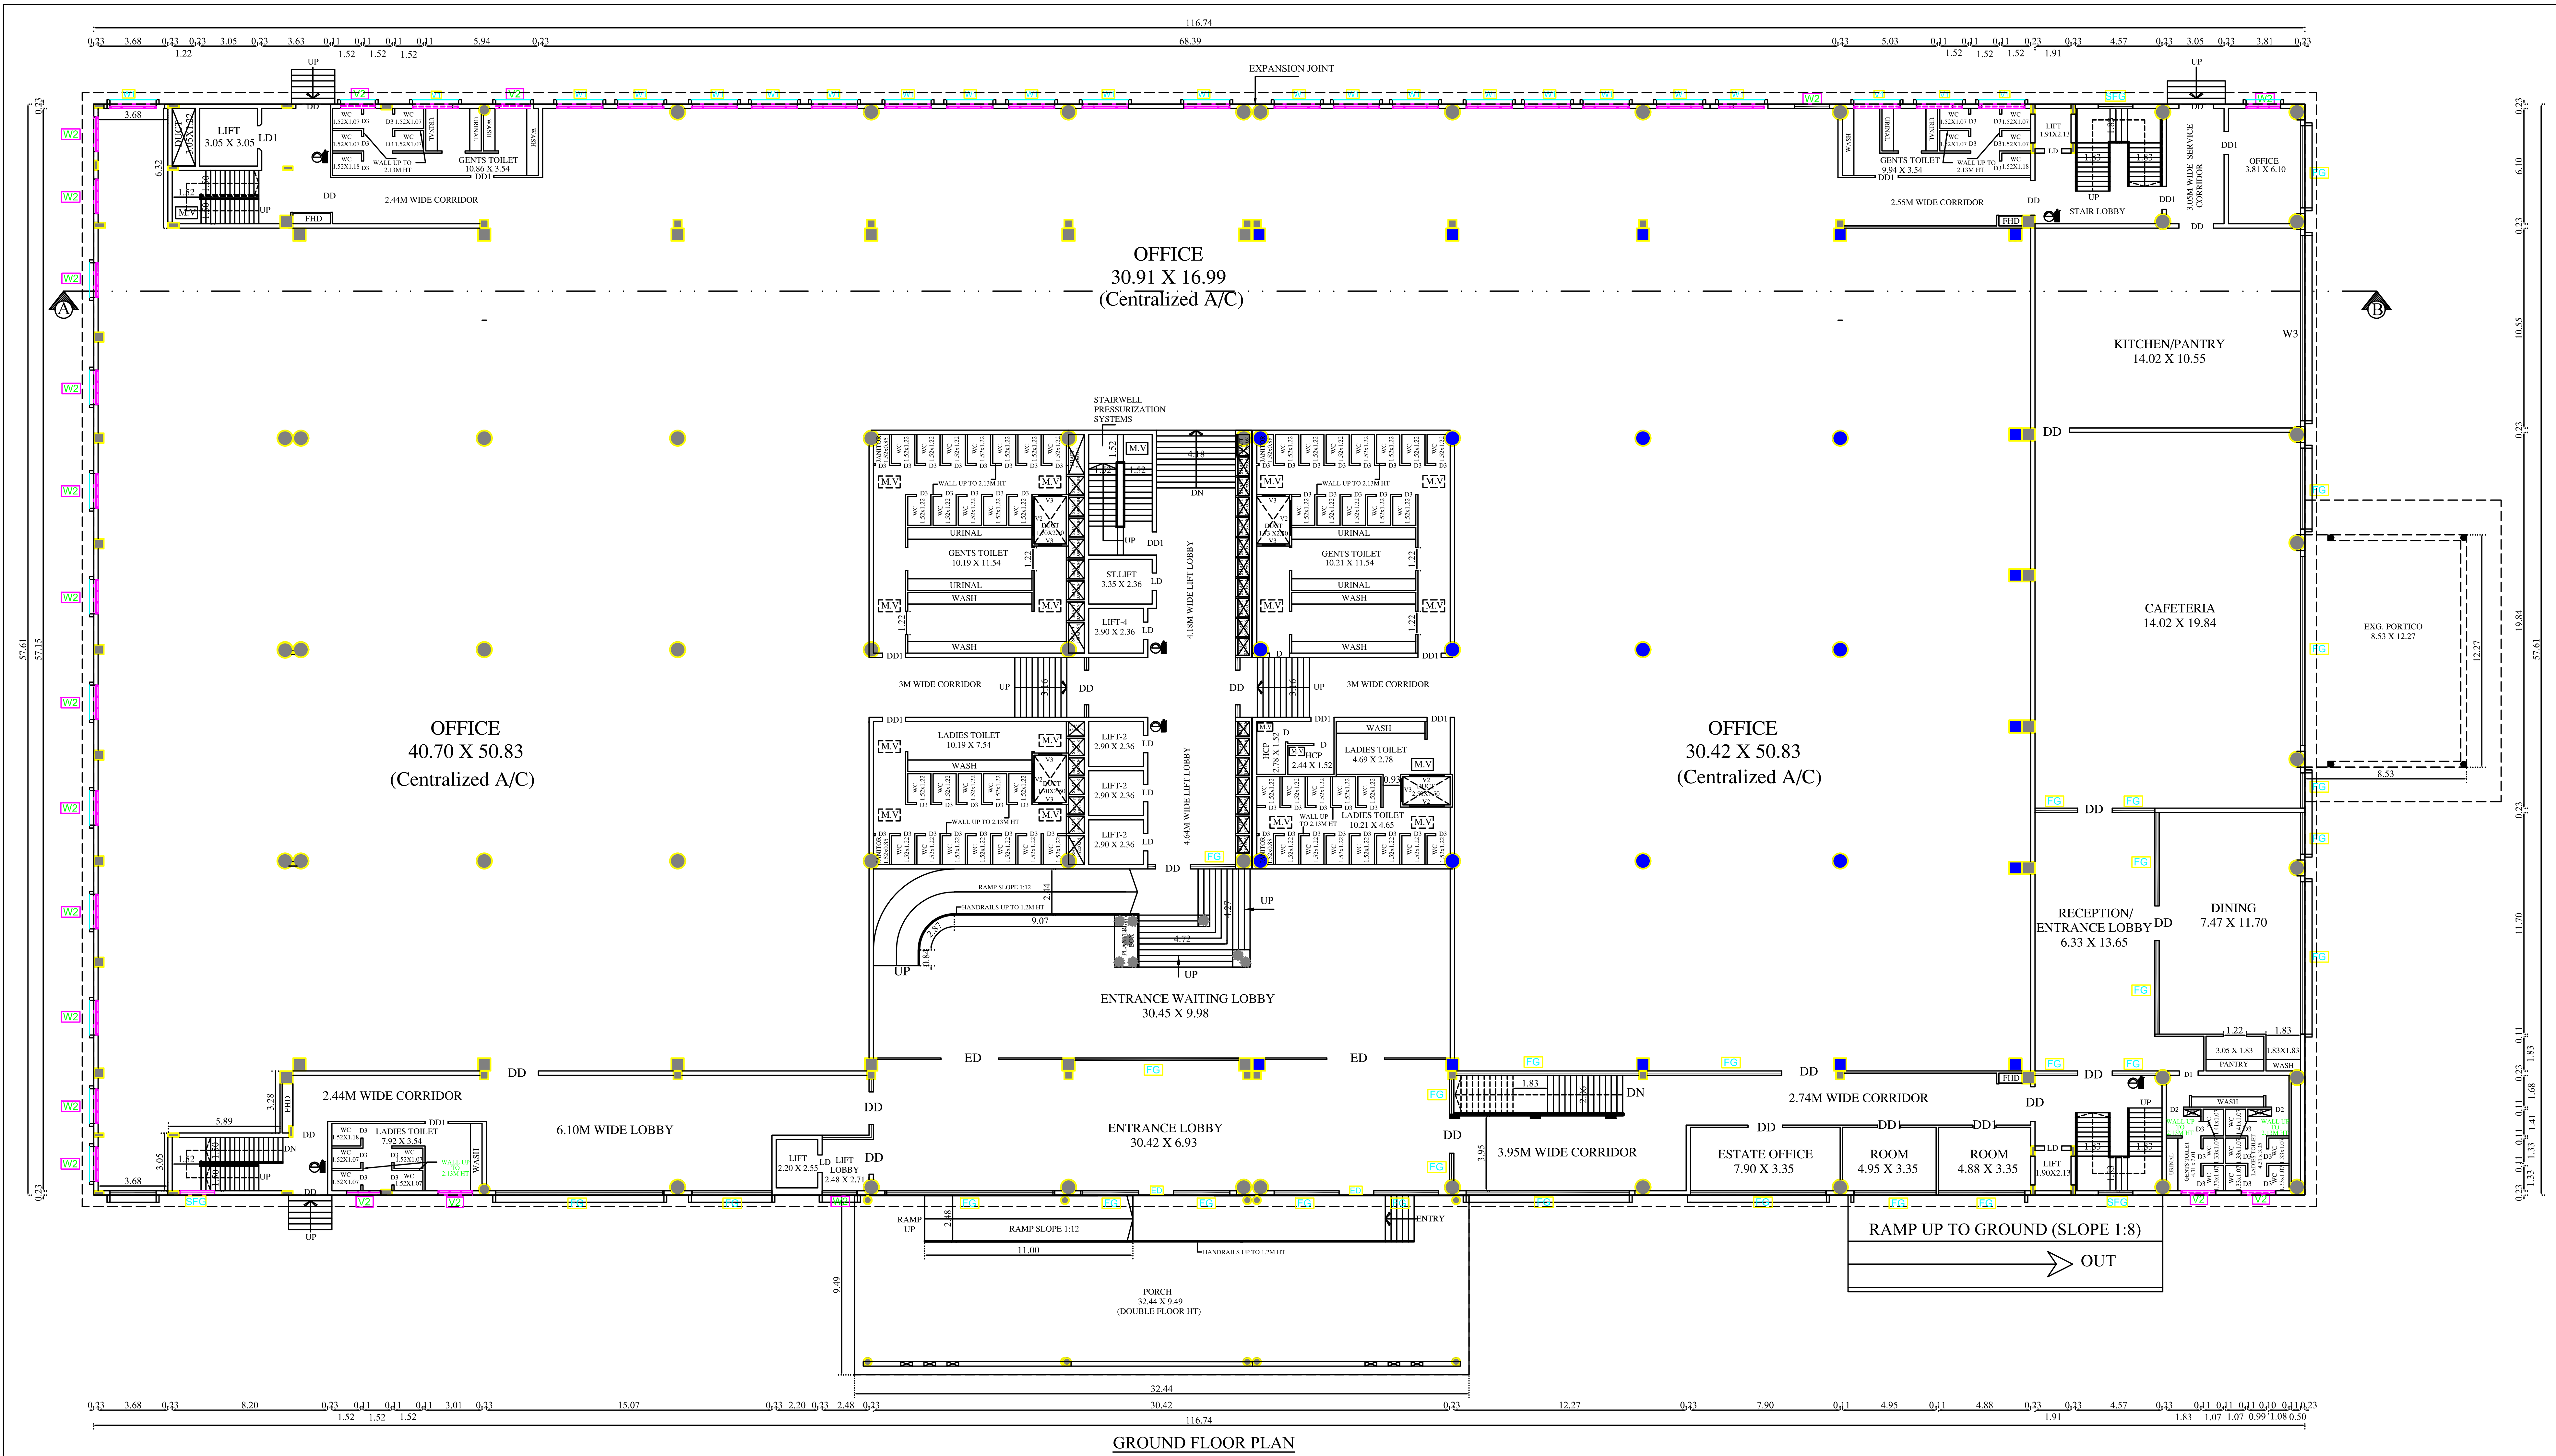

BLOCK-1

GROUND FLOOR

SHEET - 3/7

PLAN SHOWING THE REVISION & PROPOSED ADDITIONAL OFFICE BUILDING IN S.F.NO:368/1B PART AT SARAVANAMPATTI VILLAGE, COIMBATORE NORTH TALUK, COIMBATORE DISTRICT.

North

Scale 1 : 100

REVISION & PROPOSED ADDITIONAL AREA DETAILS

FLOOR NAME	FSI AREA In Sqm	NON-FSI AREA In Sqm	TOTAL AREA In Sqm
BLOCK - 1			
GROUND FLOOR	7108.56	-	7108.56

JOINERY DETAILS

TYPE	DESCRIPTION	SIZE
ED	ENTRANCE DOOR	3.05 X 2.74
DD	DOUBLE DOOR	1.83 X 2.74
DD1	DOUBLE DOOR 1	1.22 X 2.74
LD	LIFT DOOR	0.91 X 2.74
LD1	LIFT DOOR 1	1.22 X 2.74
D	DOOR	1.07 X 2.74
D1	DOOR 1	0.99 X 2.13
D2	DOOR 2	0.91 X 2.13
D3	DOOR 3	0.76 X 2.13
W1	WINDOW	2.44 X 2.44
W2	WINDOW	1.83 X 2.44
W3	WINDOW	9.79 X 2.44
SFG	STAIR FIXED GLASS	1.83 X 1.83
V1	VENTILATOR	2.44 X 0.61
V2	VENTILATOR	1.83 X 0.61
V3	VENTILATOR	1.20 X 0.61

M.V - MECHANICAL VENTILATION PROVIDED

All metric dimensions are in metre

FIRE HOSE REEL

FIRE EXTINGUISHER

G. SUBRAMANIAM, B.E. (Mech), P.E.
Construction Engineer (CE)
14/2 & 4, Arunachal Road
Opp. Nagar Vasthuk, Palamuru
Coimbatore - 641 008
Coimbatore - LPA/CE/19077691

Construction Engineer


M. SHIVANASUNDAR
B.A., B.E., A.I.T.,
Registered Architect, Regd. No. CABRE18088
SUNDAR SUNDARAM ARCHITECTS
15-A, Thiruvananthapuram Road,
RACE COURSE, COIMBATORE - 641018.
REGD No. Coimbatore 177122120, 1919-07-02

Architect

N. SELVAN, M.E., B.E., P.E.,
Chartered Civil Engineer (I.E.S.)
A. Arunachal Road
12a A, Thiruvananthapuram Road,
RACE COURSE, COIMBATORE - 641 015.
Chartered Engineer No : 64324
REGD STRUCTURAL ENGINEER
No. Coimbatore, LPA/SE/CE/1919-07-02

Structural Engineer

Applicant

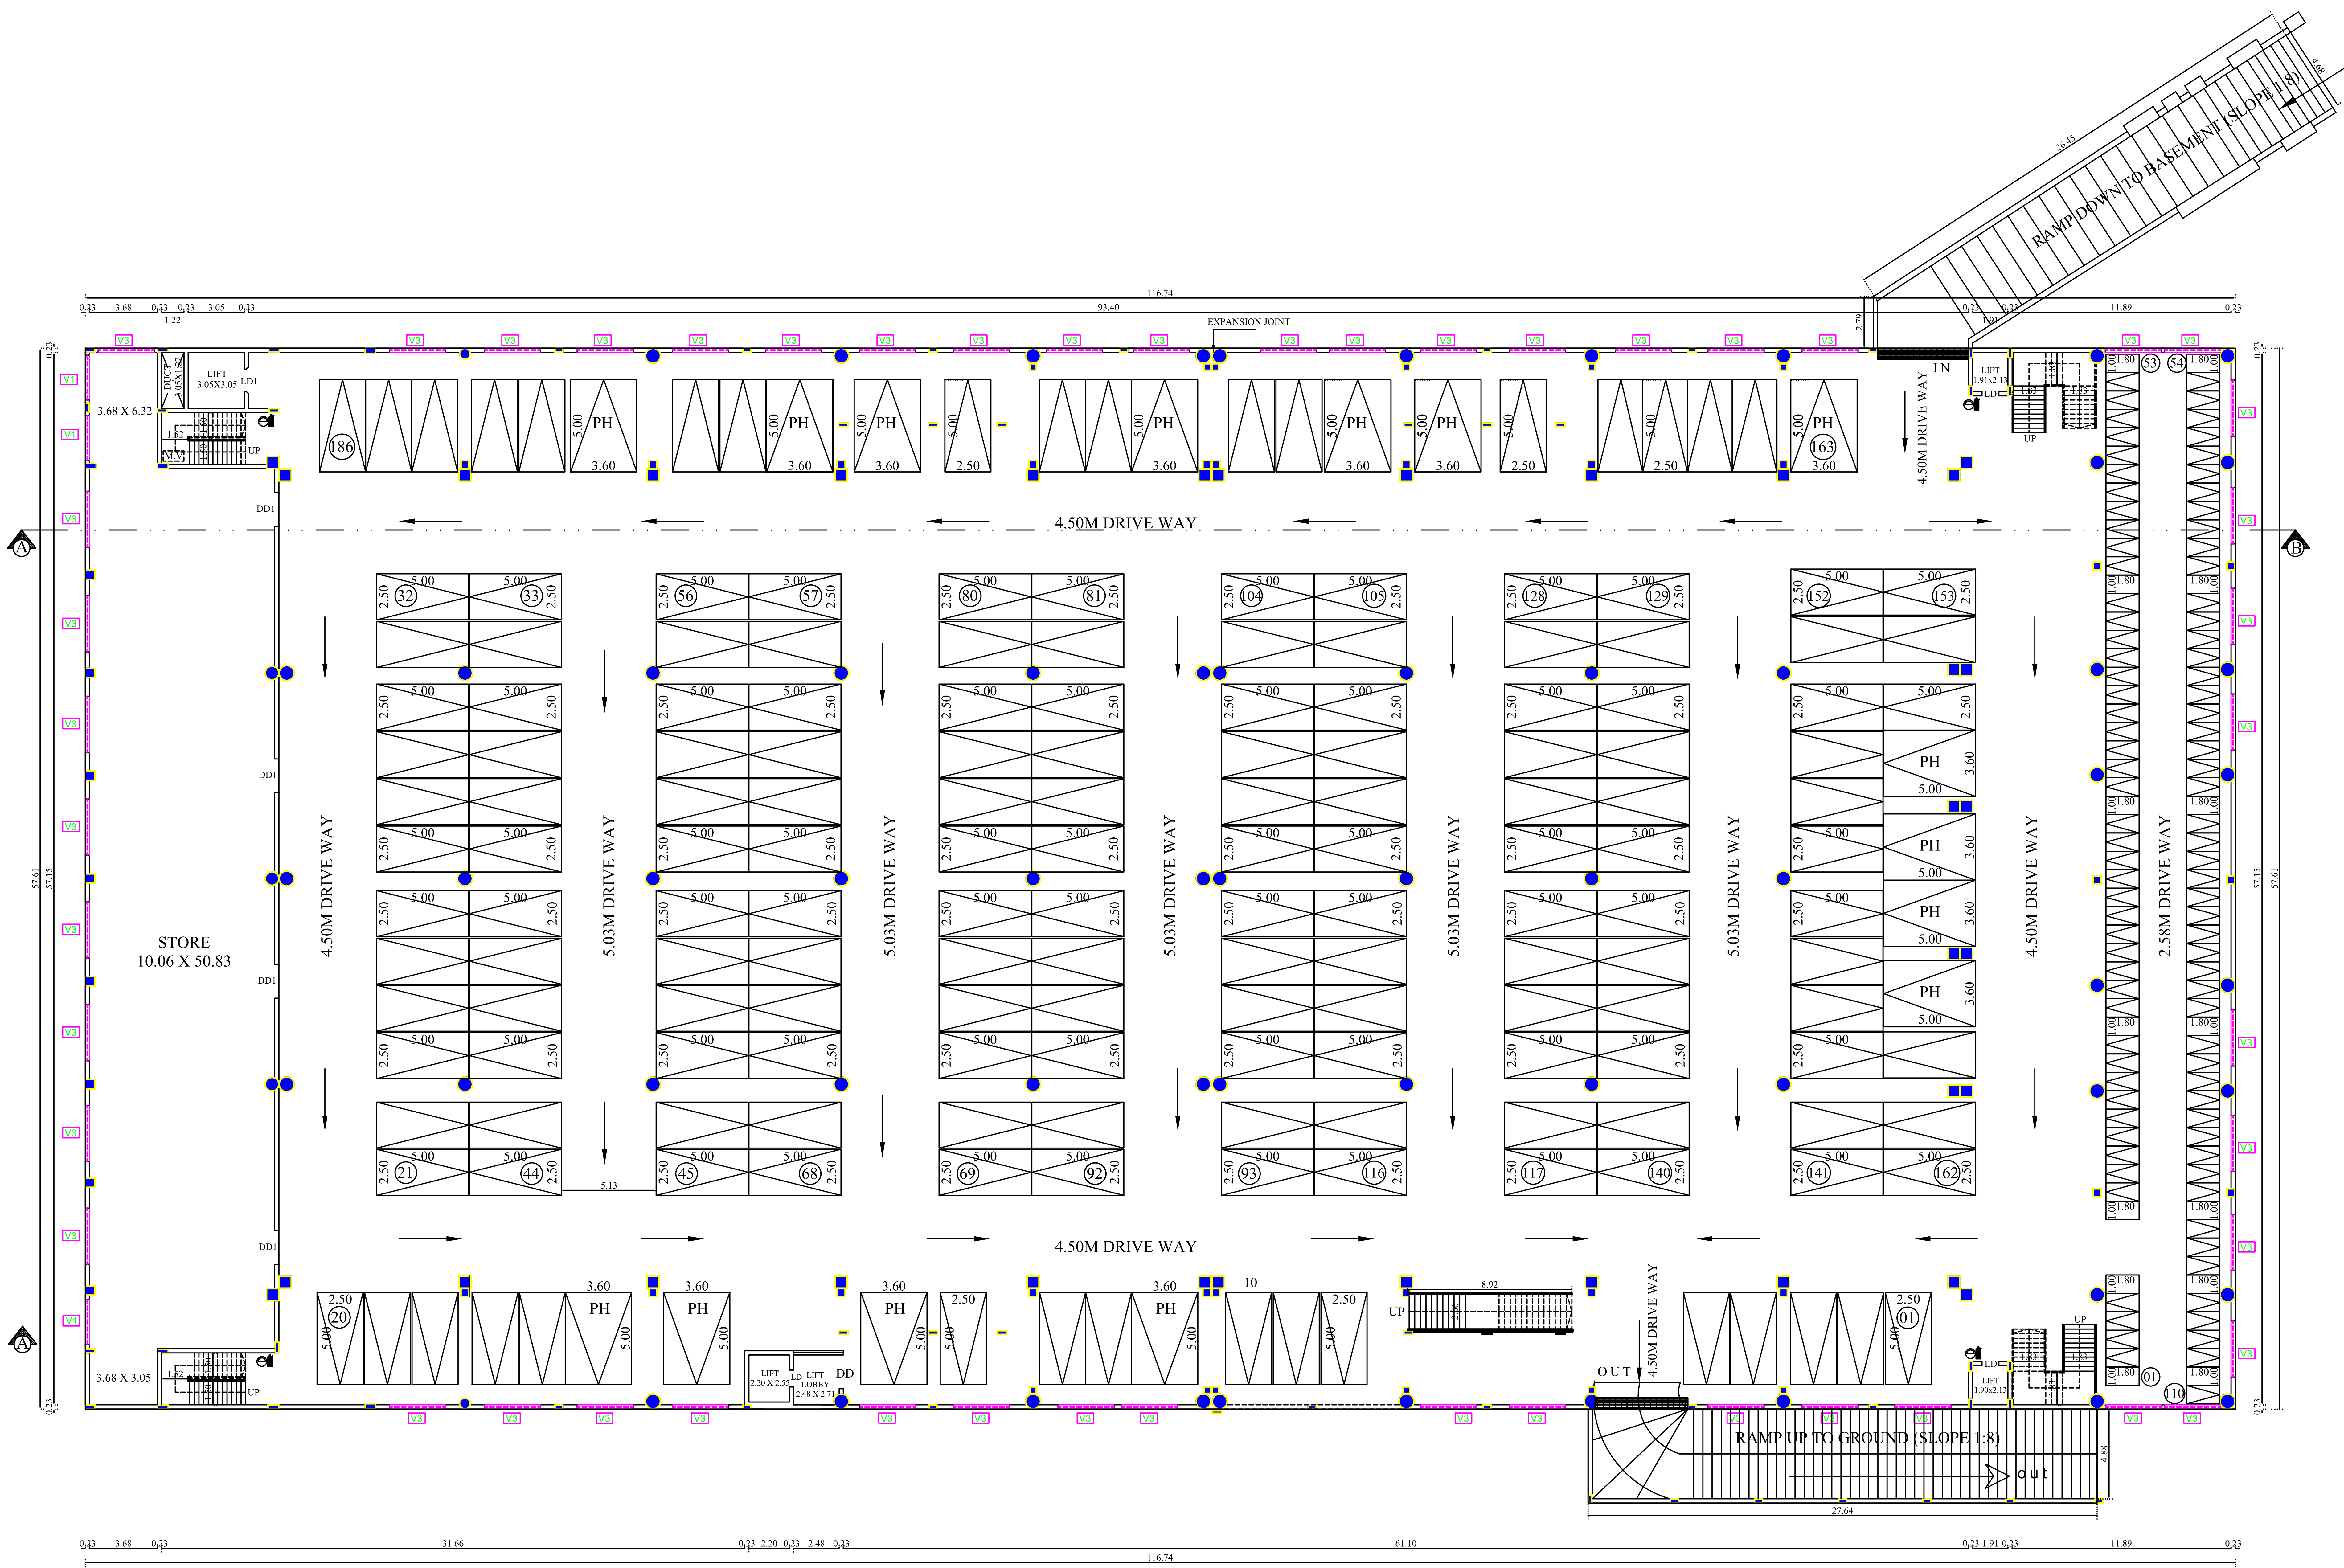

BLOCK - 1 BASEMENT FLOOR SHEET - 2/7

PLAN SHOWING THE REVISION & PROPOSED ADDITIONAL OFFICE BUILDING IN S.F.NO:368/1B PART AT SARAVANAMPATTI VILLAGE, COIMBATORE NORTH TALUK, COIMBATORE DISTRICT.

North

Scale 1 : 100

REVISION & PROPOSED ADDITIONAL AREA DETAILS

FLOOR NAME	FSI AREA	NON-FSI AREA	TOTAL AREA
	In Sqm	In Sqm	In Sqm
BLOCK - 1			
SEMI BASEMENT	515.08	6206.17	6721.25

JOINERY DETAILS		
TYPE	DESCRIPTION	SIZE
ED	ENTRANCE DOOR	3.05 X 2.74
DD	DOUBLE DOOR	1.83 X 2.74
DD1	DOUBLE DOOR 1	1.22 X 2.74
LD	LIFT DOOR	0.91 X 2.74
LD1	LIFT DOOR 1	1.22 X 2.74
D	DOOR	1.07 X 2.74
D1	DOOR 1	0.99 X 2.13
D2	DOOR 2	0.91 X 2.13
D3	DOOR 3	0.76 X 2.13
W1	WINDOW	2.44 X 2.44
W2	WINDOW	1.83 X 2.44
SFG	STAIR FIXED GLASS	1.83 X 1.83
V1	VENTILATOR	2.44 X 0.61
V2	VENTILATOR	1.83 X 0.61
V3	VENTILATOR	3.05 X 0.61

M.V - MECHANICAL VENTILATION PROVIDED

All metric dimensions are in metre

FIRE HOSE REEL

FIRE EXTINGUISHER

G. SRINIVASAN, B.E (CIVIL), P.E.
Construction Engineer (CE)
14/2 & 4, Annamalai Road
Opp. Thiruvalluvar, Poomaluru
Coimbatore - 641 004
Coimbatore - LP/CE/1907/001

Construction Engineer


M. BHUVANASHANKAR
B.Arch, M.E., A.I.A., A.I.I.D.,
Registered Architect, Regt. No. CA/80/19288
SUNDAR SUNDARAM ARCHITECTS
105-A, Thiruvalluvar Road
RACE COURSE, COIMBATORE - 641 016
REGD. CIVIL ENGINEER LP/CE/1907/001

Architect

N. SELVAN, M.E., E.E., F.I.M.,
Chartered Civil Engineer (C.E.),
4, Annamalai Road
129-A, Thiruvalluvar Road, Poomaluru
Race Course, Coimbatore - 641 015
Chartered Engineer No: 64324
REGD STRUCTURAL ENGINEER
No. Coimbatore LP/SE/1915/001

Structural Engineer

Applicant

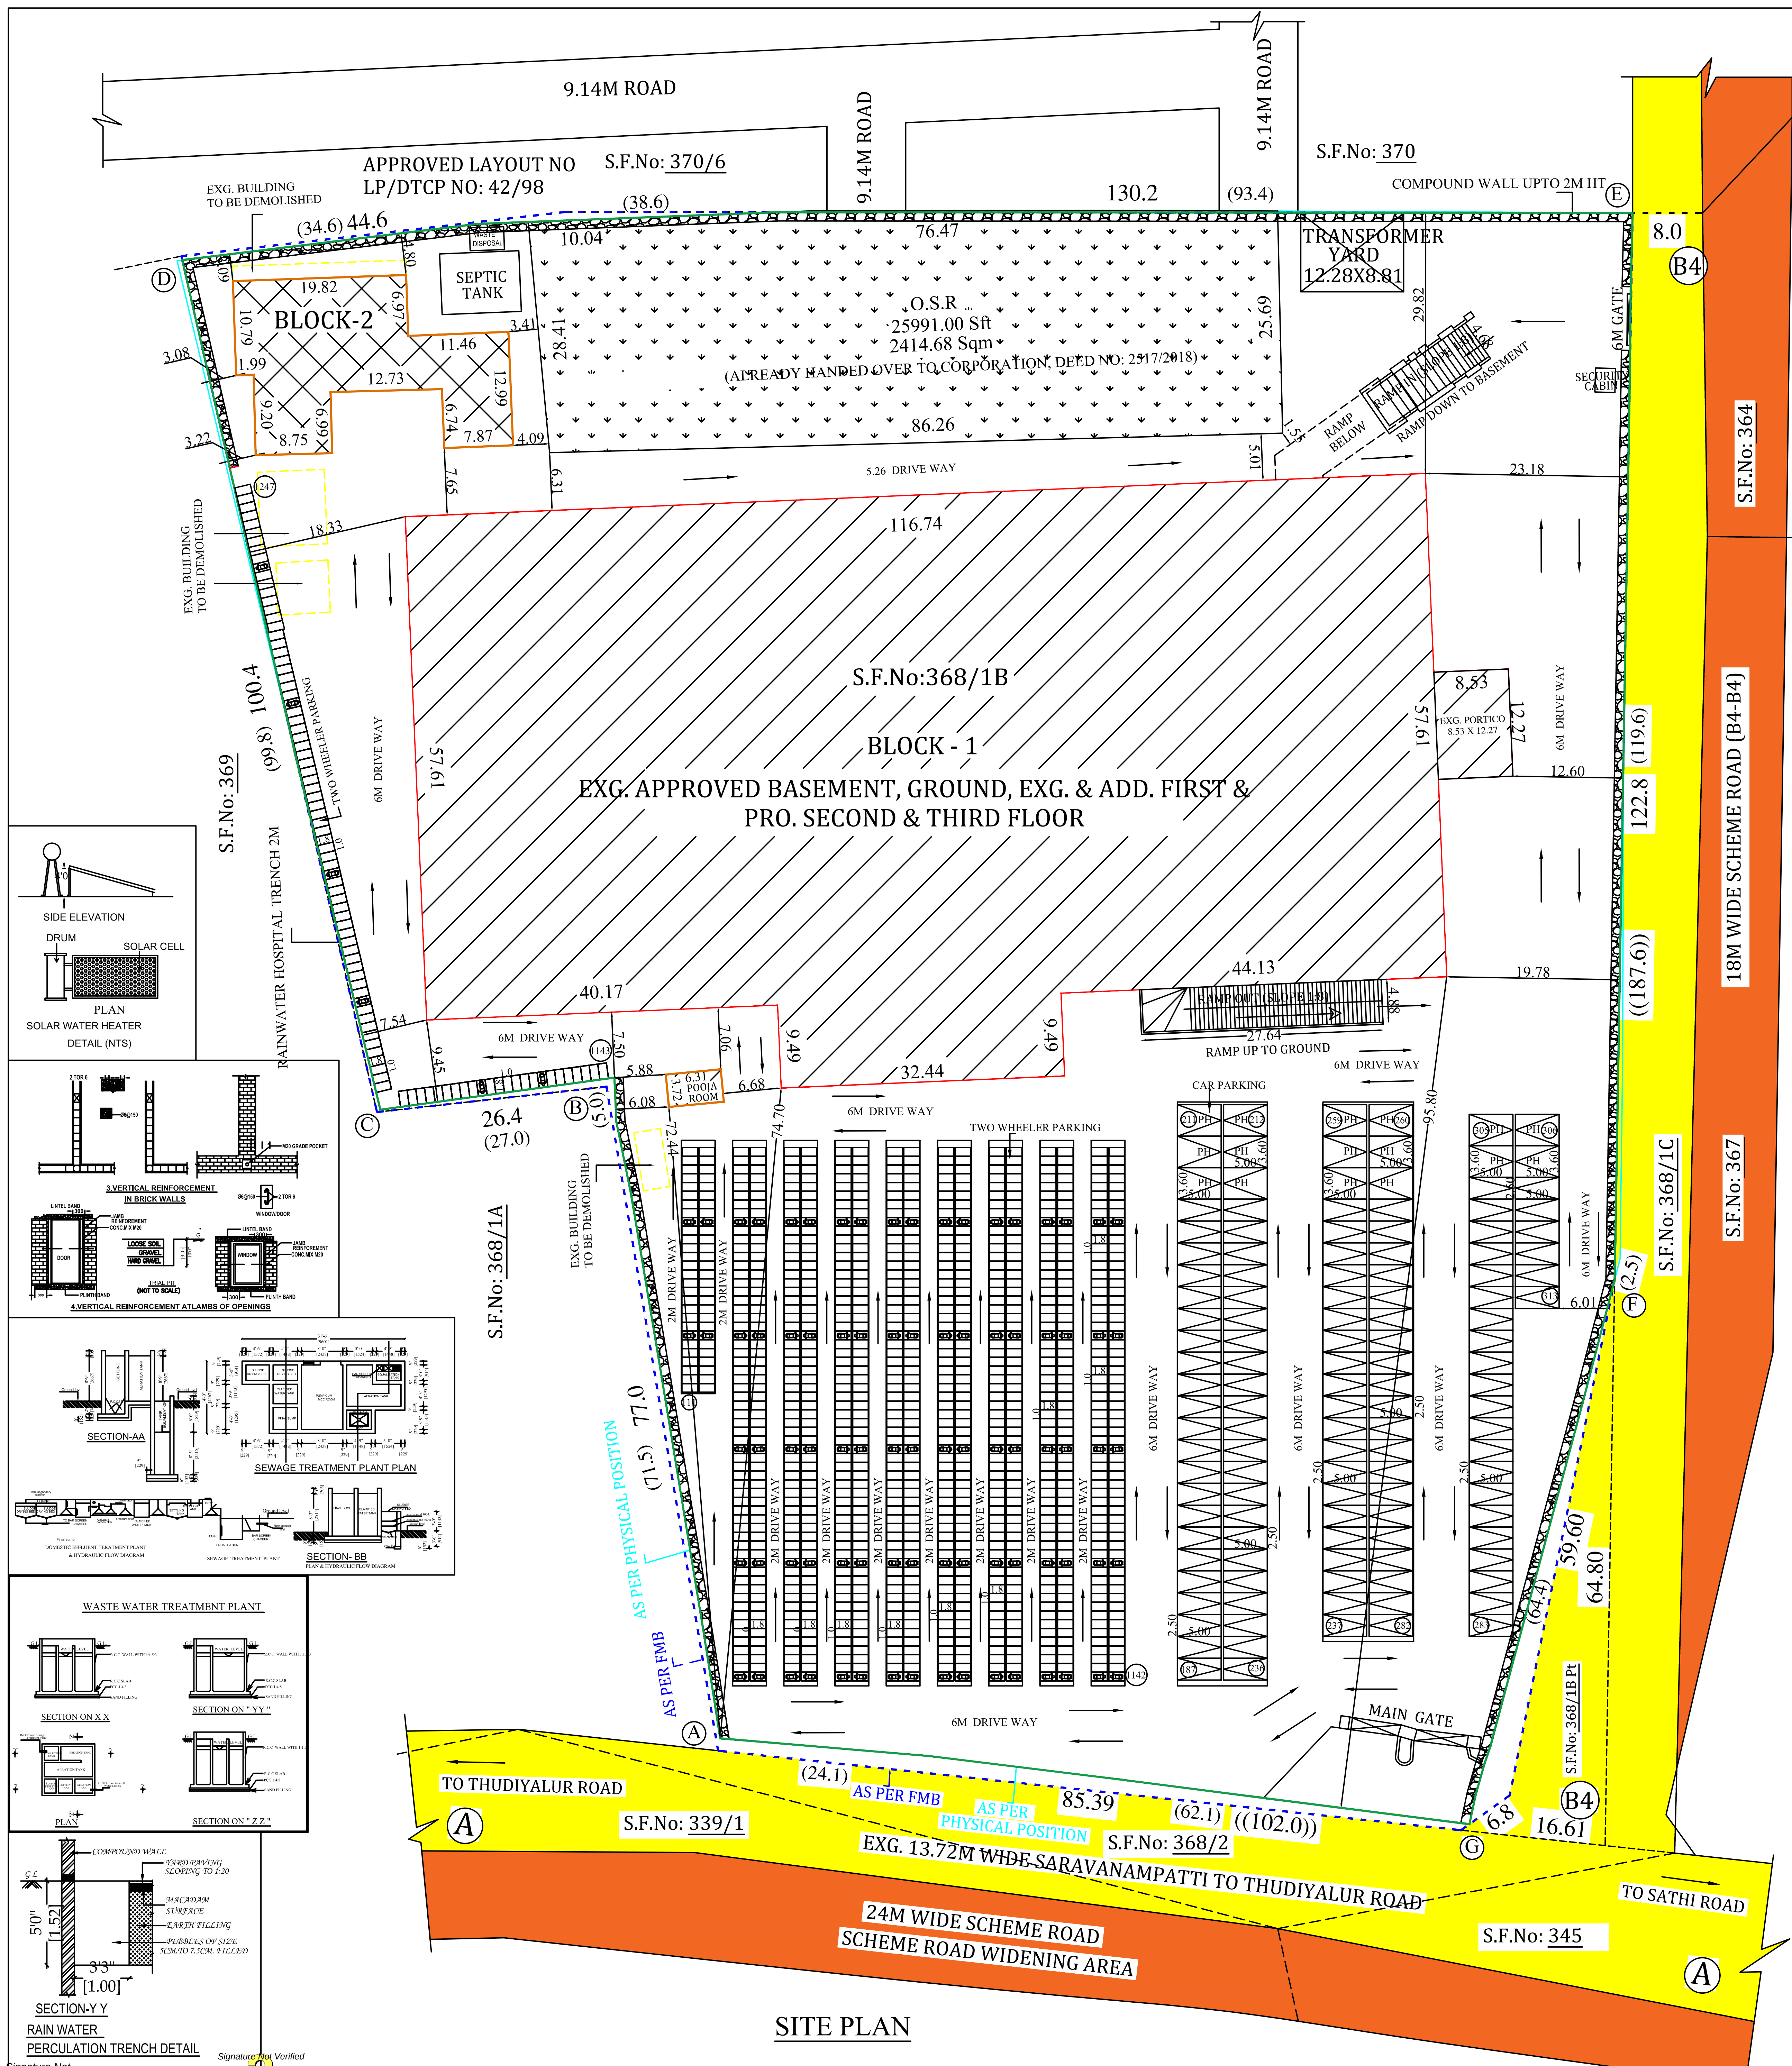

EXISTING APPROVED DETAIL	
LPA FILE NO	: 6434/2013/LPA3
LPA APPROVED NO:	180/2018
DATED :	09/07/2018
EXISTING APPROVED AREA	
FLOOR NAME	Area in Sqm
AREA OF SEMI BASEMENT	6849.37
AREA OF GROUND FLOOR	7168.22
AREA OF THE MEZZANINE	1452.88
AREA OF TERRACE FLOOR	142.14
AREA OF KITCHEN & DINING	1297.86
AREA OF TERRACE FLOOR	23.60
AREA OF TOILET BLOCK	163.56
AREA OF WATCHMAN SHED	8.82
TOTAL	17106.45

SITE PLAN	SHEET NO: 1/7
PLAN SHOWING THE REVISION & PROPOSED ADDITIONAL OFFICE BUILDING IN S.F.No:368/1B PART AT SARAVANAMPATTI VILLAGE, COIMBATORE NORTH TALUK, COIMBATORE DISTRICT.	

North	Scale 1:200
-------	-------------

AREA DETAILS:	
AREA OF THE SITE	: 24087.55 Sqm
ALREADY HANDED OVER :	586.77 Sqm
ROAD WIDENING AREA (DEED NO: 2517/2018)	
BALANCE AREA	: 23500.78 Sqm

REVISION & PROPOSED ADDITIONAL AREA DETAILS	
---	--

FLOOR NAME	FSI AREA	NON-FSI AREA	TOTAL AREA
	In Sqm	In Sqm	In Sqm
BLOCK - 1			
SEMI BASEMENT	515.08	6206.17	6721.25
GROUND FLOOR	7108.56	-	7108.56
FIRST FLOOR	6696.14	-	6696.14
SECOND FLOOR	6696.14	-	6696.14
THIRD FLOOR	6696.14	-	6696.14
TERRACE FLOOR	-	346.78	346.78
TOTAL	27712.06	6552.95	34265.01
BLOCK-2			
GROUND FLOOR	440.32	-	440.32
FIRST FLOOR	61.19	-	61.19
TERRACE FLOOR	-	8.42	8.42
TOTAL	501.51	8.42	509.93

POOJA ROOM	23.47	-	23.47
NET TOTAL	28237.04	6561.37	34798.41
TOTAL FSI AREA -28237.04 Sqm			

NOTE:			
FSI	=	28237.04	= 1.201
		23500.78	

PARKING DETAILS:		
PARKING NAME	REQUIRED	PROVIDED
CAR	312 (283x10%)	313 (PH Included)
TWO WHEELER	1243 (1130x10%)	1247

O.S.R 10%		
O.S.R REQUIRED	: 2350.07 Sqm (10%)	
O.S.R PROVIDED	: 2414.68 Sqm (10.27%)	
(ALREADY HANDED OVER TO CORPORATION, DEED NO: 2517/2018)		

REFERENCE		
- SITE BOUNDARY (A,B,C...G)		
- PROPOSED BUILDING		
- EXISTING BUILDING		
- EXG. BUILDING TO BE DEMOLISHED		
- EXISTING ROAD		
- SCHEME ROAD		

ALL DIMENSIONS ARE IN METERS		
------------------------------	--	--

G. SRENEVARAN, S.E (P), P.E Construction Engineer (CE) 1402 & 4, Ashoka Road Opp. Thyagar Theatre, Poonamudi Coimbatore - 641 004 Coimbatore - LPA/CE/1807/001		
Construction Engineer		

M. BHUVANASUNDAR Sundar Sundaram Architects 120-A, Thiruvananthapuram Road Race Course, Coimbatore - 641 015. REGD No. Coimbatore 17332/2020/19-03-2022		
Architect		

N. SELVAN, M.E., E.I.V. Chartered Civil Engineer I, I.S. 4, Apanadurai Vaidar 120-A, Thiruvananthapuram Road Race Course, Coimbatore - 641 015. Chartered Engineer No : 64324		
REGD STRUCTURAL ENGINEER No. Coimbatore, LPA/SE/GR-419-03-000		
Structural Engineer		

Applicant		
-----------	--	--

— FIRE HOSE REEL
— FIRE EXTINGUISHER
5. FOUNDATION DETAILS
SECTION ON X-X
SECTION ON Y-Y
SECTION ON Z-Z

STAIR CASE DETAILS
1. WIDTH - 150,183 CM
2. RISE - 15 CM
3. TREAD - 30 CM