

PP

APPROVAL RECORD

Planning Permission

Namakkal district, Tamil Nadu

APPROVAL TYPE

Building Plan

ISSUING AUTHORITY

Rural Panchayat





The approval as the planning authority issued it, reproduced in full behind this page.

An approval speaks to what was sanctioned, not to what was built. Completion is a separate record.

THE PLAN SHOWING THE EXISTING CONSTRUCTION OF R.C.C & G.I SHEET ROOF SPORTS CLUB HAVING GROUND FLOOR & FIRST FLOOR COMMERCIAL BUILDING AT S.F. NOS:- 92/1B, 93/5,PATTA NO:-151,METTU KADU, KONERIPATTY VILLAGE, RASIPURAM (TK), NAMAKKAL(DT).








APPLICANT :- MR. S.SOORYA PRAKASH S/O MR.SELVAM

ONLINE APPLICATION NUMBER : SWP/BPA/425017/2024

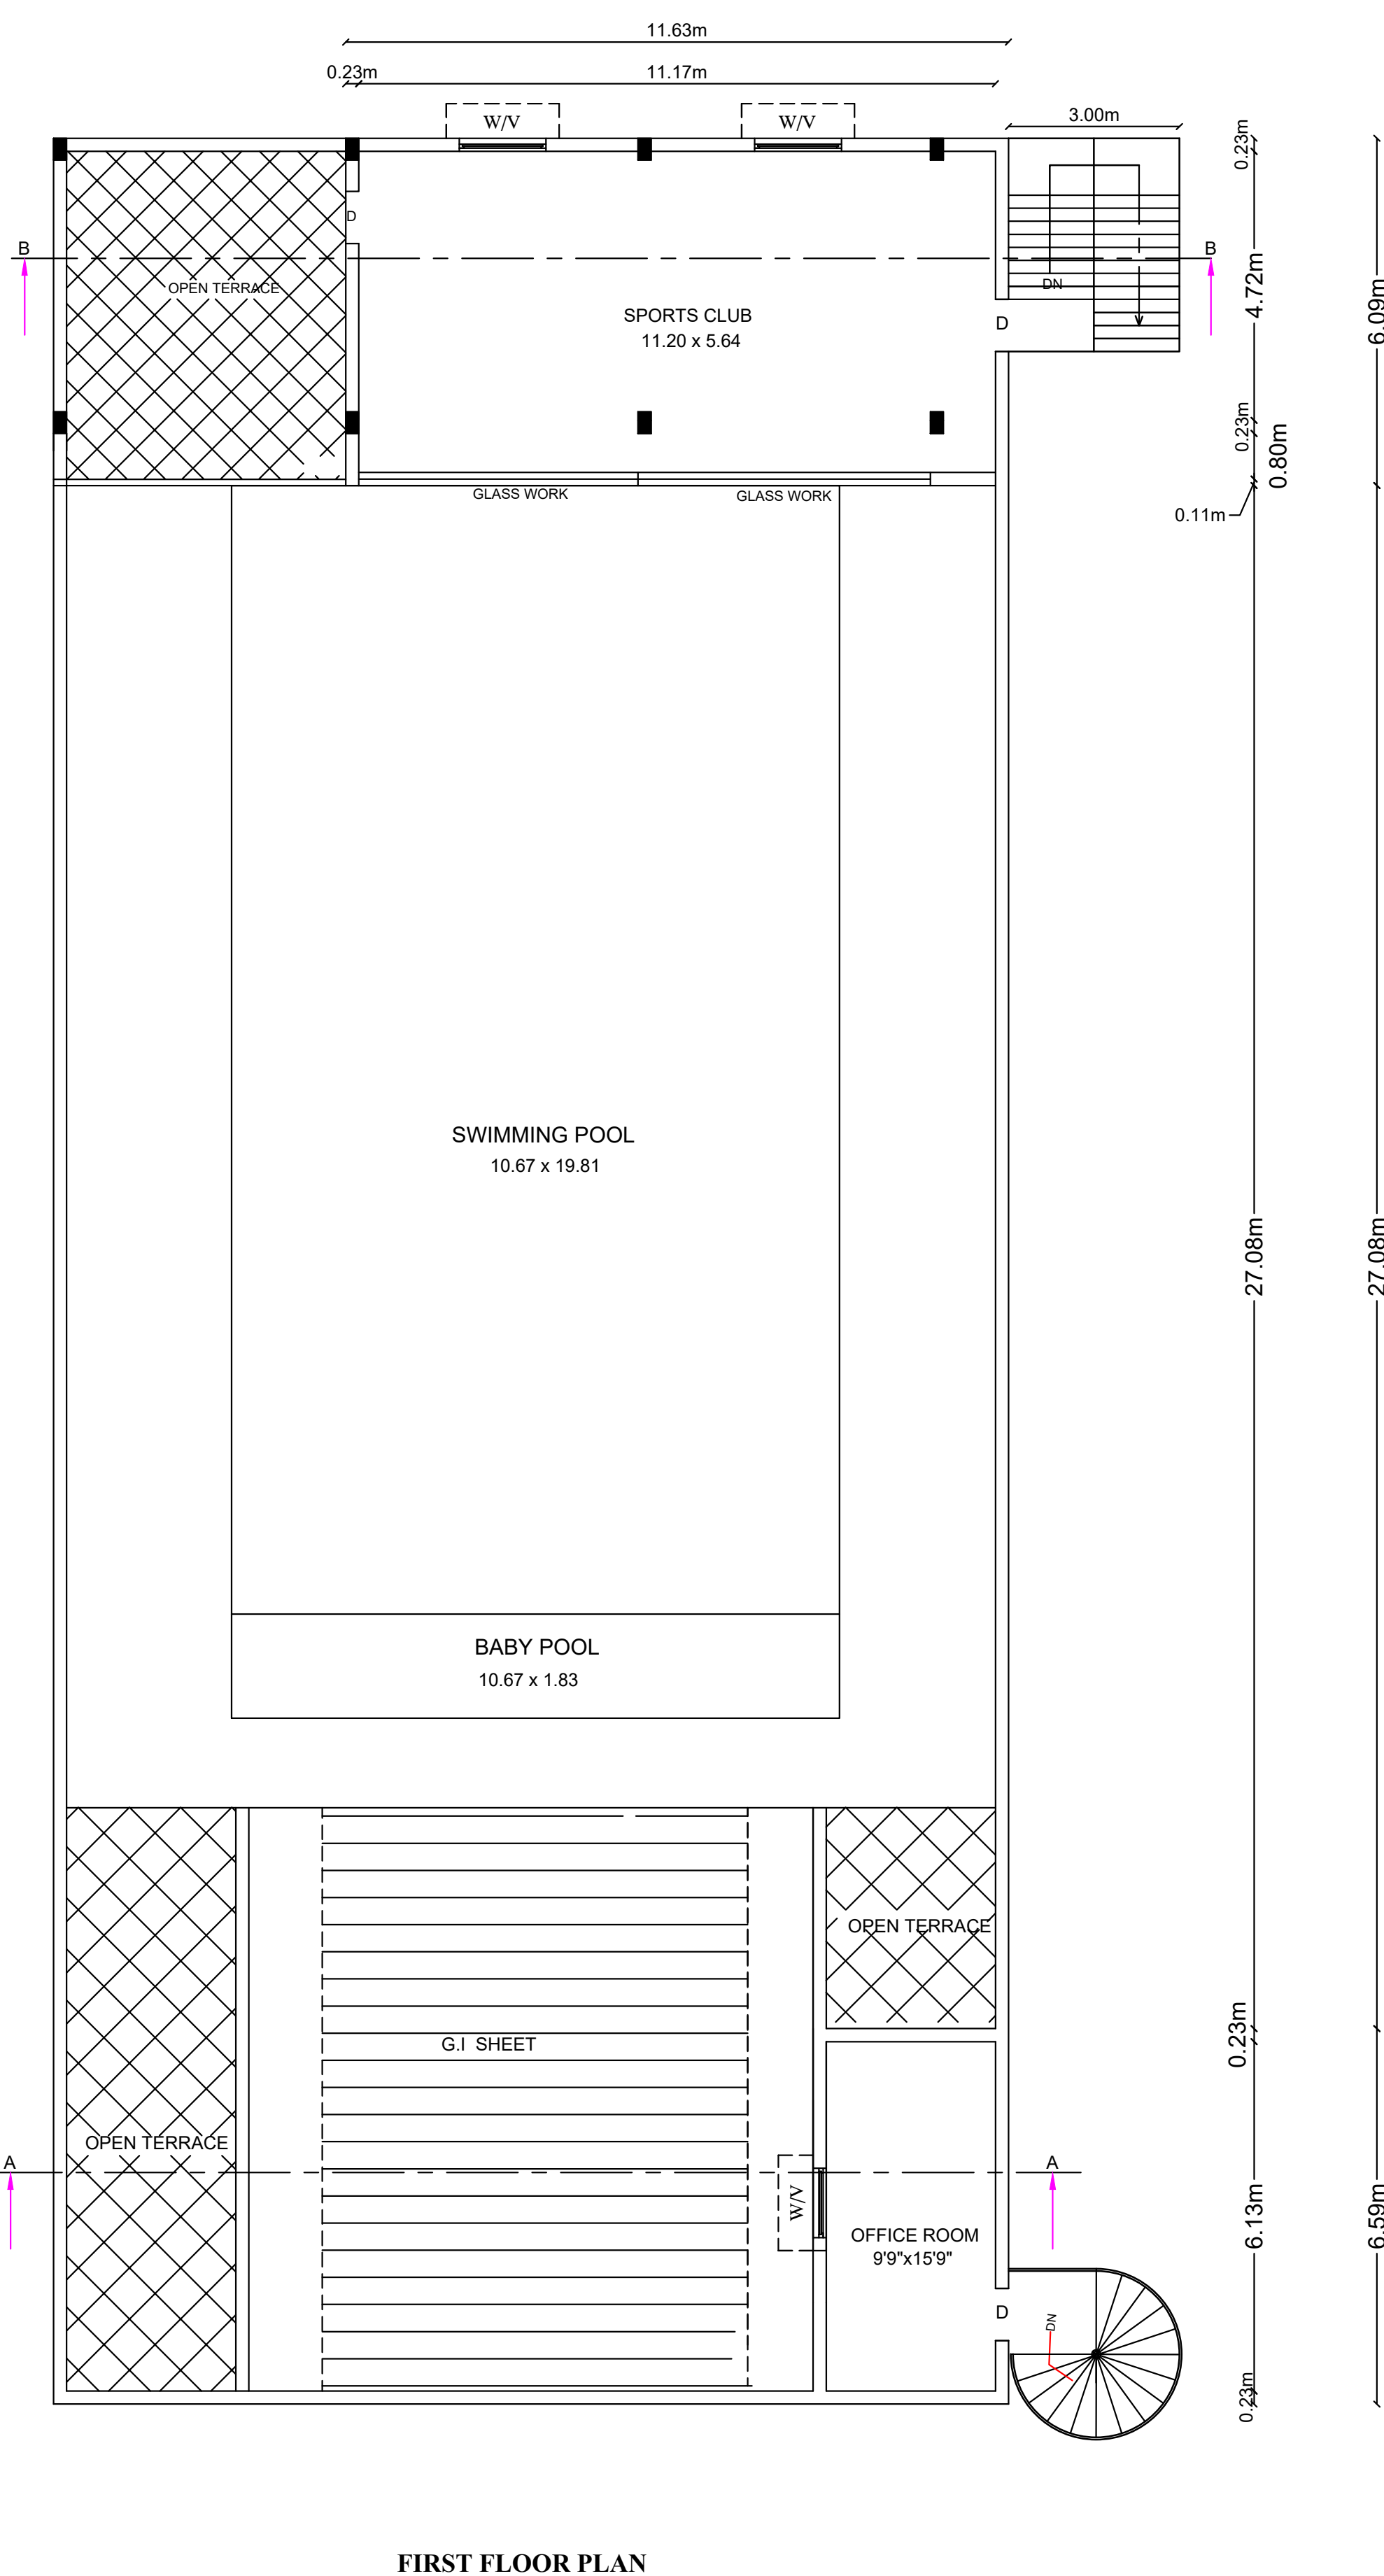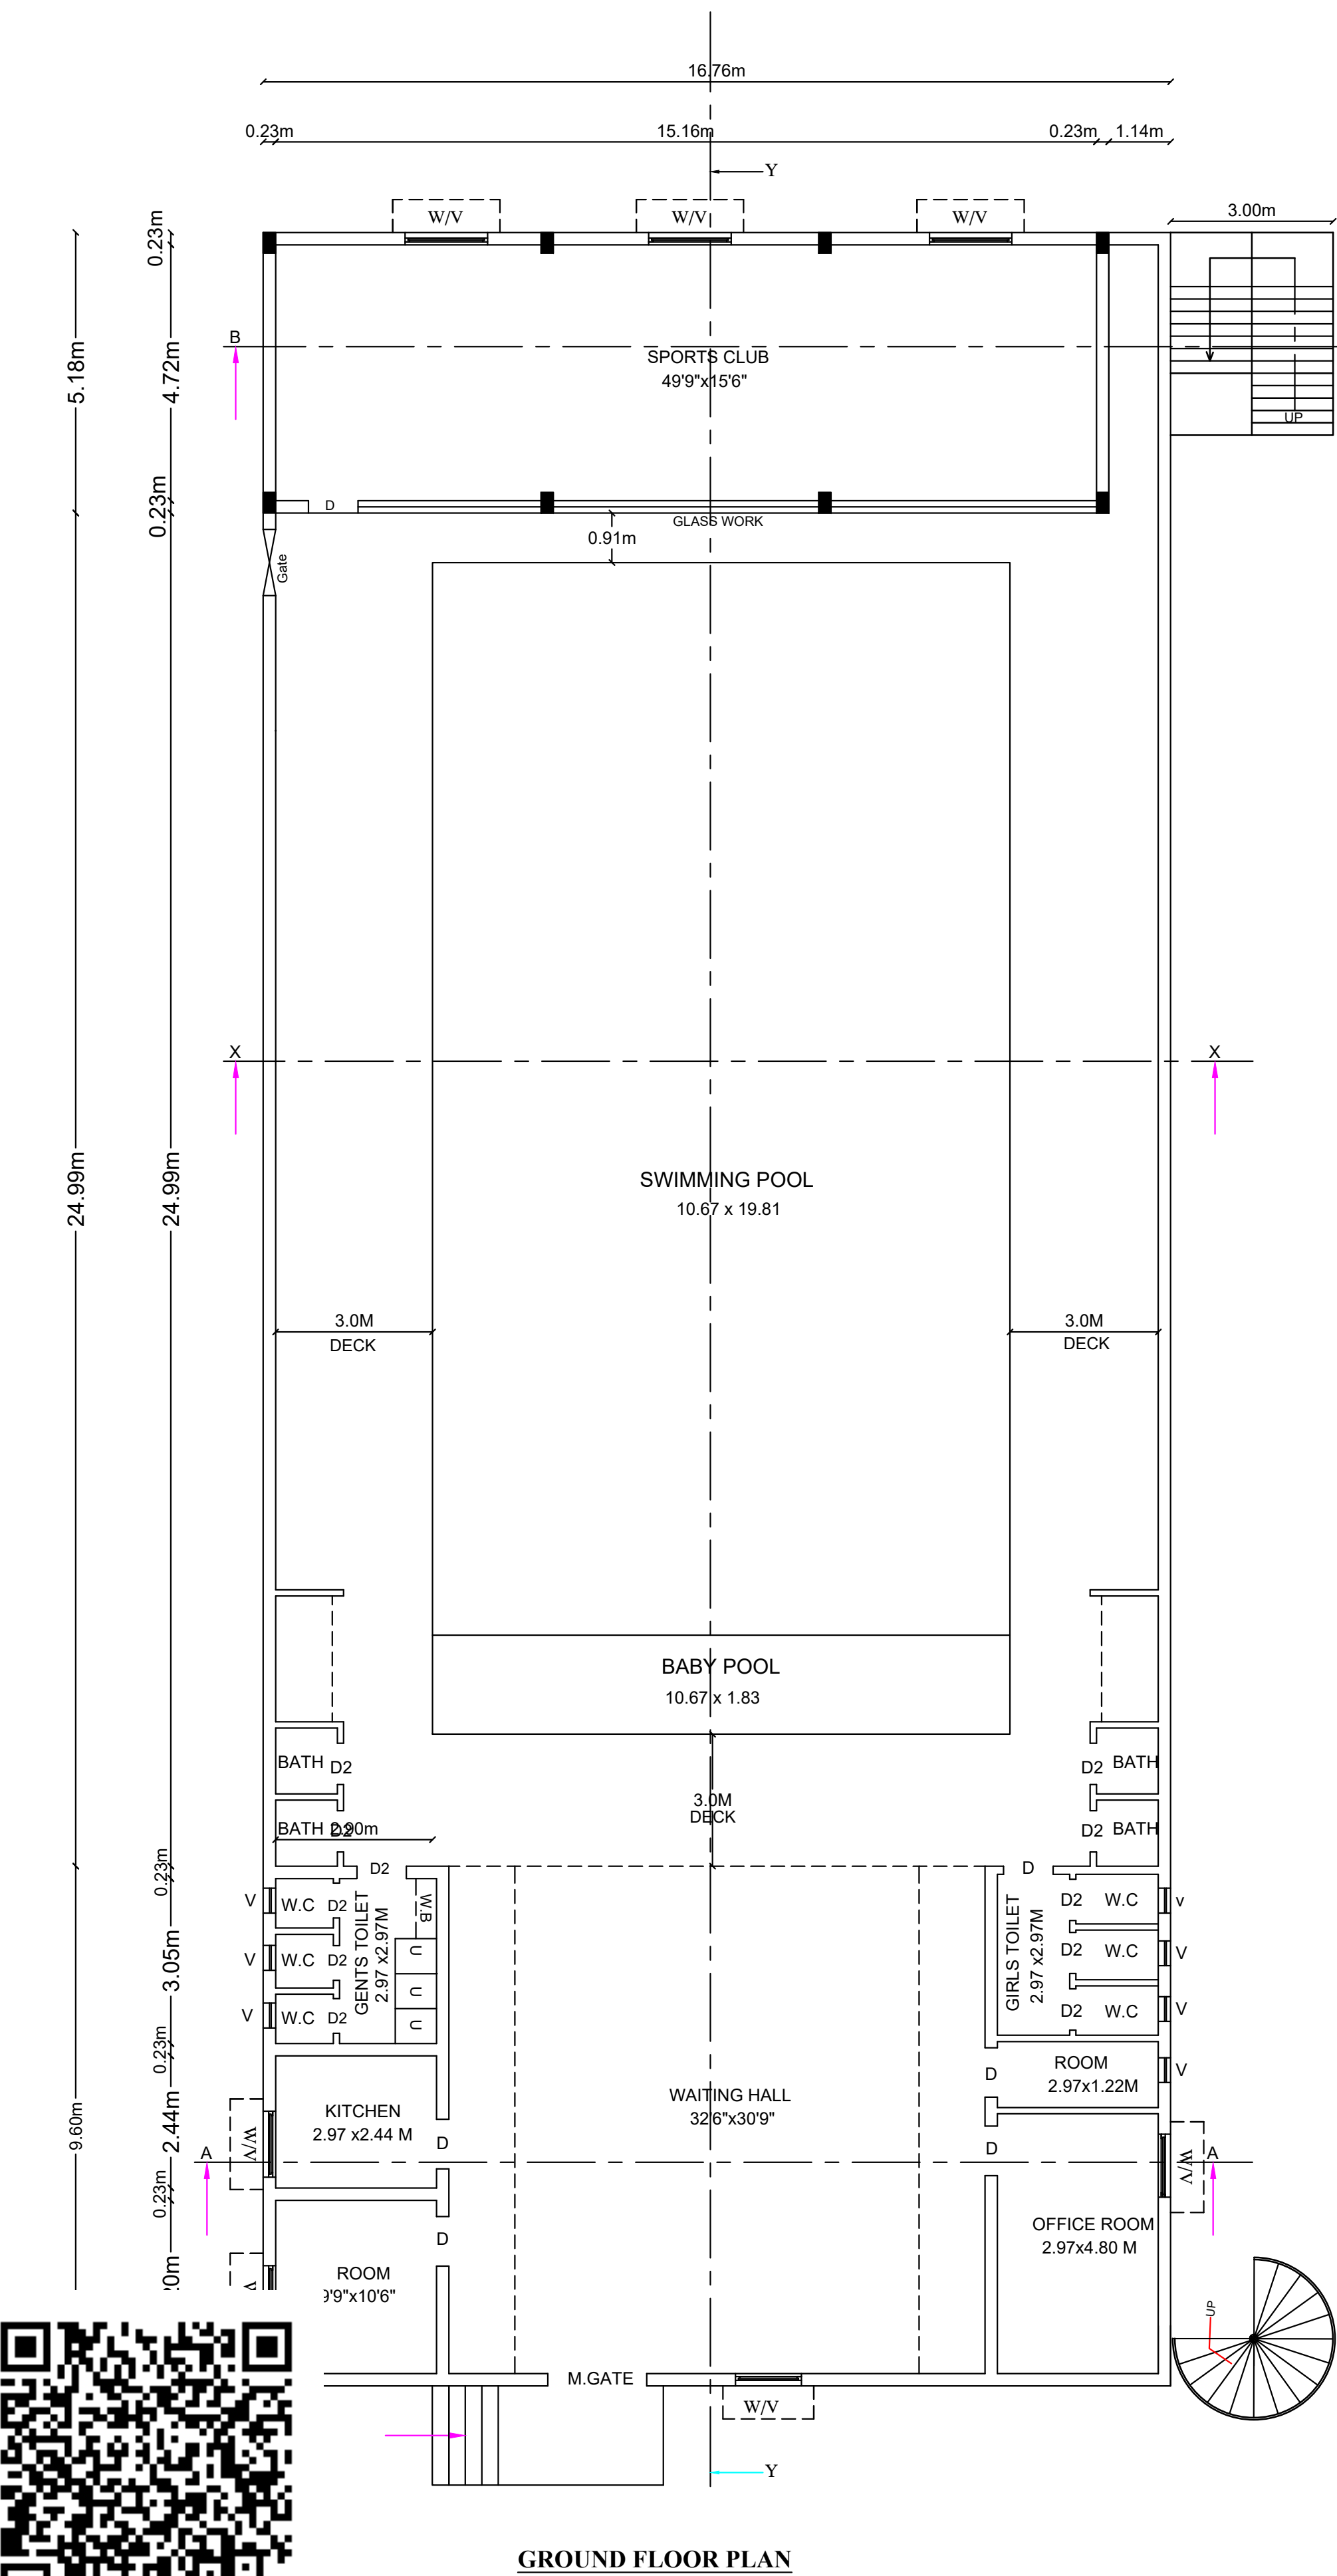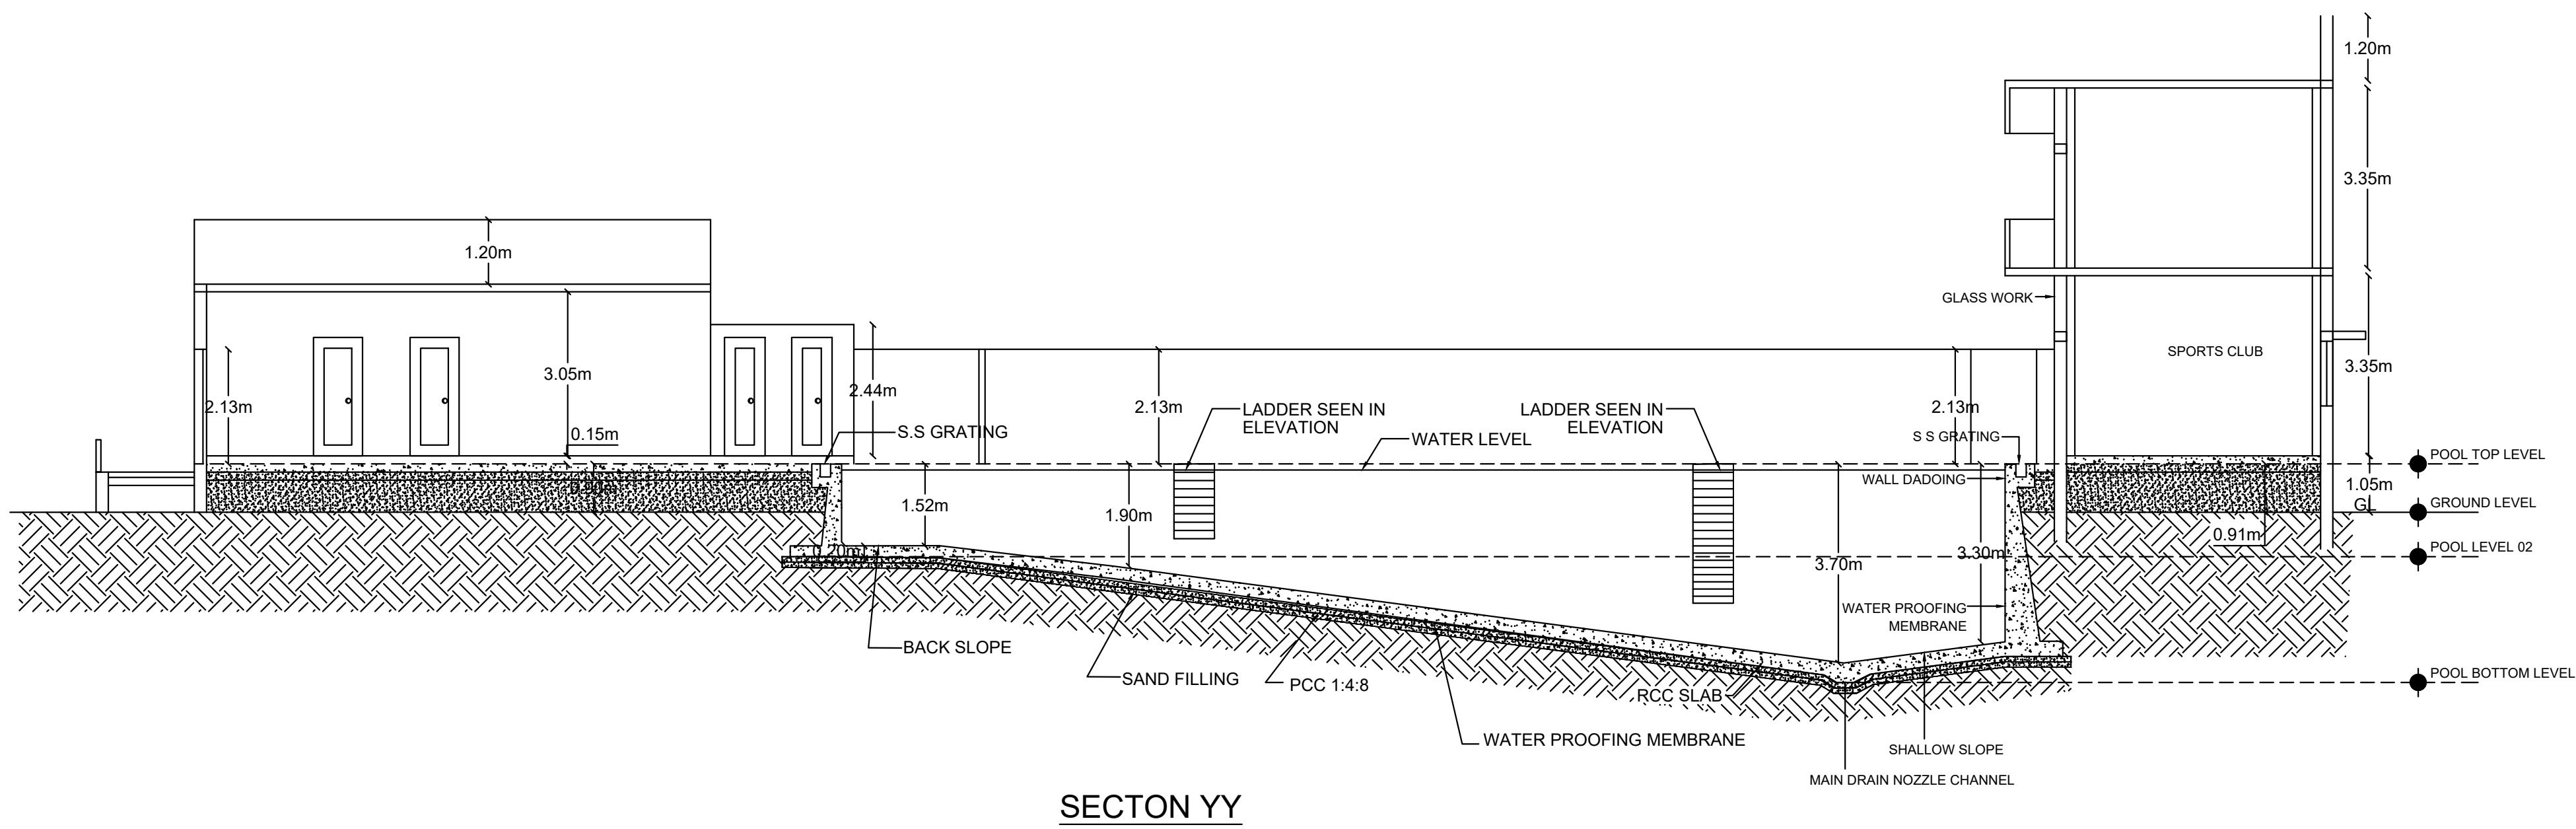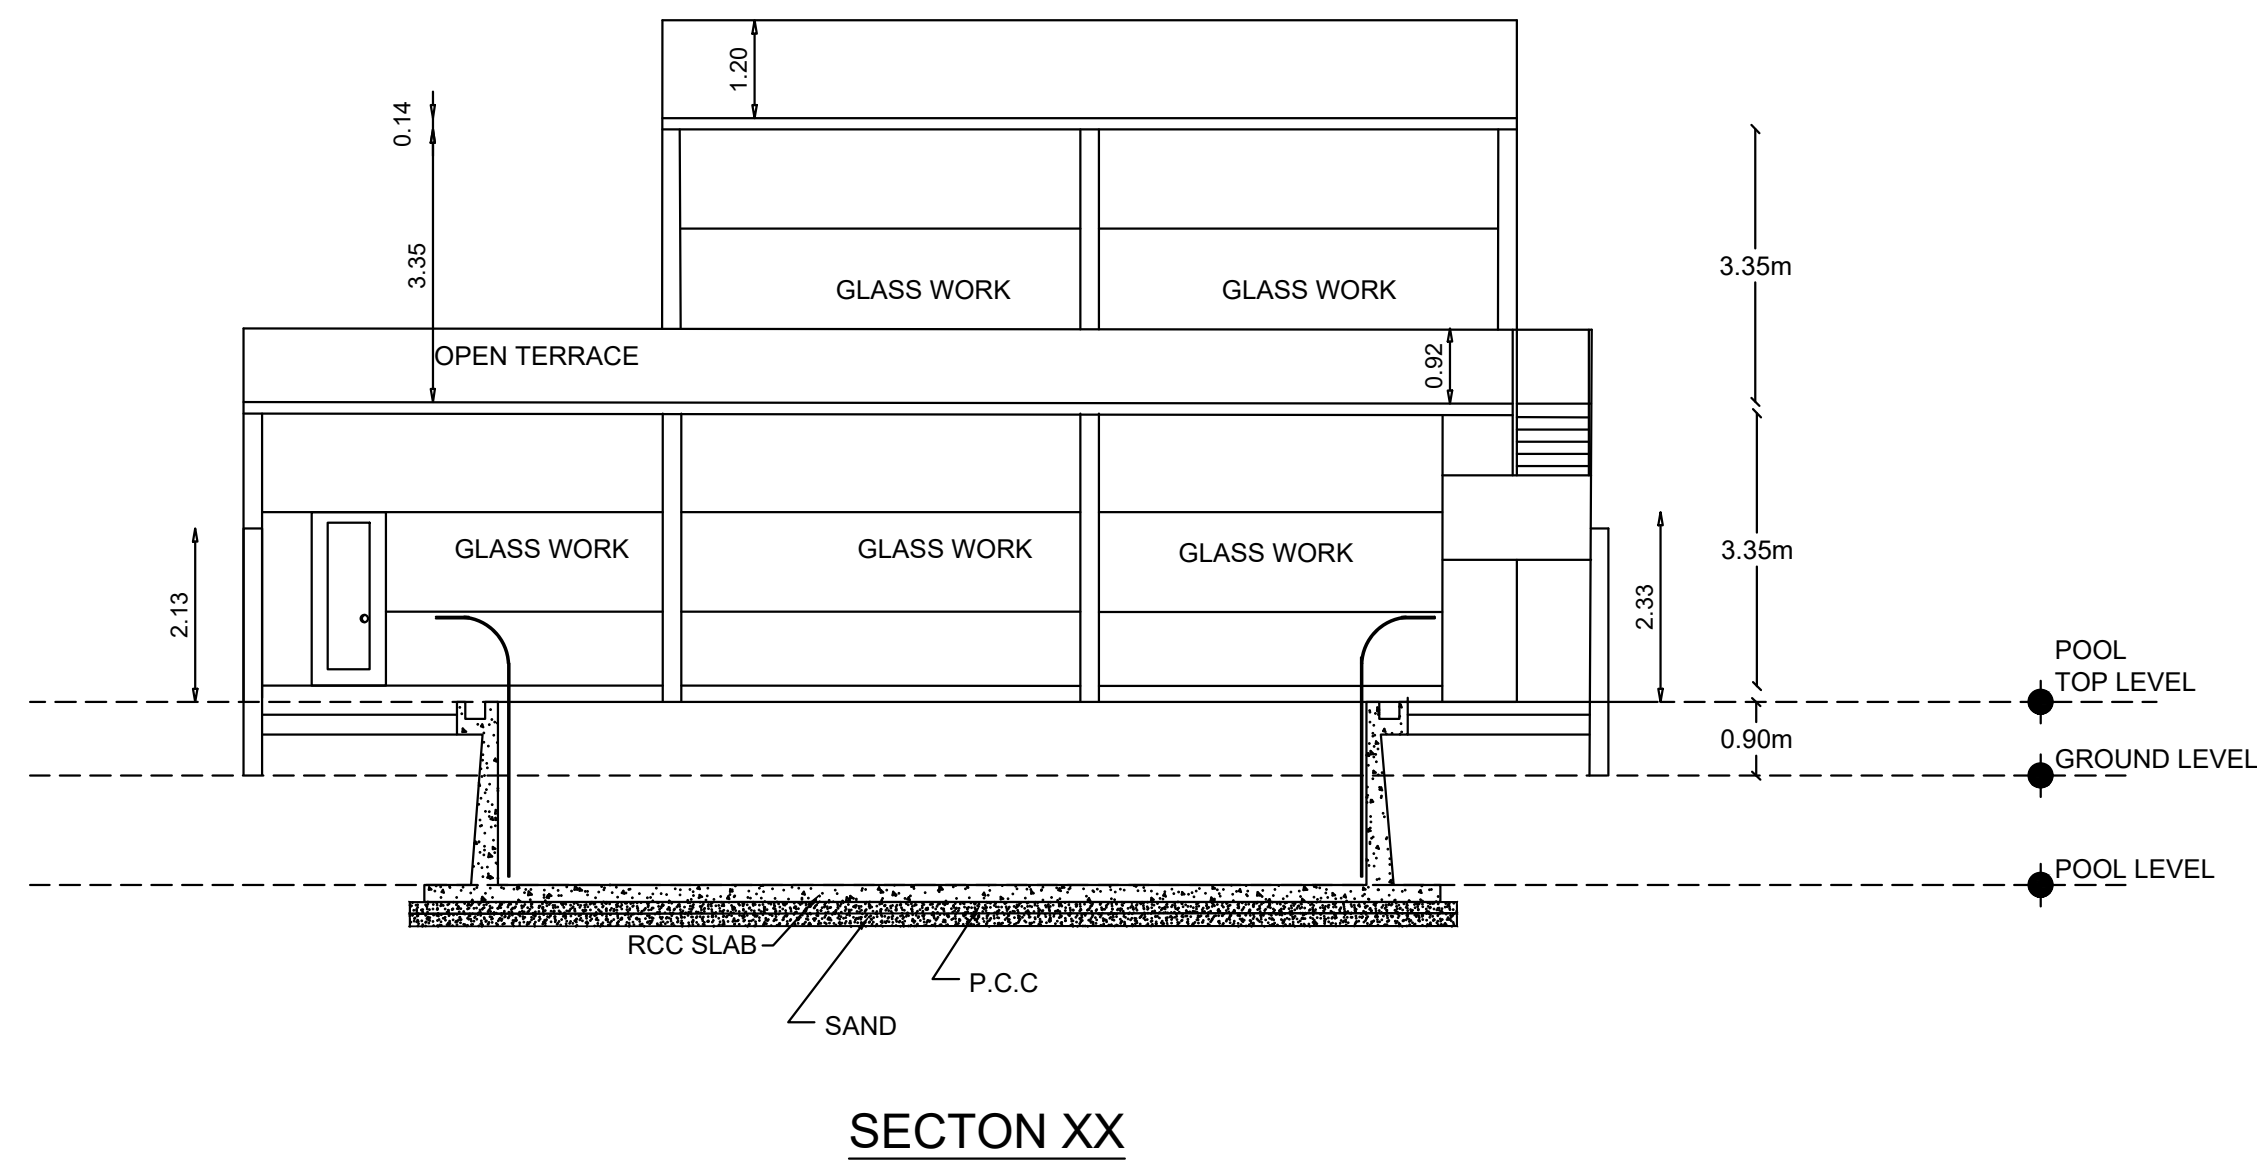

NOTES:-

- 1.ALL DIMENSIONS ARE IN METRE
2. RAINWATER COLLECTION WELLS WILL BE PROVIDED
3. FIRE FIGHTING ARRANGEMENTS WILL BE PROVIDED
4. EMERGENCY ALARMS WILL BE PROVIDED
5. DRINKING WATER WILL BE PROVIDED
6. GROUND WATER SUMPS WILL BE PROVIDED
7. FILTERED RAIN WATER SUMPS WILL BE PROVIDED
8. EXHAUST FAN PROVISION IS MADE AT TOILET & WASH
9. SOLAR WATER HEATING SYSTEM PROVIDED.
10. RAINWATER HARVESTING FACILITIES PROVIDED.
11. WASTE WATER RECYCLING TRENCH AND TANK PROVIDED.
12. WATER FACILITIES PROVIDED.
13. TRANSFORMER YARD PROVIDED.
14. FA - FIRE ALARAM PROVIDED.
15. FE - FIRE SAFETY MEASURES PROVIDED.
16. SB - SAND BUCKET PROVIDED

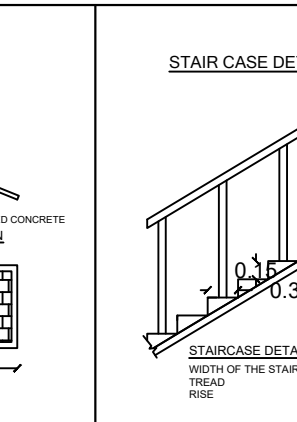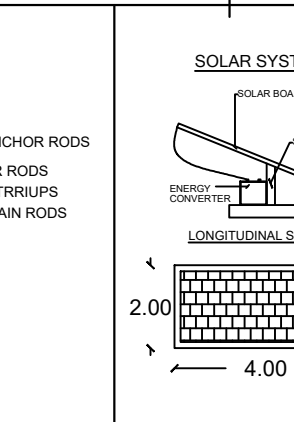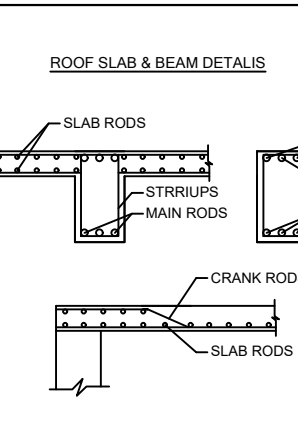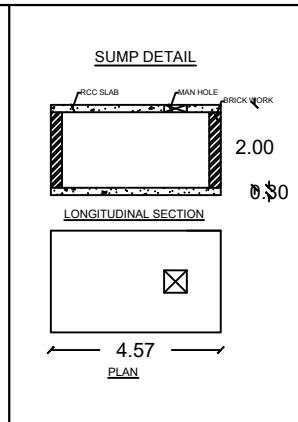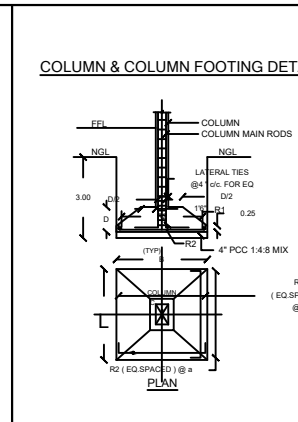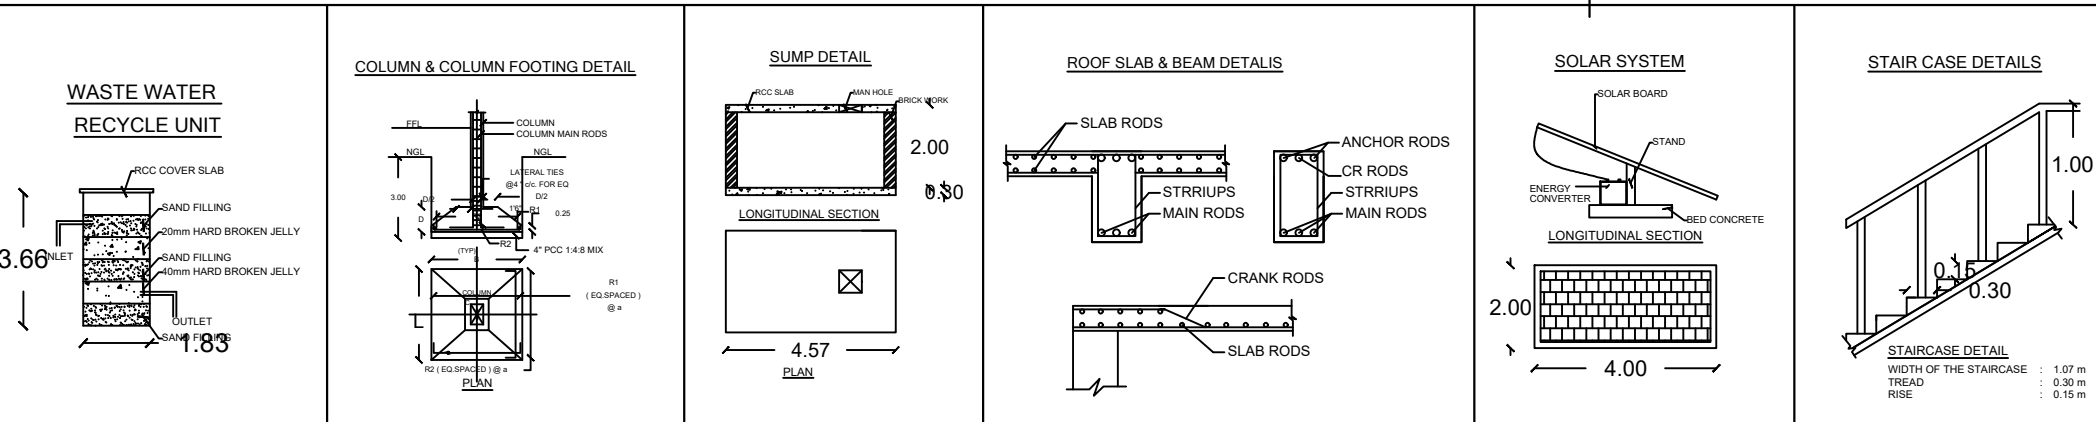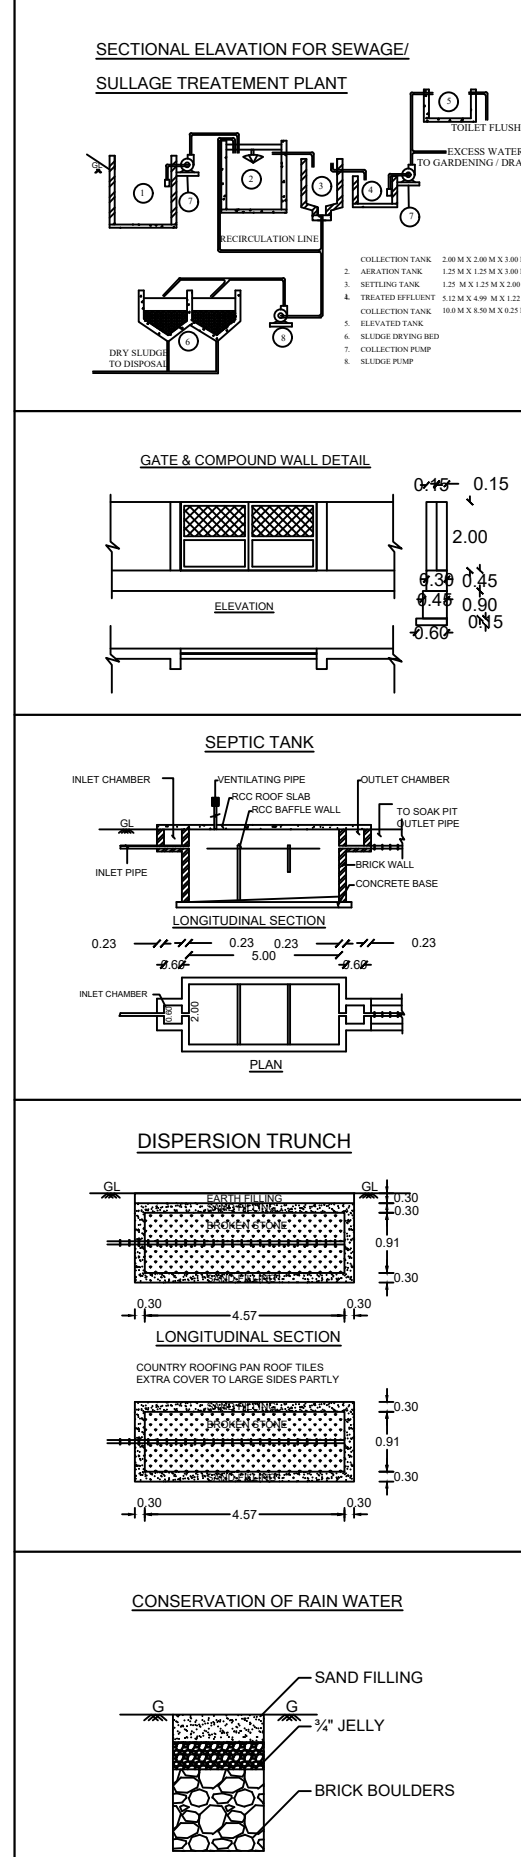

OFFICE USE:-

ONLINE APPLICATION NO. SWP/BPA/425017/2024
Site Boundary Shown as "A to F" at
BUILDING APPROVAL NO. SWP/DTCP/NKL/BP NO.02/2026

(SWP - ONLINE APPROVAL)



ESIGNED BY
ASSISTANT DIRECTOR
DISTRICT TOWN AND COUNTRY PLANNING OFFICE
NAMAKKAL DISTRICT.

AREA DETAILS :-		In Sq.m	
SITE AREA AS PER DOCUMENT		5700.00	
SITE AREA AS PER PATTA		5700.00	
SUPER IMPOSED AREA		5700.00	
FLOOR DETAILS		BUILUP AREA	
	F.S.I (Sq.mt)	NON F.S.I (Sq.mt)	TOTAL (Sq.mt)
GROUND FLOOR	167.96	-	167.96
FRIST FLOOR	93.47	-	93.47
G.I.SHEET ROOF	95.06	-	95.06
SWIMMING POOL	403.41	-	403.41
TOTAL AREA	759.90	-	759.90
FLOOR SPACE INDEX (FSI) = 759.90/5700 = 0.13			
PLOT COVERAGE (PC) = 11.68 %			
PARKING DETAILS		REQUIRED	PROVIDED
CAR PARKING		07 Nos.	07 Nos.
DA CAR PARKING		02 Nos.	02 Nos.
TWO WHEELERS PARKING		14 Nos.	14 Nos.
DA TWO WHEELERS PARKING		02 Nos.	02 Nos.
JOINERY DETAIL:			
G	GATE	: 3.05 x 3.05	
D	DOOR	: 1.52 x 2.29	
D1	DOOR	: 0.76x 2.29	
W	WINDOW	: 1.52 x 1.37	
W1	WINDOW	: 1.83 x 1.37	
V	VENTILATOR	: 3.05x0.60	
COLOUR INDEX			
SITE BOUNDARY		SCALE 1 : 100	
PROPOSED BUILDING		ALL DIMENSIONS ARE IN "METRE"	
EXISTING ROAD			
DRIVE WAY			
APPLICANT :			
REGISTERED ENGINEER :-			
Er.Vinothkumar Subramaniam, B.E.,(Civil), Registered Engineer Grade-I, DTCP/NAMAKKAL/RE-1/06/2024 P.K.S. ASSOCITAE, No. 7, Fort Main Road, Namakkal-637 001.			
STRUCTURAL ENGINEER :-			
Er. S. YUVARAJ, M.E., M.Sc., M.Tech., Reg. No. Coimbatore/RE/GR-1/19/03/007 EMPORA ASSOCIATES # 600 Poonga Nagar, Civil Aerodrome Post, Coimbatore-637 014 Ph: 99437 41272, 94861 41272 Email: emporassociates@gmail.com			

SITE PLAN SHOWING THE EXISTING CONSTRUCTION OF R.C.C & G.I SHEET ROOF SPORTS CLUB HAVING GROUND FLOOR & FIRST FLOOR COMMERCIAL BUILDING AT S.F. NOS:- 92/1B, 93/5,PATTA NO:-151, METTU KADU, KONERIPATTY VILLAGE, RASIPURAM (TK), NAMAKKAL(DT).

APPLICANT :- MR.S.SOORYA PRAKASH S/O MR.SELVAM

ONLINE APPLICATION NUMBER : SWP/BPA/425017/2024

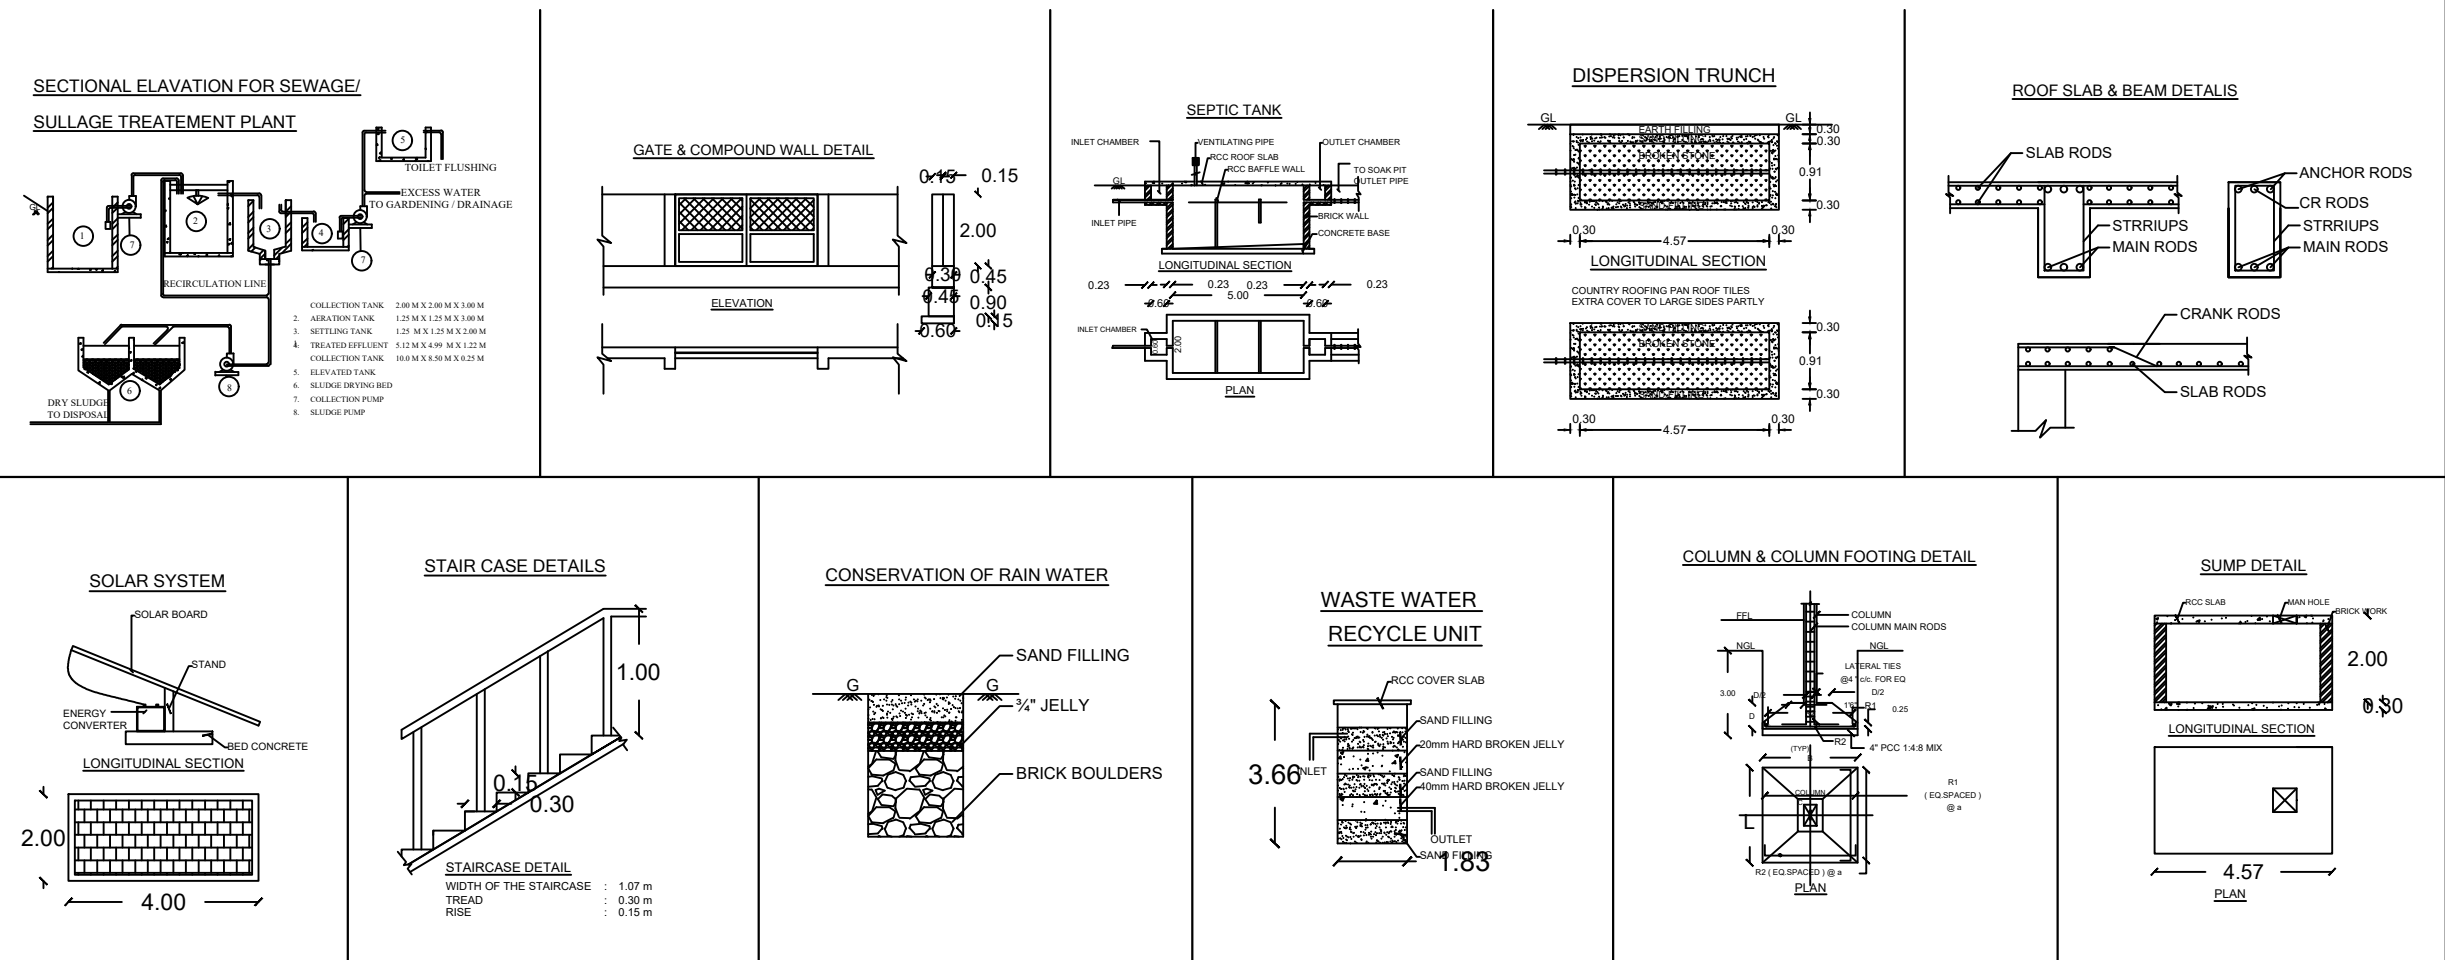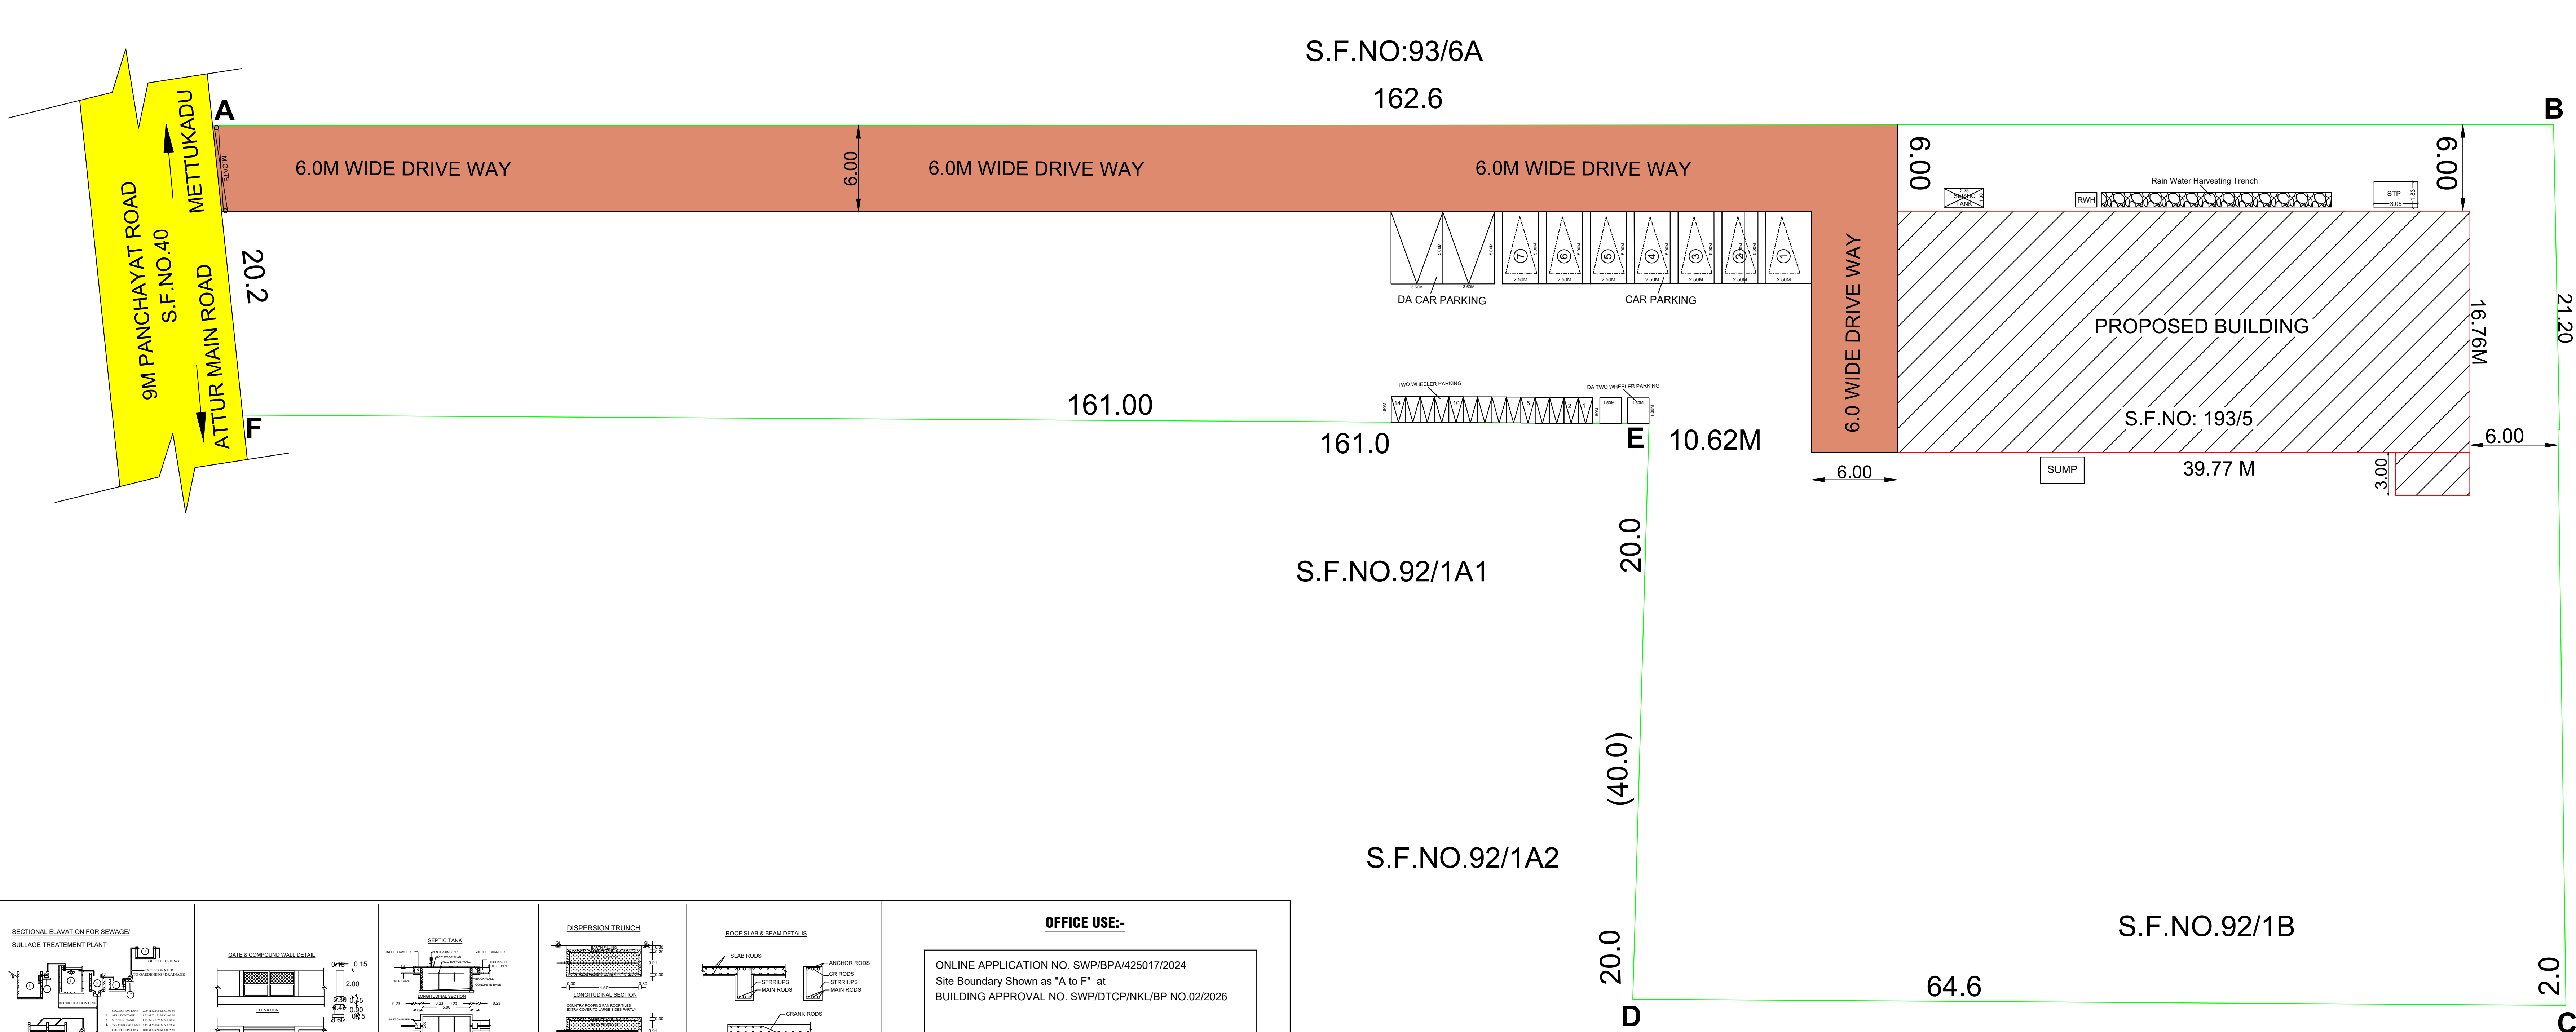


OFFICE USE:-

ONLINE APPLICATION NO. SWP/BPA/425017/2024
Site Boundary Shown as "A to F" at
BUILDING APPROVAL NO. SWP/DTCP/INKU/BP NO.02/2026

(SWP - ONLINE APPROVAL)

ESIGNED BY
ASSISTANT DIRECTOR
DISTRICT TOWN AND COUNTRY PLANNING OFFICE
NAMAKKAL DISTRICT.

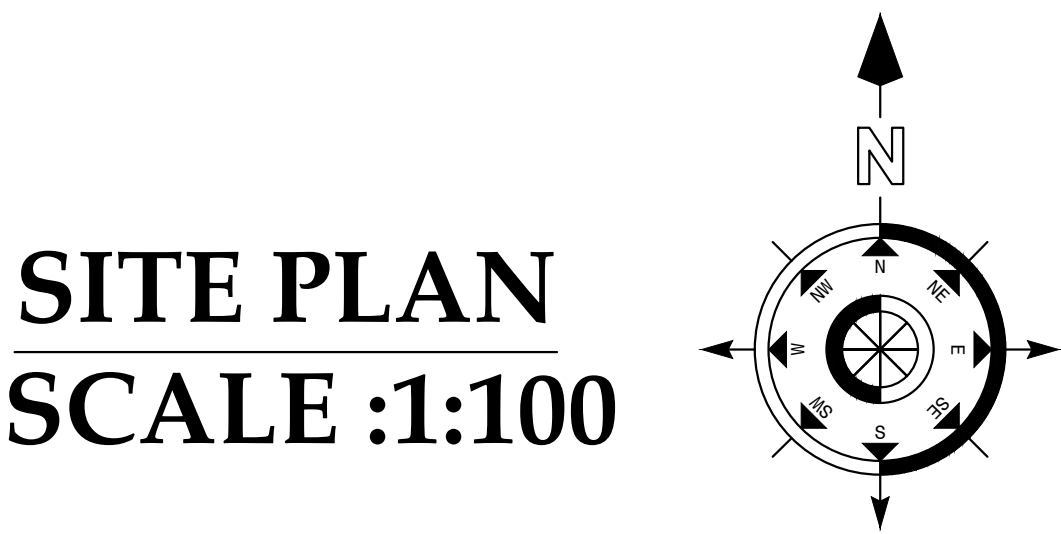

AREA DETAILS :-	In Sq.m
SITE AREA AS PER DOCUMENT	5700.00
SITE AREA AS PER PATTA	5700.00
SUPER IMPOSED AREA	5700.00

FLOOR DETAILS	BUILUP AREA		
	F.S.I (Sq.mt)	NON F.S.I (Sq.mt)	TOTAL (Sq.mt)
GROUND FLOOR	167.96	-	167.96
FRIST FLOOR	93.47	-	93.47
G.I.SHEET ROOF	95.06	-	95.06
SWIMMING POOL	403.41	-	403.41
TOTAL AREA	759.90	-	759.90

FLOOR SPACE INDEX (FSI) = 759.90/5700 = 0.13
PLOT COVERAGE (PC) = 11.88 %

PARKING DETAILS	REQUIRED	PROVIDED
CAR PARKING	07 Nos.	07 Nos.
DA CAR PARKING	02 Nos.	02 Nos.
TWO WHEELERS PARKING	14 Nos.	14 Nos.
DA TWO WHEELERS PARKING	02 Nos.	02 Nos.

JOINERY DETAIL:		
G	GATE	: 3.05 x 3.05
D	DOOR	: 1.52 x 2.29
D1	DOOR	: 0.76x 2.29
W	WINDOW	: 1.52 x 1.37
W1	WINDOW	: 1.83 x 1.37
V	VENTILATOR	: 3.05x0.60

COLOUR INDEX	
SITE BOUNDARY	
PROPOSED BUILDING	
EXISTING ROAD	
DRIVE WAY	

SCALE 1 : 100	ALL DIMENSIONS ARE IN "METRE"
---------------	-------------------------------

APPLICANT :

REGISTERED ENGINEER :-

Er. Vinodh Kumar Subramaniam, B.E.,(Civl).
Registered Engineer Grade-I,
DTCP/NAMAKKAL/RE-I/06/2024
P.K.S. ASSOCIATES,
No. 7, Fort Main Road, Namakkal-637 001.

Eight ways to know a piece of land before you pay for it.

This report covers one part of the picture. These cover the rest, drawn from the same government records, for any property in Tamil Nadu.

LandLens One

Ask anything about a property and get an answer grounded in live government records, with the sources shown.

[/landlens/one](#)



Verify My Land

Every record check run on one property and returned as a single report.

[/landlens/verify-my-land](#)



Legal Opinion

An advocate's written opinion on the title, built on the records we pull for it.

[/landlens](#)



One Map

Every layer on one map: the parcel, its boundary, zoning, water bodies and what sits around it.

[/landlens/one/map](#)



PriceMap

What land actually changed hands for around this plot, taken from the registered deeds.

[/landlens/pricemap](#)



Build Scope

What you are allowed to build here: floor space, height, coverage and setbacks.

[/landlens/build-scope](#)



Property Tracker

Watch a property and hear about it when something new is registered against it.

[/landlens/property-tracker](#)



Deal Room

Run the transaction in one place: documents, stamping, signatures and the parties.

[/landlens/deal-room](#)



Twenty-four checks you can run yourself, at no cost.

Records and verification

The registers themselves, read for you.

Encumbrance Certificate

Patta and Chitta

Field Measurement Sketch

EC Analyzer

Bank charge check

Court case search

Seller background check

Approval check by survey

Value and duty

What it is worth and what it costs to register.

Guideline value by street

Guideline value by survey

Stamp duty and registration fees

Capital gains

Floor space index

Area unit converter

Zoning and land use

What the plan says can happen on this land.

Land use zone finder

CMDA land use check

Coastal regulation zone

Master plan check

Water bodies finder

Airport height clearance

Registers and directories

Who holds it, and which office keeps the record.

Find your registering office

Temple property check

Waqf property check

RERA register



Every free tool
/tools



Services we run
for you
/services



The LandLens
suite
/landlens/one



Every claim in this document traces back to a government record.

Legal opinions, due diligence and title verification

Building plan, layout and sub-division approvals

Completion and occupancy certificates, regularisation

Escrow, negotiation and NRI property management

Land survey, soil testing, architecture and construction

Verified RealEstate
3/350/2 Mettukuppam,
OMR Thoraipakkam,
Chennai 600 097, India
hello@verified.realestate
+91 9996 12 9996

Prepared from the registers named on the page each finding sits on. Where a register could not be read, this document says so in its place rather than leaving the gap to be read as a clean result.

