



PLAN SHOWING THE PROPOSED CONSTRUCTION OF R.C.C ROOF GROUND FLOOR AND G.I.SHEET ROOF FIRST FLOOR (RESTAURANT) COMMERCIAL BUILDING IN S.F.NO:172/1A2B, PATTA NO:1308, AT THATHAIYANGARPATTI VILLAGE & PANCHAYAT, PUDUCHATRAM UNION, NAMAKKAL TALUK & DISTRICT.

PROPERTY OWNER NAME : Mr. P.PERIANNAN, S/o. Mr. P. PALANIAPPAN @ PALANIYANDI GOUNDAR.


NAME OF THE LESSEE : 1. Mr. R.RAJINIKANTH, S/o. Mr. RAMALINGAM. 2. Mrs. R.BHARATHI, W/O. R.RAJINIKANTH.

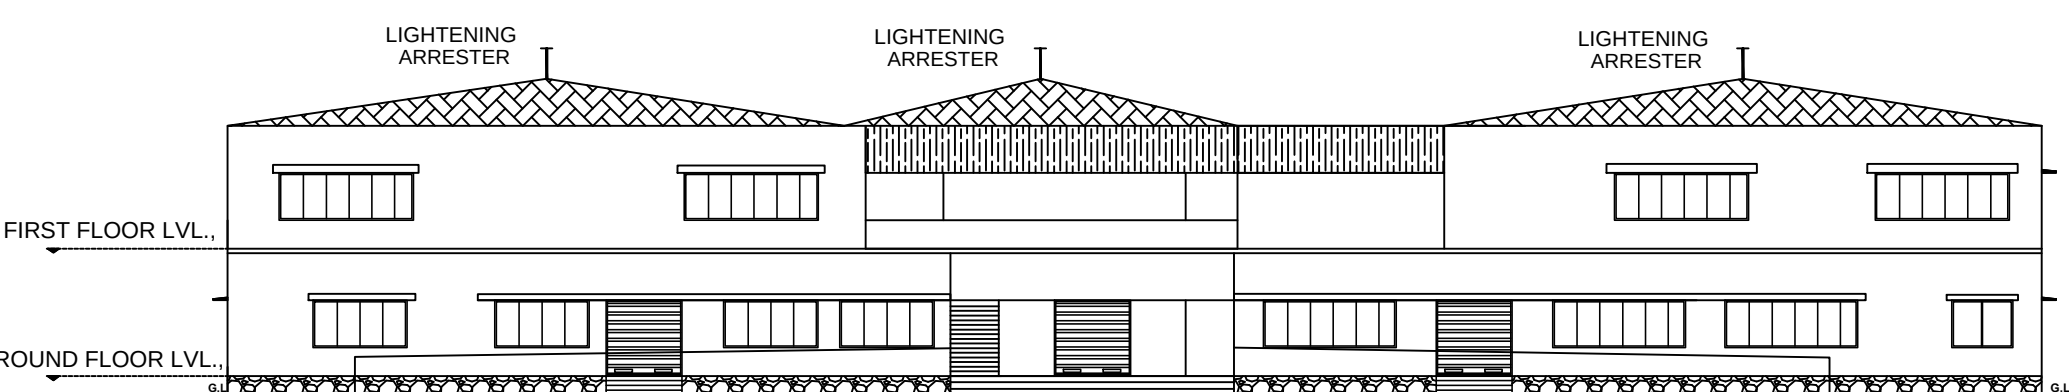


FRONT ELEVATION

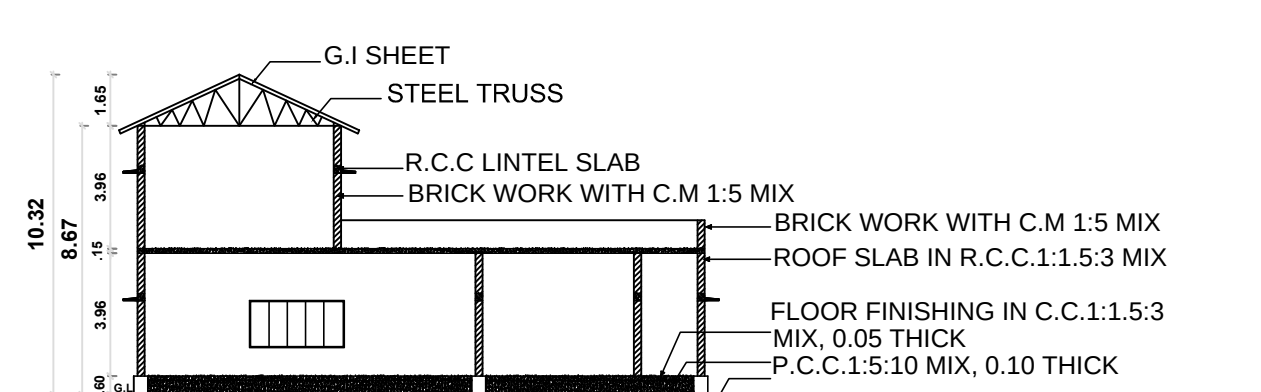


SECTION ON XX

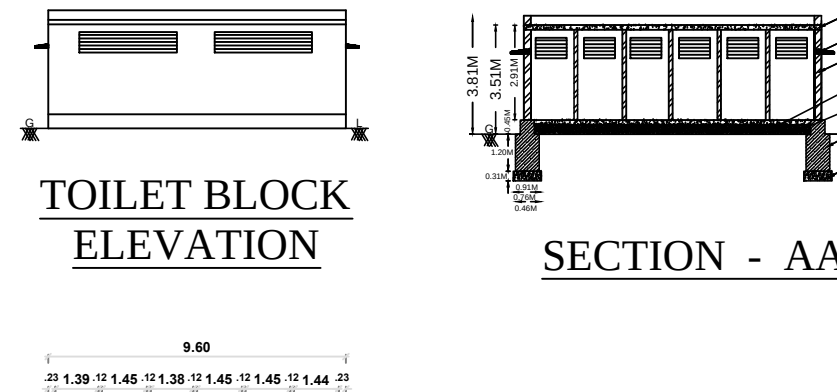



TOILET BLOCK

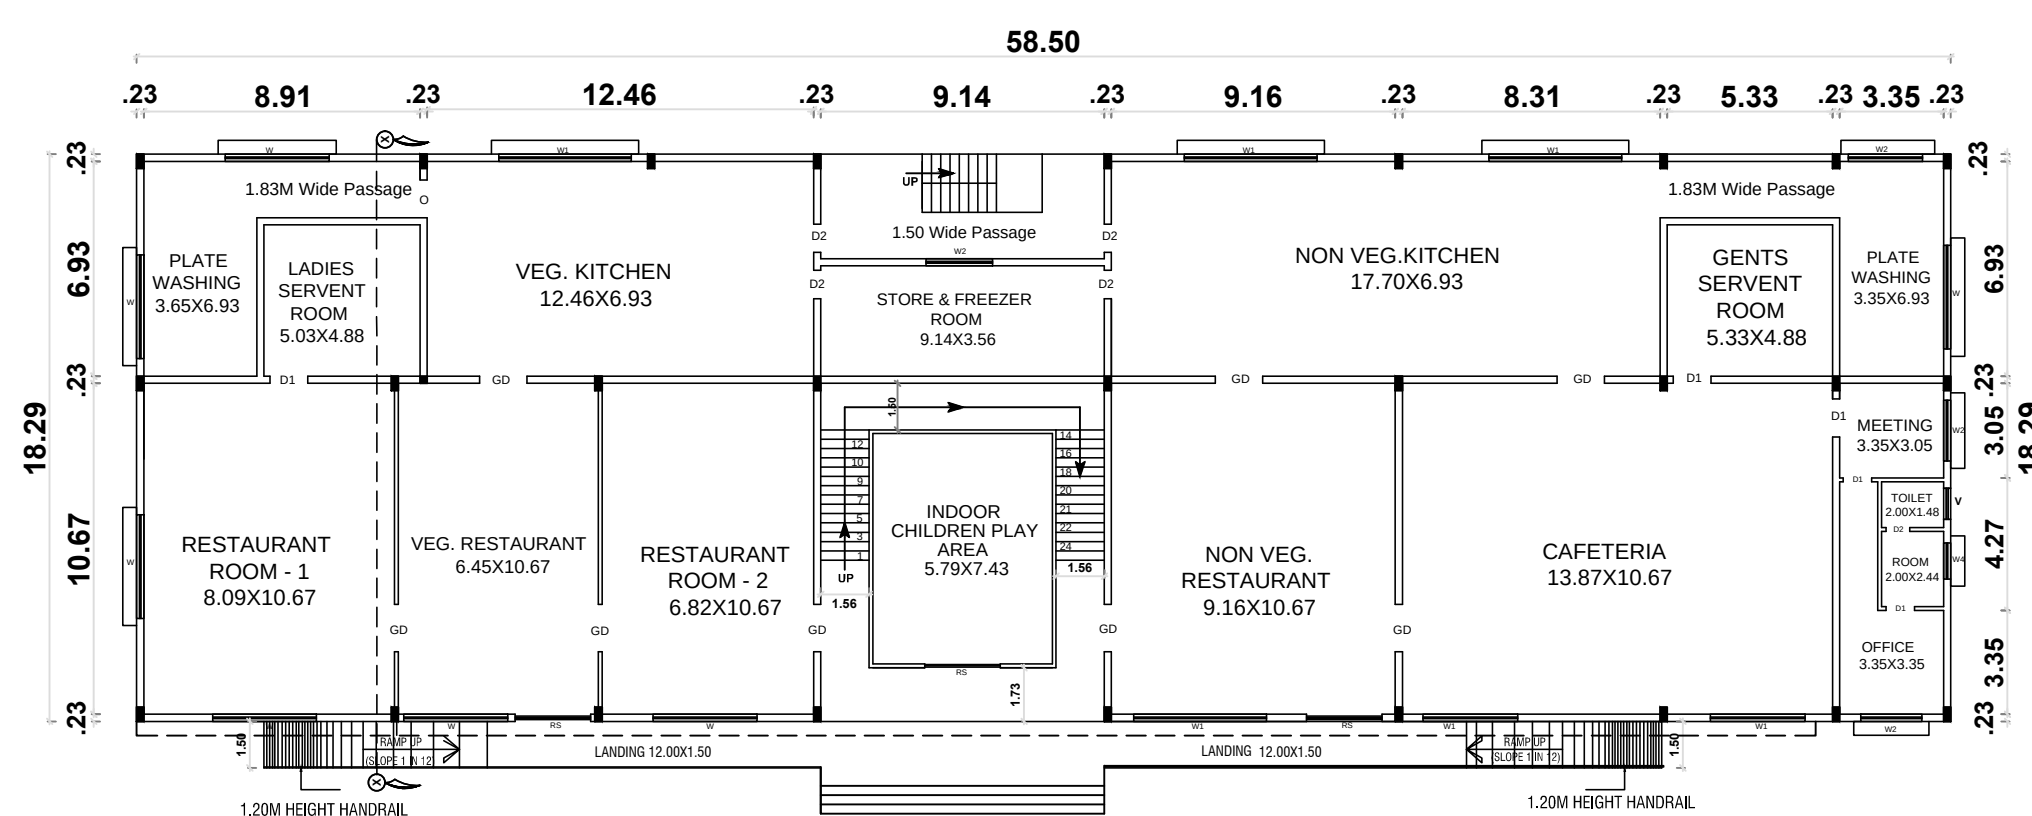

GROUND FLOOR PLAN

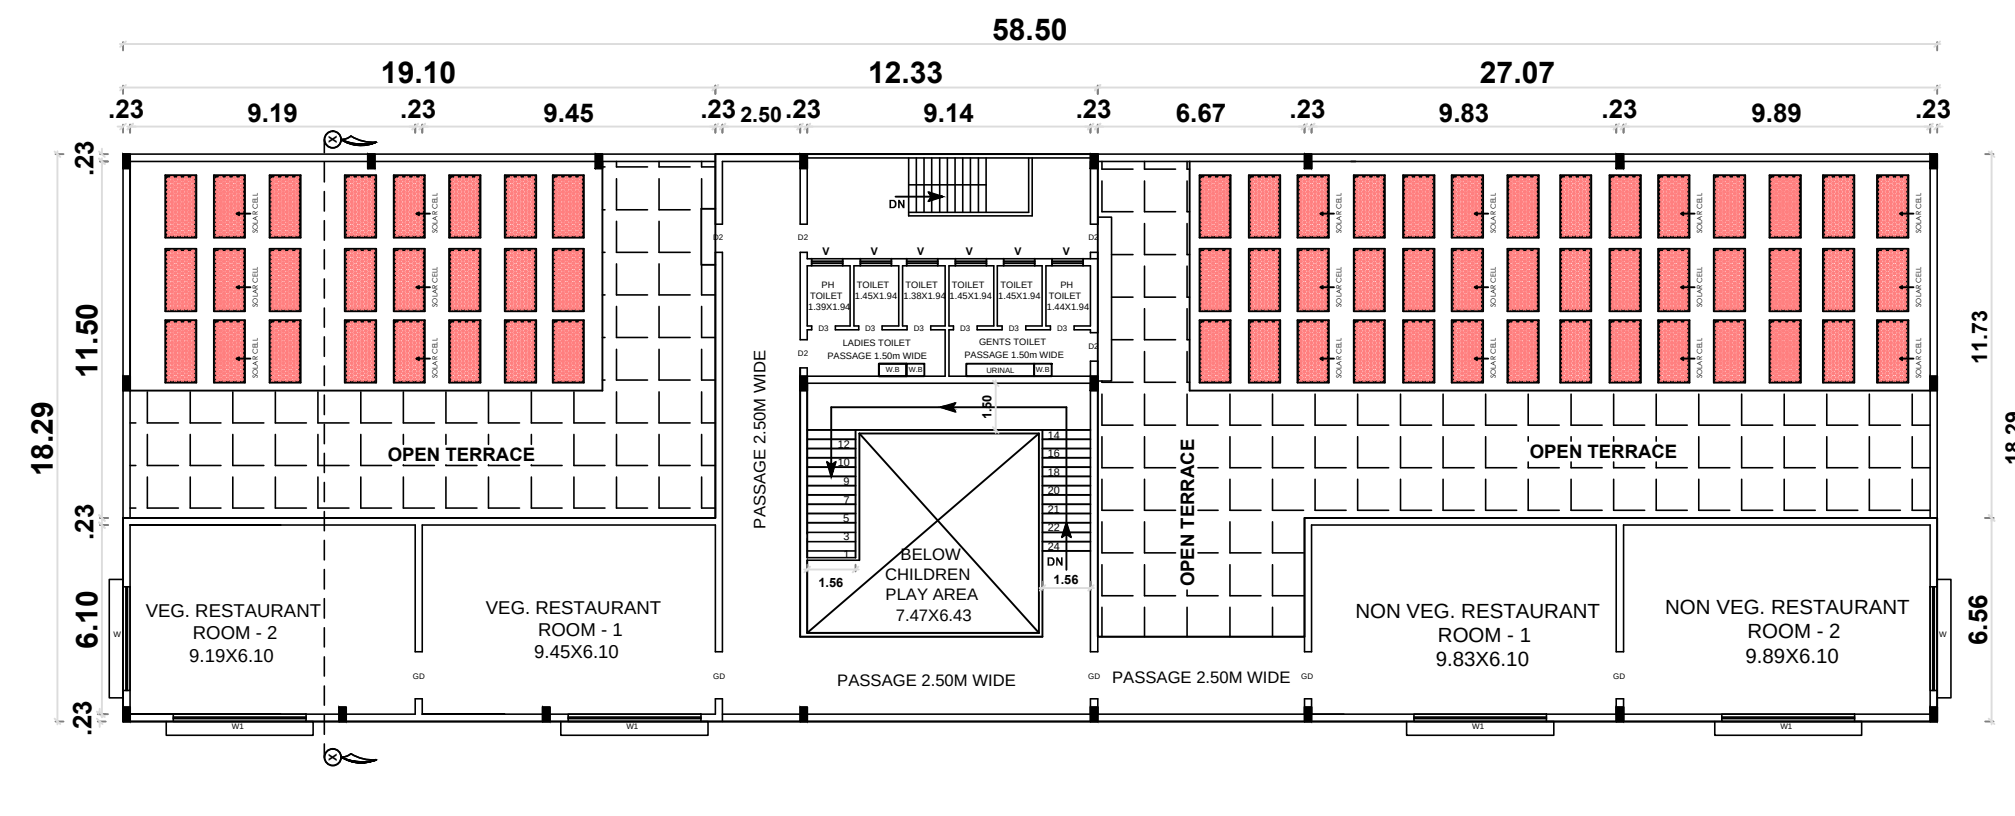







FIRST FLOOR PLAN

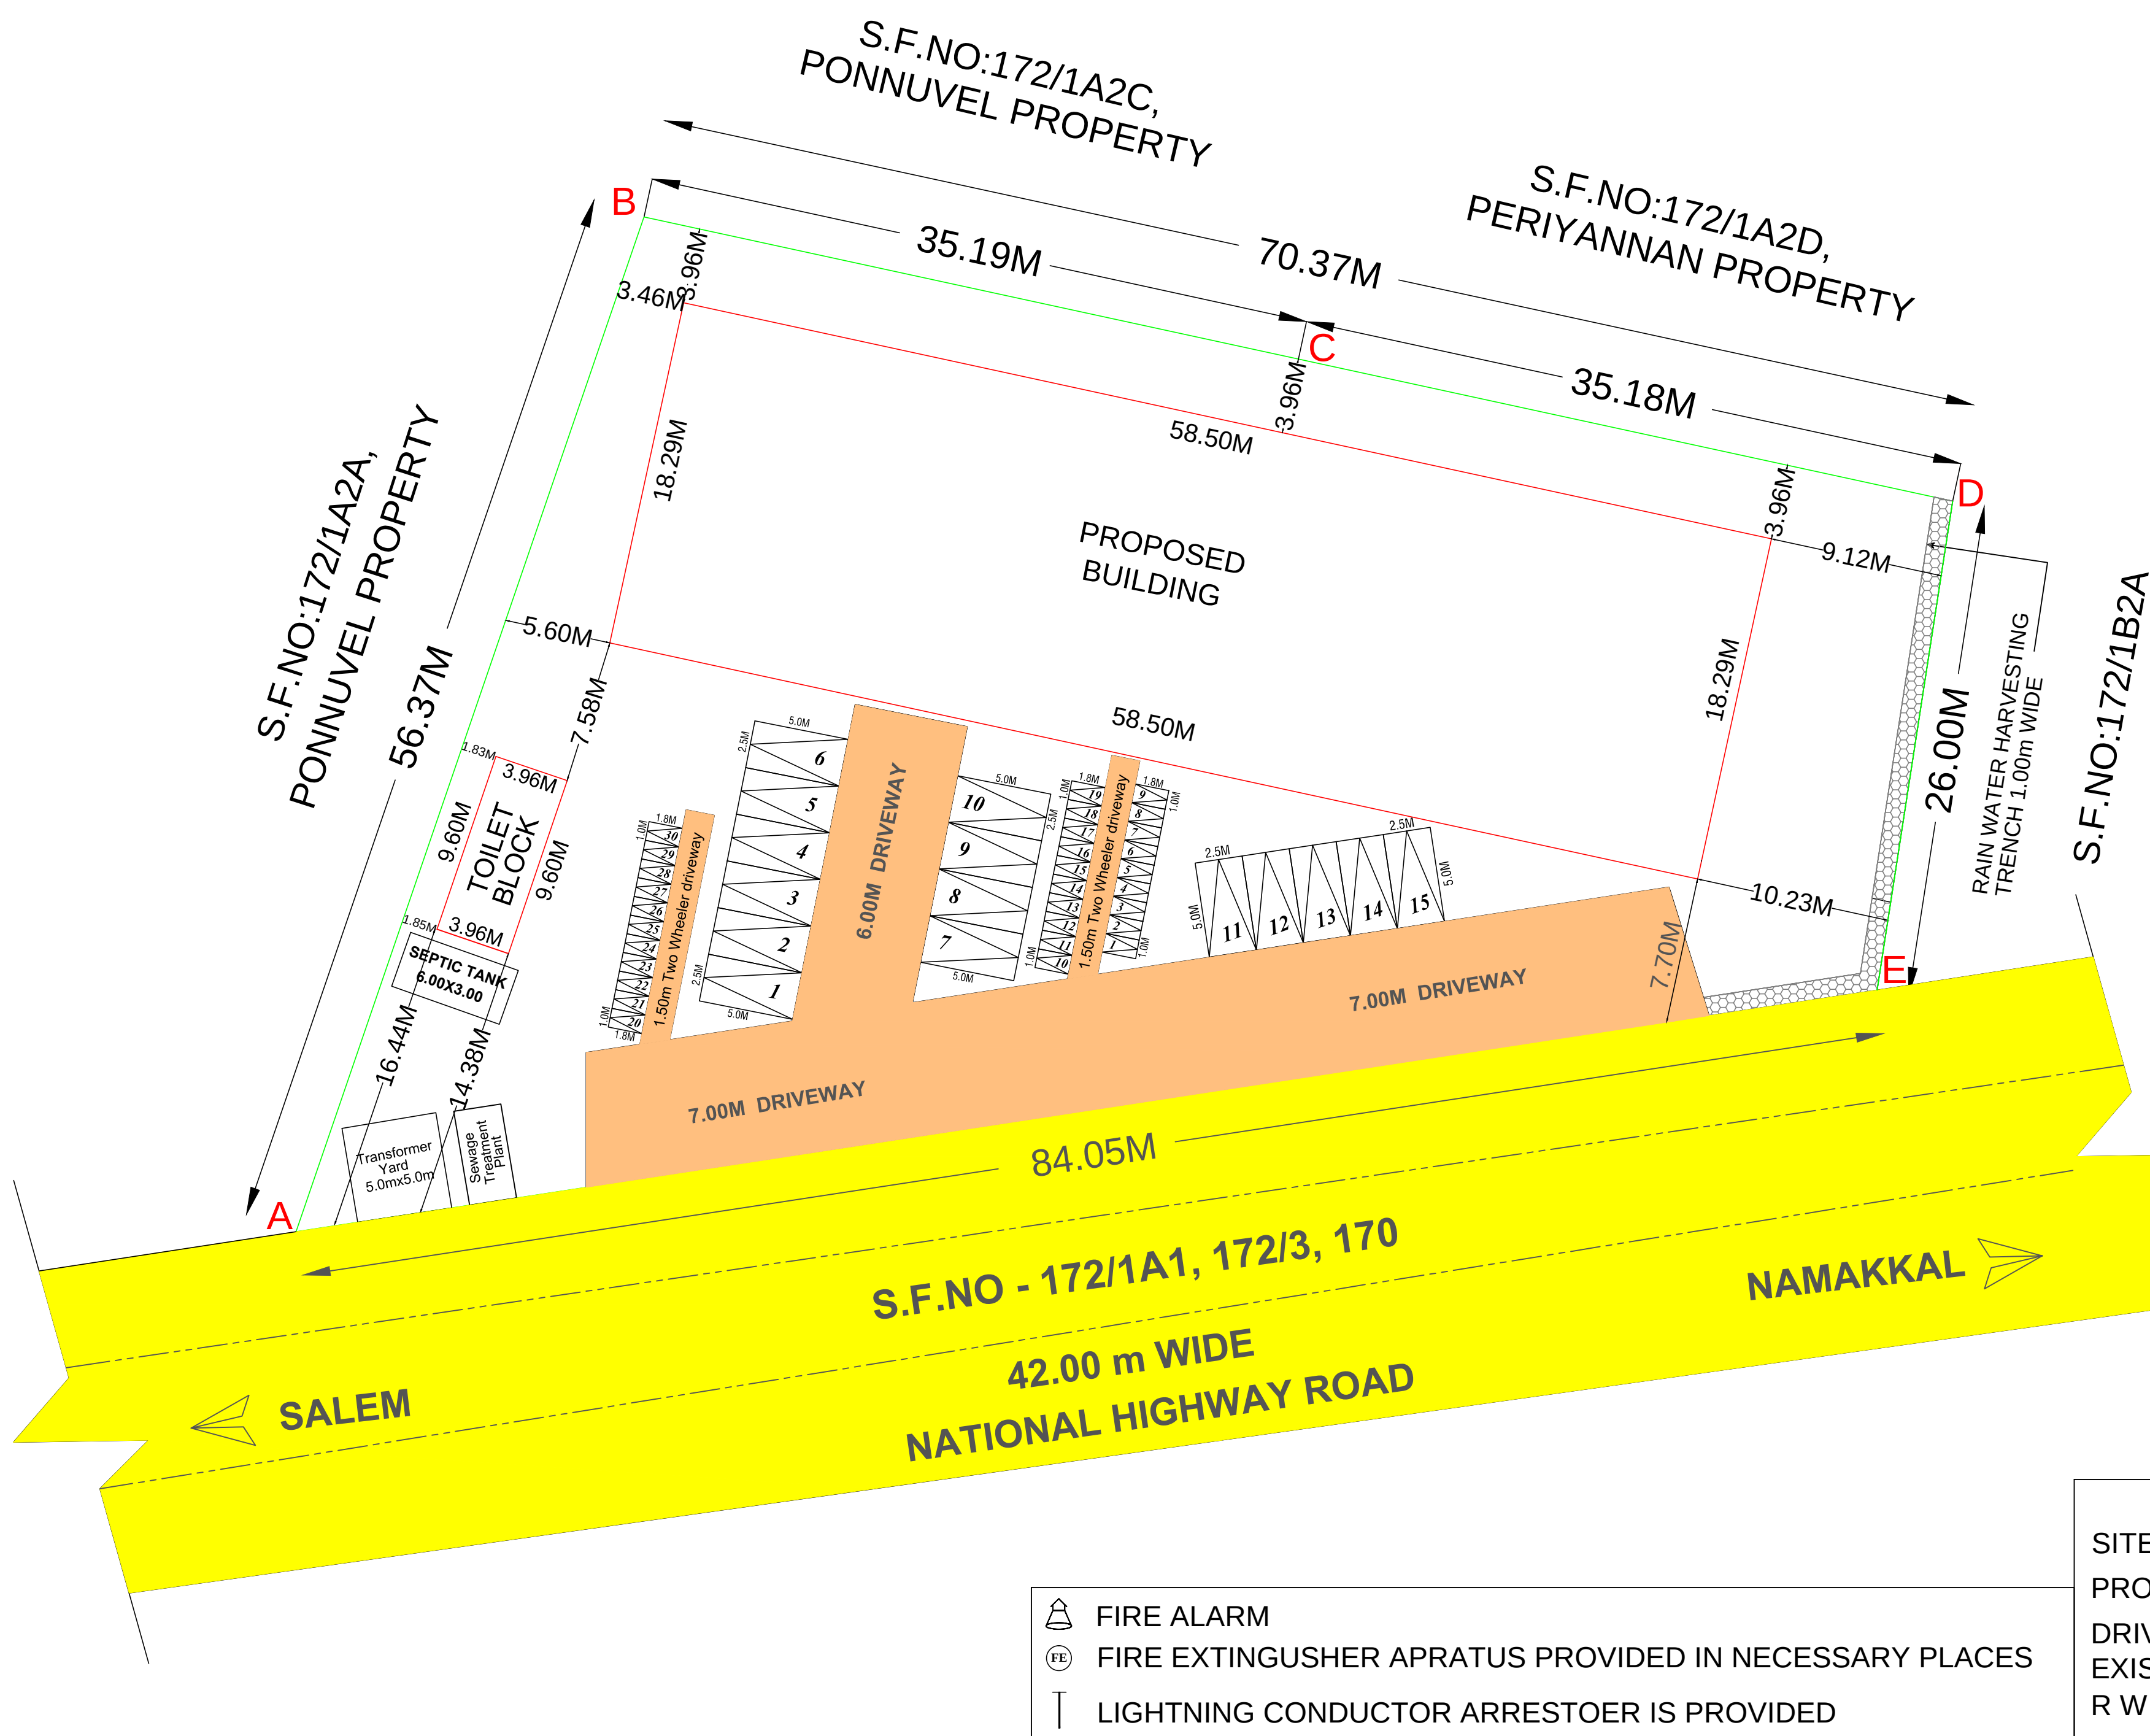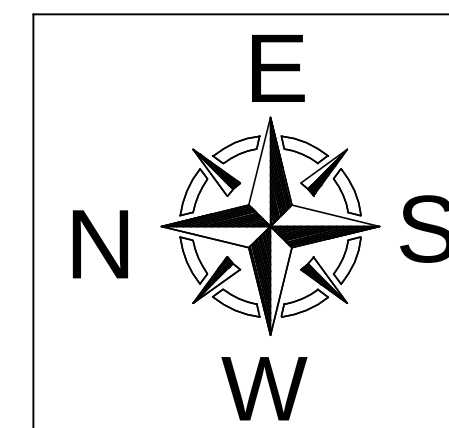

AS ON SITE PLAN
SCALE 1:100

COLOUR INDEX
SITE BOUNDARY SHOWN
PROPOSED BUILDING SHOWN
DRIVEWAY SHOWN
EXISTING ROAD SHOWN
R W H SHOWN

FIRE ALARM
FIRE EXTINGUISHER APRATUS PROVIDED IN NECESSARY PLACES
LIGHTNING CONDUCTOR ARRESTOER IS PROVIDED

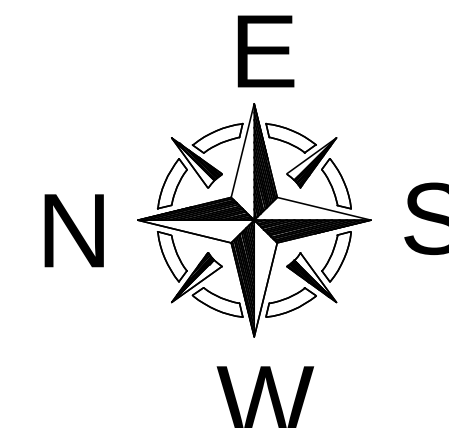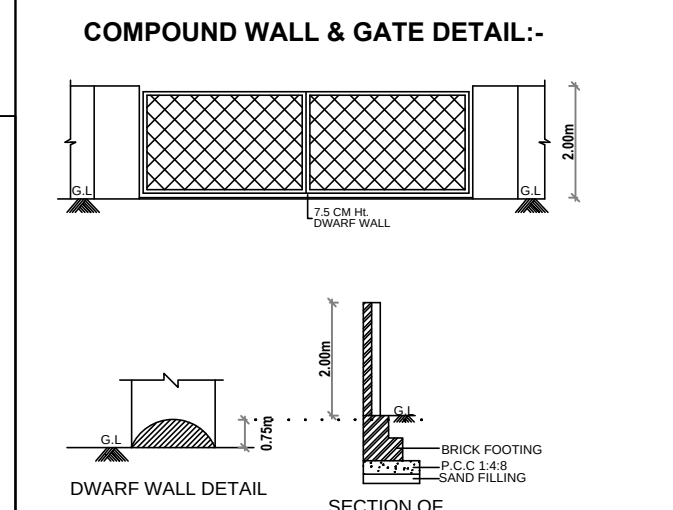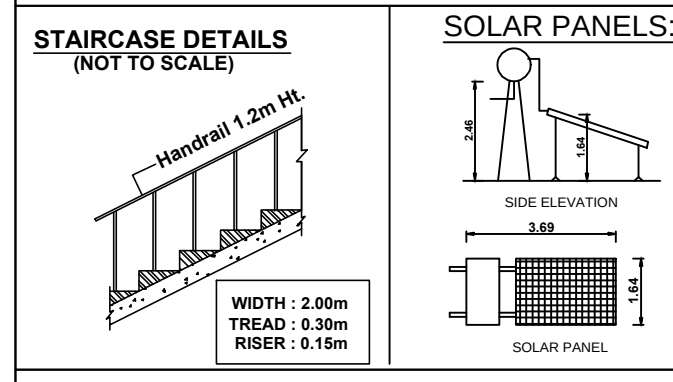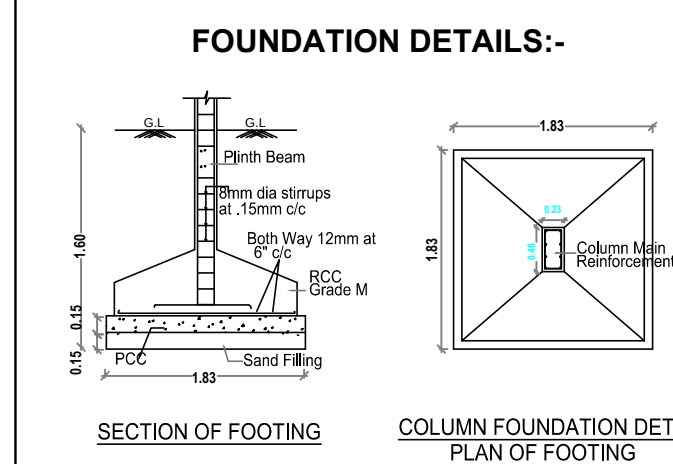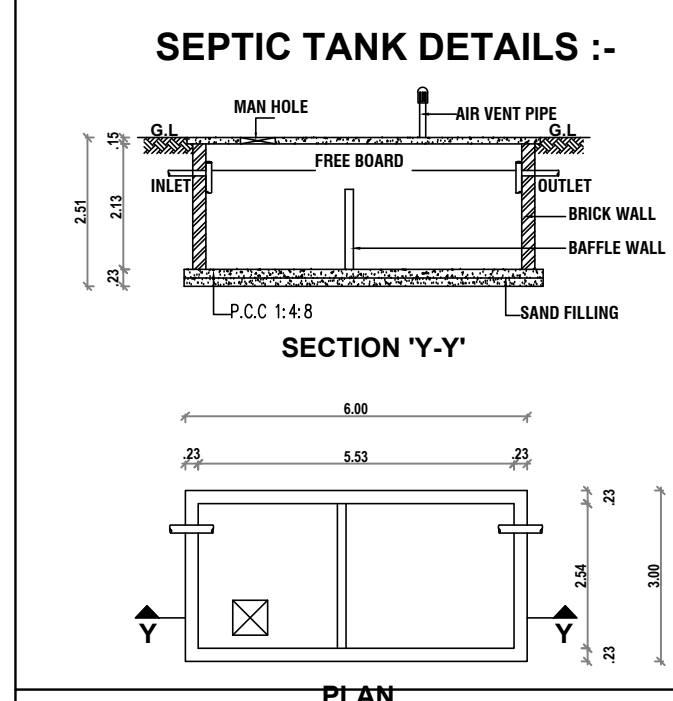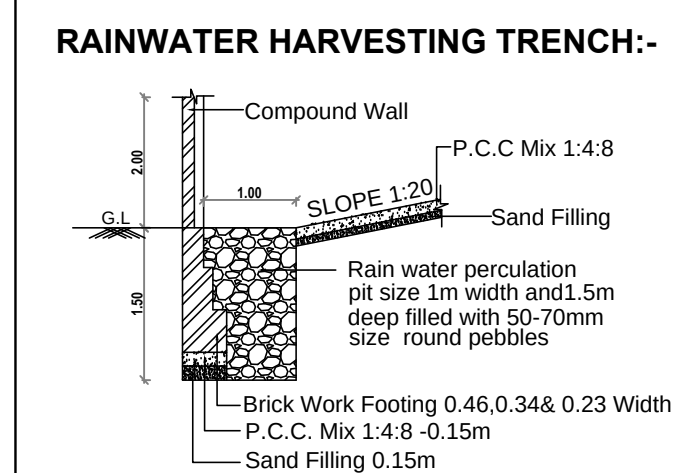

JOINERY DETAILS		
REFERENCE	DESCRIPTIONS	SIZE (Meter)
RS	ROLLING SHUTTER	2.44 X 2.13
GD	GLASS DOOR	1.52 X 2.13
D1	DOOR	1.22 X 2.13
D2	DOOR	0.91 X 2.13
D3	DOOR	0.76 X 2.13
O	OPEN	1.22 X 2.13
W	WINDOW	3.35 X 1.52
W1	WINDOW	4.28 X 1.52
W2	WINDOW	2.40 X 0.60
W3	WINDOW	1.52 X 1.52
V	VENTILATOR	1.00 X 0.60


PROPERTY OWNER :

NAME OF THE LESSEE:


FOR OFFICE USE :

1. Mr. R. Rajinikanth
2. Mrs. R. Bharathi

1. Mr. R. Rajinikanth
2. Mrs. R. Bharathi

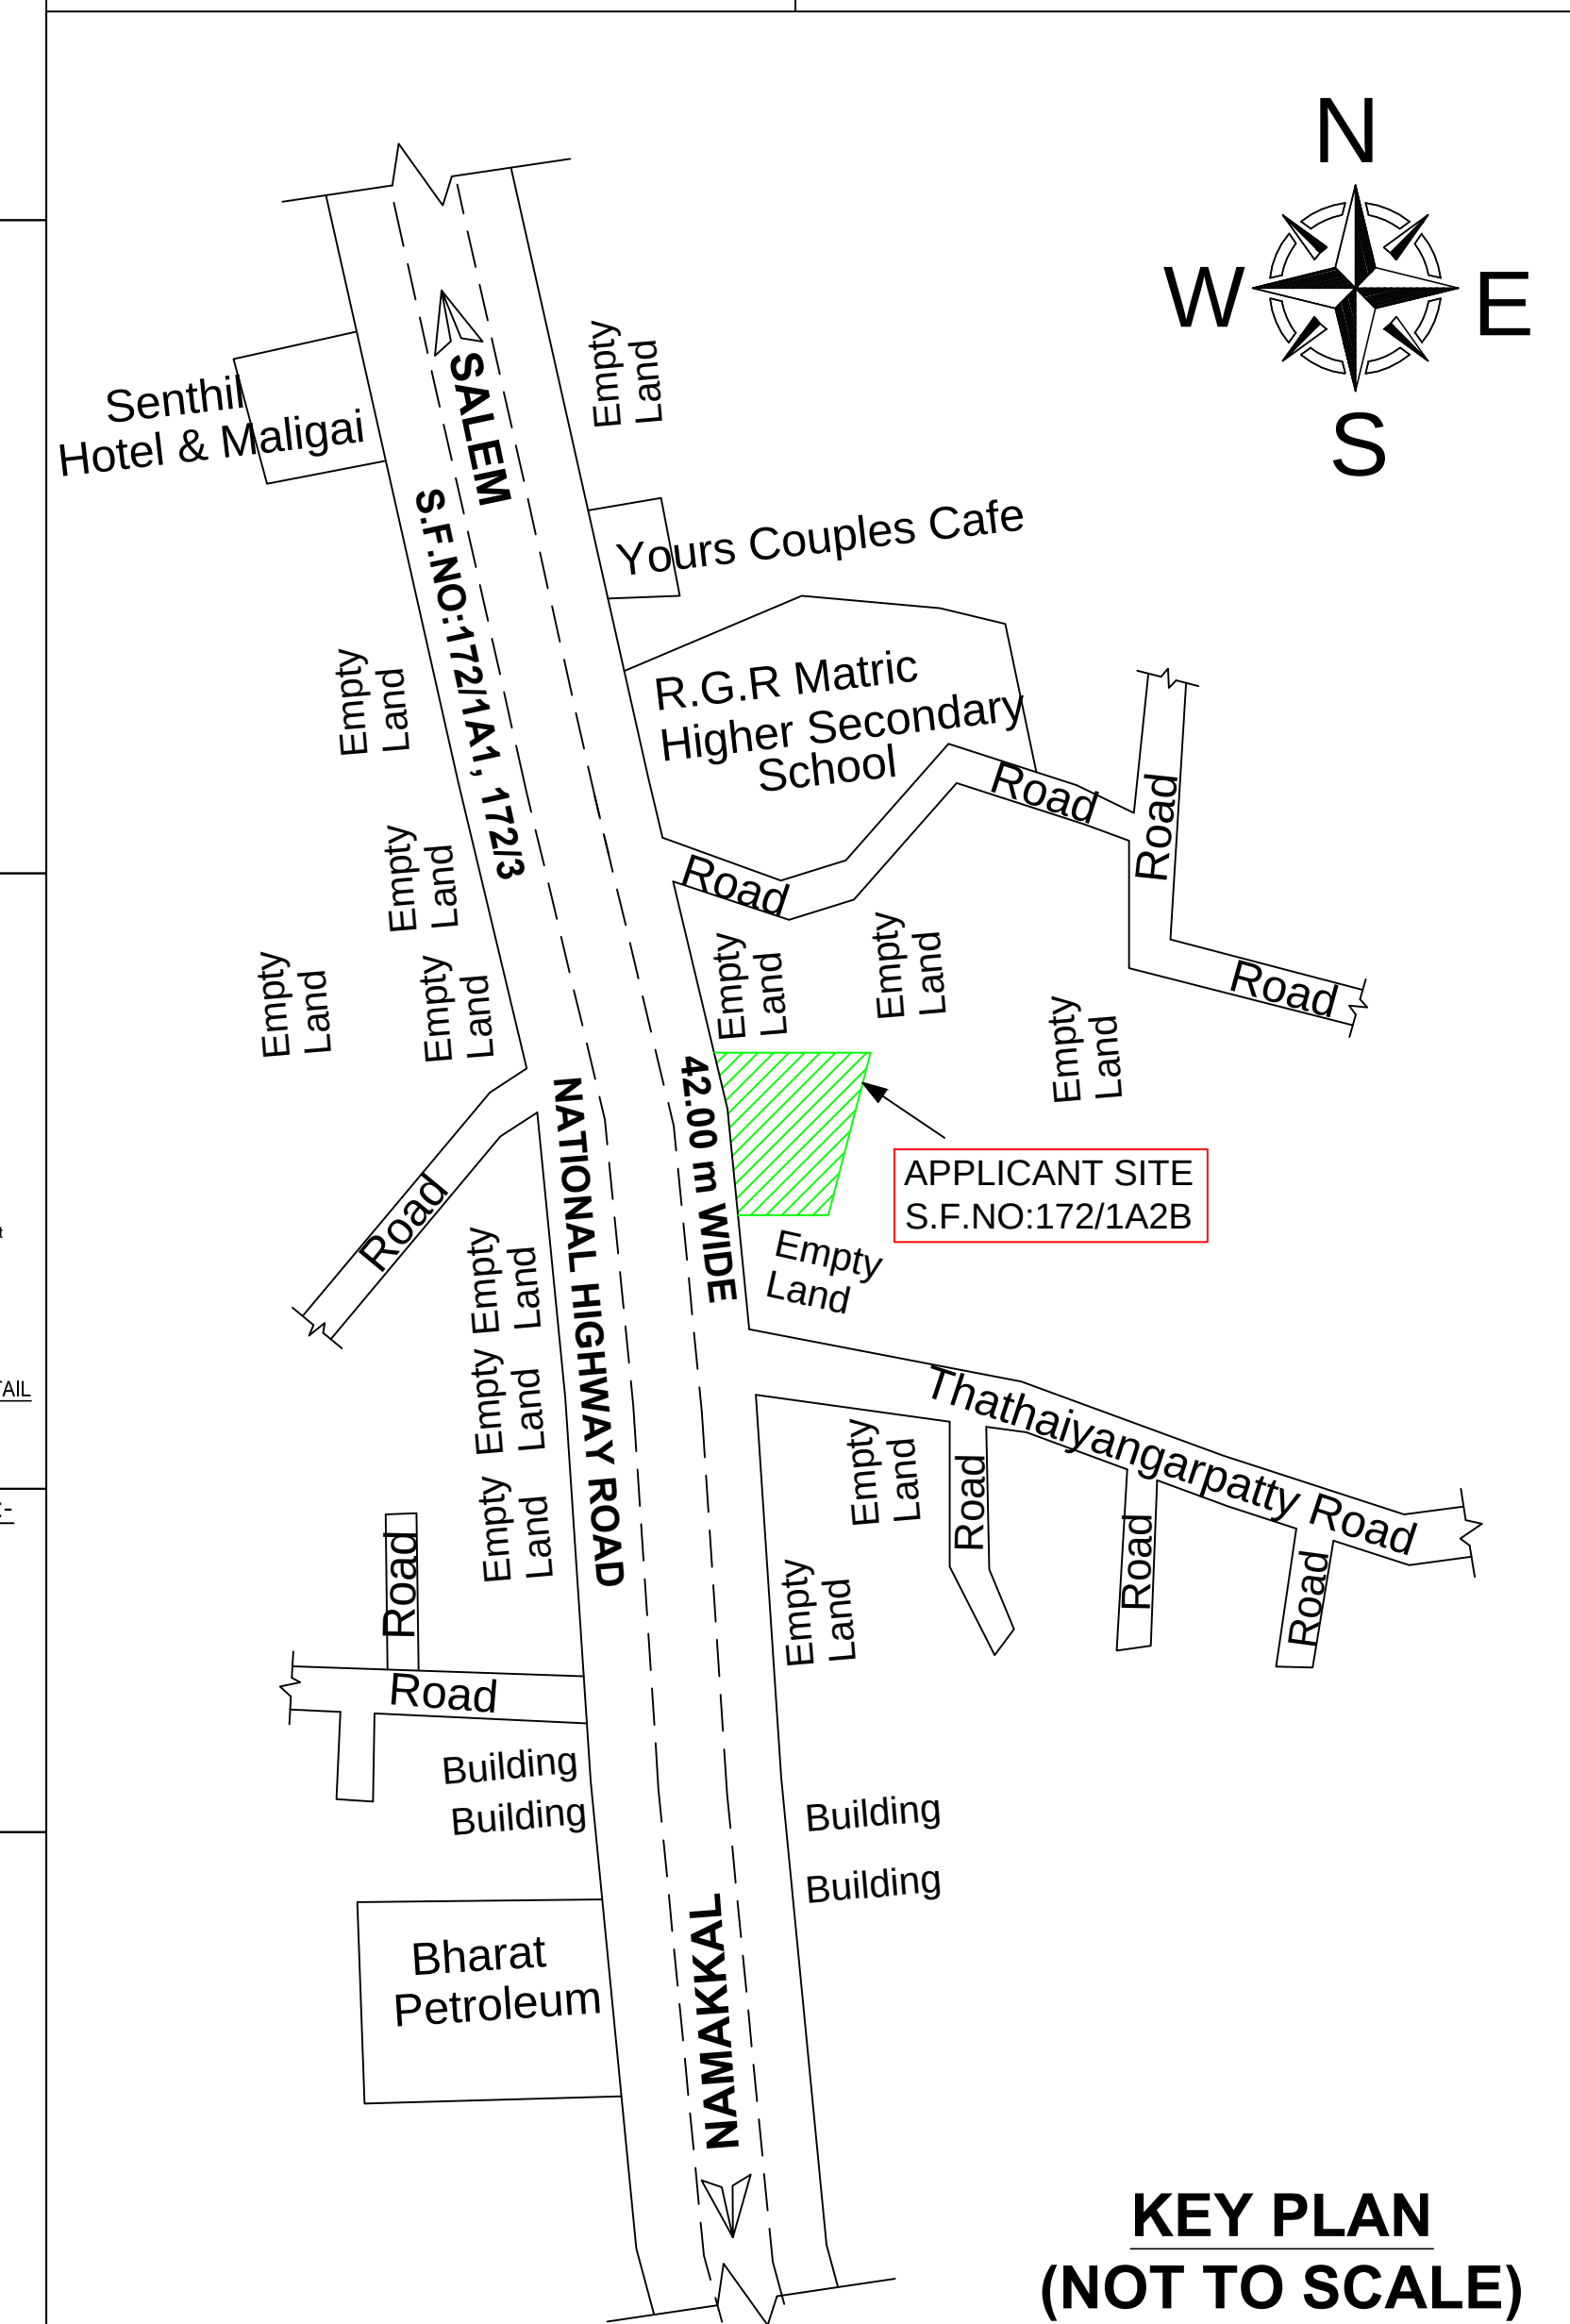

KEY PLAN
(NOT TO SCALE)

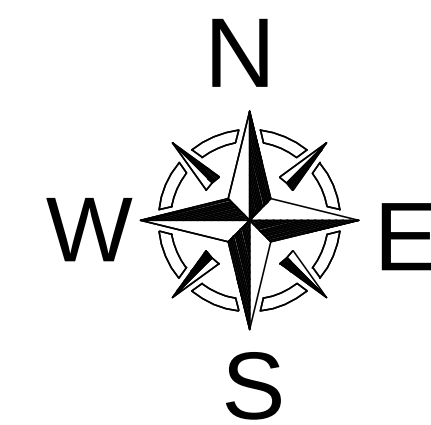

REGISTERED ENGINEER :

Er. S.V. ANBUCHELVAN,
Civil Engineer & Builders
Licensed Building Surveyor
DTCF/NKL/RE-1/002/2022
VETRI ASSOCIATE
102, Tiruchengode Road,
Near Subbutakshmi Mahal,
Namakkal-1. Cell : 98434 40010.

STRUCTURAL ENGINEER :

Er. N. SARAVANAKUMAR, ME(Struct)
Registered Structural Engineer Grade-I,
Reg.No. DTCP/SALEM/RSE-1/004/2020
Skanda Engineering Consultants,
Opposite to Old RTO Office,
Salem Road, Namakkal.
Cell : 99409 99771.