

PP

APPROVAL RECORD

# Planning Permission

Namakkal district, Tamil Nadu

APPROVAL TYPE

**Building Plan**

ISSUING AUTHORITY


**Rural Panchayat**

The approval as the planning authority issued it, reproduced in full behind this page.


An approval speaks to what was sanctioned, not to what was built. Completion is a separate record.

**DISTRICT.**



**Mr.P.KARTHIK, S/O. PARAMESWARAN**

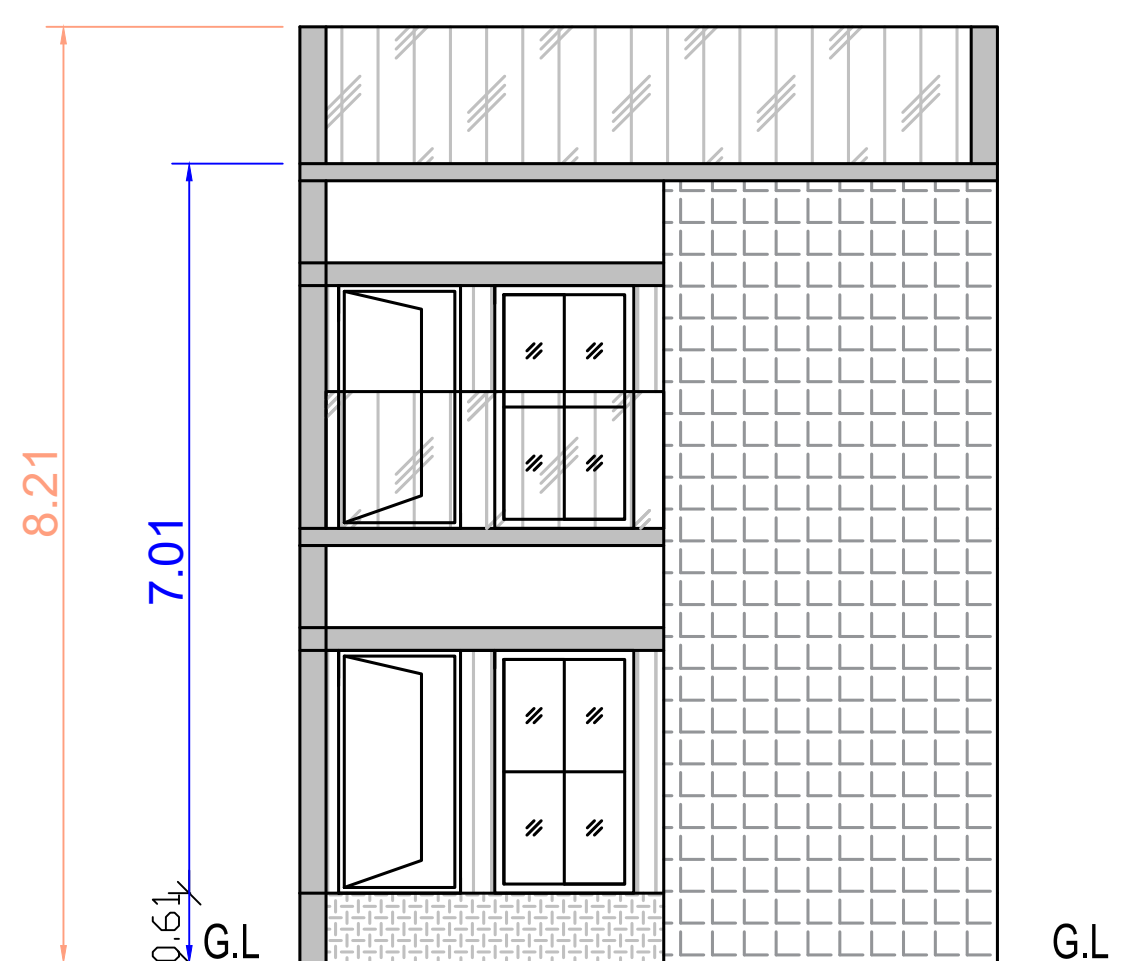

ELEVATION  
(NORTH SIDE VIEW)

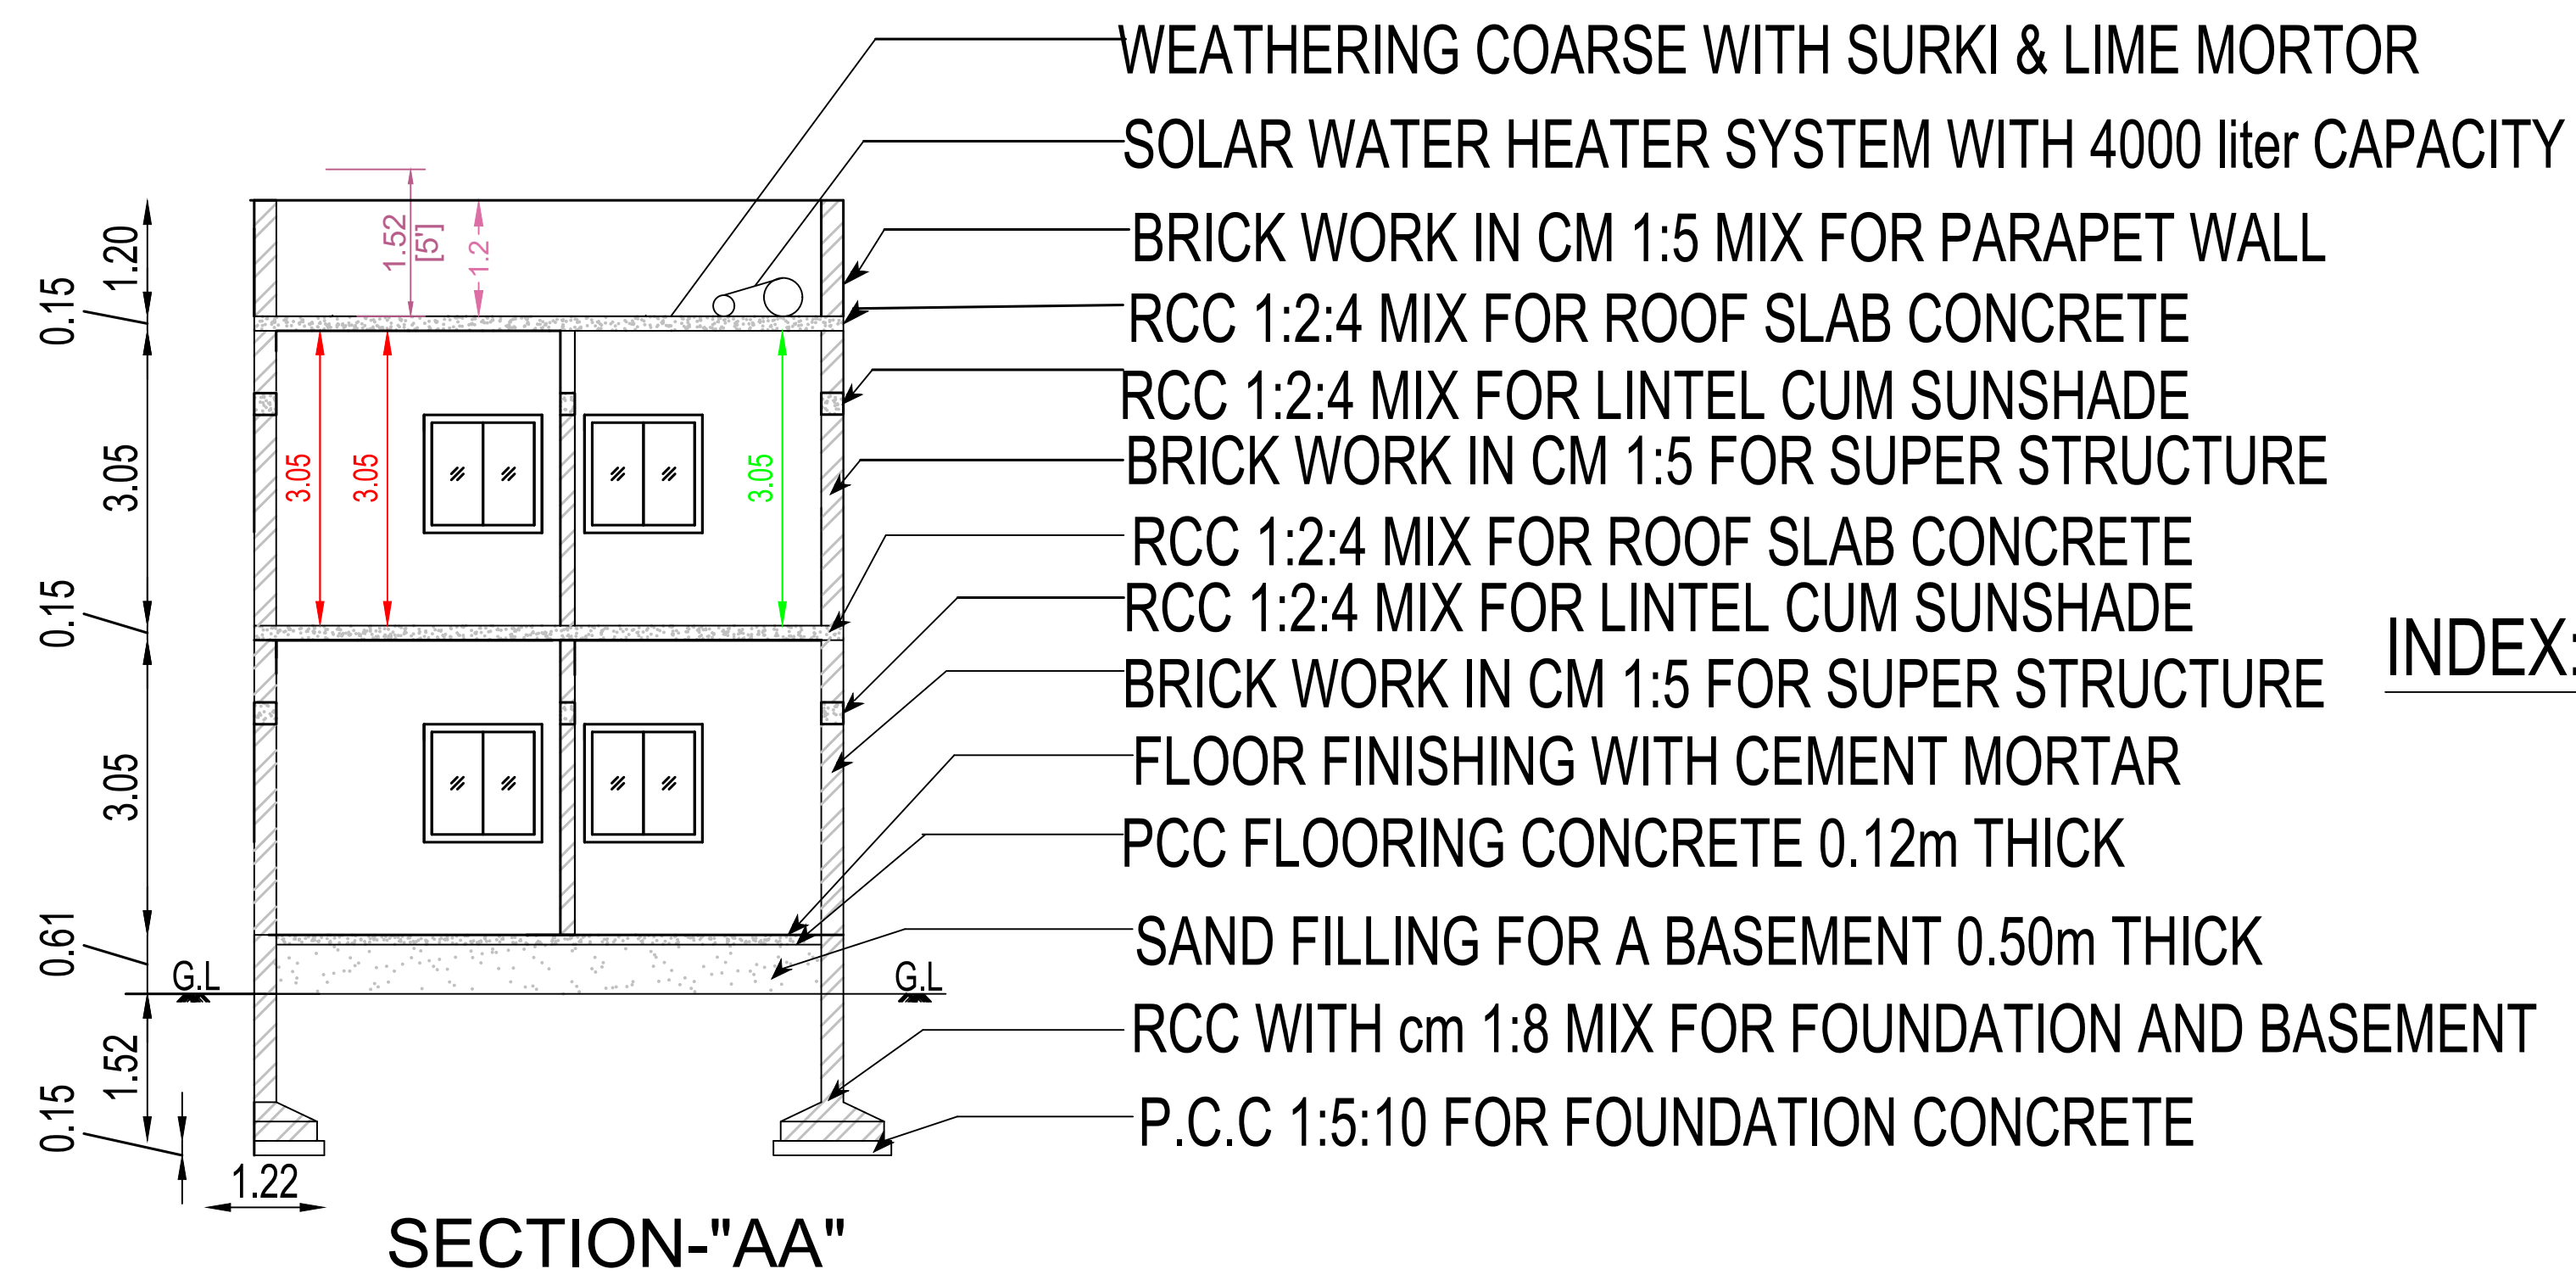

SECTION-"AA"

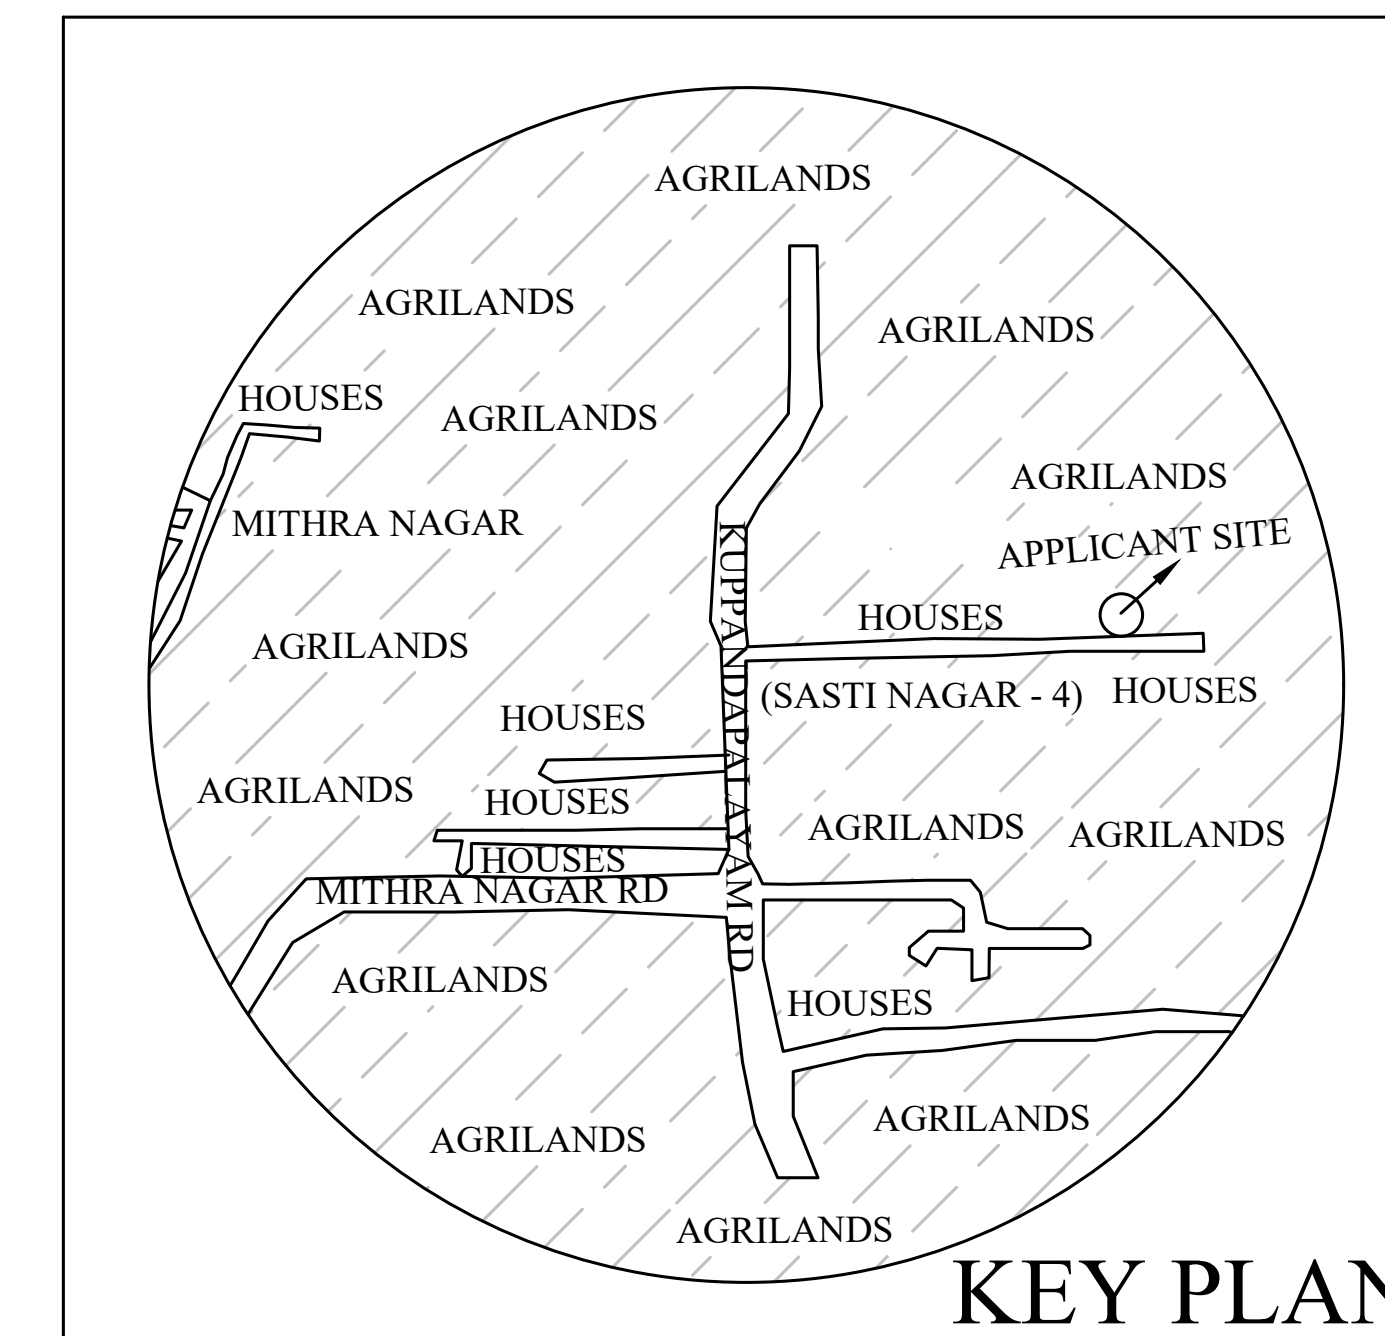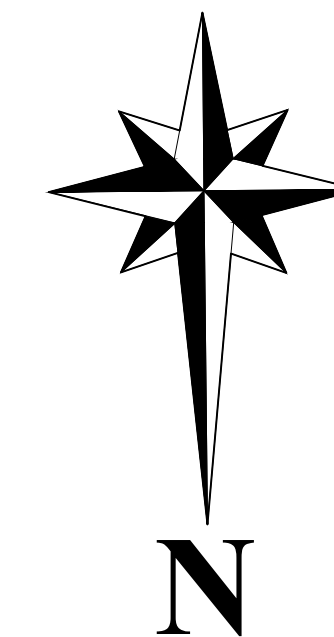


## KEY PLAN


INDEX: SITE BOUNDARY - ☐

PROPOSED BUILDING - ☐


R.S. F NO:- 205  
SARATHA PROPERTY

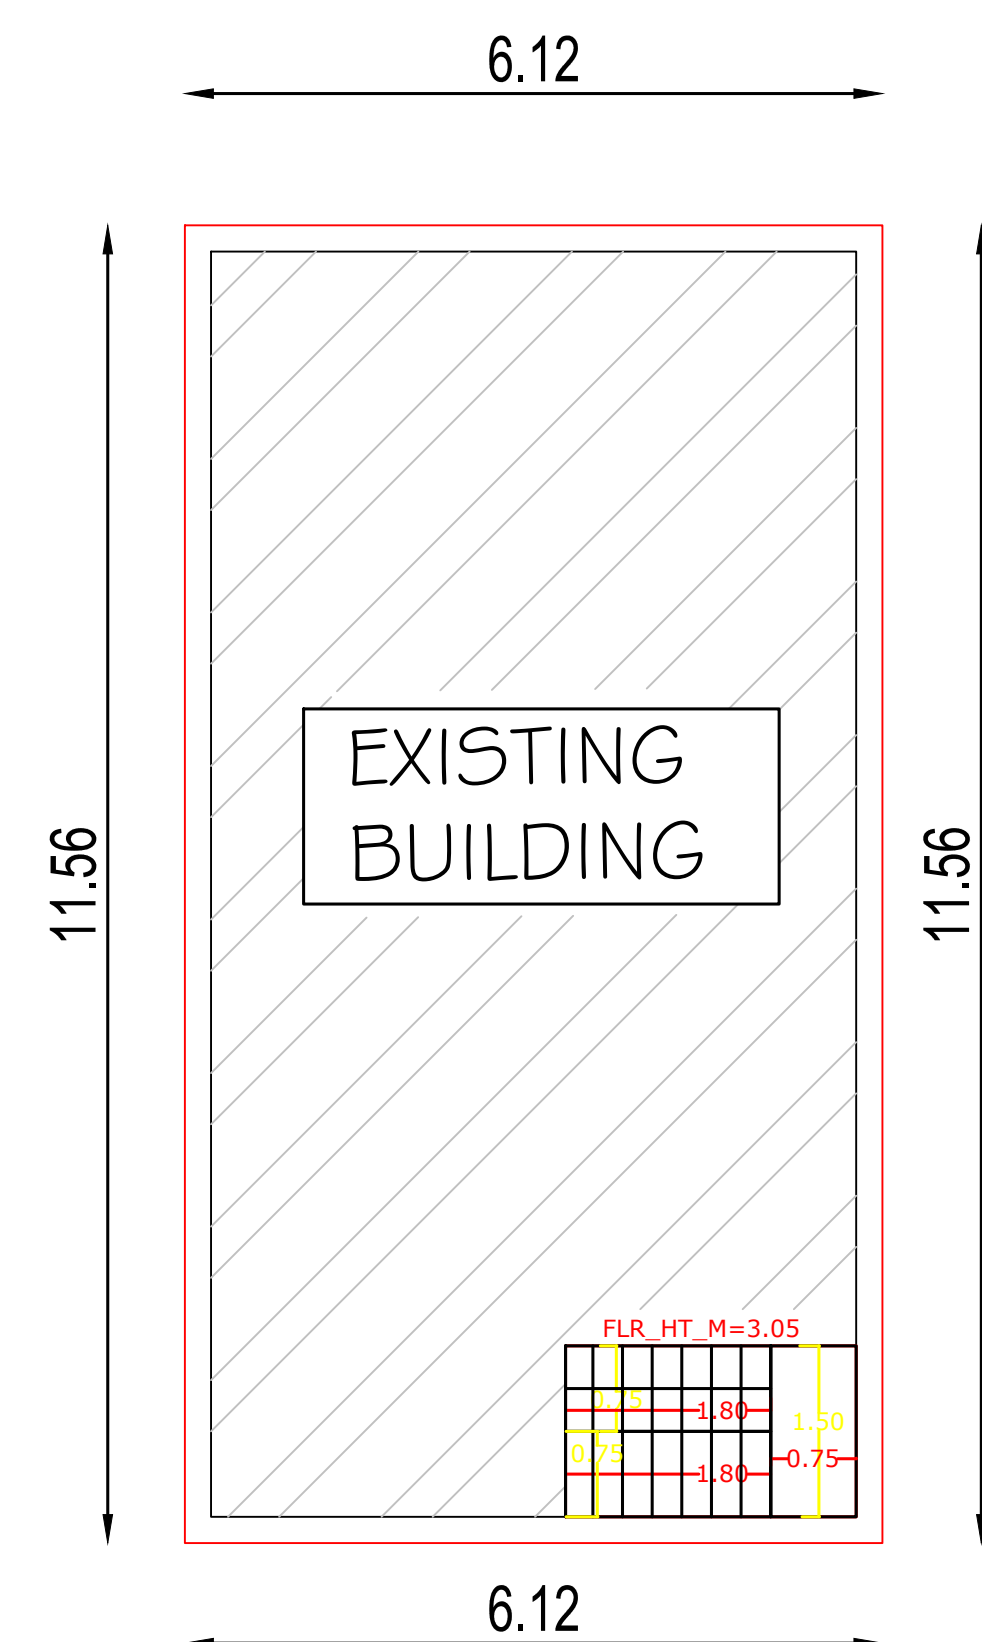



**EXISTING GROUND FLOOR PLAN**  
(Scale 1:100)

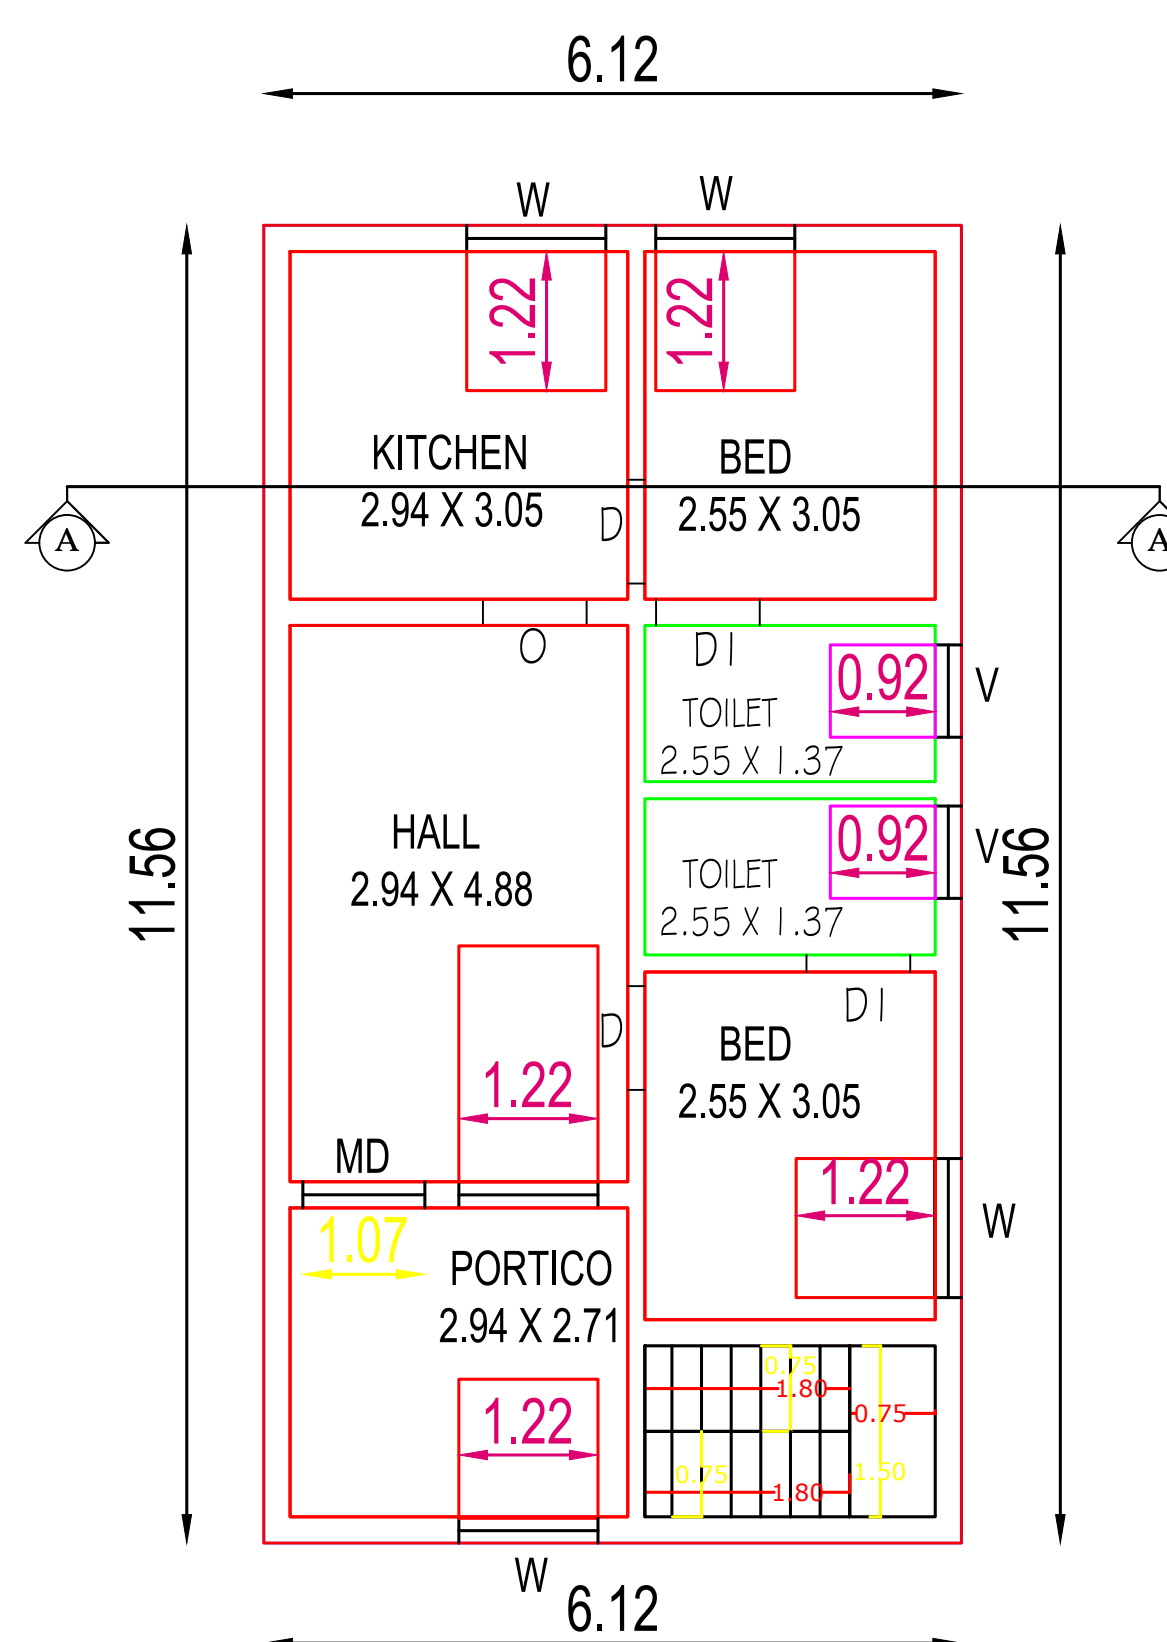


PROPOSED FIRST FLOOR PLAN  
(Scale 1:100)

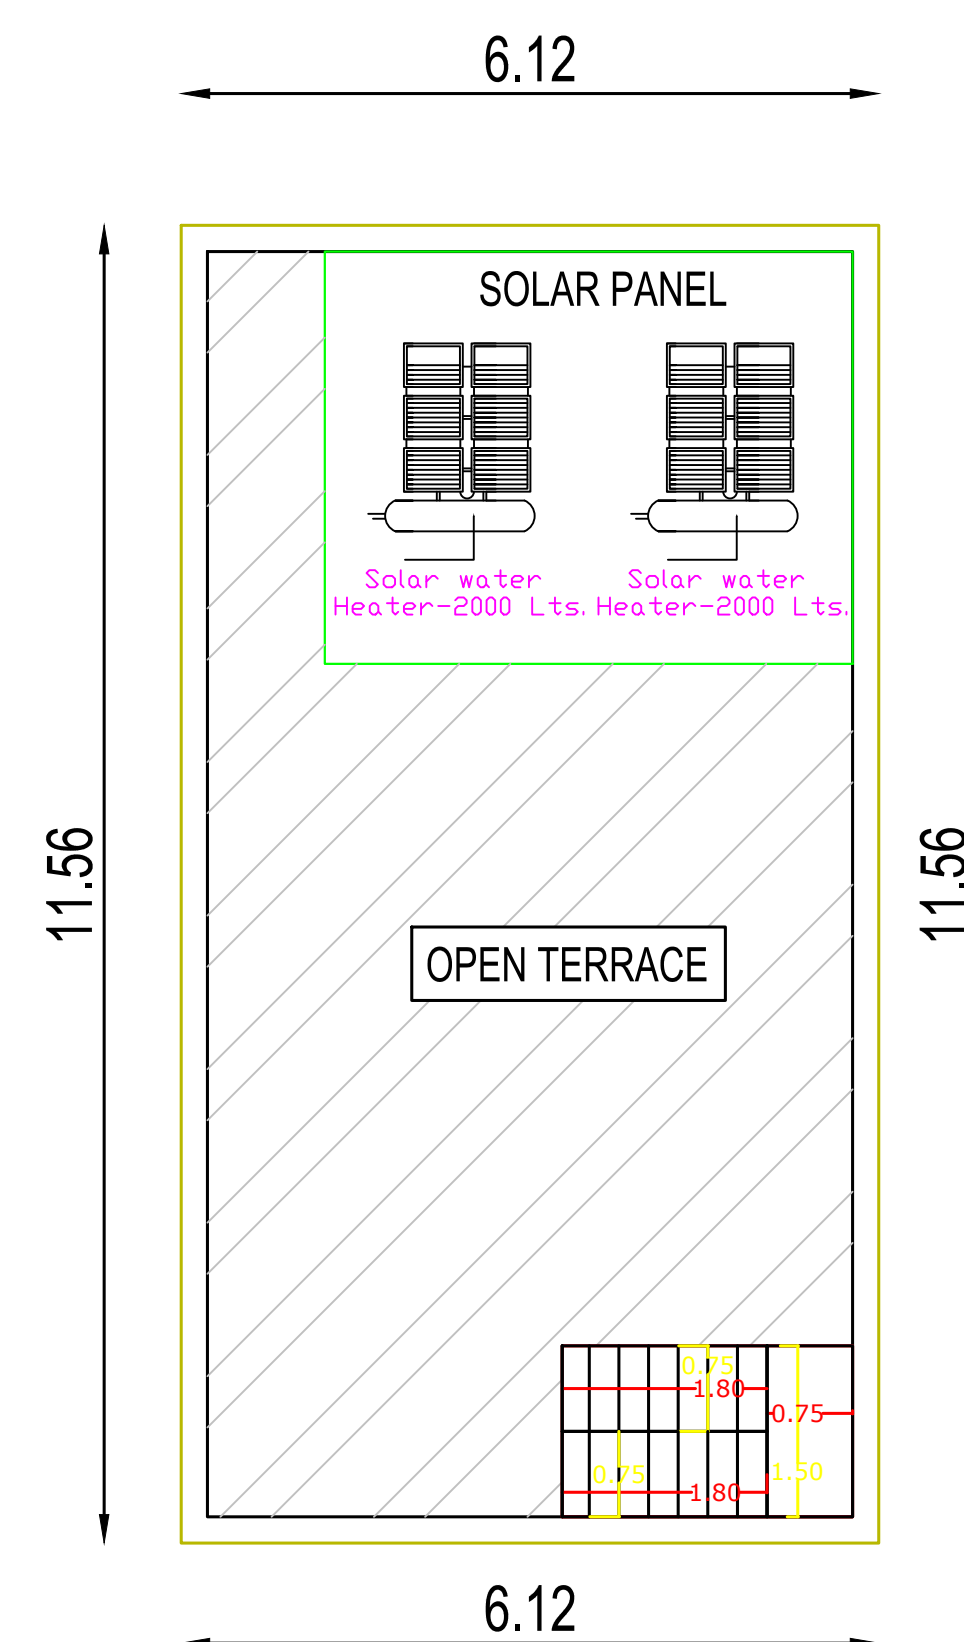


PROPOSED TERRACE FLOOR PLAN  
(Scale 1:100)

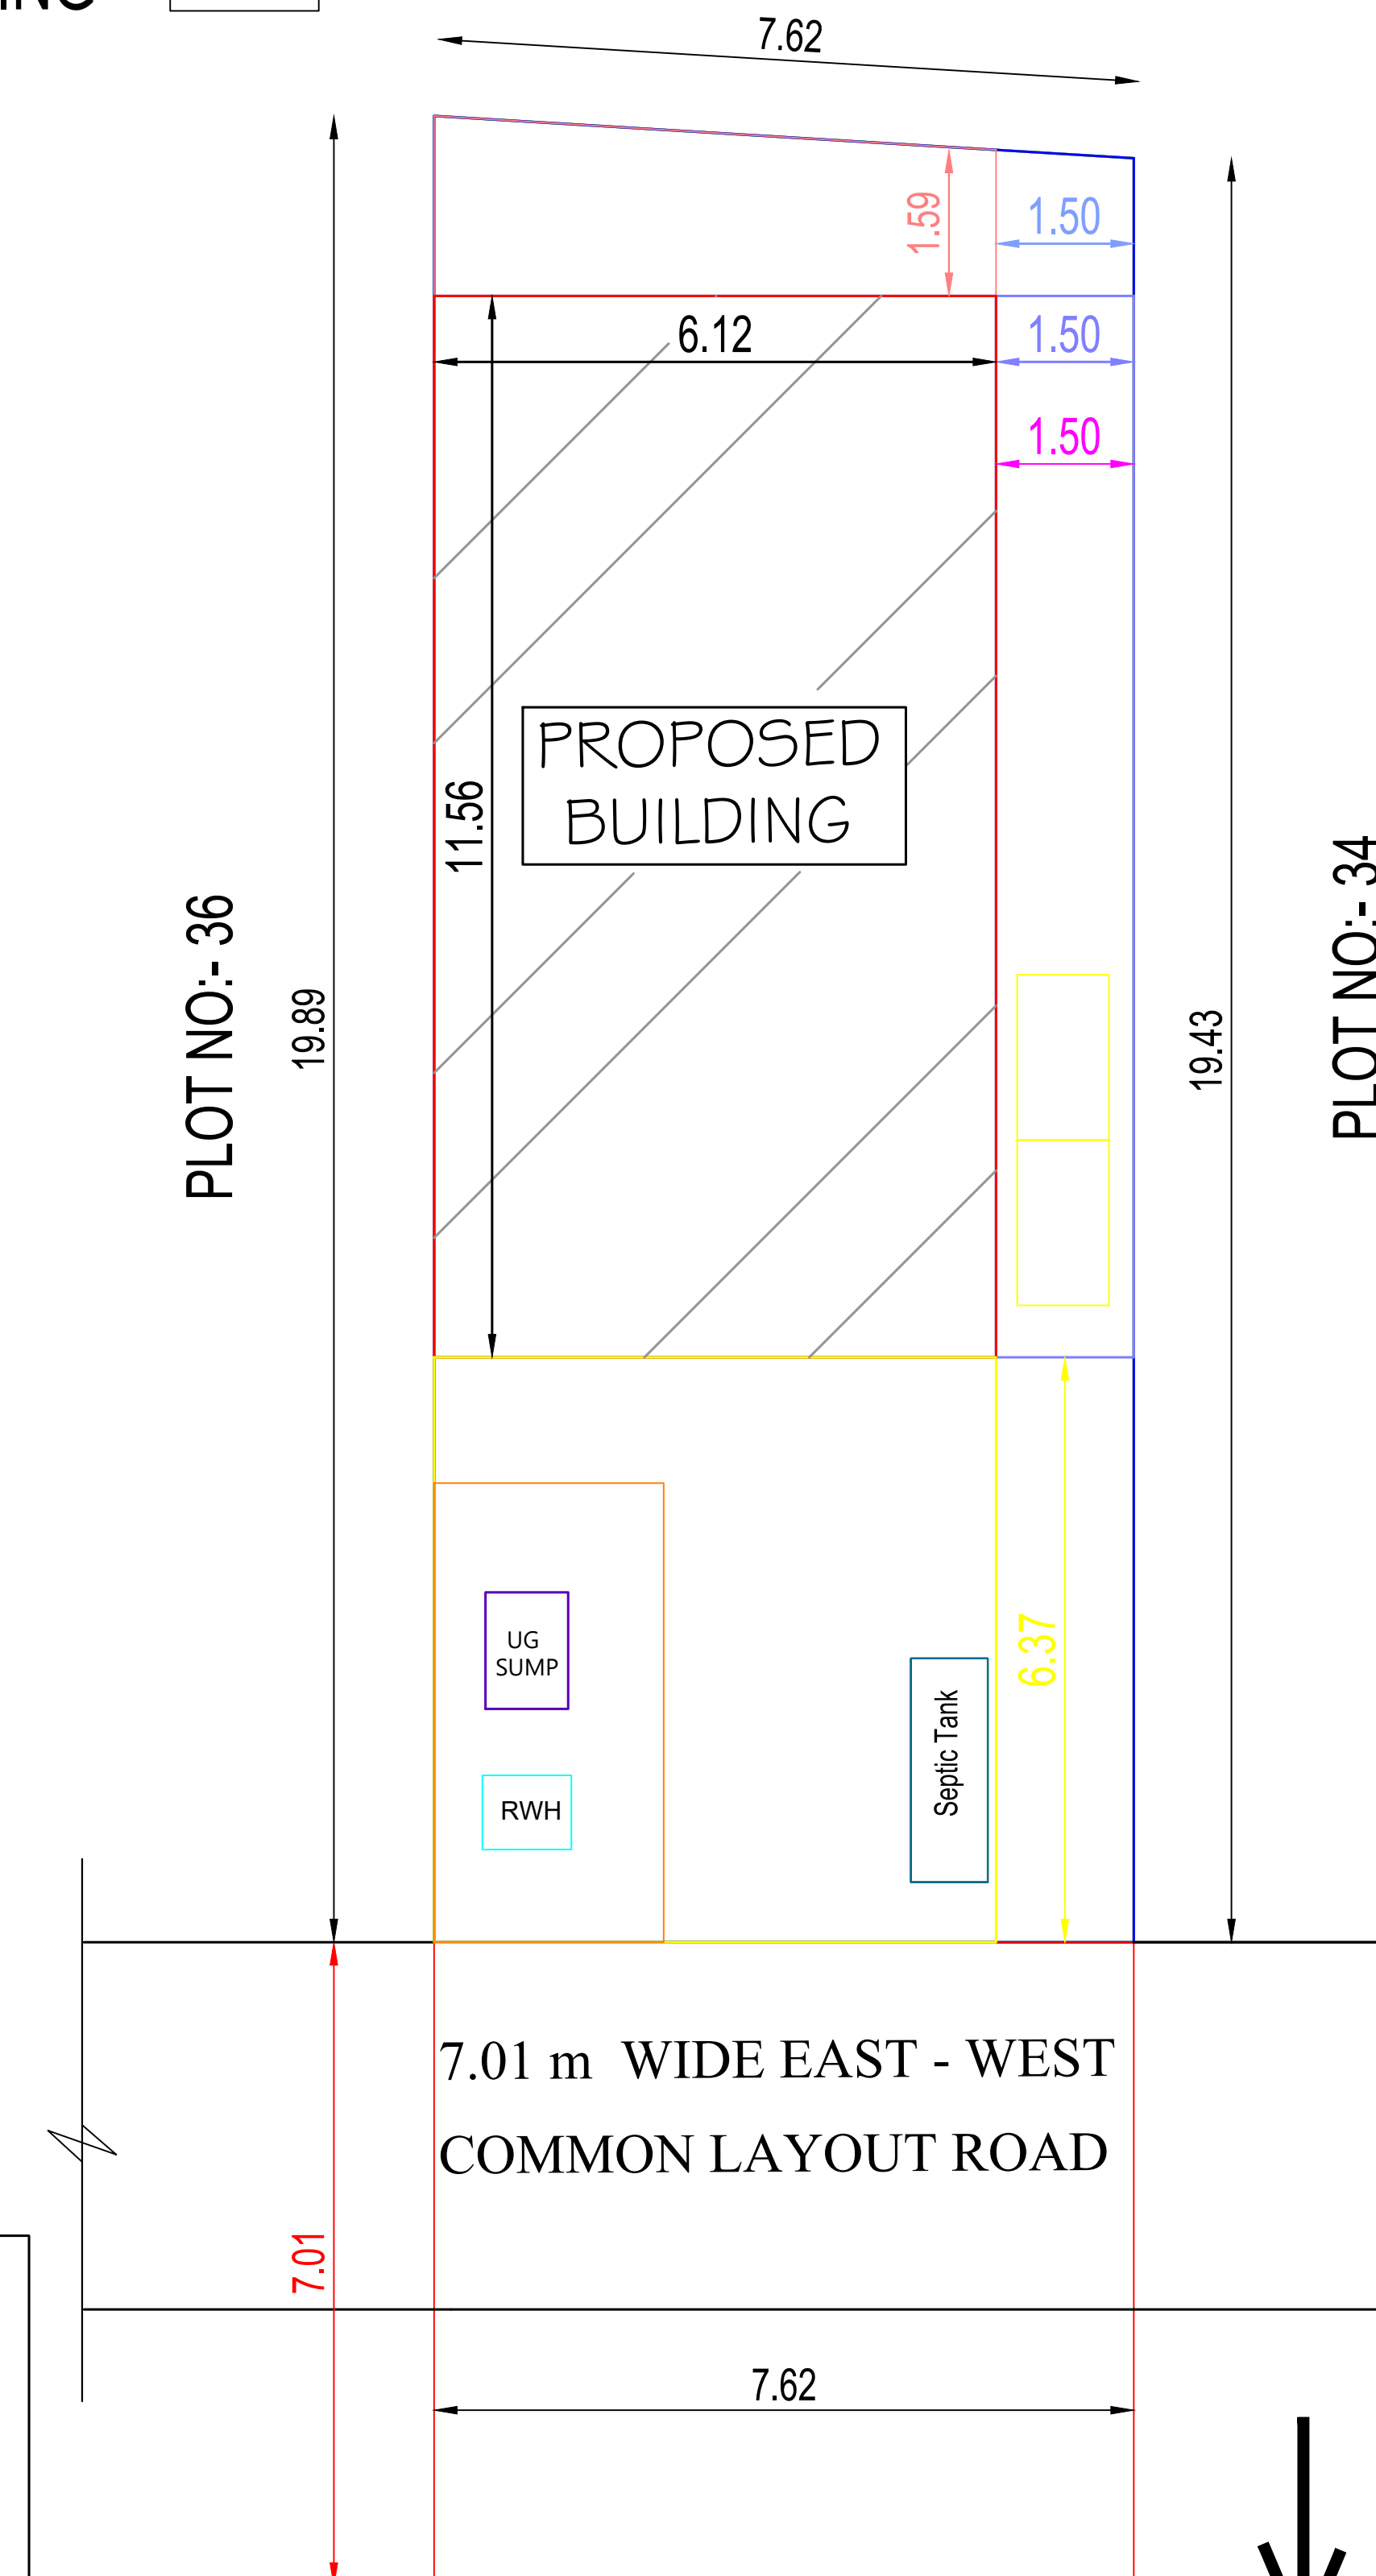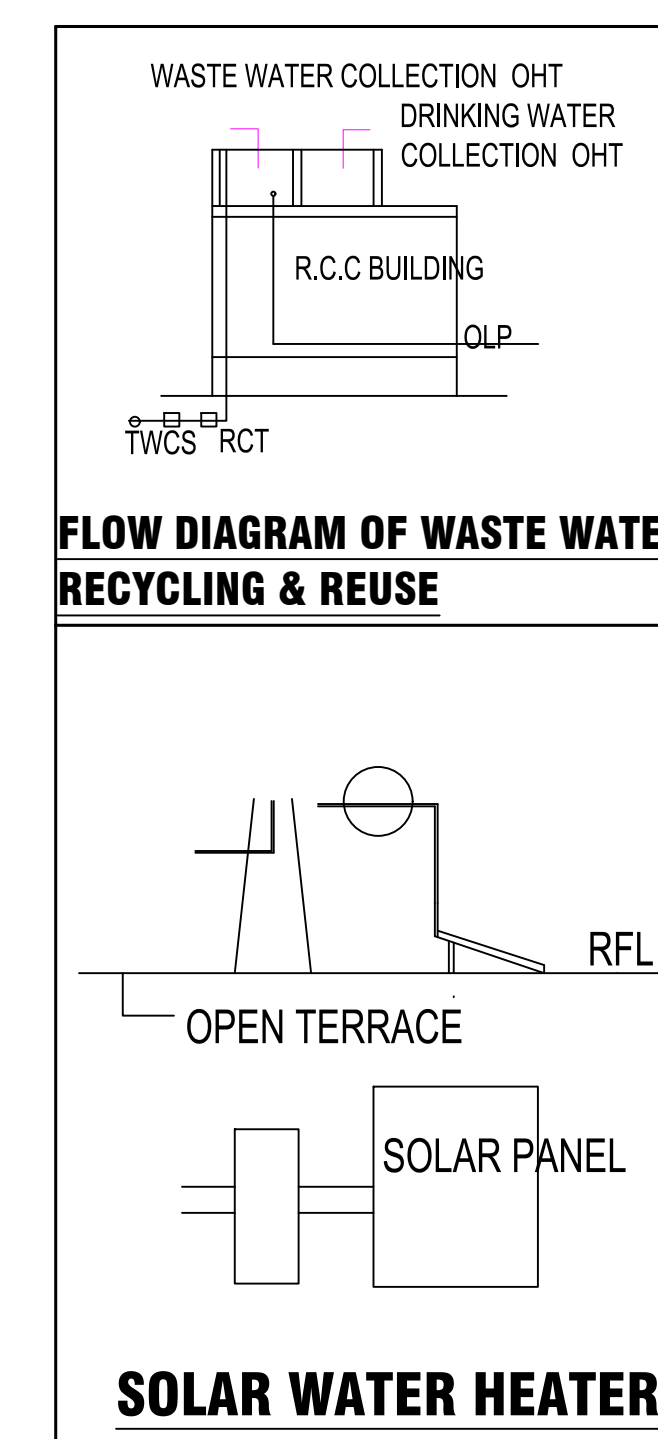

SITE PLAN  
( Scale : 1:100)

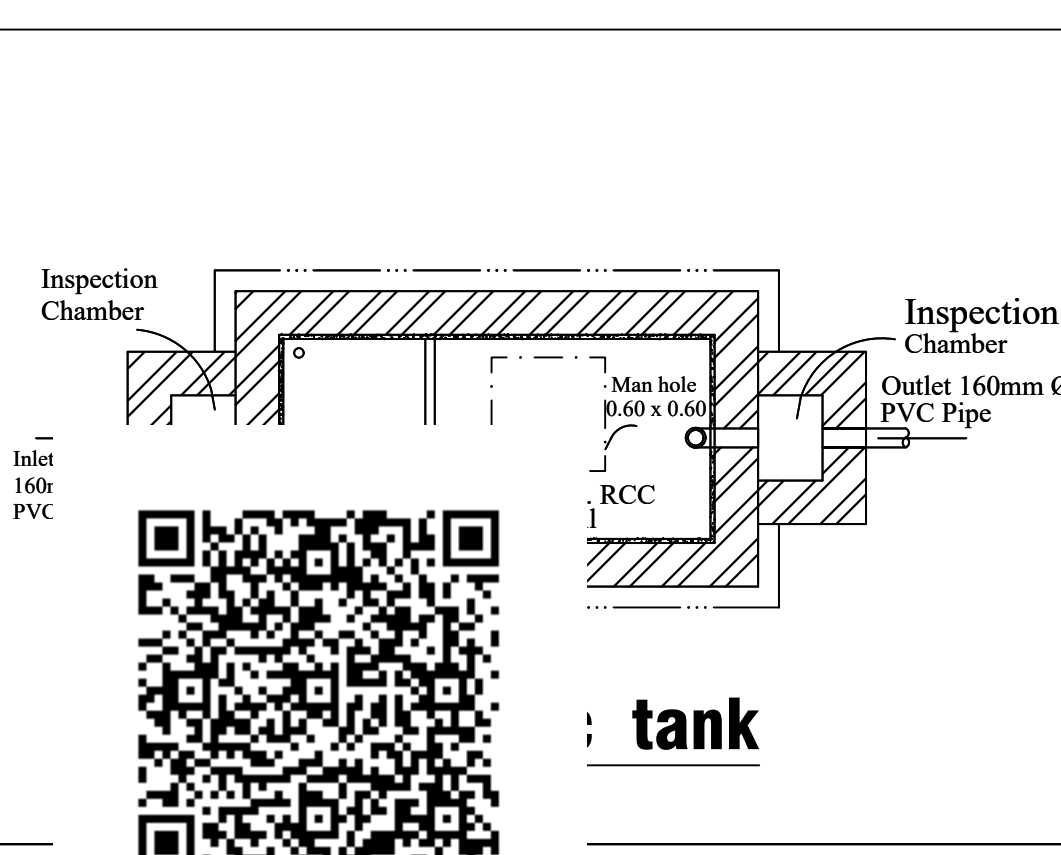


; tank

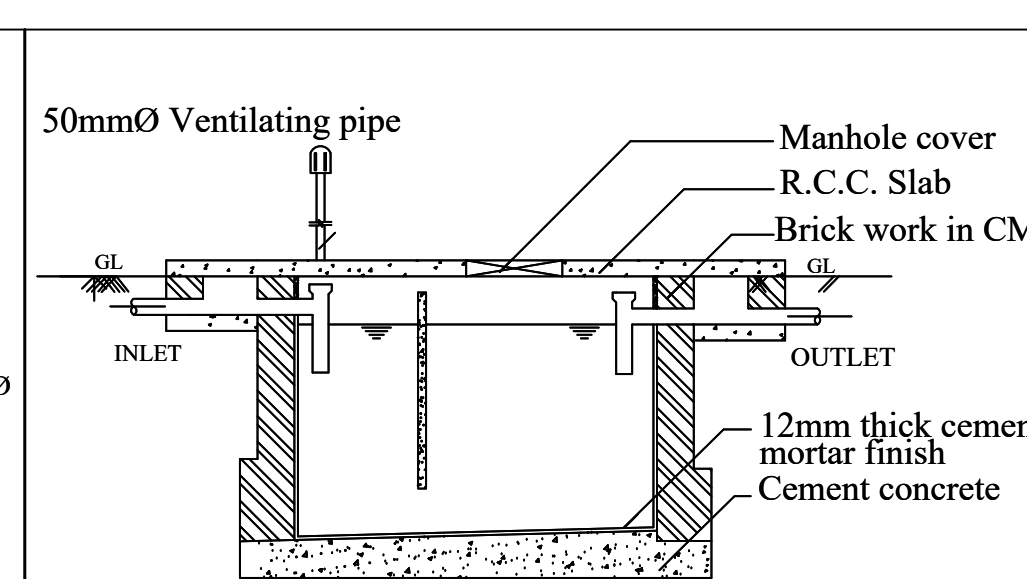


### Longitudinal Section


( SEPTIC TANK )

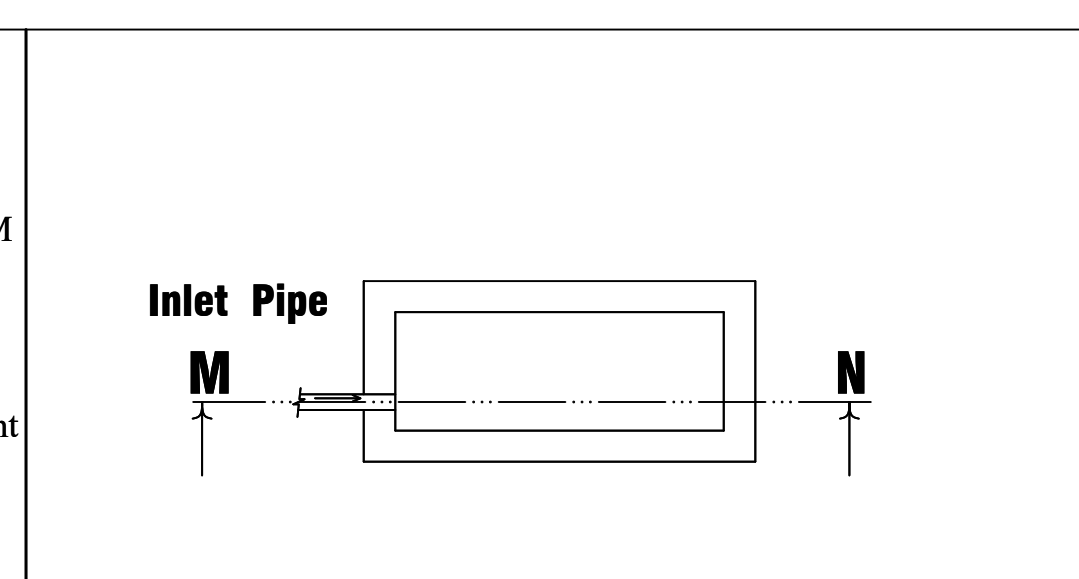

### Rain Water Harvesting Tank Plan

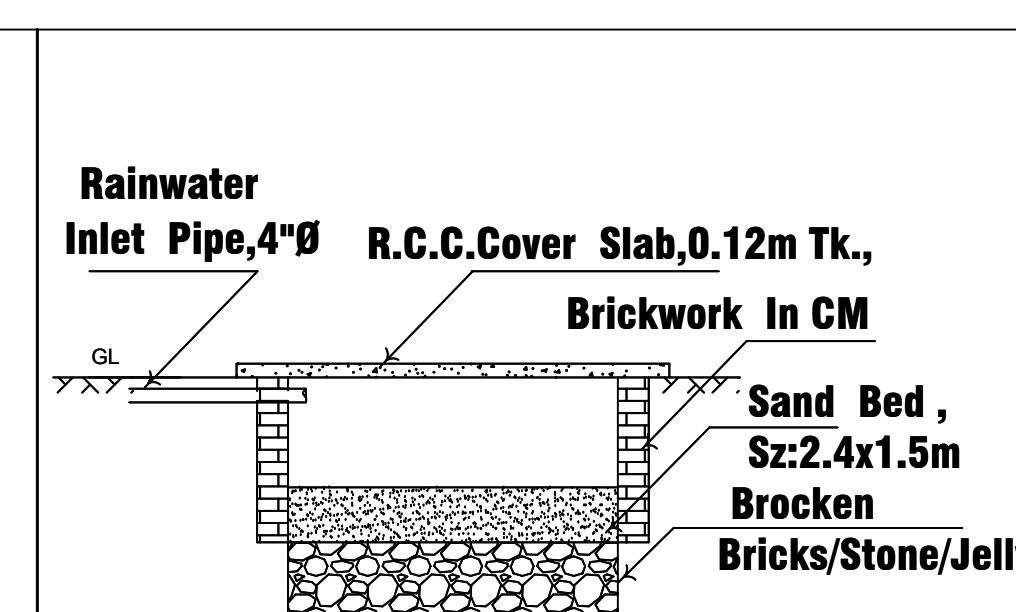

## SECTION ON "MN"

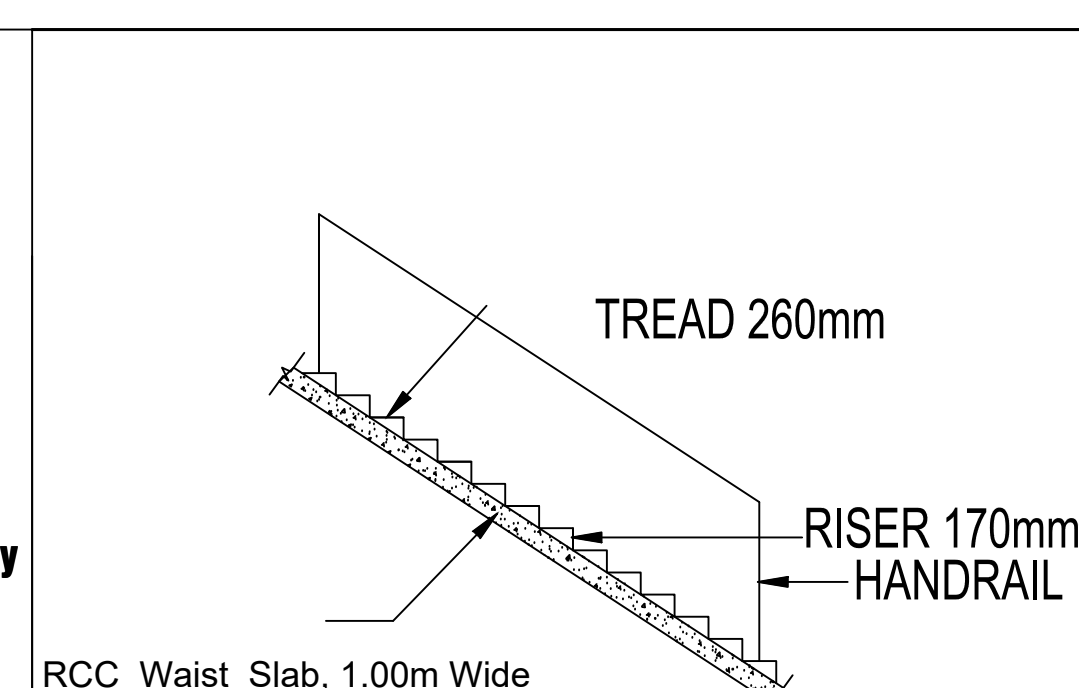

## STAIRCASE DETAILS

|              |
|--------------|
| OFFICE USE:- |
|--------------|

PLAN INFO  
 PLOT AREA\_M2= 149.81  
 AS\_PER\_DOCUMENT = 149.86  
 SINGLE\_FAMILY\_BLDG=YES  
 CRZ=NO  
 SECURITY\_ZONE=NO  
 WHETHER\_GOV'T\_OR\_AIDED\_SCHOOL=NO  
 DISTRICT= NAMAKKAL  
 TALUK= KOMARAPALAYAM  
 JURISDICTION\_TYPE= PANCHAYAT  
 SURVEY\_NO= 203/3A1  
 PATTa\_NO=4935  
 PLOT\_NO=35  
 ACCESS\_WIDTH\_M=7.10  
 ROAD\_WIDTH=7.10  
 ROAD\_LENGTH=300.00  
 AVG\_PLOT\_WIDTH= 7.62  
 AVG\_PLOT\_DEPTH= 19.66  
 LAND\_USE\_ZONE =INDIVIDUAL RESIDENCE  
 RWH\_DECLARED=YES  
 BUILDING\_NEAR\_TO\_RIVER=NO  
 AREA\_TYPE=OTHERS  
 BUILDING\_NEAR\_MONUMENT=NO  
 BUILDING\_NEAR\_GOV'T\_BLDG=NO  
 NOC\_FOR\_CONSTRUCTION\_NEAR\_MONUMENT=NO  
 NOC\_FIRE\_DEPT=NO  
 OSR\_APPLICABLE=NO  
 OSR\_SURRENDER=NO  
 OSR\_SURR\_BUYBACK\_RETAIN=BUYBACK  
 PREMIUM\_FSI\_REQUIRED=NO  
 IS\_APPROVED\_LAYOUT=NO  
 IS\_SWIMMING\_POOL\_EXISTS=NO  
 IF\_HERITAGE\_TOWN\_LESS\_THAN\_1KM\_RADIUS=NO  
 FMB\_OR\_PLR = 149.81  
 AS\_AT\_SITE = 149.81

| AREA DETAILS                                           |           |             | SQ.FT           | SQ.MT     |             |
|--------------------------------------------------------|-----------|-------------|-----------------|-----------|-------------|
| AREA OF THE APPLICANT SITE (AS PER DOCUMENT) 1546/2017 |           |             | 1612.25         | 149.86    |             |
| AREA OF THE APPLICANT SITE ( AS PER PATTA)             |           |             | 1611.96         | 149.81    |             |
| AREA OF THE APPLICANT SITE ( AS PER PATT)              |           |             | 1611.96         | 149.81    |             |
| AREA OF THE APPLICANT SITE ( AS PER SUPERIMPOSED)      |           |             | 1611.96         | 149.81    |             |
| PLINTH AREA OF EXISTING RCC ROOF BUILDING IN G.F       |           |             | 761.55          | 70.75     |             |
| PLINTH AREA OF PROPOSED RCC ROOF BUILDING IN F.F       |           |             | 761.55          | 70.75     |             |
| TOTAL CARPET AREA IN F.F.                              |           |             | 506.66          | 47.07     |             |
| OPEN SPACE AREA                                        |           |             | 850.41          | 79.06     |             |
| PRO. SEPTIC TANK & SOAK PIT - EACH                     |           |             | 1 NO            |           |             |
| PRO. STAIR CASE                                        |           |             | 1 NO            |           |             |
| PRO. RAIN WATER HARVESTING SUMP                        |           |             | 1 NO            |           |             |
| JOINERY DETAILS                                        | FEET      | METRE       | JOINERY DETAILS | FEET      | METRE       |
| MD - MAIN DOOR                                         | 36" X 70" | 1.07 X 2.13 | W - WINDOW      | 40" X 40" | 1.22 X 1.22 |
| D - DOOR                                               | 36" X 70" | 1.06 X 2.13 | V - VENTILATOR  | 26" X 30" | 0.81 X 0.92 |
| D1 - DOOR                                              | 30" X 70" | 0.91 X 2.13 | O - OPEN        | 36" X 70" | 1.06 X 2.13 |

APPLICANT:-

ENGINEER:-

  
Er G. SUBASHCHANDRABOSH: B.E. (ESTRU), DIS.,  
Registered Engineer  
JAYAGURU BUILDERS  
25A7A, Narayana Nagar,  
KUMARAPALAYAM - 608 183.  
Cell: 99656 60442

# Eight ways to know a piece of land before you pay for it.

This report covers one part of the picture. These cover the rest, drawn from the same government records, for any property in Tamil Nadu.

## LandLens One

Ask anything about a property and get an answer grounded in live government records, with the sources shown.

[/landlens/one](#)



## Verify My Land

Every record check run on one property and returned as a single report.

[/landlens/verify-my-land](#)



## Legal Opinion

An advocate's written opinion on the title, built on the records we pull for it.

[/landlens](#)



## One Map

Every layer on one map: the parcel, its boundary, zoning, water bodies and what sits around it.

[/landlens/one/map](#)



## PriceMap

What land actually changed hands for around this plot, taken from the registered deeds.

[/landlens/pricemap](#)



## Build Scope

What you are allowed to build here: floor space, height, coverage and setbacks.

[/landlens/build-scope](#)



## Property Tracker

Watch a property and hear about it when something new is registered against it.

[/landlens/property-tracker](#)



## Deal Room

Run the transaction in one place: documents, stamping, signatures and the parties.

[/landlens/deal-room](#)



# Twenty-four checks you can run yourself, at no cost.

## Records and verification

The registers themselves, read for you.

Encumbrance Certificate

Patta and Chitta

Field Measurement Sketch

EC Analyzer

Bank charge check

Court case search

Seller background check

Approval check by survey

## Zoning and land use

What the plan says can happen on this land.

Land use zone finder

CMDA land use check

Coastal regulation zone

Master plan check

Water bodies finder

Airport height clearance

## Value and duty

What it is worth and what it costs to register.

Guideline value by street

Guideline value by survey

Stamp duty and registration fees

Capital gains

Floor space index

Area unit converter

## Registers and directories

Who holds it, and which office keeps the record.

Find your registering office

Temple property check

Waqf property check

RERA register



Every free tool  
/tools



Services we run  
for you  
/services



The LandLens  
suite  
/landlens/one



# Every claim in this document traces back to a government record.

---

Legal opinions, due diligence and title verification

---

Building plan, layout and sub-division approvals

---

Completion and occupancy certificates, regularisation

---

Escrow, negotiation and NRI property management

---

Land survey, soil testing, architecture and construction

---

**Verified RealEstate**  
3/350/2 Mettukuppam,  
OMR Thoraipakkam,  
Chennai 600 097, India  
[hello@verified.realestate](mailto:hello@verified.realestate)  
+91 9996 12 9996

Prepared from the registers named on the page each finding sits on. Where a register could not be read, this document says so in its place rather than leaving the gap to be read as a clean result.

