

PP

APPROVAL RECORD

Planning Permission

Namakkal district, Tamil Nadu

APPROVAL TYPE

Building Plan

ISSUING AUTHORITY

Rural Panchayat


The approval as the planning authority issued it, reproduced in full behind this page.

An approval speaks to what was sanctioned, not to what was built. Completion is a separate record.


PLAN SHOWING THE PROPOSED CONSTRUCTION OF GROUND FLOOR R.C.C. ROOF RESIDENTIAL BUILDING

IN S.F.NO. 184/1B4B1,184/16B, PATTA NO.6815 ,PLOT NO.1 & PLOT NO.8(Part), MARUTHU NAGAR,


VEERANAMPALAYAM VILLAGE AND PANCHAYAT, PARAMATHI VELUR TALUK, NAMAKKAL DISTRICT.

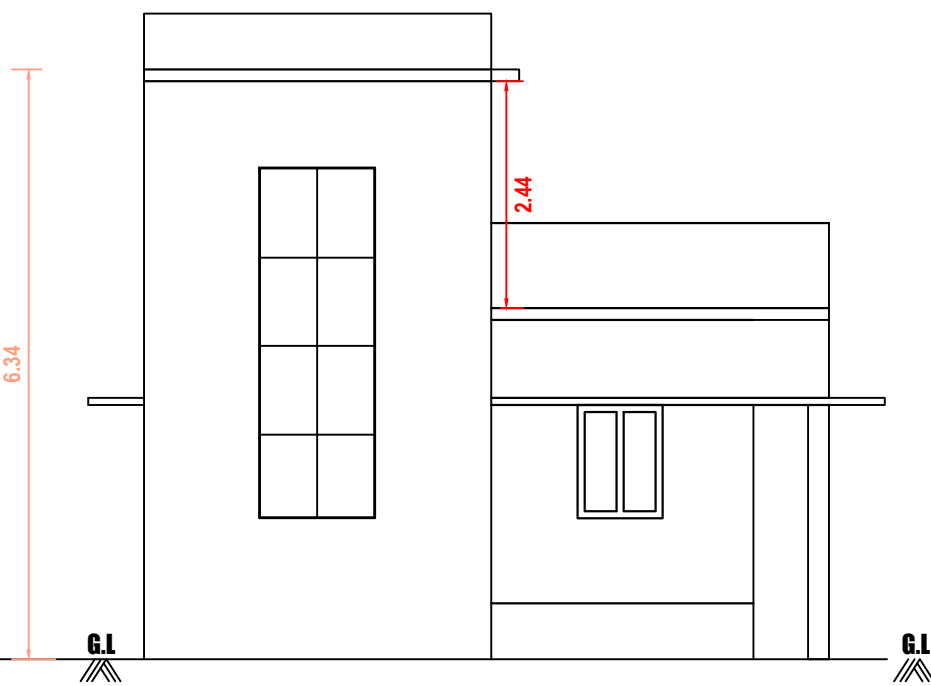


ELEVATION

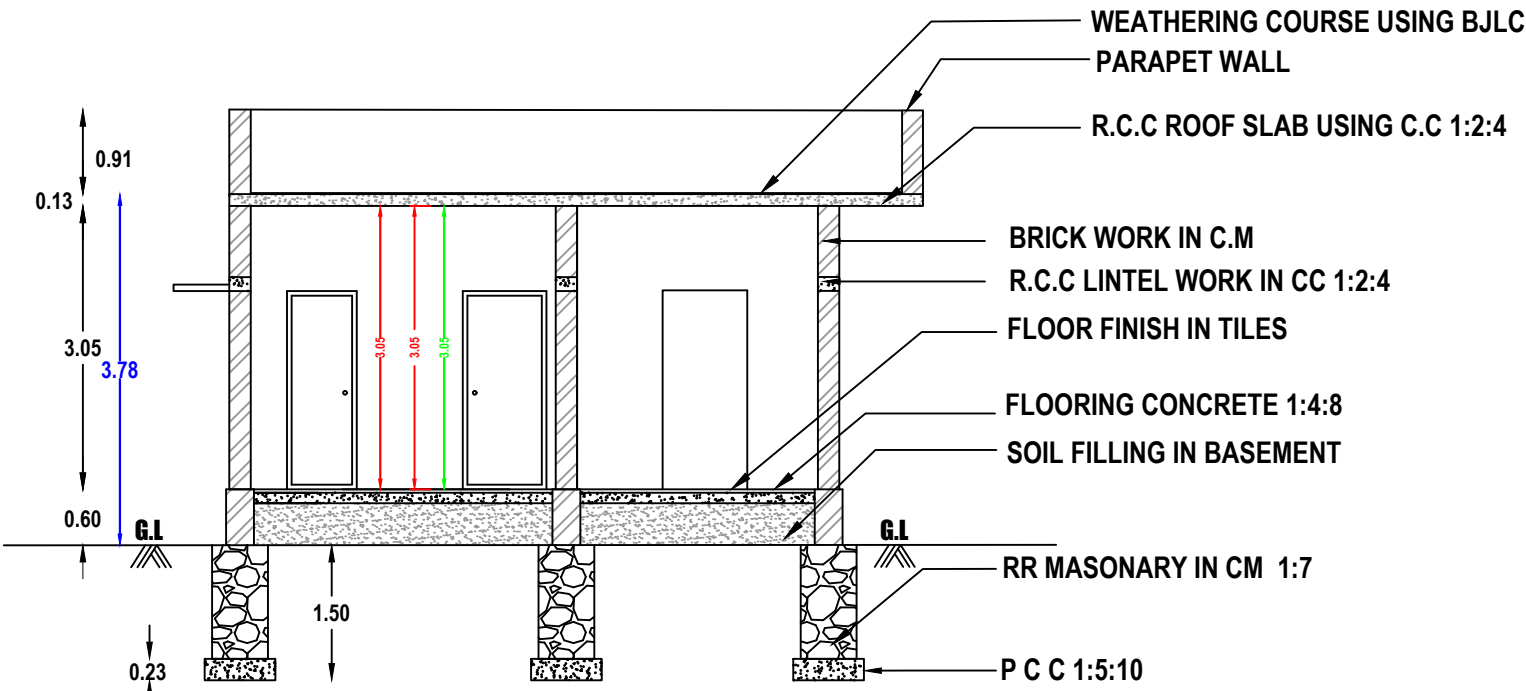

SECTION ON AA

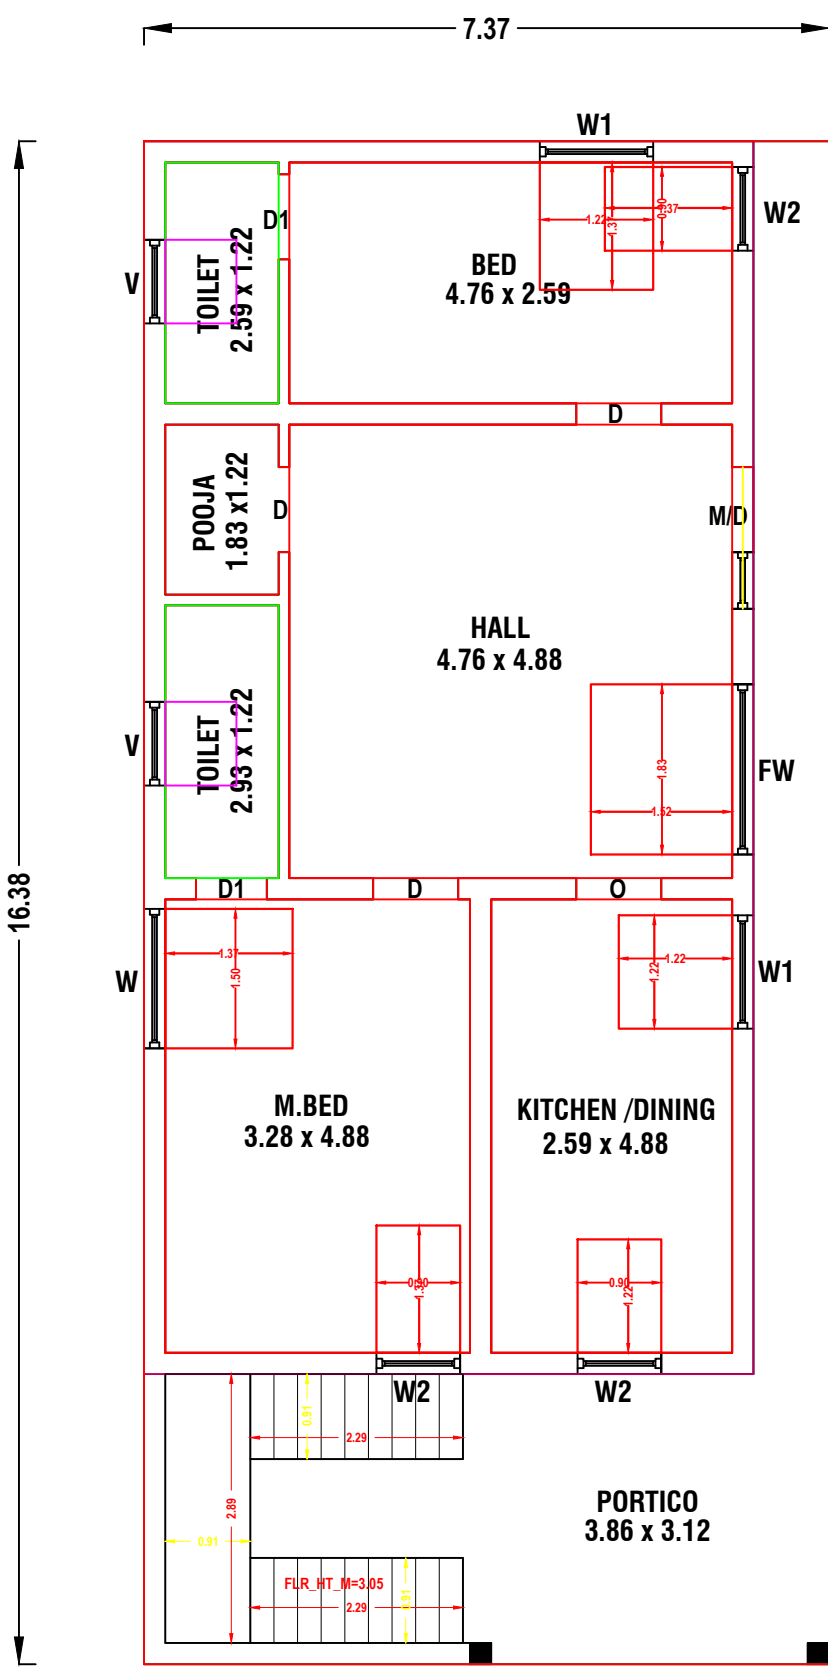

GROUND FLOOR PLAN
(SCALE 1:100)


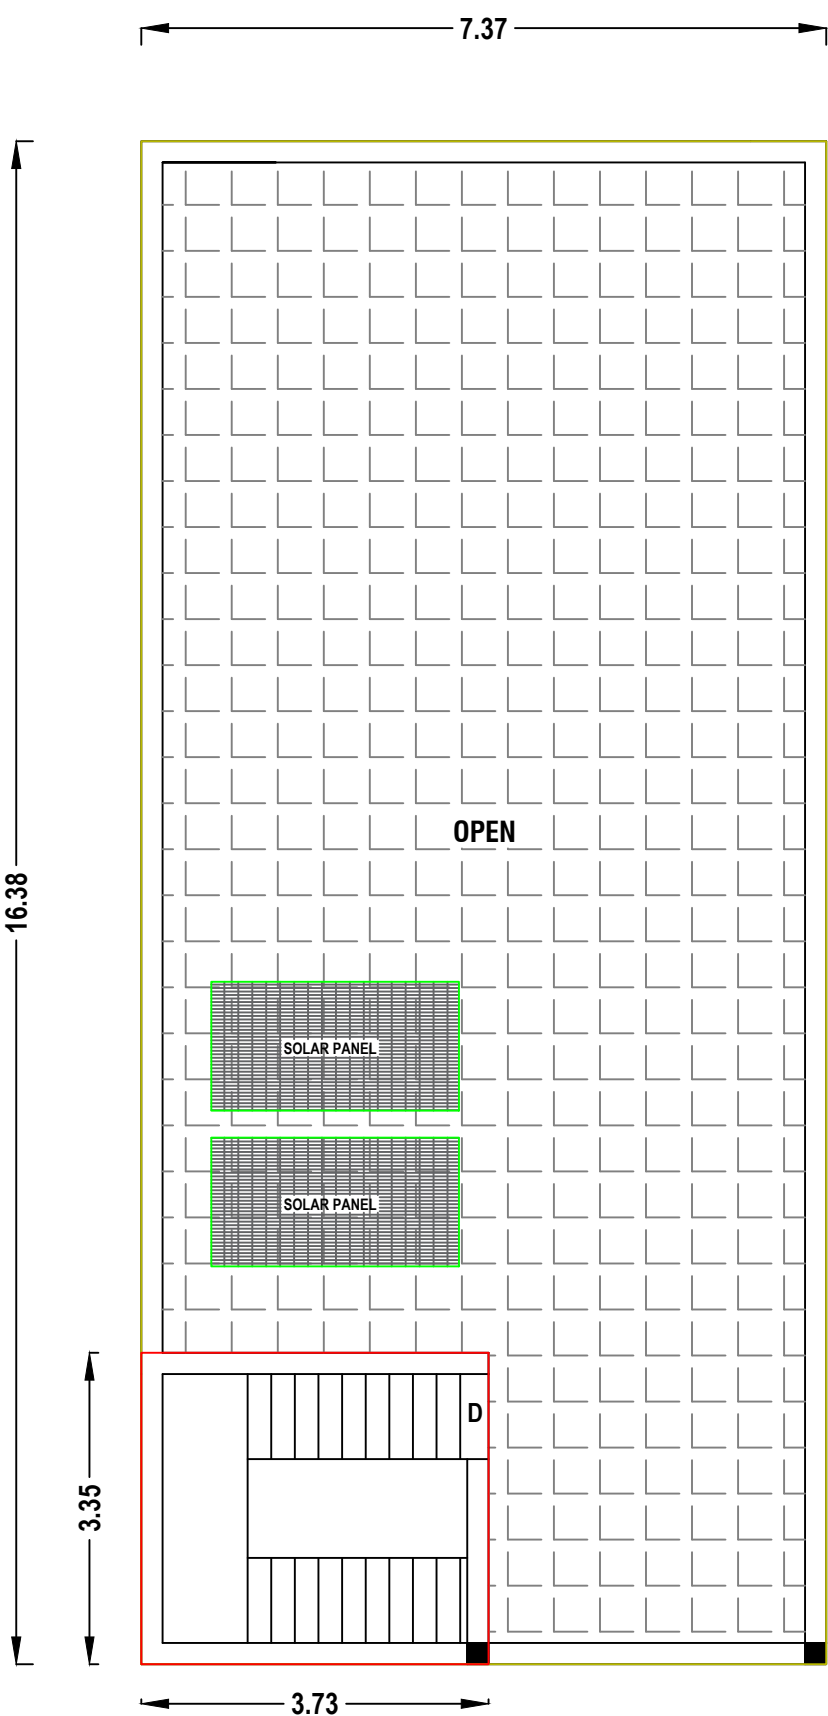


TERRACE FLOOR PLAN
(SCALE 1:100)





S.F.NO.184/1B4C, 184/16 LAND
9.37

PLOT NO. 8, SIVAKUMAR LAND
18.29

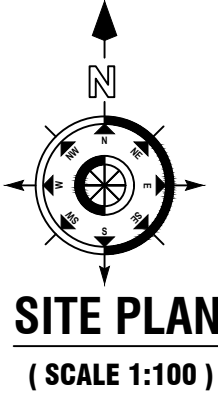
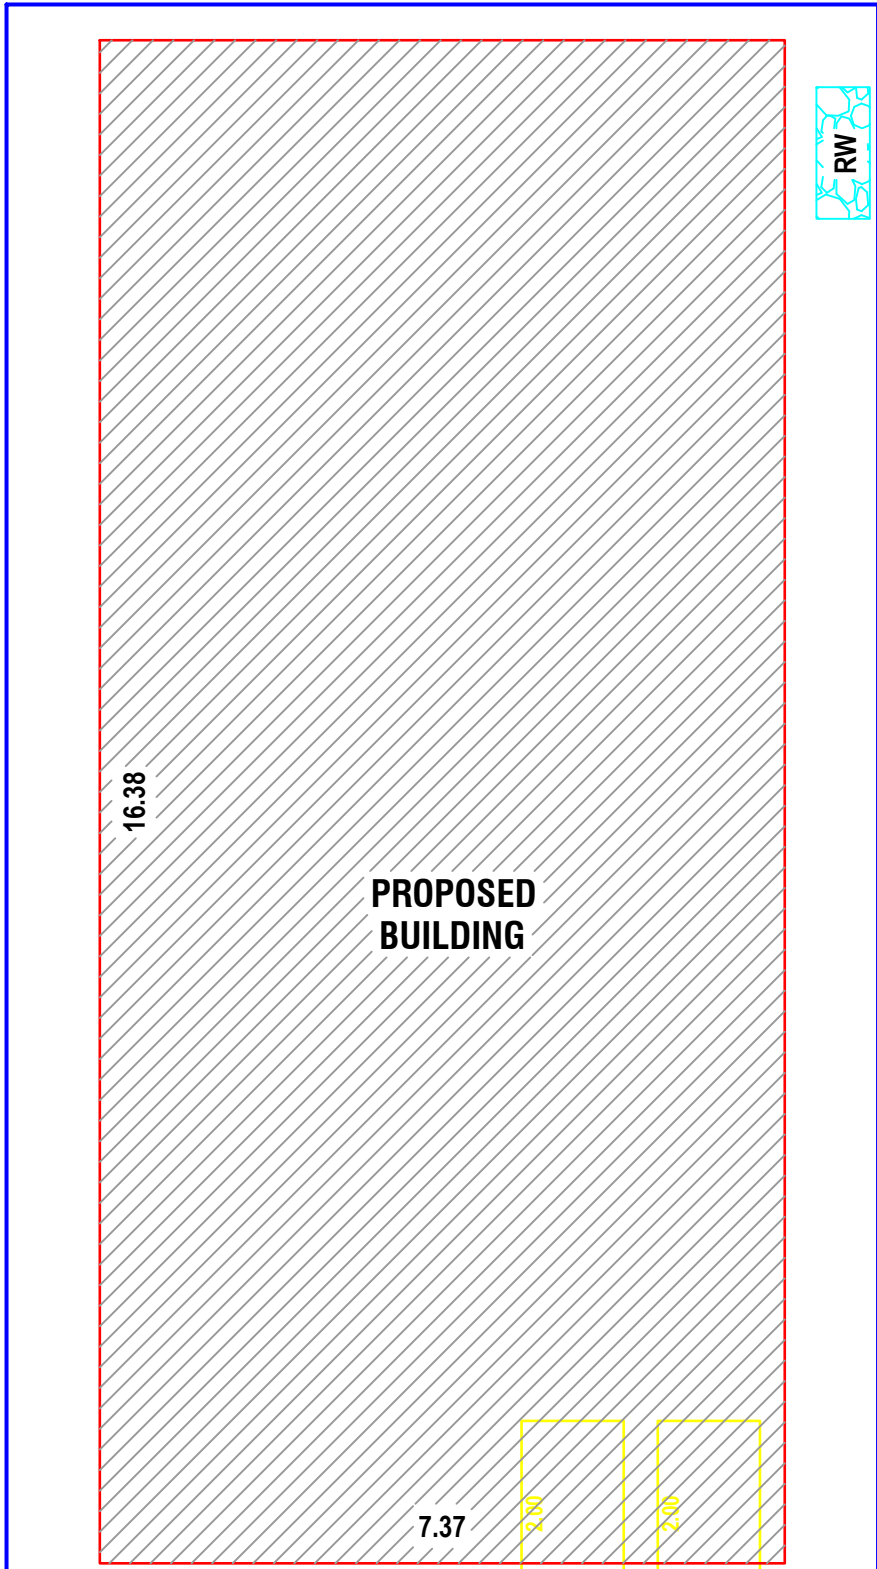


SITE PLAN
(SCALE 1:100)


LAYOUT NO.101/2024, PLOT NO.2 LAND

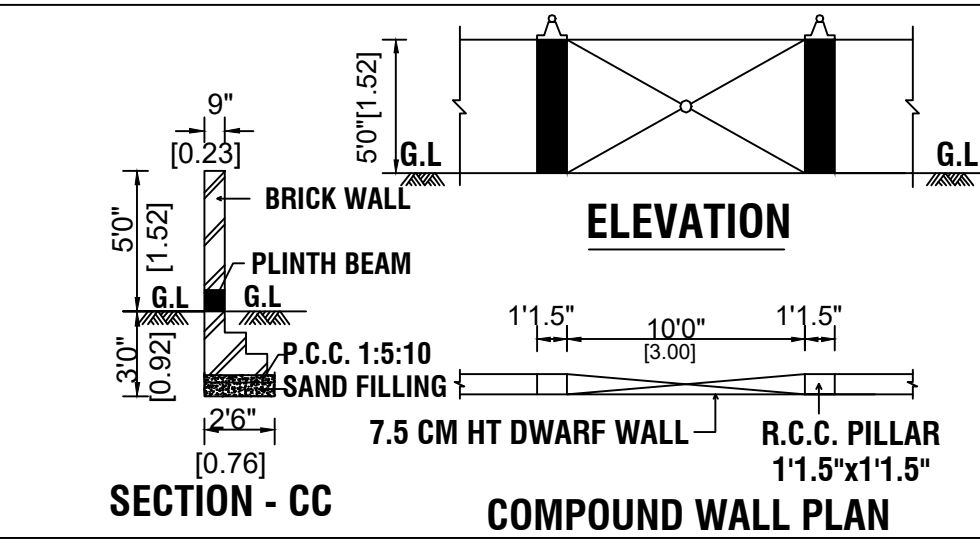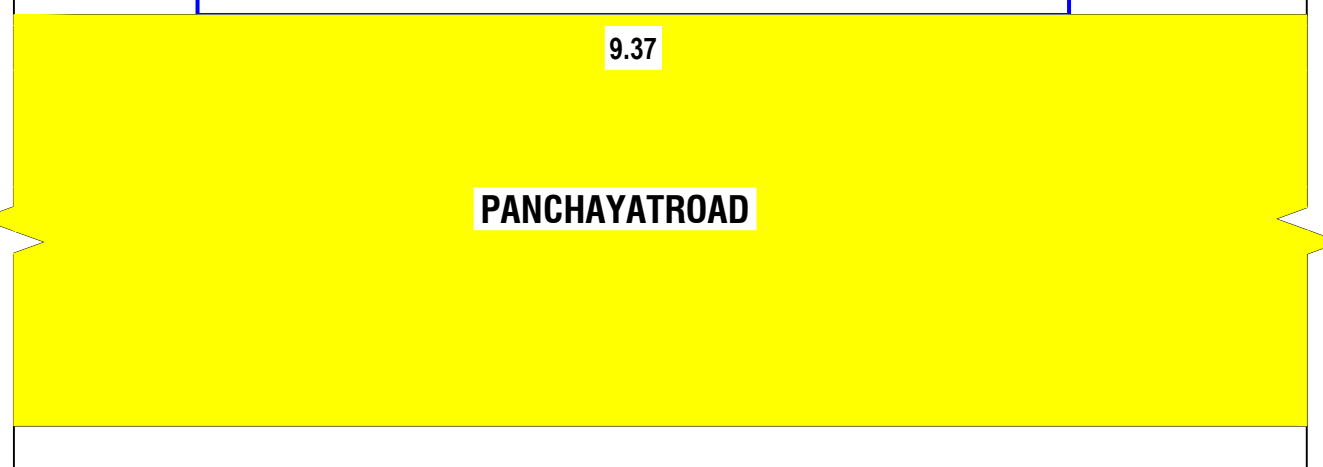


SECTION - CC
COMPOUND WALL PLAN

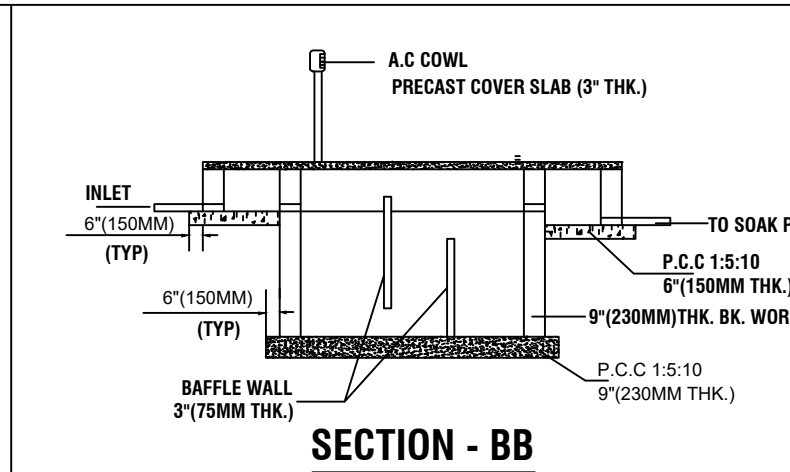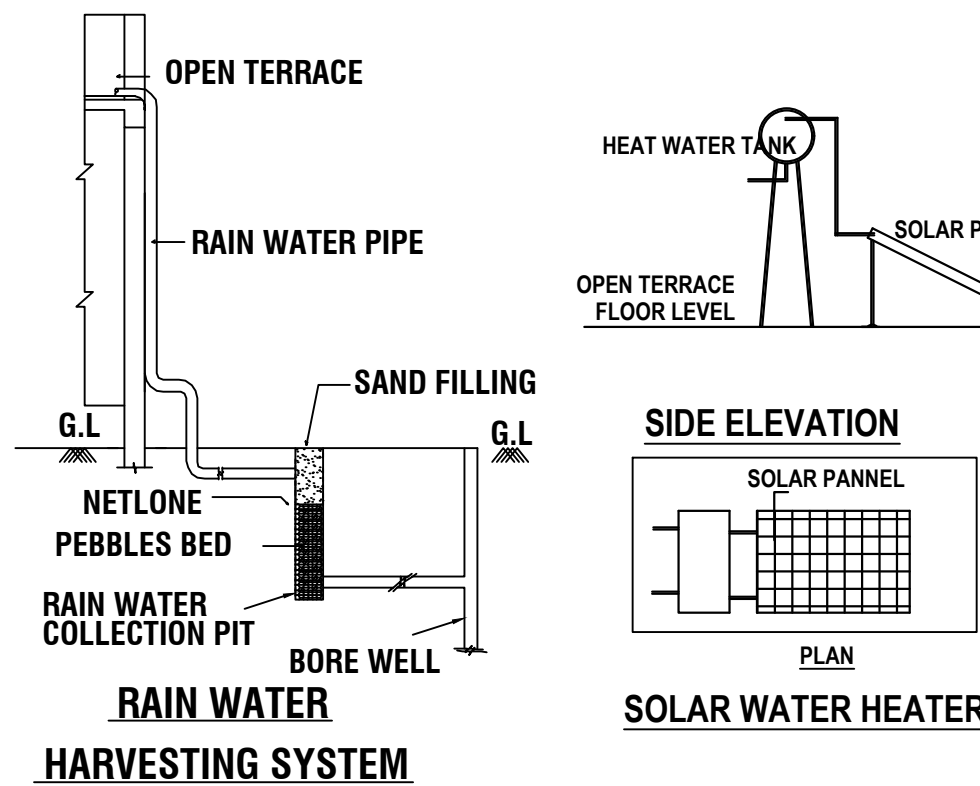

SECTION - BB

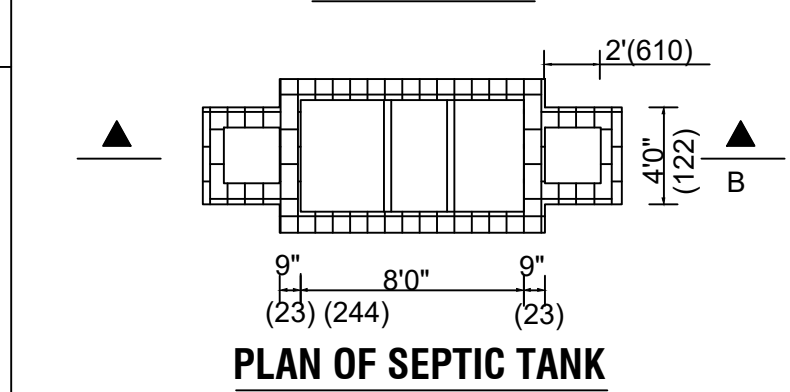

PLAN OF SEPTIC TANK

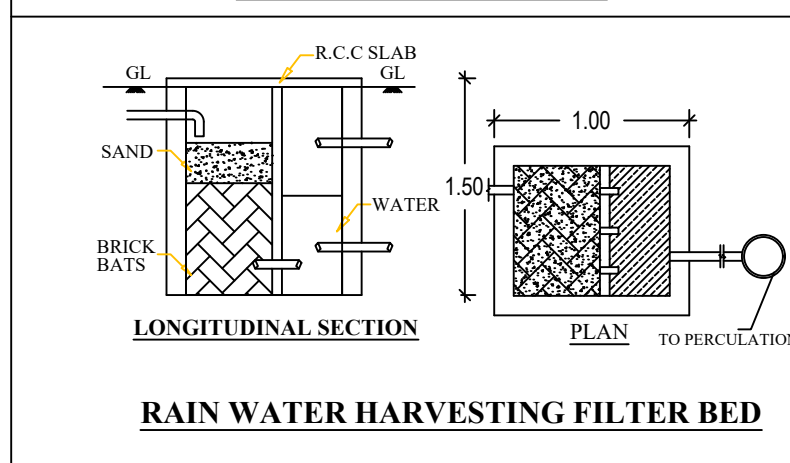

RAIN WATER HARVESTING FILTER BED

APPLICANT :-

Mrs.S.MALLIKA W/o.SIVAKUMAR

SCALE - 1:100
ALL DIMENSIONS ARE IN METRE

JOINERY DETAILS (IN Meters)				
1	M.D	MAIN DOOR	1.50 x 2.13	
2	D	DOOR	1.00 x 2.13	
3	D1	DOOR	0.75 x 2.13	
4.	O	OPEN	1.22 x 2.13	
5.	W	WINDOW	1.52 x 1.37	
6	W1	WINDOW	1.22 x 1.37	
7	W2	WINDOW	0.90 x 1.37	
8.	KW	WINDOW	1.22 x 1.22	
9.	KW1	WINDOW	0.90 x 1.22	
10	V	VENTILATOR	0.90 x 0.60	

COLOUR REFERENCES

SITE BOUNDARY SHOWN IN	
PROPOSED BUILDING SHOWN IN	
EXISTING ROAD SHOWN IN	

NOTE :
ST - Septic Tank
RWCP - Rain water Collection Pit

AREA STATEMENT

AS PER DOCUMENT	1845.00 Sq.Ft	171.00 Sq.m
AS PER PATTA	1845.00 Sq.Ft	171.00 Sq.m
AS PER SUPERIMPOSED AREA	1845.00 Sq.Ft	171.00 Sq.m

BUILDING AREA DETAILS :

FLOOR NAME	BUILTUP AREA		NON- FSI AREA		FSI AREA	
	In Sq.m	In Sq.Ft	In Sq.m	In Sq.Ft	In Sq.m	In Sq.Ft
GROUND FLOOR	120.65	1298.70	----	----	120.65	1298.70
HEAD ROOM (Terrace Floor)	12.51	134.66	12.51	134.66	----	----
TOTAL AREA	133.16	1433.36	12.51	134.66	120.65	1298.70

FLOOR SPACE INDEX (FSI)	=	120.65 / 171.00	=	0.705
PLOT COVERAGE (PC)	=	120.65 / 171.00 x 100	=	70.55%

APPLICANT

S. MALLIKA

REGISTERED ENGINEER / LBS

Er. T. DHEENADHAYALAN., D.C.E.,
Consulting Civil Engineer
Licensed Building Surveyor
Licensed Land Surveyor No. 2020/05/0082
67, Pappathi Amman kovil Street
pothanur - 638 181, Namakkla District
Cell : 98654 10123

Eight ways to know a piece of land before you pay for it.

This report covers one part of the picture. These cover the rest, drawn from the same government records, for any property in Tamil Nadu.

LandLens One

Ask anything about a property and get an answer grounded in live government records, with the sources shown.

[/landlens/one](#)



Verify My Land

Every record check run on one property and returned as a single report.

[/landlens/verify-my-land](#)



Legal Opinion

An advocate's written opinion on the title, built on the records we pull for it.

[/landlens](#)



One Map

Every layer on one map: the parcel, its boundary, zoning, water bodies and what sits around it.

[/landlens/one/map](#)



PriceMap

What land actually changed hands for around this plot, taken from the registered deeds.

[/landlens/pricemap](#)



Build Scope

What you are allowed to build here: floor space, height, coverage and setbacks.

[/landlens/build-scope](#)



Property Tracker

Watch a property and hear about it when something new is registered against it.

[/landlens/property-tracker](#)



Deal Room

Run the transaction in one place: documents, stamping, signatures and the parties.

[/landlens/deal-room](#)



Twenty-four checks you can run yourself, at no cost.

Records and verification

The registers themselves, read for you.

Encumbrance Certificate

Patta and Chitta

Field Measurement Sketch

EC Analyzer

Bank charge check

Court case search

Seller background check

Approval check by survey

Zoning and land use

What the plan says can happen on this land.

Land use zone finder

CMDA land use check

Coastal regulation zone

Master plan check

Water bodies finder

Airport height clearance

Value and duty

What it is worth and what it costs to register.

Guideline value by street

Guideline value by survey

Stamp duty and registration fees

Capital gains

Floor space index

Area unit converter

Registers and directories

Who holds it, and which office keeps the record.

Find your registering office

Temple property check

Waqf property check

RERA register



Every free tool
/tools



Services we run
for you
/services



The LandLens
suite
/landlens/one



Every claim in this document traces back to a government record.

Legal opinions, due diligence and title verification

Building plan, layout and sub-division approvals

Completion and occupancy certificates, regularisation

Escrow, negotiation and NRI property management

Land survey, soil testing, architecture and construction

Verified RealEstate
3/350/2 Mettukuppam,
OMR Thoraipakkam,
Chennai 600 097, India
hello@verified.realestate
+91 9996 12 9996

Prepared from the registers named on the page each finding sits on. Where a register could not be read, this document says so in its place rather than leaving the gap to be read as a clean result.

