



DETAILED PLAN SHOWING THE PROPOSED CONSTRUCTION OF R.C.C TERRACE ROOF SCHOOL (G+2 FLOORS) BUILDING IN S.F.No: 374/1A,374/1B1,374/4A2, 374/4B,374/4C,374/4D, 374/4E,374/4F1,374/5A2 ,374/5B2 , 374/5C,374/6A,375/2A1,376/4B1B, 376/4C2 AT KUMARAPALAYAM AMANI VILLAGE AND THATTANKUTTAI PANCHAYAT,PALLIPALAYAM PANCHAYAT UNION,KUMARAPALAYAM TALUK, NAMAKKAL DISTRICT.




FRONT ELEVATION
BLOCK - 01

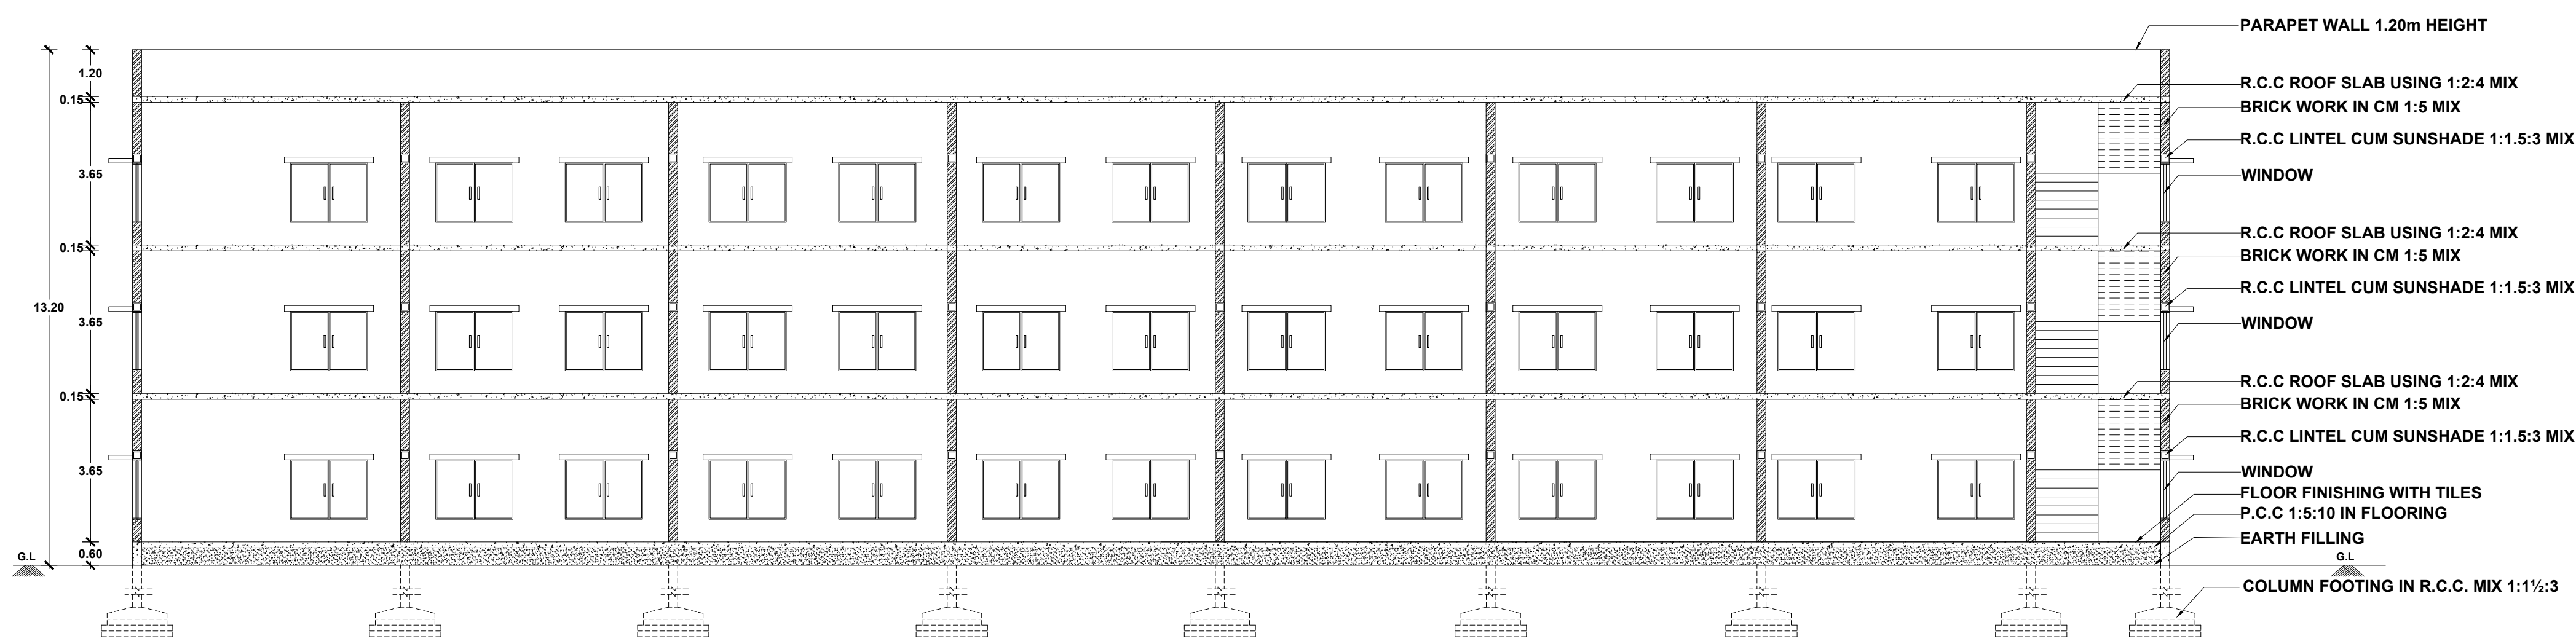

SECTION ON "A-A' "
BLOCK - 01

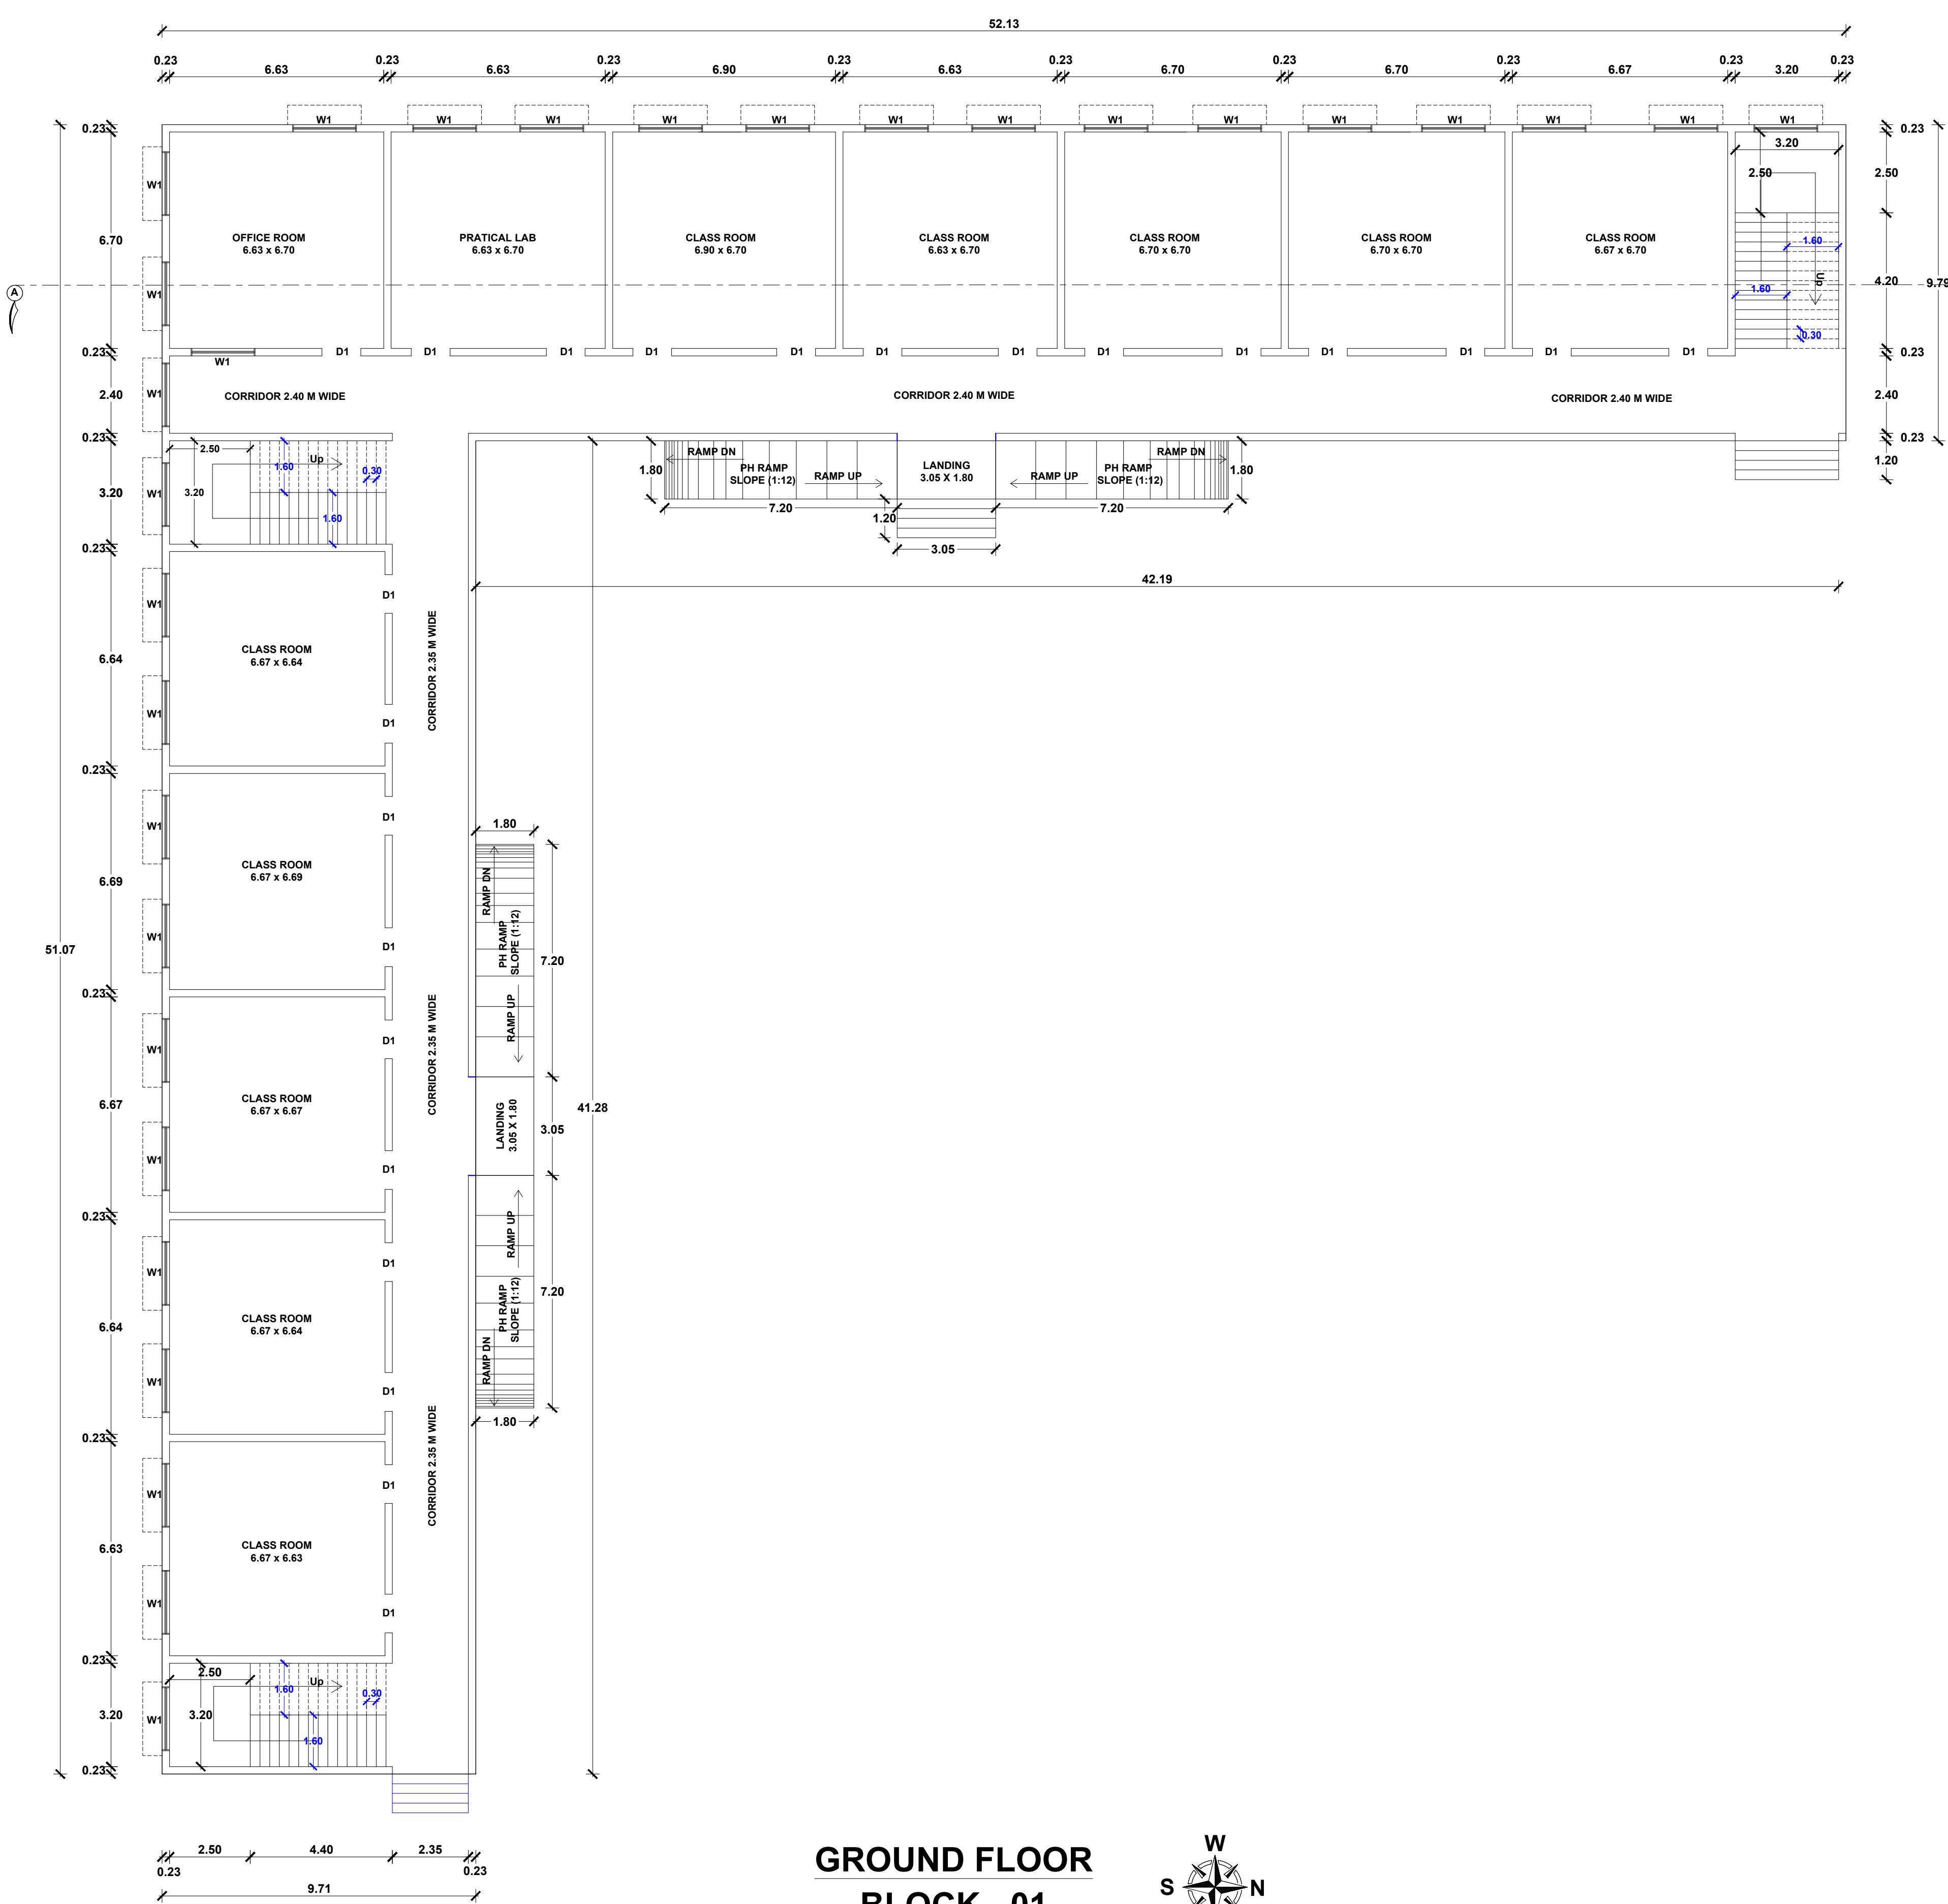

GROUND FLOOR
BLOCK - 01

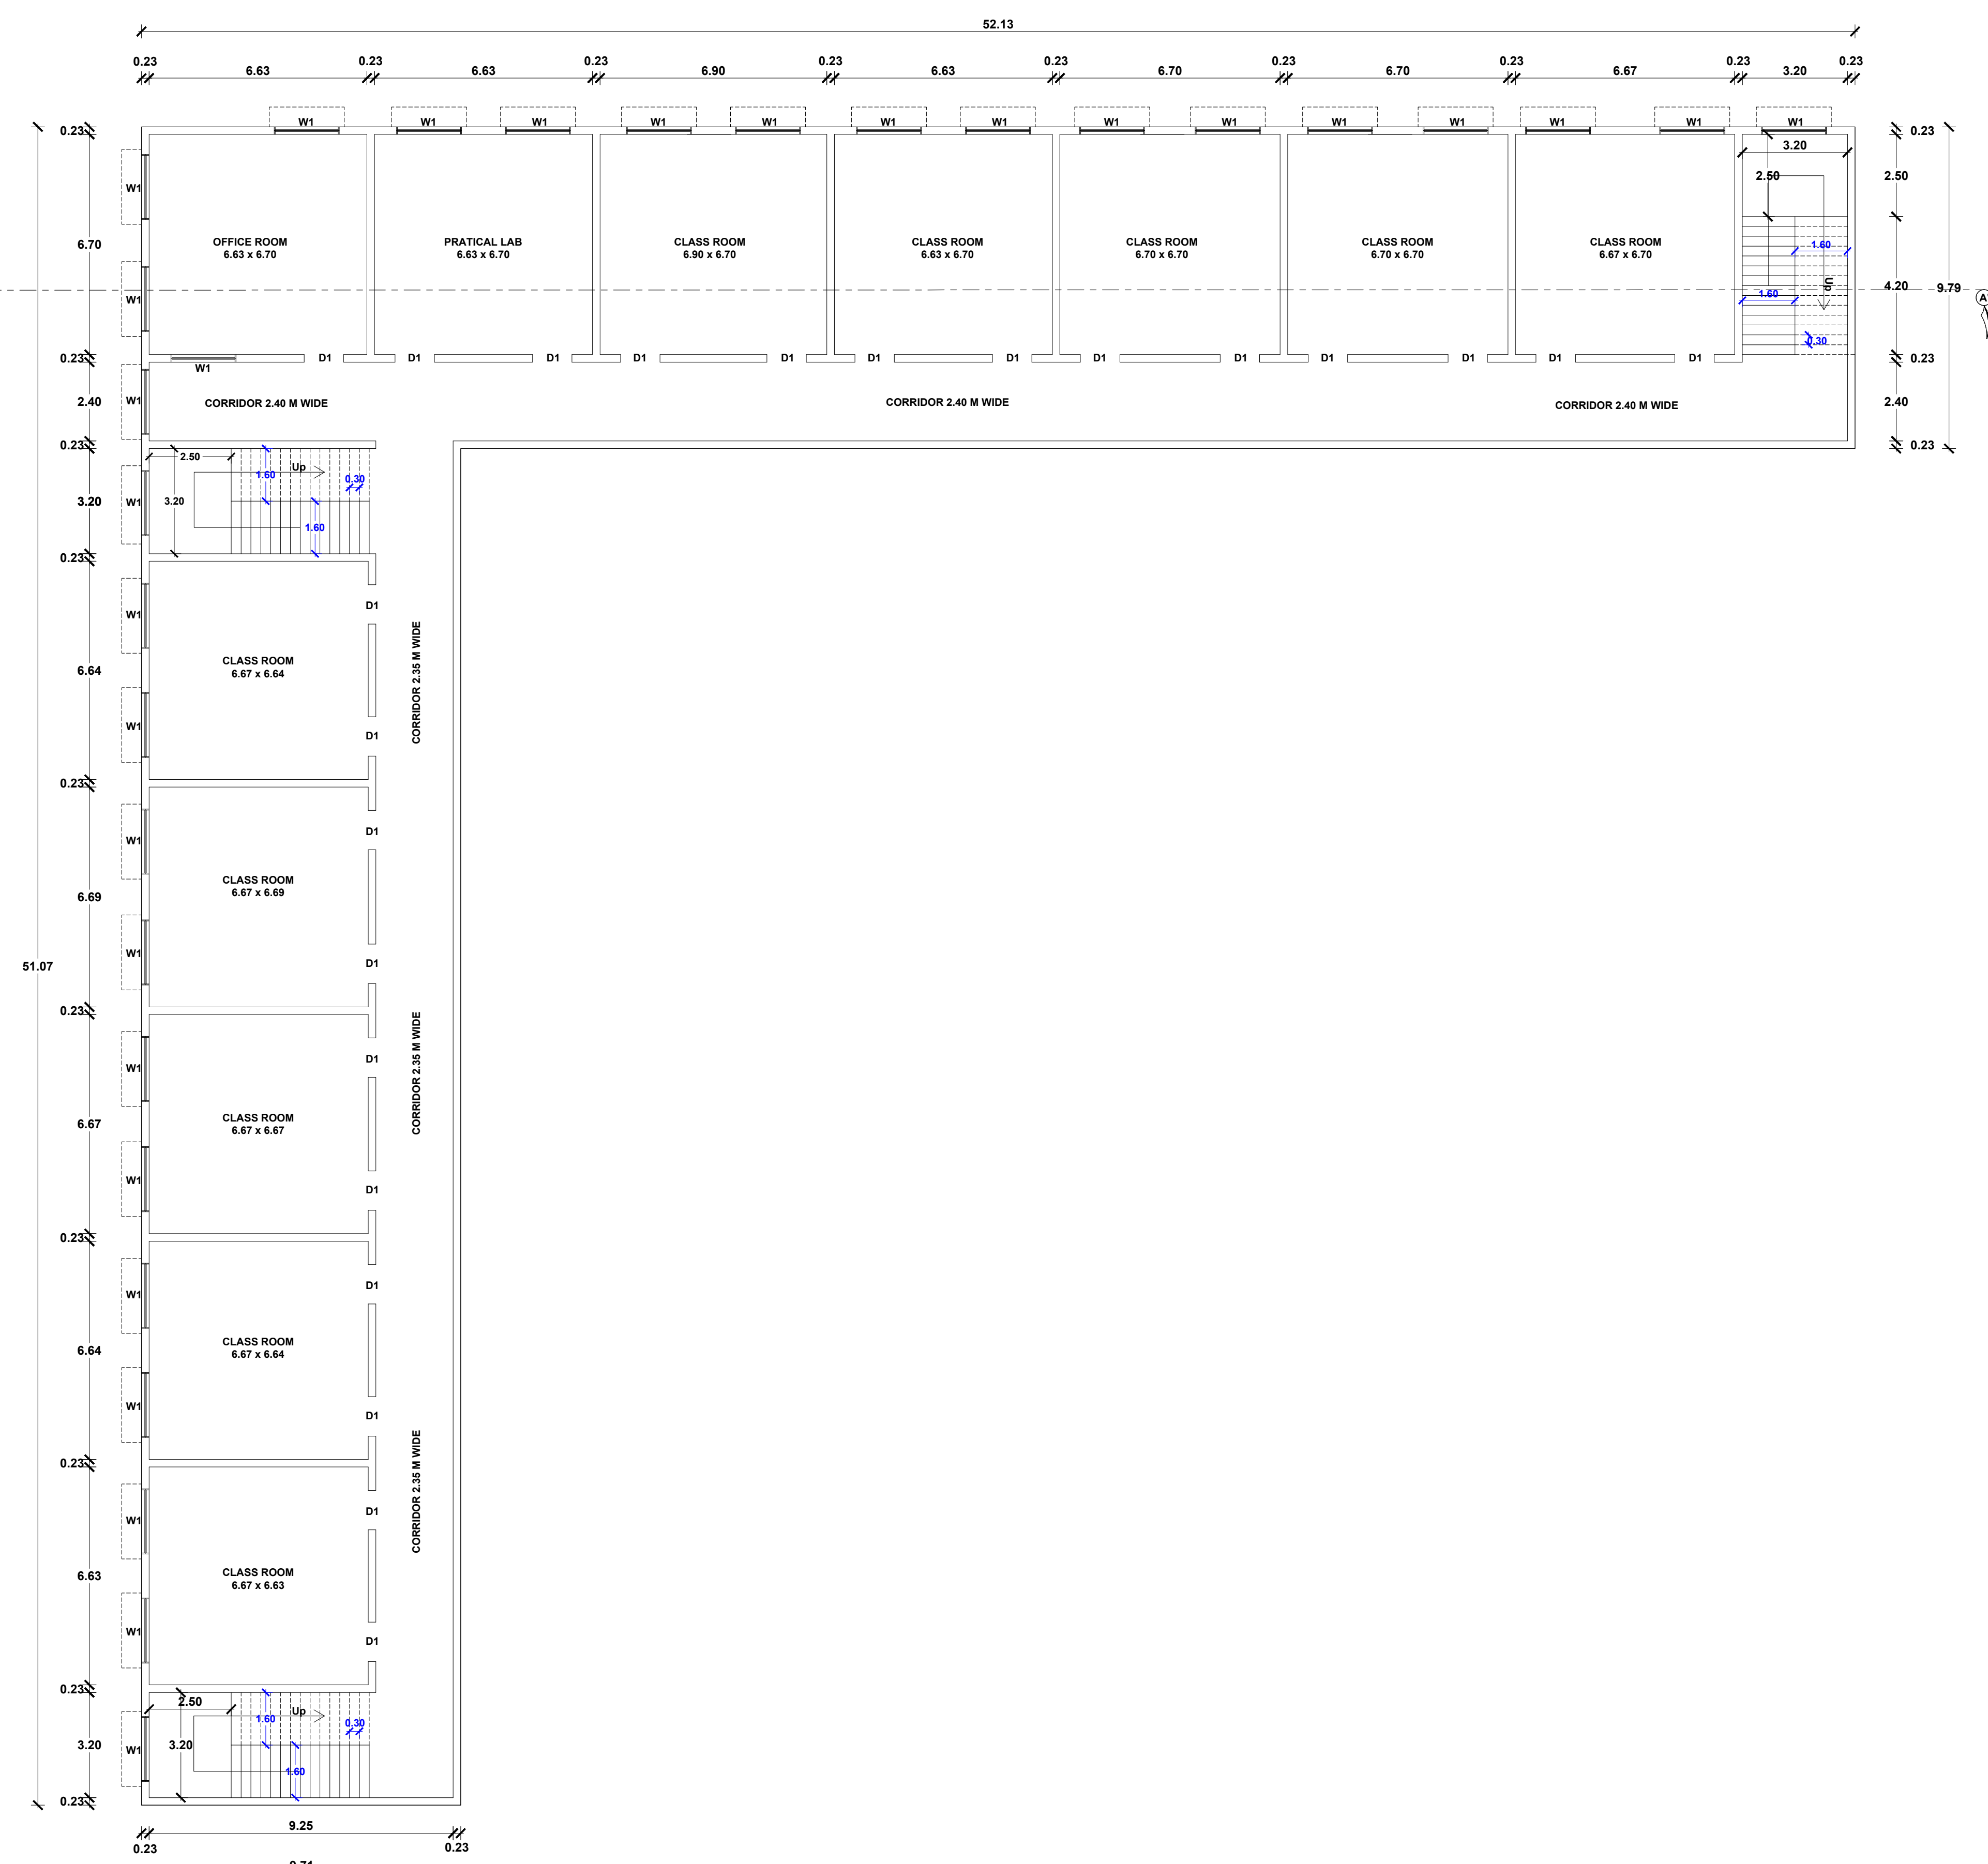

TYPICAL FLOOR PLAN - FLOOR01,02
BLOCK - 01



TERRACE FLOOR PLAN
BLOCK - 01

AREA STATEMENT		SHEET No : 2 OF 2
DESCRIPTIONS		Sq.Meter
SITE EXTENT AS PER DOCUMENT (3.483 Acres)		14099.00
SITE EXTENT AS PER PLR / FMB		14099.00
SUPERIMPOSED PLOT AREA		14213.83

BLOCK NAME	FLOOR NAME	FSI AREA	COVERED PARKING	BUILT UP AREA
01	GROUND FLOOR	911.22	----	911.22
	FIRST FLOOR	911.22	----	911.22
	SECOND FLOOR	911.22	----	911.22
	HEAD ROOM	----	71.37	71.37
TOTAL A in Sq.m		2733.66	71.37	2805.03
02	GROUND FLOOR	407.66	----	407.66
	FIRST FLOOR	407.66	----	407.66
	HEAD ROOM	----	35.83	35.83
	TOTAL B in Sq.m		815.32	35.83
03	GROUND FLOOR	148.85	----	148.85
	HEAD ROOM	----	33.40	33.40
	TOTAL C in Sq.m		148.85	----
GRAND TOTAL in Sq.m		3697.83	140.60	3838.43
GRAND TOTAL in Sq.Ft		39803.44	1513.41	41316.86

FLOOR SPACE INDEX (F.S.I) :-

ALL DIMENSIONS ARE IN 'METER'

$$\frac{\text{F.S.I AREA}}{\text{SITE EXTENT}} = \frac{3697.83}{14099.00} = 0.262$$

SCALE 1 : 100

PLOT COVERAGE (P.C) :-

$$\frac{\text{MAX FLOOR AREA AT ANY FLOOR}}{\text{SITE EXTENT}} \times 100 = \frac{1467.73}{14099.00} \times 100 = 10.41 \%$$

JOINERY DETAILS

REFERENCE	DESCRIPTIONS	SIZE (IN METER)
D1	DOOR	1.20 X 2.13
D2	DOOR	0.76 X 2.13
SD	SWING DOOR	1.20 X 2.13
W1	WINDOW	1.98 X 1.22
SW	STAIR WINDOW	1.83 X 1.22
V	VENTILATOR	0.90 X 0.61

APPLICANT :

For SASTI TRUST
K. Nirmala,
Managing Trustee

REGISTERED ENGINEER :

Er. A. SOUNDAR RAJAN, B.E., M.E., (Struct)
DTCP/SALEM/RE-II/001/2025 (Renewal)
G.V. VISUAL CREATIONS,
BUILDING CONTRACTOR & PROMOTERS,
Suthari Complex 1st Floor,
Junction Main Road, Near Sons College,
Salem - 636 005. Cell: 9578270663

STRUCTURAL ENGINEER :

Er. A. SOUNDAR KAJAN, B.E., M.E., (Struct).
RDD SALEM/RSE-II/Reg.No.33/2024
CLASSIC CONSTRUCTION
 Building Contractor & Promoters,
 No.1, Suthari Complex 1st Floor,
 Junction Main Road,
 Near Sona College, Salem-636005.
 Cell: 95782 70663