

PLAN SHOWING THE PROPOSED CONSTRUCTION OF GALVALUME SHEET ROOF RCC ROOF BUILDING FOR FEED PLANT PURPOSE INDUSTRY (ORANGE CATEGORY) BUILDING AT S.F.NO: 528/1A, 529/1B, 530/2, 531/1A2, 532/1A, 543/4B3, N.PUDUPATTY VILLAGE AND PANCHAYAT, MOHANUR TALUK, NAMAKKAL DISTRICT.

ONLINE APPLICATION No. SWP/BPA/-----/2026, DATE: ---, ---, ---



APPLICANT:
"M/s KRISHI NUTRITION COMPANY PRIVATE LIMITED"

AREA STATEMENT:-

DESCRIPTIONS	Sq.METER
SITE AREA:-	
AS PER DEED AREA - 13.929 Acre	56352.00
AS PER PLR / FMB AREA	56373.00
SUPER IMPOSED PLOT AREA	56361.85

BUILDING AREA:-

S.NO	DESCRIPTION	FSI AREA	NON-FSI AREA	TOTAL BUILT UP AREA
------	-------------	----------	--------------	---------------------

PROPOSED BUILDING

BLOCK-1 (MAIN FACTORY BUILDING)				
1	GROUND FLOOR	9627.57	-	9627.57
BLOCK-2 (SLO RECEIVING SECTION DUMPING)				
2	GROUND FLOOR	247.27	-	247.27
BLOCK-3 (STAFF TOILET)				
3	GROUND FLOOR	45.87	-	45.87
BLOCK-4 (BOLDER HOUSE)				
4	GROUND FLOOR	238.25	-	238.25
BLOCK-5 (WORK SHOP & STORE ROOM)				
5	GROUND FLOOR	156.60	-	156.60
BLOCK-6 (DG ROOM & POWER HOUSE)				
6	GROUND FLOOR	318.09	-	318.09
BLOCK-7 (WORKERS QUARTERS)				
7	GROUND FLOOR	590.86	-	590.86
8	FIRST FLOOR	363.19	-	363.19
BLOCK-8 (WORKERS TOILET)				
9	GROUND FLOOR	87.97	-	87.97
BLOCK-9 (PREMIX PLANT)				
10	GROUND FLOOR	1800.00	-	1800.00
BLOCK-10 (CANTEN)				
11	GROUND FLOOR	296.12	-	296.12
BLOCK-11 (DRIVERS ROOM)				
12	GROUND FLOOR	29.54	-	29.54
BLOCK-12 (LABORATORY)				
13	GROUND FLOOR	73.14	-	73.14
BLOCK-13 (OFFICE)				
14	GROUND FLOOR	178.95	-	178.95
15	FIRST FLOOR	178.95	-	178.95
BLOCK-14 (WEIGH BRIDGE ROOM)				
16	GROUND FLOOR	40.14	-	40.14
BLOCK-15 (SECURITY VISITORS & DISPATCH ROOM)				
17	GROUND FLOOR	41.45	-	41.45
TOTAL				
		14313.93	-	14313.93

Floor Space Index = $\frac{\text{Total FSI Area}}{\text{Least Site Area}} = \frac{14313.93}{57668.00} = 0.24 < 1.50$

Parking Area Description	Area	Required	Provided
1 Car space for every 100 Sq.m for Office floor Area or part thereof	-/100	00	02
1 Two wheeler space for every 50 Sq.m for Workshop floor Area or part thereof	3721.21/50	74	75
1 Cycle space for every 50 Sq.m for Workshop floor Area or part thereof	3721.21/50	74	75
1 Lorry wheeler space for every 500 Sq.m for Workshop floor Area or part thereof	3721.21/500	08	08

OSR DETAILS:		HEIGHT OF THE BUILDING = 13.97 M
REQUIRED FOR OSR	PROVIDED FOR OSR	
5770.76 Sq.M (10.00%)	5771.00 Sq.M (10.25%)	
REFERENCE:		COLOR INDEX
 FIRE ALARM SYSTEM		SITE BOUNDARY - 
 HOSE REEL		EXISTING ROAD - 
 FIRE FIGHTING EQUIPMENT		PROPOSED BUILDING - 
 DRINKING WATER		OSR - 
		DRIVE WAY - 

JONERY DETAILS:		More
SYMBOL	DESCRIPTION	
RS1	ROLLING SHUTTER	1.80 x 2.74
RS2	ROLLING SHUTTER	3.89 x 2.74
D	DOOR	1.05 x 2.13
D1	DOOR	0.76 x 2.13
W	WINDOW	2.44 x 1.52
W1	WINDOW	1.83 x 1.52
V	VENTILATOR	2.44 x 0.60

APPLICANT:-


(Signature)
G. Subramanian

STRUCTURAL ENGINEER:-

(Signature)
S. SIVAKUMAR, B.E.,
Namakkal Engineering No.1/2021
SARASWATHI ENGINEERS
B-10/2, NS Town, Lathipalayam Post,
Namakkal City, Namakkal Dist, TN-636017


REGISTERED ENGINEER:-

(Signature)
S. SIVAKUMAR, B.E.,
Namakkal Engineering No.1/2021
SARASWATHI ENGINEERS
B-10/2, NS Town, Lathipalayam Post,
Namakkal City, Namakkal Dist, TN-636017
Call: 97888 29885

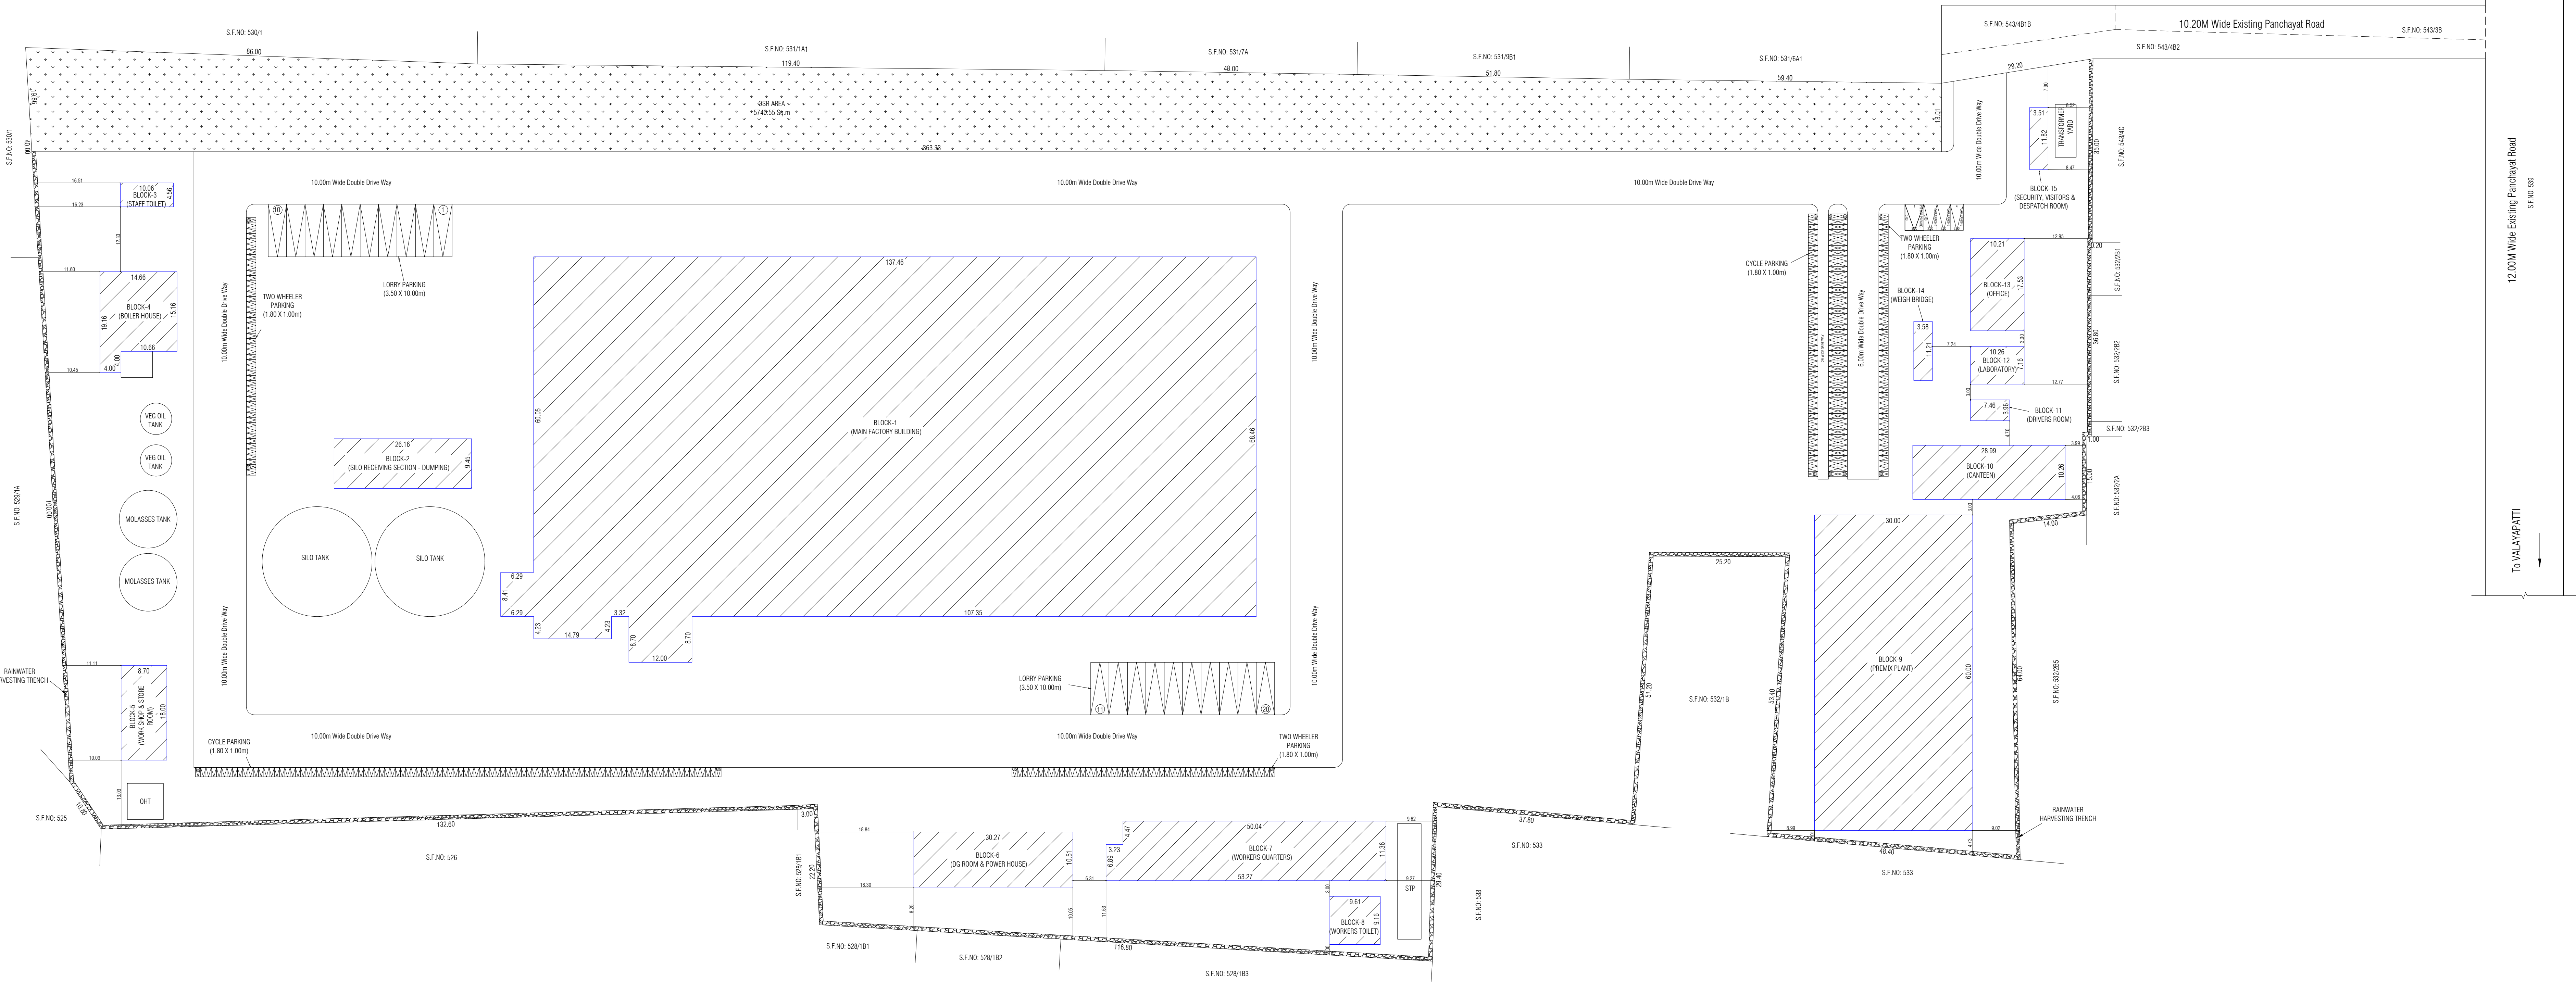


DETAILS OF SEPTIC TANK

SCALE: 1:50

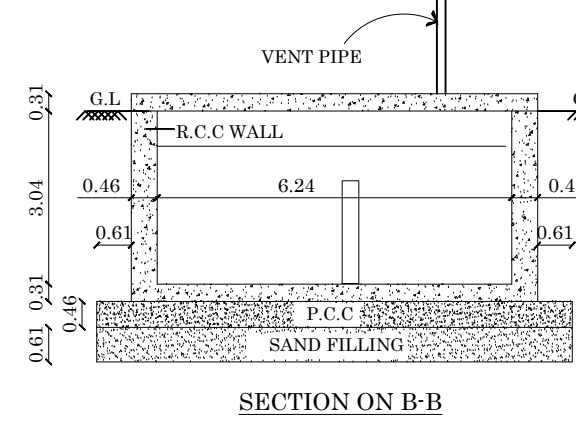


SECTION ON B-B

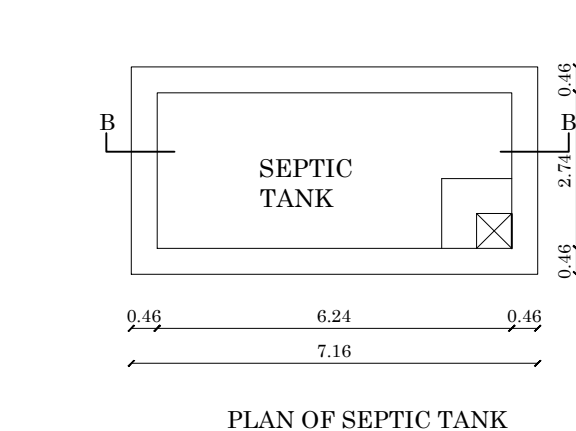


PLAN OF SEPTIC TANK

DISPERION TRENCH

NOT TO SCALE

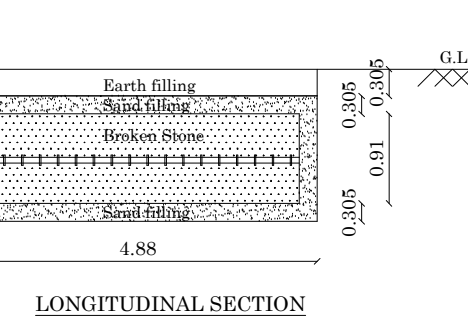


LONGITUDINAL SECTION

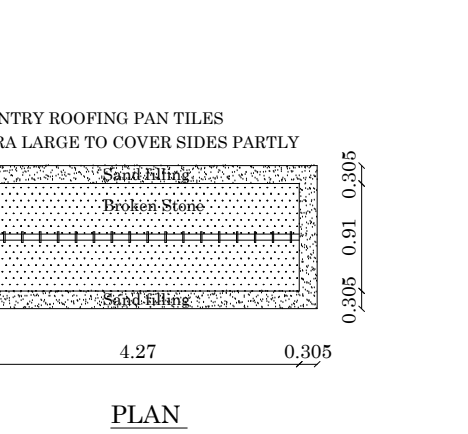

PLAN


RAIN WATER HARVESTING FILTER BED

SCALE: 1:50

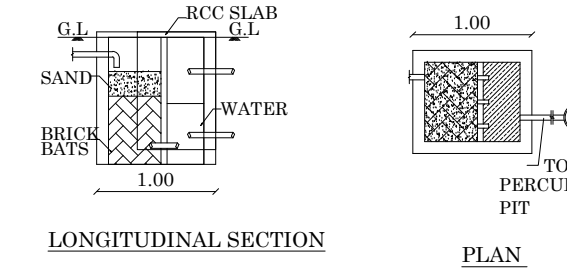

LONGITUDINAL SECTION


PLAN

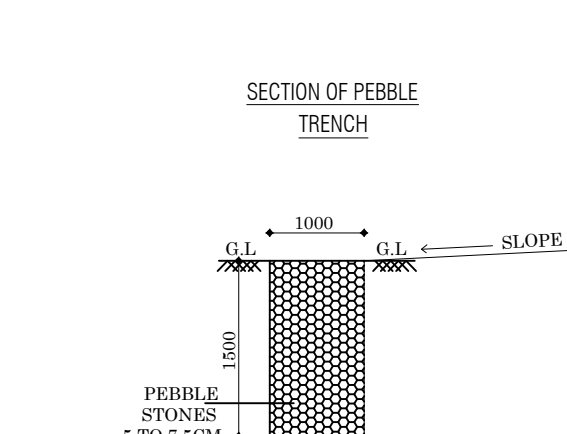

SECTION OF PEBBLE TRENCH


DETAILS OF STAIRCASE

SCALE: 1:50

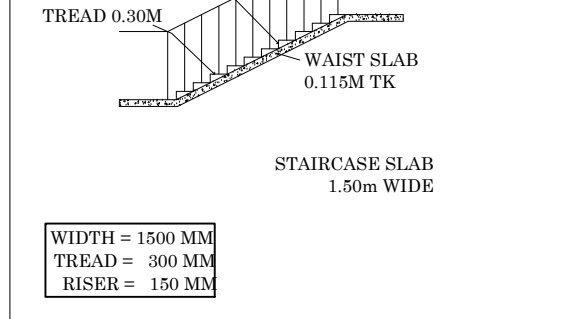

STAIRCASE SLAB


SCALE: 1:50

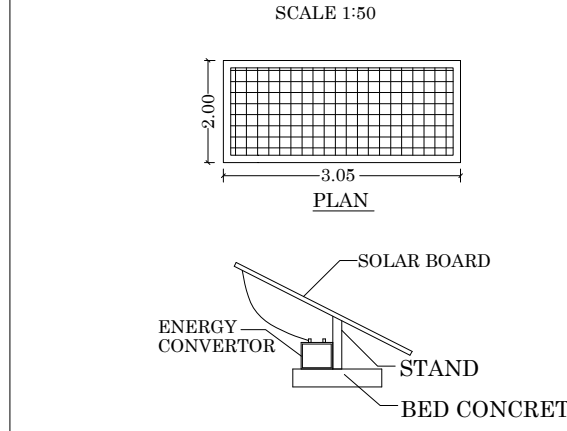

PLAN


RAIN WATER HARVESTING

NOT TO SCALE

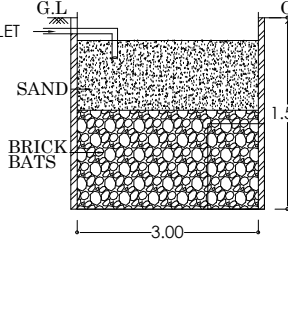

RAIN WATER HARVESTING


SCALE: 1:50

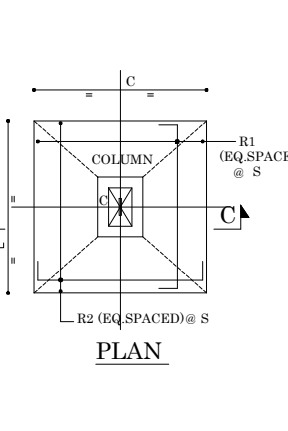

PLAN


DETAILS OF COMPOUND WALL

SCALE: 1:50

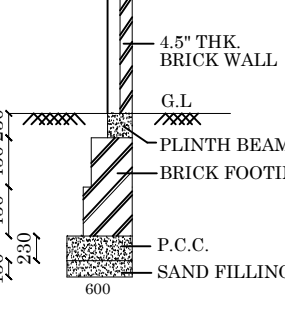

SECTION


SCALE: 1:50

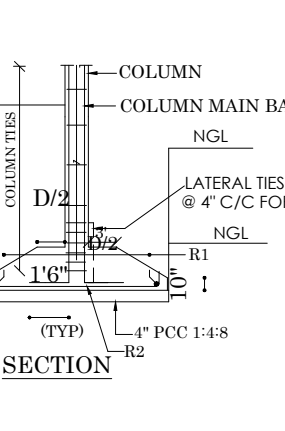

PLAN


SECTIONAL ELEVATION FOR SEWAGE/SULLAGE TREATMENT PLANT

NOT TO SCALE

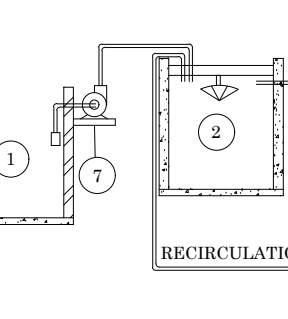

SECTIONAL ELEVATION FOR SEWAGE/SULLAGE TREATMENT PLANT


NOT TO SCALE

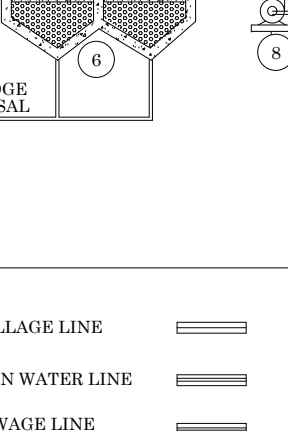

PLAN


OFFICE USE:

SCALE: 1:50

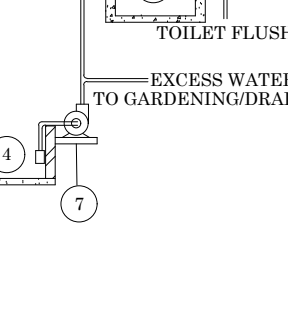

OFFICE USE:

SCALE: 1:50

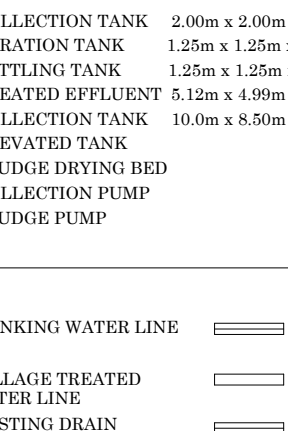

PLAN

Signature Not
Verified
Stamp
Location: Mohanur Taluk, Namakkal District