

PP

APPROVAL RECORD

Planning Permission


Namakkal district, Tamil Nadu

APPROVAL TYPE
Building Plan


ISSUING AUTHORITY
Rural Panchayat

The approval as the planning authority issued it, reproduced in full behind this page.

An approval speaks to what was sanctioned, not to what was built. Completion is a separate record.

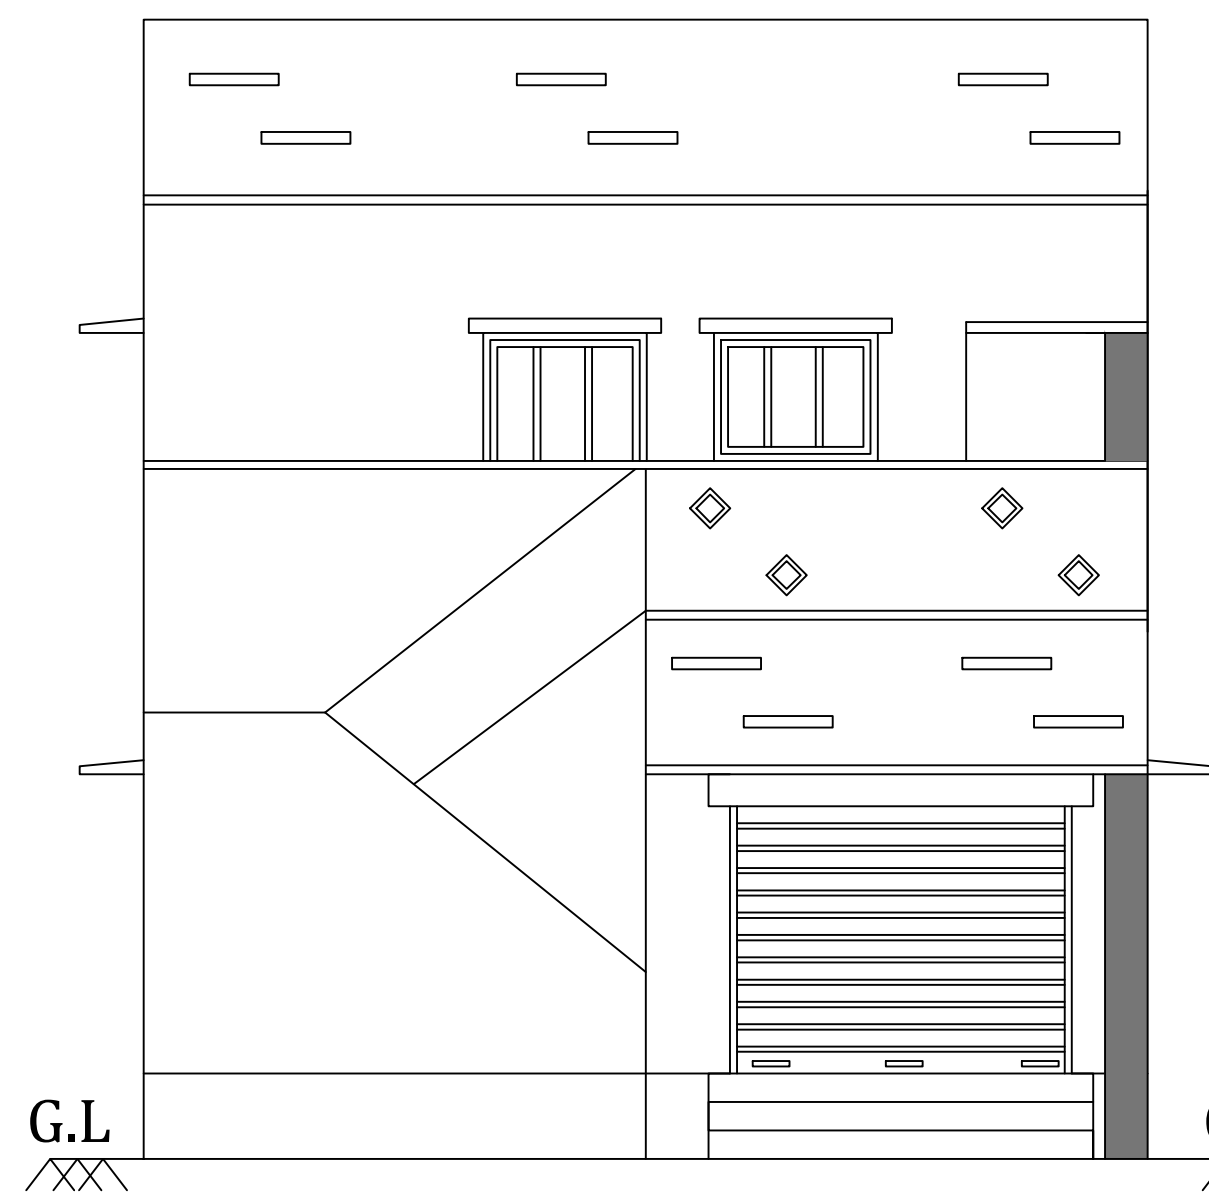


FRONT ELEVATION

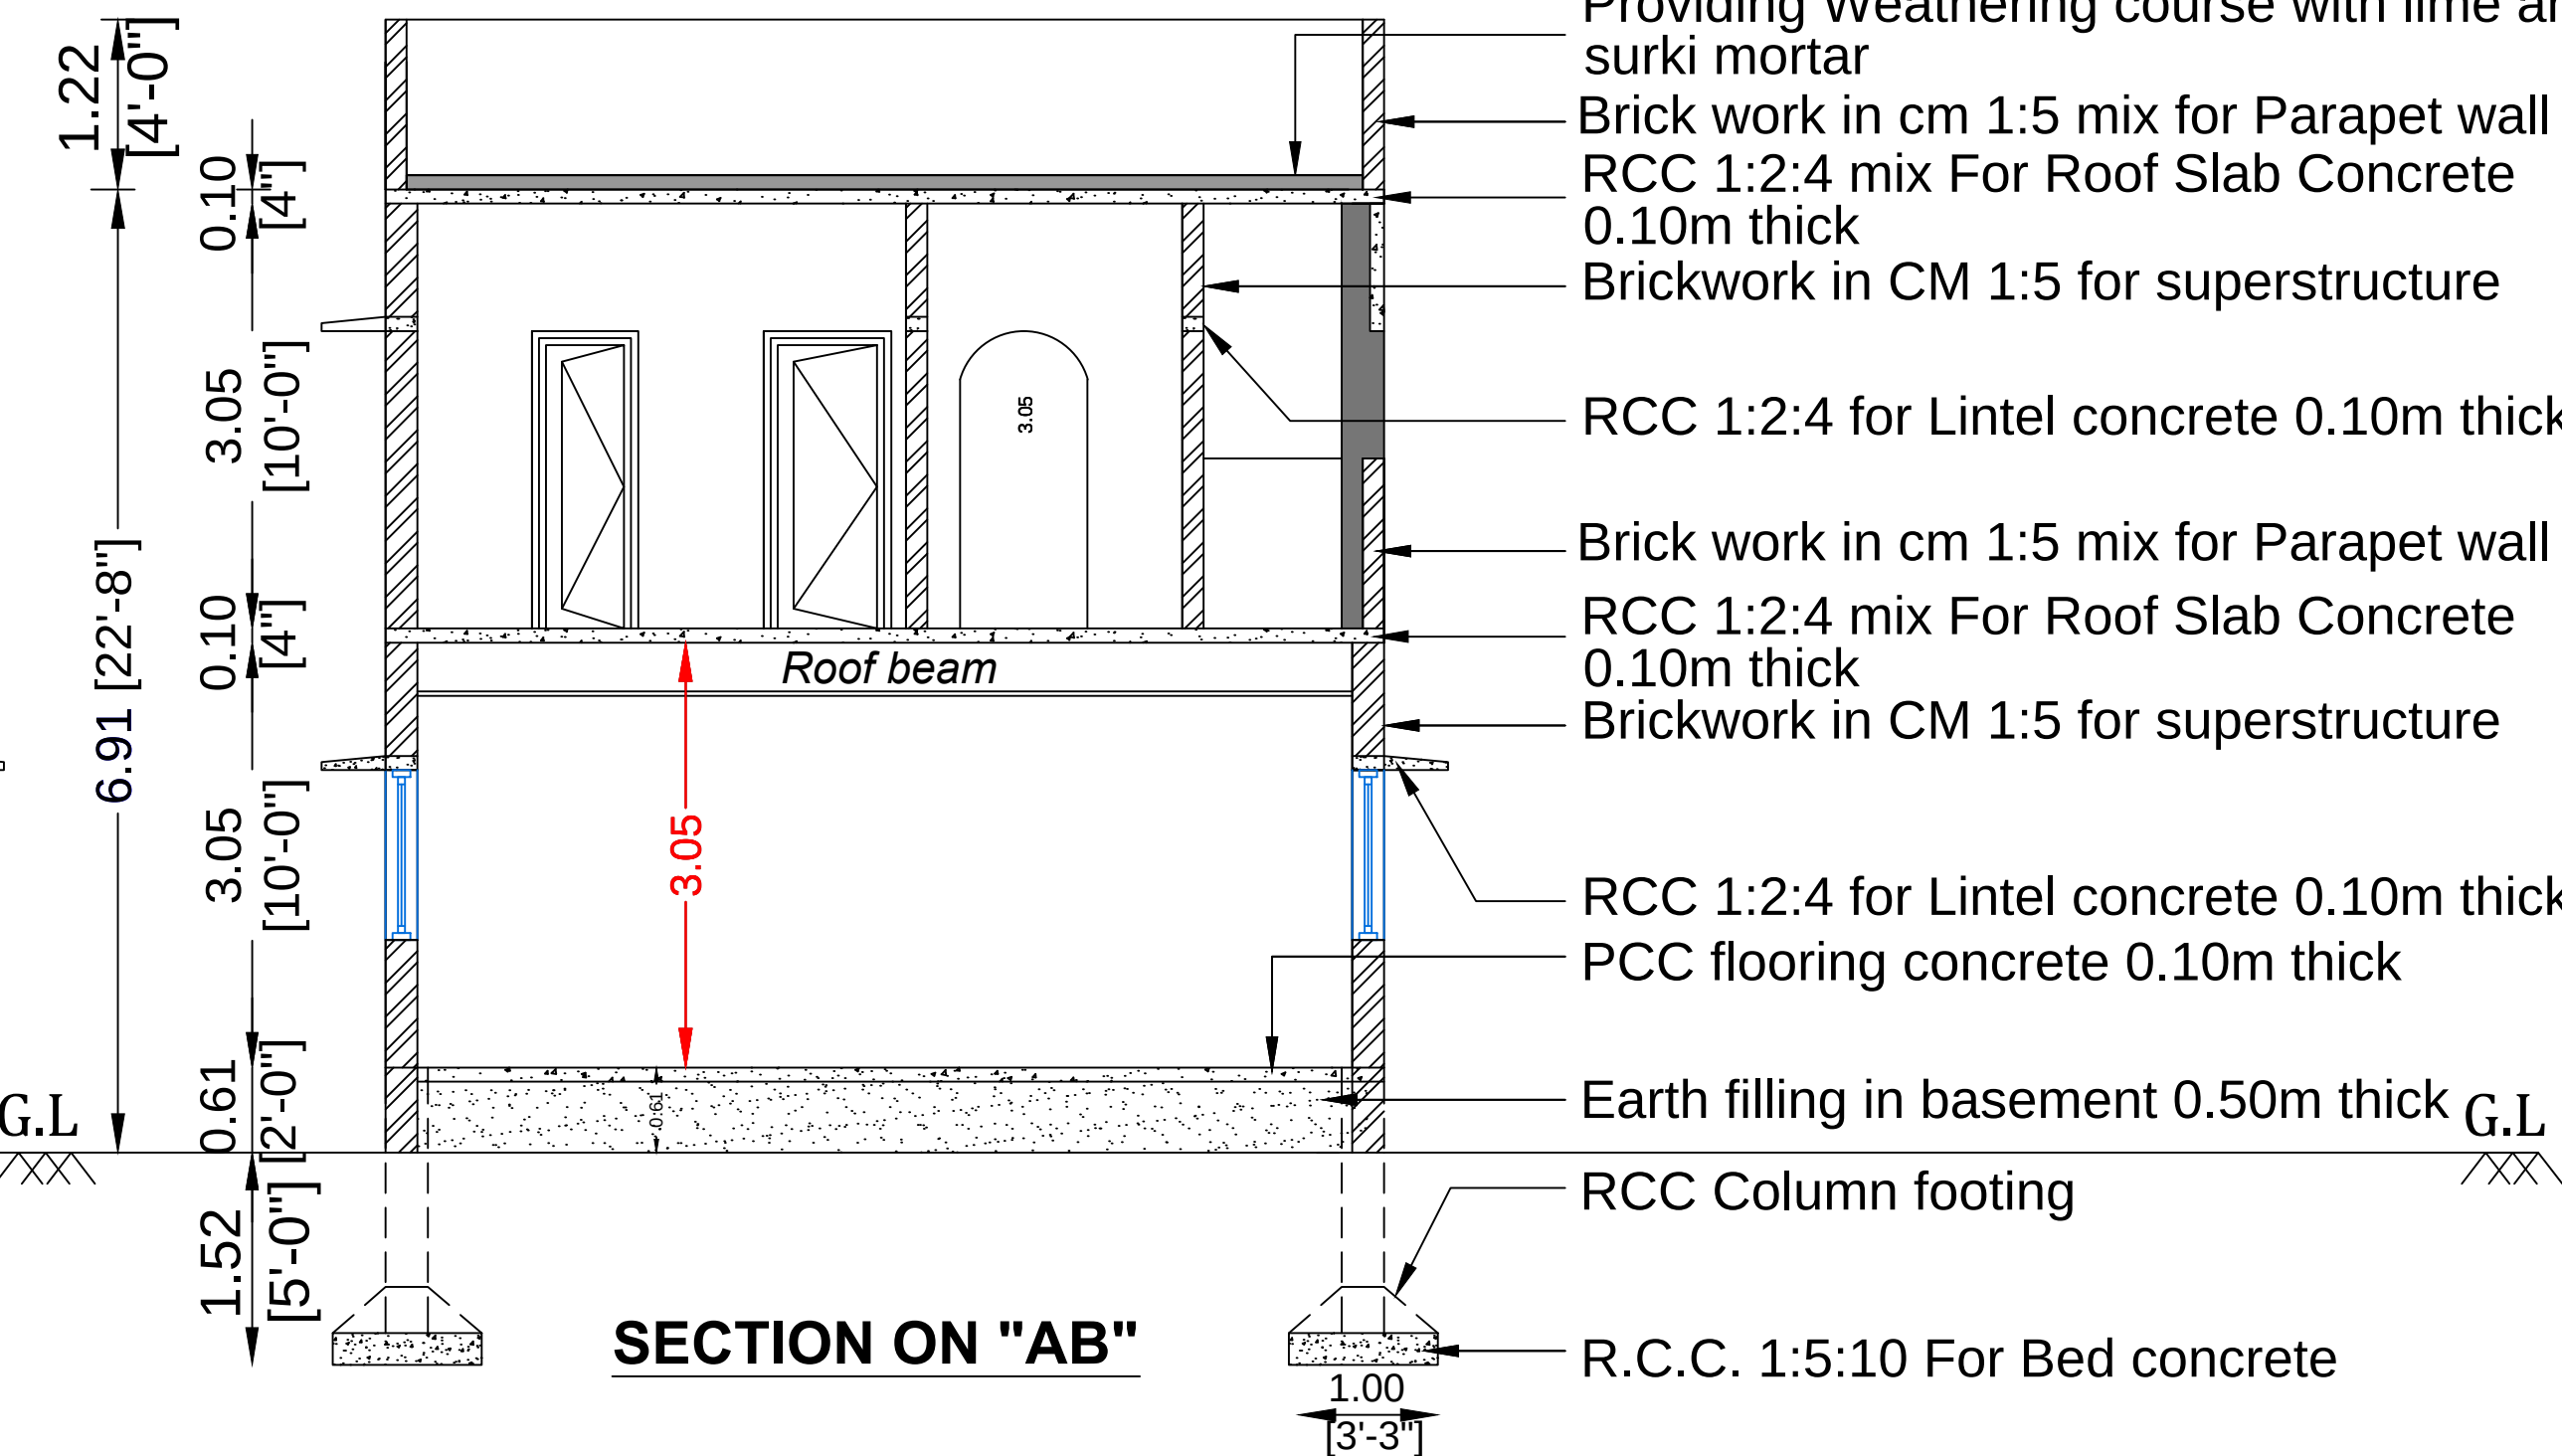


SECTION ON "AB"


- Providing Weathering course with lime and surki mortar
- Brick work in cm 1:5 mix for Parapet wall
- RCC 1:2:4 mix For Roof Slab Concrete 0.10m thick
- Brickwork in CM 1:5 for superstructure
- RCC 1:2:4 for Lintel concrete 0.10m thick
- Brick work in cm 1:5 mix for Parapet wall
- RCC 1:2:4 mix For Roof Slab Concrete 0.10m thick
- Brickwork in CM 1:5 for superstructure
- RCC 1:2:4 for Lintel concrete 0.10m thick
- PCC flooring concrete 0.10m thick
- Earth filling in basement 0.50m thick
- RCC Column footing
- R.C.C. 1:5:10 For Bed concrete

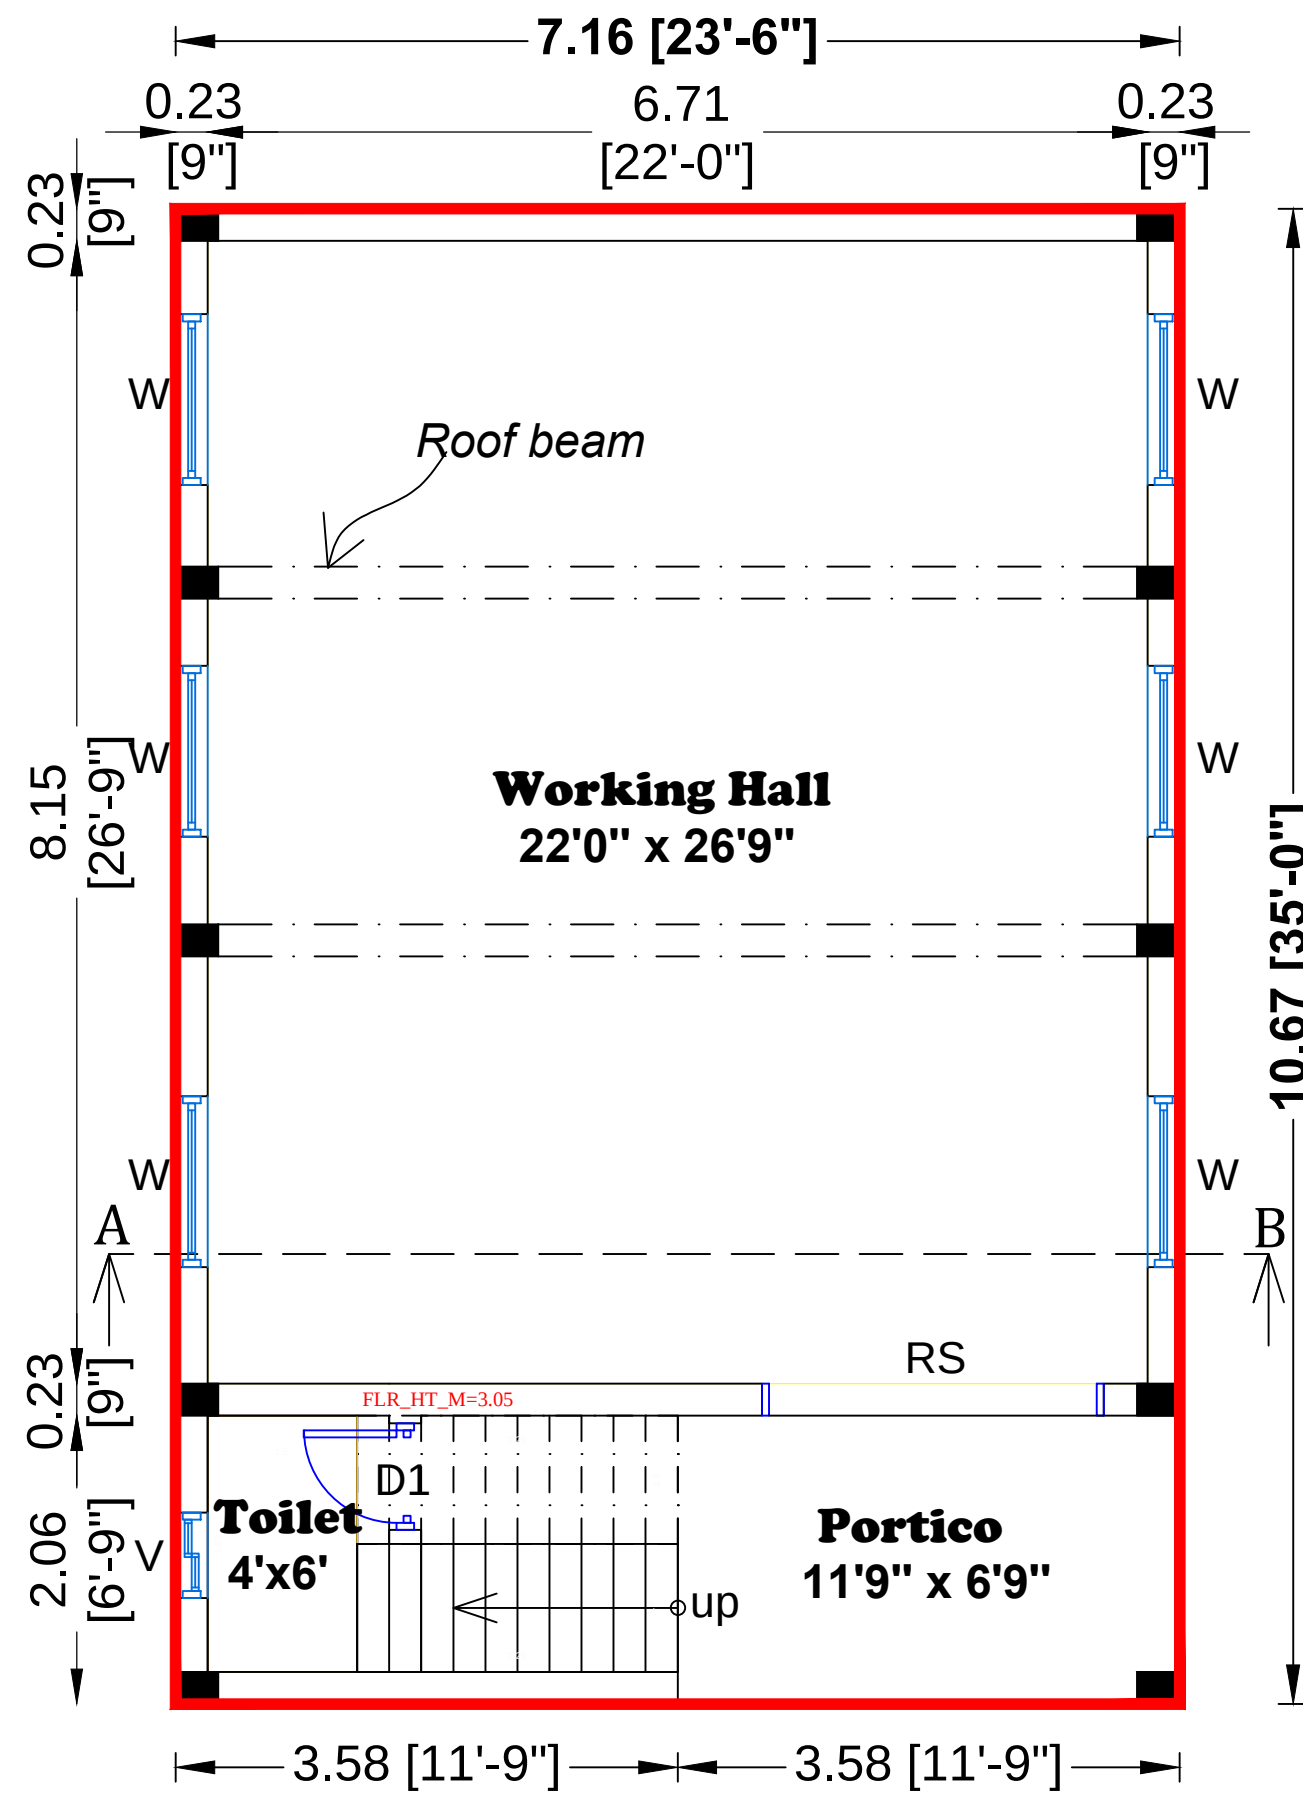


GROUND FLOOR PLAN (COMMERCIAL)

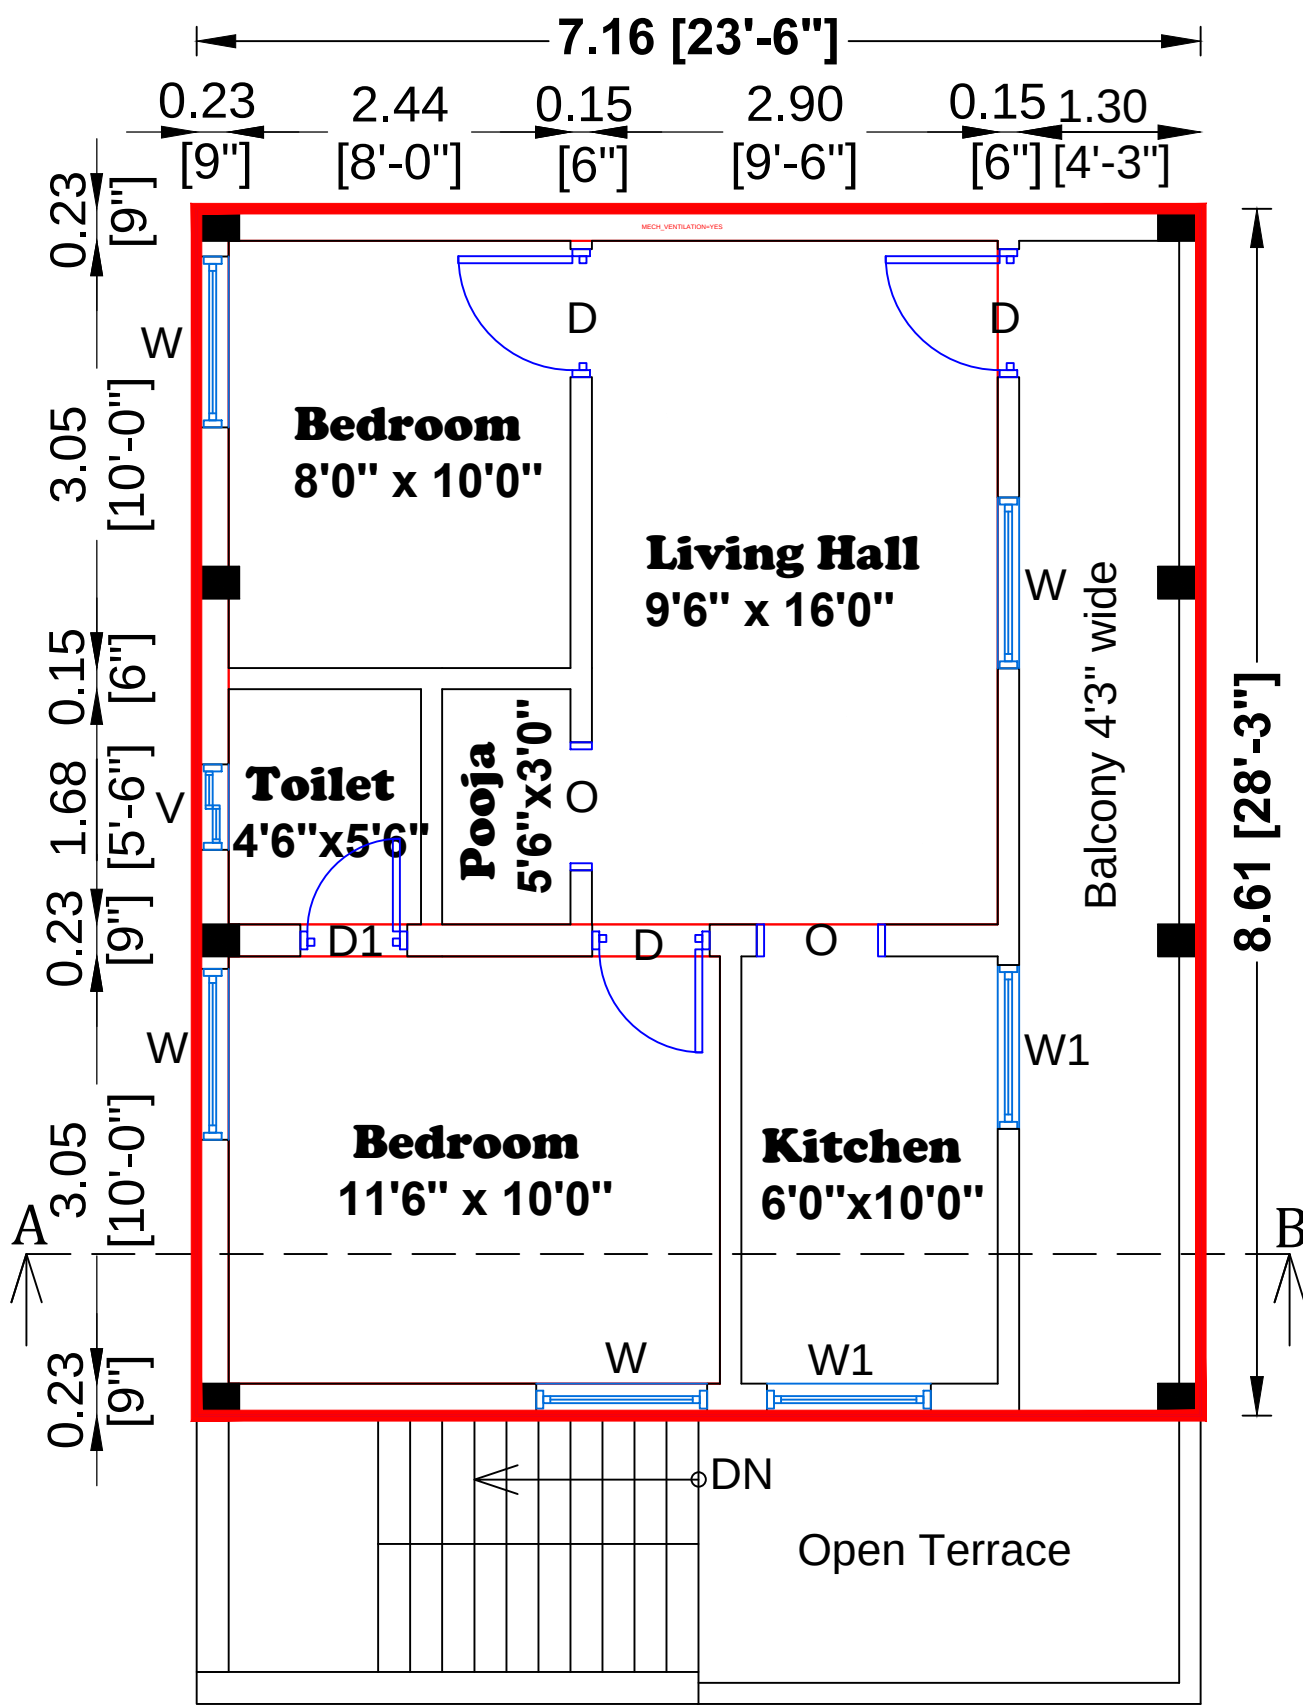

FIRST FLOOR PLAN (RESIDENTIAL)

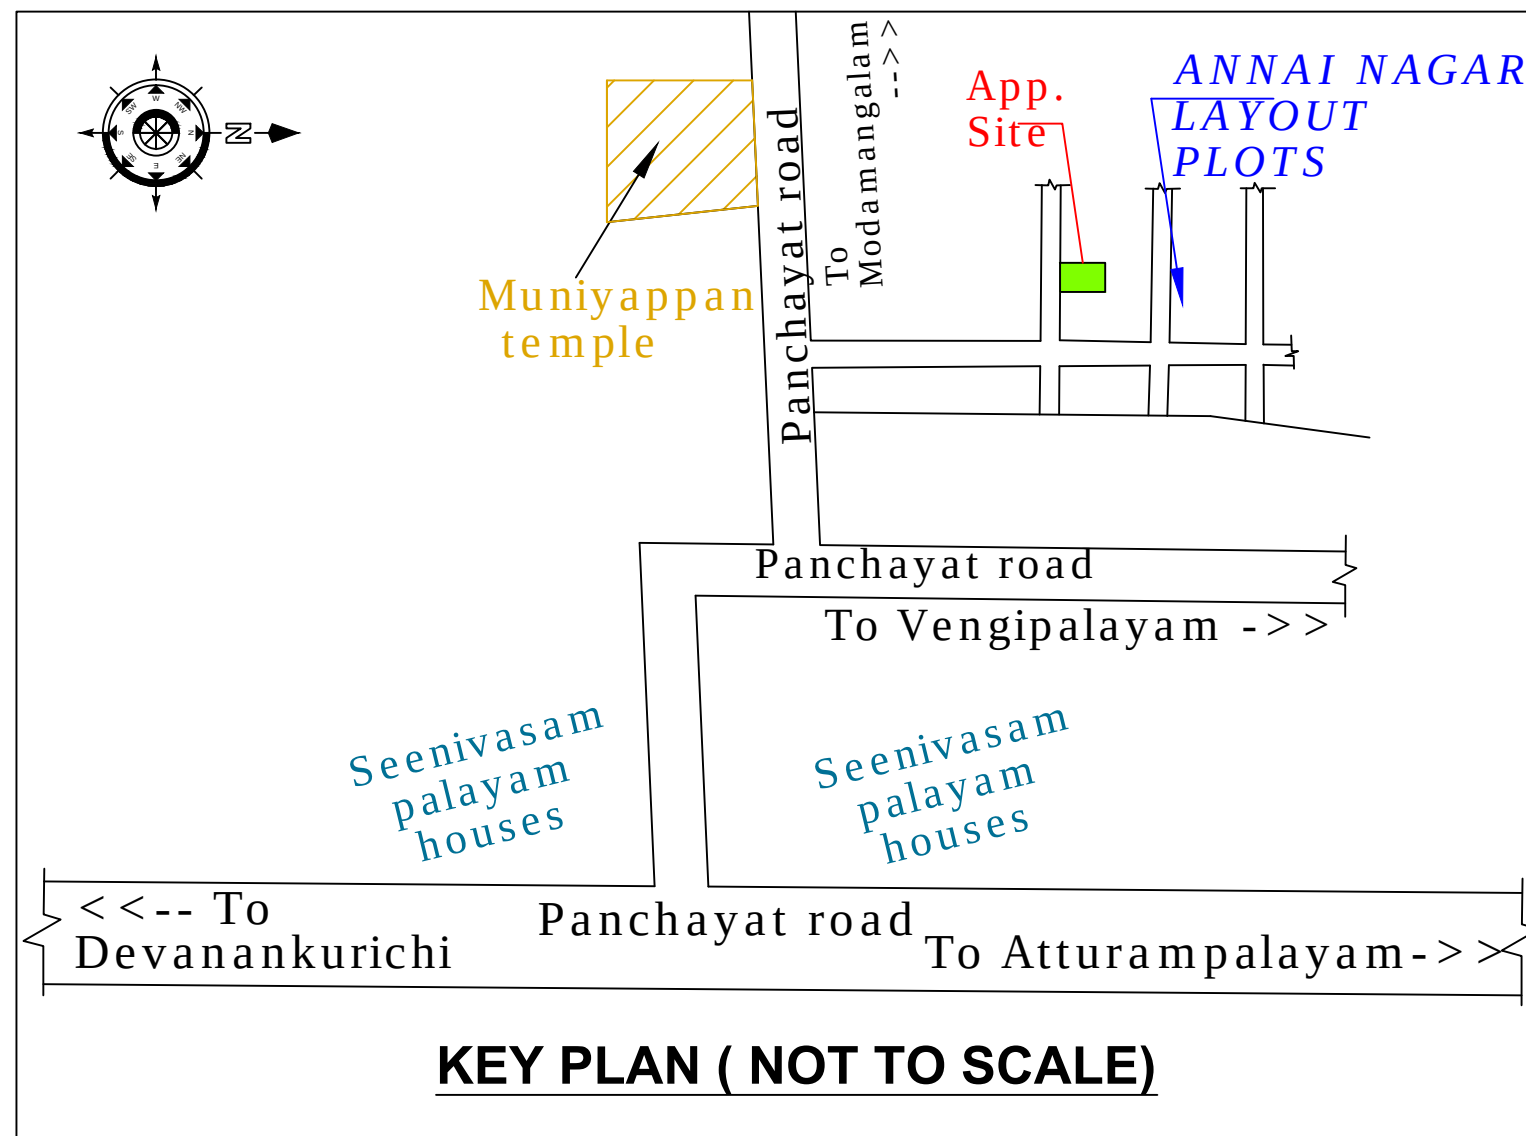

KEY PLAN (NOT TO SCALE)

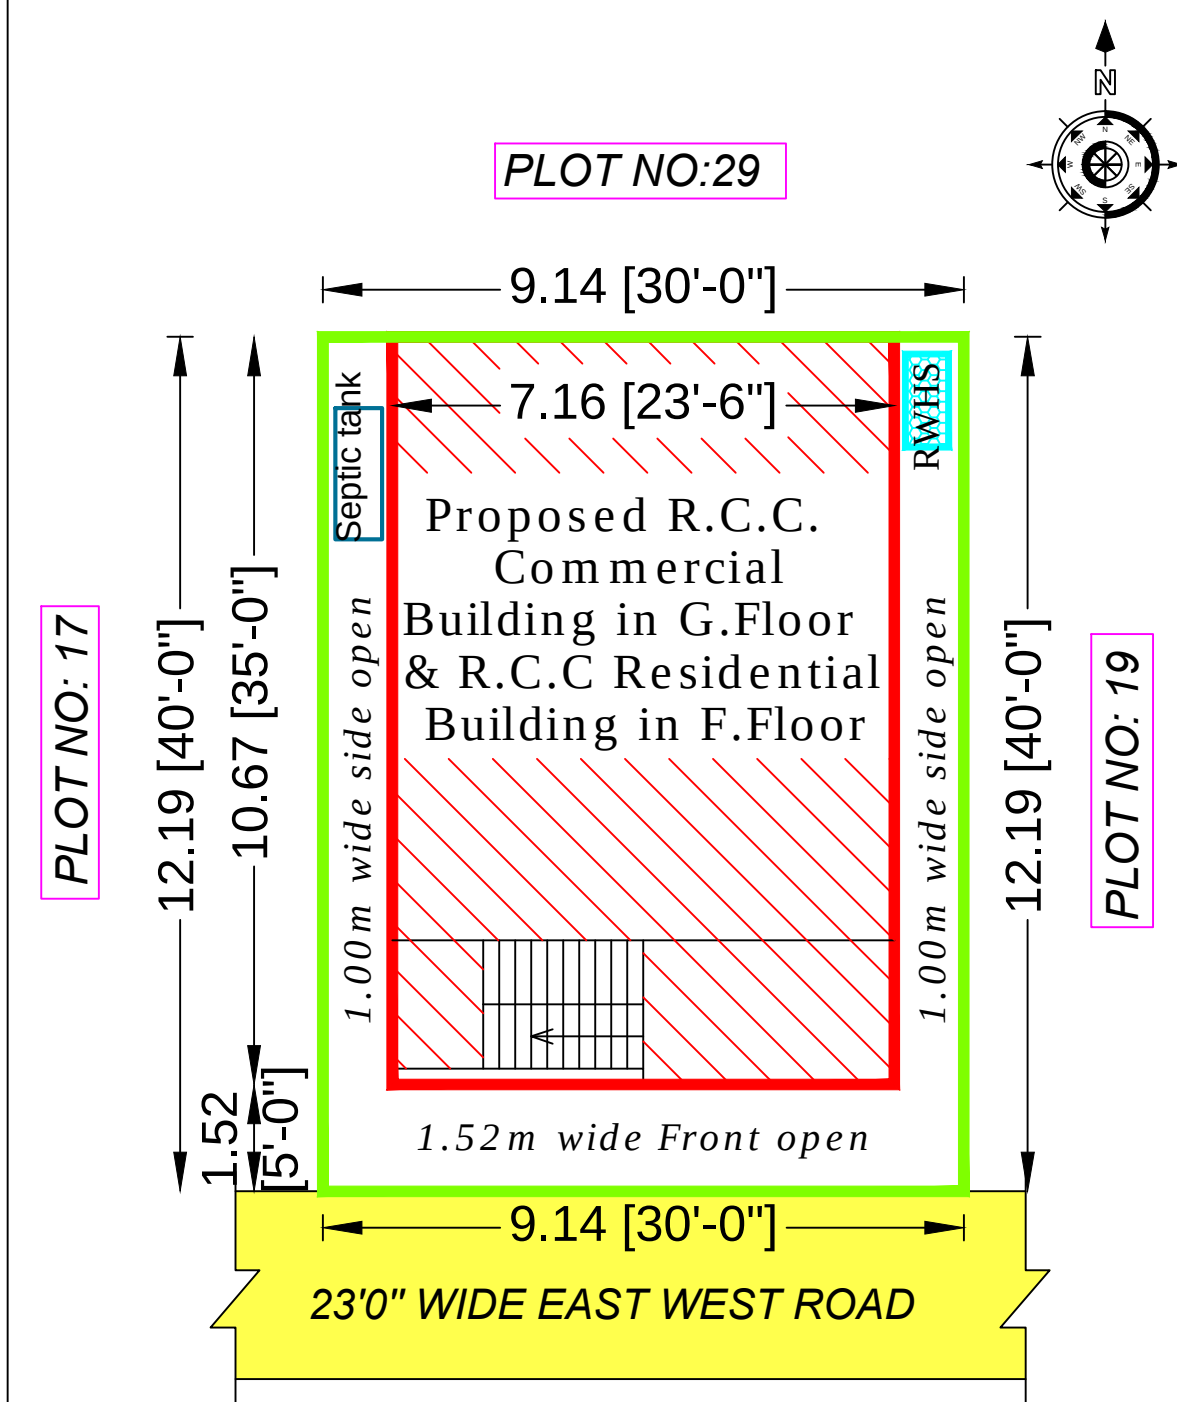

SITE PLAN (SCALE 1:200)

PLAN INFO	ACCESS_WIDTH_M= 9.14
PLOT_AREA_M2=111.48	ROAD_WIDTH= 7.00
AS_PER_DOCUMENT = 111.48	ROAD_LENGTH=500.0
SINGLE_FAMILY_BLDG=YES	AVG_PLOT_WIDTH= 9.14
CRZ=NO	AVG_PLOT_DEPTH= 12.19
SECURITY_ZONE=NO	RWH_DECLARED=YES
WHETHER_GOV'T_OR_AIDED_SCHOOL=NO	BUILDING_NEAR_TO_RIVER=NO
DISTRICT=NAMAKKAL	AREA_TYPE=OTHERS
TALUK= TIRUCHENGODE	BUILDING_NEAR_MONUMENT=NO
JURISDICTION_TYPE= PANCHAYAT	BUILDING_NEAR_GOV'T_BLDG=NO
LAND_USE_ZONE = COMMERCIAL & RESIDENTIAL	NOC_FIRE_DEPT=NO
BLOCK_1_B-SHOP_MEMBER_COUNT=6	OSR_APPLICABLE=NO
NOC_FOR_CONSTRUCTION_NEAR_MONUMENT=NO	OSR_SURRENDER=NO
IF_HERITAGE_TOWN_LESSTHAN_1KM_RADIUS=NO	PREMIUM_FSI_REQUIRED=NO
SURVEY_NO= 92/2 (PART)	IS_APPROVED_LAYOUT=NO
PATTA_NO= 740	IS_SWIMMING_POOL_EXISTS=NO
PLOT_NO= 18	FMB_OR_PLR = 111.48
	AS_AT_SITE = 111.48

PLAN SHOWING THE PROPOSED CONSTRUCTION OF R.C.C. ROOF GROUND FLOOR COMMERCIAL WORKING HALL & R.C.C. ROOF FIRST FLOOR RESIDENTIAL BUILDING AT PLOT NO: 18, "ANNAI NAGAR, KADAPPANKADU, IN NEW S.F. NO: 92/2 (PART), PATTA NO: 740, OF KARUVEPPAMPATTI VILLAGE & PANCHAYAT, TIRUCHENGODE TALUK, NAMAKKAL DISTRICT.

NAME OF APPLICANT: Mr. K.CHINNADURAI S/o. Mr. KANDHASAMY.

S. NO	DESCRIPTION	Sq.M	Sq.Ft
1.	TOTAL AREA OF THE SITE	111.48	1200.00
2.	PLINTH AREA OF THE R.C.C ROOF COMMERCIAL BUILDING IN GROUND FLOOR	76.41	822.50
3.	PLINTH AREA OF THE R.C.C ROOF RESIDENTIAL BUILDING IN FIRST FLOOR	61.67	663.90
4.	TOTAL PLINTH AREA OF THE R.C.C ROOF BUILDING IN GROUND & FIRST FLOOR	138.08	1486.40
5.	AREA OF THE OPEN SPACE	35.07	377.50
6.	CARPET AREA OF THE R.C.C ROOF RESIDENTIAL BUILDING IN FIRST FLOOR	46.17	497.00

JOINERIES:	மற்ற அலகங்கள் போடும் மழை பெருகுவோம்...!
ROLLING SHUTTER RS - 8'0" X 7'0"	
DOOR D - 3'0" X 7'0"	
DOOR D1 - 2'6" X 7'0"	
WINDOW W - 4'0" X 4'0"	
WINDOW W1 - 3'6" X 3'6"	
VENTILATOR V - 2'0" X 2'0"	
OPENING O - 3'3" X 7'0"	

INDEX:-	SCALE :- 1 : 100
1. APPLICANT SITE BOUNDARY SHOWN IN	ALL DIMENSIONS ARE IN METRE & FEET
2. PROPOSED BUILDING SHOWN IN	ALL ROOMS ARE HAVING SUFFICIENT VENTILATION
3. APPROACH ROAD SHOWN IN	
SV PLANNERS & BUILDERS	
Er.D.VENGADESHWARAN B.E.,	
REGISTERED ENGINEER	
Reg No: DTCP / NAMAKKAL / RE-II/02/2024	
No:25, 1-28, Modamangalam,	
Kumarapalayam Taluk, Namakkal District- 637 304.	
email: svplannersbuilders@gmail.com	
Cell : 70102 - 13427	
Construction	
Renovation & Maintenance works	
DTCP Approvals	
Bank Estimates	
Valuation	

APPLICANT	REGISTERED ENGINEER
K. Chinnadurai	Er. D VENGADSWARAN, B.E., Consulting Civil Engineer & Registered Engineer Gr - II. Reg No : DTCP / NAMAKKAL / RE - II / 02 / 2024. SV Planners & Builders No : 25 / 1-28, Modamangalam, Kumarapalayam Tk, Namakkal Dt. PIN : 637 304. Cell : 70102 13427

Eight ways to know a piece of land before you pay for it.

This report covers one part of the picture. These cover the rest, drawn from the same government records, for any property in Tamil Nadu.

LandLens One

Ask anything about a property and get an answer grounded in live government records, with the sources shown.

[/landlens/one](#)



Verify My Land

Every record check run on one property and returned as a single report.

[/landlens/verify-my-land](#)



Legal Opinion

An advocate's written opinion on the title, built on the records we pull for it.

[/landlens](#)



One Map

Every layer on one map: the parcel, its boundary, zoning, water bodies and what sits around it.

[/landlens/one/map](#)



PriceMap

What land actually changed hands for around this plot, taken from the registered deeds.

[/landlens/pricemap](#)



Build Scope

What you are allowed to build here: floor space, height, coverage and setbacks.

[/landlens/build-scope](#)



Property Tracker

Watch a property and hear about it when something new is registered against it.

[/landlens/property-tracker](#)



Deal Room

Run the transaction in one place: documents, stamping, signatures and the parties.

[/landlens/deal-room](#)



Twenty-four checks you can run yourself, at no cost.

Records and verification

The registers themselves, read for you.

Encumbrance Certificate

Patta and Chitta

Field Measurement Sketch

EC Analyzer

Bank charge check

Court case search

Seller background check

Approval check by survey

Value and duty

What it is worth and what it costs to register.

Guideline value by street

Guideline value by survey

Stamp duty and registration fees

Capital gains

Floor space index

Area unit converter

Zoning and land use

What the plan says can happen on this land.

Land use zone finder

CMDA land use check

Coastal regulation zone

Master plan check

Water bodies finder

Airport height clearance

Registers and directories

Who holds it, and which office keeps the record.

Find your registering office

Temple property check

Waqf property check

RERA register



Every free tool
/tools



Services we run
for you
/services



The LandLens
suite
/landlens/one



Every claim in this document traces back to a government record.

Legal opinions, due diligence and title verification

Building plan, layout and sub-division approvals

Completion and occupancy certificates, regularisation

Escrow, negotiation and NRI property management

Land survey, soil testing, architecture and construction

Verified RealEstate
3/350/2 Mettukuppam,
OMR Thoraipakkam,
Chennai 600 097, India
hello@verified.realestate
+91 9996 12 9996

Prepared from the registers named on the page each finding sits on. Where a register could not be read, this document says so in its place rather than leaving the gap to be read as a clean result.

